Date Received 7-7-83

RECEIVED
JUL 7 - 1983
ENVIRONMENTAL HEALTH

SIR No. 19848

T. C. No. 193-211-07

Map Date _____

MECKLENBURG COUNTY
DEPARTMENT OF ENVIRONMENTAL HEALTH

APPLICATION FOR SOIL INVESTIGATION

1) NAME OF OWNER Wilkinson, (LAST) Michael (FIRST) W. (MIDDLE)

2) ADDRESS OF OWNER P. O. Box 220128, Charlotte, North Carolina ZIP 28222

3) PHONE NO. Home (704) 542-1392 Office (704) 537-2205


4) LOCATION OF PROPERTY Industrial Drive, Matthews, North Carolina (STREET OR COUNTY ROAD)

5) SUBDIVISION _____ LOT NO. _____ BLOCK NO. _____

MAP BOOK NO 193-211-07 PAGE NO. _____

6) DEED REFERENCE DEED BOOK _____ PAGE NO _____

Applicotion is hereby made to the Mecklenburg County Department of Environmental Health for the conduct of a soil investigation and an on site inspection of the lot hereinabove described for the purpose of determining if the lot is suitable for the installation of an individual septic tank wastewater treatment system with subsurface, soil absorption, effluent discharge

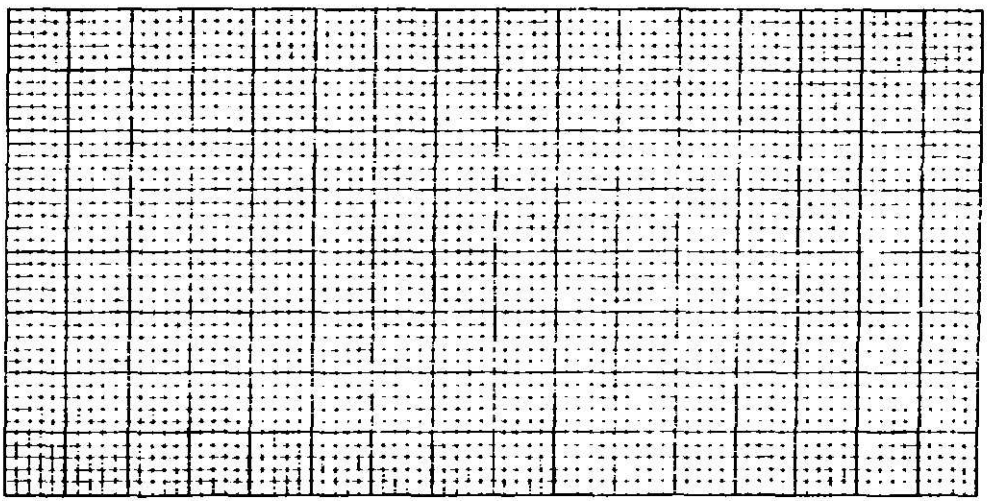


7) ACCURATELY DIAGRAM & DIMENSION LOT

OWNER M. W. Wilkinson

EHD-5-76

Environmental Health Department's Copy

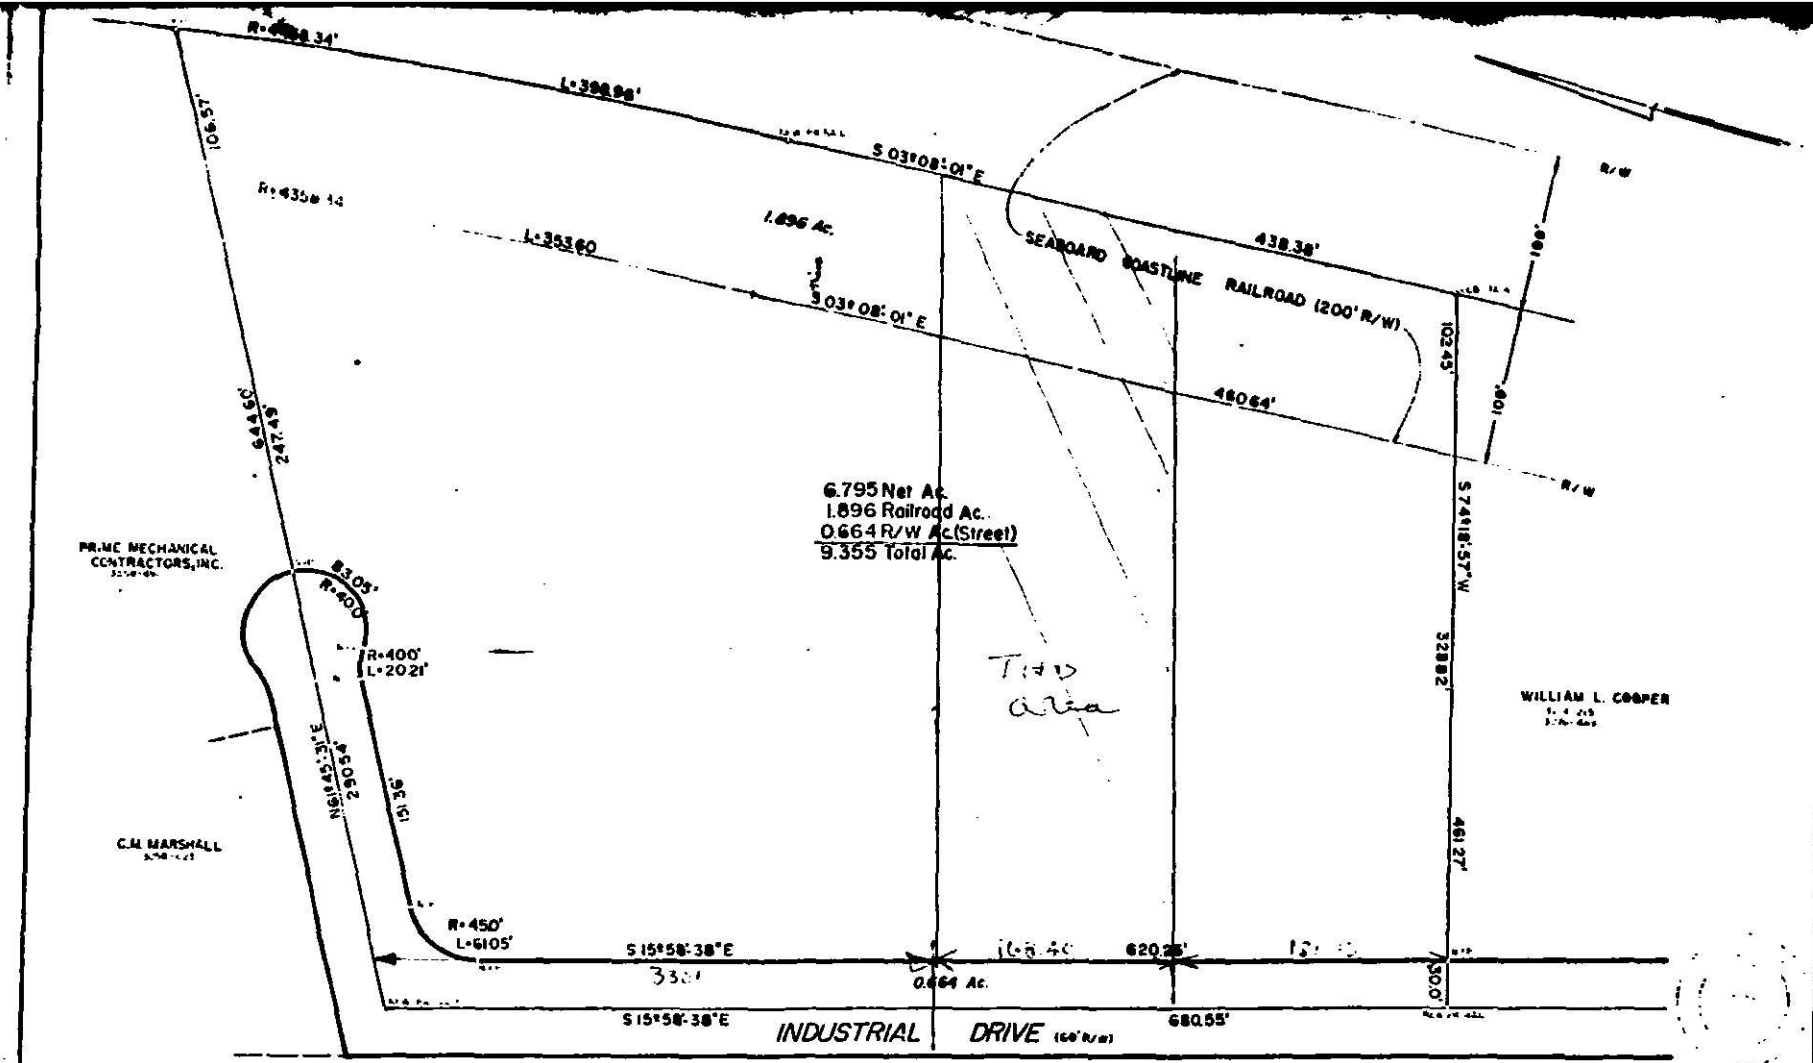

REVISIONS

M.M. WILKINSON

R.B. PHARR & ASSOCIATES
SURVEYING & MAPPING

SCALE 1"=50' | DATE 6/22/81 | FILE NO. V-217

DEPARTMENT OF ENVIRONMENTAL HEALTH
MECKLENBURG COUNTY, NORTH CAROLINA

SITE EVALUATION

S.I.R. NO. 19810

T.C. NO. PO. 193-211-07

(Ground Absorption Sewage Disposal)

OWNER: Michael Wilkinson
ADDRESS: P.O. Box 220128
Charlotte 28222
LOCATION OF SITE: Industrial Drive

PLAT NO:
LOT SIZE: 2A

FACTORS	AREA 1	AREA 2	AREA 3	AREA 4
1. SLOPE (%)	S (PS) U — 2-8	S PS U	S PS U	S PS U
2. SOIL TEXTURE (12-36 inches) Sandy, Loamy, Clayey (Note 2-1 Clay)	S (PS) U — Clayey	S PS U	S PS U	S PS U
3. SOIL STRUCTURE (12-36 inches)	S (PS) U — Blocky	S PS U	S PS U	S PS U
4. SOIL DEPTH (inches)	S (PS) U — 36-45	S PS U	S PS U	S PS U
5. RESTRICTIVE HORIZONS (Inches) (Impervious strata, Rock)	S (PS) U — None	S PS U	S PS U	S PS U
6. SOIL DRAINAGE/GROUNDWATER (external and internal)	S (PS) U — Adequate	S PS U	S PS U	S PS U
7. OTHER (Specify)	S PS U	S PS U	S PS U	S PS U

8. SOIL GROUP: IIa

9. SITE CLASSIFICATION: Disturbed

10. SOIL SERIES: Cecil

S - Suitable PS - Provisionally Suitable U - Unsuitable


**See Diagram on Back (includes: soil areas, property lines, roads, streams, gullies, wet areas, fill areas, wells, water bodies, slopes)

Recommendations/Comments:

Described by: W. B. Ramsey
Title: Soil Scientist

Date: 1-20-83

EHD 539 (Revised: 6/82)

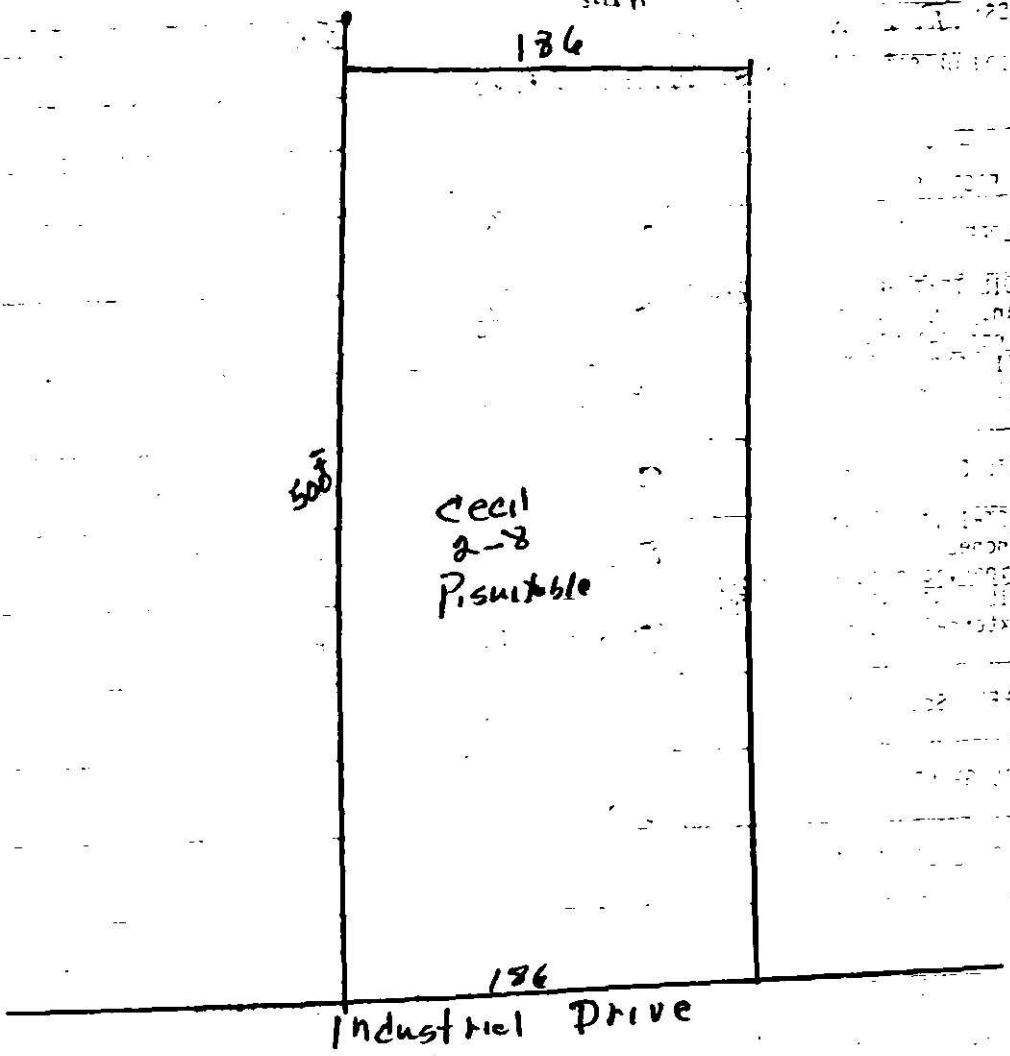
186
Cecil
2-8
Pisuitable
186
Industrial Drive

Serial No. 5119

SIR No. 19848

T. C. No. 193-211-07

Date Issued 7-21-83

Map Date


MECKLENBURG COUNTY
DEPARTMENT OF ENVIRONMENTAL HEALTH
SOIL INVESTIGATION REPORT

NAME OF OWNER Wilkinson, (LAST) Michael (FIRST) W. (MIDDLE)

ADDRESS OF OWNER P.O. Box 220128, Charlotte, NC ZIP 28222

LOCATION OF PROPERTY Industrial Drive (STREET OR COUNTY ROAD)

SUBDIVISION _____ LOT NO _____ BLOCK NO. _____

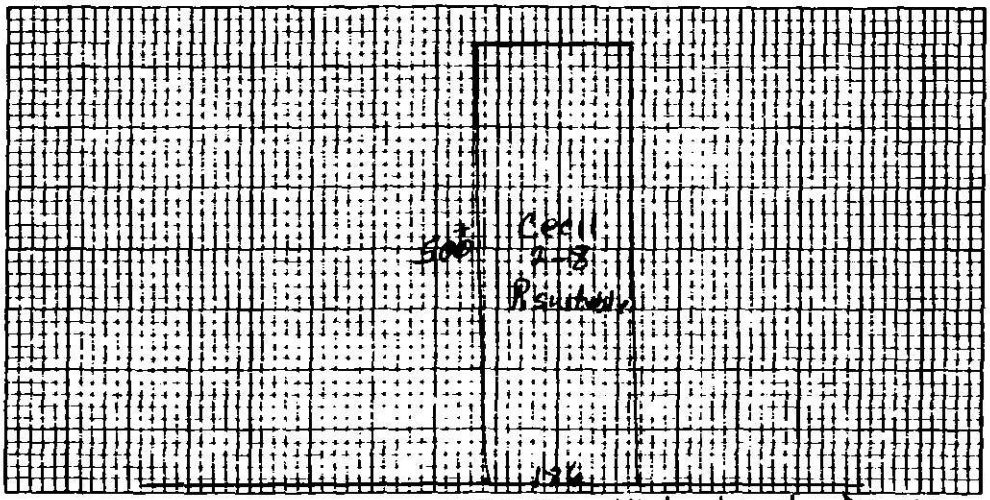

PLOT PLAN

This is to certify that a soil investigation and on-site investigation was made by the Mecklenburg County Department of Environmental Health on the lot described above. The said investigation was conducted on that portion of the lot as indicated on the above plot **Provisionally Suitable**

The permeability rate determined by the investigation was _____. The said lot is approved for the installation of an individual septic tank wastewater treatment system with subsurface, soil absorption effluent discharge subject to the following terms and conditions:

1. A permit to install, construct, alter or repair the specific system shall be obtained from the Mecklenburg County Department of Environmental Health prior to the beginning of any construction of buildings or of the wastewater treatment system on the said lot
2. The size of the septic tank wastewater treatment system which must be installed will be determined by the Mecklenburg County Department of Environmental Health prior to installation based on the permeability rate obtained above, and on the size and type of building constructed thereon
3. This approval is valid only if the system is installed in the immediate area indicated as acceptable for system installation on the above plot.
4. This approval is void if any grading, filling or construction (including the drilling of a well) is performed on the lot which, in the opinion of the Mecklenburg County Department of Environmental Health renders the area indicated as acceptable for system installation unsuitable for installation, construction alteration and/or repair of such a system.

This approval is granted based on the laws of the State of North Carolina and the rules and regulations of the North Carolina Department of Human Resources, Division of Health Services and the Mecklenburg County Health Commission which were in effect on the date of issuance and is void if at any time in the future, prior to completion of the system, these laws, rules and regulations are changed such that this approval would not have been granted had the new or revised laws, rules, and regulations been in effect on the issue date.

William B. Ramsey
Soil Scientist

Bill D. Hardister Jr
Environmental Health Director or Authorized Section Head

EHD-5-76

Environmental Health Department's Copy