R

SEE INSTRUCTIONS ON BACK

Date Received ~~23 Jan 74~~ 1-23-74

ICAR(S) Application No 7434

T C No [illegible]

Map Date Sept 73


MECKLENBURG COUNTY HEALTH DEPARTMENT

ENVIRONMENTAL HEALTH DIVISION

Application for an
Installation, Construction, Alteration, and/or Repair Permit
Individual Septic Tank System with Subsurface, Soil Absorption, Effluent Discharge

The owner of that or parts described hereinafter hereby applies to the Mecklenburg County Health Department for a permit to

1) Install or Construct 2) ✓ Alter or Repair an individual septic tank wastewater treatment system with a subsurface soil absorption, effluent discharge

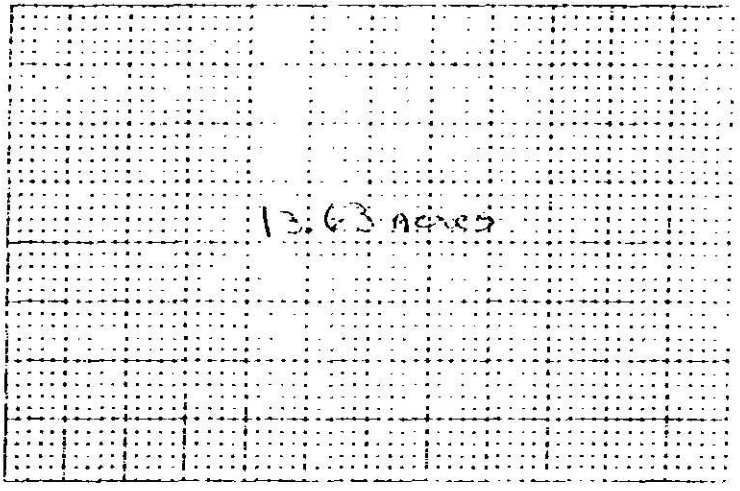

4) No. of Bedrooms 3

5) Existing Water Supply
Emp. see ___ ___

6) Working Water Supply ✓ Yes ___ No

7) Garbage Disposal ___ Yes ✓ No

8) Dishwasher ___ Yes ✓ No

9) Water supply
A [illegible]
B [illegible]
C [illegible]
1 Well
2 [illegible]
[illegible] ___ No
[illegible] ___
___ Yes ✓ No

11) FmHA case # ___

12) VA Case # ___

3) PLOT PLAN (ACCURATELY DIMENSIONED)

13) NAME OF OWNER [illegible] LAST FIRST MIDDLE

14) ADDRESS OF OWNER [illegible]

15) PHONE NO Home 545-4632 Office

16) LOCATION OF SYSTEM [illegible] STREET OR COUNTY ROAD

17) SUBDIVISION ___ Lot No ___ Block No ___

Map Book No ___ Page No. ___

18) DEED REFERENCE --- DEED BOOK ___ AT PAGE

19) HAS A PERCOLATION TEST BEEN RUN? ___ YES ___ NO DATE RUN ___

20) PTR NUMBER (See Instructions) ___

The undersigned person hereby agrees that he has read the foregoing application and that the contents of same are true. It is understood that any permit applied for herein shall be void and of no effect if any of the above facts are not true.

DATE OF APPLICATION 1-23-74

OWNER [illegible]

REVISED E-4-8-1-72

HEALTH DEPARTMENT'S COPY

Date Issued 11-20-74 **Serial No. 4820** ICAR(S) Permit No. 7434

T. C No. 131-3x2.05

Map Date 5-Sept 23


MECKLENBURG COUNTY HEALTH DEPARTMENT

ENVIRONMENTAL HEALTH DIVISION

INSTALLATION, CONSTRUCTION, ALTERATION, AND OR REPAIR PERMIT

(Individual Septic Tank System with Subsurface, Soil Absorption, Effluent Discharge)

Permission is hereby given to ____ Install or Construct, ✓ Alter or Repair the individual septic tank wastewater treatment system with subsurface soil absorption, effluent discharge as specified herein at the described location. This permit is granted based upon the information supplied in application _____ dated _____ and this permit shall be void and of no effect if the information provided in the application is not true as it is erroneous. All work shall be completed on or before _____, after which date this permit shall be null and void.

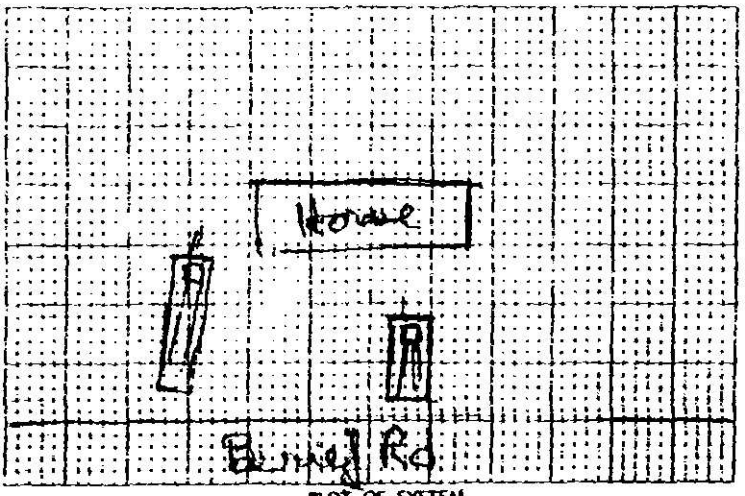

PLOT OF SYSTEM

Percolation Rate ✓

Liquid Capacity of Tank ✓

Tank Construction ✓

Absorption and/or Nitrification Lines:

Total Line Length 125' & 75'

Number of Lines 5'X67½ / 5'X37½'

Distance from House 10'

Distance from Property Line 10'

Distance from Well 100'

NAME OF OWNER TRAUTMAN, Marvin

LOCATION OF PROPERTY Bruef Rd

The system shall meet all of the construction requirements as set forth in the Regulations of the Mecklenburg County Board of Health which are in effect on the date of the granting of this permit. A certificate of approval must be issued by the Health Director before any system can be covered up or otherwise rendered uninspectable or can be used.

Comments: _____

_____

_____

_____ R. M. Reynolds

Division or Section Head Environmentalist

*** If this permit is for the installation or construction of a new system, it must be signed by the division or a section head of the Environmental Health Division in order to be valid. Only the signature of the Environmentalist is required where an existing system is being altered or repaired.**

FORM NO. E 5-4-1-71

HEALTH DEPARTMENT'S COPY

Date Issued 23 Jan 74 Serial 4379 C of A (s) No. 7434

John R Adkisson

T C No 139 302-05

Map Date 5 Sep 73-

CERTIFICATE OF COMPLETION

MECKLENBURG COUNTY HEALTH DEPARTMENT

ENVIRONMENTAL HEALTH DIVISION

CERTIFICATE OF APPROVAL

(Individual Septic Tank System with Subsurface, Soil Absorption, Effluent Discharge)

Name of Owner Troutman, Marvin (LAST, FIRST, MIDDLE)

Location of Property Brief Rd

Application Number _____ Permit Number _____

Inspection Data:

Liquid Capacity of Tank — Tank Material septic concrete

Total Length of Drain Tile 200 ft Number of Lines 5'X67½ / 5'X37½

Depth of Filter Material 17" Cover Depth 24"

Water Supply Source well Distance from Water Source 100'

Excavation Inspected 23 Jan 74 (DATE) Tank Inspected — (DATE)

Nitrification Field Inspected 23 JAN 74 (DATE)

Washing Machine Line Inspected, If Applicable 23 JAN 74 (DATE)

The undersigned has inspected the Individual Septic Tank System with subsurface, soil absorption, effluent discharge as described above and it has been installed or constructed, — altered or repaired in accordance with the permit issued and the regulations of the Mecklenburg County Board of Health in effect on the date of issuance of the permit. The issuance of this Certificate of Approval does not in any way guarantee that the system will operate properly or relieve any person now or hereafter owning, controlling, or using such system from any liability resulting from the failure of the system to operate properly. This Certificate of Approval is issued subject to those restrictions and conditions shown on the permit(s) in addition to those listed below under comments. This Certificate of Approval shall be null and void if any information contained in the application is untrue or if any additions are made to the property which would increase the requirements for said system.


Comments: _____

R. M. Reynolds

Environmentalist

FORM NO. E-6-4-1-71

HEALTH DEPARTMENT'S COPY

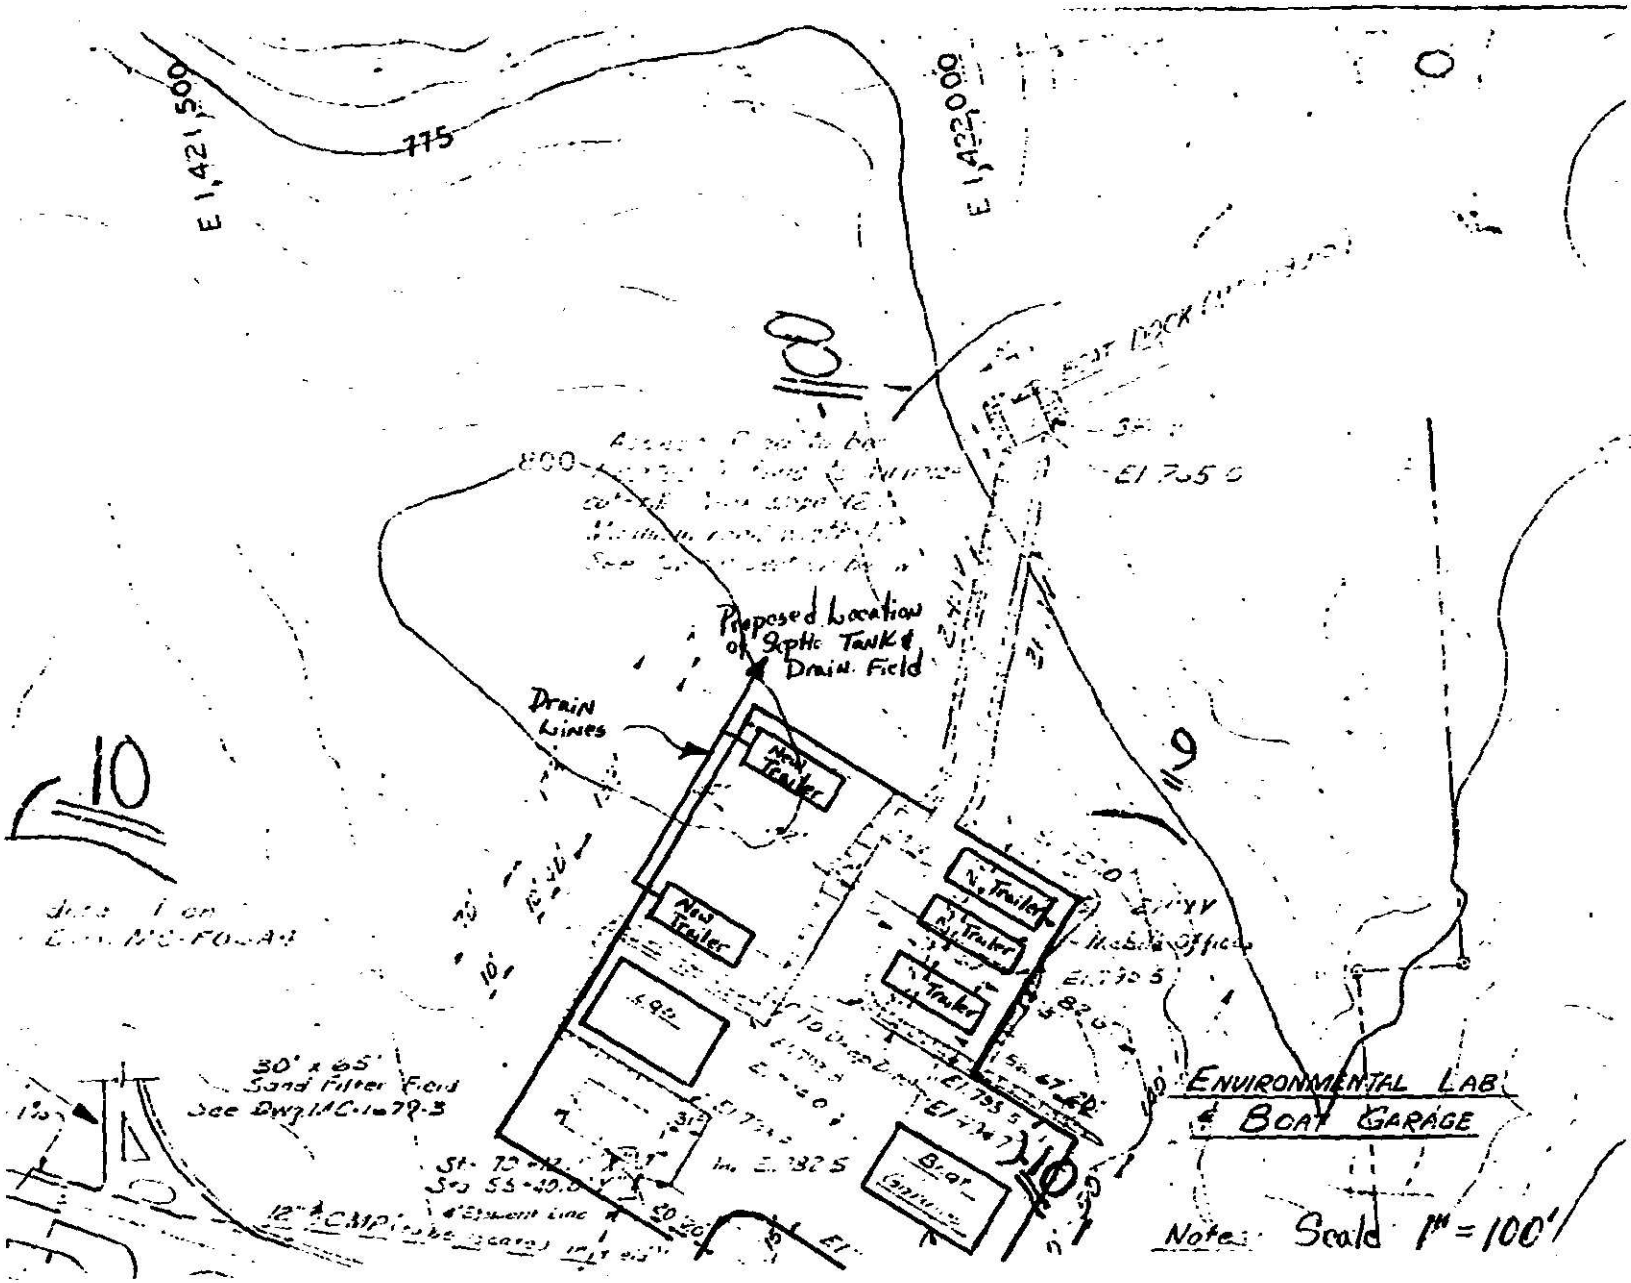
E 1,421,500
775
E 1,422,000
800
Proposed Location of Septic Tank & Drain Field
Drain Lines
New Trailer
New Trailer
N. Trailer
N. Trailer
Trailer
10
10
10
10
30' x 65' Sand Filter Field
See Dwg. MC-1-79-3
12" CMP
Boat Garage
ENVIRONMENTAL LAB
& BOAT GARAGE
Note: Scale 1" = 100'