Lot 80 & 81

17988
#12975

MECKLENBURG COUNTY
HEALTH DEPARTMENT

APPLICATION FOR APPROVAL TO USE AN EXISTING
ON-SITE WASTEWATER TREATMENT & DISPOSAL SYSTEM / WATER SUPPLY WELL

APPLICATION TYPE: ○ SEPTIC ONLY ○ WELL ONLY ◉ SEPTIC & WELL
○ ADDITION OR RENOVATION WITH OCCUPANCY INCREASE ○ EXCHANGE MOBILE HOME (SAME # BEDROOMS)
○ ADDITION OR RENOVATION WITH NO OCCUPANCY INCREASE ○ COMMERCIAL OR INDUSTRIAL

PERSON FILING APPLICATION:
NAME: Batt Work Construction Services LLC
ADDRESS: 9815 Sam Furr Rd Suite J # 276
CITY: Huntersville
STATE: NC ZIP: 28078
PHONE: (412) 592-2015
ALTERNATE PHONE: _____
E-MAIL: raykavelish@gmail.com

PROPERTY OWNER: ☑ SAME AS PERSON FILING APPLICATION
NAME: _____
ADDRESS: _____
CITY: _____
STATE: _____ ZIP: _____
PHONE: _____
ALTERNATE PHONE: _____
E-MAIL: _____

JOB LOCATION INFORMATION
TAX PARCEL #: 01724711
STREET ADDRESS: 12006 Hill Crest Ln
CITY: Huntersville
STATE: NC ZIP: 28078

SUBDIVISION OR MOBILE HOME PARK NAME: _____
LOT #: _____

WATER SUPPLY:
○ MUNICIPAL ○ PRIVATE WELL ◉ PUBLIC WELL ○ SHARED WELL ○ OTHER _____

RESIDENTIAL PROPERTY TYPE: ○ N/A
○ HOUSE ○ MODULAR HOME ○ MULTIPLE FAMILY
○ SINGLE MOBILE HOME ◉ DOUBLE WIDE
○ OTHER _____

OCCUPANCY (both fields are required):
NUMBER OF BEDROOMS: 3
NUMBER OF OCCUPANTS: 4

COMMERCIAL / INDUSTRIAL PROPERTY TYPE: ☑ N/A
TYPE OF BUSINESS: _____
EMPLOYEES PER SHIFT: _____
OF SHIFTS: _____
INDUSTRIAL WASTES? ○ YES ○ NO
UNDERGROUND STORAGE TANKS? ○ YES ○ NO

ADDITION/RENOVATION TYPE ATTACHED TO EXISTING STRUCTURE:
☐ BEDROOM ☐ BATHROOM ☐ KITCHEN ☐ DINING ROOM ☐ LIVING ROOM ☐ DEN
☐ GARAGE ☐ SUNROOM ☐ PORCH ☐ DECK ☐ OTHER _____

ADDITION/RENOVATION TYPE DETACHED FROM EXISTING STRUCTURE:
☐ DETACHED GARAGE ☐ DETACHED GARAGE WITH PLUMBING ☐ POOL HOUSE ☐ SHOP ☐ BARN
☐ STORAGE SHED ☐ DETACHED PORCH / DECK ☐ OTHER _____

*The undersigned, owner, or legal agent for the owner, of the property described above as the "Job Location" has read the foregoing application, acknowledges that the contents of same are true, and authorizes the Mecklenburg County Health Department to enter onto the property for the purpose of processing this request.

Ray Kavelish
Owner's Agent's Signature

3/22/22
Date

A PROPOSED PLOT PLAN (see page 2) is required to be submitted with each application.

MECKLENBURG COUNTY – GROUNDWATER & WASTEWATER SERVICES
3205 Freedom Dr. Suite 8000, Charlotte, NC 28208 OFFICE: (980) 314-1680, FAX: 704-336-6894


Revised on: 03/27/19

File #: _____

PROPOSED PLOT PLAN

A drawing showing the locations of the following items is required: existing and proposed property lines with dimensions, easements or right-of-ways, proposed building pad(s) or existing building footprint(s), all appurtenances (garage, driveway, deck, pool, etc.), location of existing or proposed well(s), location of existing or proposed sewer lines and sewage disposal systems, surface water bodies, and any aboveground or underground storage tanks. Provide names for all roads that adjoin the property.

Street Address: 12006 Hill Crest Ln Tax Parcel #: 01724711

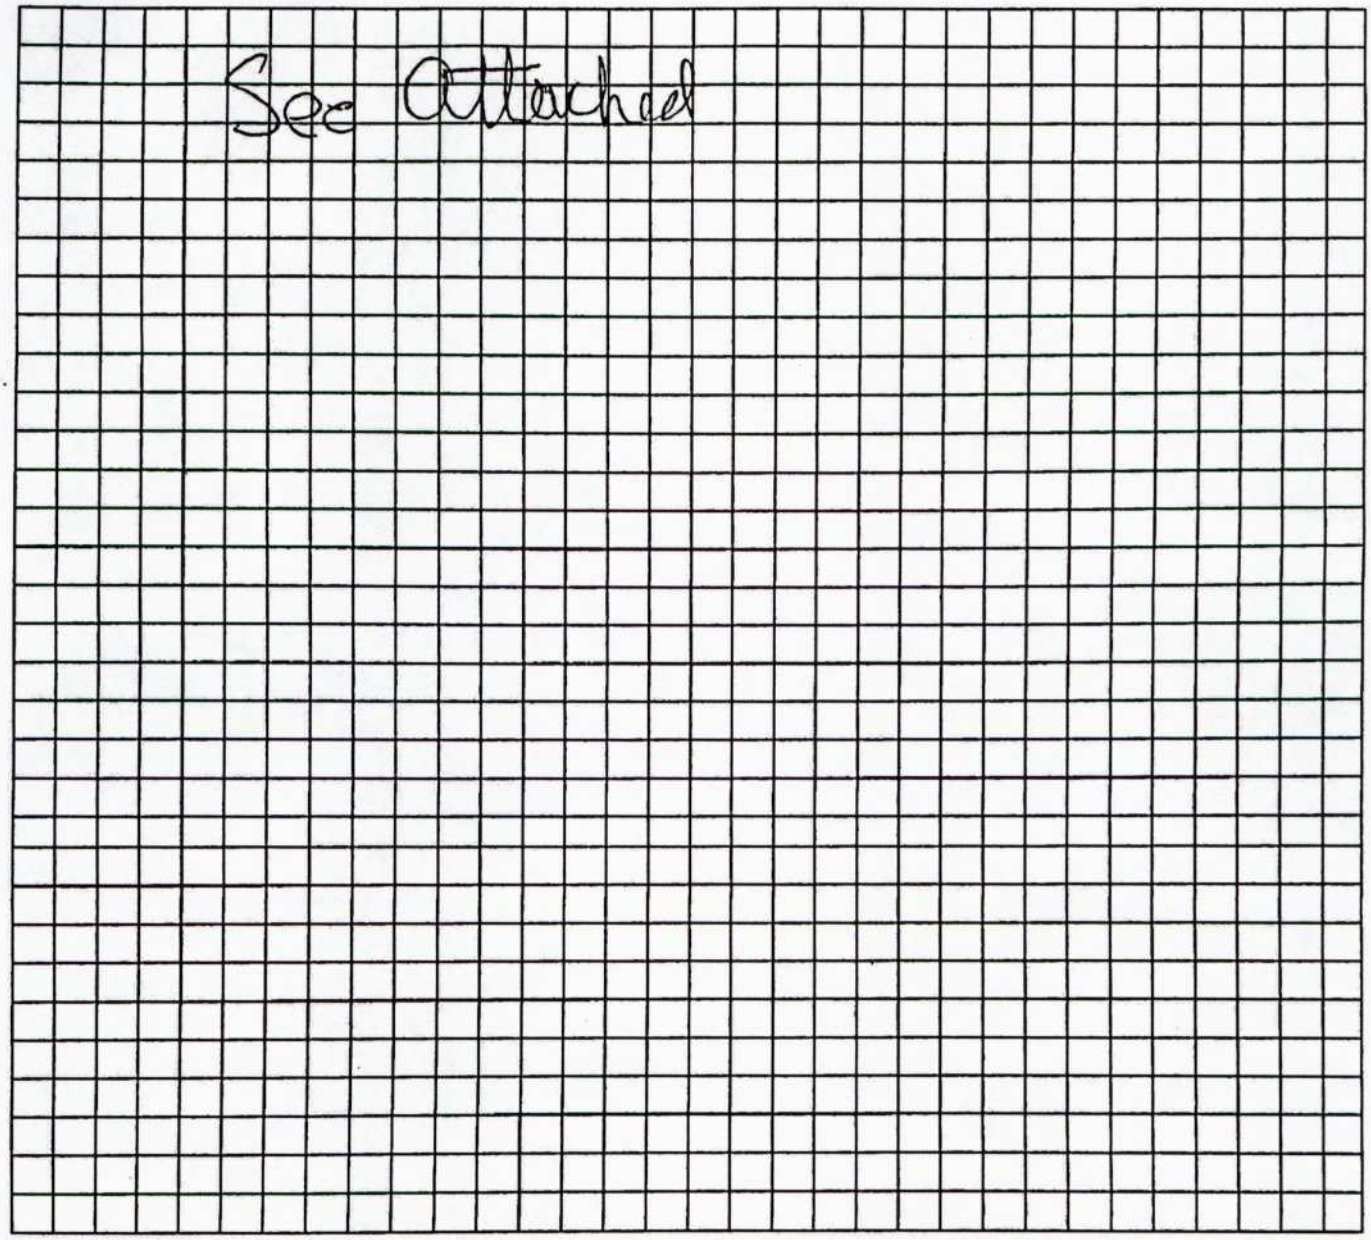

*The undersigned, an authorized agent of the Mecklenburg County Health Department, certifies that the Department has approved the Request for the "Job Location" contained in this document. This approval is granted in accordance with the provisions of Laws and Rules for Sanitary Sewage Collection, Treatment, and Disposal and Water Supply Wells in effect at the time of issuance of the permit and is subject to the following provisions:

- No work shall be conducted on the septic tank system until an installation, construction, alteration and/or repair approval is granted by this Department.
- Addition/Renovation approval valid 1 year from issuance date
- Mobile home exchange approval valid 6 months from issuance date

_____

_____

_____ _____

REHS Signature Date

MECKLENBURG COUNTY – GROUNDWATER & WASTEWATER SERVICES
3205 Freedom Dr. Suite 8000, Charlotte, NC 28208 OFFICE: (980) 314-1680, FAX: 704-336-6894


Revised on: 03/27/19

Control Point, Inc.
PO Box 19149
Charlotte, NC 28219
1464 Center Park Dr.
Charlotte, N.C. 28217
Phone: (704)599-1010
Fax: (704)599-1120
NC: C-2725
SC: COA 3459

NO FIELD WORK HAS BEEN PERFORMED BY CONTROL POINT, INC. AT THIS TIME. THIS PLOT PLAN IS A CONCEPTUAL DRAWING AND CONTENTS SHOWN HEREON ARE SUBJECT TO VARIATION UPON FINAL CONSTRUCTION.

Wesley R. Huneycutt L-4435 03/10/2022

NORTH CAROLINA PROFESSIONAL SEAL L-4435 LAND SURVEYOR WESLEY R. HUNEYCUTT

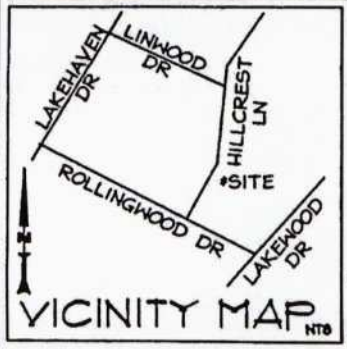

PROPERTY LINE
R/W
ADJOINER
SETBACK
ADDRESS (XX)

N/F
ACE & LEESA HARDY
DB 25167 PG 054

LAKE (APPROX.)

22.67'
N 03°58'30" W

DB 30683 PG 419
MB 11 PG 219

N/F
STEPHANIE HERAS
DB 34863 PG 330

S 84°15'00" W 111.35'

N 76°28'00" E 152.68'

N/F
JESUS ZAPATA-REYNAGA & ANA LAURA JUAREZ MARTINEZ
DB 34863 PG 330

33.00'
N 39°27'30" E

25.04'
N 13°15'00" E

0.43 Ac
18,940 SF

50.7'

PROP. ONE STORY RESIDENCE (MODULAR)

MAXIMUM BUILT UPON AREA = 6,818 SF(34%)
PROPOSED IMPERVIOUS AREA = 2,027 SF
1. HOUSE=2,027 SF
2. CONC. PATIO=? SF
3. DRIVE=? SF
4. SIDEWALK=? SF
5. HVAC PAD=? SF

N 70°01'02" W 160.00'

13.6'
76.5'
12.7'
26.5'
12006
26.5'
76.5'
10.4'
10.4'
146.61'
68.01'
S 58°34'10" E

N/F
MARVIN A AUSTIN
DB 27173 PG 432

ZONING: GR(MH-O)
MTN ISLAND LAKE PA-2
SETBACK DATA:
FRONT: 40'
SIDE: 10'
SIDE AT CORNER: 20'
REAR: 50'

CURVE TABLE				
CURVE	RADIUS	ARC	CHORD	BEARING
C1	348.27'	83.00'	82.80'	S 26°36'13" W

C1

HILLCREST LANE
60' PUBLIC R/W
(NO CURB & GUTTER)

Plot Plan
of
Lot #80 & Portion of Lot 81, Huntington Forest
Huntersville, Long Creek Township
Mecklenburg County, North Carolina

0 20 40
Scale: 1"=40'

Deed Recorded in Deed Book 30683 at Page 419
Map Recorded in Map Book 11 at Page 219

MECKLENBURG COUNTY
LAND USE AND ENVIRONMENTAL SERVICES
Payment Receipt

Receipt Information

Date: 03/23/22
Receipt #: 134845
Check / Auth #: VISA 061179
Received By: ELLISLW

Amount: 100.00
Tendered: 100.00
Returned: 0.00

Account Information

Account #: 200000
Contractor: KAVELISH, RAYMOND
Attn:
Address:
Address:
City/State/Zip: ,

Item	Description	Permit#	Quantity	Unit Price	Total Price
0705	Use Existing System 12006 HILL CREST LN		1	100.00	100.00

----------Outstanding Balances----------

Month-To-Date	Prior Month	30 Days	60 Days	90 Days	Balance
-59.73					

#130600

SUPERVISOR/ADMINISTRATIVE PROFESSIONAL CHECKLIST

NEW SEPTIC ☐ NEW WELL ☐ USE EXISTING ☐ MODIFIED PLOT PLAN ☐

New Septic Fees Paid

IP ($250.00) _____ Initial/Date

CA ($200.00) _____ Initial/Date

OP ($200.00) _____ Initial/Date

(CA and OP fees need to be paid before a building permit can be issued)

New Well Fees Paid: $550.00 _____ Initial/Date

Use Existing Fees Paid: $100.00 _____ Initial/Date

Alteration Fees Paid: $300 Total $200 JPP 4.12.22 Initial/Date (If use existing was part of payment)

Modified Plot Plan Fees Paid: $100.00 _____ Initial/Date

Floor plans need to be submitted and reviewed before CA can be issued ☐ Review ☐

This site is served by septic and well. Verify each is complete before final hold is released ☐

Septic file complete ☐_____ Well complete ☐ _____

Send permit for signature ☐ Signature received ☐ _____

This septic system requires a certified operation contract before final hold is released ☐

Certified operator contract is on file ☐ _____

#13060

12 APR '22 PM12:09

MECKLENBURG COUNTY
HEALTH DEPARTMENT 17988

APPLICATION FOR A RESIDENTIAL SITE IMPROVEMENT PERMIT/ CONSTRUCTION AUTHORIZATION FOR AN ON-SITE WASTEWATER SYSTEM, NEW WELL INSTALLATION, OR REPAIR OF EXISTING WELL

1. SEPTIC / TYPE APPLICATION: ○ N/A ○ NEW SYSTEM ◉ ALTERATION ○ REPAIR ○ MODIFIED PLOT PLAN

2. WELL / TYPE APPLICATION: ○ N/A ○ NEW WELL ○ MAJOR REPAIR ○ ABANDONMENT

3. JOB LOCATION INFORMATION:

TAX PARCEL NUMBER: 01724711

STREET ADDRESS: 12006 Hillcrest Ln

CITY: Charlotte

STATE: NC **ZIP:** 28078

SUBDIVISION NAME: _____

LOT #: _____ **LOT SIZE (acres):** _____

TOWNSHIP:

○ MECKLENBURG ○ CORNELIUS ◉ HUNTERSVILLE
○ DAVIDSON ○ CHARLOTTE ○ PINEVILLE
○ MATTHEWS ○ MINT HILL

4. BUILDING INFORMATION:

BUILDING TYPE:

○ SINGLE MOBILE HOME ○ MODULAR HOME
◉ DOUBLE WIDE ○ MULTIPLE FAMILY
○ HOUSE ○ OTHER _____

HEATED SQUARE FOOTAGE: 1,976

NUMBER OF BEDROOMS: 3

NUMBER OF OCCUPANTS: 4

FOUNDATION TYPE:

○ CONCRETE SLAB ○ BASEMENT WITH PLUMBING
◉ CRAWL SPACE ○ BASEMENT WITH NO PLUMBING

5. IF PLANNING TO EXPAND OR ALTER THE EXISTING SEPTIC SYSTEM PLEASE COMPLETE THE FOLLOWING SECTION: ☐ N/A

NUMBER OF BEDROOMS TO BE ADDED: 1 NUMBER OF ADDITIONAL OCCUPANTS IN THE RESIDENCE: 1

6. WATER SUPPLY: ○ MUNICIPAL ○ PRIVATE WELL ◉ PUBLIC WELL ○ SHARED WELL ○ OTHER _____

7. PROPOSED USE OF WELL: ○ N/A ○ IRRIGATION ○ POTABLE (DRINKING WATER) ○ OTHER _____

8. PLEASE INDICATE AND RANK DESIRED SEPTIC SYSTEM TYPE(S) IN ORDER OF PREFERENCE *(1-MOST DESIRED 5-LEAST DESIRED):*

☐ N/A ☑ ANY TYPE ☐ CONVENTIONAL ☐ ACCEPTED ☐ INNOVATIVE ☐ ALTERNATIVE ☐ OTHER _____

8A. RANK: 1 ____ ____ ____ ____

9. DO ANY OF THE FOLLOWING APPLY TO THE PROPERTY IN QUESTION? IF "YES" PLEASE ATTACH SUPPORTING DOCUMENTATION.

BURIED CABLES, LANDFILLS, STUMPHOLES	○ YES ○ NO	GRADING/SOIL REMOVAL PERFORMED	○ YES ○ NO
EXISTING WASTEWATER (SEPTIC) SYSTEMS	◉ YES ○ NO	JURISDICTIONAL WETLANDS	○ YES ○ NO
WELLS, SPRINGS, OR WATER LINES	○ YES ○ NO	APPROVAL REQUIRED BY ANY OTHER PUBLIC AGENCY	○ YES ○ NO
EASEMENTS OR RIGHT-OF-WAYS	○ YES ○ NO	WASTEWATER OTHER THAN DOMESTIC SEWAGE	○ YES ○ NO
CHEMICAL/PETROLEUM STORAGE TANKS	○ YES ○ NO	KNOWN UNDERGROUND CONTAMINATION	○ YES ○ NO
WASTE STORAGE	○ YES ○ NO	GROUNDWATER USE RESTRICTIONS/VARIANCES	○ YES ○ NO

10. WHAT DATE WAS THE PROPERTY ORIGINALLY DEEDED AND RECORDED? _____ ☑ UNKNOWN

11. WHAT IS THE ANTICIPATED CLOSING DATE FOR THIS PROPERTY? _____ ☐ N/A

12. PROPERTY OWNER:

NAME: Batt Work Construction Services LLC
ADDRESS: 9815 Sam Furr rd Suite J # 276
CITY: Huntersville
STATE: NC ZIP: 28078
WORK PHONE: _____
MOBILE PHONE: (412) 592-2015
FAX: _____
E-MAIL: raykavelish@gmail.com

13. OWNER'S LEGAL REPRESENTATIVE, IF APPLICABLE:

Owner's Authorization form is required if legal representative is submitting application

NAME: _____
ADDRESS: _____
CITY: _____
STATE: _____ ZIP: _____
WORK PHONE: _____
MOBILE PHONE: _____
FAX: _____
E-MAIL: _____

MECKLENBURG COUNTY – GROUNDWATER & WASTEWATER SERVICES
3205 Freedom Dr. Suite 8000, Charlotte, NC 28208 OFFICE: (980) 314-1680, FAX: 704-336-6894

Revised on: 03/27/19

14. SEPTIC SYSTEM PERMIT APPLICATION:

If the information in this application is falsified, changed, or the site is altered, then the Improvement Permit and Authorization to Construct shall become invalid. I have read this application and certify that the information provided herein is true, complete and correct. Authorized county and state officials are granted right of entry to conduct necessary inspections to determine compliance with applicable laws and rules. I understand that I am solely responsible for the proper identification and labeling of all property lines and corners and making the site accessible so that a complete site evaluation can be performed. The permit is valid for either sixty (60) months or is non-expiring depending upon the documentation submitted: complete site plan = 60 months, complete plat = non-expiring.

rk (Initial here for septic system applications)

15. WELL PERMIT APPLICATION:

If the information in this application is falsified, changed, or the site is altered, then the Well Permit shall become invalid. I have read this application and certify that the information provided herein is true, complete and correct. Authorized county and state officials are granted right of entry to conduct necessary inspections to determine compliance with applicable laws and rules. I understand that I am solely responsible for the proper identification and labeling of all property lines and corners and making the site accessible so that a complete site evaluation can be performed. The permit is valid for a period of twelve (12) months from the date of issuance.

_____ (Initial here for well applications)

16. APPLICATION SIGNATURE SECTION:

ONLY COMPLETE APPLICATIONS WILL BE PROCESSED. A proper signature is required in order to process your application. Please review the application carefully and sign in the space provided below. A PROPOSED PLOT PLAN is required to be submitted with each application.

Ray Kavelish _____ 4/12/22

Property Owner's or Owner's Legal Representative Signature — Date

---

OFFICE USE ONLY

O SURVEY PLAT TO SCALE SUBMITTED O SCALED SITE PLAN SUBMITTED O UN-SCALED SITE PLAN SUBMITTED

SEPTIC APPLICATION FEE RECEIVED: $ _____ DATE FEE RECEIVED: _____

WELL APPLICATION FEE RECEIVED: $ _____ DATE FEE RECEIVED: _____

APPLICATION PROCESSED BY: _____

GWS FILE NUMBER ASSIGNED: _____

APPLICATION ID NUMBER ASSIGNED: _____

COMMENTS:

_____

_____

_____

_____

_____

_____

_____

_____

_____

_____

MECKLENBURG COUNTY – GROUNDWATER & WASTEWATER SERVICES
3205 Freedom Dr. Suite 8000, Charlotte, NC 28208 OFFICE: (980) 314-1680, FAX: 704-336-6894

Revised on: 03/27/19

File #: _____

PROPOSED PLOT PLAN


A drawing showing the locations of the following items is required: existing and proposed property lines with dimensions, easements or right-of-ways, proposed building pad(s) or existing building footprint(s), all appurtenances (garage, driveway, deck, pool, etc.), location of existing or proposed well(s), location of existing or proposed sewer lines and sewage disposal systems, surface water bodies, and any aboveground or underground storage tanks. Provide names for all roads that adjoin the property.

Street Address: 12006 Hillcrest Ln

Tax Parcel #: 01724711

Subdivision Name: _____

Lot #: _____

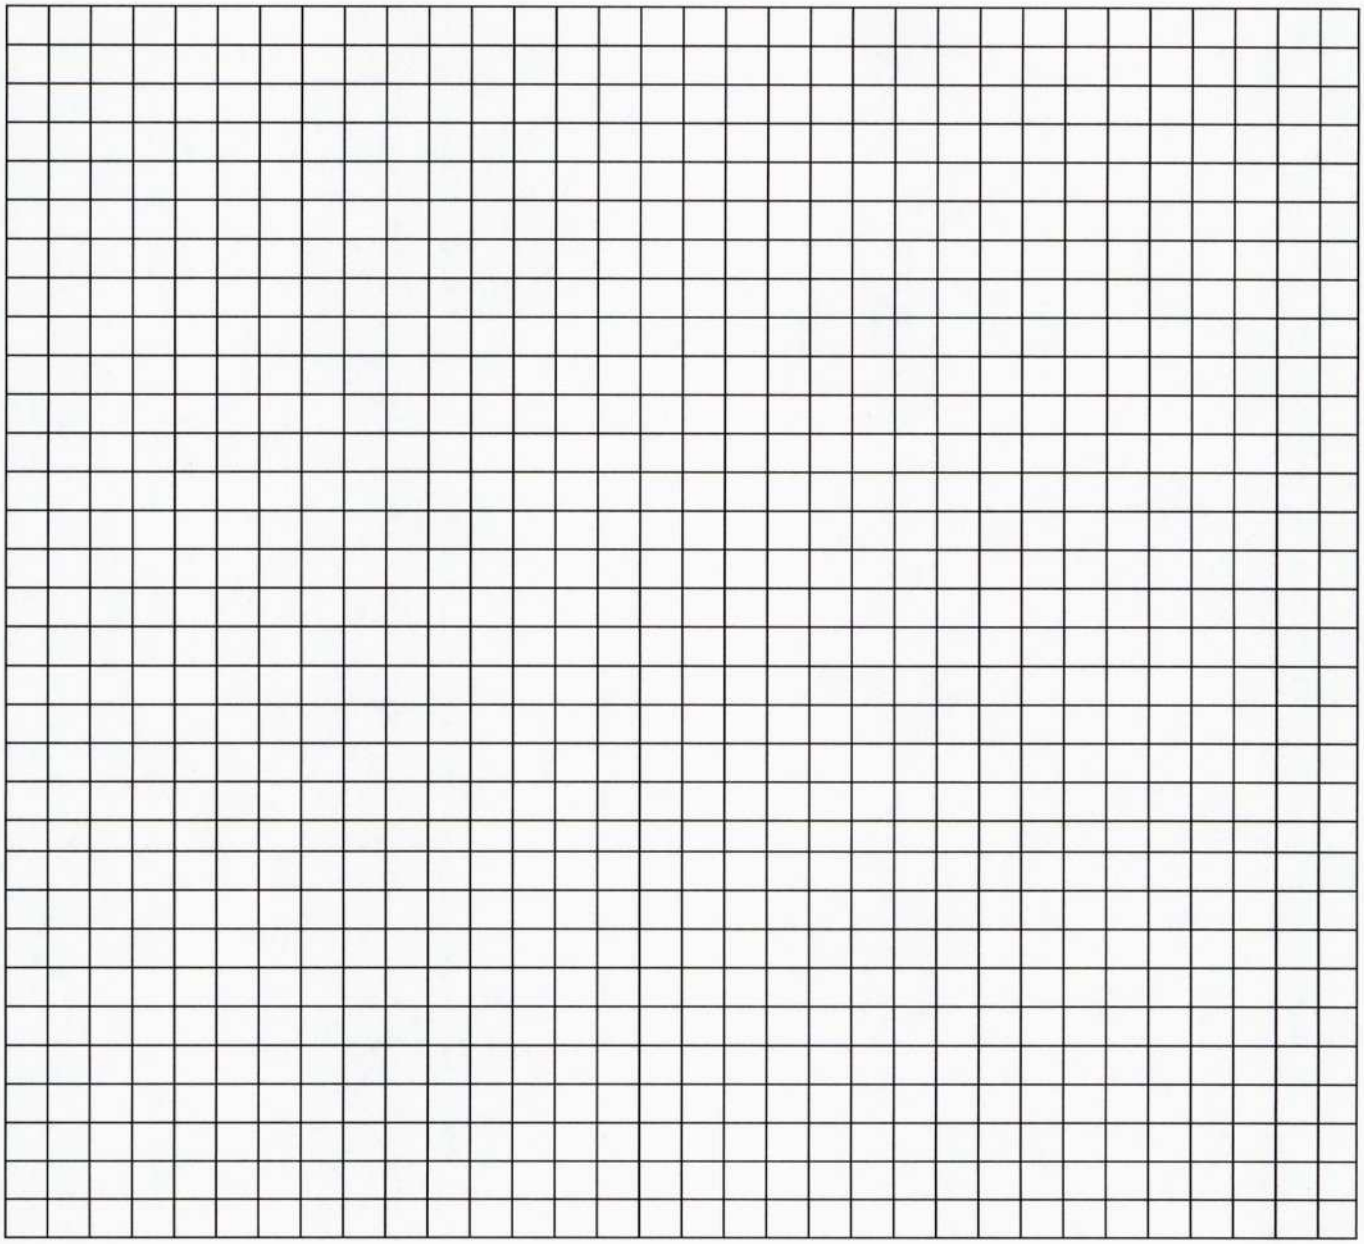

Ray Kavelish

Property Owner's or Owner's Legal Representative Signature

4/12/22

Date

MECKLENBURG COUNTY – GROUNDWATER & WASTEWATER SERVICES
3205 Freedom Dr. Suite 8000, Charlotte, NC 28208, OFFICE: (980) 314-1680, FAX: 704-336-6894


Revised on: 03/27/19


Town of Huntersville NORTH CAROLINA


Plot Plan

Street #	N,S,E,W	Street Name	AV, RD, ST, etc.	Suite
12006		Hill Crest	LN	

EXAMPLE PLOT PLANS

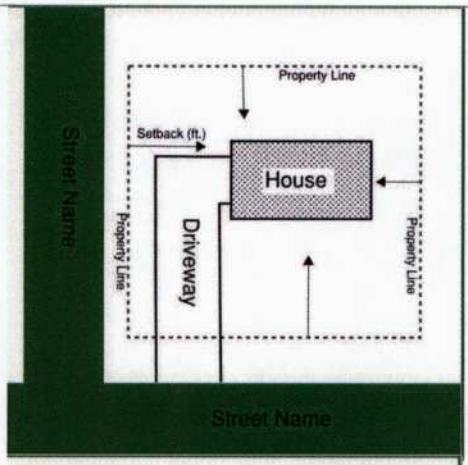

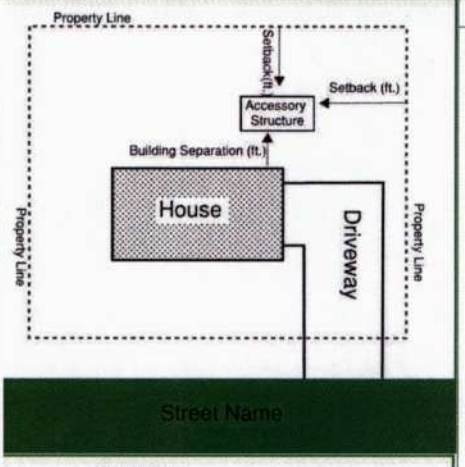

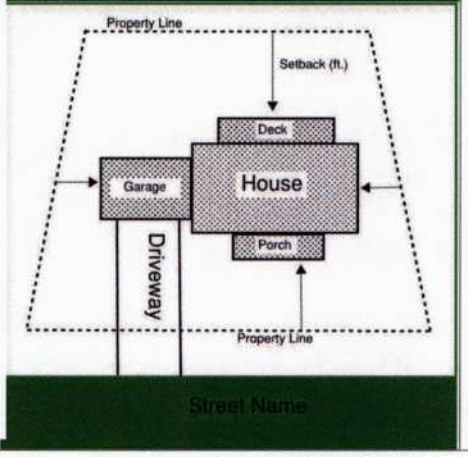


INSTRUCTIONS:

In the space provided, draw plot plan as neatly and accurately as possible, from a survey if available. Separate applications and plot plans are required for each building.

1. Draw street(s) and right-of-ways(s).
2. Draw property lines with showing setbacks for proposed structure.
3. Draw proposed buildings and existing structures including any driveway(s), walkway(s), attached porch(es), deck(s), chimney(s), carport(s), garage(s), shed(s), barn(s), pool(s), accessory dwelling(s), etc.
4. List area of existing and proposed structures.
5. List amount of existing impervious use and area of proposed structure, if subject to Watershed regulations.

Show access easements, open space, tree save, and environmental buffers if applicable.

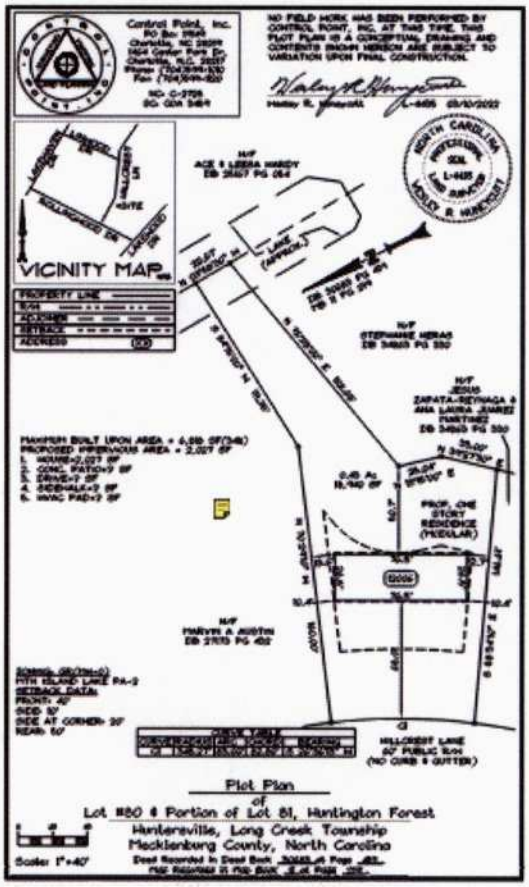

All existing and proposed structures are

Applicant Name	Date	Applicant Signature	
Zoning Approved By	Date	Notes	Parcel ID

MECKLENBURG COUNTY
LAND USE AND ENVIRONMENTAL SERVICES
Payment Receipt

Receipt Information

Date: 04/12/22
Receipt #: 135201
Check / Auth #: VISA 080757
Received By: CABANLA

Amount: 300.00
Tendered: 300.00
Returned: 0.00

Account Information

Account #: 200000
Contractor: KAVELISH, RAY
Attn:
Address:
Address:
City/State/Zip: ,

Item	Description	Permit#	Quantity	Unit Price	Total Price
0706	Septic Alteration Permit 12006 HILLCREST LN		1	300.00	300.00

----------Outstanding Balances----------

Month-To-Date	Prior Month	30 Days	60 Days	90 Days	Balance

Division of Environmental Health
On-site Wastewater Section

Property ID: 01724711
Lot #:
File #: 17988
AppID: 13060

SOIL/SITE EVALUATION
for ON-SITE WASTEWATER SYSTEM

Batt Work construction
Address: 12006 Hill Crest
Proposed Facility: 3 Bedroom
Design Flow (.1949): 360GPD
Location of Site: 16224 Greenfarm Rd
Water Supply: [ ] Public [] Individual [] Well
Evaluation Method: [x] Auger Boring [] Pit
Type of Wastewater: [X] Sewage [ ] Industrial Process

Applicant: owner
Date Evaluated: 4/20/22
Property Size:
Property Recorded:
[ ] Spring [x] Municipal
[ ] Cut
[ ] Mixed

PROFILE #	.1940 Landscape Position/ Slope%	Horizon Depth (IN.)	SOIL MORPHOLOGY .1941 .1941 Structure/ Texture	.1941 Consistence Mineralogy	b PROFILE FACTORS .1942 Soil Wetness/ Color	.1943 Soil Depth (IN.)	.1956 Sapro Class	.1944 Restr Horiz	General Comments	Profile Class & LTAR
#1	LS 6%	0-12	CL, wsbk	FR/SEXP/SS/SP	>48	48	NA	NA	Yellow brown 38	.3
		12-36	C, SBK	FR/SEXP/SS/SP						
		36-48	CL, sbk	fR/SEXP/SS/SP						
#2	LS 7%	0-5	CL, GR	FR/SEXP/SS/SP	>48	48	NA	NA	Yellow brown at 36	.3
		12-36	C, SBK	FR/SEXP/SS/SP						
		36-48	cl, sbk	FR/SEXP/SS/SP						
3	6%	0-12	CL, wsbk	FR/SEXP/SS/SP	>48	48	NA		Yellow brown at 38	.3
		12-36	C, SBK	FR/SEXP/SS/SP						
		36-48	CL, sbk	fR/SEXP/SS/SP						
Pit #5										
Pit										

Description	Initial System	Repair System
Available Space (.1945)	PS	PS
System Type(s)	IIIg	IIIe
Site LTAR (gpd/sq ft)	.3	.3

Other Factors (.1946):
Soil Evaluation By: Heather Ray
Others Present:
Site Classification (.1948):
Site Evaluation By:Heather Ray
Others Present:


COMMENTS:

FILE #:

Landscape Position	Group	Texture	.1955 LTAR	Structure
R-Ridge	I	S-Sand	1.2 - 0.8	SG-Single Grain
SS-Shoulder Slope		LS-Loamy Sand		M-Massive
LS-Linear Slope				CR-Crumb
FS-Food Slope	II	SL-Sandy Loam	0.8 - 0.6	GR-Granular
NS-Nose Slope		L-Loam		SBK-Subangular Blocky
HS-Head Slope				ABK-Angular Blocky
CC-Concave Slope	III	SI-Silt	0.6 - 0.3	PL-Platy
CV-Convex Slope		SICL-Silty Clay Loam		PR-Prismatic
T-Terrace		CL-Clay Loam		
FP-Flood Plain		SCL-Sandy Clay Loam		
	IV	SC-Sandy Clay	0.4 - 0.1	
		SIC-Silty Clay		
		C-Clay		

Consistence Moist	Consistence Wet	Mineralogy
VFR-Very Friable	NS-Non-Sticky	SEXP-Slightly Expansive
FR-Friable	SS-Slightly Sticky	EXP-Expansive
FI-Firm	S-Sticky	
VFI-Very Firm	VS-Very Sticky	
EFI-Extremely Firm	NP-Non-Plastic	
	SP-Slightly Plastic	
	P-Plastic	
	VP-Very Plastic	

Sketch of Soil Evaluation Locations

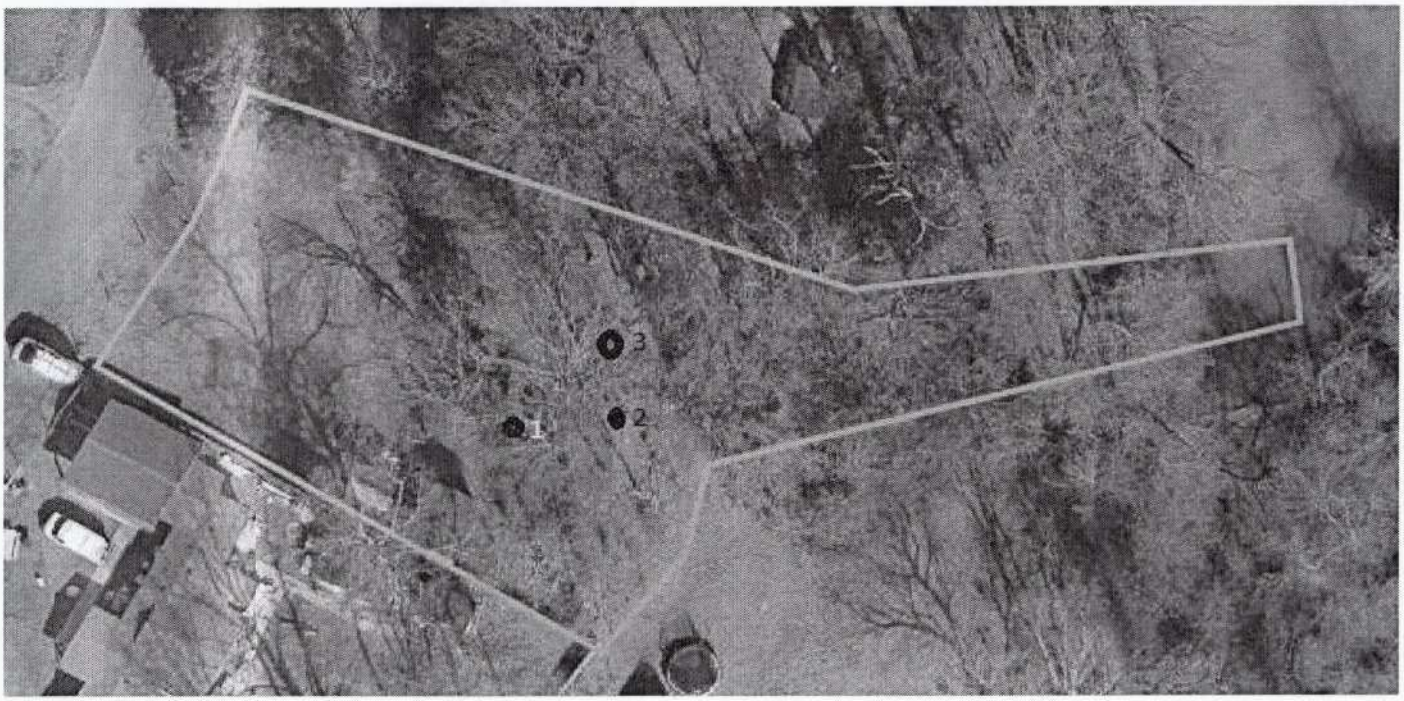

Mecklenburg County Groundwater & Wastewater Services
3205 Freedom Dr., Suite 8000 Charlotte, NC 28208
Phone: (980) 314-1680 Fax: (704) 336-6894

NC DHHS
Division of Environmental Health
On-Site Wastewater Section

IMPROVEMENT PERMIT for a RESIDENTIAL
ON-SITE WASTEWATER TREATMENT & DISPOSAL SYSTEM

Permit #: **30013060** GWS File #: **17988** Tax Parcel #: **017-247-11**

- This IMPROVEMENT PERMIT is subject to revocation if site plans or the intended use change. There is to be **NO** grading, filling, or disturbance of the soil in the area of the septic tank system or repair area.
- CONSTRUCTION AUTHORIZATION must be obtained prior to receiving a Building Permit. Do not clear, grade, fill or disturb soil prior to obtaining a Construction Authorization.
- Domestic-type wastewater only. No industrial process wastewater may be discharged into the system.

I. This Improvement Permit Shall: Expire in Five (5) Years **Expiration Date (If Applicable):** 5/6/2027

Type of Installation: Residential - Alteration Lot Number: 0

Structure Type: DOUBLE WIDE Size (ft^2): 1976 # Bedrooms: 3 Max. Occup.: 6

Building Foundation: Crawl Space Water Supply: Community

II. Initial System Type: Approved **System Classification:** IIIg

Initial System Specifications:

Design Flow (gpd):	120	LTAR (gpd/ft^2):	0.3	Septic Tank Size (gal):	1000	Pump Tank Size (gal):	N/A
Trench Width (ft):	3	Trench Spacing (ft):	9	Absorption Area (ft^2):	300	Total Trench Length (ft):	100
Maximum Trench Depth (in):	28	Depth of Media (in):	12	Distribution Device:	Distribution Box		

III. Repair System Type: PPBPS (gravity) **System Classification:** IIIe

Repair System Specifications:

Design Flow (gpd):	120	LTAR (gpd/ft^2):	0.3	Septic Tank Size (gal):	1000	Pump Tank Size (gal):	N/A
Trench Width (ft):	3	Trench Spacing (ft):	9	Absorption Area (ft^2):	200	Total Trench Length (ft):	67
Maximum Trench Depth (in):	28	Depth of Media (in):	16	Distribution Device:	Distribution Box		

IV. Permit Conditions/Comments:

(Please See the Following Page for Permit Conditions.)

The undersigned, an authorized agent of the STATE OF NORTH CAROLINA, certifies that the Department is issuing an IMPROVEMENT PERMIT for the above referenced property. This permit is being issued in accordance with the *Laws and Rules For Sewage Treatment, and Disposal Systems* and is subject to the following provisions:

- No work shall be conducted on the septic system until a Pre-Construction meeting has been completed by the Department.
- The septic system installer shall be a licensed septic contractor with the North Carolina Wastewater Contractor Inspector Certification Board.
- The permitted system shall be installed in accordance with the included PLOT PLAN.
- This IMPROVEMENT PERMIT is transferable.

Authorized Agent: Heather Ray Owner/Legal Agent: _____
Print Name

Signature: Heather Ray Signature: _____

Date Issued: 5/6/2022

Mecklenburg County Groundwater & Wastewater Services
3205 Freedom Dr., Suite 8000 Charlotte, NC 28208
Phone: (980) 314-1680 Fax: (704) 336-6894

NC DHHS
Division of Environmental Health
On-Site Wastewater Section

IMPROVEMENT PERMIT for a RESIDENTIAL
ON-SITE WASTEWATER TREATMENT & DISPOSAL SYSTEM

Permit #: **30013060** GWS File #: **17988**

IV. Permit Conditions/Comments:

- All components of the septic system must be located at least 100 ft. (50 ft. minimum) from all private wells.
- All waterlines must be located a minimum of 10 ft. from any part of the septic system.
- The invert of the sewer pipe exiting the structrue should be kept as high as possible in order to achieve gravity flow to the drain field. A dosing tank will be required if gravity flow to the drain field can not be achieved.
- Flow from all gutters and downspouts shall be directed not to discharge water onto or across any part of the septic system.
- Foundation drains shall be constructed not to discharge water onto or across any part of the septic system.
- The septic system shall be located at least 10 feet from any foundation drain.

The undersigned, an authorized agent of the STATE OF NORTH CAROLINA, certifies that the Department is issuing an IMPROVEMENT PERMIT for the above referenced property. This permit is being issued in accordance with the *Laws and Rules For Sewage Treatment and Disposal Systems* and is subject to the following provisions:

- No work shall be conducted on the septic system until a Pre-Construction meeting has been completed by the Department.
- The septic system installer shall be a licensed septic contractor with the North Carolina Wastewater Contractor Inspector Certification Board.
- The permitted system shall be installed in accordance with the included PLOT PLAN.
- This IMPROVEMENT PERMIT is transferable.

Authorized Agent: Heather Ray


Signature: H Father Ray

Date Issued: 5/6/2022

Owner/Legal Agent: _____
Print Name

Signature: _____

On-site Wastewater Improvement Permit Diagram

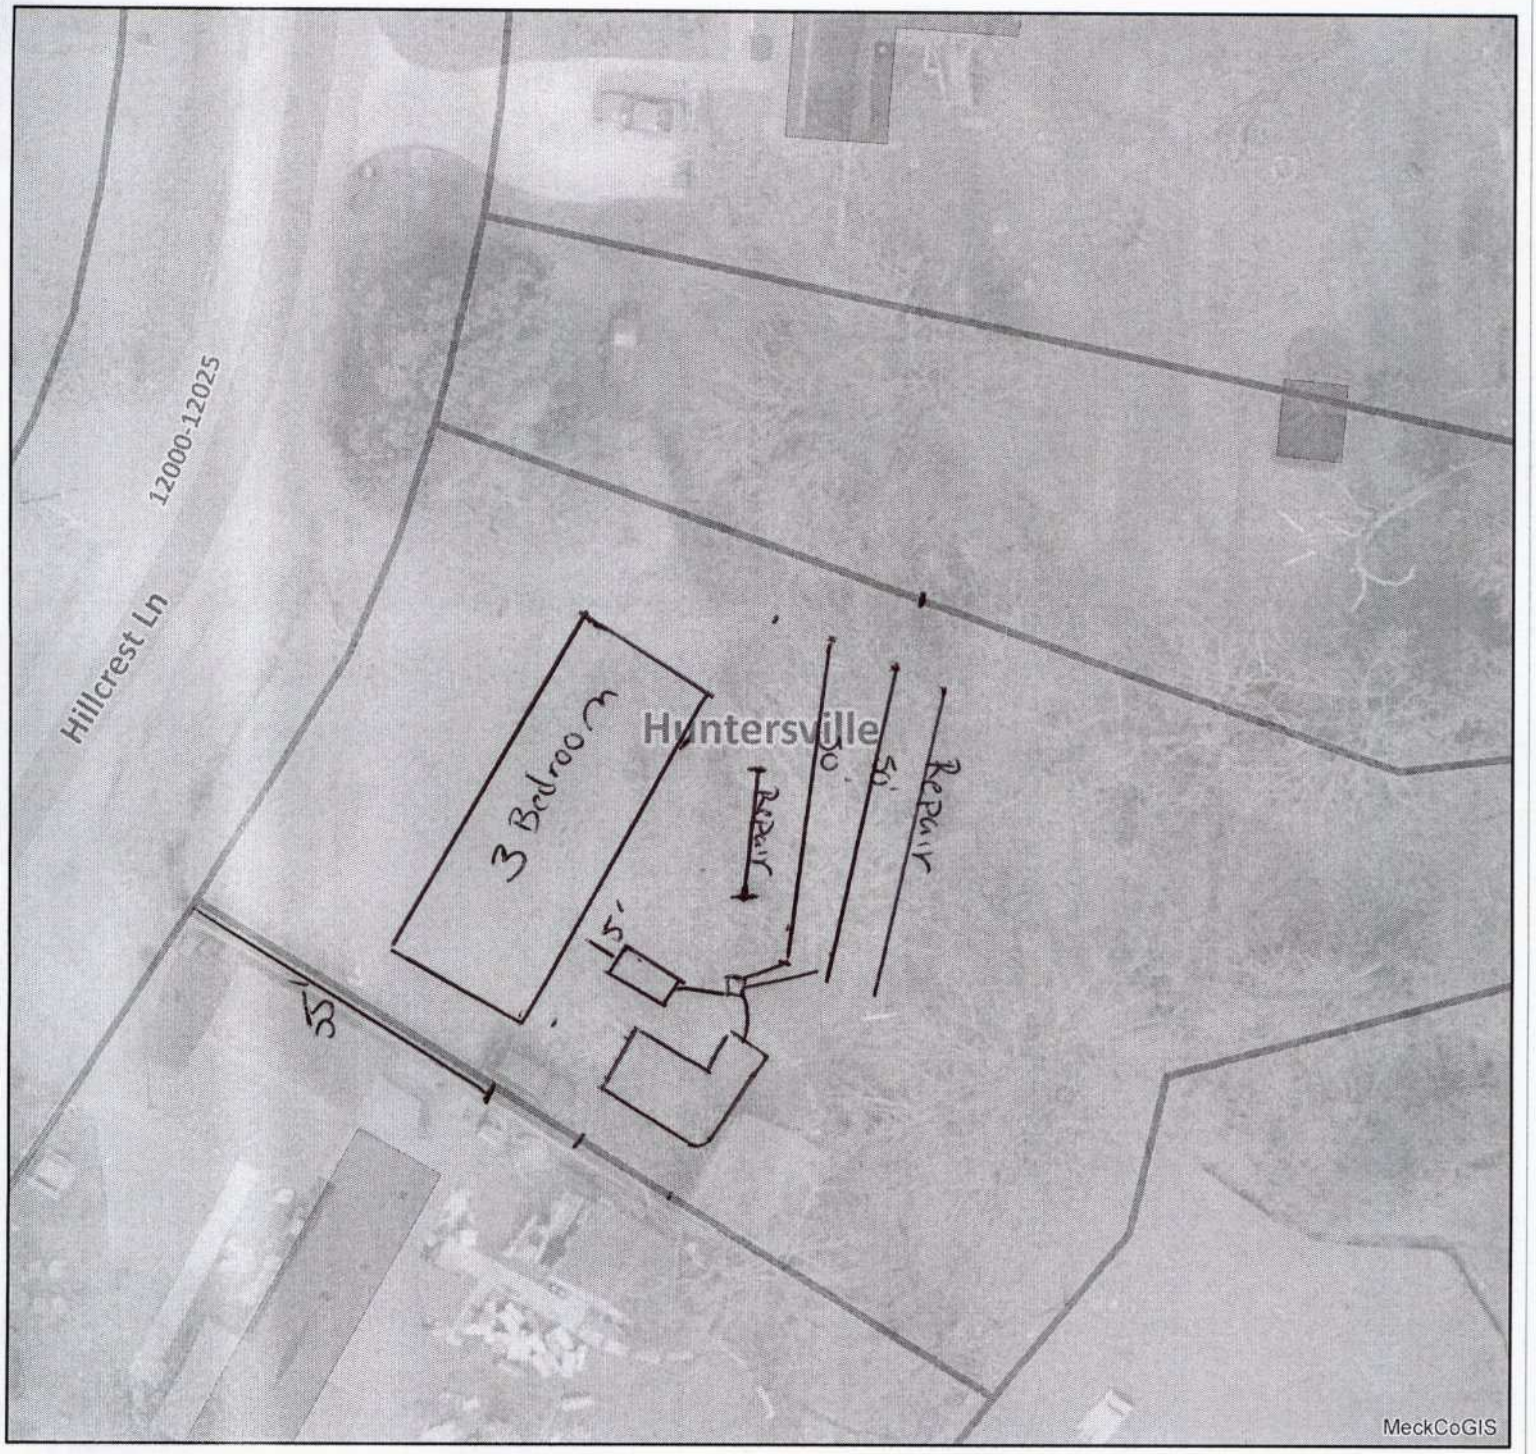

Mecklenburg County Health Department
Environmental Health - Groundwater and Wastewater Services

Permit #: 30013060
PID #: 017 24711
File #: 17980

Authorized Agent: Heather Ruy Date: 5-6-22

Owner/ Legal Agent: _____ Date: _____

1 inch = 30 feet