

11207 ASBURY CHAPEL RD

01917128

1/2/2008

duponbj

Groundwater and Wastewater Services File Imaging Project
May 2007
Barcode Font = IDAutomationHC39M

Mecklenburg County
Health Department

March 16, 1998

Ed S. Godsey
11942 Timber Ridge Road
Charlotte, NC 28213

Re: 11207 Asbury Chapel Road
File: 3247B
Parcel: 019-163-11

Dear Mr. Godsey:

At your request an inspection was made at the above referenced property to facilitate the issuance of an Operation Permit for the Sewage Treatment and Disposal system. During the inspection it was found that the following items did not meet the regulations set forth in the "Laws and Rules for Sewage Treatment and Disposal Systems, 15A NCAC 18A .1900;.1952 Septic Tank, Dosing, Dosing Tank and Lift Station Design." Our comments follow:

1) (6) Pump and control circuits shall be provided with manual circuit disconnects within a watertight, corrosion-resistant, outside enclosure (NEMA 4X or equivalent) adjacent to the pump tank, securely mounted at least 12 inches above the finished grade. The pump(s) shall be manually operable without requiring the use of special tools or entrance into the tank for testing purposes. Conductors shall be conveyed to the disconnect enclosure through water proof, gasproof, and corrosion-resistant conduits, with no splices or junction boxes provided inside the tank. Wire grips, duct seal, or other suitable material shall be used to seal around wire and wire conduit openings inside the pump tank and disconnect enclosure.

2) (9) The pump tank shall have a properly functioning high-water alarm. The alarm circuit shall be supplied ahead of any pump overload and short circuit protective devices. The alarm shall be audible and visible by system users and weatherproof if installed outdoors in an enclosure (NEMA 4X or equivalent).

The above mentioned items must be installed and inspected prior to the Operation Permit being issued. The Operation Permit is required for the Certificate of Occupancy and the permanent electric hook-ups. Please schedule the inspections at least five (5) working days in advance to ensure no delays in the Operation Permit issuance.

Please call me at 336-5568 to discuss any question you may have concerning this matter.

Sincerely,

Larry B. Thompson, Jr., R.S.
Individual Water and Wastewater Systems

LT:gc

INSTALLATION, CONSTRUCTION, ALTERATION, AND/OR REPAIR APPROVAL


HEALTH DEPARTMENT
ENVIRONMENTAL HEALTH DIVISION
700 NORTH TRYON ST., SUITE 211
CHARLOTTE, NC 28202
PHONE (704) 336-5102

FILE: 3247 B DATE: 3-11-98

TC: 019-163-03 ☐ L

SERIAL Nº 17641

Permission is hereby given to ✓ Install or Construct, _____ Alter or Repair the individual septic tank wastewater treatment system with subsurface, soil absorption, effluent discharge as specified herein at the described location. This permit is granted based upon the information supplied in the application dated 2-27-95. All work shall be completed on or before 4-11-98, after which date this permit shall be null and void. The system shall meet all of the construction requirements of 15A NCAC 18A. 1900 which are in effect on the date of the granting of this permit. A Certificate of Completion or an Operation Permit must be obtained from the Mecklenburg County Health Department before any system can be covered up or placed into service. The issuance of this permit does not in any way guarantee that the system anticipated to be constructed will operate properly, or relieve any person now or hereafter owning, controlling or using such system from any liability resulting from the failure of the system to operate properly.

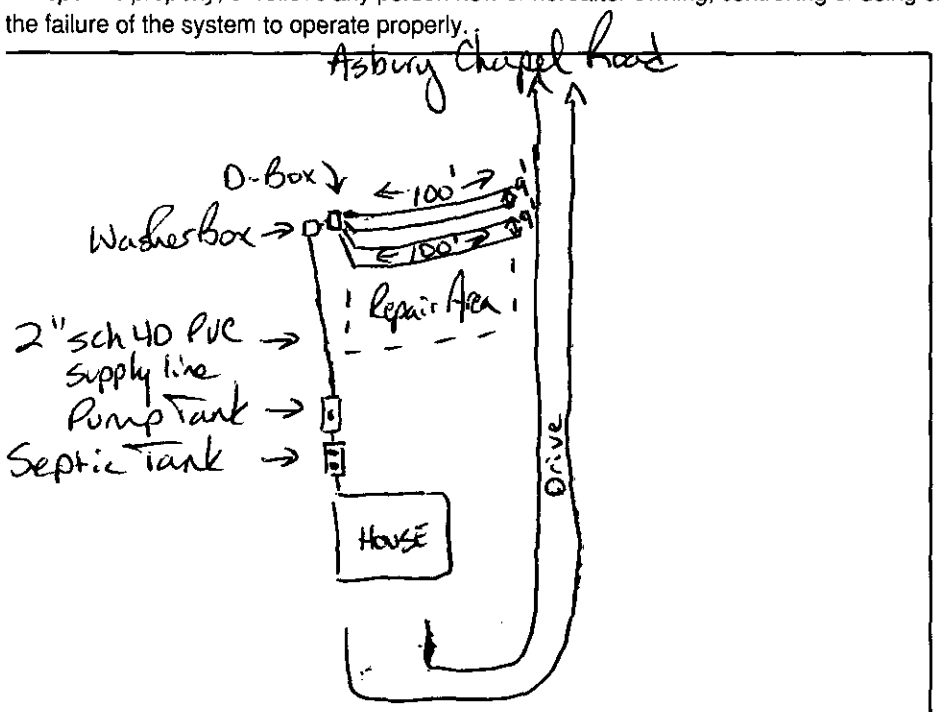

PLOT OF SYSTEM

Liquid Capacity of Septic Tank 1500 gallons

Liquid Capacity of Dosing Tank 1000 gallons

Tank Construction PCC

Trench Depth 28"

Absorption and/or Nitrification Lines:

Trench Width 3 feet

Trench Walls Scored and Porous Yes

Total Line Length 400 feet

Number of Lines 4

Depth of Stone 12 inches

Distance from House 5 feet

Distance from Property Line 10 feet

Distance from Well > 50 feet

NOTICE: This system shall not be installed while soils are in a wet condition.


NAME OF OWNER Ed Godsey

LOCATION OF PROPERTY 11207 Asbury Chapel Road

Comments: Type IIIb 3 bedrooms
(4) 3'w x 100'L x 12" stone

Larry B. Thompson, Jr. R.S.
Environmental Health Specialist

WHITE - HEALTH DEPARTMENT's COPY • CANARY - E.H.S. COPY • *PINK - OWNER OR AGENT's COPY*

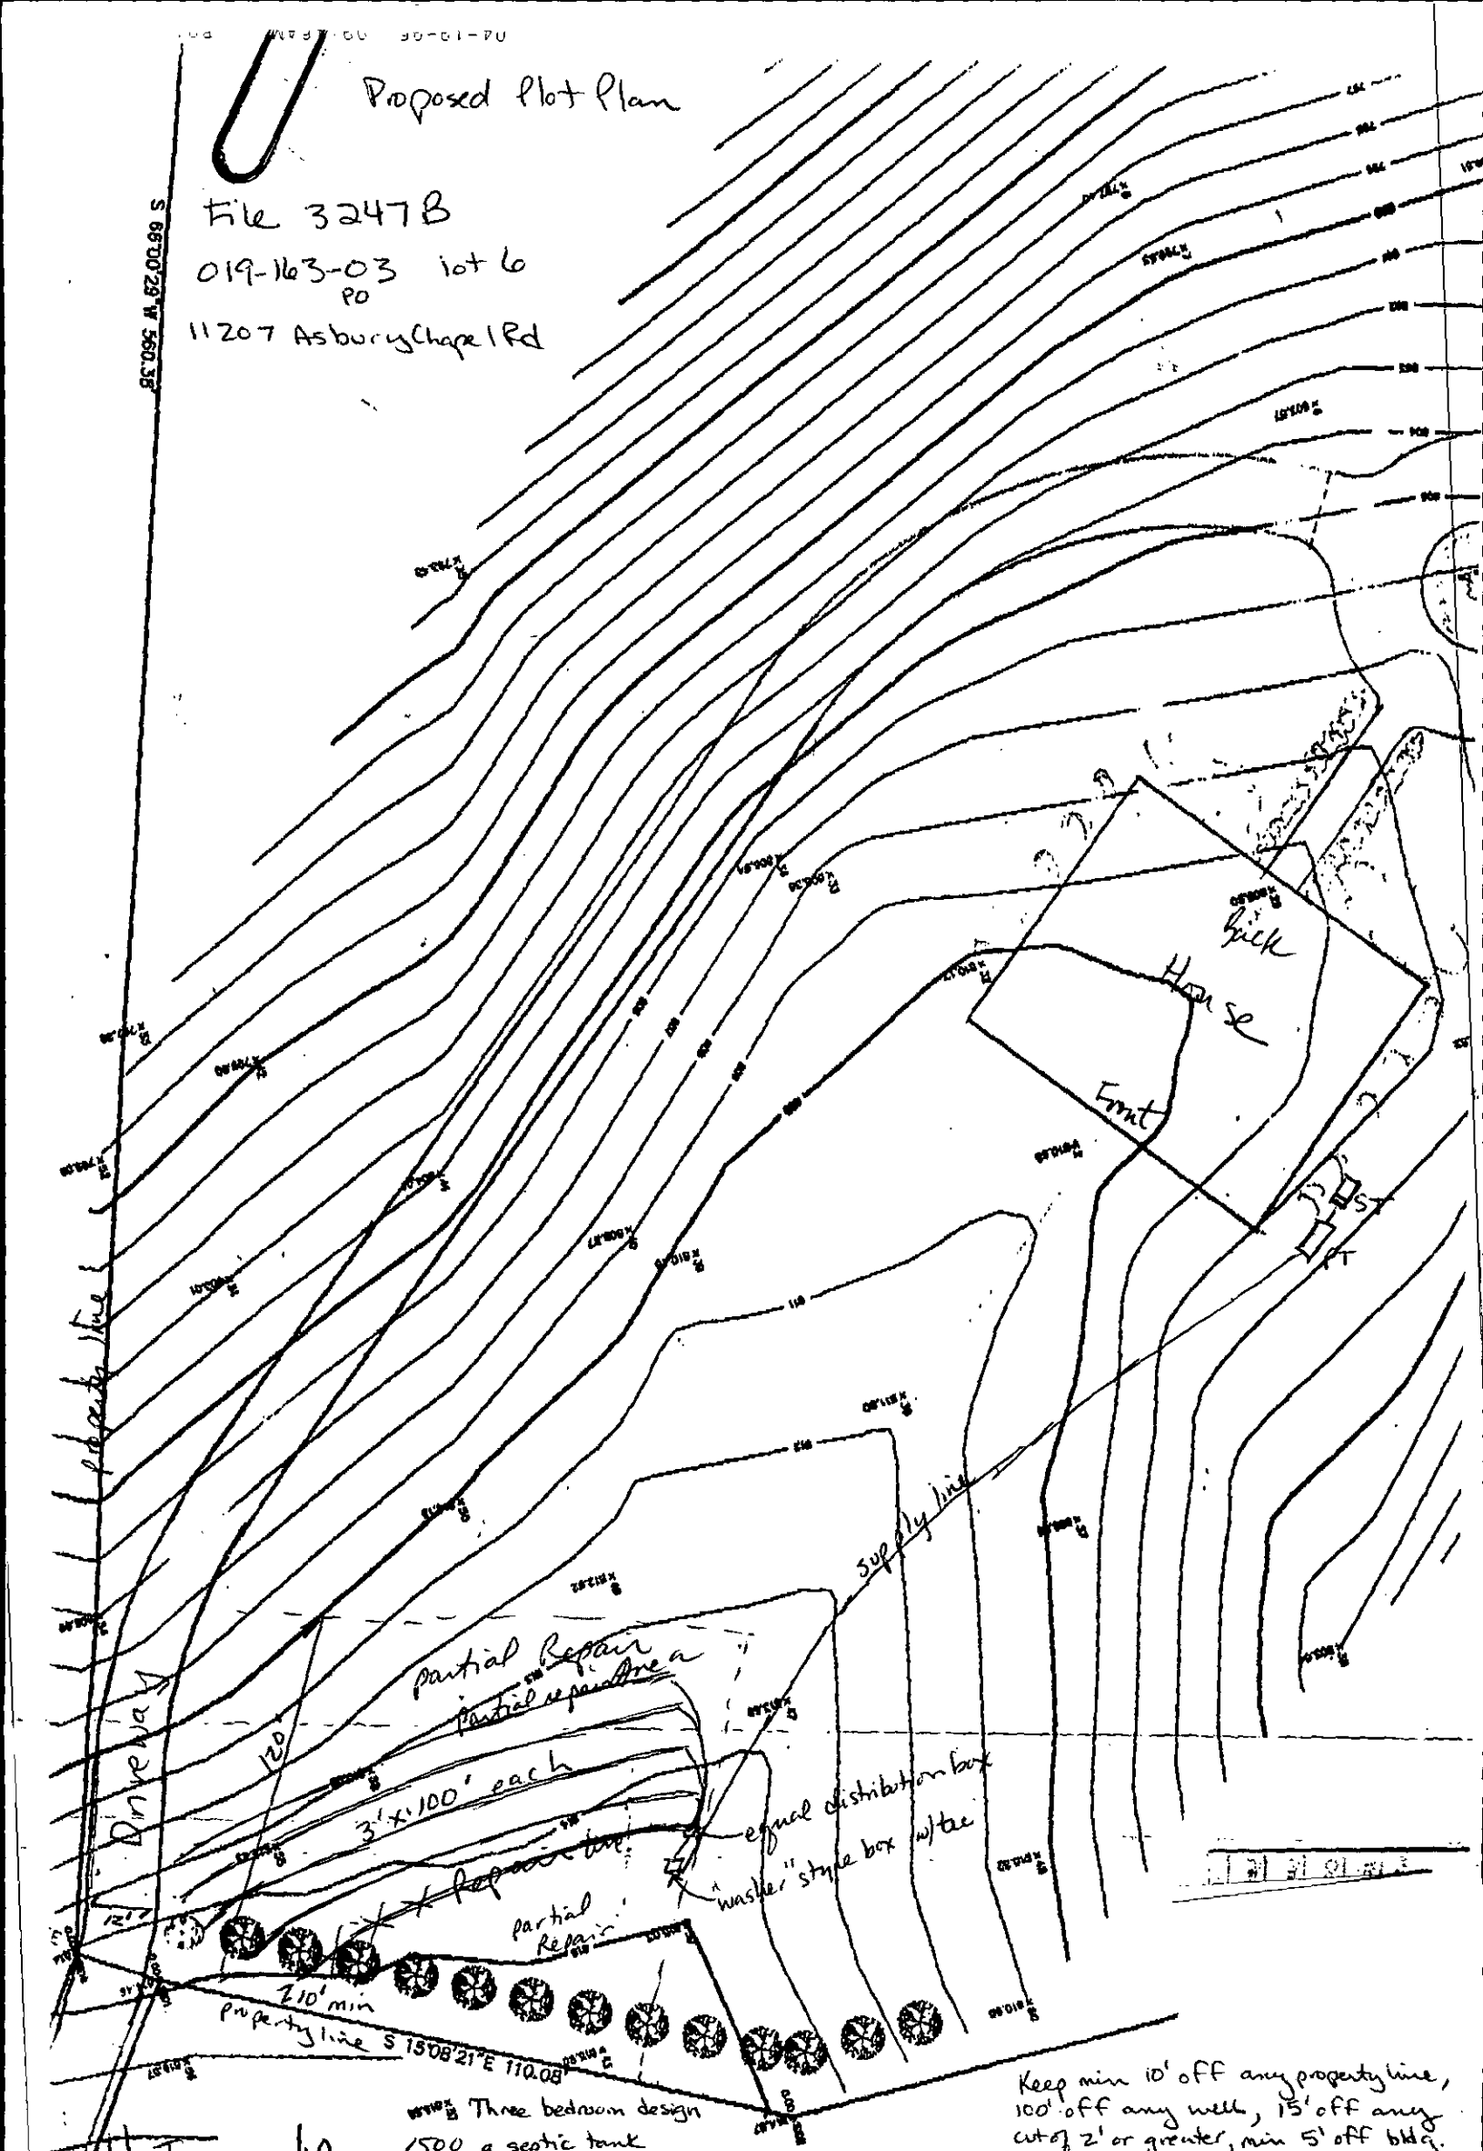

Three bedroom design
1500 g septic tank
1000 g pump tank
1200 sq ft drainfield at
4 lines at 3' x 100' x 12" stone each
~~6~~ 5 lines at 3' x 80' x 12" stone each.
Keep drainlines on contour
Trench bottoms to be 24" - 28" deep.
Install pump, pump controls and alarm according to DEC State Regulations.
~~Recommend~~ Do not grade or disturb soil in area of septic system or its repair area. Any changes may void permit.

Keep min 10' off any property line, 100' off any well, 15' off any cut of 2' or greater, min 5' off bldg. foundation, min 15' off any basement foundation, with any part of septic tank system.

Edris Staley 5-1-95
property owner sign + date

4-19-95 SB
Approval date

FEE: _____ **AUTHORIZATION FOR WASTEWATER SYSTEM CONSTRUCTION**
DATE: _____ **VOID SIXTY (60) MONTHS FROM DATE OF ISSUANCE**

DATE: 4-22-97 PERMIT NO: 3247 B
PARCEL NO: 019-163-03
JOB LOCATION ADDRESS: 11207 Asbury Chapel Road + mobile
PROPERTY OWNER: Ed S. Godsey
BUILDING CONTRACTOR: _____
SUBDIVISION NAME: _____
AUTHORIZATION ISSUED BY: Ronny B. Thompson, J. L.S. DATE: 4-22-97
DEHNR AUTHORIZED AGENT

AUTHORIZATION CONDITIONS

1. WASTEWATER SYSTEM CONSTRUCTION AND INSTALLATION MUST MEET ALL CONDITIONS AND SPECIFICATIONS AS SET FORTH IN IMPROVEMENT PERMIT NO. 3247B, AND THE ATTACHED SITE PLAN WITH SYSTEM DETAILS. CONSTRUCTION AND INSTALLATION MUST ALSO MEET ALL REQUIREMENTS SET FORTH IN THE RULES GOVERNING SANITARY SEWAGE COLLECTION, TREATMENT, AND DISPOSAL AND ANY OTHER APPLICABLE RULES AND LAWS.

2. AN INSTALLATION, CONSTRUCTION, ALTERATION AND/OR REPAIR APPROVAL MUST BE SECURED **PRIOR** TO INSTALLATION OF THE SEPTIC TANK SYSTEM. THE INSTALLER OF THE SYSTEM SHALL BE A REGISTERED SEPTIC TANK CONTRACTOR WITH MECKLENBURG COUNTY HEALTH DEPARTMENT.

3. ANY ALTERATION IN SITE OR SOIL CONDITIONS (INCLUDING LOCATION OF STRUCTURES AND APPURTENANCES) OR MODIFICATION IN USE, DESIGN WASTEWATER FLOW, OR WASTEWATER CHARACTERISTICS AS SPECIFIED IN THE ASSOCIATED IMPROVEMENT PERMIT AND APPLICATION, MAY SUBJECT THIS AUTHORIZATION AND ASSOCIATED PERMIT(S) TO REVOCATION.

4. OTHER CONDITIONS: See conditions of improvement permit

OWNER CERTIFICATION

I CERTIFY THAT THERE HAVE BEEN NO ALTERATIONS IN SITE OR SOIL CONDITIONS OR MODIFICATIONS TO FACILITY, WASTEWATER FLOW, OR WASTEWATER CHARACTERISTICS FROM THOSE SPECIFIED IN THE ORIGINAL APPLICATION OR ASSOCIATED IMPROVEMENT PERMIT UNLESS AUTHORIZED IN WRITING BY THE MECKLENBURG COUNTY HEALTH DEPARTMENT. I ALSO UNDERSTAND THAT ANY SUCH ALTERATIONS, MODIFICATIONS, OR FALSE INFORMATION ARE GROUNDS FOR REVOCATION OF PERMITS AND AUTHORIZATION TO CONSTRUCT.

SIGNATURE OF OWNER/OWNER'S REPRESENTATIVE — DATE 4/24/97

4400

INDIVIDUAL WATER AND WASTEWATER SYSTEMS PROGRAM
APPLICATION FOR SERVICES

3247B

Fee $150.00 Paid on 7/26/94 transferred to CRT application

Mecklenburg County Health Dept.
Environmental Health Division
c/o Nal Marshall Ctr., Suite 211
700 N. Tryon St.
Charlotte, NC 28202

(704)336-5102

PERSON FILING APPLICATION:

NAME: GODSEY (last) ED (first) S. (mi)

ADDRESS: 11942 TIMBER RIDGE RD PHONE: (704) 596-0578

CITY: CHARLOTTE STATE: NC ZIPCODE: 28213

Date: 2-27-95

PROPERTY INFORMATION (FROM ENGINEERING FORM):

TAX/PARCEL NUMBER: 019-163-08 TAKEN FROM PARCEL

STREET ADDRESS: 11207 ASBURY CHAPEL RD.
HUNTERSVILLE, NC 28078

ZONING: R-3

PROPERTY OWNER:

NAME: ~~MARGARET S. FERRELL~~ FERREL (last) MARGARET (first) S. (mi)

ADDRESS: ASBURY CHAPEL RD PHONE: (__) _____

CITY: HUNTERSVILLE STATE: NC ZIPCODE: 28078

SUBDIVISION OR MOBILE HOME PARK NAME:

Township (check one):
[X] 0 Mecklenburg County [ ] 2 Davidson [ ] 4 Pineville [ ] 6 Huntersville
[ ] 1 Charlotte [ ] 3 Cornelius [ ] 5 Matthews [ ] 7 Mint Hill

LOT NUMBER: 6 LOT SIZE (in acres): 5.227

TYPE APPLICATION (check one):

[X] SOIL TEST - INDIVIDUAL LOT (D)
[X] NEW CONSTRUCTION ON VACANT LOT - 4 BEDROOMS OR LESS (N)
[ ] EXCHANGE MOBILE HOME - SAME # BEDROOMS (Y)
[ ] ADDITION - INCREASE ROOMS/OCCUPANCY/MOBILE HOME SIZE (A or M)
[ ] COMMERCIAL OR INDUSTRIAL (N)
[ ] SOIL TEST DEVELOPMENT (P)
[ ] ADDITION - GARAGE OR RENOVATION/NO MAJOR CHANGES (X)
[ ] MODIFIED /ALTERNATIVE/ OR RESIDENCE > 4 BEDROOMS (Z)
[ ] REPAIR TO SYSTEM (R)

RESIDENTIAL PROPERTY (Type Building, check one):
[ ] SINGLE MOBILE HOME (S) [X] HOUSE (H) [ ] MULTIPLE FAMILY (U)
[ ] DOUBLE WIDE (D) [ ] MODULAR HOME (M) [ ] OTHER _____ (O)

NUMBER BEDROOMS: 3 NUMBER OCCUPANTS: 4

SYSTEM CLASSIFICATION:

COMMERCIAL/INDUSTRIAL PROPERTY:
Type Business _____ # Employees ___ Per Shift ___ ___ ___
Industrial Wastes (Y/N) ___
Underground Storage Tanks On Property (Y/N) ___ Type _____

WATER SUPPLY (check one):
[ ] Community (C) [ ] Shared Well (S)
[ ] Municipal (M) [ ] Other 'spring' (O)
[X] Private Well (P)

FUTURE ADDITIONS - ALL PLANNED ADDITIONS MUST BE ENTERED (check all that apply):
[ ] Swimming Pool [ ] Jacuzzi [ ] Stable/Barn [ ] Workshop [ ] None
[X] Garage [ ] Storage Building [ ] Deck/Patio [ ] Bedrooms [ ] Other

The undersigned, owner, or legal agent for the owner, of the property described above as the "JOB LOCATION" has read the foregoing application, acknowledges that the contents of same are true, and authorizes agents of the MECKLENBURG COUNTY HEALTH DEPARTMENT to enter onto the property for the purpose of processing this request.

Signed: X Edris Godsey Date: 2-27-95

NOTICE:

The undersigned, an authorized agent of the MECKLENBURG COUNTY HEALTH DEPARTMENT, certifies that the Department has approved the the Request for the Job Location contained in this document. This approval is granted in accordance with the provisions of Laws And Rules For Sanitary Sewage Collection, Treatment And Disposal in effect at the time of issuance of the permit and is subject to the following provisions:

...No work shall be conducted on the septic tank system until an installation, Construction, Alteration and/or Repair approval is granted by this Department.

...This permit is not transferable.

... lift station required. Keep driveway out of area for septic system and repair area

[X] IMPROVEMENT PERMIT - VALID 60 MONTHS FROM ISSUANCE
[ ] MOBILE HOME EXCHANGE APPROVAL - VALID 6 MONTHS FROM ISSUANCE
[ ] ADDITION/RENOVATION APPROVAL - VALID 1 YEAR FROM ISSUANCE

Susan Systema 5-3-95
Environmentalist Date

Jane Higgins Burney 5-9-95
Director or Authorized Section Head Date
for Sylvia Drew

WATER : 122791


PROPOSED PLOT PLAN

HEALTH DEPARTMENT
ENVIRONMENTAL HEALTH DIVISION
700 NORTH TRYON STREET
CHARLOTTE, NC 28202
PHONE (704) 336-5102

FILE: 3247B

TC: 019-163-11

Draw in and name all roads adjoining the property. Draw in and accurately dimension the lot concerned. Accurately indicate property boundaries proposed and/or existing structures and driveways, underground utilities, and wells and springs within 100 feet of the proposed building or drainfield.

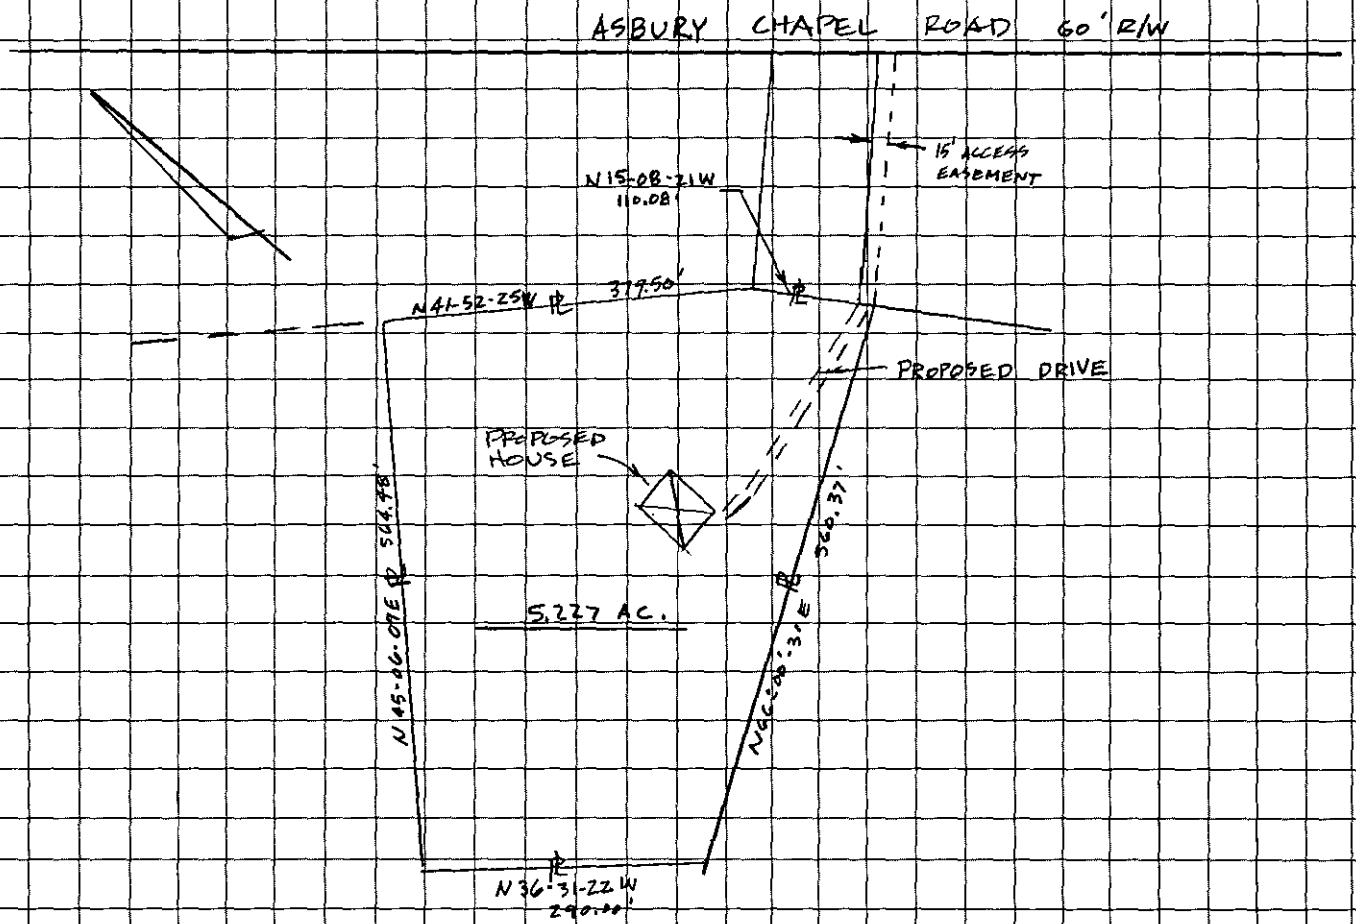

OWNER/AGENT SIGNATURE Chris Godley

DATE 2-27-95

APPROVAL DATE _____

White - Health Department's Copy Canary - E.H.S. Copy Pink - Owner's Copy

TRANSFER OF OWNERSHIP

Permit #: 32478
Job Location Information:
Tax Parcel #: 019-163-08
Street Address: 11207 Asbury Chapel Rd

An IMPROVEMENT PERMIT is subject to revocation if site plans or the intended use change or if information submitted in this application is falsified or changed.

Property Owner Improvement Permit Originally Issued to:

Name: Ferrell (last) Margaret (first) S (mi) Date Issued: 5/3/95

Address: 11125 Asbury Chapel Rd
City: Huntersville State: NC Zip: 28078
Daytime Phone: (704) 875-2423

IMPROVEMENT PERMIT TRANSFERRED TO:

Name: GODSEY (last) EDWIN (first) S (mi)

Address: 11942 TIMBER RIDGE RD
City: CHARLOTTE State: NC Zip: 28213
Daytime Phone: ( ) 334-5348

The undersigned, owner or legal agent for the owner, of the property described as the "job location" in the original application dated 2-27-95 has read the foregoing application and Improvement Permit, acknowledges that the contents of same are true, and authorizes agents of the Mecklenburg County Health Department to enter onto the property for the purpose of processing this request.

Signed: [signature] Date: 4/16/97

IMPROVEMENT PERMIT TRANSFERRED TO:

Name: _____ (last) _____ (first) _____ (mi)

Address: _____
City: _____ State: _____ Zip: _____
Daytime Phone: ( ) ___-____

The undersigned, owner or legal agent for the owner, of the property described as the "job location" in the original application dated _____ has read the foregoing application and Improvement Permit, acknowledges that the contents of same are true, and authorizes agents of the Mecklenburg County Health Department to enter onto the property for the purpose of processing this request.

Signed: _____ Date: _____

3247B

$130 ☑ 7/26/94

INDIVIDUAL WATER AND WASTEWATER SYSTEMS PROGRAM
APPLICATION FOR SERVICES

CK# 1171

[] CRT

Mecklenburg County Health Dept.
Environmental Health Division
c/o Hal Marshall Ctr., Suite 211
700 N. Tryon St.
Charlotte, NC 28202

(704)336-5102

PERSON FILING APPLICATION:

NAME: Ferrell, (last) MARGARET (first) S. (mi)

ADDRESS: 11125 Asbury Chapel Rd. PHONE: (704) 875-2423

CITY: Huntersville, STATE: N.C. ZIPCODE: 28078-4626

Date:

PROPERTY INFORMATION (FROM ENGINEERING FORM):

TAX/PARCEL NUMBER: 019-163-03 PC

STREET ADDRESS: Asbury

ZONING:

PROPERTY OWNER:

NAME: SAME (last) (first) (mi)

ADDRESS: _____ PHONE: (__) _____

CITY: STATE: ZIPCODE:

SUBDIVISION OR MOBILE HOME PARK NAME:

Township (check one):
[] 0 Mecklenburg County [] 2 Davidson [] 4 Pineville [] 6 Huntersville
[] 1 Charlotte [] 3 Cornelius [] 5 Matthews [] 7 Mint Hill

LOT NUMBER: 6 LOT SIZE (in acres):

TYPE APPLICATION (check one):

[] SOIL TEST - INDIVIDUAL LOT (D)
[X] NEW CONSTRUCTION ON VACANT LOT - 4 BEDROOMS OR LESS (N)
[] EXCHANGE MOBILE HOME - SAME # BEDROOMS (Y)
[] ADDITION - INCREASE ROOMS/OCCUPANCY/MOBILE HOME SIZE (A or M)
[] COMMERCIAL OR INDUSTRIAL (N)
[] SOIL TEST DEVELOPMENT (P)
[] ADDITION - GARAGE OR RENOVATION/NO MAJOR CHANGES (X)
[] MODIFIED /ALTERNATIVE/ OR RESIDENCE > 4 BEDROOMS (Z)
[] REPAIR TO SYSTEM (R)

RESIDENTIAL PROPERTY (Type Building, check one):
[] SINGLE MOBILE HOME (S) [] HOUSE (H) [] MULTIPLE FAMILY (U)
[] DOUBLE WIDE (D) [] MODULAR HOME (M) [] OTHER _____ (O)

NUMBER BEDROOMS: 3 NUMBER OCCUPANTS: 4

SYSTEM CLASSIFICATION:

COMMERCIAL/INDUSTRIAL PROPERTY:
Type Business _____ # Employees ___ Per Shift ___ ___ ___
Industrial Wastes (Y/N) ___
Underground Storage Tanks On Property (Y/N) ___ Type _____

WATER SUPPLY (check one):
[] Community (C) [] Shared Well (S)
[] Municipal (M) [] Other 'spring' (O)
[X] Private Well (P)

FUTURE ADDITIONS - ALL PLANNED ADDITIONS MUST BE ENTERED (check all that apply):
[] Swimming Pool [] Jacuzzi [] Stable/Barn [] Workshop [] None
[] Garage [] Storage Building [] Deck/Patio [] Bedrooms [] Other

The undersigned, owner, or legal agent for the owner, of the property described above as the "JOB LOCATION" has read the foregoing application, acknowledges that the contents of same are true, and authorizes agents of the MECKLENBURG COUNTY HEALTH DEPARTMENT to enter onto the property for the purpose of processing this request.

Signed: Margaret S. Ferrell Date: July 25, 1994

NOTICE:

The undersigned, an authorized agent of the MECKLENBURG COUNTY HEALTH DEPARTMENT, certifies that the Department has approved the the Request for the Job Location contained in this document. This approval is granted in accordance with the provisions of Laws And Rules For Sanitary Sewage Collection, Treatment And Disposal in effect at the time of issuance of the permit and is subject to the following provisions:

...No work shall be conducted on the septic tank system until an installation, Construction, Alteration and/or Repair approval is granted by this Department.

...This permit is not transferable.


...

[] IMPROVEMENT PERMIT - VALID 60 MONTHS FROM ISSUANCE
[] MOBILE HOME EXCHANGE APPROVAL - VALID 6 MONTHS FROM ISSUANCE
[] ADDITION/RENOVATION APPROVAL - VALID 1 YEAR FROM ISSUANCE

Environmentalist Date

Director or Authorized Section Head Date

WWATER : 122791

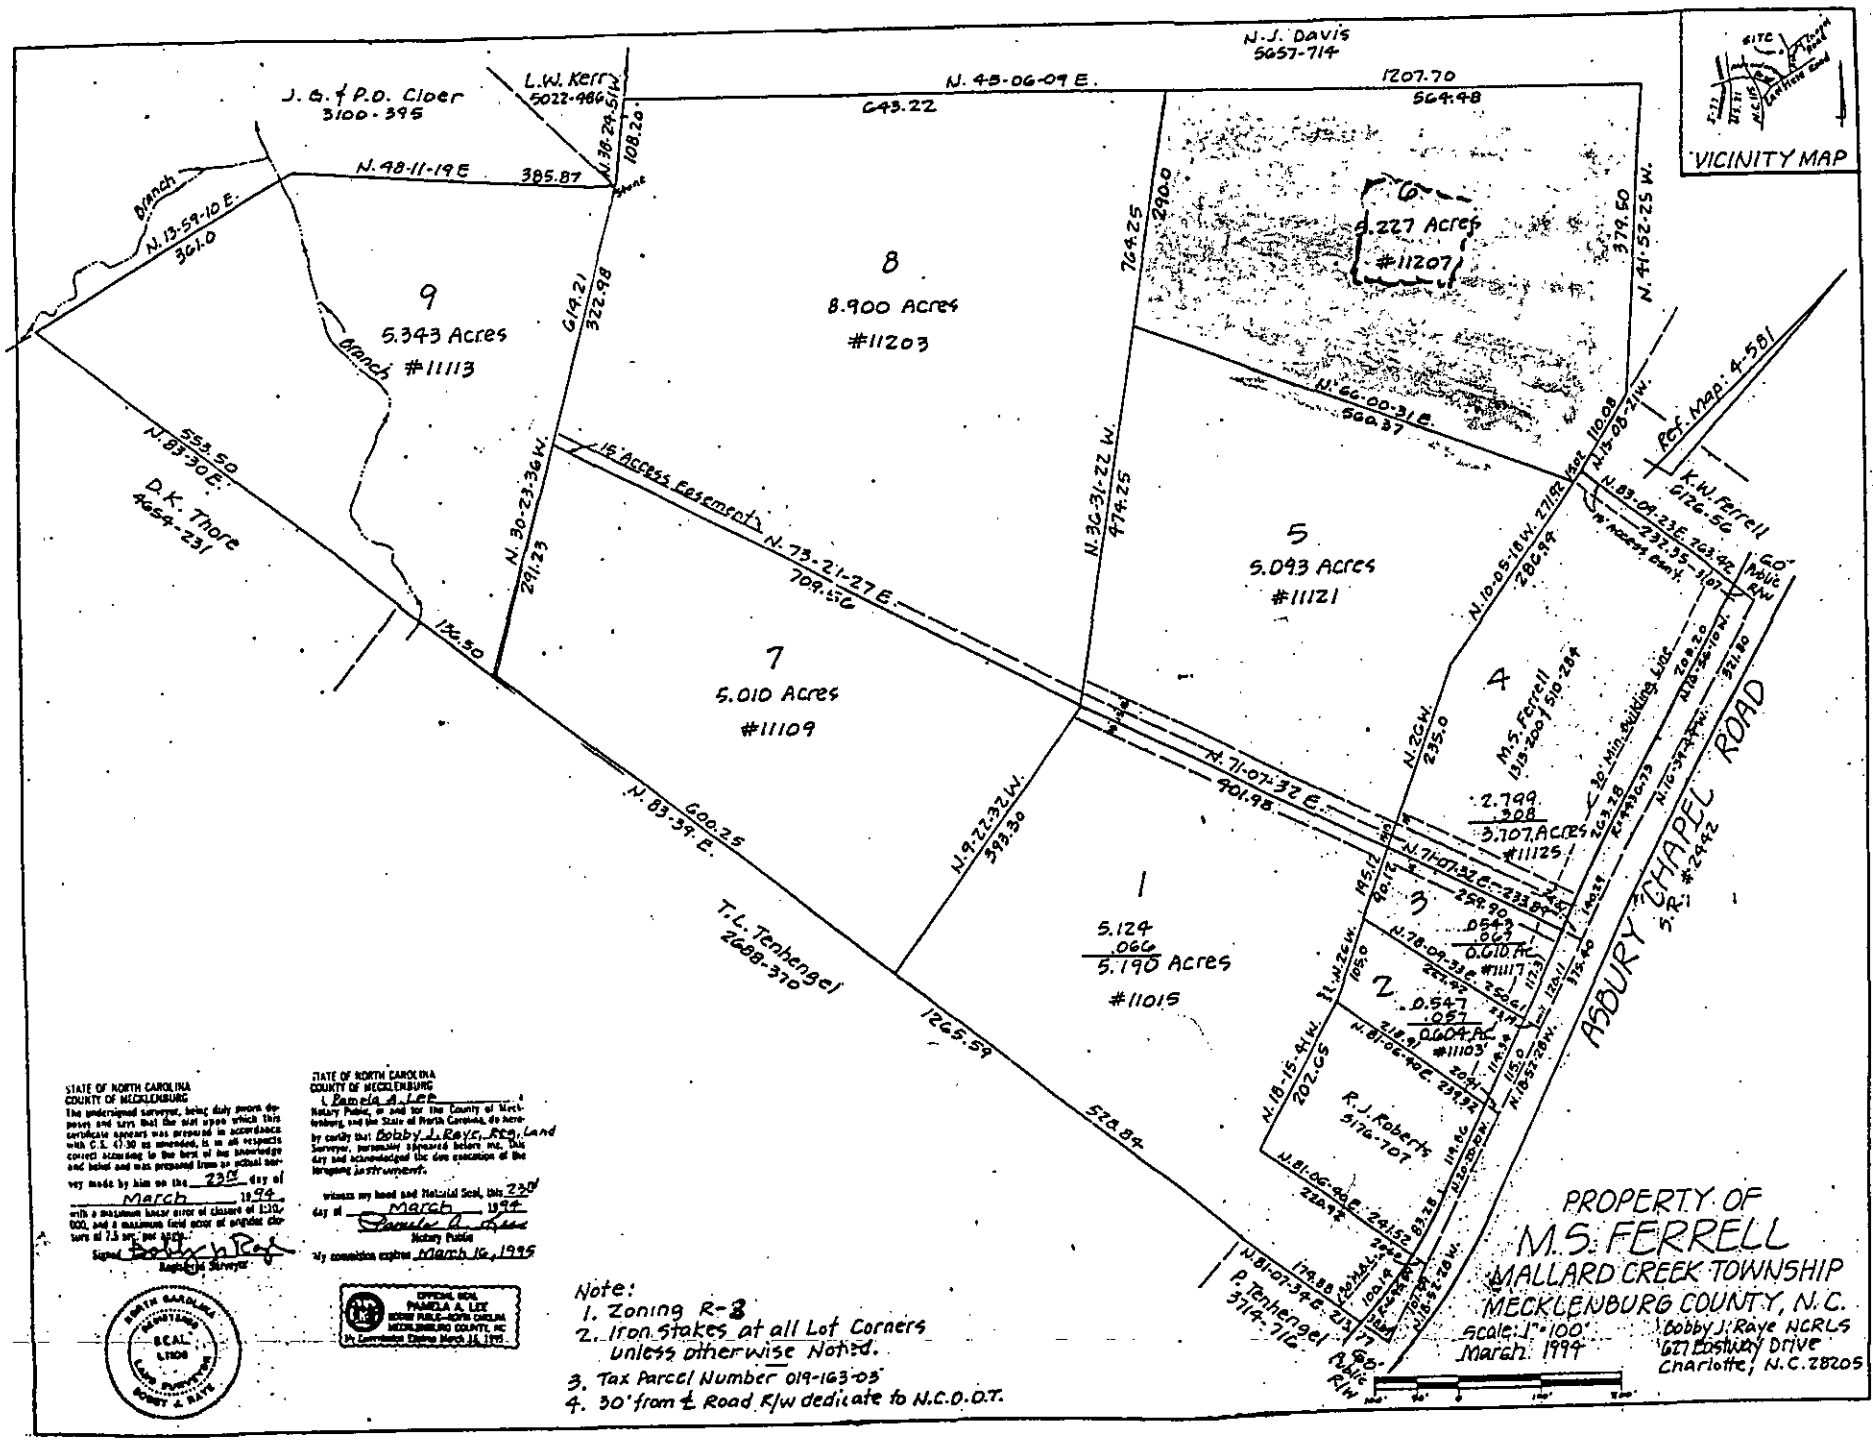

STATE OF NORTH CAROLINA
COUNTY OF MECKLENBURG

The undersigned surveyor, being duly sworn deposes and says that the plat upon which this certificate appears was prepared in accordance with G.S. 47-30 as amended, is an all respects correct according to the best of my knowledge and belief and was prepared from an actual survey made by him on the 23rd day of March 1994 with a maximum linear error of closure of 1:10,000, and a maximum field error of angular closure of 7.5 sec. per angle.

Signed Bobby J. Raye
Registered Surveyor

STATE OF NORTH CAROLINA
COUNTY OF MECKLENBURG

I, Pamela A. Lee, Notary Public, of and for the County of Mecklenburg, and the State of North Carolina, do hereby certify that Bobby J. Raye, Reg. Land Surveyor, personally appeared before me, this day and acknowledged the due execution of the foregoing instrument.

Witness my hand and Notarial Seal, this 23rd day of March 1994

Pamela A. Lee
Notary Public

My commission expires March 16, 1995

OFFICIAL SEAL
PAMELA A. LEE
NOTARY PUBLIC-NORTH CAROLINA
MECKLENBURG COUNTY, NC
My Commission Expires March 16, 1995

NORTH CAROLINA REGISTERED L-1908 LAND SURVEYOR BOBBY J. RAYE

Note:
1. Zoning R-3
2. Iron Stakes at all Lot Corners unless otherwise Noted.
3. Tax Parcel Number 019-163-05
4. 30' from ℄ Road R/w dedicate to N.C.D.O.T.

PROPERTY OF
M.S. FERRELL
MALLARD CREEK TOWNSHIP
MECKLENBURG COUNTY, N.C.
Scale: 1" = 100'
March 1994

Bobby J. Raye NCRLS
627 Eastbury Drive
Charlotte, N.C. 28205

MECKLENBURG COUNTY HEALTH DEPARTMENT
SITE EVALUATION REPORT
SERIAL NUMBER 20494

File: 32 498 D400 Action 1

Parcel: 00 019-163 03 ☐ PC

Location: off Asbury Chapel Rd

Subdivision:


Lot: 6 Block: Acres: Approx .3 ac.

Owner: Margaret S. Ferrell
Address: 11125 Asbury Chapel Rd.
Huntersville, N.C. 28078-4626

Comments: 100% Repair, 3 gal/ff/day LTAR

Described by: William A. Marlin

Date: 10-26-00

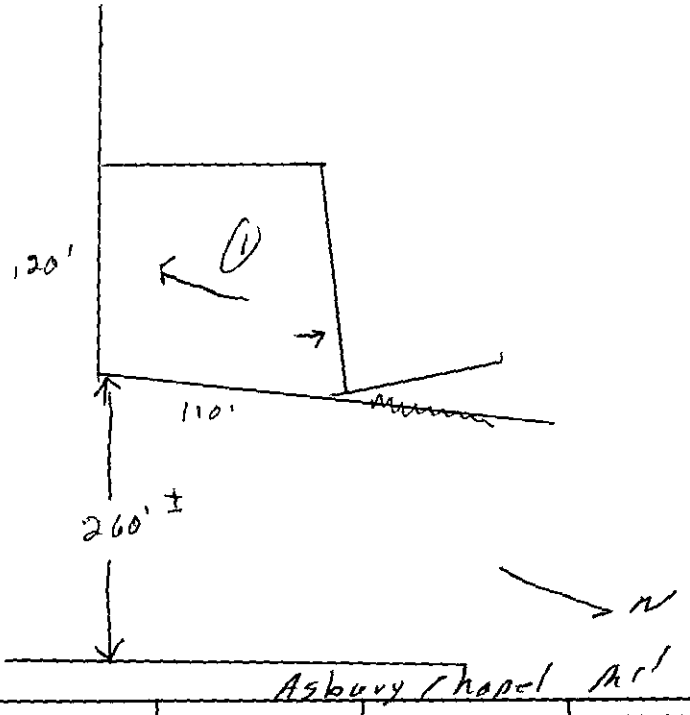

***** EVALUATION KEY *****

S = Suitable U = Unsuitable
PS = Provisionally Suitable
The "Area Classification" below indicates the suitability of areas in the diagram.

FACTORS	AREA 1	AREA 2	AREA 3	AREA 4	AREA 5	AREA 6
Topography	(S) PS U 6-15%	S PS U	S PS U	S PS U	S PS U	S PS U
Texture	S (PS) U slightly Expansive clay	S PS U	S PS U	S PS U	S PS U	S PS U
Structure	S (PS) U Sub + Blocky	S PS U	S PS U	S PS U	S PS U	S PS U
Drainage	S (PS) U 74" soil wetness	S PS U	S PS U	S PS U	S PS U	S PS U
Depth	S (PS) U 36-48"	S PS U	S PS U	S PS U	S PS U	S PS U
Restrictive Horizons	(S) PS U 74"	S PS U	S PS U	S PS U	S PS U	S PS U
Available Space	S (PS) U limited	S PS U	S PS U	S PS U	S PS U	S PS U
Other (specify)	S PS U	S PS U	S PS U	S PS U	S PS U	S PS U
Soil Group/Series	IV Cecil-Lilla					
Area Classification	S (PS) U	S PS U	S PS U	S PS U	S PS U	S PS U

3247B

INDIVIDUAL WATER AND WASTEWATER SYSTEMS PROGRAM
APPLICATION FOR SERVICES — CK# 1171

$130 = 7/26/94

[] CRT

Mecklenburg County Health Dept.
Environmental Health Division
c/o Hal Marshall Ctr., Suite 211
700 N. Tryon St.
Charlotte, NC 28202

(704)336-5102

PERSON FILING APPLICATION:

NAME: Ferrell, Margaret S.
(last) (first) (mi)

ADDRESS: 11125 Asbury Chapel Rd. PHONE: (704) 875-2423

CITY: Huntersville, STATE: N.C. ZIPCODE: 28078-4626

Date:

PROPERTY OWNER:

NAME: SAME
(last) (first) (mi)

ADDRESS: _____ PHONE: (___) _____

CITY: STATE: ZIPCODE:

PROPERTY INFORMATION (FROM ENGINEERING FORM):

TAX/PARCEL NUMBER: 019-163-03 10

STREET ADDRESS: Asbury

ZONING:

Township (check one):
[] 0 Mecklenburg County [] 2 Davidson [] 4 Pineville [] 6 Huntersville
[] 1 Charlotte [] 3 Cornelius [] 5 Matthews [] 7 Mint Hill

SUBDIVISION OR MOBILE HOME PARK NAME:

LOT NUMBER: 6 LOT SIZE (in acres):

TYPE APPLICATION (check one):

[] SOIL TEST - INDIVIDUAL LOT (D)
[X] NEW CONSTRUCTION ON VACANT LOT - 6 BEDROOMS OR LESS (N)
[] EXCHANGE MOBILE HOME - SAME # BEDROOMS (Y)
[] ADDITION - INCREASE ROOMS/OCCUPANCY/MOBILE HOME SIZE (A or M)
[] COMMERCIAL OR INDUSTRIAL (N)
[] SOIL TEST DEVELOPMENT (P)
[] ADDITION - GARAGE OR RENOVATION/NO MAJOR CHANGES (X)
[] MODIFIED /ALTERNATIVE/ OR RESIDENCE > 4 BEDROOMS (Z)
[] REPAIR TO SYSTEM (R)

RESIDENTIAL PROPERTY (Type Building, check one):
[] SINGLE MOBILE HOME (S) [] HOUSE (H) [] MULTIPLE FAMILY (U)
[] DOUBLE WIDE (D) [] MODULAR HOME (M) [] OTHER _____ (O)

NUMBER BEDROOMS: 3 NUMBER OCCUPANTS: 4

SYSTEM CLASSIFICATION:

COMMERCIAL/INDUSTRIAL PROPERTY:
Type Business _____ # Employees ___ Per Shift ___ ___ ___
Industrial Wastes (Y/N) ___
Underground Storage Tanks On Property (Y/N) ___ Type _____

WATER SUPPLY (check one):
[] Community (C) [] Shared Well (S)
[] Municipal (M) [] Other 'spring' (O)
[X] Private Well (P)

FUTURE ADDITIONS - ALL PLANNED ADDITIONS MUST BE ENTERED (check all that apply):
[] Swimming Pool [] Jacuzzi [] Stable/Barn [] Workshop [] None
[] Garage [] Storage Building [] Deck/Patio [] Bedrooms [] Other

The undersigned, owner, or legal agent for the owner, of the property described above as the "JOB LOCATION" has read the foregoing application, acknowledges that the contents of same are true, and authorizes agents of the MECKLENBURG COUNTY HEALTH DEPARTMENT to enter onto the property for the purpose of processing this request.

Signed: Margaret S. Ferrell Date: July 25, 1994

NOTICE:

The undersigned, an authorized agent of the MECKLENBURG COUNTY HEALTH DEPARTMENT, certifies that the Department has approved the Request for the Job Location contained in this document. This approval is granted in accordance with the provisions of Laws And Rules For Sanitary Sewage Collection, Treatment And Disposal in effect at the time of issuance of the permit and is subject to the following provisions:

...No work shall be conducted on the septic tank system until an installation, Construction, Alteration and/or Repair approval is granted by this Department.

...This permit is not transferable.


...

[] IMPROVEMENT PERMIT - VALID 60 MONTHS FROM ISSUANCE
[] MOBILE HOME EXCHANGE APPROVAL - VALID 6 MONTHS FROM ISSUANCE
[] ADDITION/RENOVATION APPROVAL - VALID 1 YEAR FROM ISSUANCE

_____ Environmentalist Date

_____ Director or Authorized Section Head Date

WATER : 122791

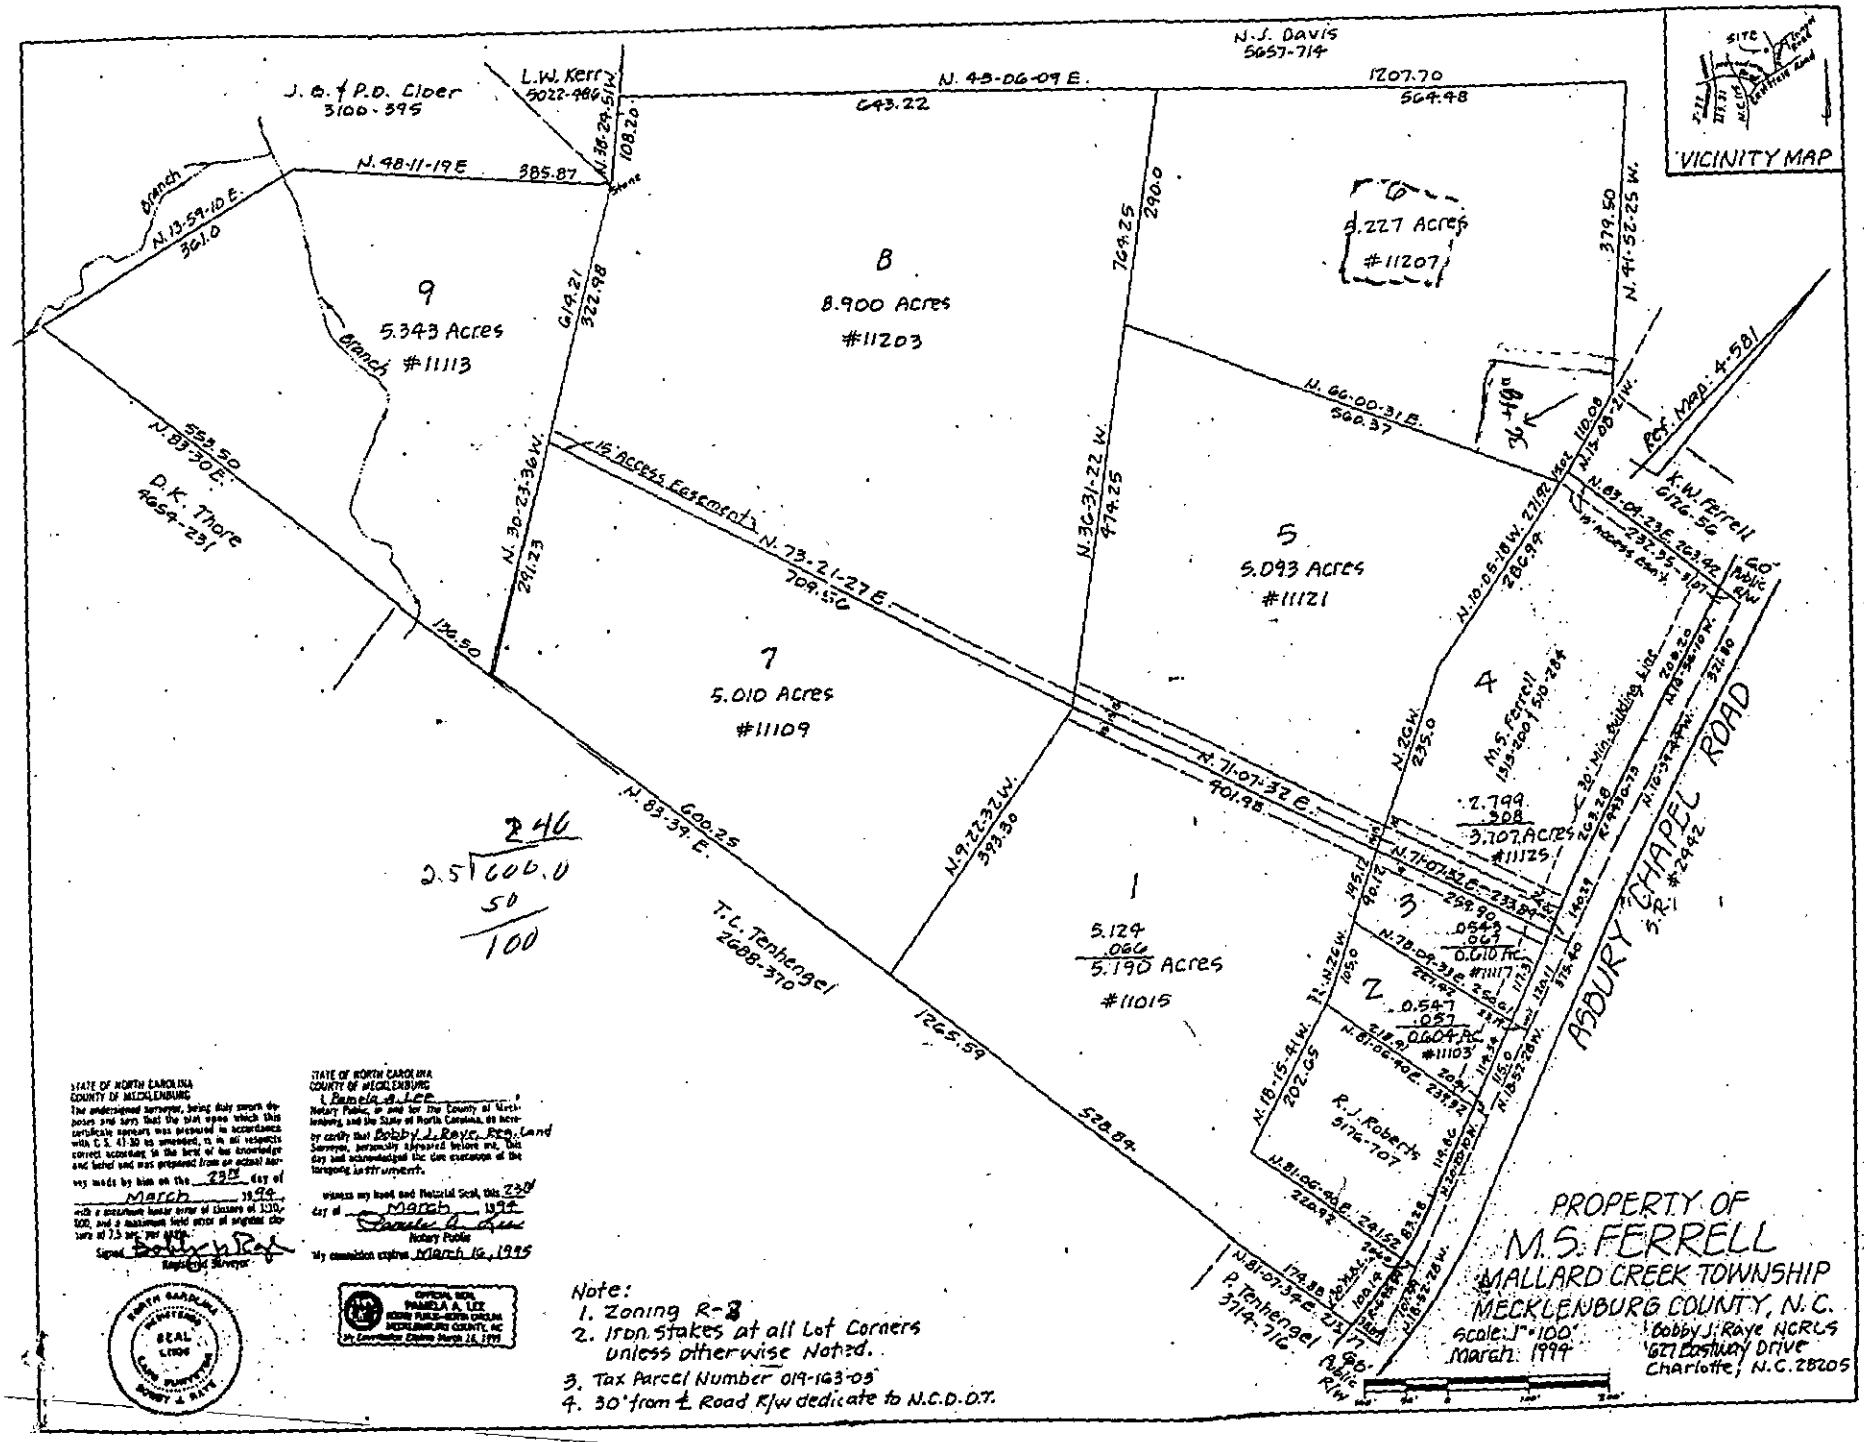

STATE OF NORTH CAROLINA
COUNTY OF MECKLENBURG

The undersigned Surveyor, being duly sworn deposes and says that the plat upon which this certificate appears was prepared in accordance with G.S. 47-30 as amended, is in all respects correct according to the best of his knowledge and belief and was prepared from an actual survey made by him on the 23rd day of March, 1994 with a maximum linear error of closure of 1:10,000, and a maximum total error of angular closure of 7.5 sec. per angle.

Signed: Bobby J. Raye
Registered Surveyor

STATE OF NORTH CAROLINA
COUNTY OF MECKLENBURG

I, Pamela A. Lee, Notary Public, in and for the County of Mecklenburg, and the State of North Carolina, do hereby certify that Bobby J. Raye, Reg. Land Surveyor, personally appeared before me, this day and acknowledged the due execution of the foregoing certificate.

Witness my hand and Notarial Seal, this 23rd day of March, 1994.

Pamela A. Lee
Notary Public

My commission expires March 16, 1995

NORTH CAROLINA MECKLENBURG SEAL 5160 REAL ESTATE SURVEYOR L-2442

OFFICIAL SEAL
PAMELA A. LEE
NOTARY PUBLIC-NORTH CAROLINA
MECKLENBURG COUNTY, NC
My Commission Expires March 16, 1999

1200
110
0
2
1
13800

MECKLENBURG COUNTY HEALTH DEPARTMENT
SITE EVALUATION REPORT
SERIAL NUMBER 20494 S.B.

File: 32 473 Action 1

Parcel: 2-CH-1343 ☐ PC

Location: [illegible] Chapel Rd

Subdivision:


Lot: 1 Block: Acres: Approx .3 ac.

Owner: [illegible]
Address: 1125 [illegible] Chapel Rd
[illegible] 28078-4126

Comments: 1000 gal, 3 bdrm, 3 pdf, city H2O

Described by: William A Weeks

Date: 10 Jul 92

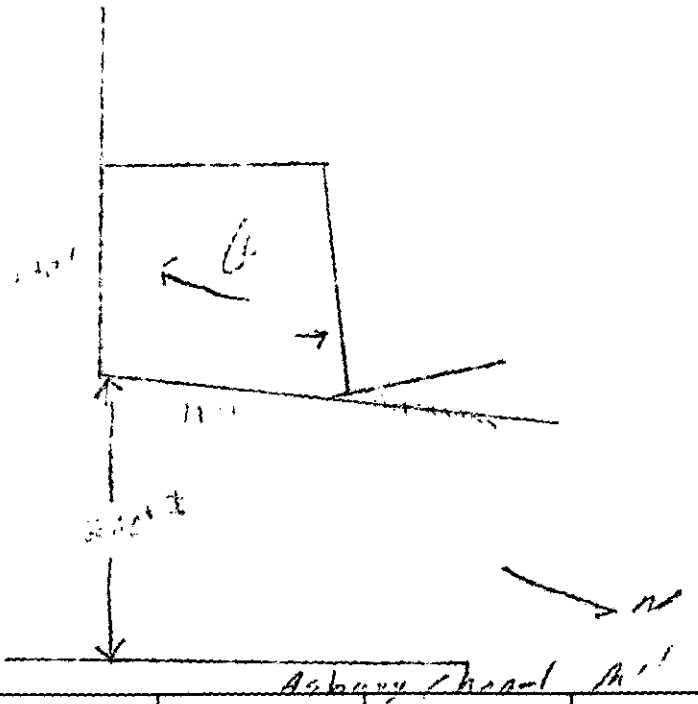

***** EVALUATION KEY *****

S = Suitable U = Unsuitable
PS = Provisionally Suitable
The "Area Classification" below indicates the suitability of areas in the diagram.

FACTORS	AREA 1	AREA 2	AREA 3	AREA 4	AREA 5	AREA 6
Topography	S PS U 6-15%	S PS U	S PS U	S PS U	S PS U	S PS U
Texture	S PS U highly fine expansive clay	S PS U	S PS U	S PS U	S PS U	S PS U
Structure	S PS U sub, blocky	S PS U	S PS U	S PS U	S PS U	S PS U
Drainage	S PS U Mod well drained	S PS U	S PS U	S PS U	S PS U	S PS U
Depth	S PS U 31-45"	S PS U	S PS U	S PS U	S PS U	S PS U
Restrictive Horizons	S PS U 74"	S PS U	S PS U	S PS U	S PS U	S PS U
Available Space	S PS U limited	S PS U	S PS U	S PS U	S PS U	S PS U
Other (specify)	S PS U	S PS U	S PS U	S PS U	S PS U	S PS U
Soil Group/Series	IIe Cecil Ud					
Area Classification	S PS U	S PS U	S PS U	S PS U	S PS U	S PS U

WATER SUPPLY (CHECK ONE):	___ COMMUNITY (C)	___ MUNICIPAL (M)	___ PRIVATE WELL (
	___ SHARED WELL (S)	___ OTHER 'SPRINGS' (O)	

IF ANY OF THE FOLLOWING ARE LOCATED ON THE PROPERTY, PLEASE SHOW LOCATION ON PLAT:

EXISTING WASTE WATER SYSTEMS	___ YES ___ NO	WELL SPRINGS OR WATERLINES	___ YES ___ NO
EASEMENTS OR RIGHT-OF-WAYS	___ YES ___ NO	DESIGNATED WETLANDS	___ YES ___ NO

FUTURE ADDITIONS - ALL PLANNED ADDITIONS MUST BE ENTERED (CHECK ALL THAT APPLY):

___ SWIMMING POOL	___ GARAGE	___ WORKSHOP	___ OTHER:
___ STABLE/BARN	___ DECK/PATIO	___ STORAGE BUILDING	_____
___ NONE	___ JACUZZI		

PROPERTY OWNER:	LEGAL AGENT FOR PROPERTY OWNER, IF APPLICABLE:
NAME: (LAST) (FIRST) (MI)	NAME: (LAST) (FIRST) (MI)
ADDRESS:	DAYTIME PHONE: ( ) —
CITY: STATE: ZIP:	
DAYTIME PHONE: ( ) —	

WHAT DATE WAS THE PROPERTY ORIGINALLY DEEDED AND RECORDED? _____

THE UNDERSIGNED, OWNER, OR LEGAL AGENT FOR THE OWNER, OF THE PROPERTY DESCRIBED ABOVE AS THE "JOB LOCATION" HAS READ THE FOREGOING APPLICATION, ACKNOWLEDGES THAT THE CONTENTS OF SAME ARE TRUE, AND AUTHORIZES AGENTS OF THE MECKLENBURG COUNTY HEALTH DEPARTMENT TO ENTER ONTO THE PROPERTY FOR THE PURPOSE OF PROCESSING THIS REQUEST.

SIGNED: DATE:

MECKLENBURG COUNTY HEALTH DEPARTMENT
ENVIRONMENTAL HEALTH DIVISION
c/o HAL MARSHALL CTR., SUITE 211, 700 N. TRYON ST., CHARLOTTE, N.C. 28202., (704) 336-5102

4/25/97

Over

$150.00

for GO.

CERTIFICATE OF COMPLETION/OPERATION PERMIT

HEALTH DEPARTMENT
ENVIRONMENTAL HEALTH DIVISION
700 NORTH TRYON ST., SUITE 211
CHARLOTTE, NC 28202
PHONE (704) 336-5102

FILE: 3247B DATE: 5-19-98

TC: 019-163-11 ☐ L ☐ CRT

SERIAL Nº 17517

Name of Owner Ed S. Godsey Juris.:

Address of Property 1207 Asbury Chapel Road

Inspection Data:

Tank Material PCC

Total Length of Drainfield 400

Number of Lines 4 @ 100'

Cover Depth 12-24"

Water Supply Source Priv. well

Distance to Water Source Priv. well >50'

Excavation Inspected 3-20

Tank(s) Inspected 3-20

Wash Line Inspected —

High Water Alarm Inspected 5/14-98

PLOT

Design 1995, 1500ST, 1000DT, PI, CON, 1200SF, T, 126, 1/2 Cecil- A.H. GTR# 206

The undersigned has inspected the Septic Tank System described above, and certifies it has been

☐ installed or constructed ☐ altered or repaired

☐ in accordance with the permit issued ☐ as detailed in the plot above

and meets the provisions of 15A NCAC 18A. 1900, "Laws And Rules For Sewage Treatment and Disposal Systems" in effect on the date of issuance of the permit. This issuance of this

☐ Certificate of Completion ☐ Operation Permit

does not in any way guarantee that the system will operate properly or relieve any person now or hereafter owning, controlling, or using such system from any liability resulting from the failure of the system to operate properly. This document is issued subject to those restrictions and conditions shown on the permit(s) and the provisions of 15A NCAC 18A. 1990 in addition to those listed below under "COMMENTS." This document shall be null and void if any information contained in the application is untrue or if any additions are made to the property which would increase the requirements for said system.

Notice: Disturbance of the designated repair area may result in the suspension/revocation of this permit.

COMMENTS: Type III b 3 bedrooms

(4) 3'w x 100', x 12" stone

Kelly Rudd

Environmental Health Specialist

Mecklenburg County services are available without regard to ethnic origin, sex, or disability.

David 566-1400

B247B

Paid on 7/26/94 transfer fee $150.00

INDIVIDUAL WATER AND WASTEWATER SYSTEMS PROGRAM
APPLICATION FOR SERVICES

Fee $150.00 ☐ CRT

Mecklenburg County Health Dept.
Environmental Health Division
c/o Nal Marshall Ctr., Suite 211
700 N. Tryon St.
Charlotte, NC 28202
(704)336-5102

COPY

PERSON FILING APPLICATION:
NAME: GODSEY (last) ED (first) S. (mi)
ADDRESS: 11942 TIMBER RIDGE RD PHONE: (704) 596-0578
CITY: CHARLOTTE STATE: NC ZIPCODE: 28213

3345 3348

Date: 2-27-95

PROPERTY OWNER:
NAME: FERREL (last) MARGARET (first) S. (mi)
~~MARGARET S. FERRELL~~
ADDRESS: ASBURY CHAPEL RD PHONE: (__) __
CITY: HUNTERSVILLE STATE: NC ZIPCODE: 28078

PROPERTY INFORMATION (FROM ENGINEERING FORM):
TAX/PARCEL NUMBER: 019-163-03 TAKEN FROM PARCEL
STREET ADDRESS: 11207 ASBURY CHAPEL RD
HUNTERSVILLE, NC 28078
ZONING: R-3

SUBDIVISION OR MOBILE HOME PARK NAME:

Township (check one):
☒ 0 Mecklenburg County ☐ 2 Davidson ☐ 4 Pineville ☐ 6 Huntersville
☐ 1 Charlotte ☐ 3 Cornelius ☐ 5 Matthews ☐ 7 Mint Hill

LOT NUMBER: 6 LOT SIZE (in acres): 5.227

TYPE APPLICATION (check one):
☒ SOIL TEST - INDIVIDUAL LOT (D)
☒ NEW CONSTRUCTION ON VACANT LOT - 4 BEDROOMS OR LESS (N)
☐ EXCHANGE MOBILE HOME - SAME # BEDROOMS (Y)
☐ ADDITION - INCREASE ROOMS/OCCUPANCY/MOBILE HOME SIZE (A or M)
☐ COMMERCIAL OR INDUSTRIAL (N)
☐ SOIL TEST DEVELOPMENT (P)
☐ ADDITION - GARAGE OR RENOVATION/NO MAJOR CHANGES (X)
☐ MODIFIED /ALTERNATIVE/ OR RESIDENCE > 4 BEDROOMS (Z)
☐ REPAIR TO SYSTEM (R)

(no basement)

RESIDENTIAL PROPERTY (Type Building, check one):
☐ SINGLE MOBILE HOME (S) ☒ HOUSE (H) ☐ MULTIPLE FAMILY (U)
☐ DOUBLE WIDE (D) ☐ MODULAR HOME (M) ☐ OTHER _____ (O)

NUMBER BEDROOMS: 3 NUMBER OCCUPANTS: 4

SYSTEM CLASSIFICATION:

COMMERCIAL/INDUSTRIAL PROPERTY:
Type Business _____ # Employees ___ Per Shift ___ ___ ___
Industrial Wastes (Y/N) ___
Underground Storage Tanks On Property (Y/N) ___ Type _____

WATER SUPPLY (check one):
☐ Community (C) ☐ Shared Well (S)
☐ Municipal (M) ☐ Other 'spring' (O)
☒ Private Well (P)

FUTURE ADDITIONS - ALL PLANNED ADDITIONS MUST BE ENTERED (check all that apply):
☐ Swimming Pool ☐ Jacuzzi ☐ Stable/Barn ☐ Workshop ☐ None
☒ Garage ☐ Storage Building ☐ Deck/Patio ☐ Bedrooms ☐ Other

The undersigned, owner, or legal agent for the owner, of the property described above as the "JOB LOCATION" has read the foregoing application, acknowledges that the contents of same are true, and authorizes agents of the MECKLENBURG COUNTY HEALTH DEPARTMENT to enter onto the property for the purpose of processing this request.

Signed: Edis S Godsey Date: 2-27-95

NOTICE:

The undersigned, an authorized agent of the MECKLENBURG COUNTY HEALTH DEPARTMENT, certifies that the Department has approved the the Request for the Job Location contained in this document. This approval is granted in accordance with the provisions of Laws And Rules For Sanitary Sewage Collection, Treatment And Disposal in effect at the time of issuance of the permit and is subject to the following provisions:

...No work shall be conducted on the septic tank system until an installation, Construction, Alteration and/or Repair approval is granted by this Department.

...This permit is not transferable.

...I am not recording the report on this one as I was told it is October. I will check to make sure the house site is okay from the drainfield area. I will also take a

☐ IMPROVEMENT PERMIT - VALID 60 MONTHS FROM ISSUANCE
☐ MOBILE HOME EXCHANGE APPROVAL - VALID 6 MONTHS FROM ISSUANCE
☐ ADDITION/RENOVATION APPROVAL - VALID 1 YEAR FROM ISSUANCE

Environmentalist Date

Director or Authorized Section Head Date

OWN
DATE
White

WATER 12279

MECKLENBURG COUNTY HEALTH DEPARTMENT
SITE EVALUATION REPORT
SERIAL NUMBER 20494

File: 32 478 Q 400 Action 1

Parcel: PO 019-163 03 ☐ PC

Location: off Asbury Chapel Rd

Subdivision:


Lot: 6 Block: Acres: Approx .3 ac.

Owner: Margaret S. Ferrell
Address: 11125 Asbury Chapel Rd.
Huntersville, N.C. 28078-4626

Comments: 100% Repair, 3 gal/ff/day LTAR

Described by: William A. Mecli

Date: 10-26-90

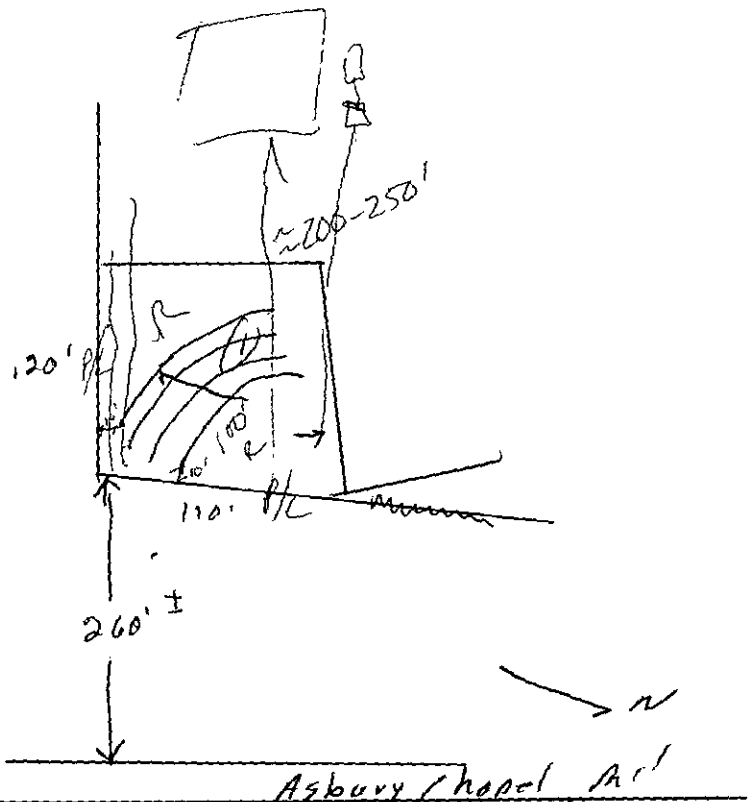

***** EVALUATION KEY *****

S = Suitable U = Unsuitable
PS = Provisionally Suitable
The "Area Classification" below indicates the suitability of areas in the diagram.

FACTORS	AREA 1	AREA 2	AREA 3	AREA 4	AREA 5	AREA 6
Topography	(S) PS U 6-15%	S PS U	S PS U	S PS U	S PS U	S PS U
Texture	S (PS) U slightly Expansive clay	S PS U	S PS U	S PS U	S PS U	S PS U
Structure	S (PS) U Sub & Blocky	S PS U	S PS U	S PS U	S PS U	S PS U
Drainage	S (PS) U Tol 7-48" soil wetness	S PS U	S PS U	S PS U	S PS U	S PS U
Depth	S (PS) U 36-48"	S PS U	S PS U	S PS U	S PS U	S PS U
Restrictive Horizons	(S) PS U 7-48"	S PS U	S PS U	S PS U	S PS U	S PS U
Available Space	S (PS) U limited	S PS U	S PS U	S PS U	S PS U	S PS U
Other (specify)	S PS U	S PS U	S PS U	S PS U	S PS U	S PS U
Soil Group/Series	IV Cecil-like					
Area Classification	S (PS) U	S PS U	S PS U	S PS U	S PS U	S PS U

SCALE 1" = 30'


Post-it® Fax Note 7671 | Date 4-19-95 | # of pages ▶ 1

To SUE BATEMAN	From ED GODSEY
Co./Dept.	Co.
Phone #	Phone # 334-5348
Fax #	Fax #

Proposed Plot Plan

File 3247B

019-163-03 Po lot 6

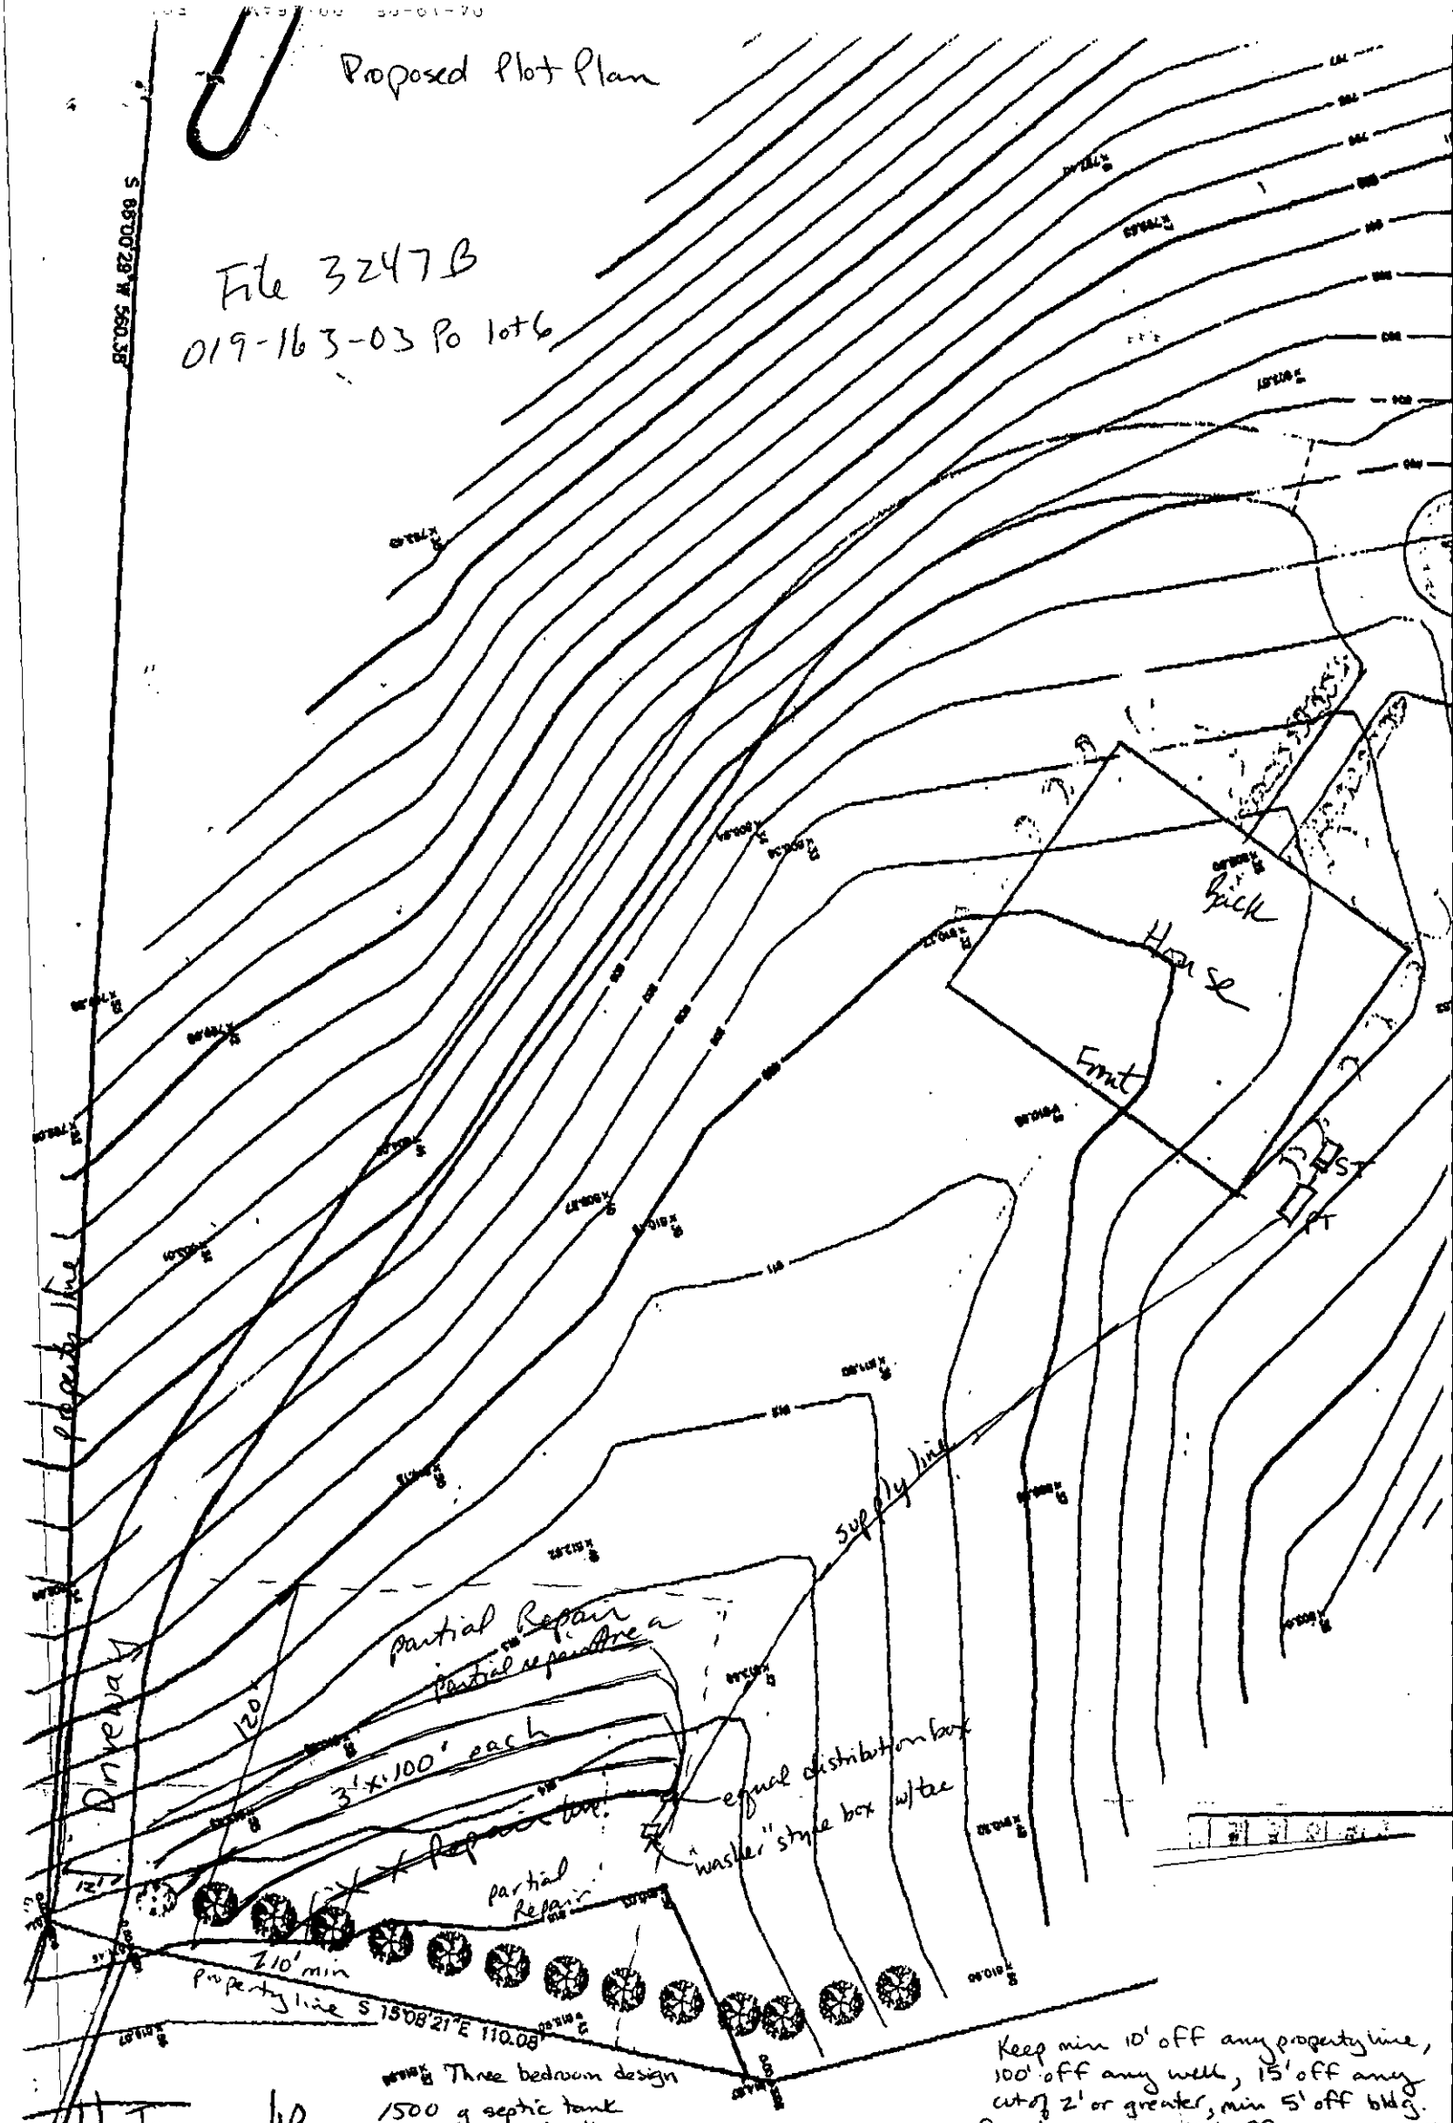


Three bedroom design
1500 g septic tank
1000 g pump tank
1200 sq ft drainfield at
4 lines at 3' x 100' x 12" stone each
or 5 lines at 3' x 80' x 12" stone each.
Keep drainlines on contour
Trench bottoms to be 24"-28" deep.
Install pump, pump controls and alarm according to NC State Regulations.
~~Recommend~~ Do not grade or disturb soil in area of septic system or its repair area. Any changes may void permit.

Keep min 10' off any property line, 100' off any well, 15' off any cut of 2' or greater, min 5' off bldg. foundation, min 15' off any basement foundation, with any part of septic tank system.

property owner sign + date

Approval date

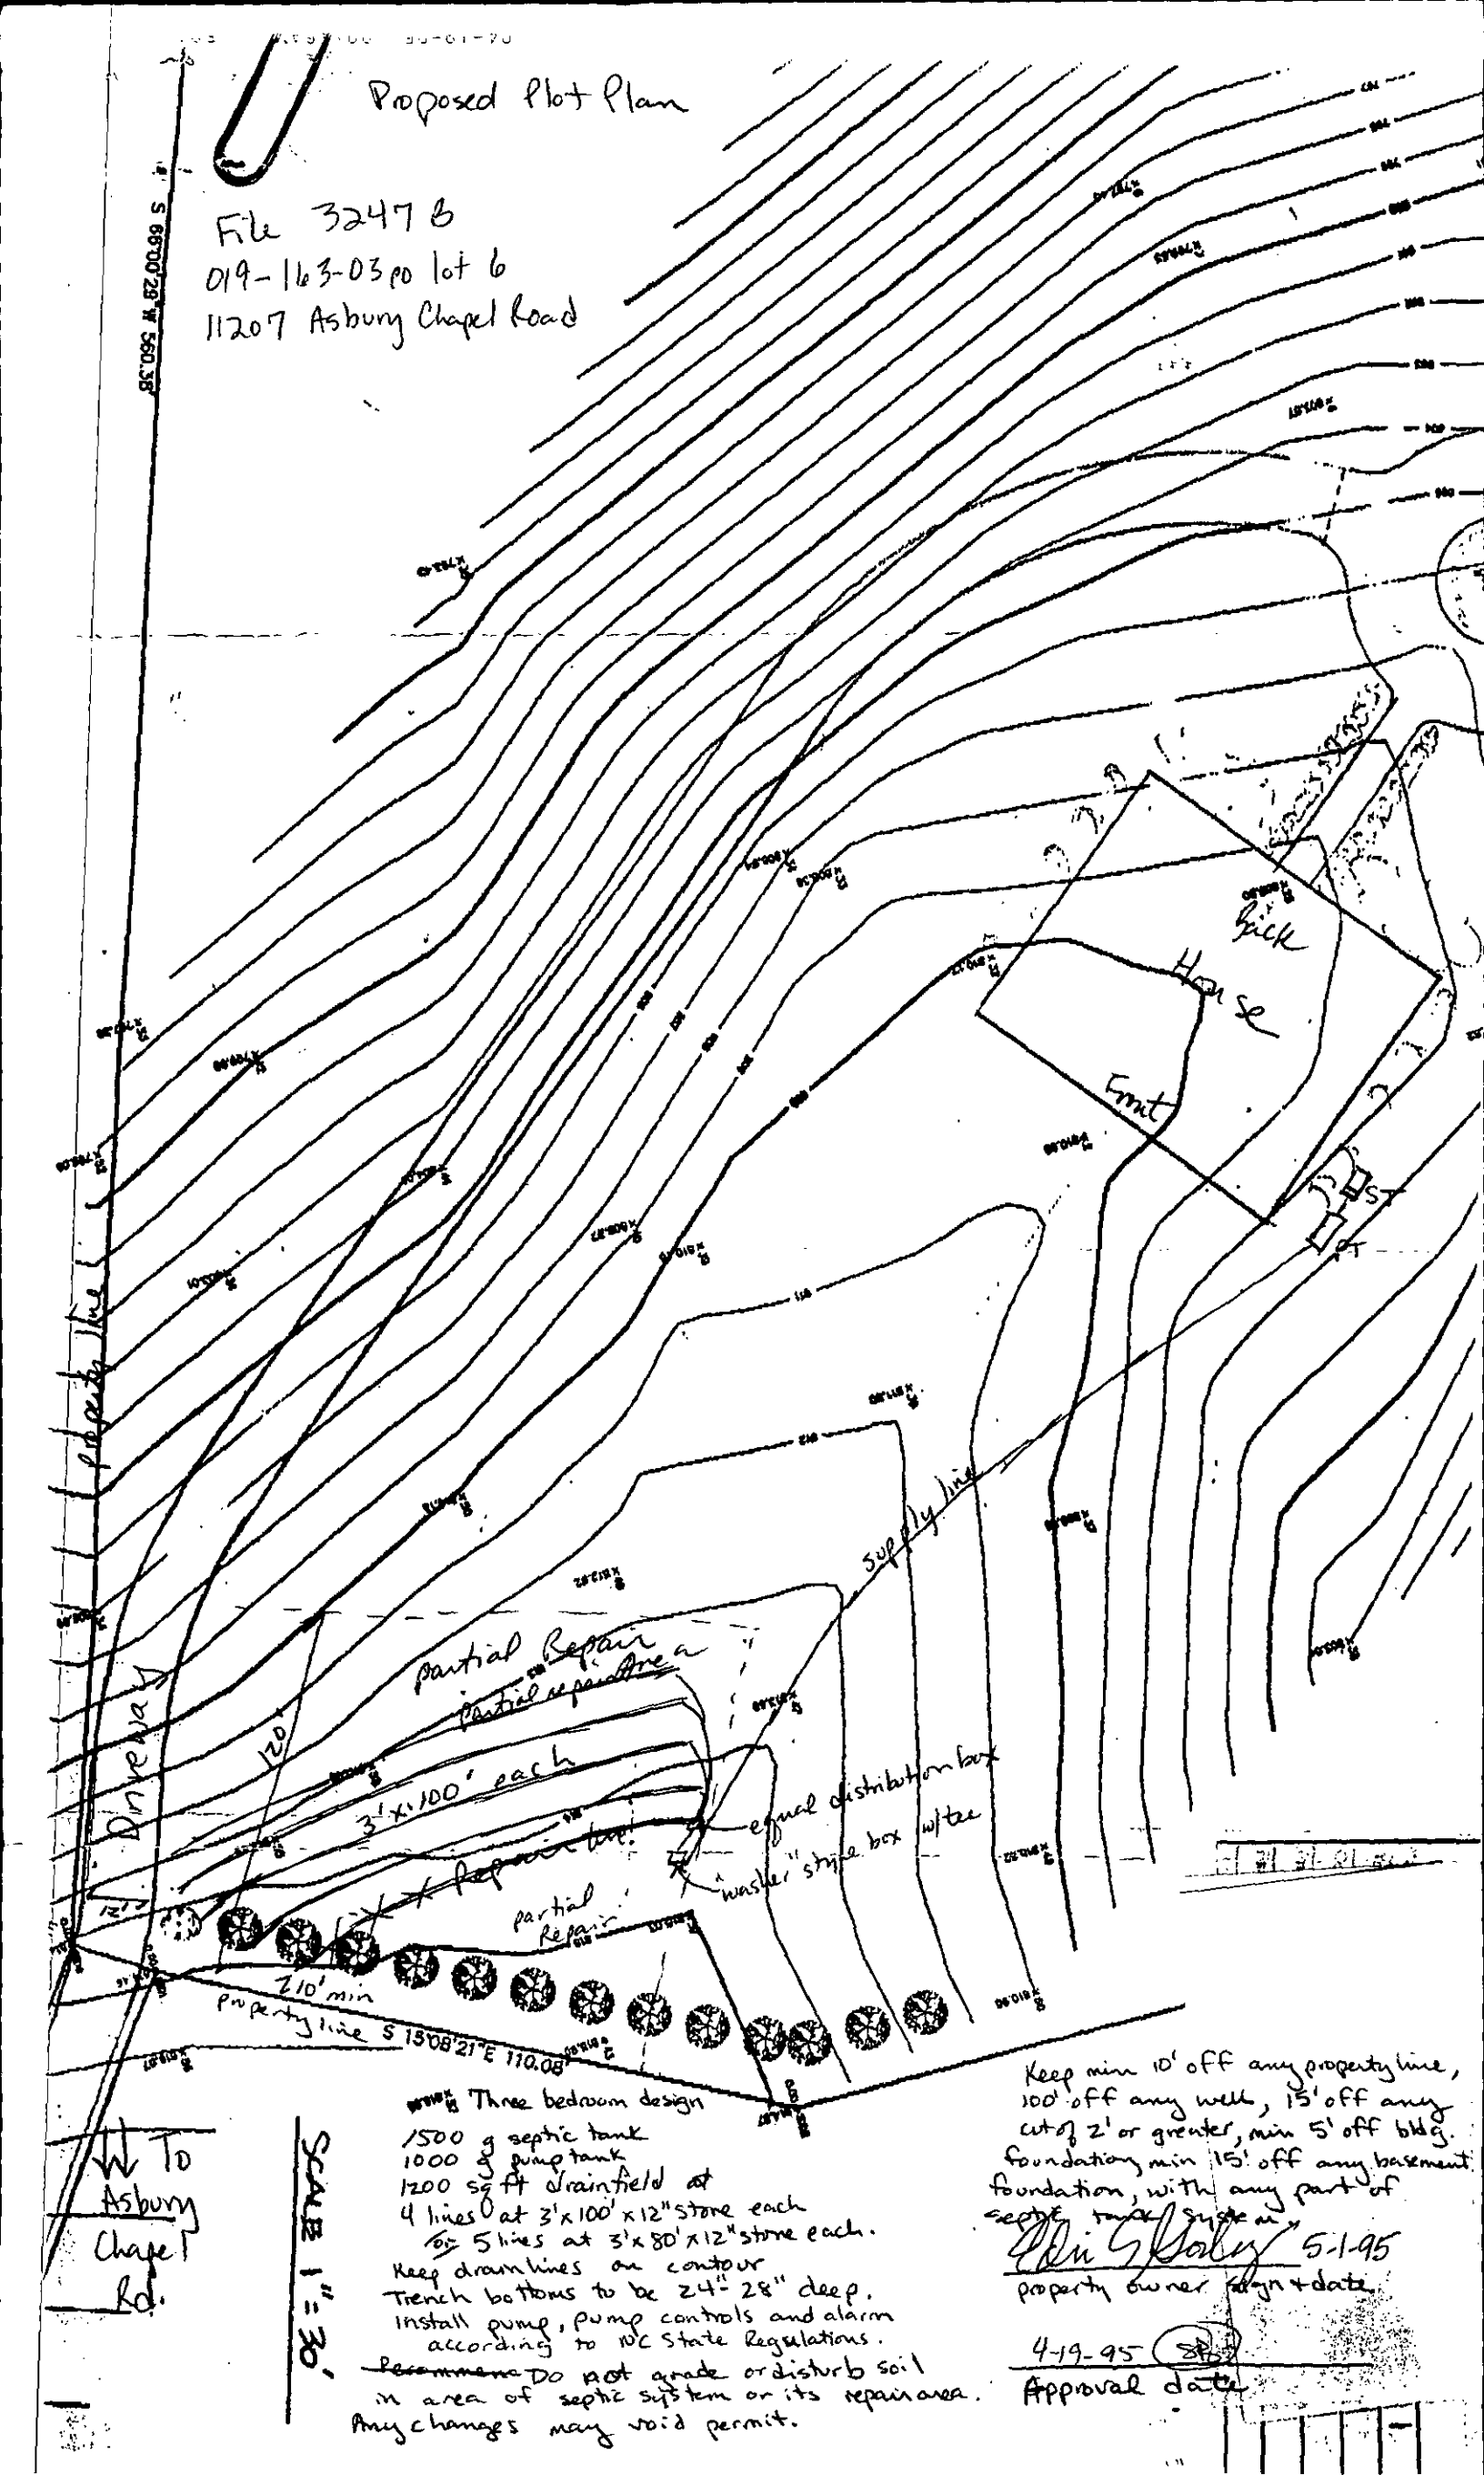

Three bedroom design
1500 g septic tank
1000 g pump tank
1200 sq ft drainfield at
4 lines at 3' x 100' x 12" stone each
~~or~~ 5 lines at 3' x 80' x 12" stone each.
Keep drainlines on contour
Trench bottoms to be 24"-28" deep.
Install pump, pump controls and alarm according to DHC State Regulations.
~~Recommend~~ DO not grade or disturb soil in area of septic system or its repair area. Any changes may void permit.

Keep min 10' off any property line, 100' off any well, 15' off any cut of 2' or greater, min 5' off bldg. foundation, min 15' off any basement foundation, with any part of septic tank system.

Edith G Staley 5-1-95
property owner sign + date

4-19-95 SBG
Approval date

INSTALLATION, CONSTRUCTION, ALTERATION, AND/OR REPAIR APPROVAL


HEALTH DEPARTMENT
ENVIRONMENTAL HEALTH DIVISION
700 NORTH TRYON ST., SUITE 211
CHARLOTTE, NC 28202
PHONE (704) 336-5102

FILE: 3247 B DATE: 3-11-98

TC: 019-163-03 ☐ L

SERIAL No 17641

Permission is hereby given to V Install or Construct, _____ Alter or Repair the individual septic tank wastewater treatment system with subsurface, soil absorption, effluent discharge as specified herein at the described location. This permit is granted based upon the information supplied in the application dated 2-27-98. All work shall be completed on or before 3-11-98, after which date this permit shall be null and void. The system shall meet all of the construction requirements of 15A NCAC 18A. 1900 which are in effect on the date of the granting of this permit. A Certificate of Completion or an Operation Permit must be obtained from the Mecklenburg County Health Department before any system can be covered up or placed into service. The issuance of this permit does not in any way guarantee that the system anticipated to be constructed will operate properly, or relieve any person now or hereafter owning, controlling or using such system from any liability resulting from the failure of the system to operate properly.

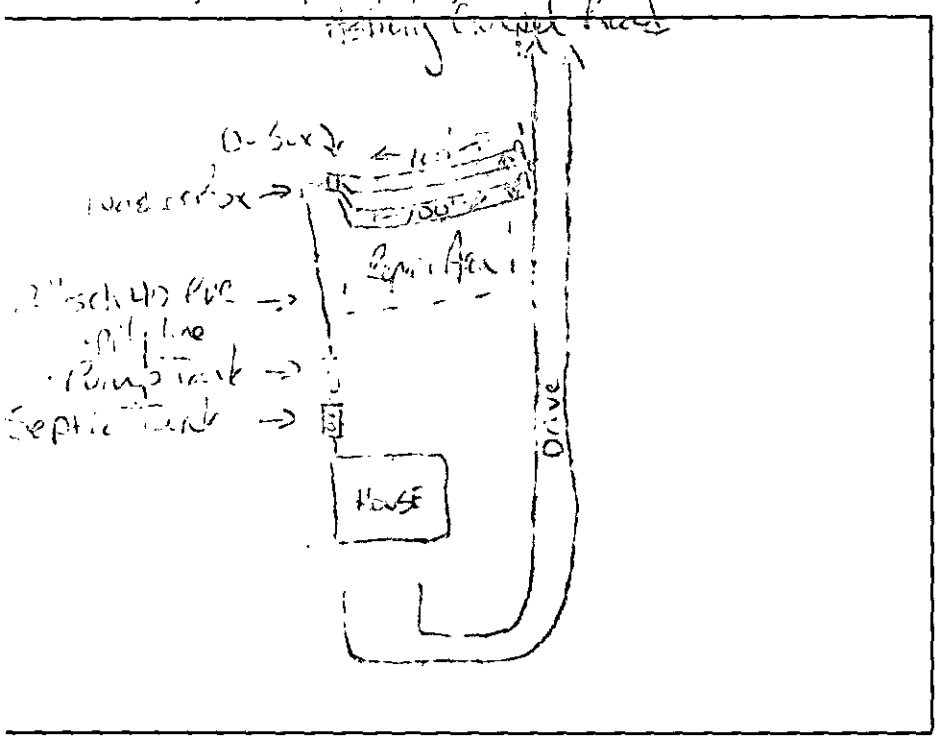

PLOT OF SYSTEM

Liquid Capacity of Septic Tank 1500 gallons

Liquid Capacity of Dosing Tank 1000 gallons

Tank Construction PVC

Trench Depth 28"

Absorption and/or Nitrification Lines:

Trench Width 3 feet

Trench Walls Scored and Porous Yes

Total Line Length 400 feet

Number of Lines 11

Depth of Stone 12 inches

Distance from House 5 feet

Distance from Property Line 10 feet

Distance from Well > 50 feet

NOTICE: This system shall not be installed while soils are in a wet condition.

NAME OF OWNER Ed Godsey

LOCATION OF PROPERTY 11207 Ashbury Chapel Road

Comments: Type IIIb 3 bedrooms
14" 3'w x 100' x 12" stone

Tammy R. Honeycutt, jr RS
Environmental Health Specialist

WHITE - HEALTH DEPARTMENT's COPY • CANARY - E.H.S. COPY • PINK - OWNER OR AGENT's COPY

Mecklenburg County
Health Department

March 16, 1998

Ed S. Godsey
11942 Timber Ridge Road
Charlotte, NC 28213

Re: 11207 Asbury Chapel Road
File: 3247B
Parcel: 019-163-11

Dear Mr. Godsey:

At your request an inspection was made at the above referenced property to facilitate the issuance of an Operation Permit for the Sewage Treatment and Disposal system. During the inspection it was found that the following items did not meet the regulations set forth in the "Laws and Rules for Sewage Treatment and Disposal Systems, 15A NCAC 18A .1900;.1952 Septic Tank, Dosing, Dosing Tank and Lift Station Design." Our comments follow:

1) (6) Pump and control circuits shall be provided with manual circuit disconnects within a watertight, corrosion-resistant, outside enclosure (NEMA 4X or equivalent) adjacent to the pump tank, securely mounted at least 12 inches above the finished grade. The pump(s) shall be manually operable without requiring the use of special tools or entrance into the tank for testing purposes. Conductors shall be conveyed to the disconnect enclosure through water proof, gasproof, and corrosion-resistant conduits, with no splices or junction boxes provided inside the tank. Wire grips, duct seal, or other suitable material shall be used to seal around wire and wire conduit openings inside the pump tank and disconnect enclosure.

2) (9) The pump tank shall have a properly functioning high-water alarm. The alarm circuit shall be supplied ahead of any pump overload and short circuit protective devices. The alarm shall be audible and visible by system users and weatherproof if installed outdoors in an enclosure (NEMA 4X or equivalent).

The above mentioned items must be installed and inspected prior to the Operation Permit being issued. The Operation Permit is required for the Certificate of Occupancy and the permanent electric hook-ups. Please schedule the inspections at least five (5) working days in advance to ensure no delays in the Operation Permit issuance.

Please call me at 336-5568 to discuss any question you may have concerning this matter.

Sincerely,

Larry B. Thompson, Jr., R.S.
Individual Water and Wastewater Systems

LT:gc

PROPOSED PLOT PLAN

LOT #6

HEALTH DEPARTMENT
ENVIRONMENTAL HEALTH DIVISION
700 NORTH TRYON STREET
CHARLOTTE, NC 28202
PHONE (704) 336-5102

FILE: 3247B

TC: _____

Draw in and name all roads adjoining the property. Draw in and accurately dimension the lot concerned. Accurately indicate property boundaries, proposed and/or existing structures and driveways, underground utilities, and wells and springs within 100 feet of the proposed building or drainfield.

SEE Attached

APPROVAL DATE _____

White - Health Department's Copy Canary - Environmentalist's Copy Pink - Owner's Copy

Groundwater & Wastewater Services
Septic Project File & Data Review Worksheet

GWS File#: 3247B WASPS App #: 7390

Primary ES assigned to project: Kim Garrett

Secondary ES assigned to project: _____

Project Type: New System ☐ Alteration ☐ Repair ☐ Modified Plot Plan ☐

I. File Review:

Rule or Law	Permit Application			
.1937(d)	Is the Application complete	Yes ☑	No ☐	N/A ☐
.1937(d)	Is there a Site plan/Plat with application	Yes ☑	No ☐	N/A ☐
.1937(d)	Is the Facility shown?	Yes ☑	No ☐	N/A ☐
.1937(d)	Are appurtenances shown	Yes ☑	No ☐	N/A ☐
	Site Evaluation Information			
.1939 (a)(1)	Topography and Landscape Position Recorded?	Yes ☐	No ☐	N/A ☐
.1940 (a-g)	Slope % Recorded?	Yes ☐	No ☐	N/A ☐
.1939 (a)(2)	Texture Class Recorded?	Yes ☐	No ☐	N/A ☐
.1939 (a)(2)	Structure type Recorded?	Yes ☐	No ☐	N/A ☐
.1939 (a)(2)	Consistence Recorded?	Yes ☐	No ☐	N/A ☐
.1939 (a)(2)	Mineralogy Recorded?	Yes ☐	No ☐	N/A ☐
.1939 (a)(3)	Soil Wetness Condition Recorded?	Yes ☐	No ☐	N/A ☐
.1939 (a)(4)	Soil Depth to Rock or Parent Material Recorded When Encountered	Yes ☐	No ☐	N/A ☐
.1939 (a)(5)	Depth to Restrictive Horizons Recorded When Encountered?	Yes ☐	No ☐	N/A ☐
.1939 (a)(6)	Sufficient Available Space Recorded?	Yes ☐	No ☐	N/A ☐
.1937(m)	Are the Profile Locations Shown?			
.1939(a)	Are the S/PS Profiles in system & in repair area?	Yes ☐	No ☐	N/A ☐
& .1945(b)	Number of auger borings made: _____ Were sufficient auger borings made?	Yes ☐	No ☐	N/A ☐
.1939(d), .1955, .1956, .1957	LTAR	Yes ☐	No ☐	N/A ☐
	Improvement Permit/Construction Authorization			
.1937(g) 130A-336(a)	Proposed System Type stated-Initial	Yes ☐	No ☐	N/A ☐
.1945(b)	Proposed System Type stated-Repair	Yes ☐	No ☐	N/A ☐
130A-336 (a)(3)	System location identifiable by setbacks - Initial	Yes ☐	No ☐	N/A ☐
.1937(g) .1945(b)	System components shown – Initial	Yes ☐	No ☐	N/A ☐
.1945(b)	Repair area shown	Yes ☐	No ☐	N/A ☐
.1937 (f)(g)	Does System design match facility, flow & WWcharacteristics?	Yes ☐	No ☐	N/A ☐
.1937 (f)(g)	Is System design consistent with soil/site conditions?	Yes ☐	No ☐	N/A ☐
.1937 (f)(g)	Is the System located in the approved area?	Yes ☐	No ☐	N/A ☐
130A-336(a)	Is the Design flow (gpd) indicated?	Yes ☐	No ☐	N/A ☐

130A-336(a)	Number of Bedrooms, employees, seats, etc. indicated?	Yes ☐	No ☐	N/A ☐
.1937(g)	Trench depth indicated?	Yes ☐	No ☐	N/A ☐
.1937(g)	Trench width indicated?	Yes ☐	No ☐	N/A ☐
.1937(g)	Trench length indicated?	Yes ☐	No ☐	N/A ☐
130A-336(a)(1)	Proposed/existing well shown?	Yes ☐	No ☐	N/A ☐
130A-336(a)(1)	Property line lengths shown?	Yes ☐	No ☐	N/A ☐
130A-336(a)	Facility/appurtenance setbacks shown from fixed points?	Yes ☐	No ☐	N/A ☐

Operation Permit

.1937(i)	System type as described in table V(a) of rule .1961	Yes ☐	No ☐	N/A ☐
.1937(i)	Conditions for system performance, operation, maintenance, monitoring and reporting.	Yes ☐	No ☐	N/A ☐

II. WASPS Review:

Construction authorization issued	Yes ☐	No ☐	N/A ☐
Installation approval issued	Yes ☐	No ☐	N/A ☐
Operation permit issued	Yes ☐	No ☐	N/A ☐
Other related documentation	Yes ☐	No ☐	N/A ☐

Items requiring correction/modification: _____

Comments: Use existing system ✓

IA issued date: _____

OP issued date: _____

Review performed by: Phil Wallace Date performed: 4/27/15

Accelerate Solar X47788

3247B

Application # 7390

MECKLENBURG COUNTY HEALTH DEPARTMENT

APPLICATION FOR APPROVAL TO USE AN EXISTING ON-SITE WASTEWATER TREATMENT & DISPOSAL SYSTEM / WATER SUPPLY WELL

APPLICATION TYPE: ○ SEPTIC ONLY ○ WELL ONLY ⊘ SEPTIC & WELL
○ ADDITION OR RENOVATION WITH OCCUPANCY INCREASE ○ EXCHANGE MOBILE HOME (SAME # BEDROOMS)
⊘ ADDITION OR RENOVATION WITH NO OCCUPANCY INCREASE ○ COMMERCIAL OR INDUSTRIAL

PERSON FILING APPLICATION:
NAME: Chris Verner
ADDRESS: ~~11207 Asbury Chapel Rd~~ 4209 Stuart Andrew Blvd Charlotte
CITY: ~~Huntersville~~
STATE: NC ZIP: 28217
PHONE: 9802256009
ALTERNATE PHONE:
E-MAIL: cverner@accelerate-solar.com

PROPERTY OWNER: ☐ SAME AS PERSON FILING APPLICATION
NAME: Matt Axsom
ADDRESS: 11207 Asbury Chapel Rd
CITY: Huntersville
STATE: NC ZIP: 28078
PHONE:
ALTERNATE PHONE:
E-MAIL:

JOB LOCATION INFORMATION
TAX PARCEL #: 019-17-128
STREET ADDRESS: 11207 Asbury Chapel Rd
CITY: Huntersville
STATE: NC ZIP: 28078

SUBDIVISION OR MOBILE HOME PARK NAME:
LOT #:

WATER SUPPLY:
○ MUNICIPAL ⊘ PRIVATE WELL ○ PUBLIC WELL ○ SHARED WELL ○ OTHER

RESIDENTIAL PROPERTY TYPE: ○ N/A
⊘ HOUSE ○ MODULAR HOME ○ MULTIPLE FAMILY
○ SINGLE MOBILE HOME ○ DOUBLE WIDE
○ OTHER

OCCUPANCY (both fields are required):
NUMBER OF BEDROOMS: 4
NUMBER OF OCCUPANTS: 2

COMMERCIAL / INDUSTRIAL PROPERTY TYPE: ☐ N/A
TYPE OF BUSINESS:
EMPLOYEES PER SHIFT:
OF SHIFTS:
INDUSTRIAL WASTES? ○ YES ○ NO
UNDERGROUND STORAGE TANKS? ○ YES ○ NO

ADDITION/RENOVATION TYPE ATTACHED TO EXISTING STRUCTURE:
☐ BEDROOM ☐ BATHROOM ☐ KITCHEN ☐ DINING ROOM ☐ LIVING ROOM ☐ DEN
☐ GARAGE ☐ SUNROOM ☐ PORCH ☐ DECK ☐ OTHER

ADDITION/RENOVATION TYPE DETACHED FROM EXISTING STRUCTURE:
☐ DETACHED GARAGE ☐ DETACHED GARAGE WITH PLUMBING ☐ POOL HOUSE ☒ SHOP ☐ BARN
☐ STORAGE SHED ☐ DETACHED PORCH / DECK ☐ OTHER

*The undersigned, owner, or legal agent for the owner, of the property described above as the "Job Location" has read the foregoing application, acknowledges that the contents of same are true, and authorizes the Mecklenburg County Health Department to enter onto the property for the purpose of processing this request.

Owner's/Agent's Signature

4/6/15
Date


A PROPOSED PLOT PLAN (see page 2) is required to be submitted with each application.

File #: _____

PROPOSED PLOT PLAN

A drawing showing the locations of the following items is required: existing and proposed property lines with dimensions, easements or right-of-ways, proposed building pad(s) or existing building footprint(s), all appurtenances (garage, driveway, deck, pool, etc.), location of existing or proposed well(s), location of existing or proposed sewer lines and sewage disposal systems, surface water bodies, and any aboveground or underground storage tanks. Provide names for all roads that adjoin the property.

Street Address: 11207 Asbury Chapel Rd Tax Parcel #: _____

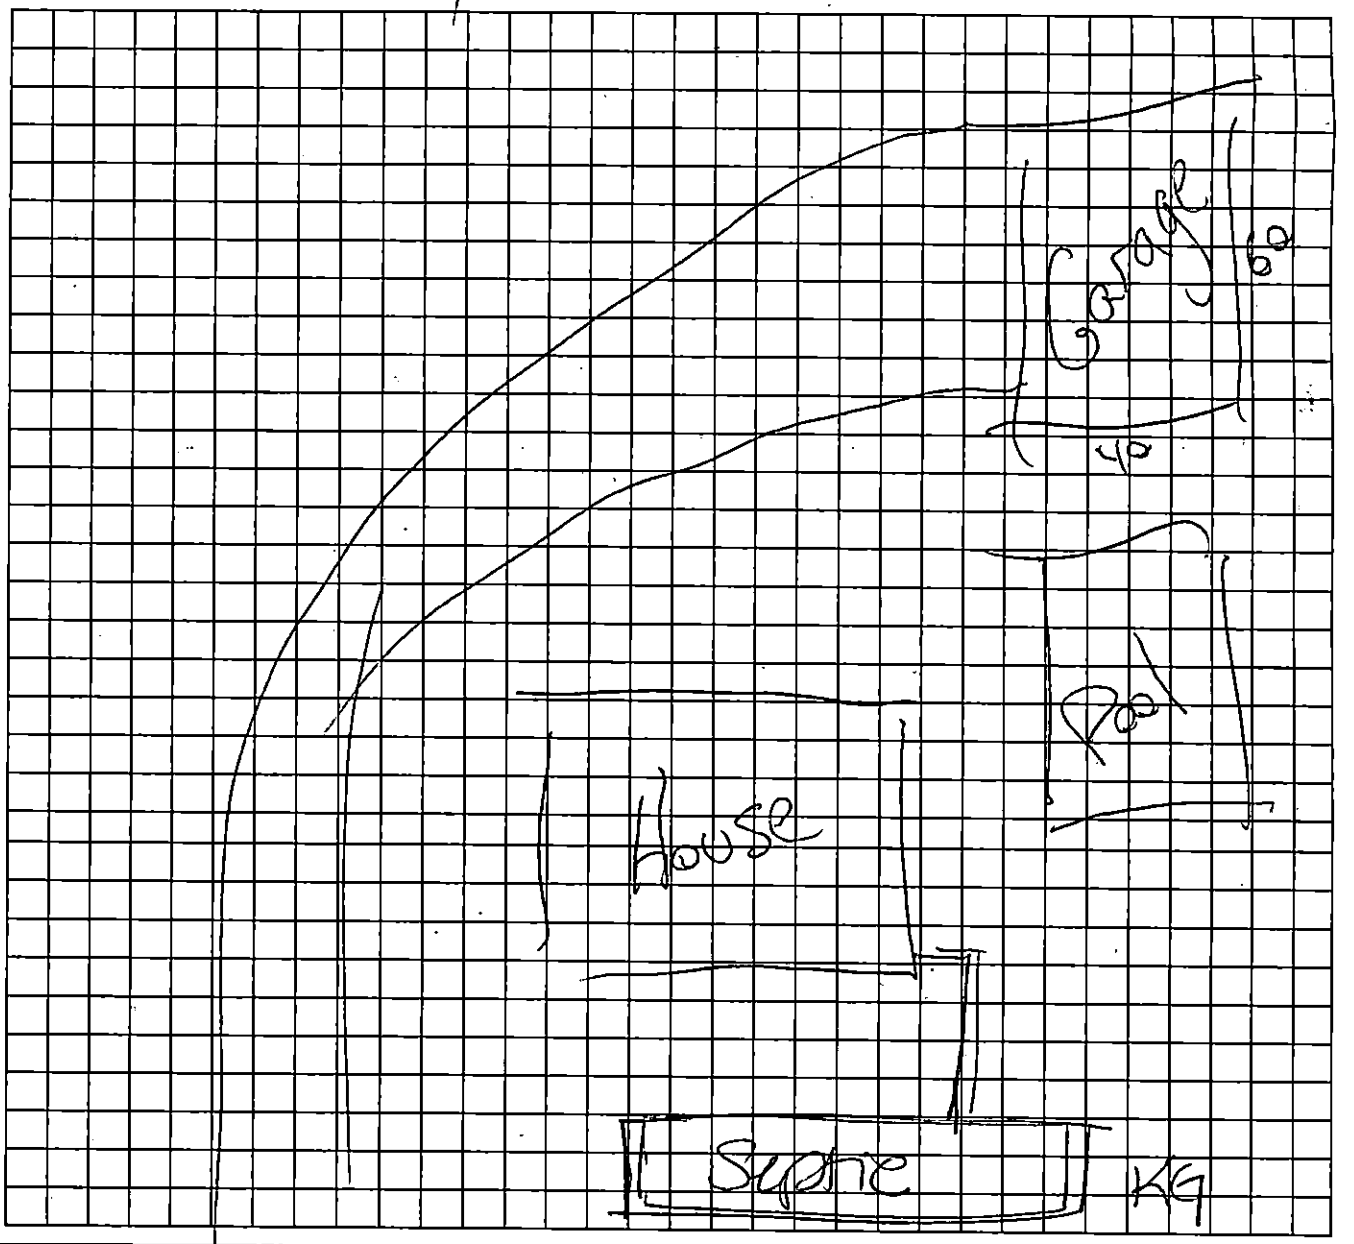

*The undersigned, an authorized agent of the Mecklenburg County Health Department, certifies that the Department has approved the Request for the "Job Location" contained in this document. This approval is granted in accordance with the provisions of Laws and Rules for Sanitary Sewage Collection, Treatment, and Disposal and Water Supply Wells in effect at the time of issuance of the permit and is subject to the following provisions:

- No work shall be conducted on the septic tank system until an installation, construction, alteration and/or repair approval is granted by this Department.
- This permit is not transferable.
- Addition/Renovation approval valid 1 year from issuance date
- Mobile home exchange approval valid 6 months from issuance date

Use existing system approved.

Nina Garnett, REHS 4/24/15
REHS Signature Date

MECKLENBURG COUNTY – GROUNDWATER & WASTEWATER SERVICES
700 N. TRYON ST. SUITE 211 CHARLOTTE, NC 28202, OFFICE: 704-336-5103, FAX: 704-336-6894

Revised on: 01/03/11

MECKLENBURG COUNTY
LAND USE AND ENVIRONMENTAL SERVICES
Payment Receipt

Receipt Information

Date:	04/07/15	**Amount:**	100.00
Receipt #:	94229	**Tendered:**	100.00
Check / Auth #:	CHARGE	**Returned:**	0.00
Received By:	WALKEVA		

Account Information

Account #: X47788
Contractor: ACCELERATE SOLAR LLC
Attn:
Address: 4209 -G STUART ANDREW BLVD
Address:
City/State/Zip: CHARLOTTE, NC 28217

Item	Description	Permit#	Quantity	Unit Price	Total Price
0705	Use Existing System 11207 ASBURY CHAPEL ROAD		1	100.00	100.00

----------Outstanding Balances----------

Month-To-Date	Prior Month	30 Days	60 Days	90 Days	Balance
215.00	830.60	230.00			

Groundwater & Wastewater Services
Septic Project File & Data Review Worksheet

GWS File #: 3247B WASPS App #: _____

Primary ES assigned to project: _____

Secondary ES assigned to project: _____

Project Type: New System ☐ Alteration ☐ Repair ☐ Modified Plot Plan ☐ USE EXISTING ☑

I. File Review:

Rule or Law	Permit Application			
.1937(d)	Is the Application complete	Yes ☑	No ☐	N/A ☐
.1937(d)	Is there a Site plan/Plat with application	Yes ☑	No ☐	N/A ☐
.1937(d)	Is the Facility shown?	Yes ☑	No ☐	N/A ☐
.1937(d)	Are appurtenances shown	Yes ☑	No ☐	N/A ☐
	Site Evaluation Information			
.1939 (a)(1)	Topography and Landscape Position Recorded?	Yes ☐	No ☐	N/A ☐
.1940 (a-g)	Slope % Recorded?	Yes ☐	No ☐	N/A ☐
.1939 (a)(2)	Texture Class Recorded?	Yes ☐	No ☐	N/A ☐
.1939 (a)(2)	Structure type Recorded?	Yes ☐	No ☐	N/A ☐
.1939 (a)(2)	Consistence Recorded?	Yes ☐	No ☐	N/A ☐
.1939 (a)(2)	Mineralogy Recorded?	Yes ☐	No ☐	N/A ☐
.1939 (a)(3)	Soil Wetness Condition Recorded?	Yes ☐	No ☐	N/A ☐
.1939 (a)(4)	Soil Depth to Rock or Parent Material Recorded When Encountered	Yes ☐	No ☐	N/A ☐
.1939 (a)(5)	Depth to Restrictive Horizons Recorded When Encountered?	Yes ☐	No ☐	N/A ☐
.1939 (a)(6)	Sufficient Available Space Recorded?	Yes ☐	No ☐	N/A ☐
.1937(m)	Are the Profile Locations Shown?			
.1939(a)	Are the S/PS Profiles in system & in repair area?	Yes ☐	No ☐	N/A ☐
& .1945(b)	Number of auger borings made: _____ Were sufficient auger borings made?	Yes ☐	No ☐	N/A ☐
.1939(d), .1955, .1956, .1957	LTAR	Yes ☐	No ☐	N/A ☐
	Improvement Permit/Construction Authorization			
.1937(g)	Proposed System Type stated-Initial	Yes ☐	No ☐	N/A ☐
130A-336(a) .1945(b)	Proposed System Type stated-Repair	Yes ☐	No ☐	N/A ☐
130A-336 (a)(3)	System location identifiable by setbacks - Initial	Yes ☐	No ☐	N/A ☐
.1937(g) .1945(b)	System components shown – Initial	Yes ☐	No ☐	N/A ☐
.1945(b)	Repair area shown	Yes ☐	No ☐	N/A ☐
.1937 (f)(g)	Does System design match facility, flow & WWcharacteristics?	Yes ☐	No ☐	N/A ☐
.1937 (f)(g)	Is System design consistent with soil/site conditions?	Yes ☐	No ☐	N/A ☐
.1937 (f)(g)	Is the System located in the approved area?	Yes ☐	No ☐	N/A ☐
130A-336(a)	Is the Design flow (gpd) indicated?	Yes ☐	No ☐	N/A ☐

130A-336(a)	Number of Bedrooms, employees, seats, etc. indicated?	Yes ☐	No ☐	N/A ☐
.1937(g)	Trench depth indicated?	Yes ☐	No ☐	N/A ☐
.1937(g)	Trench width indicated?	Yes ☐	No ☐	N/A ☐
.1937(g)	Trench length indicated?	Yes ☐	No ☐	N/A ☐
130A-336(a)(1)	Proposed/existing well shown?	Yes ☐	No ☐	N/A ☐
130A-336(a)(1)	Property line lengths shown?	Yes ☐	No ☐	N/A ☐
130A-336(a)	Facility/appurtenance setbacks shown from fixed points?	Yes ☐	No ☐	N/A ☐
	Operation Permit			
.1937(i)	System type as described in table V(a) of rule .1961	Yes ☐	No ☐	N/A ☐
.1937(i)	Conditions for system performance, operation, maintenance, monitoring and reporting.	Yes ☐	No ☐	N/A ☐

II. WASPS Review:

Construction authorization issued	Yes ☐	No ☐	N/A ☐
Installation approval issued	Yes ☐	No ☐	N/A ☐
Operation permit issued	Yes ☐	No ☐	N/A ☐
Other related documentation	Yes ☐	No ☐	N/A ☐

Items requiring correction/modification: _____

Comments:

_____

_____

_____

_____

_____

IA issued date: _____

OP issued date: _____

Review performed by: Jeremy Mabe Date performed: 03-02-2012

3247B

Project # 319351

MECKLENBURG COUNTY
HEALTH DEPARTMENT

APPLICATION FOR APPROVAL TO USE AN EXISTING ON-SITE WASTEWATER TREATMENT & DISPOSAL SYSTEM / WATER SUPPLY WELL

APPLICATION TYPE: ○ SEPTIC ONLY ○ WELL ONLY ● SEPTIC & WELL
○ ADDITION OR RENOVATION WITH OCCUPANCY INCREASE ○ EXCHANGE MOBILE HOME (SAME # BEDROOMS)
● ADDITION OR RENOVATION WITH NO OCCUPANCY INCREASE ○ COMMERCIAL OR INDUSTRIAL

PERSON FILING APPLICATION:
NAME: MATT AXSOM
ADDRESS: 11207 ASBURY CHAPEL RD.
CITY: HUNTERSVILLE
STATE: NC ZIP: 28078
PHONE: 704.549.1751
ALTERNATE PHONE: 310.403.3192
E-MAIL: MATTAXSOM@GMAIL.COM

PROPERTY OWNER: ☒ SAME AS PERSON FILING APPLICATION
NAME: _____
ADDRESS: _____
CITY: _____
STATE: _____ ZIP: _____
PHONE: _____
ALTERNATE PHONE: _____
E-MAIL: _____

JOB LOCATION INFORMATION
TAX PARCEL #: 01917128
STREET ADDRESS: 11207 ASBURY CHAPEL RD.
CITY: HUNTERSVILLE
STATE: NC ZIP: 28078

SUBDIVISION OR MOBILE HOME PARK NAME: _____
LOT #: _____

WATER SUPPLY:
○ MUNICIPAL ☒ PRIVATE WELL ○ PUBLIC WELL ○ SHARED WELL ○ OTHER _____

RESIDENTIAL PROPERTY TYPE: ○ N/A
☒ HOUSE ○ MODULAR HOME ○ MULTIPLE FAMILY
○ SINGLE MOBILE HOME ○ DOUBLE WIDE
○ OTHER _____

OCCUPANCY (both fields are required):
NUMBER OF BEDROOMS: 3
NUMBER OF OCCUPANTS: 4

COMMERCIAL / INDUSTRIAL PROPERTY TYPE: ☐ N/A
TYPE OF BUSINESS: _____
EMPLOYEES PER SHIFT: _____
OF SHIFTS: _____
INDUSTRIAL WASTES? ○ YES ○ NO
UNDERGROUND STORAGE TANKS? ○ YES ○ NO

ADDITION/RENOVATION TYPE ATTACHED TO EXISTING STRUCTURE:
☐ BEDROOM ☐ BATHROOM ☐ KITCHEN ☐ DINING ROOM ☐ LIVING ROOM ☐ DEN
☐ GARAGE ☐ SUNROOM ☐ PORCH ☒ DECK ☐ OTHER _____

ADDITION/RENOVATION TYPE DETACHED FROM EXISTING STRUCTURE:
☐ DETACHED GARAGE ☐ DETACHED GARAGE WITH PLUMBING ☐ POOL HOUSE ☐ SHOP ☐ BARN
☒ STORAGE SHED ☐ DETACHED PORCH / DECK ☐ OTHER _____

*The undersigned, owner, or legal agent for the owner, of the property described above as the "Job Location" has read the foregoing application, acknowledges that the contents of same are true, and authorizes the Mecklenburg County Health Department to enter onto the property for the purpose of processing this request.

Owner's/Agent's Signature

2/28/2012
Date

A PROPOSED PLOT PLAN (see page 2) is required to be submitted with each application.

MECKLENBURG COUNTY – GROUNDWATER & WASTEWATER SERVICES
700 N. TRYON ST. SUITE 211 CHARLOTTE, NC 28202, OFFICE: 704-336-5103, FAX: 704-336-6894


Revised on: 01/03/11

File #: _____

PROPOSED PLOT PLAN

A drawing showing the locations of the following items is required: existing and proposed property lines with dimensions, easements or right-of-ways, proposed building pad(s) or existing building footprint(s), all appurtenances (garage, driveway, deck, pool, etc.), location of existing or proposed well(s), location of existing or proposed sewer lines and sewage disposal systems, surface water bodies, and any aboveground or underground storage tanks. Provide names for all roads that adjoin the property.

Street Address: 11207 ASBURY CHAPEL RD. Tax Parcel #: _____

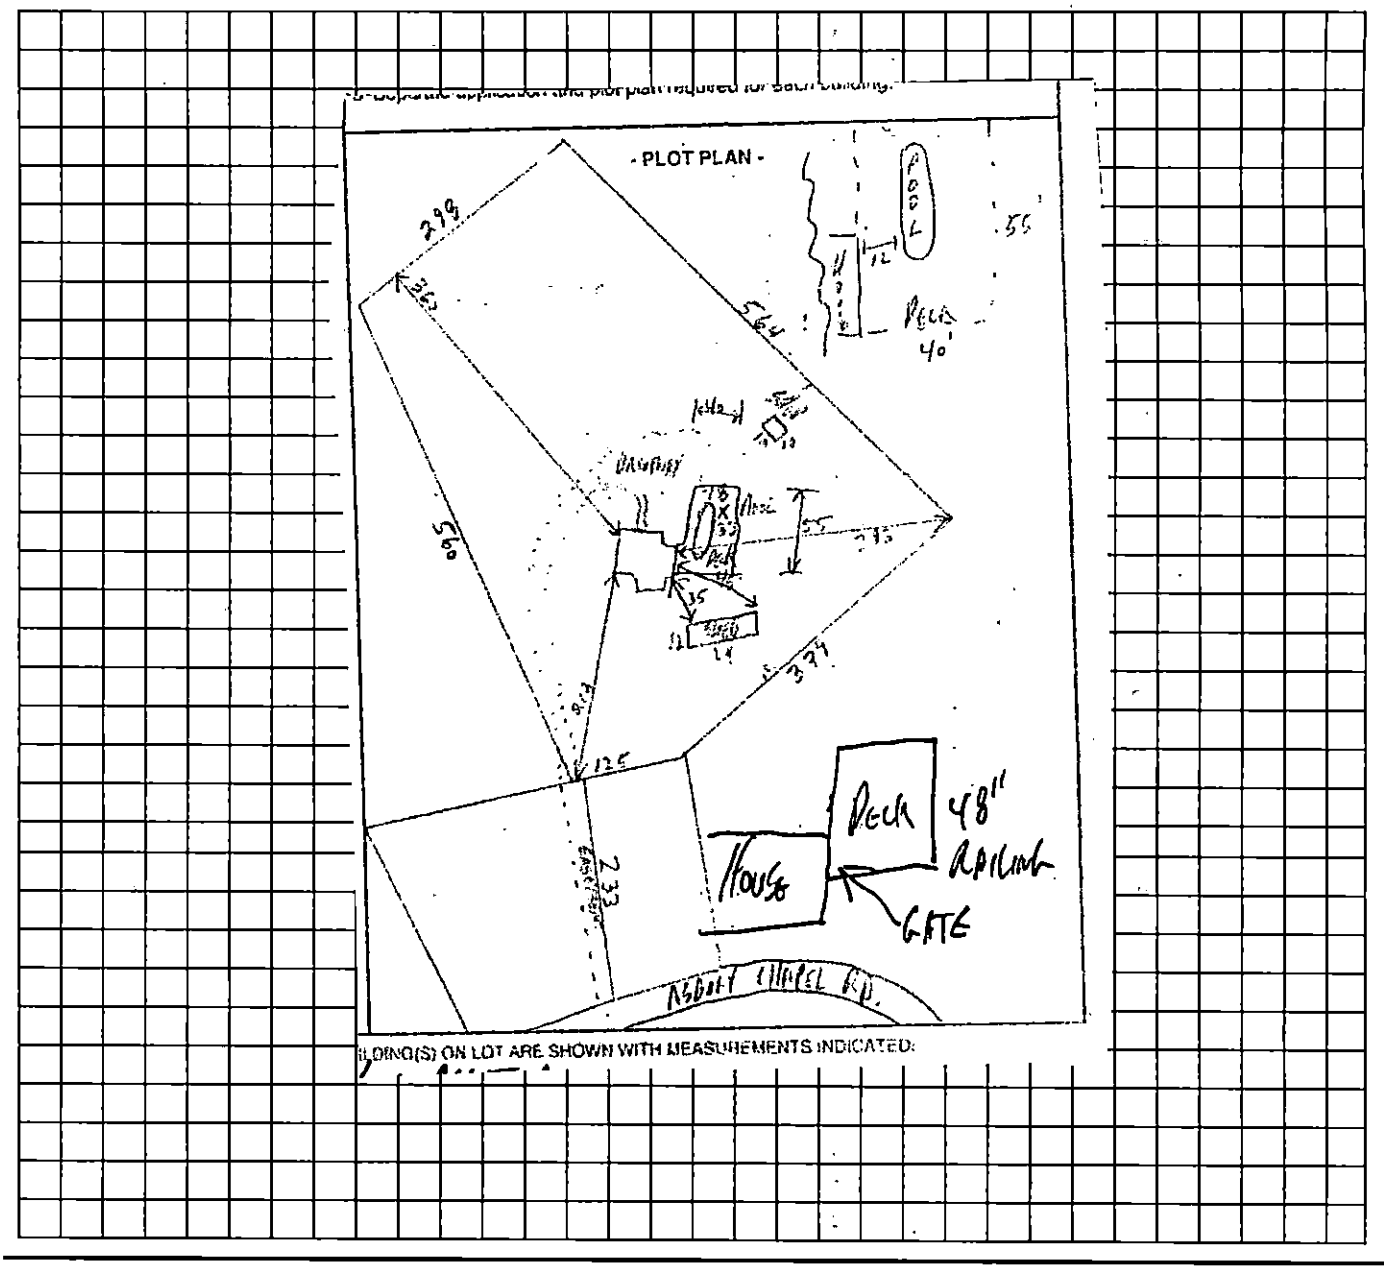

*The undersigned, an authorized agent of the Mecklenburg County Health Department, certifies that the Department has approved the Request for the "Job Location" contained in this document. This approval is granted in accordance with the provisions of Laws and Rules for Sanitary Sewage Collection, Treatment, and Disposal and Water Supply Wells in effect at the time of issuance of the permit and is subject to the following provisions:

- No work shall be conducted on the septic tank system until an installation, construction, alteration and/or repair approval is granted by this Department.
- This permit is not transferable.
- Addition/Renovation approval valid 1 year from issuance date
- Mobile home exchange approval valid 6 months from issuance date

O.K. TO AXS FOR A Deck and the pool and a storage shed.

REHS Signature _____ Date 3/1/12

MECKLENBURG COUNTY – GROUNDWATER & WASTEWATER SERVICES
700 N. TRYON ST. SUITE 211 CHARLOTTE, NC 28202, OFFICE: 704-336-5103, FAX: 704-336-6894

Revised on: 01/03/11

MECKLENBURG COUNTY
LAND USE AND ENVIRONMENTAL SERVICES
Payment Receipt


Receipt Information

Date:	02/29/12	**Amount:**	100.00
Receipt #:	77182	**Tendered:**	100.00
Check / Auth #:	CHECK 200	**Returned:**	0.00
Received By:	MULLIVR		

Account Information

Account #: 200000
Contractor: AXSOM MATTHEW
Attn:
Address: 7388 WEST 85TH ST
Address:
City/State/Zip: LOS ANGELES, CA 90045

Item	Description	Permit#	Quantity	Unit Price	Total Price
0705	MH Exc/Add/Repl w/o System Mod PN 01917128//11207 ASBURY CHAPEL RD		1	100.00	100.00

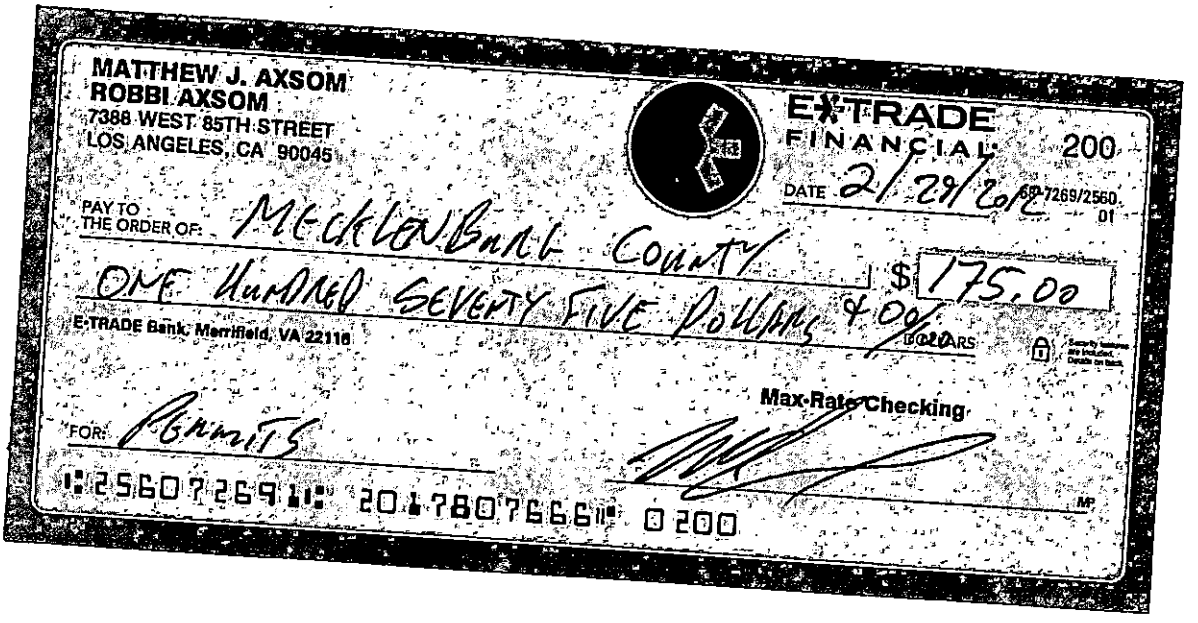

Outstanding Balances

Month-To-Date	Prior Month	30 Days	60 Days	90 Days	Balance
-1,025.00					

MECKLENBURG COUNTY
LAND USE AND ENVIRONMENTAL SERVICES
Payment Receipt

Receipt Information

Date:	02/29/12	**Amount:**	100.00
Receipt #:	77182	**Tendered:**	100.00
Check / Auth #:	CHECK 200	**Returned:**	0.00
Received By:	MULLIVR		

Account Information

Account #: 200000
Contractor: AXSOM MATTHEW
Attn:
Address: 7388 WEST 85TH ST
Address:
City/State/Zip: LOS ANGELES, CA 90045

Item	Description	Permit#	Quantity	Unit Price	Total Price
0705	MH Exc/Add/Repl w/o System Mod PN 01917128//11207 ASBURY CHAPEL RD		1	100.00	100.00



Outstanding Balances

Month-To-Date	Prior Month	30 Days	60 Days	90 Days	Balance
-1,025.00					