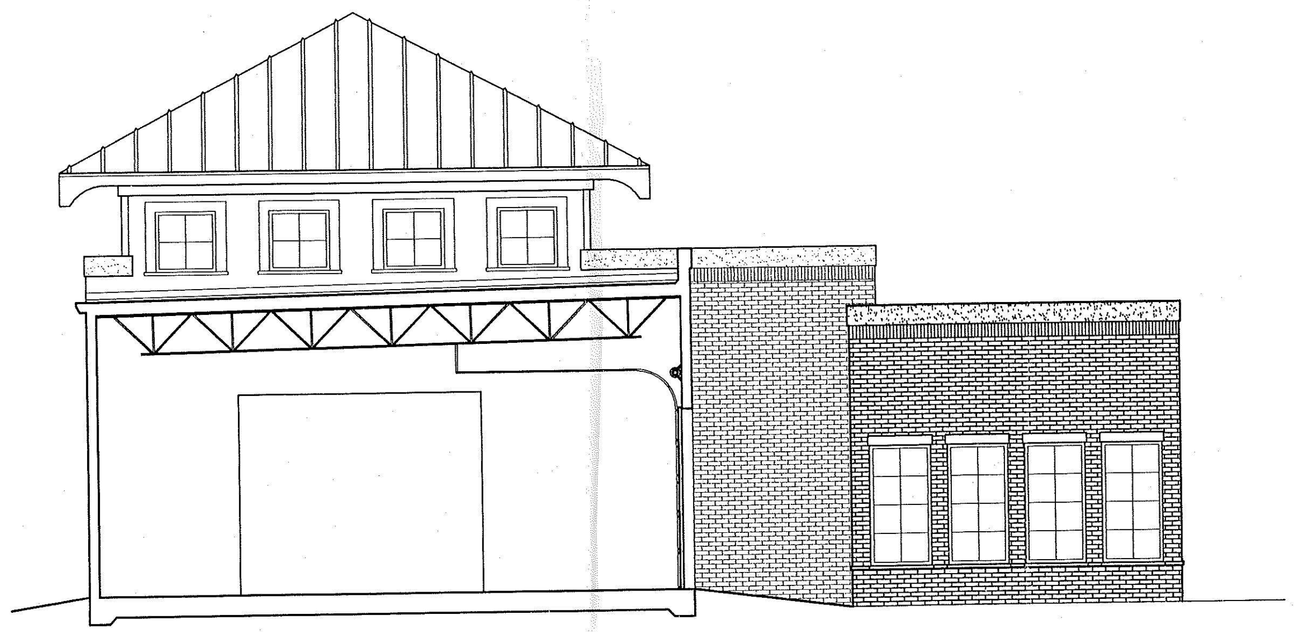


④ GARAGE SECTION
3/16" = 1'-0"

WINDOW SCHEDULE			
ID	SIZE	HEADER HEIGHT	TYPE
A	3'-0" X 6'-0"	10'-0"	CASEMENT
B	3'-0" X 6'-0"	8'-0"	CASEMENT
C	3'-0" X 4'-0"	8'-0"	CASEMENT
D	3'-0" X 3'-0"	8'-2"	CASEMENT


NOTE: MATCH TRIM DETAILS W/ HOOD, DRIP CAP (W/ FLASHING) & BACK BAND TRIM @ WINDOWS.

NOTE: PRIOR TO ORDERING WINDOWS, SUBMIT SHOP DRAWINGS TO THE ARCHITECT FOR APPROVAL.


NOTE: POZZI OR EQUAL INSULATED GLASS UNITS WITH SIMULATED TRUE DIVIDED LITE, EXTENDED SILL HORNS FOR HOSE CASING AND NAIL POCKETS, WITH MITERED, GASKED WINDOWS FOR HOSE CASING. INSTALL WITH DRIP CAP AND FLASHING. SEE ELEVATIONS FOR MUNTIN PATTERN. VERIFY ANY REQUIREMENTS FOR EGRESS OR TEMPERED GLASS.

SECOND FLOOR DOOR SCHEDULE		
NUM	OPENING	LOCATION
101	3'-6" X 8'-0"	FOYER EXTERIOR
102	3'-0" X 6'-8"	WOMEN'S RESTROOM
103	3'-0" X 6'-8"	MEN'S RESTROOM
104	PR. 2'-6" X 6'-8" POCKET	DICKS OFFICE
105	3'-0" X 8'-0"	COURTYARD EXTERIOR
106	3'-0" X 8'-0"	DONNA'S STUDIO EXTERIOR
107	2'-4" X 6'-8"	STUDIO CLOSET
108	PR. 2'-6" X 6'-8"	DONNA'S OFFICE
109	3'-0" X 6'-8"	DONNA'S OFFICE
110	9'-0" X 9'-0"	BREAK ROOM
111	9'-0" X 9'-0"	GALLERY/GARAGE
112	12'-0" X 9'-0"	GALLERY/GARAGE
113	9'-0" X 9'-0"	GALLERY/GARAGE
114	9'-0" X 9'-0"	GALLERY/GARAGE
115	9'-0" X 9'-0"	GALLERY/GARAGE
116	12'-0" X 9'-0"	GALLERY/GARAGE
117	9'-0" X 9'-0"	GALLERY/GARAGE

③ PROPOSED RIGHT ELEVATION
3/16" = 1'-0"

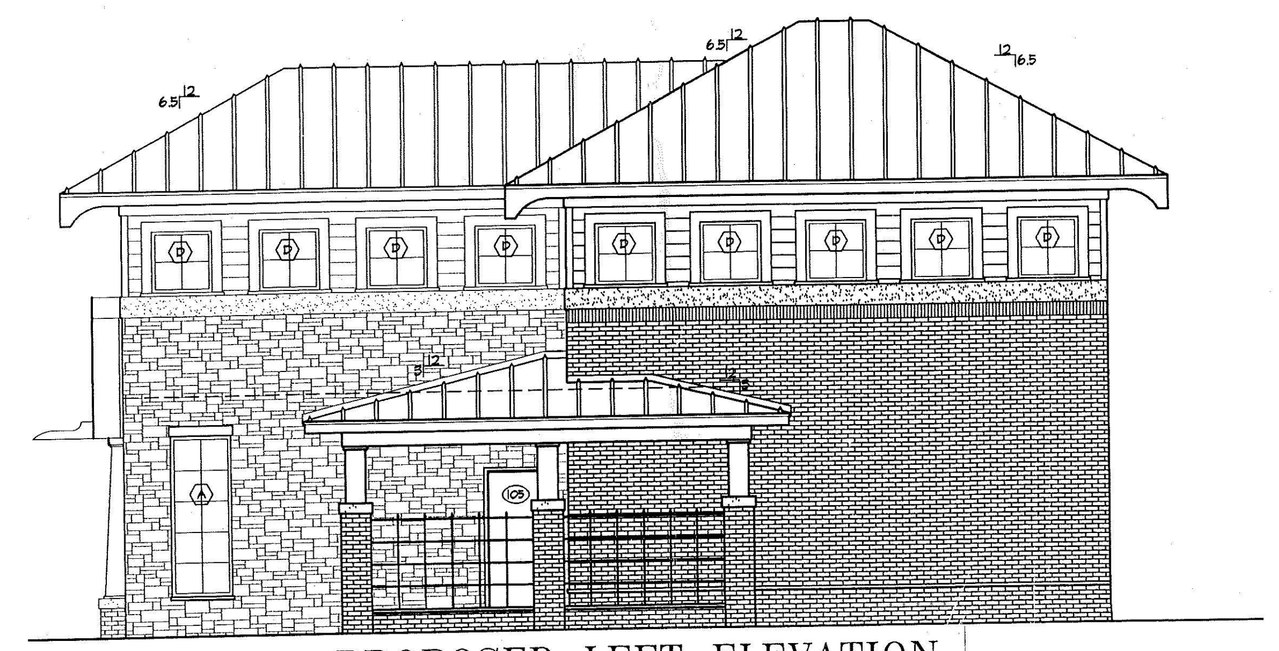

② PROPOSED LEFT ELEVATION
3/16" = 1'-0"

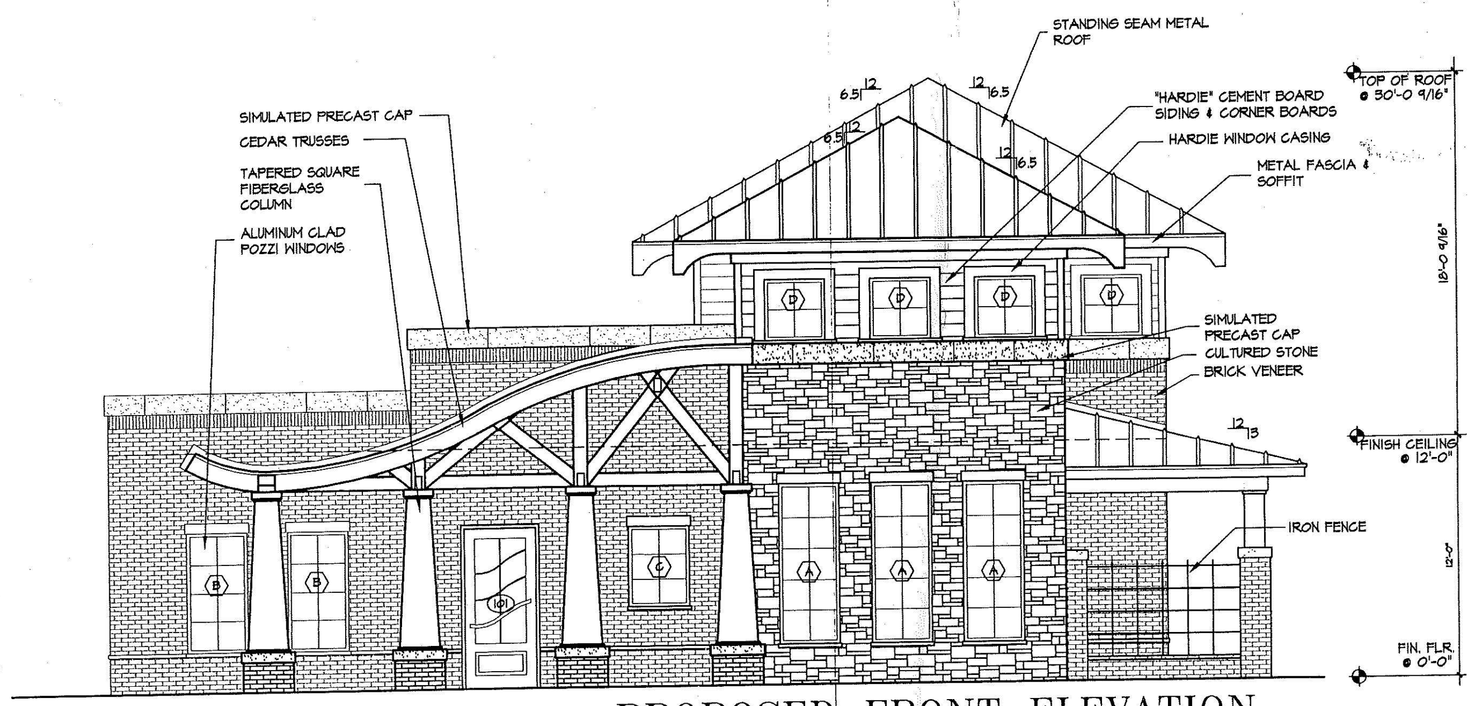

① PROPOSED FRONT ELEVATION
3/16" = 1'-0"

ALB Architecture, PA
9200 Bob Beatty Road
Charlotte, NC 28269
704 • 494 • 4400
FAX • 494 • 4030
albarchitecture@aol.com
www.abarchitecture.com
www.lauerdesign.com

65778
File #

Seal

This drawing and the design shown is the property of ALB Architecture and is not to be reproduced or copied in whole or in part. It's use on any other project is prohibited. This drawing is to be returned upon request.

© ALBArchitecture

Designed Exclusively for

The Galleria at Knox Road

20016 Knox Road, Cornelius, NC 28031

ISSUED -	22 Dec. 2005
REVISED -	17 Jan. 2006
REVISED -	23 Jan. 2006

File #
65778