CERTIFICATE OF COMPLETION/OPERATION PERMIT

MECKLENBURG COUNTY ENVIRONMENTAL HEALTH
1200 BLYTHE BOULEVARD
CHARLOTTE, NC 28203
PHONE (704) 376-4603

FILE: 21849 DATE: 5/20/88
TC: 011-191-23 ☑ L ☑ CRT
SERIAL № 11132

Name of Owner Locklear, Carol Sue & Setzer, Edward
Address of Property 10112 Hagers Rd.

Inspection Data:

Tank Material Pre Cast
Total Length of Drainfield 400'
Number of Lines 5 @ 80'
Cover Depth 24"
Water Supply Source Well
Distance to Water Source 140'
Excavation Inspected 5/20/88
Tank(s) Inspected 5/20/88
Wash Line Inspected
High Water Alarm Inspected

PLOT

Design: 1988 1500 Gal Con. 1200 SFt 12" G Lucie CTR# 52

The undersigned has inspected the Septic Tank System described above, and certifies it has been

☑ installed or constructed ☐ altered or repaired
☑ in accordance with the permit issued ☐ as detailed in the plot above

and meets the provisions of 10 NCAC 10A .1900, "Laws And Rules For Sanitary Sewage Collection, Treatment, And Disposal" in effect on the date of issuance of the permit. The issuance of this

☑ Certificate of Completion ☐ Operation Permit

does not in any way guarantee that the system will operate properly or relieve any person now or hereafter owning, controlling, or using such system from any liability resulting from the failure of the system to operate properly. This document is issued subject to those restrictions and conditions shown on the permit(s) and the provisions of 10 NCAC 10A .1900 in addition to those listed below under "COMMENTS." This document shall be null and void if any information contained in the application is untrue or if any additions are made to the property which would increase the requirements for said system.

COMMENTS:

Judy J. Kerr R.S.
Environmentalist

Mecklenburg County services are available without regard to ethnic origin, sex, or disability.

INSTALLATION, CONSTRUCTION, ALTERATION, AND/OR REPAIR PERMIT


1200 BLYTHE BOULEVARD
CHARLOTTE, NC 28203
PHONE (704) 376-4603

FILE: 21849 DATE: 5/10/88

TC: 011-19123 D L

SERIAL № 11848

Permission is hereby given to ✓ Install or Construct, ____ Alter or Repair the individual septic tank wastewater treatment system with subsurface, soil absorption, effluent discharge as specified herein at the described location. This permit is granted based upon the information supplied in the application dated 10/4/87. All work shall be completed on or before 5/10/89, after which date this permit shall be null and void. The system shall meet all of the construction requirements of 10 NCAC 10A .1900 which are in effect on the date of the granting of this permit. A Certificate of Completion or an Operation Permit must be obtained from the Mecklenburg County Department of Environmental Health before any system can be covered up or placed into service. The issuance of this permit does not in any way guarantee that the system anticipated to be constructed will operate properly, or relieve any person now or hereafter owning, controlling or using such system from any liability resulting from the failure of the system to operate properly.

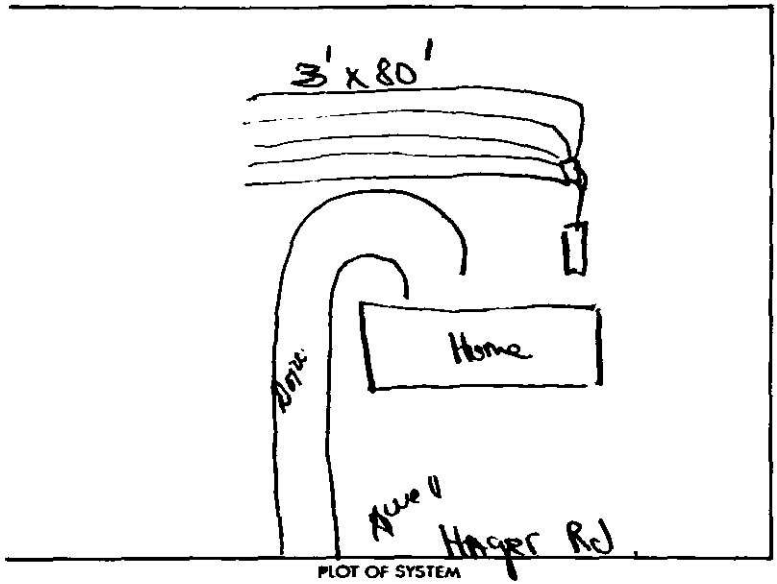

PLOT OF SYSTEM

Liquid Capacity of Septic Tank 1500 gallons

Liquid Capacity of Dosing Tank ____ gallons

Tank Construction Pre-Cast

Absorption and/or Nitrification Lines:

Trench Width 3 feet

Total Line Length 400' feet

Number of Lines 5

Depth of Stone 12" inches

Distance from House 15' feet

Distance from Property Line 10' feet

Distance from Well 100' feet

NAME OF OWNER Rocklear, Carol Sue & Setzer, Edward S.

LOCATION OF PROPERTY 10112 Hagers Road

Comments: INSTALL 5 Trenches 3' x 80', 12" Stone Straw Cover.

Division or Section Head

Environmentalist

* If this permit is for the installation or construction of a new system, it must be signed by the division or a section head of the Department of Environmental Health in order to be valid. Only the signature of the Environmentalist is required where an existing system is being altered or repaired.

WHITE - ENVIRONMENTAL HEALTH DEPARTMENT'S COPY ● CANARY - ENVIRONMENTALIST'S COPY ● PINK - OWNER OR AGENTS COPY

5/11/88 $250 - CK# 734 JR

APPLICATION FOR AN IMPROVEMENT PERMIT

RECEIVED
MECKLENBURG COUNTY
HEALTH DEPT.

MECKLENBURG COUNTY · ENVIRONMENTAL HEALTH ·

Pd 10-5-87 657
#0634 $0°° ck#734

1200 BLYTHE BOULEVARD
CHARLOTTE, NC 28203
PHONE (704) 376-4403

Mecklenburg County services are available without regard to ethnic origin, sex, or disability.

(OFFICE USE ONLY)
FILE: 21849
TC: _____
SERIAL: Nº 14669

HEALTH
CRT

JOB LOCATION

① ADDRESS: 10112 (STREET NO.) HAGERS ROAD (STREET) HUNTERSVILLE N/C 28078 ③ FILE: 21849

② JURISDICTION: _____ ④ TAX PARCEL NO.: 011 191-23

⑤ SUBDIVISION: _____ ⑥ LOT: _____ ⑦ BLOCK: _____

OWNER

⑧ NAME: EDWARD (FIRST) SCOTT (MIDDLE) MILLER (LAST)
CAROL SUE LOCKLEAR

⑨ MAILING ADDRESS: 15136 RAWSON ROAD

⑩ CITY: HUNTERSVILLE ⑪ STATE: NC ⑫ ZIP: 28078

⑬ PHONE: (WORK) 377-4614 ⑭ (HOME) 895-6448

REQUEST

This request is for a(n):

⑮ ■ New permit ⑰ ☐ Authorization for mobile home exchange

⑯ ☐ Repair or alteration permit ⑱ ☐ Other (specify) _____

DESIGN CRITERIA

System will serve:

⑲ ■ Residence ⑳ ☐ Mobile home ㉑ ☐ Business or place of public assembly

㉒ Number of bedrooms? 3 ㉕ Type? _____

㉓ Maximum occupancy? 2 ㉖ Maximum number of employees? _____

㉔ Basement? ■ yes ☐ no ㉗ Maximum number of seats? _____

WATER SUPPLY

㉘ Water supply from (present or proposed):

A ■ Individual well

B ☐ Municipal system

C ☐ Community well

D ☐ Community system

㉙ The undersigned, owner of the property described above as the "JOB LOCATION" has read the foregoing application, acknowledges that the contents of same are true, and authorizes agents of the MECKLENBURG COUNTY DEPARTMENT OF ENVIRONMENTAL HEALTH to enter onto the property for the purpose of processing this request.

Signed: Carol S. Locklear and Edward S Scott

Date: 10-4-87

IMPROVEMENT PERMIT

The undersigned, an authorized agent of the MECKLENBURG COUNTY DEPARTMENT OF ENVIRONMENTAL HEALTH, certifies that the Department has approved the Request for the Job Location contained in this document. This approval is granted in accordance with the provisions of Laws And Rules For Sanitary Sewage Collection, Treatment And Disposal in effect at the time of issuance of the permit and is subject to the following provisions. . . . No work shall be conducted on the septic tank system until an Installation, Construction, Alteration and or Repair permit is issued by this Department.

This permit is not transferable, and shall become null and void 36 months from the date of issuance

Environmentalist 10-9-87 Date

Director or Authorized Section Head 10-9-87 Date

This permit must be signed by the Director of Environmental Health or an authorized section head in order to be valid.

Serial No. 6085

SIR No. 21849

T. C. No. 011-191-23

Date Issued 2-15-85

Map Date L


MECKLENBURG COUNTY
DEPARTMENT OF ENVIRONMENTAL HEALTH
SOIL INVESTIGATION REPORT

NAME OF OWNER Mucke, (LAST) Charles (FIRST) T. (MIDDLE)

ADDRESS OF OWNER Rt. 2, Box 241, Huntersville, NC ZIP 28078

LOCATION OF PROPERTY Hagers Road (STREET OR COUNTY ROAD)

SUBDIVISION LOT NO. BLOCK NO.

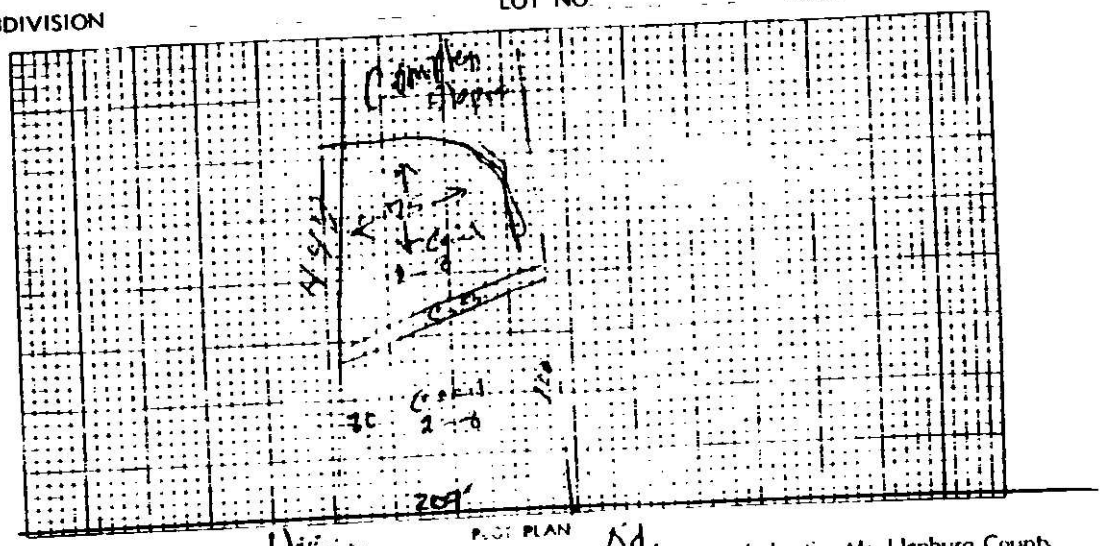

PLOT PLAN

This is to certify that a soil investigation was made by the Mecklenburg County Department of Environmental Health and that said investigation was conducted on that portion of the lot as indicated. PROVISIONALLY SUITABLE

The said lot is approved for the installation of an individual subsurface, soil absorption effluent disposal system subject to the following terms and conditions:

1. A permit to construct a subsurface wastewater treatment system must be obtained from the Mecklenburg County Department of Environmental Health.
2. The subsurface wastewater treatment system must be installed by a contractor licensed by the State of North Carolina.
3. This approval is for the site shown on the attached plot plan.
4. The subsurface wastewater treatment system must be installed in the area designated on the plot plan.

This approval is granted based on the laws of the State of North Carolina and the rules and regulations of the North Carolina Department of Human Resources, Division of Health Services and the Mecklenburg County Health Commission which were in effect on the date of issuance and is void if at any time in the future, prior to completion of the system, these laws, rules and regulations are changed such that this approval would not have been granted had the new or revised laws, rules, and regulations been in effect on the issue date.

W. B. Ramsey
Soil Scientist

Environmental Health Director or Authorized Section Head

EHO-5-76

Environmental Health Department's Copy

PROPOSED PLOT PLAN


MECKLENBURG COUNTY · ENVIRONMENTAL HEALTH ·

1200 BLYTHE BOULEVARD
CHARLOTTE, NC 28203
PHONE (704) 376-4603

FILE: 21849


TC: _____

Draw in and name all roads adjoining the property. Draw in and accurately dimension the lot concerned. Accurately indicate property boundaries, proposed and/or existing structures and driveways, underground utilities, and wells and springs within 100 feet of the proposed building or drainfield.

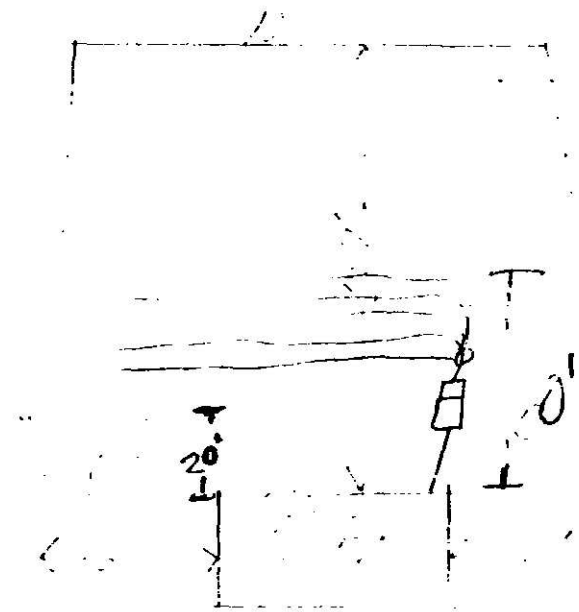

Signed: Carol S. Lakkis

Date: 10-05-87

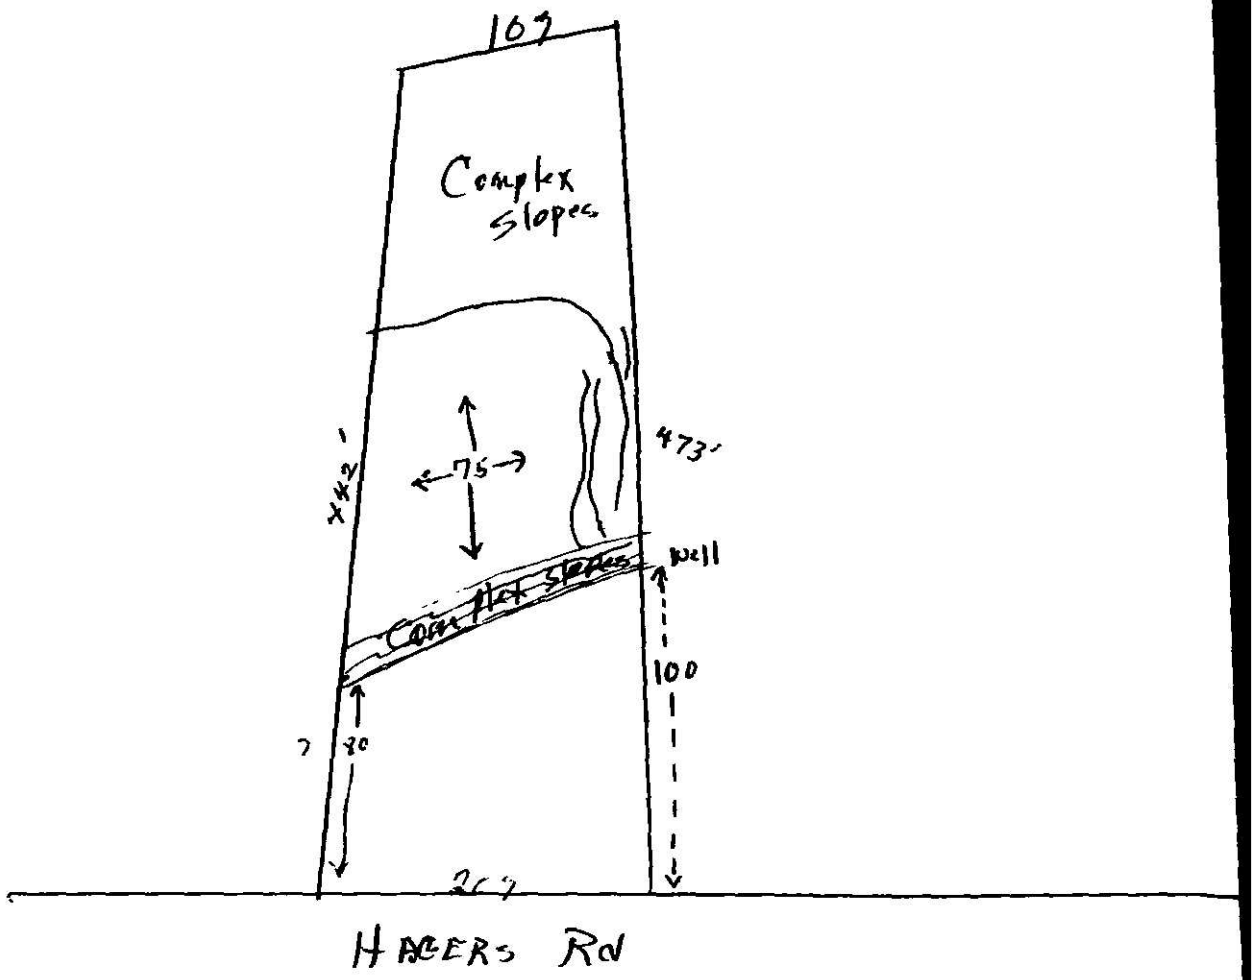
107
Complex Slopes
473'
75
Well
100
80
207
HAGERS Rd

21849

DEPARTMENT OF ENVIRONMENTAL HEALTH
MECKLENBURG COUNTY, NORTH CAROLINA

SITE EVALUATION

S.I.R. NO. 011-131-23

T.C. NO. 011-131-23

(Ground Absorption Sewage Disposal)

OWNER: CHARLES MUCKE
ADDRESS: R-2 Box 241 Huntersville, 28078
LOCATION OF SITE: Huger Rd

PLAT NO:
LOT SIZE: 1.73

FACTORS	AREA 1	AREA 2	AREA 3	AREA 4
1. SLOPE (%)	S (PS) U — 2 - 8	S PS U — Complex Slopes	S PS U	S PS U
2. SOIL TEXTURE (12-36 inches) Sandy, Loamy, Clayey (Note 2-1 Clay)	S (PS) U — Clayey	S PS U	S PS U	S PS U
3. SOIL STRUCTURE (12-36 inches)	S (PS) U — Blocky	S PS U	S PS U	S PS U
4. SOIL DEPTH (inches)	S (PS) U — 40 - 48"	S PS U	S PS U	S PS U
5. RESTRICTIVE HORIZONS (Inches) (Impervious strata, Rock)	S (PS) U — None	S PS U	S PS U	S PS U
6. SOIL DRAINAGE/GROUNDWATER (external and internal)	S (PS) U — Adequate	S PS U	S PS U	S PS U
7. OTHER (Specify)	S PS U	S PS U	S PS U	S PS U
8. SOIL GROUP	IIa			
9. SITE CLASSIFICATION	Disturbable	Unsuitable		
10. SOIL SERIES	Cecil			

S - Suitable PS - Provisionally Suitable U - Unsuitable

**See Diagram on Back (includes: soil areas, property lines, roads, streams, gullies, wet areas, fill areas, wells, water bodies, slopes)

Recommendations/Comments:


Described by: W. B. Ramsey
Title: Env. Sanitarian

Date: 2-14-85

THIS IS TO CERTIFY THAT ON THE 10TH DAY OF DECEMBER IS 76. I SURVEYED THE PROPERTY SHOWN ON THIS PLAT AND THAT THE TITLE LINES AND THE WALLS OF THE BUILDINGS IF ANY ARE SHOWN HEREON

SIGNED EARL A. LIVEBERGER JR.
REGISTERED SURVEYOR

NORTH CAROLINA
REGISTERED
L-1193
LAND SURVEYOR
EARL LAWRENCE LIVEBERGER, JR.

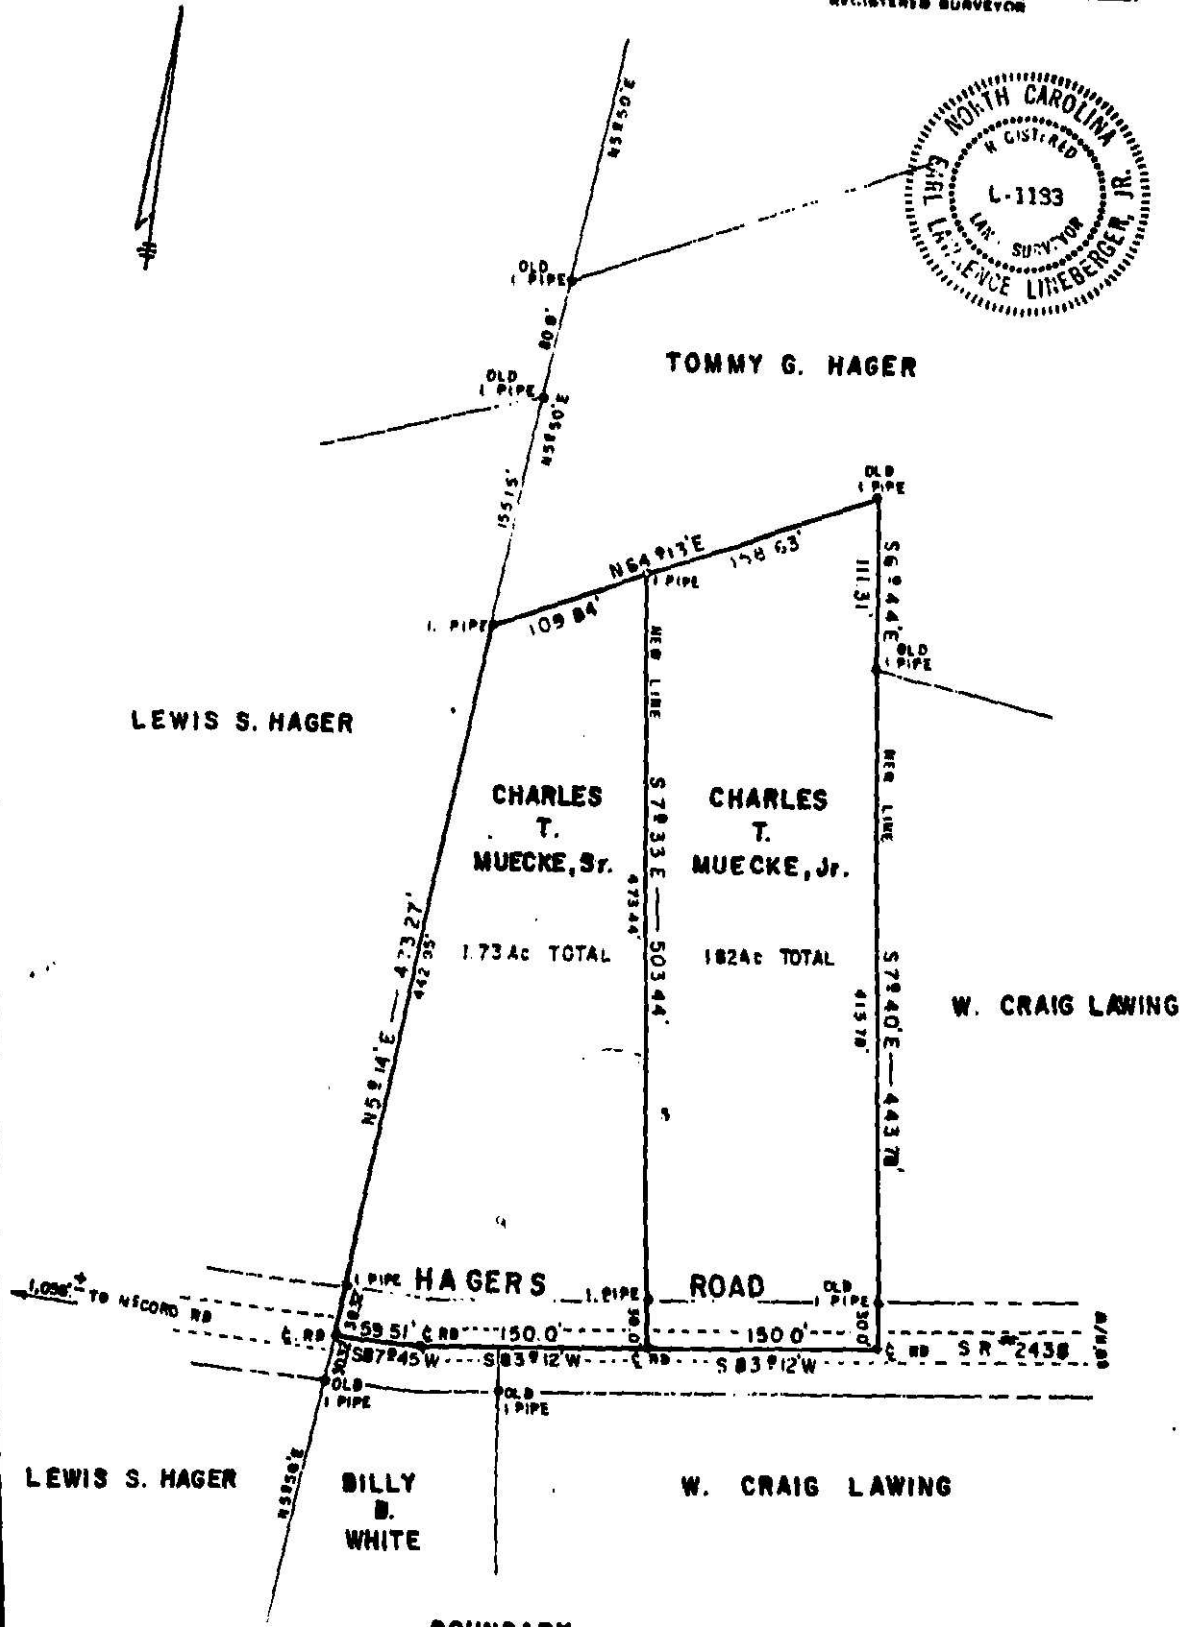

BOUNDARY SURVEY

FOR

CHARLES T. MUECKE, Jr. & CHARLES T. MUECKE, Sr.

TO BE ACQUIRED
FROM

W. CRAIG LAWING

HUNTERSVILLE TOWNSHIP
MECKLENBURG COUNTY, N.C.

SCALE 1"=100'

MAP RECORDED IN BOOK AT PAGE

PART OF
DEED RECORDED IN BOOK 2883 PAGE 177

Merrill Lynch Realty

SHARON OFFICE
4529 SHARON ROAD
CHARLOTTE, NC 28211

MECK. COUNTY DEPARTMENT OF
RECEIVED
JAN 25 1995
ENVIRONMENTAL HEALTH

To; Mecklenburg County
Dept. of Environmental Health

Enclosed please find an application for a percolation test; also attached is a copy of the survey. A sign that says "soil test" has been posted next to the Merrill Lynch sign.

The property is owned by Charles T. Mueck Sr; Charles T. Mueck Jr. is handling the sale for his father, so I put his address on the form. The fathers address is 7914 Gleason Rd #1048 Knoxville, Tenn. But we want all correspondence to go to the Huntersville address

Thank you so much! Please let me help in any way possible.

Geaganne Boore

A SUBSIDIARY OF
MERRILL LYNCH REALTY ASSOCIATES INC

Hoffman Rd

Date Received 1-25-85

MECK COUNTY DEPARTMENT OF
RECEIVED
JAN 25 1985
ENVIRONMENTAL HEALTH

SIR No. 21849
T. C. No. 011-191-23
Map Data L

MECKLENBURG COUNTY
DEPARTMENT OF ENVIRONMENTAL HEALTH

APPLICATION FOR SOIL INVESTIGATION

1) NAME OF OWNER Muecke (LAST) Charles (FIRST) T. (MIDDLE)

2) ADDRESS OF OWNER Rt. 2 Box 24 Huntersville NC ZIP 28078

3) PHONE NO. Home 875-1815 Office 588-2192


4) LOCATION OF PROPERTY Hagers Road, Huntersville N.C. (STREET OR COUNTY ROAD)

5) SUBDIVISION _____ LOT NO. 23 BLOCK NO. 191

MAP BOOK NO. 11 PAGE NO. 519

6) DEED REFERENCE DEED BOOK 3926 PAGE NO 145

Application is hereby made to the Mecklenburg County Department of Environmental Health for the conduct of a soil investigation and an on site inspection of the lot hereinabove described for the purpose of determining if the lot is suitable for the installation of an individual septic tank wastewater treatment system with subsurface, soil absorption, effluent discharge

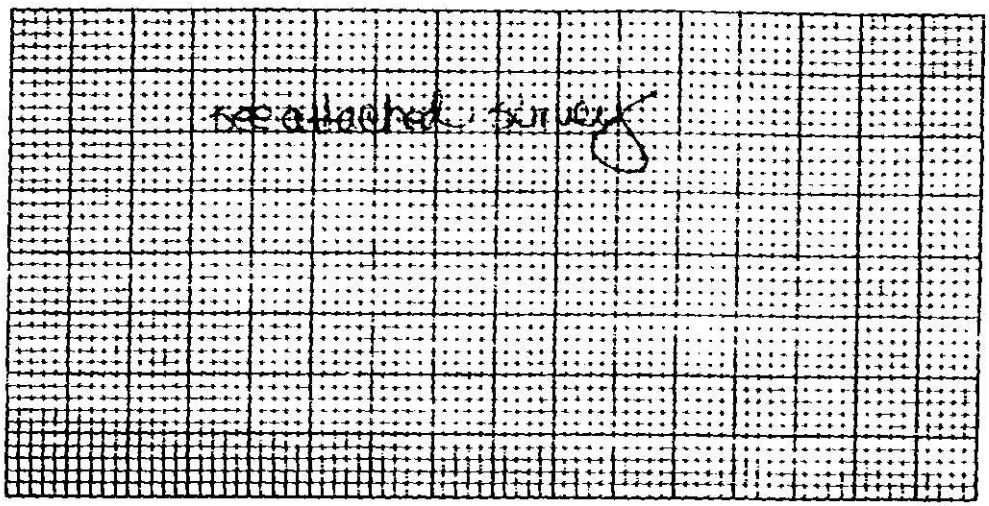

7) ACCURATELY DIAGRAM & DIMENSION LOT

Charles T. Muecke
OWNER

EHD-5-76

Environmental Health Department's Copy