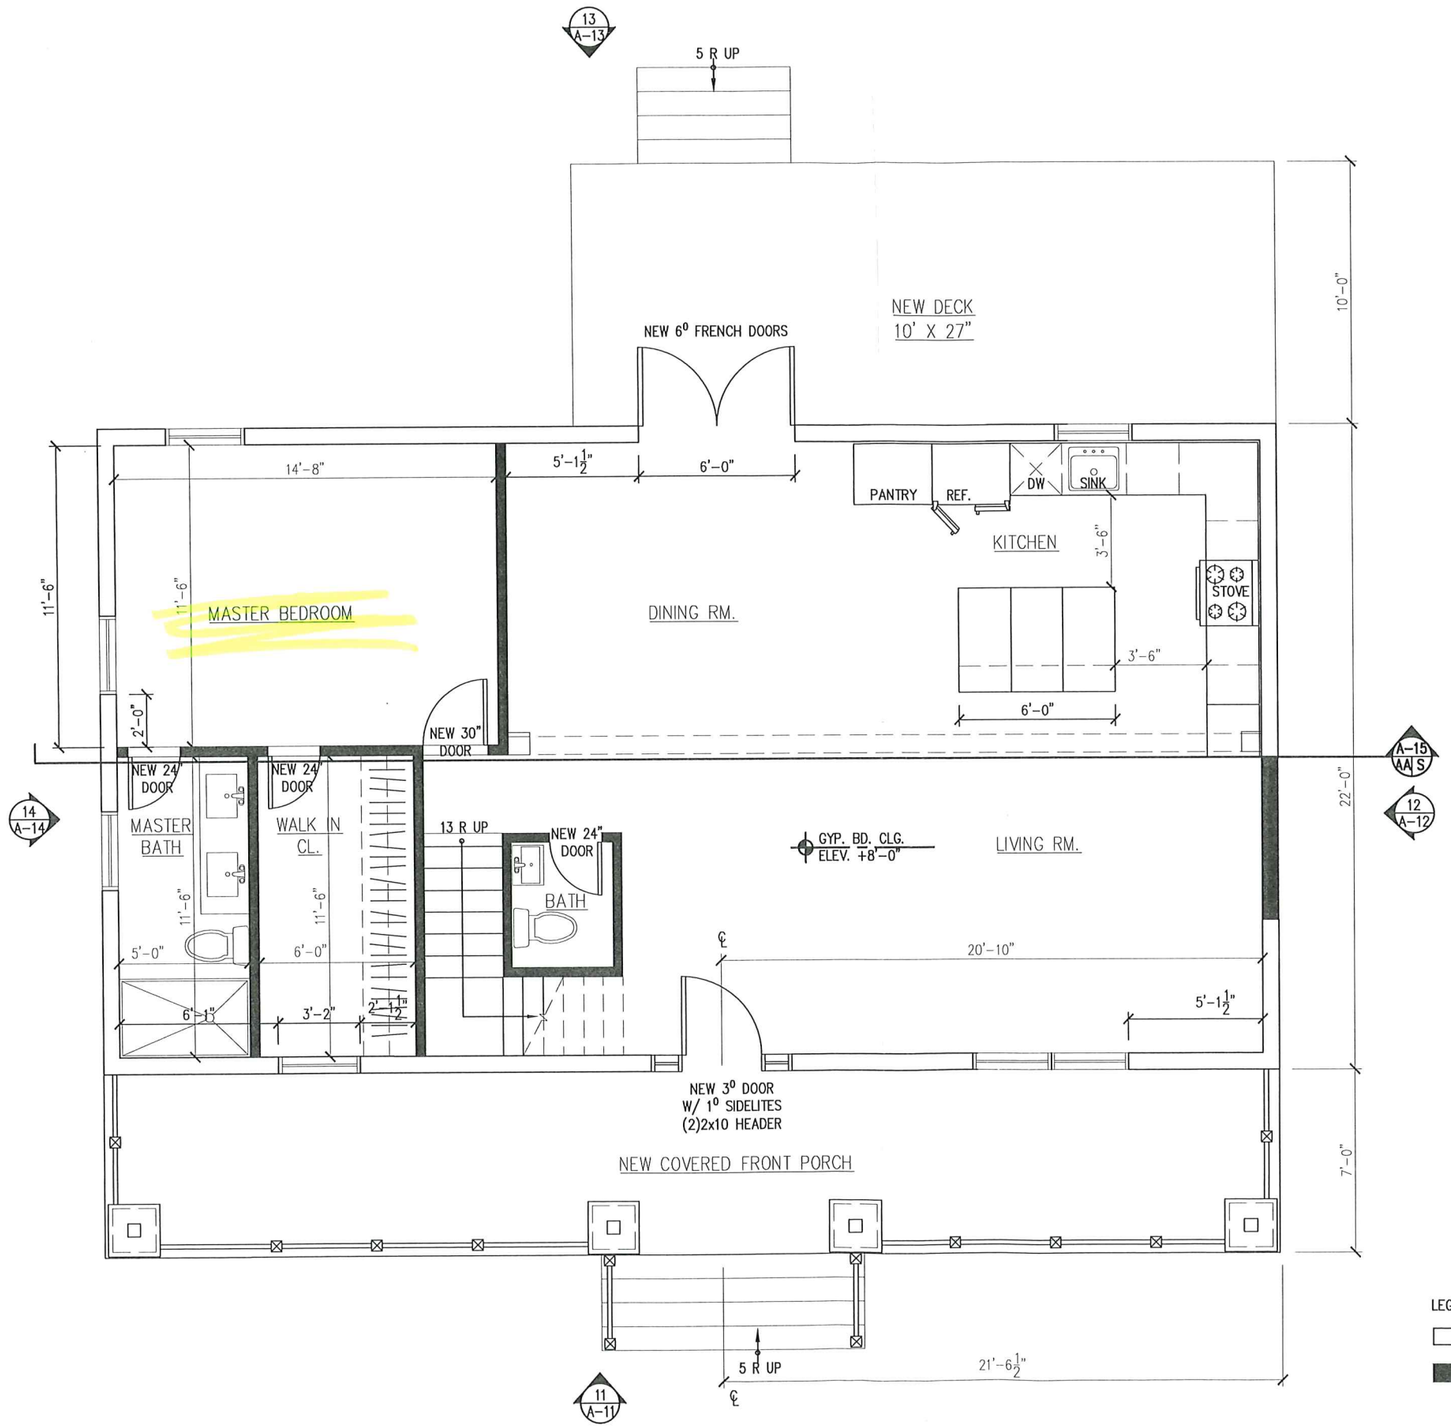


5 / A005 FIRST FLOOR NEW CONSTRUCTION PLAN
SCALE: 3/8" = 1'-0" (ON 36" X 24" SHEET)

LEGEND

- EXISTING WALL TO REMAIN
- NEW WALLS

OWNERS:
RAY AND FERNANDA SANTANA

PHONE:
646-772-1723

EMAIL:
santana42982@aol.com

SANTANA RESIDENCE
15500 EWART RD
HUNTERSVILLE,NC 28078


REVISIONS

DATE	DESCRIPTION

ADDITIONAL NOTES:

DRAWING TITLE:
FIRST FLOOR
NEW CONSTRUCTION
PLAN

SHEET NO:
A005

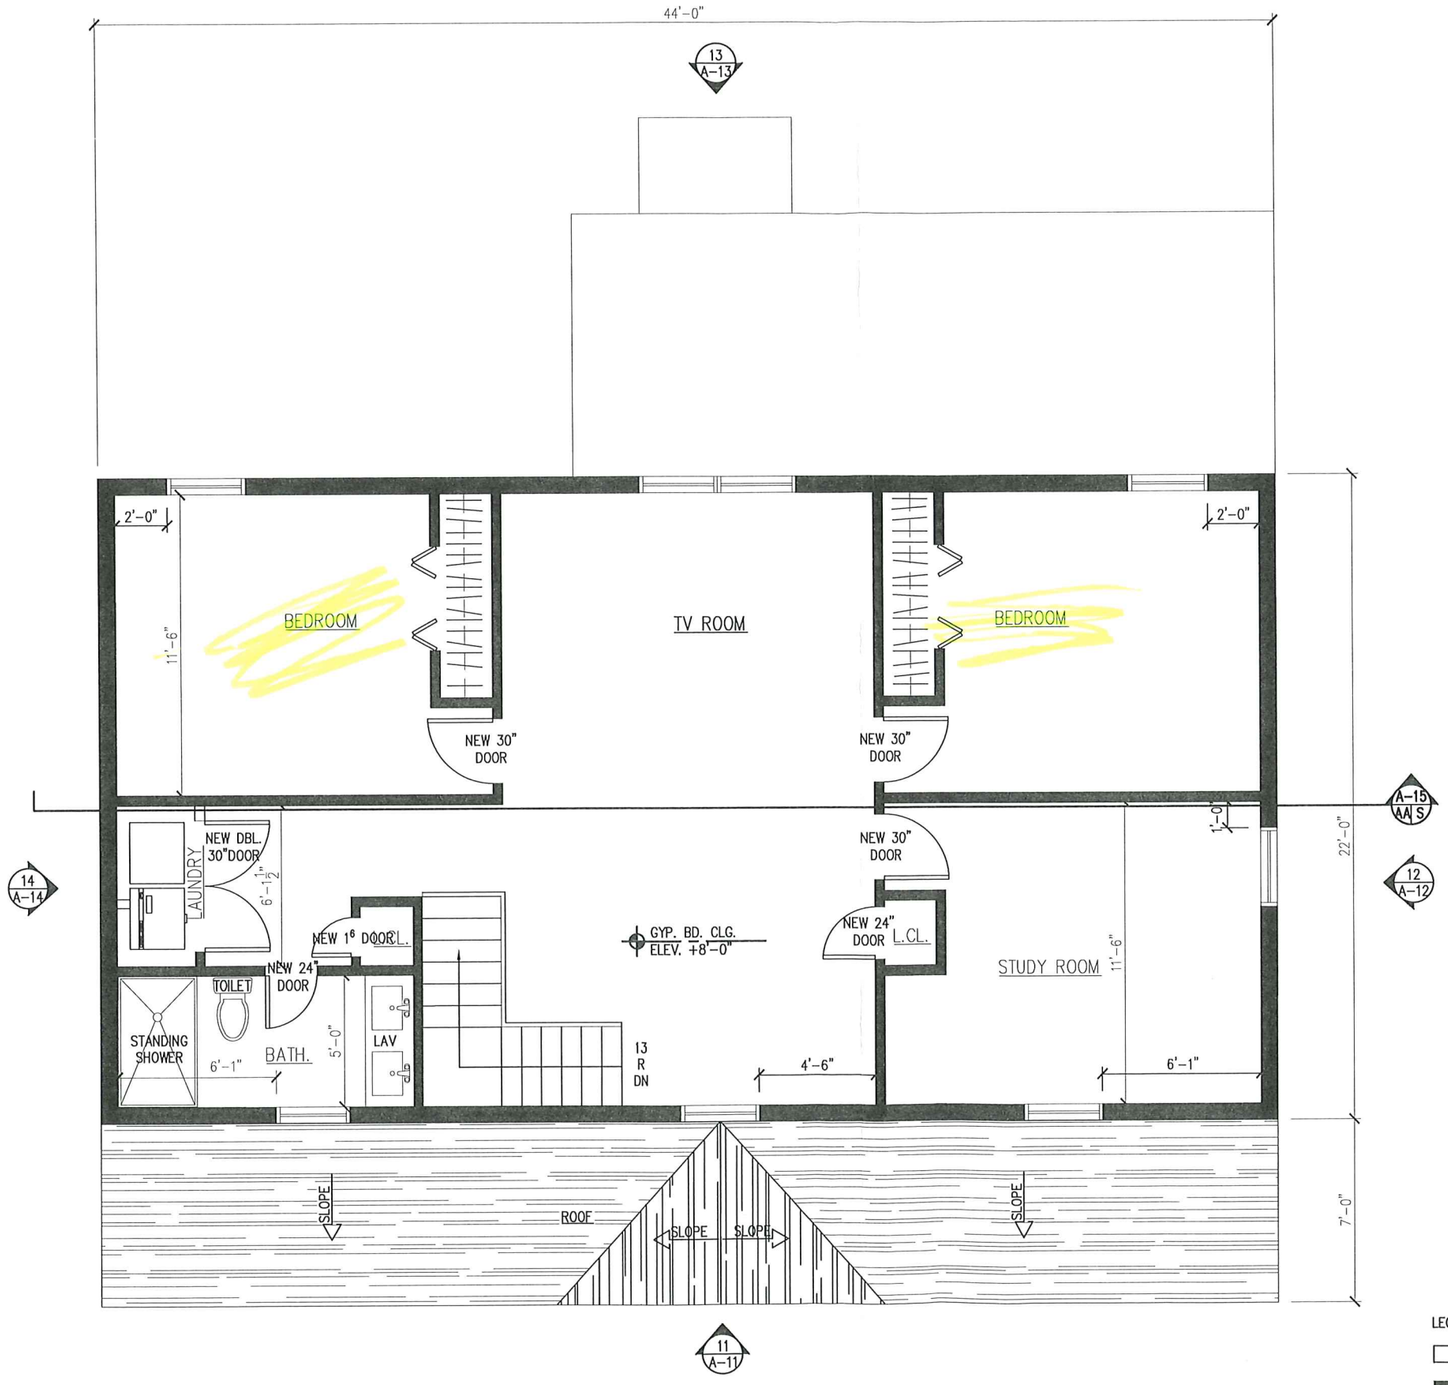

LEGEND

- EXISTING WALL TO REMAIN
- NEW WALLS

6 A006 SECOND FLOOR NEW CONSTRUCTION PLAN

SCALE: 3/8" = 1'-0" (ON 36" X 24" SHEET)

OWNERS:
RAY AND FERNANDA SANTANA

PHONE:
646-772-1723

EMAIL:
santana42982@aol.com

SANTANA RESIDENCE
15500 EWART RD
HUNTERSVILLE,NC 28078

REVISIONS

DATE	DESCRIPTION

ADDITIONAL NOTES:

DRAWING TITLE:
SECOND FLOOR
NEW CONSTRUCTION
PLAN

SHEET NO:
A006