

9935 LAWING SCHOOL RD

03112147

1/3/2008

duponbj

Groundwater and Wastewater Services File Imaging Project

May 2007

Barcode Font = IDAutomationHC39M

DEPARTMENT OF ENVIRONMENT, HEALTH, AND NATURAL RESOURCES
DIVISION OF ENVIRONMENTAL HEALTH
ON-SITE WASTEWATER SECTION

#3

Sheet
PROPERTY ID #:
COUNTY:

SOIL/SITE EVALUATION
for ON-SITE WASTEWATER SYSTEM

3843B
PO 031-121-19

OWNER: Pamela Renee Runyeon APPLICANT:
ADDRESS: 9935 Fawing School Rd Mar. APPLICATION DATE: DATE EVALUATED:
PROPOSED FACILITY: residence PROPOSED DESIGN FLOW (.1949): 360gpd PROPERTY SIZE:
LOCATION OF SITE: 9935 Fawing School Rd PROPERTY RECORDED:
WATER SUPPLY: ☒ Private ☐ Public ☐ Well ☐ Spring ☐ Other
EVALUATION METHOD: ☒ Auger Boring ☐ Pit ☐ Cut
TYPE OF WASTEWATER: ☒ Sewage ☐ Industrial Process ☐ Mixed

PROFILE #	Slopes 8-12% .1940 LANDSCAPE POSITION/ SLOPE %	HORIZON DEPTH (IN.)	SOIL MORPHOLOGY (.1941) .1941 STRUCTURE/ TEXTURE	.1941 CONSISTENCE/ MINERALOGY	OTHER PROFILE FACTORS .1942 SOIL WETNESS/ COLOR	.1943 SOIL DEPTH	.1956 SAPRO CLASS	.1944 RESTR HORIZ	PROFILE CLASS & LTAR
1	LS	0-12"	gr/sl	Fr/SEXP/NS/NP	>24" To chroma 2 Colors	24"	N/A	None	US
		12-24"	SBK/scl	Fr/SEXP/SS/SP					
		saprolite @ 24"							
2	LS	0-22"	gr/sl	Fr/SEXP/NS/NP	>22" To chroma 2 colors	22"	N/A	None	US
		saprolite @ 22"							
3	LS	0-2"	gr/L	Fr/SEXP/NS/NP	>24" To chroma 2 colors	24"	N/A	None	US
		2-10"	gr/sl	Fr/SEXP/NS/NP					
		~~10-24"~~	~~SBK/EXP/SP~~						
		10-24"	SBK/sc	Fi/EXP/SP					
4	LS	0-2"	gr/L	Fr/SEXP/NS/NP	>28" To chroma 2 colors	28"	N/A	None	US
		2-14"	SBK/scl	Fr/SEXP/SS/SP					
		14-28"	SBK/sc	Fi/EXP/SP					

DESCRIPTION	INITIAL SYSTEM	REPAIR SYSTEM
Available Space (.1945)	US	US
System Type(s)		
Size/LTAR		

OTHER FACTORS (.1946):
SITE CLASSIFICATION (.1948): Unsuitable
EVALUATED BY: William R. Marlin 8-17-96
OTHER(S) PRESENT:

COMMENTS:

not sure if there
100% Repair

LEGEND

use the following standard abbreviations

LANDSCAPE POSITION	GROUP	SOIL TEXTURE	CONVENTIONAL .1955 LTAR	LPP .1957 LTAR	MINERALOGY/ CONSISTENCE	STRUCTURE
C (Concave Slope) V (Convex Slope) (Drainage Way) S (Debris Slump) P (Flood Plain) S (Foot Slope) (Head Slope) (Linear Slope) (Nose Slope) (Ridge) (Shoulder Slope) (Terrace)	I	S (Sand) LS (Loamy Sand)	1.2 - 0.8	0.6 - 0.4	NEXP (Non-expansive) SEXP (Slightly Expansive) EXP (Expansive)	G (Single Grain) M (Massive) CR (Crumb) GR (Granular) SBK (Subangular Blocky) ABK (Angular Blocky) PL (Platy) PR (Prismatic)
	II	SL (Sandy Loam) L (Loam)	0.8 - 0.6	0.4 - 0.3		
	III	SI (Silt) SICL (Silty Clay Loam) CL (Clay Loam) SCL (Sandy Clay Loam) SUC (Silt Loam Clay)	0.6 - 0.3	0.3 - 0.15		
	IV	SC (Sandy Clay) SIC (Silty Clay)	0.4 - 0.1	0.2 - 0.05		
		O (Organic)	None			

MOIST	WET
VFR (Very Friable)	NS (Non-sticky)
FR (Friable)	SS (Slightly Sticky)
FI (Firm)	S (Sticky)
VFI (Very Firm v. Very Sticky)	VS (Very Sticky)
EFI (Extremely Firm)	NP (Non-plastic)
	SP (Slightly Plastic)
	P (Plastic)
	VP (Very Plastic)


OTES

ORIZON DEPTH	In inches below natural soil surface
EPTH OF FILL	In inches from land surface
ESTRICTIVE HORIZON	Thickness and depth from land surface
IPROLITE	S(suitable) or U(unsuitable)
OIL WETNESS	Inches from land surface to free water or inches from land surface to soil colors with chroma 2 or less - record Munsell color chip designatic
LASSIFICATION	S (Suitable), PS (Provisionally Suitable), or U (Unsuitable)

valuation of saprolite shall be by pits.
ong-term Acceptance Rate (LTAR): gal/day/ft²

Show profile locations and other site features (dimensions, reference or benchmark, and North).

3843B

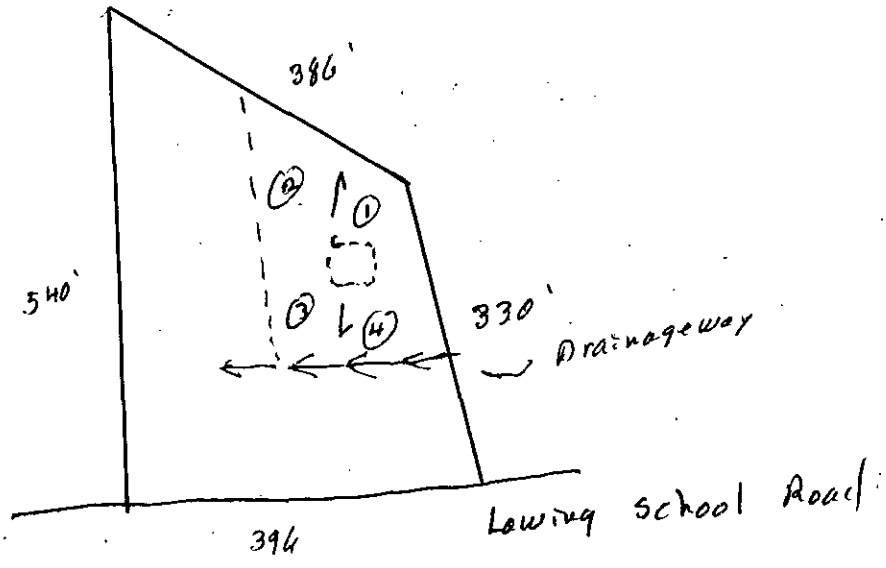

Mecklenburg County
Health Department

June 18, 1996

Ms. Pamella Duncan
9935 Lawing School Road
Charlotte, NC 28214

Re: 9935 Lawing School Road
File: 3843B 3843B
Parcel: 031-121-19

Dear Ms. Duncan:

Receipt of your Application for Improvement Permit for the above referenced property is acknowledged. A soil evaluation and a site visit have been conducted. The results of the evaluation indicated that the site is **UNSUITABLE** under Rules .1941 **SOIL CHARACTERISTICS (MORPHOLOGY)**, .1943 **SOIL DEPTH**, and .1945 **AVAILABLE SPACE**. For these reasons your Application for Improvement Permit is denied. A possible way to develop the site exists under Rule .1948(d) which reads as follows:

> A site classified as **UNSUITABLE** may be used for a ground absorption sewage treatment and disposal system specifically identified in Rules .1955, .1956, or .1957 of this Section or a system approved under Rule .1969 if written documentation, including engineering, hydrogeologic, geologic or soil studies, indicates to the local Health Department that the proposed system can be expected to function satisfactorily. Such sites shall be reclassified as **PROVISIONALLY SUITABLE** if the local health department determines that the substantiating data indicated that:
> (1) a ground absorption system can be installed so that the effluent will be non-pathogenic, non-infectious, non-toxic, and non-hazardous;
> (2) the effluent will not contaminate groundwater or surface water, and
> (3) the effluent will not be exposed on the ground surface or be discharged to the surface waters where it could come in contact with people, animals, or vectors.

The state shall review the substantiating data if requested by the local health department.

Please be advised that you have the right to an informal review by this department. You also have the right to appeal under G.S. 130A-24, and to have the appeal held in Mecklenburg County.

If you have any questions regarding this matter please do not hesitate to call me at 336-5575.

Sincerely,

Kelly Randall, R.S., Soil Scientist
Individual Water and Wastewater Systems

KR:gc

Grier

Ms Pamella Duncan
9935 Lawing School Rd
Charlotte 28214

Mecklenburg County
Health Department

Re: 9935 Lawing School Road
Parcel: 031-121-19
File: 3043-B

Dear Ms Duncan

Receipt of your Application for Improvement Permit for the above referenced property is acknowledged. A soil evaluation and a site visit have been conducted. The results of the evaluation indicated that the site is UNSUITABLE under Rules. over For these reasons your Application for Improvement Permit is denied. A possible way to develop the site exists under Rule .1948(d) which reads as follows:

> A site classified as **UNSUITABLE** may be used for a ground absorption sewage treatment and disposal system specifically identified in Rules .1955, .1956, or .1957 of this Section or a system approved under Rule .1969 if written documentation, including engineering, hydrogeologic, geologic or soil studies, indicates to the local health department that the proposed system can be expected to function satisfactorily. Such sites shall be reclassified as **PROVISIONALLY SUITABLE** if the local health department determines that the substantiating data indicate that:
> (1) a ground absorption system can be installed so that the effluent will be non-pathogenic, non-infectious, non-toxic, and non-hazardous;
> (2) the effluent will not contaminate groundwater or surface water; and
> (3) the effluent will not be exposed on the ground surface or be discharged to surface waters where it could come in contact with people, animals, or vectors.

The State shall review the substantiating data if requested by the local health department.

Please be advised that you have the right to an informal review by this department. You also have the right to appeal under G.S. 130A-24, and to have the appeal held in Mecklenburg County.

If you have any questions regarding this matter, please call me at 336-5575.

Sincerely,

Kelly Randall, R.S., Soil Scientist
Individual Water and Wastewater Systems

1941 SOIL CHARACTERISTICS (MORPHOLOGY

1943 SOIL DEPTH, and 1945 [redacted]

AVAILABLE SPACE

FEE: $200.00 CK 234
DATE: 12/11/95 DF

APPLICATION FOR IMPROVEMENT PERMIT FOR RESIDENTIAL SITE INDIVIDUAL WATER AND WASTEWATER SYSTEMS PROGRAM

[ ] CRT

TYPE APPLICATION: X NEW SYSTEM __ EXPANSION/ ALTERATION OF EXISTING SYSTEM __ REPAIR OF EXISTING SYSTEM

NORTH CAROLINA
DEPARTMENT OF ENVIRONMENT,
HEALTH, AND NATURAL RESOURCES
DIVISION OF ENVIRONMENTAL HEALTH
ON-SITE WASTEWATER SECTION

FILE #: 3843B

PROPERTY INFORMATION (FROM ENGINEERING FORM) FOR JOB LOCATION:

TAX/PARCEL NUMBER: 031-121-19

STREET ADDRESS: 9935 Lawing School Rd.

SUBDIVISION OR MOBILE HOME PARK NAME: N/A

LOT NUMBER:

TYPE OF BUILDING (CHECK ONE):

- __ SINGLE MOBILE HOME(S)
- ✓ DOUBLE WIDE (D)
- __ HOUSE (H)
- __ MODULAR HOME (M)
- __ MULTIPLE FAMILY (U)
- __ OTHER (O)

HEATED SQUARE FOOTAGE: 1474

NUMBER OF BEDROOMS: 3 NUMBER OF OCCUPANTS: 2

FOUNDATION FOR RESIDENCE:

- __ WITHOUT BASEMENT
- __ ON SLAB
- ✓ CRAWL SPACE
- __ WITH BASEMENT /PLUMBING
- __ WITH BASEMENT /NO PLUMBING

TOWNSHIP (CHECK ONE):

- X 0 MECKLENBURG
- ✓ 1 CHARLOTTE
- __ 2 DAVIDSON
- __ 3 CORNELIUS
- __ 4 PINEVILLE
- __ 5 MATTHEWS
- __ 6 HUNTERSVILLE
- __ 7 MINT HILL

IF EXPANSION/ALTERATION OF EXISTING SYSTEM, DESCRIBE THE PROPOSED BUILDING ADDITION:

WILL THERE BE A HOME BUSINESS IN THE RESIDENCE: __ YES ✓ NO TYPE: _____

WATER SUPPLY (CHECK ONE):

- __ COMMUNITY (C)
- ✓ MUNICIPAL (M)
- __ PRIVATE WELL (P)
- __ SHARED WELL (S)
- __ OTHER 'SPRINGS' (O)

IF ANY OF THE FOLLOWING ARE LOCATED ON THE PROPERTY, PLEASE SHOW LOCATION ON PLAT:

BURIED CABLES, LANDFILLS, STUMPHOLES	__ YES __ NO	WELL, SPRINGS OR WATERLINES	__ YES __ NO
EXISTING WASTEWATER SYSTEMS	__ YES __ NO	DESIGNATED WETLANDS	__ YES __ NO
EASEMENTS OR RIGHT-OF-WAYS	__ YES __ NO		

PROPERTY OWNER:

NAME: Duncan Pamella Renee
(LAST) (FIRST) (MI)

ADDRESS: 9935 Lawing School Road

CITY: Charlotte STATE: N.C. ZIP: 28214

DAYTIME PHONE: (704) 334-3200

LEGAL AGENT FOR PROPERTY OWNER, IF APPLICABLE:

NAME:
(LAST) (FIRST) (MI)

DAYTIME PHONE: ( ) –

WHAT DATE WAS THE PROPERTY ORIGINALLY DEEDED AND RECORDED? 11-29-95

An Improvement Permit is subject to suspension or revocation if site plans or the intended use change or if information submitted in this application is falsified or changed. The undersigned, owner, or legal agent for the owner, of the property described above as the "Job Location" has read the foregoing application, acknowledges that the contents of same are true, and authorizes agents of the Mecklenburg County Health Department to enter onto the property for the purpose of processing this request.

SIGNED: Pamella Renee Duncan DATE: 11-17-95

MECKLENBURG COUNTY HEALTH DEPARTMENT
ENVIRONMENTAL HEALTH DIVISION
c/o HAL MARSHALL CTR., SUITE 211, 700 N. TRYON ST., CHARLOTTE, N.C. 28202., (704) 336-5102


PROPOSED PLOT PLAN

HEALTH DEPARTMENT
ENVIRONMENTAL HEALTH DIVISION
700 NORTH TRYON STREET
CHARLOTTE, NC 28202
PHONE (704) 336-5102

FILE: 3843B

TC: 031-121-19

Draw in and name all roads adjoining the property. Draw in and accurately dimension the lot concerned. Accurately indicate property boundaries proposed and/or existing structures and driveways, underground utilities, and wells and springs within 100 feet of the proposed building or drainfield.

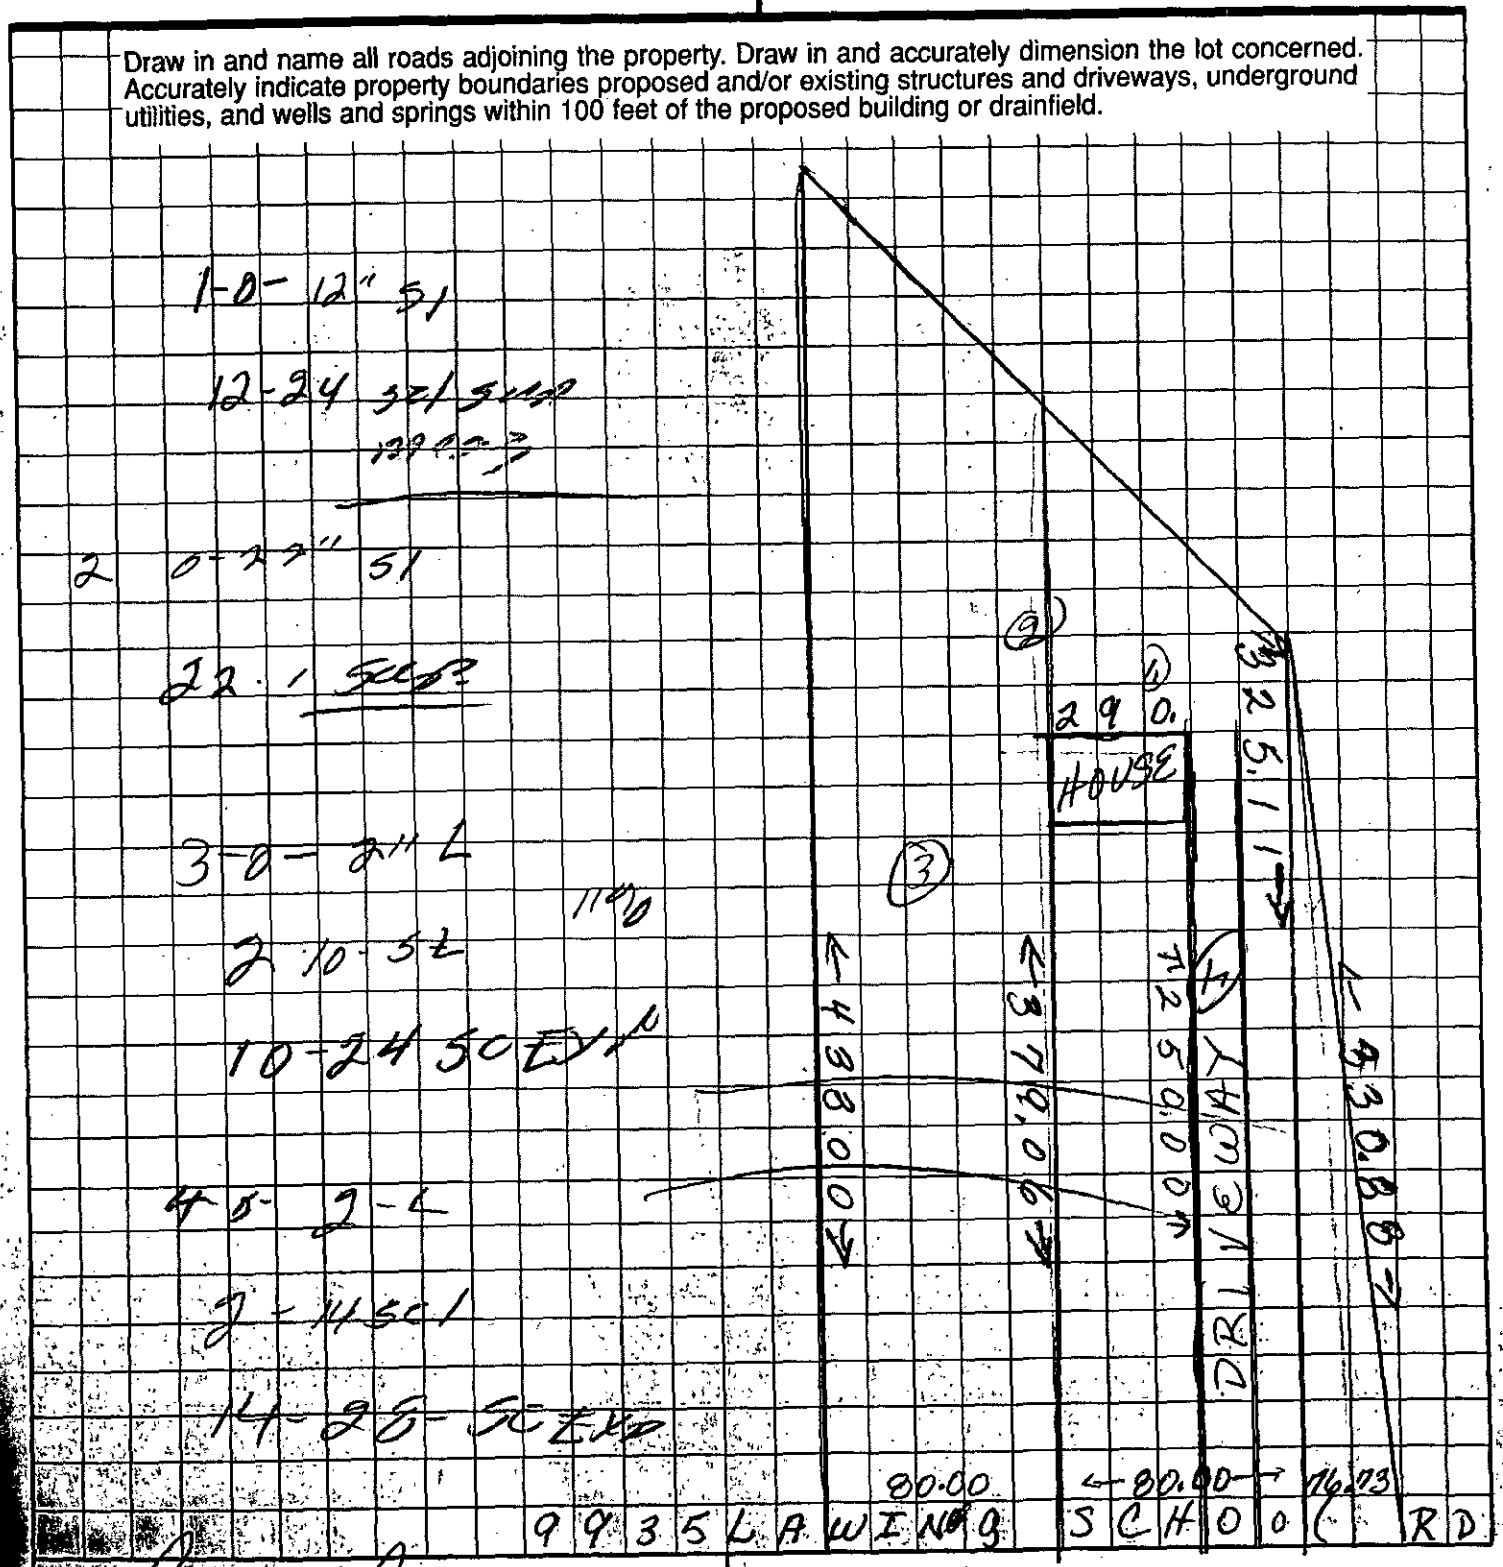

Pamela Duncan
OWNER/AGENT SIGNATURE

DATE 12-11-95

APPROVAL DATE _____

White - Health Department's Copy Canary - E.H.S. Copy Pink - Owner's Copy

DEPARTMENT OF ENVIRONMENT, HEALTH, AND NATURAL RESOURCES
DIVISION OF ENVIRONMENTAL HEALTH
ON-SITE WASTEWATER SECTION

Sheet
PROPERTY ID #:
COUNTY:

#3 3843B PO 031-121-19

SOIL/SITE EVALUATION *for* ON-SITE WASTEWATER SYSTEM

OWNER: Pamela Renee Duncan APPLICANT:
ADDRESS: 9935 Fawing School Rd, Mar APPLICATION DATE: DATE EVALUATED:
PROPOSED FACILITY: residence PROPOSED DESIGN FLOW (.1949): 360gpd PROPERTY SIZE:
LOCATION OF SITE: 9935 Fawing School Rd PROPERTY RECORDED:
WATER SUPPLY: ☑ Private ☐ Public ☐ Well ☐ Spring ☐ Other
EVALUATION METHOD: ☑ Auger Boring ☐ Pit ☐ Cut
TYPE OF WASTEWATER: ☑ Sewage ☐ Industrial Process ☐ Mixed

PROFILE #	Slopes 6-12% .1940 LANDSCAPE POSITION/ SLOPE %	HORIZON DEPTH (IN.)	SOIL MORPHOLOGY (.1941) .1941 STRUCTURE/ TEXTURE	.1941 CONSISTENCE/ MINERALOGY	OTHER PROFILE FACTORS .1942 SOIL WETNESS/ COLOR	.1943 SOIL DEPTH	.1956 SAPRO CLASS	.1944 RESTR HORIZ	PROFILE CLASS & LTAR
1	LS	0-12"	gr/sl	Fr/SEXP/NS/NP	>24" To chroma 2 Colors	24"	N/A	None	US
		12-24"	SBK/scl	Fr/SEXP/SS/SP					
		saprolite @ 24"							
2	LS	0-22"	gr/sl	Fr/SEXP/NS/NP	>22" To chroma 2 colors	22"	N/A	None	US
		saprolite @ 22"							
3	LS	0-2"	gr/L	Fr/SEXP/NS/NP	>24" To chroma 2 Colors	24"	N/A	None	US
		2-10"	gr/sl	Fr/SEXP/NS/NP					
		~~10-24" wam~~	~~SBK/EXP/SP~~						
		10-24"	SBK/sc	Fi/EXP/SP					
4	LS	0-2"	gr/L	Fr/SEXP/NS/NP	>26" To chroma 2 colors	26"	N/A	None	US
		2-14"	SBK/scl	Fr/SEXP/SS/SP					
		14-26"	SBK/sc	Fi/EXP/SP					

DESCRIPTION	INITIAL SYSTEM	REPAIR SYSTEM
Available Space (.1945)	US	US
System Type(s)		

OTHER FACTORS (.1946):
SITE CLASSIFICATION (.1948): Acceptable
EVALUATED BY: William R. Mullis 6-17-
OTHER(S) PRESENT:

COMMENTS:

Not sure of title
1102 Repair

LEGEND

use the following standard abbreviations

LANDSCAPE POSITION	GROUP	SOIL TEXTURE	CONVENTIONAL 1955 LTAR	LPP 1957 LTAR	MINERALOGY/ CONSISTENCE	STRUCTURE
C (Concave Slope) V (Convex Slope) (Drainage Way) S (Debris Slump) P (Flood Plain) S (Foot Slope) (Head Slope) (Linear Slope) (Nose Slope) (Ridge) (Shoulder Slope) (Terrace)	I	S (Sand) LS (Loamy Sand)	1.2 - 0.8	0.6 - 0.4	NEXP (Non-expansive) SEXP (Slightly Expansive) EXP (Expansive)	G (Single Grain) M (Massive) CR (Crumb) GR (Granular) SBK (Subangular Block ABK (Angular Blocky) PL (Platy) PR (Prismatic)
	II	SL (Sandy Loam) L (Loam)	0.8 - 0.6	0.4 - 0.3		
	III	SI (Silt) SICL (Silty Clay Loam) CL (Clay Loam) SCL (Sandy Clay Loam) SLC (Silt Loam Clay)	0.6 - 0.3	0.3 - 0.15		
	IV	SC (Sandy Clay) SIC (Silty Clay)	0.4 - 0.1	0.2 - 0.05		
		O (Organic)	None			


	MOIST	WET
	VFR (Very Friable)	NS (Non-sticky)
	FR (Friable)	SS (Slightly Sticky)
	FI (Firm)	S (Sticky)
	VFI (Very Firm v. Very Sticky)	VS (Very Sticky)
	EFI (Extremely Firm)	NP (Non-plastic)
		SP (Slightly Plastic)
		P (Plastic)
		VP (Very Plastic)

QUES	
ORIZON DEPTH	In inches below natural soil surface
EPTH OF FILL	In inches from land surface
ESTRICTIVE HORIZON	Thickness and depth from land surface
IPROLITE	S(suitable) or U(unsuitable)
OIL WETNESS	Inches from land surface to free water or inches from land surface to soil colors with chroma 2 or less - record Munsell color chip designat
LASSIFICATION	S (Suitable), PS (Provisionally Suitable), or U (Unsuitable)


valuation of saprolite shall be by pits.
ong-term Acceptance Rate (LTAR): gal/day/ft²

Show profile locations and other site features (dimensions, reference or benchmark, and North).

38433

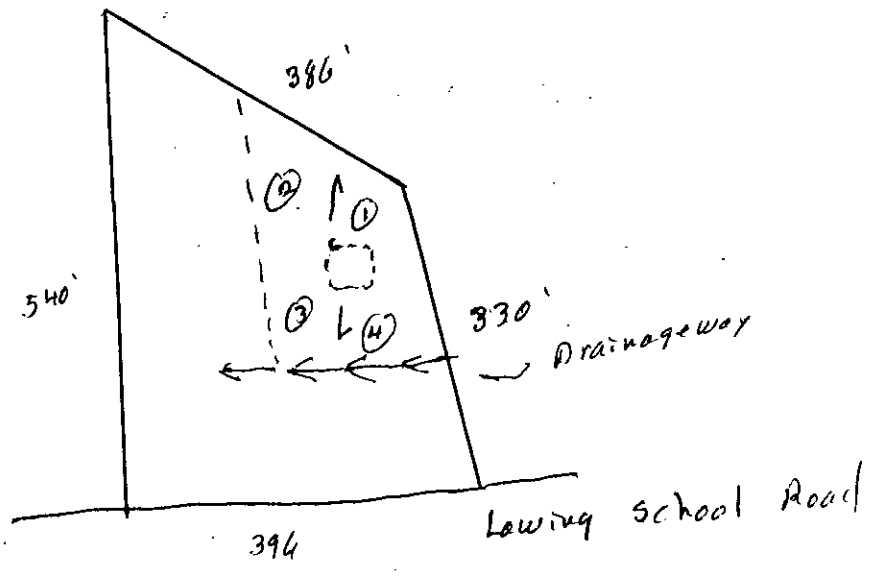

2

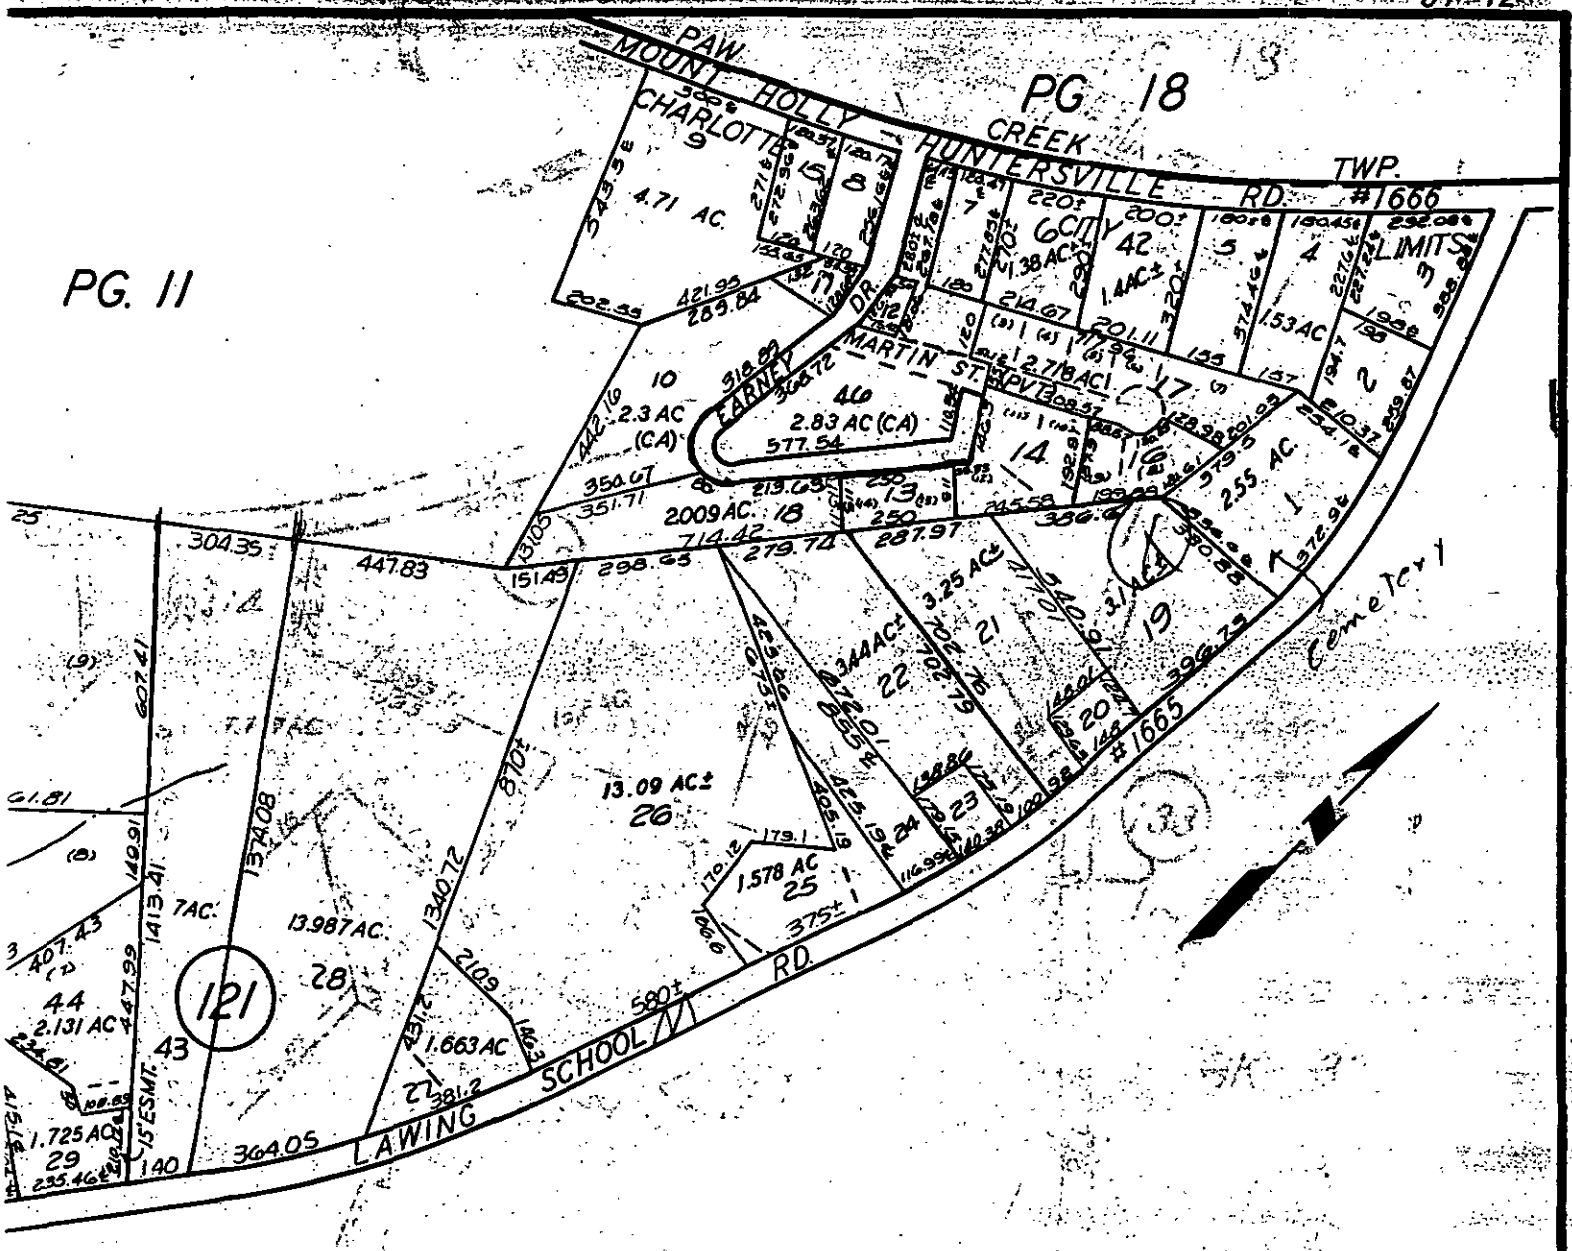

TAX LINE MAP BOOK 31 PAGE 12

MECKLENBURG COUNTY, NORTH CAROLINA

REVISED 2-25-94 ESB | SCALE 1" = 400'

S... ONLY

FEE: 100 ck 1390
DATE: 12/11/95 DJ

APPLICATION FOR IMPROVEMENT PERMIT FOR RESIDENTIAL SITE INDIVIDUAL WATER AND WASTEWATER SYSTEMS PROGRAM

[ ] CRT

TYPE APPLICATION: X NEW SYSTEM __ EXPANSION/ ALTERATION OF EXISTING SYSTEM __ REPAIR OF EXISTING SYSTEM

NORTH CAROLINA
DEPARTMENT OF ENVIRONMENT,
HEALTH, AND NATURAL RESOURCES
DIVISION OF ENVIRONMENTAL HEALTH
ON-SITE WASTEWATER SECTION

FILE #: 3843B

PROPERTY INFORMATION (FROM ENGINEERING FORM) FOR JOB LOCATION:

TAX/PARCEL NUMBER: 031-121-19

STREET ADDRESS: 9935 Lawing School Rd.

SUBDIVISION OR MOBILE HOME PARK NAME: N/A

LOT NUMBER:

TYPE OF BUILDING (CHECK ONE):

__ SINGLE MOBILE HOME(S)
✓ DOUBLE WIDE (D)
__ HOUSE (H)
__ MODULAR HOME (M)
__ MULTIPLE FAMILY (U)
__ OTHER (O)

TOWNSHIP (CHECK ONE):

X 0 MECKLENBURG
X 1 CHARLOTTE
__ 2 DAVIDSON
__ 3 CORNELIUS
__ 4 PINEVILLE
__ 5 MATTHEWS
__ 6 HUNTERSVILLE
__ 7 MINT HILL

HEATED SQUARE FOOTAGE: 1474

NUMBER OF BEDROOMS: 3

NUMBER OF OCCUPANTS: 2

FOUNDATION FOR RESIDENCE:

__ WITHOUT BASEMENT
__ ON SLAB
✓ CRAWL SPACE
__ WITH BASEMENT /PLUMBING
__ WITH BASEMENT /NO PLUMBING

IF EXPANSION/ALTERATION OF EXISTING SYSTEM, DESCRIBE THE PROPOSED BUILDING ADDITION:

WILL THERE BE A HOME BUSINESS IN THE RESIDENCE: __ YES ✓ NO TYPE: _____

WATER SUPPLY (CHECK ONE):

__ COMMUNITY (C)
✓ MUNICIPAL (M)
__ PRIVATE WELL (P)
__ SHARED WELL (S)
__ OTHER 'SPRINGS' (O)

IF ANY OF THE FOLLOWING ARE LOCATED ON THE PROPERTY, PLEASE SHOW LOCATION ON PLAT:

BURIED CABLES, LANDFILLS, STUMPHOLES	__ YES __ NO	WELL, SPRINGS OR WATERLINES	__ YES __ NO
EXISTING WASTEWATER SYSTEMS	__ YES __ NO	DESIGNATED WETLANDS	__ YES __ NO
EASEMENTS OR RIGHT-OF-WAYS	__ YES __ NO		

PROPERTY OWNER:

NAME: Duncan Pamella Renee
(LAST) (FIRST) (MI)

ADDRESS: 9935 Lawing School Road

CITY: Charlotte STATE: N.C. ZIP: 28214

DAYTIME PHONE: (704) 334-3200

LEGAL AGENT FOR PROPERTY OWNER, IF APPLICABLE:

NAME:
(LAST) (FIRST) (MI)

DAYTIME PHONE: ( ) --

WHAT DATE WAS THE PROPERTY ORIGINALLY DEEDED AND RECORDED? 11-29-95

An Improvement Permit is subject to suspension or revocation if site plans or the intended use change or if information submitted in this application is falsified or changed. The undersigned, owner, or legal agent for the owner, of the property described above as the "Job Location" has read the foregoing application, acknowledges that the contents of same are true, and authorizes agents of the Mecklenburg County Health Department to enter onto the property for the purpose of processing this request.

SIGNED: Pamella Renee Duncan DATE: 11-17-95

MECKLENBURG COUNTY HEALTH DEPARTMENT
ENVIRONMENTAL HEALTH DIVISION
c/o HAL MARSHALL CTR., SUITE 211, 700 N. TRYON ST., CHARLOTTE, N.C. 28202., (704) 336-5102


PROPOSED PLOT PLAN

HEALTH DEPARTMENT
ENVIRONMENTAL HEALTH DIVISION
700 NORTH TRYON STREET
CHARLOTTE, NC 28202
PHONE (704) 336-5102

FILE: 3843B

TC: 031-121-19

Draw in and name all roads adjoining the property. Draw in and accurately dimension the lot concerned. Accurately indicate property boundaries proposed and/or existing structures and driveways, underground utilities, and wells and springs within 100 feet of the proposed building or drainfield.

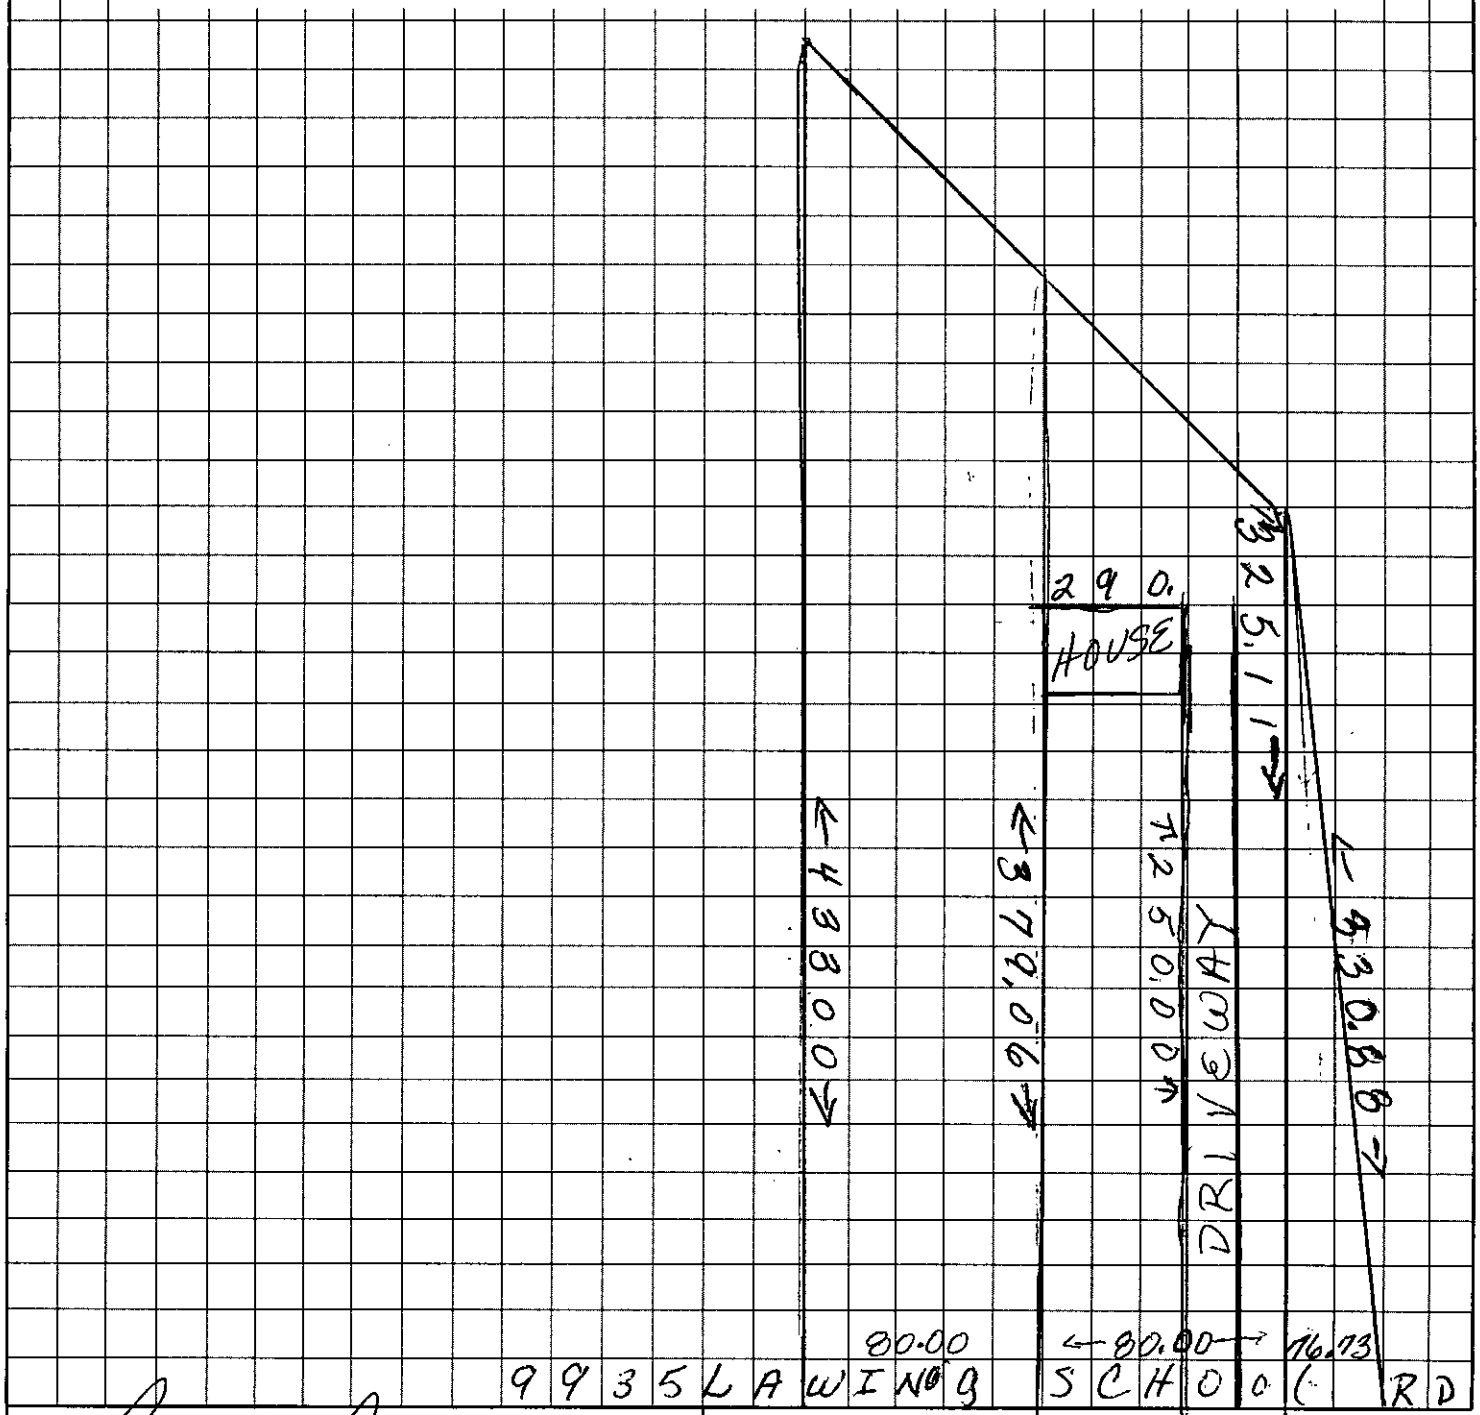

Pamella Duncan
OWNER/AGENT SIGNATURE

DATE 12-11-95

APPROVAL DATE _____

White - Health Department's Copy Canary - E.H.S. Copy Pink - Owner's Copy

TO: ENVIRONMENTAL HEALTH DEPT.
BUILDING STANDARDS DEPT.
DEPT. OF ENVIRONMENTAL PROTECTION/
SOLID AND HAZARDOUS WASTE

DATE: 12/11/95

FROM: COUNTY ENGINEERING DEPARTMENT

EHD FILE _____ JURISDICTION CODE Char

PARCEL NUMBER # 031-121-19

ASSIGNED ADDRESS 9935 Lawing School Rd

EXISTING ADDRESS _____

PROJECT NAME NA

THE ABOVE DESCRIBED LOCATION HAS BEEN CHECKED CONCERNING:

	APPROVED	DISAPPROVED
1. SUBDIVISION REGULATIONS	_____	_____*
2. FLOODWAY REGULATIONS	_____	_____*
3. EROSION CONTROL REGULATIONS	_____	_____*
4. PUBLIC UTILITY EASEMENT	_____	_____*

	PRESENT	NOT PRESENT
5. PUBLIC UTILITY EASEMENT	_____*	_____
6. PROPERTY FRONTS ON THOROUGHFARE	_____*	_____
7. DRIVEWAY PERMIT REQUIRED	_____*	_____

*If checked, further investigation will be required to determine whether a building permit can be issued by Building Standards for the site.

REMARKS: Septic

NOTE: THIS FORM MUST BE TURNED IN AT THE CASHIER'S OFFICE AT BUILDING STANDARDS WHEN PAYING PERMIT FEES.

A CERTIFICATE OF OCCUPANCY WILL NOT BE GRANTED UNTIL THE TRANSPORTATION DIVISION GRANTS FINAL APPROVAL ON DRIVEWAYS.

SIGNED: Irene McCain

OPWEAR 06-88

NEW ADDRESS _____*

FORM 100

N 83-08 W
648.81
7
80.00
S 83-08 E
594.86
6
80.00
N 83-08 W
540.91
5
80.00
S 83-08 E
486.96
4
80.00
N 83-08 W
433.0
3
80.00
S 83-08 E
376.06
2
80.00
N 83-08 W
76.73
1
N 83-55 E
330.88
OLD IP
N 6-02 W
1665
CLARK
FREEMAN
FREEMAN
CEMETERY
95.97
95.97