

6201 SHARON HILLS RD

20955110

1/9/2008

duponbj

Groundwater and Wastewater Services File Imaging Project
May 2007
Barcode Font = IDAutomationHC39M

McCall Brothers, Inc. - Account # X 2'10'10 Residential

GWS-COM. APP 12/04

704-336-6894 FAX

PERMIT APPLICATION FOR ~~A COMMERCIAL / INDUSTRIAL SITE~~
IMPROVEMENT PERMIT / CONSTRUCTION AUTHORIZATION
FOR ON-SITE WASTEWATER SYSTEM
NEW WELL INSTALLATION OR REPAIR OF EXISTING WELL
MECKLENBURG COUNTY GROUNDWATER & WASTEWATER SERVICES

SEPTIC FEE PAID
DATE
CHECK #

Dupl #187

FILE # 6188B

WELL FEE PAID
DATE
CHECK #

SEPTIC / TYPE APPLICATION: ☐ NONE ☐ NEW SYSTEM EXISTING SYSTEM: ☐ EXPANSION/ALTERATION ☐ REPAIR

WELL / TYPE APPLICATION: ☐ NONE ☐ NEW WELL ☐ MAJOR REPAIR ☑ ABANDONMENT Philo

JOB LOCATION INFORMATION

PROJECT TRACKING #:
TAX/PARCEL #: 209-551-10
STREET ADDRESS: 629 Sharon Hills Rd
CITY: Charlotte
STATE: NC ZIP: 28210
LOT #:
TOWNSHIP:

☐ 0-MECKLENBURG ☐ 4-PINEVILLE
☑ 1-CHARLOTTE ☐ 5-MATTHEWS
☐ 2-DAVIDSON ☐ 6-HUNTERSVILLE
☐ 3-CORNELIUS ☐ 7-MINT HILL

Built 1956

BUILDING INFORMATION:

DESCRIBE TYPE OF BUSINESS:

☐ COMMERCIAL ☐ INDUSTRIAL
SQUARE FOOTAGE OF FACILITY:
NUMBER OF EMPLOYEES PER SHIFT:
NUMBER OF SHIFTS:
TYPE OF WASTEWATER:
☐ SEWAGE ☐ INDUSTRIAL PROCESS WASTEWATER
HOW WILL WATER BE USED IN THE FACILITY?:
☐ CONCRETE SLAB ☐ BASEMENT WITH PLUMBING
☐ CRAWLSPACE ☐ BASEMENT WITH NO PLUMBING

3 bdrms

IF PLANNING TO EXPAND/ALTER THE EXISTING SYSTEM, INFORMATION DOCUMENTING THE INCREASED WASTEWATER FLOW AND/OR A JUSTIFICATION FOR SYSTEM ALTERATION WILL BE REQUIRED.

WATER SUPPLY:

☐ MUNICIPAL (M) ☐ PUBLIC (C) ☑ PRIVATE WELL (P) ☐ SHARED WELL (S) ☐ OTHER 'SPRINGS' (O)

PROPOSED USE OF WELL: ☐ N/A ☐ IRRIGATION ☑ POTABLE ☐ GEOTHERMAL ☐ OTHER

ARE ANY OF THE FOLLOWING LOCATED ON THE PROPERTY? IF SO, PLEASE SHOW LOCATION ON SITE PLAN/PLAT.

BURIED CABLES, LANDFILLS, STUMPHOLES	☑ YES	☐ NO	WELLS, SPRINGS, OR WATER LINES	☑ YES	☐ NO
EXISTING WASTEWATER SYSTEMS	☐ YES	☑ NO	DESIGNATED WETLANDS	☐ YES	☑ NO
EASEMENTS OR RIGHT-OF-WAYS	☐ YES	☑ NO	GRADING/SOIL REMOVAL PERFORMED	☐ YES	☑ NO

PROPERTY OWNER:

NAME: EASLAN CAPITAL
ADDRESS: 7400 CARMEL EXECUTIVE PK DR.
CITY: Charlotte
STATE: NC ZIP: 28226
HOME PHONE: WORK PHONE: 541-9151
MOBILE PHONE: FAX: 541-9714

LEGAL AGENT FOR PROPERTY OWNER, IF APPLICABLE:

NAME: MCCALL BROS. INC.
ADDRESS: P.O. Box 668710
CITY: Charlotte
STATE: NC ZIP: 28266
HOME PHONE: WORK PHONE: 399-1506
MOBILE PHONE: FAX:

WHAT DATE WAS THE PROPERTY ORIGINALLY DEEDED AND RECORDED?
WHAT IS THE ANTICIPATED CLOSING DATE FOR THIS PROPERTY?

"An Improvement Permit is subject to suspension or revocation if site plans or the intended use change or if information submitted in this application is falsified or changed. The undersigned, owner, or legal agent for the owner, of the property described above as the "Job Location" has read the foregoing application, acknowledges that the contents of same are true, and authorizes the Mecklenburg County Health Department to enter onto the property for the purpose of processing this request.

Owner's/Agent's Signature Date

NORTH CAROLINA DEPARTMENT OF
ENVIRONMENT & NATURAL RESOURCES DIVISION
OF ENVIRONMENTAL HEALTH ON-SITE
WASTEWATER SECTION

"A Well Permit is subject to suspension or revocation if site plans or the intended use change or if information submitted in this application is falsified or changed. The undersigned, owner, or legal agent for the owner, of the property described above as the "Job Location" has read the foregoing application, acknowledges that the contents of same are true, and authorizes the Mecklenburg County Health Department to enter onto the property for the purpose of processing this request.

Yvonne McAlpine

Owner's/Agent's Signature Date


MECKLENBURG COUNTY HEALTH DEPARTMENT
GROUNDWATER & WASTEWATER SERVICES
700 N. TRYON ST., SUITE 211
CHARLOTTE, NC 28202
704-336-5103 / FAX:704-336-6894


WELL DRILLING—PUMP INSTALLATION LOCATIONS & DIRECTIONS CONTRACT NO.____

Name EASLAN Capital

Address

Location

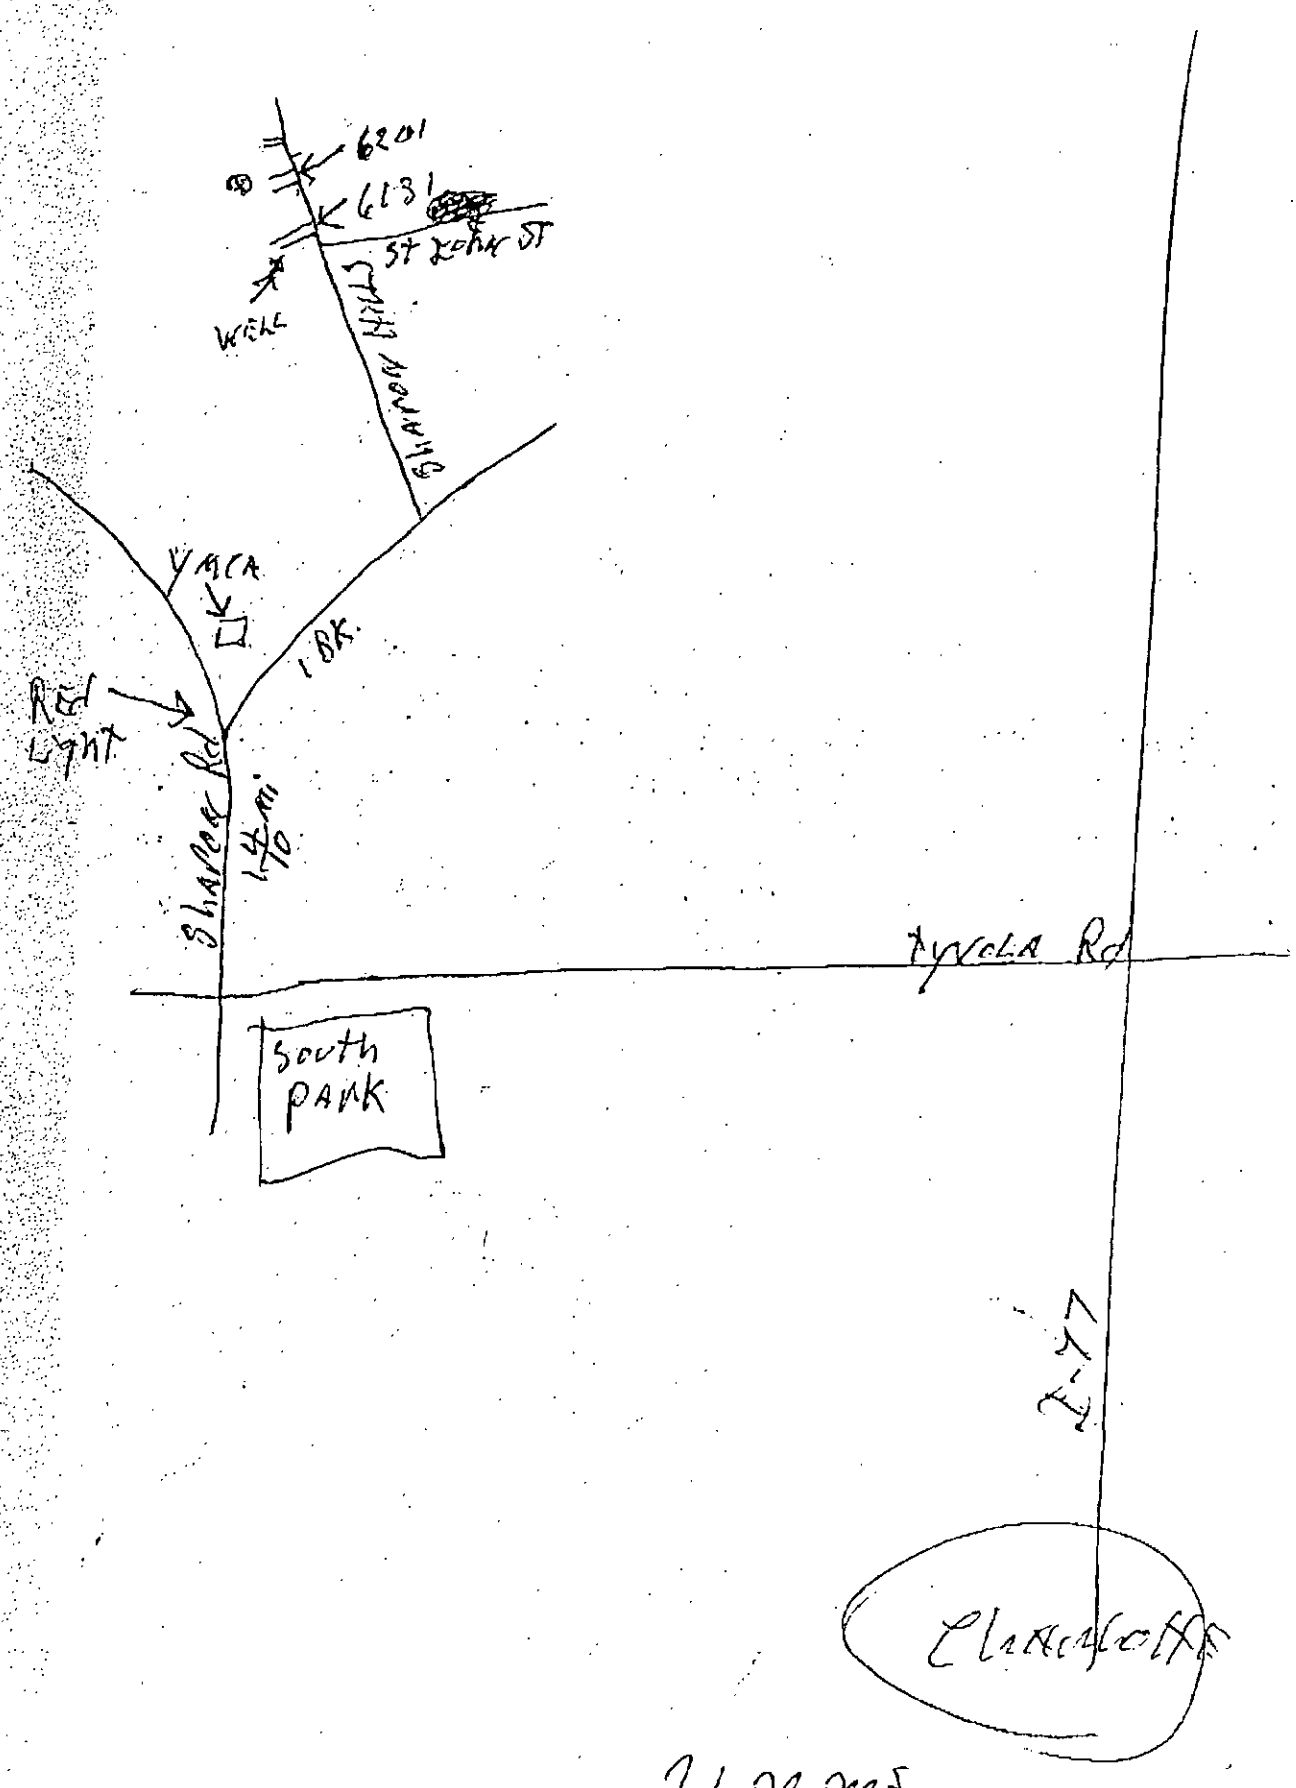

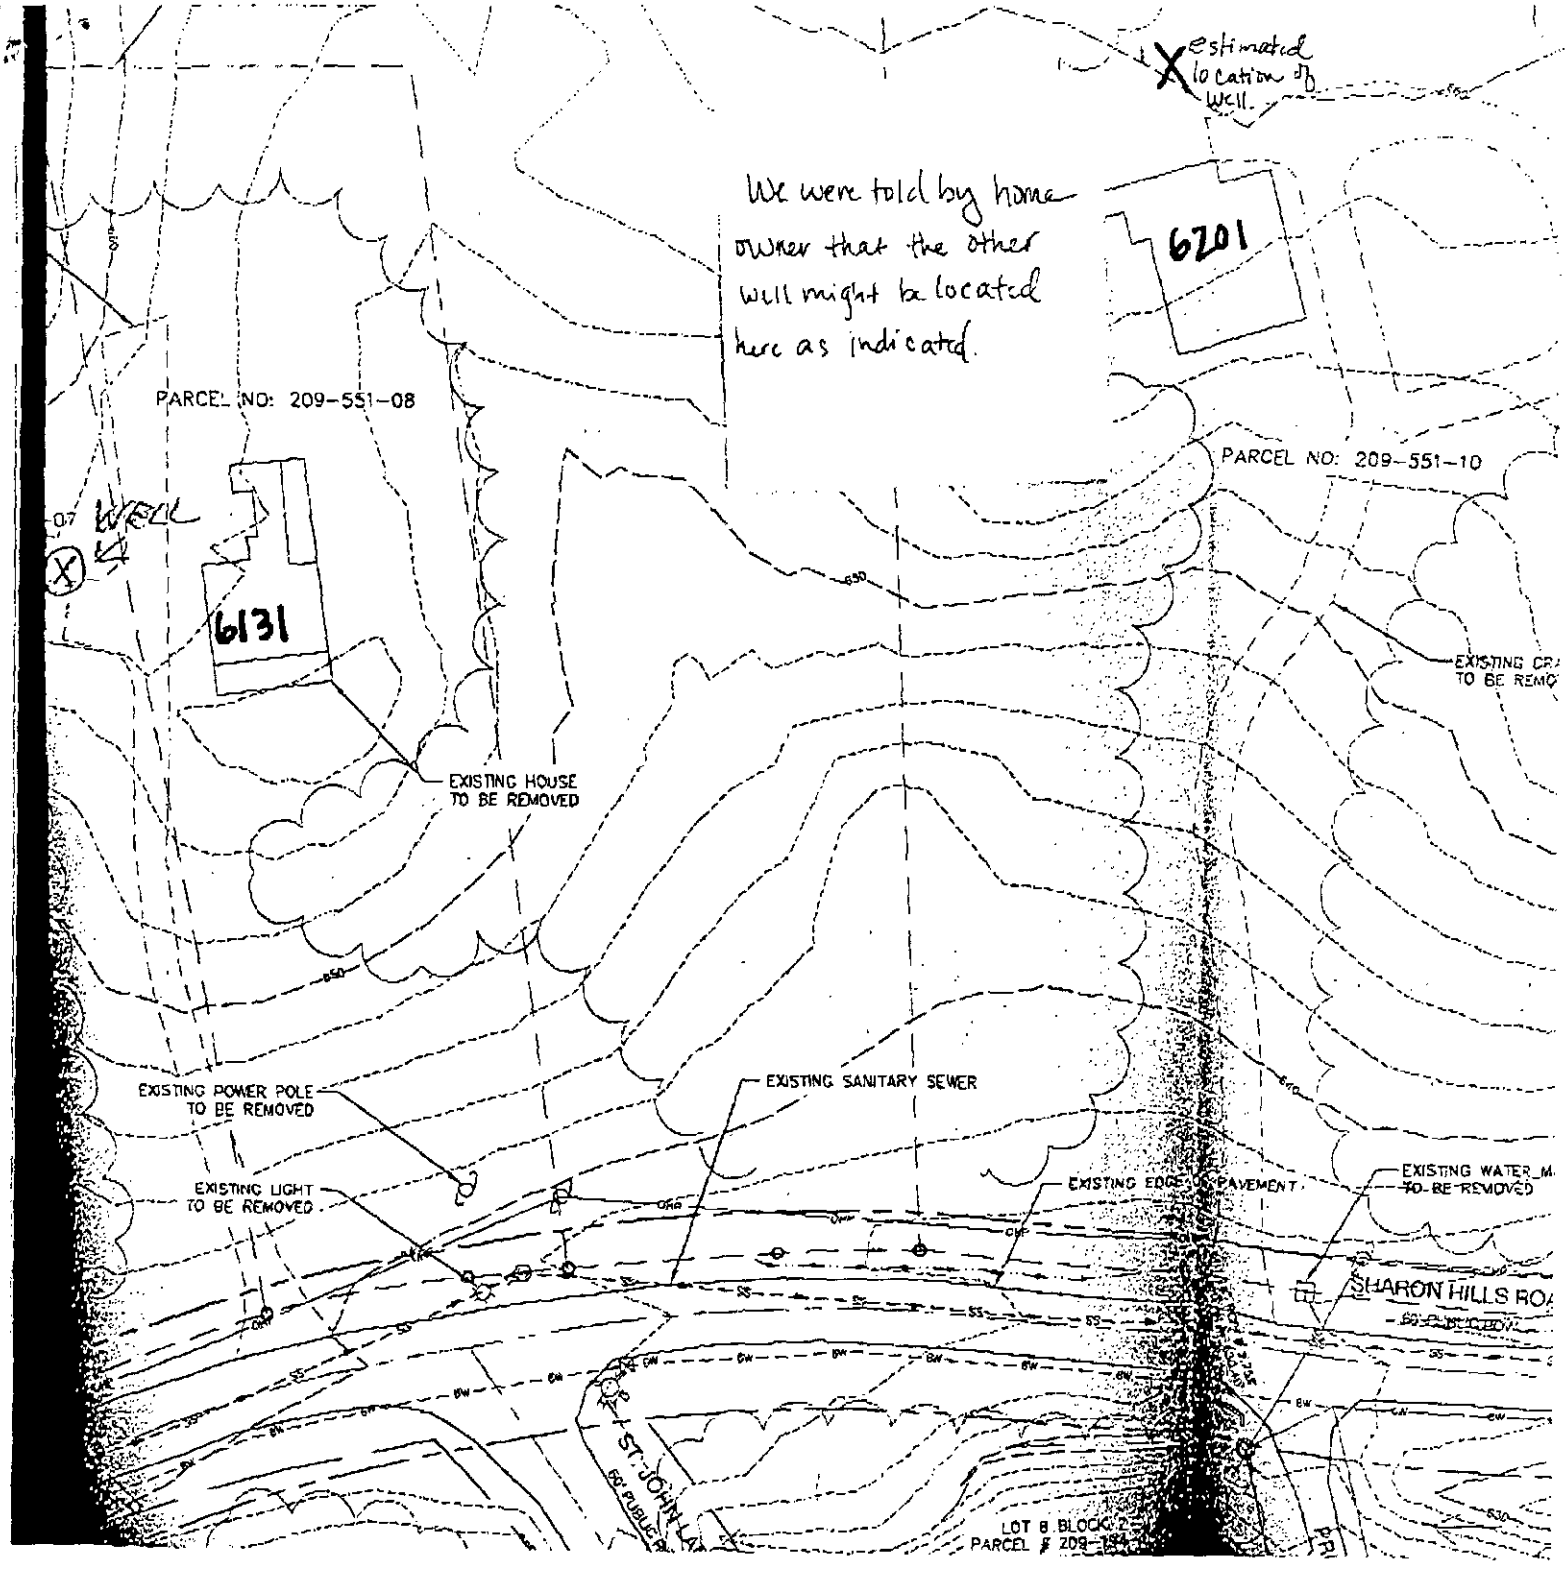
estimated location of well.
We were told by home owner that the other well might be located here as indicated.
6201
PARCEL NO: 209-551-08
PARCEL NO: 209-551-10
WELL
6131
EXISTING HOUSE TO BE REMOVED
EXISTING POWER POLE TO BE REMOVED
EXISTING LIGHT TO BE REMOVED
EXISTING SANITARY SEWER
EXISTING EDGE OF PAVEMENT
SHARON HILLS RO
ST. JOHN'S
LOT 8 BLOCK 2
PARCEL # 209-