CV 045058

FEE: 100
DATE: 1/8/10
CRT [ ]

APPLICATION FOR APPROVAL TO USE AN EXISTING ON-SITE WASTEWATER TREATMENT & DISPOSAL SYSTEM
MECKLENBURG COUNTY - GROUNDWATER & WASTEWATER SERVICES
700 N. Tryon St., Suite 211 Charlotte, NC 28202
Phone: (704) 336-5103 Fax: (704) 336-6894

GWS – UES.APP 06/07

FILE #: 2457A

TYPE APPLICATION: RW.

- [ ] ADDITION - INCREASE ROOMS/OCCUPANCY/MOBILE HOME SIZE (A / M)
- [X] ADDITION - RENOVATION OR GARAGE WITH NO MAJOR CHANGES (X)
- [ ] EXCHANGE MOBILE HOME - SAME # BEDROOMS (Y)
- [ ] COMMERCIAL OR INDUSTRIAL (N)

PERSON FILING APPLICATION:
NAME: Bryan Stanley
ADDRESS: 13706 Appling Lane
CITY: Charlotte
STATE: NC ZIP: 28278
PHONE: 704-906-5614
ALTERNATE PHONE: 704-504-3154

PROPERTY OWNER:
NAME:
ADDRESS: Same
CITY:
STATE: ZIP:
PHONE:
ALTERNATE PHONE:

JOB LOCATION INFORMATION
TAX/PARCEL #: 217-031-45
STREET ADDRESS: 13706 Appling Lane
CITY: Charlotte
STATE: NC ZIP: 28278
SUBDIVISION OR MOBILE HOME PARK NAME: Appling Ridge
LOT #: 6 P7 1985

TOWNSHIP:
- [X] 0-MECKLENBURG
- [ ] 1-CHARLOTTE
- [ ] 2-DAVIDSON
- [ ] 3-CORNELIUS
- [ ] 4-PINEVILLE
- [ ] 5-MATTHEWS
- [ ] 6-HUNTERSVILLE
- [ ] 7-MINT HILL

WATER SUPPLY:
- [ ] MUNICIPAL (M)
- [ ] COMMUNITY (C)
- [X] PRIVATE WELL (P)
- [ ] SHARED WELL (S)
- [ ] OTHER 'SPRINGS' (O)

RESIDENTIAL PROPERTY TYPE:
- [X] HOUSE (H)
- [ ] MODULAR HOME (M)
- [ ] MULTIPLE FAMILY (U)
- [ ] SINGLE MOBILE HOME (S)
- [ ] DOUBLE WIDE (D)
- [ ] OTHER (O)

OCCUPANCY (both fields are required):
NUMBER OF BEDROOMS: 3
NUMBER OF OCCUPANTS: 2

COMMERCIAL / INDUSTRIAL PROPERTY TYPE:
TYPE OF BUSINESS:
EMPLOYEES PER SHIFT:
OF SHIFTS:
INDUSTRIAL WASTES? [ ] YES [ ] NO
UNDERGROUND STORAGE TANKS? [ ] YES [ ] NO

ADDITION TYPE ATTACHED TO EXISTING STRUCTURE: Site already marked
- [ ] BEDROOM
- [ ] BATHROOM
- [ ] KITCHEN
- [ ] DINING ROOM
- [ ] LIVING ROOM
- [ ] DEN
- [ ] GARAGE
- [ ] SUNROOM
- [ ] PORCH
- [ ] DECK
- [ ] OTHER

ADDITION TYPE DETACHED FROM EXISTING STRUCTURE:
- [ ] DETACHED GARAGE
- [ ] DETACHED GARAGE WITH PLUMBING
- [ ] POOL HOUSE
- [ ] SHOP
- [ ] BARN
- [X] STORAGE SHED
- [ ] DETACHED PORCH / DECK
- [ ] OTHER

*The undersigned, owner, or legal agent for the owner, of the property described above as the "Job Location" has read the foregoing application, acknowledges that the contents of same are true, and authorizes the Mecklenburg County Health Department to enter onto the property for the purpose of processing this request.

Owner's/Agent's Signature — Date: 1/8/10

*The undersigned, an authorized agent of the Mecklenburg County Health Department, certifies that the Department has approved the Request for the Job Location contained in this document. This approval is granted in accordance with the provisions of Laws and Rules for Sanitary Sewage Collection, Treatment and Disposal in effect at the time of issuance of the permit and is subject to the following provisions:

- No work shall be conducted on the septic tank system until an installation, construction, alteration and/or repair approval is granted y this Department.
- This permit is not transferable.

- [ ] ADDITION / RENOVATION APPROVAL - VALID 1 YEAR FROM ISSUANCE
- [ ] MOBILE HOME EXCHANGE APPROVAL - VALID 6 MONTHS FROM ISSUANCE

Approval for Storage Shed
use existing system
Philo Walker RS 1/11/10


EHS Signature — Date

File
245A

THIS IS TO CERTIFY THAT ON THE 5th DAY OF FEBRUARY 19 91 I SURVEYED THE PROPERTY SHOWN ON THIS PLAT, AND THAT THE TITLE LINES AND THE WALLS OF THE BUILDINGS IF ANY, ARE AS SHOWN HEREON

SIGNED _____ REGISTERED SURVEYOR

#1 R= 244.45 L= 87.24
CHORD: S 88-13-26 W 86.76

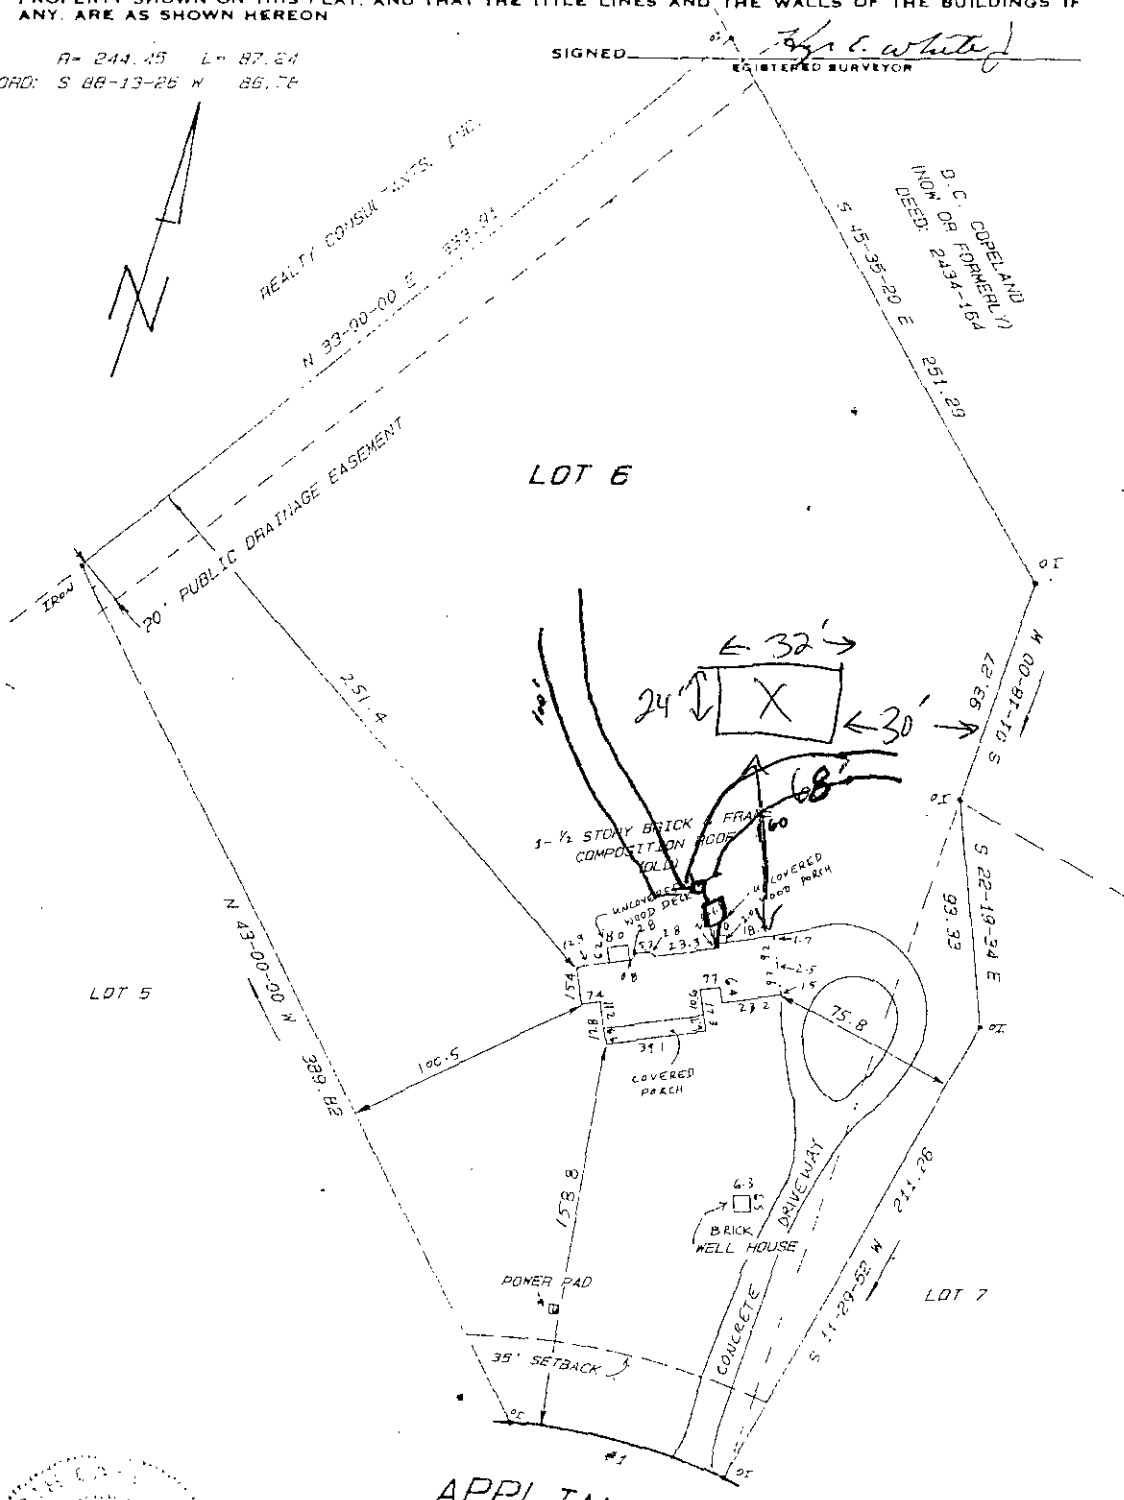

PHYSICAL SURVEY
OF
A PORTION OF LOT 7 AND
LOT 6 APPLING RIDGE

CAROLINA SURVEYORS INC
P O BOX 267
PINEVILLE N C 28134

SCALE 1"=60' STEELE CREEK TOWNSHIP, MECKLENBURG CO., N.C.

THE PROPERTY OF JAMES R. GARRISON, Jr. & WIFE DEBORAH F. GARRISON

MAP RECORDED IN BOOK 20 AT PAGE 377 DEED RECORDED IN BOOK ____ PAGE ____

DRAWN BY JG FIELD WORK LA FIELD BOOK # 87-A

245A #10136

28 JAN '19 PM 4:08

MECKLENBURG COUNTY
HEALTH DEPARTMENT

APPLICATION FOR APPROVAL TO USE AN EXISTING ON-SITE WASTEWATER TREATMENT & DISPOSAL SYSTEM / WATER SUPPLY WELL

APPLICATION TYPE: (X) SEPTIC ONLY ( ) WELL ONLY ( ) SEPTIC & WELL
( ) ADDITION OR RENOVATION WITH OCCUPANCY INCREASE
(X) ADDITION OR RENOVATION WITH NO OCCUPANCY INCREASE
( ) EXCHANGE MOBILE HOME (SAME # BEDROOMS)
( ) COMMERCIAL OR INDUSTRIAL

PERSON FILING APPLICATION:
NAME: Javier Andrew
ADDRESS: 1135 Fairlakes Dr, Site I
CITY: Matthews
STATE: NC ZIP: 28105
PHONE: 704-340-6930
ALTERNATE PHONE: 704-993-8635
E-MAIL: j.andrew@griffinroofs.com

PROPERTY OWNER: ( ) SAME AS PERSON FILING APPLICATION
NAME: Bryan Stanley
ADDRESS: 13706 Appling Ln
CITY: Charlotte
STATE: NC ZIP: 28278
PHONE: 704-965-1354
ALTERNATE PHONE:
E-MAIL: alitchfield@Carolina.rr.com

JOB LOCATION INFORMATION
TAX PARCEL #: 2170345
STREET ADDRESS: 13706 Appling Ln
CITY: Charlotte
STATE: NC ZIP: 28278

SUBDIVISION OR MOBILE HOME PARK NAME:
LOT #:

WATER SUPPLY:
( ) MUNICIPAL (X) PRIVATE WELL ( ) PUBLIC WELL ( ) SHARED WELL ( ) OTHER

RESIDENTIAL PROPERTY TYPE: ( ) N/A
(X) HOUSE ( ) MODULAR HOME ( ) MULTIPLE FAMILY
( ) SINGLE MOBILE HOME ( ) DOUBLE WIDE
( ) OTHER

OCCUPANCY (both fields are required):
NUMBER OF BEDROOMS: 3
NUMBER OF OCCUPANTS: 4

COMMERCIAL / INDUSTRIAL PROPERTY TYPE: ( ) N/A
TYPE OF BUSINESS:
EMPLOYEES PER SHIFT:
OF SHIFTS:
INDUSTRIAL WASTES? ( ) YES ( ) NO
UNDERGROUND STORAGE TANKS? ( ) YES ( ) NO

ADDITION/RENOVATION TYPE ATTACHED TO EXISTING STRUCTURE:
( ) BEDROOM ( ) BATHROOM (X) KITCHEN ( ) DINING ROOM ( ) LIVING ROOM ( ) DEN
( ) GARAGE ( ) SUNROOM ( ) PORCH ( ) DECK (X) OTHER Increasing size of laundry room

ADDITION/RENOVATION TYPE DETACHED FROM EXISTING STRUCTURE:
( ) DETACHED GARAGE ( ) DETACHED GARAGE WITH PLUMBING ( ) POOL HOUSE ( ) SHOP ( ) BARN
( ) STORAGE SHED ( ) DETACHED PORCH / DECK ( ) OTHER

*The undersigned, owner or legal agent for the owner, of the property described above as the "Job Location" has read the foregoing application, acknowledges that the contents of same are true, and authorizes the Mecklenburg County Health Department to enter onto the property for the purpose of processing this request.

Owner's/Agent's Signature

1-28-18
Date

A PROPOSED PLOT PLAN (see page 2) is required to be submitted with each application.

MECKLENBURG COUNTY – GROUNDWATER & WASTEWATER SERVICES
700 N. TRYON ST. SUITE 211 CHARLOTTE, NC 28202, OFFICE: 980-314-1680, FAX: 704-336-6894
Email: Wellreg@MecklenburgCountyNC.gov

Revised on: 4/20/17




File #: _____

PROPOSED PLOT PLAN

A drawing showing the locations of the following items is required: existing and proposed property lines with dimensions, easements or right-of-ways, proposed building pad(s) or existing building footprint(s), all appurtenances (garage, driveway, deck, pool, etc.), location of existing or proposed well(s), location of existing or proposed sewer lines and sewage disposal systems, surface water bodies, and any aboveground or underground storage tanks. Provide names for all roads that adjoin the property.

Street Address: 13706 Appling Ln. Tax Parcel #: 21703145

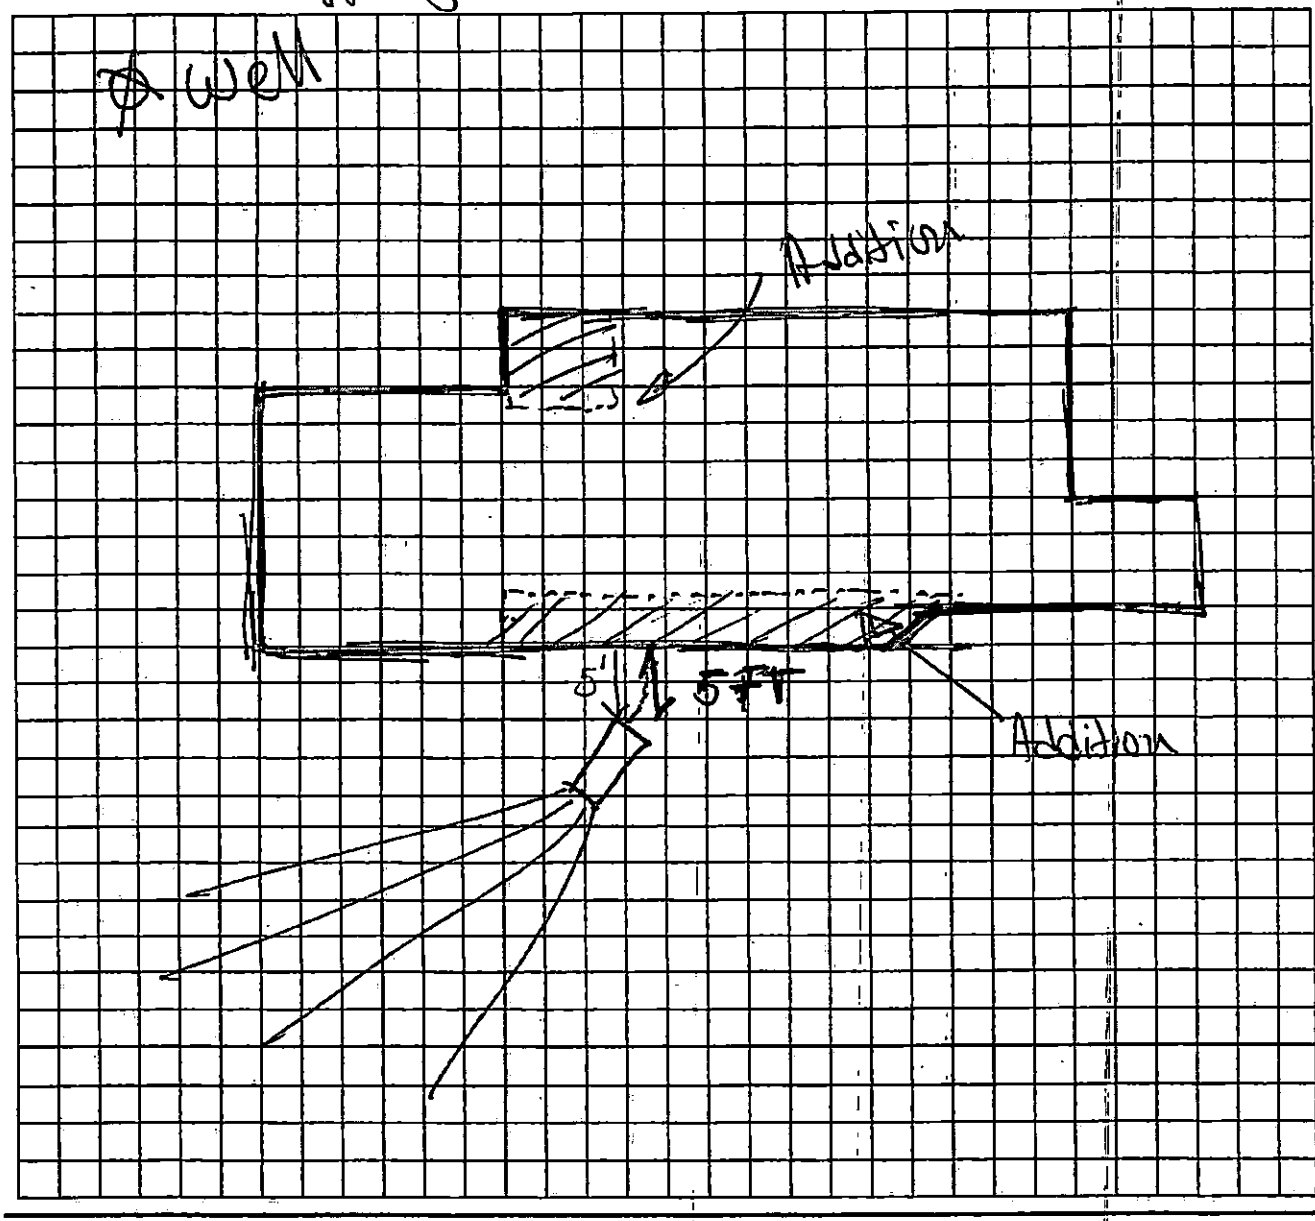

"The undersigned, an authorized agent of the Mecklenburg County Health Department, certifies that the Department has approved the Request for the "Job Location" contained in this document. This approval is granted in accordance with the provisions of Laws and Rules for Sanitary Sewage Collection, Treatment, and Disposal and Water Supply Wells in effect at the time of issuance of the permit and is subject to the following provisions:

- No work shall be conducted on the septic tank system until an installation, construction, alteration and/or repair approval is granted by this Department.
- This permit is not transferable.
- Addition/Renovation approval valid 1 year from issuance date
- Mobile home exchange approval valid 6 months from issuance date

Meets all setbacks

April Bumgarner 2-4-19

REHS Signature Date

MECKLENBURG COUNTY – GROUNDWATER & WASTEWATER SERVICES
700 N. TRYON ST. SUITE 211 CHARLOTTE, NC 28202, OFFICE: 980-314-1680, FAX: 704-336-6894
Email: Wellreg@MecklenburgCountyNC.gov

Revised on: 4/20/17

MECKLENBURG COUNTY
LAND USE AND ENVIRONMENTAL SERVICES
Payment Receipt

Receipt Information

Date: 01/29/19
Receipt #: 114647
Check / Auth #: VISA 018374
Received By: ELLISLW

Amount: 100.00
Tendered: 100.00
Returned: 0.00

Account Information

Account #: 200000
Contractor: WHITACRE, STEPHEN
Attn:
Address: 12109 CARTGATE LN
Address:
City/State/Zip: CHARLOTTE, NC 28273

Item	Description	Permit#	Quantity	Unit Price	Total Price
0705	Use Existing System 13706 APPLING LN		1	100.00	100.00

Outstanding Balances

Month-To-Date	Prior Month	30 Days	60 Days	90 Days	Balance

Payment Receipt

Mecklenburg County POS

Environmental Health
700 N. Tryon Street
Charlotte, NC 28202
Phone: 704-336-5100

Enter Account # or Customer Name Here:
STEPHEN WHIACRE

Bill To:

STEPHEN WHIACRE
12109 CARTGATE LN

Charlotte, NC 28273

Single Payment

Transaction Date: 01/29/2019 5:27 AM Pacific Time
Pay Method: VISA **********6251
Approval #: 018374
Trace Number: 862a6fec-efc3-48fe-9d84-db7f3ee2270c
Amount: $100.00

Payment Amount: $100.00

Total: $100.00

Thank you for your payment.

MECKLENBURG COUNTY
Health Department

E. Winters Mabry, MD
Director

(704) 432-3199

Addendum to Application for
New Well or Septic System Installation
Abandonment or Repair of Existing Well or Septic System

Your signature below confirms the following:

1. The information on the application is true, complete and accurate.
2. Authorized county and state officials are granted right of entry to conduct necessary inspections to determine compliances with applicable laws and rules.
3. I acknowledge that Steve Whitacre is acting as my legal representative (agent) in the submittal of the application for a water supply well or septic permit located at

13706 Appling Ln. Charlotte N.C 28278
Number Street Town
(Or Parcel Number)

Amanda Stanley
Property Owner (print name)

Amanda Stanley
Property Owner (signature)


1-29-2019
Date

File
245A

THIS IS TO CERTIFY THAT ON THE 5th DAY OF FEBRUARY 19 91 I SURVEYED THE PROPERTY SHOWN ON THIS PLAT, AND THAT THE TITLE LINES AND THE WALLS OF THE BUILDINGS IF ANY, ARE AS SHOWN HEREON

SIGNED _____ REGISTERED SURVEYOR

#1 R= 244.49 L= 87.24
CHORD: S 88-13-25 W 86.78

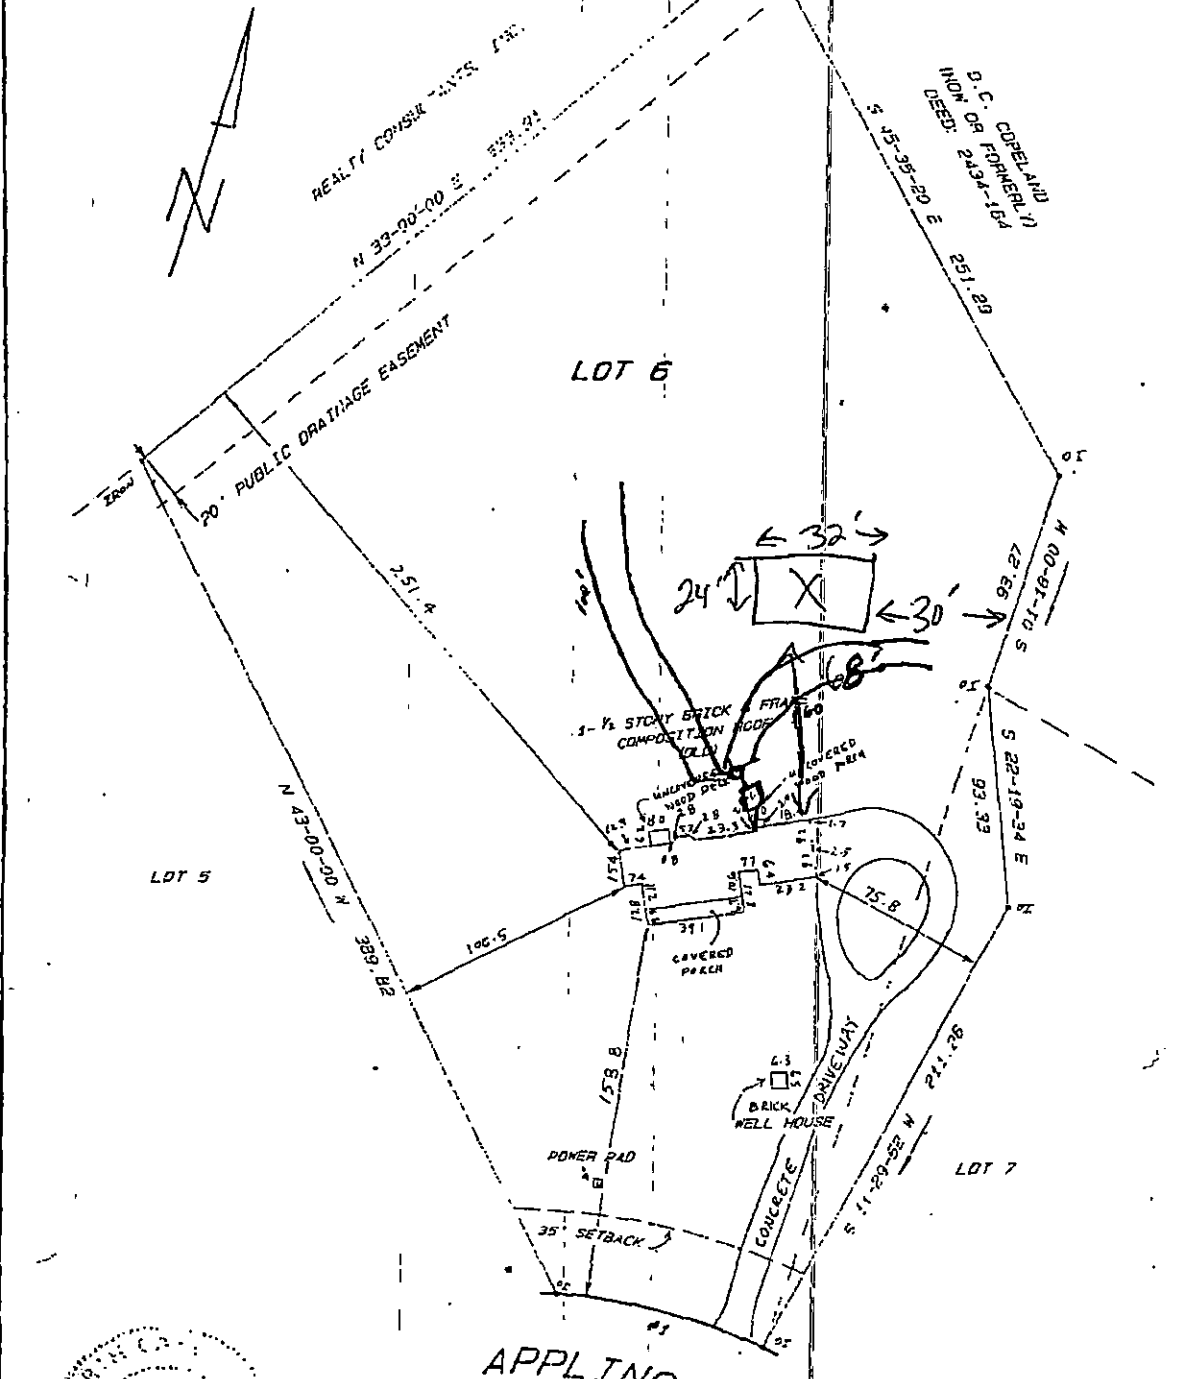

NORTH CAROLINA
MECKLENBURG COUNTY

PHYSICAL SURVEY
OF
A PORTION OF LOT 7 AND
LOT 6 APPLING RIDGE

CAROLINA SURVEYORS INC
P O BOX 267
PINEVILLE N C 28134

SCALE 1"=60' STEELE CREEK TOWNSHIP, MECKLENBURG CO., N.C.

THE PROPERTY OF JAMES A. GARRISON, Jr. & WIFE DEBORAH F. GARRISON

MAP RECORDED IN BOOK 20 AT PAGE 377 DEED RECORDED IN BOOK _____ PAGE _____

DRAWN BY JG FIELD WORK LA FIELD BOOK # 87-A

CV 045-058

FEE: 100
DATE: 1/18/10
CRT [ ]

APPLICATION FOR APPROVAL TO USE AN EXISTING ON-SITE WASTEWATER TREATMENT & DISPOSAL SYSTEM
MECKLENBURG COUNTY - GROUNDWATER & WASTEWATER SERVICES
700 N. Tryon St., Suite 211 Charlotte, NC 28202
Phone: (704) 336-5103 Fax: (704) 336-6894

GWS – UES.APP 06/07

FILE #: 245A

TYPE APPLCATION: P.W.

- ☐ ADDITION - INCREASE ROOMS/OCCUPANCY/MOBILE HOME SIZE (A / M)
- ☒ ADDITION - RENOVATION OR GARAGE WITH NO MAJOR CHANGES (X)
- ☐ EXCHANGE MOBILE HOME - SAME # BEDROOMS (Y)
- ☐ COMMERCIAL OR INDUSTRIAL (N)

PERSON FILING APPLICATION:
NAME: Bryan Stanley
ADDRESS: 13706 Appling Lane
CITY: Charlotte
STATE: NC ZIP: 28278
PHONE: 704-906-5614
ALTERNATE PHONE: 704.504-3154

PROPERTY OWNER:
NAME:
ADDRESS: Same
CITY:
STATE: ZIP:
PHONE:
ALTERNATE PHONE:

JOB LOCATION INFORMATION
TAX/PARCEL #: 217-031-45
STREET ADDRESS: 13706 Appling Lane
CITY: Charlotte
STATE: NC ZIP: 28278
SUBDIVISION OR MOBILE HOME PARK NAME: Appling Ridge
LOT #: 6 PT 1985

TOWNSHIP:
- ☒ 0-MECKLENBURG
- ☐ 1-CHARLOTTE
- ☐ 2-DAVIDSON
- ☐ 3-CORNELIUS
- ☐ 4-PINEVILLE
- ☐ 5-MATTHEWS
- ☐ 6-HUNTERSVILLE
- ☐ 7-MINT HILL

WATER SUPPLY:
☐ MUNICIPAL (M) ☐ COMMUNITY (C) ☒ PRIVATE WELL (P) ☐ SHARED WELL (S) ☐ OTHER 'SPRINGS' (O)

RESIDENTIAL PROPERTY TYPE:
- ☒ HOUSE (H)
- ☐ MODULAR HOME (M)
- ☐ MULTIPLE FAMILY (U)
- ☐ SINGLE MOBILE HOME (S)
- ☐ DOUBLE WIDE (D)
- ☐ OTHER (O)

OCCUPANCY (both fields are required):
NUMBER OF BEDROOMS: 3
NUMBER OF OCCUPANTS: 2

COMMERCIAL / INDUSTRIAL PROPERTY TYPE:
TYPE OF BUSINESS:
EMPLOYEES PER SHIFT:
OF SHIFTS:
INDUSTRIAL WASTES? ☐ YES ☐ NO
UNDERGROUND STORAGE TANKS? ☐ YES ☐ NO

ADDITION TYPE ATTACHED TO EXISTING STRUCTURE: Site Already Marked
☐ BEDROOM ☐ BATHROOM ☐ KITCHEN ☐ DINING ROOM ☐ LIVING ROOM ☐ DEN
☐ GARAGE ☐ SUNROOM ☐ PORCH ☐ DECK ☐ OTHER

ADDITION TYPE DETACHED FROM EXISTING STRUCTURE:
☐ DETACHED GARAGE ☐ DETACHED GARAGE WITH PLUMBING ☐ POOL HOUSE ☐ SHOP ☐ BARN
☒ STORAGE SHED ☐ DETACHED PORCH / DECK ☐ OTHER

*The undersigned, owner, or legal agent for the owner, of the property described above as the "Job Location" has read the foregoing application, acknowledges that the contents of same are true, and authorizes the Mecklenburg County Health Department to enter onto the property for the purpose of processing this request.

Owner's/Agent's Signature — Date: 1/18/10

*The undersigned, an authorized agent of the Mecklenburg County Health Department, certifies that the Department has approved the Request for the Job Location contained in this document. This approval is granted in accordance with the provisions of Laws and Rules for Sanitary Sewage Collection, Treatment and Disposal in effect at the time of issuance of the permit and is subject to the following provisions:

- No work shall be conducted on the septic tank system until an installation, construction, alteration and/or repair approval is granted y this Department.
- This permit is not transferable.

☐ ADDITION / RENOVATION APPROVAL - VALID 1 YEAR FROM ISSUANCE
☐ MOBILE HOME EXCHANGE APPROVAL - VALID 6 MONTHS FROM ISSUANCE

Approval for Storage Sheed
Use existing system
Philo Walker REHS 1/11/10


EHS Signature — Date

File
245A

THIS IS TO CERTIFY THAT ON THE 5th DAY OF FEBRUARY 19 91 I SURVEYED THE PROPERTY SHOWN ON THIS PLAT. AND THAT THE TITLE LINES AND THE WALLS OF THE BUILDINGS IF ANY. ARE AS SHOWN HEREON

SIGNED Ray C. White
REGISTERED SURVEYOR

#1 R= 244.45 L= 87.24
CHORD: S 88-13-28 W 86.78

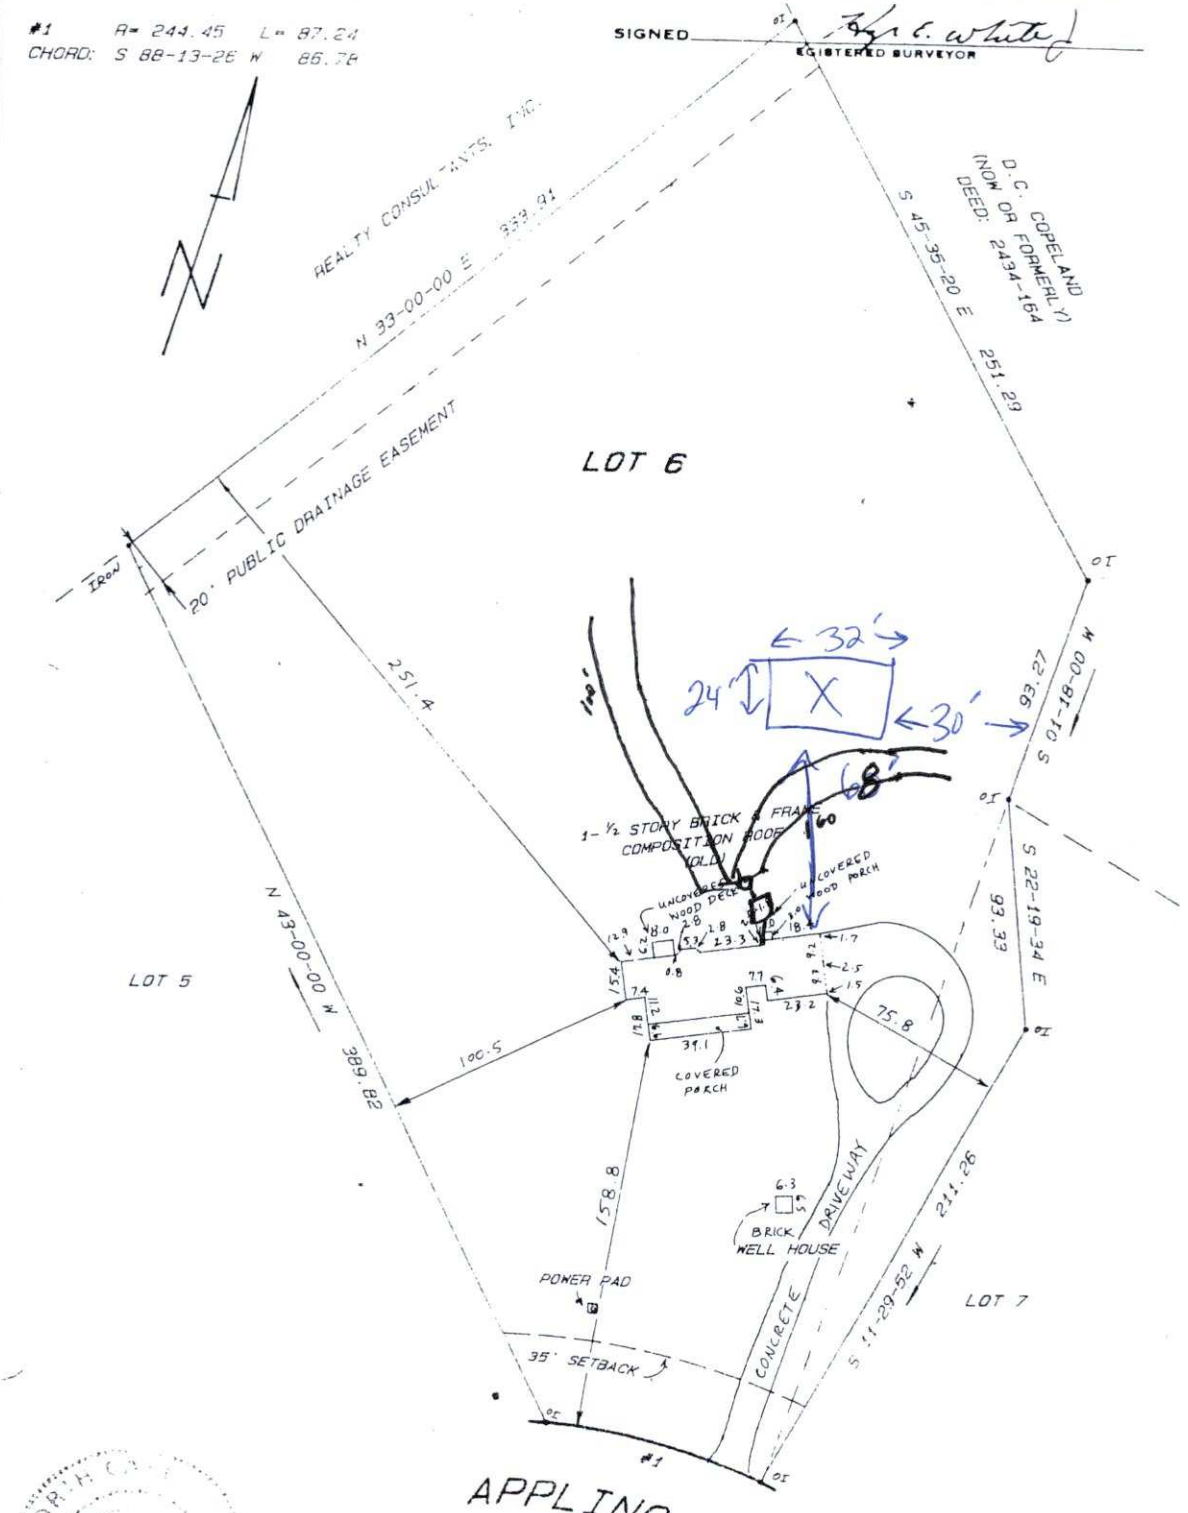

PHYSICAL SURVEY
OF
A PORTION OF LOT 7 AND
LOT 6 APPLING RIDGE

CAROLINA SURVEYORS INC
P O BOX 267
PINEVILLE N C 28134

SCALE 1"=60' STEELE CREEK TOWNSHIP, MECKLENBURG CO., N.C.

THE PROPERTY OF JAMES R. GARRISON, Jr. & WIFE DEBORAH F. GARRISON

MAP RECORDED IN BOOK 20 AT PAGE 377 DEED RECORDED IN BOOK ____ PAGE ____

DRAWN BY JG FIELD WORK LA FIELD BOOK # 87-A

MECKLENBURG COUNTY
LAND USE AND ENVIRONMENTAL SERVICES
Payment Receipt

Receipt Information

Date:	01/08/10	**Amount:**	100.00
Receipt #:	65121	**Tendered:**	0.00
Check / Auth #:	VISA 04505B	**Returned:**	0.00
Received By:	CRAIGGY		

Account Information

Account #:	200000
Contractor:	STANLEY BRYAN E
Attn:	
Address:	13706 APPLING LANE
Address:	
City/State/Zip:	CHARLOTTE, NC 28278

Item	Description	Permit#	Quantity	Unit Price	Total Price
0705	MH Exc/Add/Repl w/o System Mod 13706 APPLING		1	100.00	100.00

Outstanding Balances

Month-To-Date	Prior Month	30 Days	60 Days	90 Days	Balance
20.00	35.00				