


1/8/2008

duponbj

Groundwater and Wastewater Services File Imaging Project

May 2007

*Barcode Font = IDAutomationHC39M*

# MECKLENBURG COUNTY
## Health Department

March 16, 2004

Hines Real Estate Group, LLC
16902 Hampton Trace Road
Huntersville, NC 28078

Re: Application for improvement permit for
Property Site: Lot #15 Holbrook Road
Health Department file number: **5512B**

Dear Property Owner or Owner's Agent:

The Mecklenburg County Health Department, Environmental Health Division on March 12, 2004 evaluated the above-referenced property at the site designated on the site plan that accompanied your improvement permit application. According to your application the site is to serve a four bedroom house with a daily design flow of 480 gallons per day. The evaluation was done in accordance with the laws and rules governing wastewater systems in North Carolina General Statute 130A-333 and related statutes and Title 15A, Subchapter 18A, of the North Carolina Administrative Code, Rule .1900 and related rules.

Based on the criteria set out in Title 15A, Subchapter 18A, of the North Carolina Administrative Code, Rules .1940 through .1948, the evaluation indicated that the site is **UNSUITABLE for** a ground absorption sewage system. Therefore, your request for an improvement permit is **DENIED.** A copy of the site evaluation is enclosed. The site is unsuitable based on the following:

- ☐ Unsuitable soil topography and/or landscape position (Rule .1940)
- ☒ Unsuitable soil characteristics (structure or clay mineralogy) (Rule .1941)
- ☒ Unsuitable soil wetness condition (Rule .1942)
- ☒ Unsuitable soil depth (Rule .1943)
- ☐ Presence of restrictive horizon (Rule .1944)
- ☒ Insufficient space for septic system and repair area (Rule .1945)
- ☐ Unsuitable for meeting required setbacks (Rule .1950)
- ☐ Other (Rule .1946)

These severe soil or site limitations could cause premature system failure, leading to the discharge of untreated sewage on the ground surface, into surface waters, directly to ground water or inside your structure.

The site evaluation included consideration of possible site modifications, and modified, innovative or alternative systems. However, the Health Department has determined that none of the above options will overcome the severe conditions on this site. A possible option might be a system designed to dispose of sewage to another area of suitable soil or off-site to additional property.

For the reasons set out above, the property is currently classified **UNSUITABLE,** and an improvement permit shall not be issued for this site in accordance with Rule .1948 (c).

However, the site classified as **UNSUITABLE** may be classified as **PROVISIONALLY SUITABLE** if *written documentation* is provided that meets the requirements of Rule .1948(d). A copy of this rule is enclosed. You may hire a consultant to assist you if you wish to try to develop a plan under which your site could be reclassified as **PROVISIONALLY SUITABLE.**

You have a right to an informal review of this decision. You may request an informal review by the soil scientist or environmental health supervisor at the local health department. You may also request an informal review by the
N. C. Department of Environment and Natural Resources regional soil specialist. A request for informal review must be made in writing to the local health department.

You also have a right to a formal appeal of this decision. To pursue a formal appeal, you must file a petition for a contested case hearing with the Office of Administrative Hearings, 6714 Mail Center, Raleigh, NC 27699-6714. To get a copy of a petition form, you may write the Office of Administrative Hearings or call the office at (919) 733-0926 or from the OAH web site at www.oah.state.nc.us/form.htm. The petition for a contested case hearing must be filed in accordance with the provision of North Carolina General Statutes 130A-24 and 150B-23 and all other applicable provisions of Chapter 150B. N. C. General Statue 130A-335(g) provides that your hearing would be held in the county where your property is located.

Please note: If you wish to pursue a formal appeal, you must file the petition form with the Office of Administrative Hearings **WITHIN 30 DAYS OF THE DATE OF THIS LETTER.** The date of this tter is March 16, 2004. Meeting the 30-day deadline is critical to your right to a formal appeal. Beginning a formal appeal within 30 days will not interfere with any informal review that you might request. Do not wait for the outcome of any informal review if you wish to file a formal appeal.

If you file a petition for a contested case hearing with the Office of Administrative Hearings, you are required by law (*N.C. General Statute 150B-23*) *to send a copy of your petition to the North Carolina* Department of Environment and Natural Resources. Send the copy to: Office of General Counsel, N. C. Department of Environment and Natural Resources, 1601 Mail Service Center, Raleigh, NC. 27699-1601. Do **NOT** send the copy of the petition to your local health department. Sending a copy of your petition to the local health department will **NOT** satisfy the legal requirement in N.C. General Statute 150B-23 that *you send a copy to the Office of General Counsel, NCDENR.*

You may call or write the local health department if you need any additional information or assistance.

Sincerely,

Jeremy Michelone, R.S.
Authorized Agent - DENR


Encl: (2)

**FILE #5512B**

## COMMENTS: 100% repair

| LANDSCAPE POSITIONS | GROUP | TEXTURES | .1955 LTAR | CONSISTENCE MOIST | WET |
|---|---|---|---|---|---|
| R-RIDGE | I | S-SAND | 1.2 - 0.8 | | |
| S-SHOULDER SLOPE | | LS-LOAMY SAND | | VFR-VERY FRIABLE | NS-NON-STICKY |
| L-LINEAR SLOPE | | | | FR-FRIABLE | SS-SLIGHTLY STICKY |
| FS-FOOT SLOPE | II | SL-SANDY LOAM | 0.8 – 0.6 | FI-FIRM | S-STICKY |
| N-NOSE SLOPE | | L-LOAM | | VFI-VERY FIRM | VS-VERY STICKY |
| H-HEAD SLOPE | | | | EFI-EXTREMELY FIRM | NP-NON-PLASTIC |
| CC-CONCLAVE SLOPE | III | SI-SILT- | 0.6 – 0.3 | | SP-SLIGHTLY STICKY |
| CV-CONVEX SLOPE | | SIL-SILT LOAM | | | P-PLASTIC |
| T-TERRACE | | CL-CLAY LOAM | | | VP-VERY PLASTIC |
| FP-FLOOD PLAN | | SCL-SANDY CLAY LOAM | | | |
| | | SICL-SILTY CLAY LOAM | | | |
| | IV | SIC-SILTY CLAY | 0.4 – 0.1 | | |
| | | C-CLAY | | | |
| | | SC-SANDY CLAY | | | |

| STRUCTURE | MINERALOGY |
|---|---|
| SG-SINGLE GRAIN | SLIGHTLY EXPANSIVE |
| M-MASSIVE | |
| CR-CRUMB | EXPANSIVE |
| GR-GRANULAR | |
| SBK-SUBANGULAR BLOCKY | |
| ABK-ANGULAR BLOCKY | |
| PL-PLATY | |
| PR-PRISMATIC | |

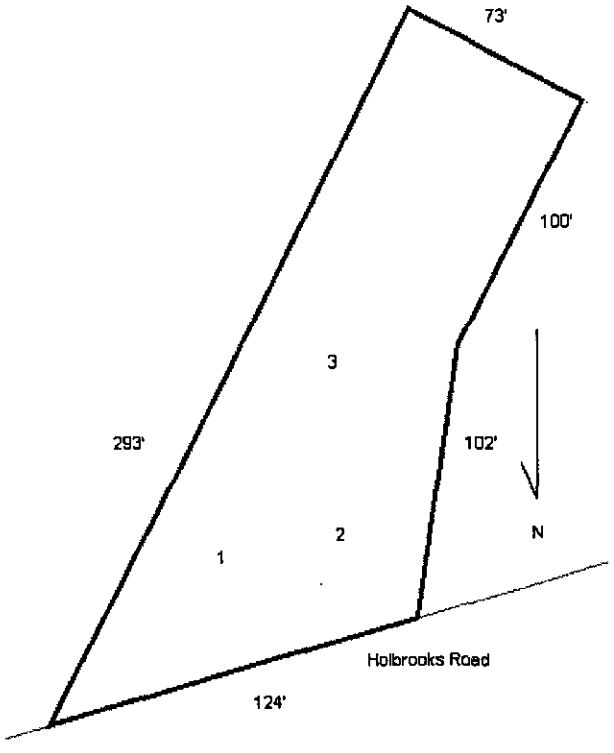

Department of Environment, Health, and Natural Resources
Division of Environmental Health
On-site Wastewater Section

Sheet: 1
Property ID: 019-091-01
Lot #: 15
File #: 5512B
Code: 3

ACS

# SOIL/SITE EVALUATION
# for ON-SITE WASTEWATER SYSTEM

Owner: Hines Real Estate Group, LLC
Applicant:
Address: 16902 Hampton Trace Road, Huntersville, N. C. 28078
Date Evaluated: 03/12/2004
Proposed Facility: Residence
Design Flow (.1949): 480gpd
Property Size: .48a
Location of Site: Holbrooks Road
Property Recorded:
Water Supply: [ x ] Public [ ] Individual [ ] Well [ ] Spring [ ] Other
Evaluation Method: [ ] Auger Boring [ x ] Pit [ ] Cut
Type of Wastewater: [ x ] Sewage [ ] Industrial Process [ ] Mixed

| PROFILE # | .1940 Landscape Position/ Slope% | Horizon Depth (IN.) | SOIL MORPHOLOGY .1941 .1941 Structure/ Texture | .1941 Consistence Mineralogy | OTHER PROFILE FACTORS .1942 Soil Wetness/ Color | .1943 Soil Depth (IN.) | .1956 Sapro Class | .1944 Restr Horiz | Profile Class & LTAR |
|---|---|---|---|---|---|---|---|---|---|
| 1 | LS, 6 | 0-3 | GR/SCL | FR/SEXP/SS/SP | >32" TO SOIL WETNESS | 32 | N/A | NONE | US |
| | | 3-18 | SBK/SCL | " | | | | | |
| | | 18-32 | SBK/SC | VFI/EXP/VS/VP | | | | | |
| 2 | LS, 8 | 0-3 | GR/SCL | FR/SEXP/SS/SP | " | 25 | US | " | " |
| | | 3-9 | GR/SL | FR/SEXP/NS/NP | | | | | |
| | | 9-25 | ABK/C | VFI/EXP/VS/VP | | | | | |
| | | 25-32 | M/CL | FI-VFI/EXP/VS/VP | | | | | |
| 3 | " | 0-6 | GR/SCL | GR/SCL | >40" TO SOIL WETNESS | 15 | US | " | " |
| | | 6-15 | ABK/C | VFI/EXP/VS/VP | | | | | |
| | | 15-40 | M/SCL | FI/SEXP/SS/SP | | | | | |
| | | | | | | | | | |
| | | | | | | | | | |
| Description | Initial System | Repair System |
|---|---|---|
| Available Space (.1945) | US | US |
| System Type(s) | | |
| Site LTAR | | |

Other Factors (.1946): _____
Site Classification (.1948): UNSUITABLE
Evaluated By: W. R. Marlin, LSS, 3/15/2004, W. R. Marlin
Others Present: C. Buchanan, B. Hines

Department of Environment, Health, and Natural Resources
Division of Environmental Health
On-site Wastewater Section

Sheet: 1 01, 02
Property ID: PO 019-091-~~11, 12~~
Lot #: 15
File #: 5512B
Code: 3

ACS

# SOIL/SITE EVALUATION for ON-SITE WASTEWATER SYSTEM

Owner: Hines Real Estate Group, LLC
Applicant:
Address: 16902 Hampton Trace Road
Date Evaluated: 01/28/2004
Proposed Facility: Residence
Design Flow (.1949): 480gpd
Property Size: .48a
Location of Site: Holbrooks Road
Property Recorded:
Water Supply: [ x ] Public [ ] Individual [ ] Well [ ] Spring [ ] Other
Evaluation Method: [ x ] Auger Boring [ ] Pit [ ] Cut
Type of Wastewater: [ x ] Sewage [ ] Industrial Process [ ] Mixed

| PROFILE # | .1940 Landscape Position/ Slope% | Horizon Depth (IN.) | SOIL MORPHOLOGY .1941 .1941 Structure/ Texture | .1941 Consistence Mineralogy | OTHER PROFILE FACTORS .1942 Soil Wetness/ Color | .1943 Soil Depth (IN.) | .1956 Sapro Class | .1944 Restr Horiz | Profile Class & LTAR |
|---|---|---|---|---|---|---|---|---|---|
| 1 | LS, 8 | 0-4 | GR/SL | FR/SEXP/NS/NP | 2.5Y6/1@15" | 18 | N/A | NONE | US, III |
| | | 4-18 | SBK/SCL | FR/SEXP/SS/SP | | | | | |
| | | 18+ | M/SCL | " | | | | | |
| 2 | " | 0-5 | GR/SCL | " | >22" TO SOIL WETNESS | 19 | " | " | " |
| | | 5-19 | SBK/SCL | " | | | | | |
| | | 19-22 | M/SCL | " | | | | | |
| 3 | " | 0-6 | GR/SCL | " | >20" TO SOIL WETNESS | 20 | " | " | " |
| | | 6-20 | SBK/SCL | " | | | | | |

| Description | Initial System | Repair System |
|---|---|---|
| Available Space (.1945) | US | US |
| System Type(s) | | |
| Site LTAR | | |


Other Factors (.1946): _____
Site Classification (.1948): UNSUITABLE
Evaluated By: W. R. Marlin, LSS, 1/29/2004, W. R. Marlin
Others Present:

FILE # 5512B

## COMMENTS: 100% repair

| LANDSCAPE POSITIONS | GROUP | TEXTURES | .1955 LTAR | CONSISTENCE MOIST | WET |
|---|---|---|---|---|---|
| R-RIDGE | I | S-SAND | 1.2 - 0.8 | | |
| S-SHOULDER SLOPE | | LS-LOAMY SAND | | VFR-VERY FRIABLE | NS-NON-STICKY |
| L-LINEAR SLOPE | | | | FR-FRIABLE | SS-SLIGHTLY STICKY |
| FS-FOOT SLOPE | II | SL-SANDY LOAM | 0.8 – 0.6 | FI-FIRM | S-STICKY |
| N-NOSE SLOPE | | L-LOAM | | VFI-VERY FIRM | VS-VERY STICKY |
| H-HEAD SLOPE | | | | EFI-EXTREMELY FIRM | NP-NON-PLASTIC |
| CC-CONCLAVE SLOPE | III | SI-SILT- | 0.6 – 0.3 | | SP-SLIGHTLY STICKY |
| CV-CONVEX SLOPE | | SIL-SILT LOAM | | | P-PLASTIC |
| T-TERRACE | | CL-CLAY LOAM | | | VP-VERY PLASTIC |
| FP-FLOOD PLAN | | SCL-SANDY CLAY LOAM | | | |
| | | SICL-SILTY CLAY LOAM | | | |
| | IV | SIC-SILTY CLAY | 0.4 – 0.1 | | |
| | | C-CLAY | | | |
| | | SC-SANDY CLAY | | | |

| STRUCTURE | MINERALOGY |
|---|---|
| SG-SINGLE GRAIN | SLIGHTLY EXPANSIVE |
| M-MASSIVE | |
| CR-CRUMB | EXPANSIVE |
| GR-GRANULAR | |
| SBK-SUBANGULAR BLOCKY | |
| ABK-ANGULAR BLOCKY | |
| PL-PLATY | |
| PR-PRISMATIC | |

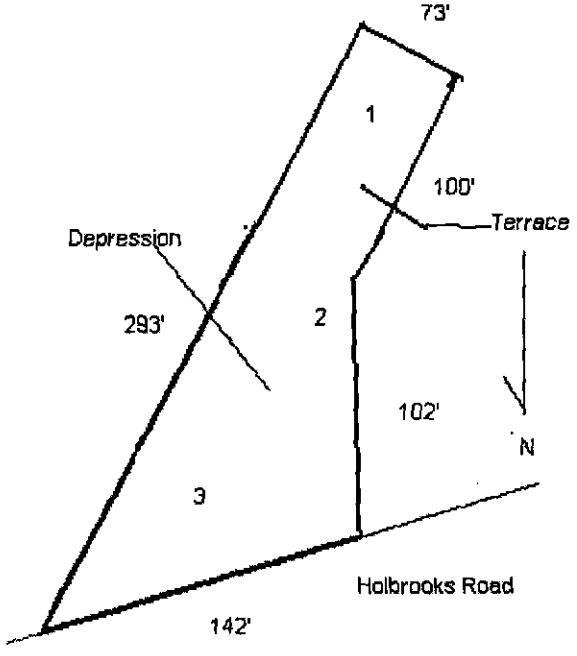

FEE: 200.00 GK 1405

DATE: 1/21/09 SC

# APPLICATION FOR IMPROVEMENT PERMIT FOR RESIDENTIAL SITE INDIVIDUAL WATER AND WASTEWATER SYSTEMS PROGRAM

Rec'd 10.00 GK 1421 1 1 1 CRT

TYPE APPLICATION: ✓ NEW SYSTEM __ EXPANSION/ ALTERATION OF EXISTING SYSTEM __ REPAIR OF EXISTING SYSTEM

NORTH CAROLINA
DEPARTMENT OF ENVIRONMENT,
HEALTH, AND NATURAL RESOURCES
DIVISION OF ENVIRONMENTAL HEALTH
ON-SITE WASTEWATER SECTION

FILE #: 55205 3111 LC

PROPERTY INFORMATION (FROM ENGINEERING FORM) FOR JOB LOCATION:

TAX/PARCEL NUMBER: 01909101 + 01909102

STREET ADDRESS: Holbrook Road, Huntersville, NC

SUBDIVISION OR MOBILE HOME PARK NAME:

LOT NUMBER: Lot 15

TYPE OF BUILDING (CHECK ONE):

__ SINGLE MOBILE HOME(S)
__ DOUBLE WIDE (D)
✓ HOUSE (H)
__ MODULAR HOME (M)
__ MULTIPLE FAMILY (U)
__ OTHER (O)

TOWNSHIP (CHECK ONE):

__ 0 MECKLENBURG
__ 1 CHARLOTTE
__ 2 DAVIDSON
__ 3 CORNELIUS
__ 4 PINEVILLE
__ 5 MATTHEWS
✓ 6 HUNTERSVILLE
__ 7 MINT HILL

HEATED SQUARE FOOTAGE: 2400

NUMBER OF BEDROOMS: 3 4 NUMBER OF OCCUPANTS: 8

CLOSING DATE: [illegible]

FOUNDATION FOR RESIDENCE:

__ WITHOUT BASEMENT
✓ ON SLAB or
✓ CRAWL SPACE
__ WITH BASEMENT /PLUMBING
__ WITH BASEMENT /NO PLUMBING

IF EXPANSION/ALTERATION OF EXISTING SYSTEM, DESCRIBE THE PROPOSED BUILDING ADDITION:

NA

WILL THERE BE A HOME BUSINESS IN THE RESIDENCE: __ YES ✓ NO TYPE: _____

WATER SUPPLY (CHECK ONE):

__ COMMUNITY (C)
__ SHARED WELL (S)
✓ MUNICIPAL (M)
__ OTHER 'SPRINGS' (O)
__ PRIVATE WELL (P)

IF ANY OF THE FOLLOWING ARE LOCATED ON THE PROPERTY, PLEASE SHOW LOCATION ON PLAT:

BURIED CABLES, LANDFILLS, STUMPHOLES __ YES ✓ NO
EXISTING WASTEWATER SYSTEMS __ YES ✓ NO
EASTMENTS OR RIGHT-OF-WAYS __ YES ✓ NO
WELL, SPRINGS OR WATERLINES __ YES ✓ NO
DESIGNATED WETLANDS __ YES ✓ NO

PROPERTY OWNER:

NAME: (LAST) Hines Real Estate Group, LLC (FIRST) (MI)

ADDRESS: 16902 Hampton Trace Rd

CITY: Huntersville STATE: NC ZIP: 28078

DAYTIME PHONE: (704) 507-4877

LEGAL AGENT FOR PROPERTY OWNER, IF APPLICABLE:

NAME: (LAST) (FIRST) (MI)

DAYTIME PHONE: ( ) –

WHAT DATE WAS THE PROPERTY ORIGINALLY DEEDED AND RECORDED? _____

An Improvement Permit is subject to suspension or revocation if site plans or the intended use change or if information submitted in this application is falsified or changed. The undersigned, owner, or legal agent for the owner, of the property described above as the "Job Location" has read the foregoing application, acknowledges that the contents of same are true, and authorizes agents of the Mecklenburg County Health Department to enter onto the property for the purpose of processing this request.

SIGNED: X [signature] DATE: X 1/20/09

MECKLENBURG COUNTY HEALTH DEPARTMENT
ENVIRONMENTAL HEALTH DIVISION
c/o HAL MARSHALL CTR., SUITE 211, 700 N. TRYON ST., CHARLOTTE, N.C. 28202., (704) 336-5102


# PROPOSED PLOT PLAN

HEALTH DEPARTMENT
ENVIRONMENTAL HEALTH DIVISION
700 NORTH TRYON STREET
CHARLOTTE, NC 28202
PHONE (704) 336-5102

FILE: 5512B

TC: _____

Draw in and name all roads adjoining the property. Draw in and accurately dimension the lot concerned. Accurately indicate property boundaries proposed and/or existing structures and driveways, underground utilities, and wells and springs within 100 feet of the proposed building or drainfield.

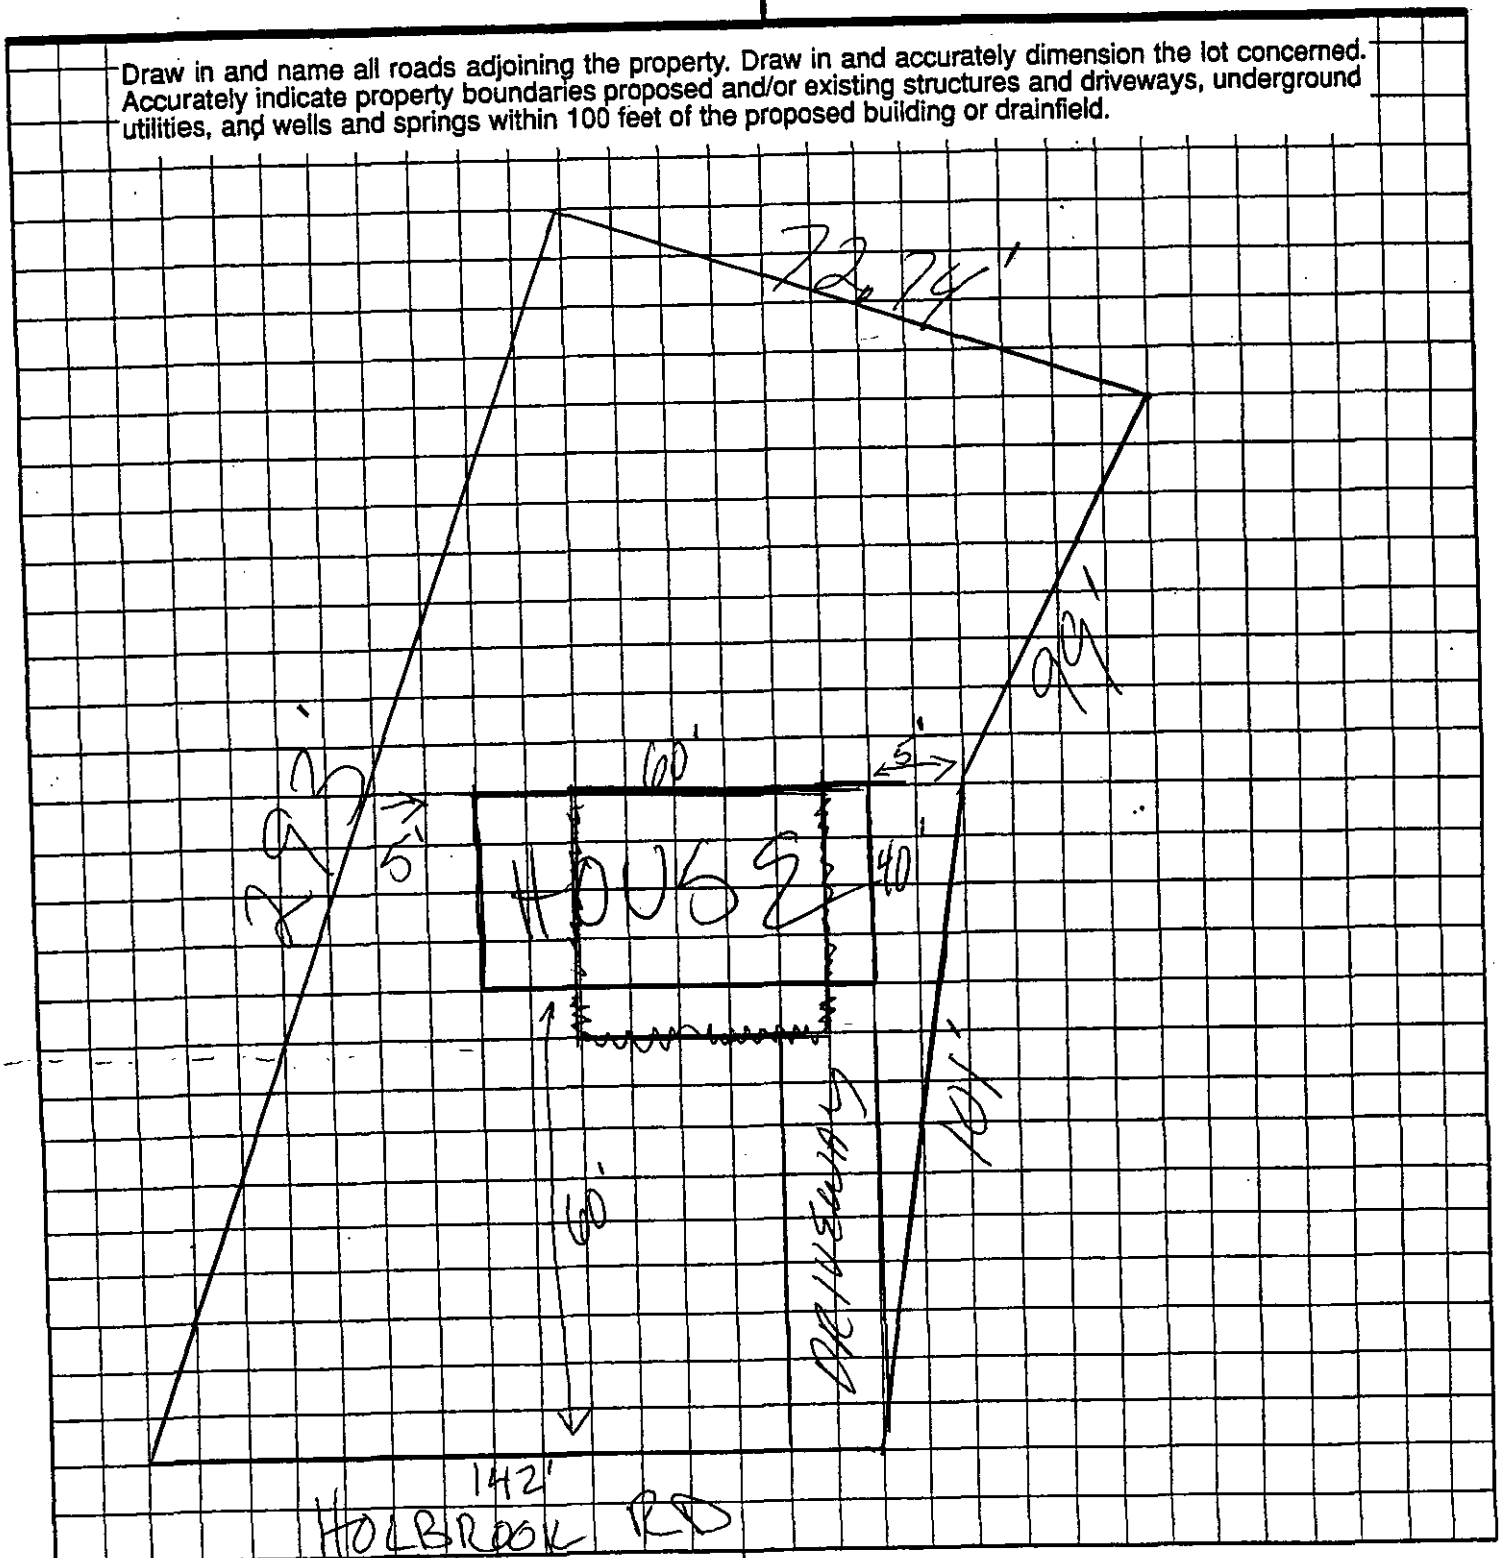


OWNER/AGENT SIGNATURE

DATE 1/20/04

APPROVAL DATE _____


Lot 15

White - Health Department's Copy

Canary - E.H.S. Copy

Pink - Owner's Copy

#20033016620 MAP BOOK 40 PAGE 001

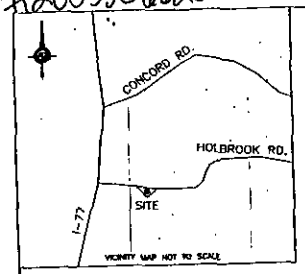


I, Scott Moore REVIEW OFFICER OF MECKLENBURG COUNTY, CERTIFY THAT THE MAP OR PLAT TO WHICH THIS CERTIFICATION IS AFFIXED MEETS ALL STATUTORY REQUIREMENTS FOR RECORDING

REVIEW OFFICER 12/24/03 DATE

THIS PLAT REPRESENTS A DIVISION OF PROPERTY WITHIN THE JURISDICTION OF THE TOWN OF HUNTERSVILLE THAT MAY OR MAY NOT RESULT IN THE CREATION OF TRACTS OF LAND THAT ARE COMPLIANT WITH THE STANDARDS OF THE ZONING AND SUBDIVISION ORDINANCE. IT IS NOT SUBJECT TO THE PROVISIONS OF THE HUNTERSVILLE SUBDIVISION ORDINANCE AND DOES NOT REQUIRE THE APPROVAL OF THE HUNTERSVILLE BOARD OF COMMISSIONERS. HOWEVER ANY FURTHER SUBDIVISION OF THIS PROPERTY MAY BE SUBJECT TO THESE PROVISIONS

TOWN OF HUNTERSVILLE

TOWN PLANNER 12/24/03 DATE


I HEREBY CERTIFY THAT I AM THE OWNER OF THE PROPERTY SHOWN AND DESCRIBED HEREON AND THAT I HEREBY ADOPT THIS PLAN OF SUBDIVISION WITH MY FREE CONSENT, AND DEDICATE ALL STREETS, ALLEYS, WALKS, PARKS, AND OTHER SITES AND EASEMENTS TO PUBLIC OR PRIVATE USE AS NOTED. FURTHERMORE, I DEDICATE ALL SEWER LINES AND ALL WATER LINES TO THE CHARLOTTE-MECKLENBURG UTILITY DEPARTMENT, IF APPLICABLE.

OWNER 12/18/03 DATE

NOTES:

1. THE PURPOSE OF THIS PLAT IS TO REVISE LOTS 15 AND 14 NEW HAVEN PARK.
2. THE LOTS ON THIS PLAT WERE PREVIOUSLY RECORDED ON MAP BOOK 8 PAGE 341.
3. ZONING: NEIGHBORHOOD RESIDENTIAL (NR)
   FRONT SETBACK:
   REAR SETBACK:
   SIDE SETBACK:
4. THIS PROPERTY IS NOT LOCATED WITHIN 2000' OF A NCGS CONTROL MONUMENT.
5. TAX PARCEL ID NUMBERS: 01909101 & 01909102
6. THE SURVEY CREATES A SUBDIVISION OF LAND WITHIN THE AREA OF A COUNTY OR MUNICIPALITY THAT HAS AN ORDINANCE THAT REGULATES PARCELS OF LAND.
7. Property may be subject to any easement or R/W
8. Area computation by DMD

REF: MAP 8, PAGE 341

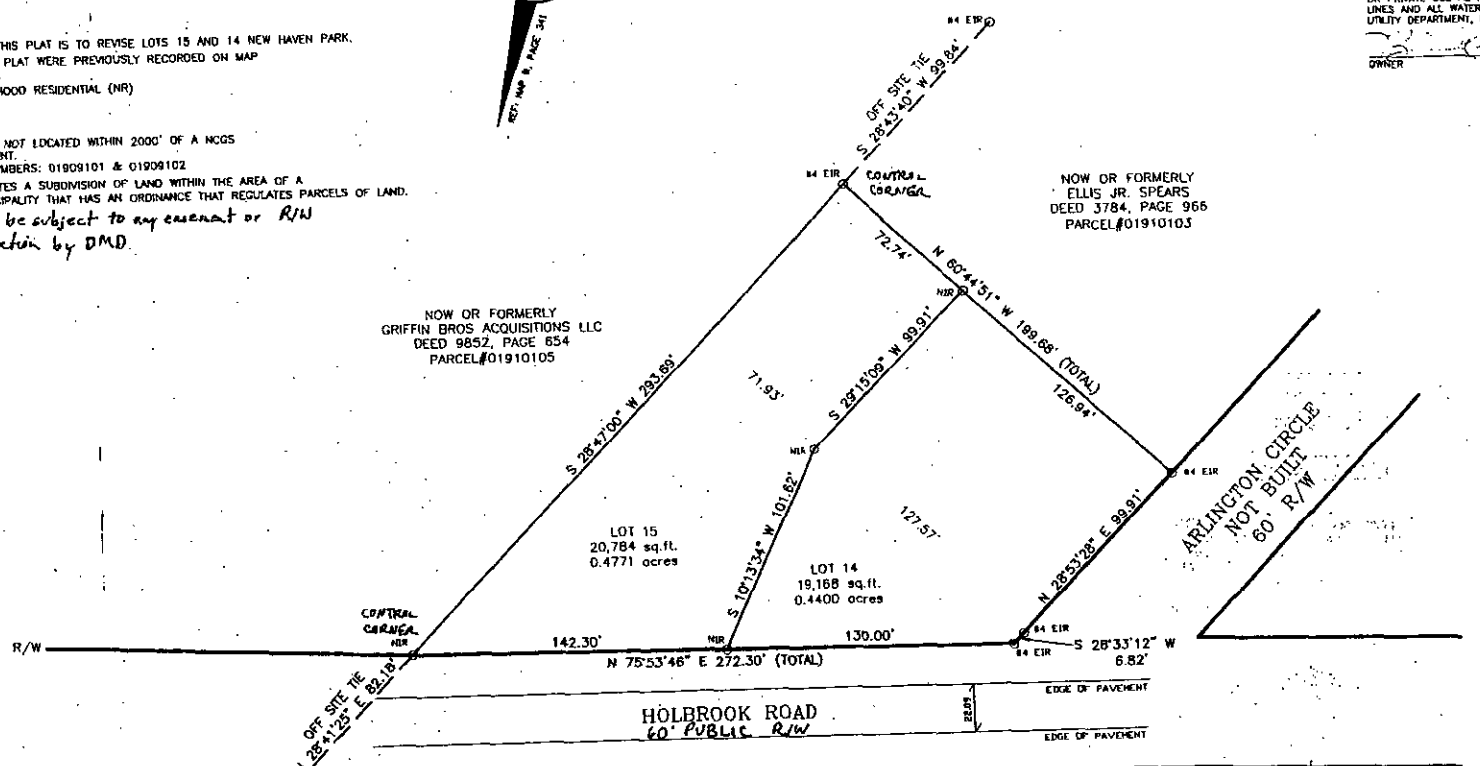


LEGEND:
R/W = RIGHT OF WAY
SQ.FT. = SQUARE FEET
EIR = EXISTING IRON ROD(#4 REBAR)
NIR = NEW IRON ROD (#4 REBAR)

GRAPHIC SCALE

( IN FEET )
1 inch = 40 ft.

FLOOD CERTIFICATION

THIS IS TO CERTIFY THAT THE SUBJECT PROPERTY IS NOT LOCATED IN A SPECIAL FLOOD HAZARD AREA AS SHOWN ON MAPS PREPARED BY THE FEDERAL EMERGENCY MANAGEMENT AGENCY, FEDERAL INSURANCE ADMINISTRATION, DATED 03-02-93, PANEL #3710180003-B

THIS IS TO CERTIFY THAT ON THE 9TH DAY OF DECEMBER 2003 AN ACTUAL SURVEY WAS MADE UNDER MY SUPERVISION OF THE PROPERTY SHOWN ON THIS PLAT, AND THAT THE BOUNDARY LINES AND THE IMPROVEMENTS, IF ANY, ARE AS SHOWN HEREON. THIS PLAT MEETS THE MINIMUM STANDARDS OF PRACTICE FOR LAND SURVEYING IN NORTH CAROLINA, BOARD RULE .1609 (21 NCAC 56) AND THE RATIO OF PRECISION DOES NOT EXCEED AN ERROR OF CLOSURE ONE (1) FOOT PER 10,000 FEET OF PERIMETER SURVEYED NOR 20 SECONDS TIMES THE SQUARE ROOT OF THE NUMBER OF ANGLES TURNED.

SIGNED Michael J. Pharr

FILED FOR REGISTRATION
DEC 24 2003
AT 10:37 AM
JUDITH A. GIBSON
MECKLENBURG COUNTY, N.C.
REGISTER OF DEEDS

CERTIFIED TO BE A TRUE AND CORRECT COPY OF THE ORIGINAL MAP RECORDED IN BOOK 40 PAGE 001-002
DATE: DECEMBER 24, 2003
JUDITH A. GIBSON REGISTER OF DEEDS
BY: DEPUTY

JUDITH A. GIBSON REGISTER OF DEEDS MECKLENBURG COUNTY, N.C.

| REVISIONS |
|---|
| |

REVISION OF: LOTS 14 & 15
NEW HAVEN PARK
HUNTERSVILLE, MECKLENBURG COUNTY
NORTH CAROLINA
FOR:
HINES REAL ESTATE GROUP, LLC
DEED 16560, PAGE 300

R.B. PHARR & ASSOCIATES, P.A.
SURVEYING & MAPPING
P.O. BOX 1234
19901 S. MAIN STREET CORNELIUS, N.C. 28031 TEL: (704) 895-1730
FAX (704) 895-1969 EMAIL: PHARRNORTHEH@PHARR.COM

| CREW: STAN W. | DRAWN: BRIAN H. | REVISED | SCALE: 1"=40' | DATE: 12-09-03 | FILE NO. 741 |
|---|---|---|---|---|---|
| | | | | | JOB NO. 60467 |