

13000 IDLEWILD RD

19332235

5/15/2007

duponbj

Groundwater and Wastewater Services File Imaging Project
May 2007
Barcode Font = IDAutomationHC39M

PROPOSED PLOT PLAN


MECKLENBURG COUNTY · ENVIRONMENTAL HEALTH

1200 BLYTHE BOULEVARD
CHARLOTTE, NC 28203
PHONE (704) 376-4603

FILE: 4082A

TC: 193-322-20

Draw in and name all roads adjoining the property. Draw in and accurately dimension the lot concerned. Accurately indicate property boundaries, proposed and/or existing structures and driveways, underground utilities, and wells and springs within 100 feet of the proposed building or drainfield.

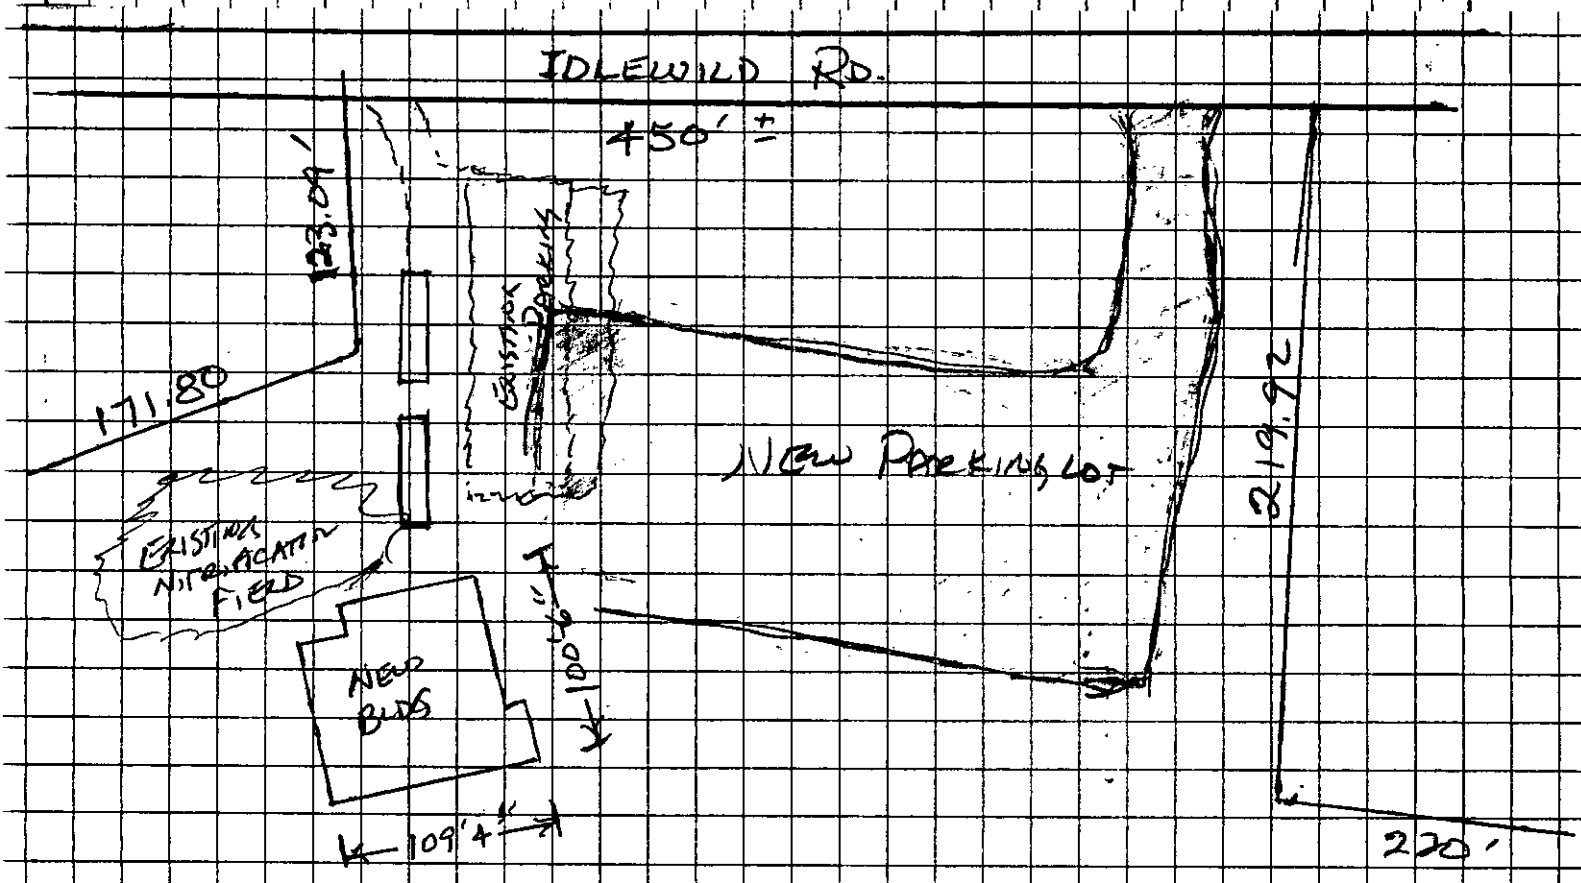

SIGNED: [signature] (Agent)

DATE: 9/13/89

MECKLENBURG COUNTY HEALTH DEPARTMENT
ENVIRONMENTAL HEALTH DIVISION

CHARGE SLIP

Date: 9-11-89

Name/Company: Keath Reynolds

Sanitation _____

Vector Control _____

O.P.W.D. ✓

Service: Improvement Permit

13000 Idlewild Rd

MECK COUNTY
HEALTH DEPARTMENT
ENVIRONMENTAL HEALTH DIVISION
PAID
SEP. 11 1989

Fee: $ 25.00 Cash

25.00

NOTICE:

A processing fee of $15.00 will be charged for all returned checks in accordance with N.C. General Statute 25-3-512.

Completed by

Collected by

BILLING — WHITE [redacted]

Gal. 25.00 Cash

APPLICATION FOR AN IMPROVEMENT PERMIT

HEALTH DEPARTMENT
ENVIRONMENTAL HEALTH DIVISION
1200 BLYTHE BOULEVARD
CHARLOTTE, NC 28203
PHONE (704) 376-4603

Mecklenburg County services are available without regard to ethnic origin, sex, or disability.

(OFFICE USE ONLY)
FILE: 4082A
TC: _____
SERIAL: № 19178
☐ L ☑ CRT

JOB LOCATION

① ADDRESS: 13000 IDLEWILD RD (STREET NO. / STREET) ② FILE: _____
③ JURISDICTION: MATTHEWS ④ TAX PARCEL NO.: 193-322-20
⑤ SUBDIVISION: _____ ⑥ LOT: _____ ⑦ BLOCK: _____

OWNER

⑧ NAME: MECKLENBURG PRESBY. (FIRST / MIDDLE / LAST)
⑨ MAILING ADDRESS: 13000 IDLEWILD RD
⑩ CITY: MATTHEWS, N.C. ⑪ STATE: N C ⑫ ZIP: 28105
⑬ PHONE: (WORK) 847-0864 ⑭ (HOME) _____

REQUEST

This request is for a(n):

⑮ ☐ New permit
⑯ ☐ Repair or alteration permit
⑰ ☐ Authorization for mobile home exchange
⑱ ☑ Other (specify) EXISTING SEPTIC TANK SYSTEM New Bldg. Permit

DESIGN CRITERIA

System will serve:

⑲ ☐ Residence ⑳ ☐ Mobile home
㉑ ☐ Business or place of public assembly
㉒ Number of bedrooms? _____
㉕ Type? FELLOWSHIP HALL
㉓ Maximum occupancy? _____
㉖ Maximum number of employees? _____
㉔ Basement? ☐ yes ☐ no
㉗ Maximum number of seats? _____

WATER SUPPLY

㉘ Water supply from (present or proposed):

A ☑ Individual well
B ☐ Municipal system
C ☐ Community well
D ☐ Community system

㉙ The undersigned, owner of the property described above as the "JOB LOCATION" has read the foregoing application, acknowledges that the contents of same are true, and authorizes agents of the MECKLENBURG COUNTY HEALTH DEPARTMENT to enter onto the property for the purpose of processing this request.

Signed: _____
Date: 9/11/89

IMPROVEMENT PERMIT

The undersigned, an authorized agent of the MECKLENBURG COUNTY HEALTH DEPARTMENT, certifies that the Department has approved the Request for the Job Location contained in this document. This approval is granted in accordance with the provisions of Laws And Rules For Sanitary Sewage Collection, Treatment And Disposal in effect at the time of issuance of the permit and is subject to the following provisions:

... No work shall be conducted on the septic tank system until an Installation, Construction, Alteration and/or Repair permit is issued by this Department.

... This permit is not transferable, and shall become null and void 36 months from the date of issuance. will use existing system.

Environmentalist _____ 9/14/89 Date

Director or Authorized Section Head _____ 9-14-89 Date

*This permit must be signed by the Director of Mecklenburg County Health Department or an authorized section head in order to be valid.

Hold EH

5702 578

$90

DATE 9/11/89

TO: CHARLOTTE-MECKLENBURG BUILDING STANDARDS
PERMIT ISSUING SECTION

FROM: MECKLENBURG COUNTY ENGINEERING

JURISDICTION MATT

193-322-20
PARCEL NUMBER

13000 Idlewild Rd.
ASSIGNED STREET ADDRESS (ADDRESS OF RECORD)

EXISTING STREET ADDRESS (IF DIFFERENT FROM ASSIGNED)

N/A
PROJECT NAME (IF APPLICABLE)

THE ABOVE DESCRIBED LOCATION HAS BEEN CHECKED CONCERNING:

1.	SUBDIVISION REGULATIONS	___ APPROVED	___ NOT APPROVED
2.	FLOODWAY REGULATIONS	___ APPROVED	___ NOT APPROVED
3.	EROSION CONTROL REGULATIONS	___ APPROVED	___ NOT APPROVED
4.	COMMERCIAL DRAINAGE PLAN	___ APPROVED	___ NOT APPROVED
5.	PUBLIC UTILITY EASEMENT	___ PRESENT	✓ NOT PRESENT
6.	PROPERTY FRONTS ON THOROUGHFARE	✓ YES	___ NO
7.	DRIVEWAY PERMIT REQUIRED	___ YES	✓ NO

REMARKS: New construction

NOTE: THIS FORM MUST BE TURNED IN AT THE CASHIERS OFFICE WHEN PAYING PERMIT FEE. CERTIFICATE OF OCCUPANCY WILL NOT BE GRANTED UNTIL TRANSPORTATION DIVISION GRANTS FINAL APPROVAL ON DRIVEWAY(S).

7/7/88
ALL OTHER FORMS OBSOLETE

☐ NEW ADDRESS

SIGNED: Rule

5/11/88 Paid $50.00 ck # 1022 EW dump Permit

APPLICATION FOR AN IMPROVEMENT PERMIT

MECKLENBURG COUNTY · ENVIRONMENTAL HEALTH

1200 BLYTHE BOULEVARD
CHARLOTTE, NC 28203
PHONE (704) 376-4603

Mecklenburg County services are available without regard to ethnic origin, sex, or disability.

(OFFICE USE ONLY)
FILE: 4082A
TC: _____
SERIAL: Nº 14527 ☐ L ☑ CRT

JOB LOCATION

① ADDRESS: 13000 (STREET NO.) IDLEWILD ROAD (STREET) ② FILE: _____
③ JURISDICTION: _____ ④ TAX PARCEL NO.: 193-322-20
⑤ SUBDIVISION: _____ ⑥ LOT: _____ ⑦ BLOCK: _____

OWNER

⑧ NAME: MECKLENBURG (FIRST) PRESBYTERY (MIDDLE) ATT: PETE PEERY (LAST)
⑨ MAILING ADDRESS: 13000 IDLEWILD ROAD
⑩ CITY: MATTHEWS ⑪ STATE: NC ⑫ ZIP: 28105
⑬ PHONE: (WORK) 847-0864 ⑭ (HOME) _____

REQUEST

This request is for a(n):

⑮ ☐ New permit
⑯ ☐ Repair or alteration permit
⑰ ☐ Authorization for mobile home exchange
⑱ ☒ Other (specify) MODULAR UNIT

DESIGN CRITERIA

System will serve:

⑲ ☐ Residence ⑳ ☐ Mobile home
㉑ ☒ Business or place of public assembly
㉒ Number of bedrooms? _____
㉕ Type? CHURCH
㉓ Maximum occupancy? _____
㉖ Maximum number of employees? 2
㉔ Basement? ☐ yes ☐ no
㉗ Maximum number of seats? 120

WATER SUPPLY

㉘ Water supply from (present or proposed):

A ☒ Individual well
B ☐ Municipal system
C ☐ Community well
D ☐ Community system

㉙ The undersigned, owner of the property described above as the "JOB LOCATION" has read the foregoing application, acknowledges that the contents of same are true, and authorizes agents of the MECKLENBURG COUNTY DEPARTMENT OF ENVIRONMENTAL HEALTH to enter onto the property for the purpose of processing this request.

Signed: X Albert D. Peery Jr.

Date: _____

IMPROVEMENT PERMIT

The undersigned, an authorized agent of the MECKLENBURG COUNTY DEPARTMENT OF ENVIRONMENTAL HEALTH, certifies that the Department has approved the Request for the Job Location contained in this document. This approval is granted in accordance with the provisions of Laws And Rules For Sanitary Sewage Collection, Treatment And Disposal in effect at the time of issuance of the permit and is subject to the following provisions:

. . . No work shall be conducted on the septic tank system until an Installation, Construction, Alteration and/or Repair permit is issued by this Department.

. . . This permit is not transferable, and shall become null and void 36 months from the date of issuance.

Use Existing System

Environmentalist _____ Date _____

Director or Authorized Section Head _____ Date 5-12-88

*This permit must be signed by the Director of Environmental Health or an authorized section head in order to be valid.

PROPOSED PLOT PLAN

Tim Whitaker
Health Dept

MECKLENBURG COUNTY ENVIRONMENTAL HEALTH


1200 BLYTHE BOULEVARD
CHARLOTTE, NC 28203
PHONE (704) 376-4603

FILE: 4082A

TC: 193-322-20

Morningstar Presbyterian Church

Draw in and name all roads adjoining the property. Draw in and accurately dimension the lot concerned. Accurately indicate property boundaries, proposed and/or existing structures and driveways, underground utilities, and wells and springs within 100 feet of the proposed building or drainfield.

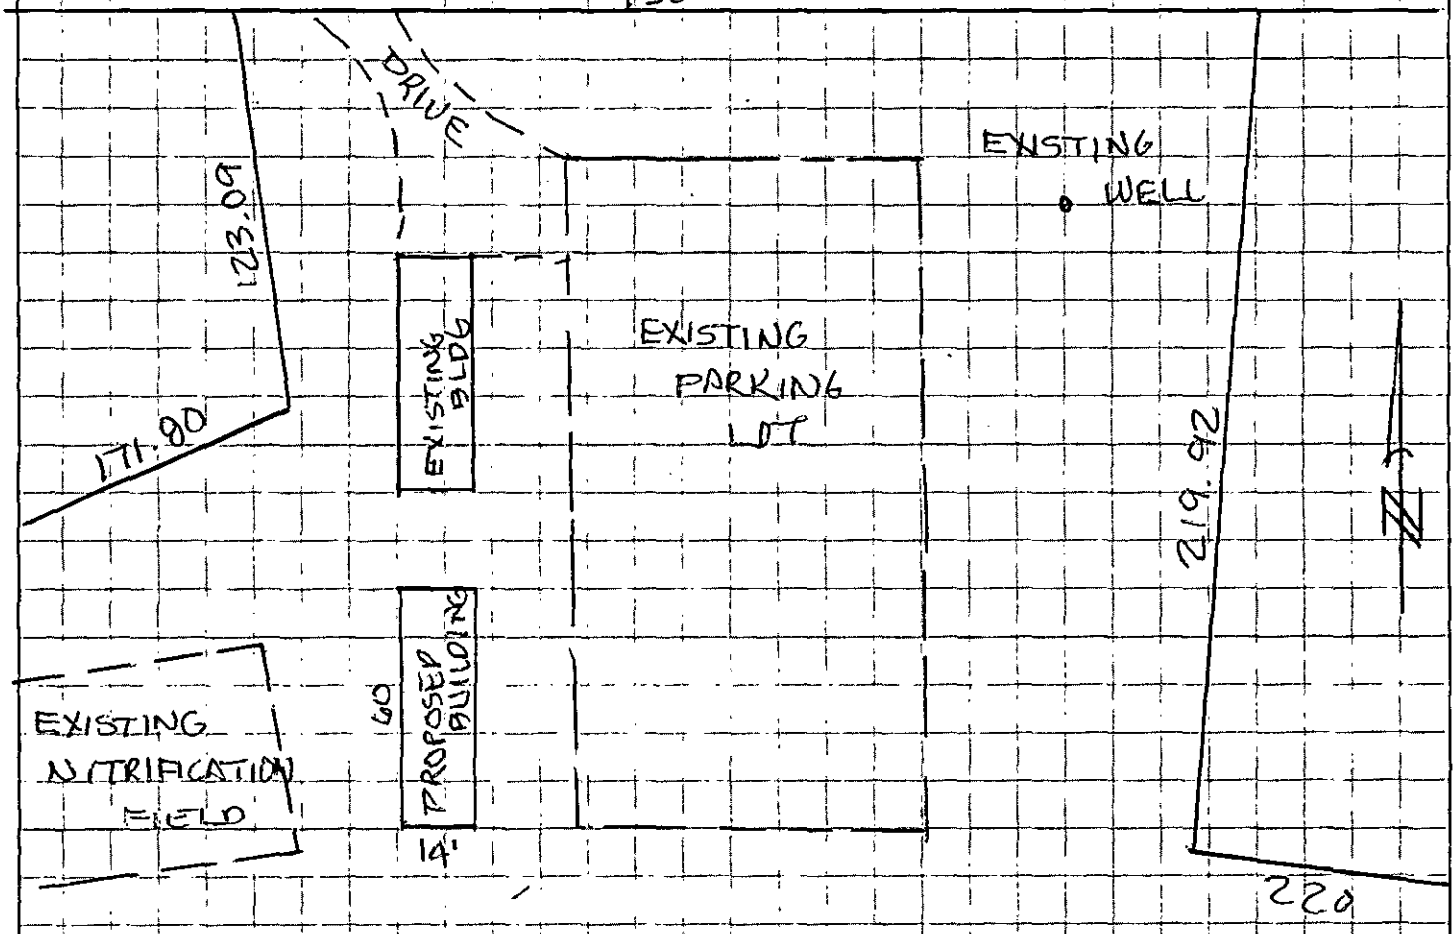

Signed: [signature], AGENT.

Date: MAY 11, 1988

2 batches on MTS will be removed

2 patches m/w
1 small batch

220 main Hall

CERTIFICATE OF COMPLETION/OPERATION PERMIT

1200 BLYTHE BOULEVARD
CHARLOTTE, NC 28203
PHONE (704) 376-4603

FILE: 4082-A DATE: 11-20-87

TC: 193-322-20 ☐ L ☑ CRT

SERIAL № 10716

Name of Owner Mecklenburg Presbytery-Newchurch Juris.: Development

Address of Property 13000 Idlewild Rd.

Inspection Data:

Tank Material PCC

Total Length of Drainfield 666

Number of Lines 6 @ 111'

Cover Depth 18"

Water Supply Source well

Distance to Water Source >100'

Excavation Inspected 11-20-87

Tank(s) Inspected 11-20-87

Wash Line Inspected —

High Water Alarm Inspected —

PLOT

Design: 1987, 1000ST, conv, 1998SFT, 126, CP&I CTR#

The undersigned has inspected the Septic Tank System described above, and certifies it has been

☑ installed or constructed ☐ altered or repaired

☑ in accordance with the permit issued ☐ as detailed in the plot above

and meets the provisions of 10 NCAC 10A .1900, "Laws And Rules For Sanitary Sewage Collection, Treatment, And Disposal" in effect on the date of issuance of the permit. The issuance of this

☑ Certificate of Completion ☐ Operation Permit

does not in any way guarantee that the system will operate properly or relieve any person now or hereafter owning, controlling, or using such system from any liability resulting from the failure of the system to operate properly. This document is issued subject to those restrictions and conditions shown on the permit(s) and the provisions of 10 NCAC 10A .1900 in addition to those listed below under "COMMENTS." This document shall be null and void if any information contained in the application is untrue or if any additions are made to the property which would increase the requirements for said system.

COMMENTS:

Jim Ervin
Environmentalist

Mecklenburg County services are available without regard to ethnic origin, sex, or disability.

INSTALLATION, CONSTRUCTION, ALTERATION, AND/OR REPAIR PERMIT


MECKLENBURG COUNTY · ENVIRONMENTAL HEALTH ·
1200 BLYTHE BOULEVARD
CHARLOTTE, NC 28203
PHONE (704) 376-4603

FILE: 4082-A DATE: 11-16-87

TC: 193-322-20 ☐ L

SERIAL Nº 11475

Permission is hereby given to ✓ Install or Construct, _____ Alter or Repair the individual septic tank wastewater treatment system with subsurface, soil absorption, effluent discharge as specified herein at the described location. This permit is granted based upon the information supplied in the application dated 11-4-87. All work shall be completed on or before 12-16-87, after which date this permit shall be null and void. The system shall meet all of the construction requirements of 10 NCAC 10A .1900 which are in effect on the date of the granting of this permit. A Certificate of Completion or an Operation Permit must be obtained from the Mecklenburg County Department of Environmental Health before any system can be covered up or placed into service. The issuance of this permit does not in any way guarantee that the system anticipated to be constructed will operate properly, or relieve any person now or hereafter owning, controlling or using such system from any liability resulting from the failure of the system to operate properly.

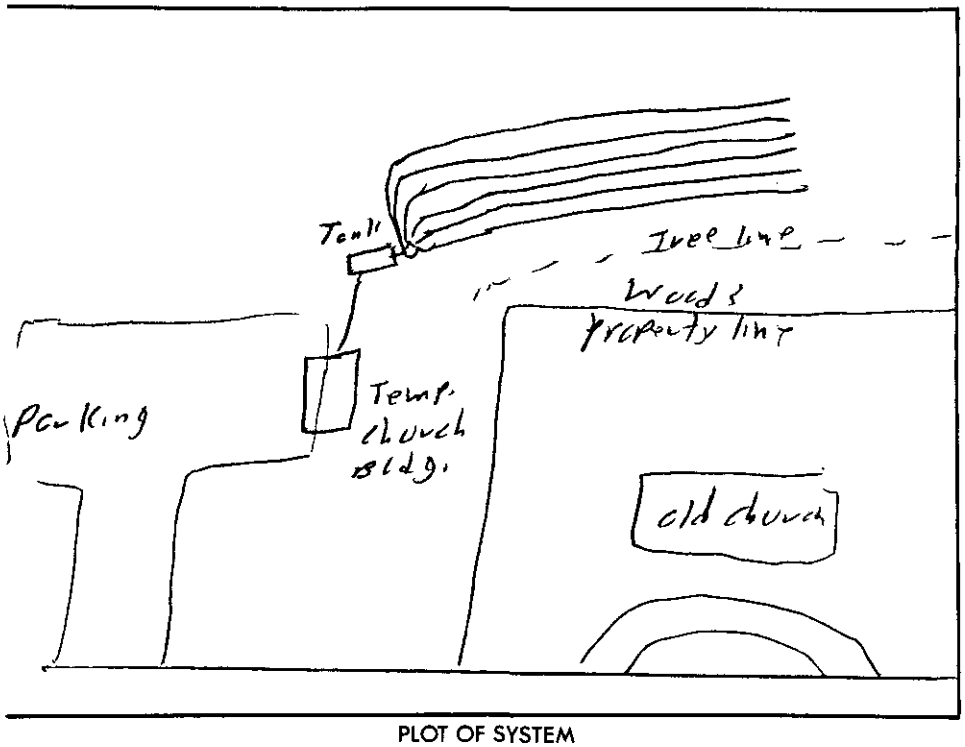

PLOT OF SYSTEM

Liquid Capacity of Septic Tank 1000 gallons

Liquid Capacity of Dosing Tank — gallons

Tank Construction PCC

Absorption and/or Nitrification Lines:

Trench Width 3 feet

Total Line Length 666 feet

Number of Lines 5·X

Depth of Stone 12 inches

Distance from House 5 feet

Distance from Property Line 10 feet

Distance from Well >50' feet

NAME OF OWNER Mecklenburg Presbytery - New Church Development

LOCATION OF PROPERTY 13000 Idlewild Rd.

Comments: 5·X Trenches 111' x 3' x 12" stone

Division or Section Head

Environmentalist Jim Ericson

* If this permit is for the installation or construction of a new system, it must be signed by the division or a section head of the Department of Environmental Health in order to be valid. Only the signature of the Environmentalist is required where an existing system is being altered or repaired.

WHITE - ENVIRONMENTAL HEALTH DEPARTMENT'S COPY ● CANARY - ENVIRONMENTALIST'S COPY ● PINK - OWNER OR AGENTS COPY

MECKLENBURG COUNTY
Department of Environmental Health

November 16th, 1987

Mecklenburg Presbytery
4455 Morris Park Drive, Suite C-1
Charlotte, NC 28212

RE: Property located at 13000 Idlewild Road
FILE: 4082A
PARCEL: 19332220

Dear Sir:

At your request, a field investigation was conducted on the property designated above for the purpose of determining site suitability for the installation of a ground absorption sewage disposal system. The property was found to contain a limited area of soils which were classified as provisionally suitable for such an installation. A copy of the Site Evaluation Report (Serial Number 14764) is enclosed for your information.

Should you desire to file for permission to install a ground absorption sewage disposal system, please submit an Application For An Improvement Permit with an ACCURATELY dimensioned plot plan detailing the location of current and/or proposed buildings, wells and sewage disposal systems to this office. The plan will be reviewed and if it is found that the area of provisionally suitable soils is adequate for the proposed construction, an Improvement Permit will be issued by this Department.

If I may be of assistance, please do not hesitate to contact me.

Sincerely,

Sylvia D. Daniel, R.S.
Environmental Health Supervisor
Environmental Resources Division

Enclosure

MECKLENBURG COUNTY ENVIRONMENTAL HEALTH
SITE EVALUATION REPORT
SERIAL NUMBER 14764

File: 4082A

Parcel: 19332220

Action: 1

☐ PC

Location: 13000 Idlewild Road

Subdivision:

Lot: Block: Acres: Approx .35 ac +/-


Owner: Mecklenburg Presbytery
Address: 4455 Morris Park Drive, Suite C-1
Charlotte, NC 28212

Comments: _____

Described by: William B. Mecklin

Date: 11-13-07

Dimensions Approximate

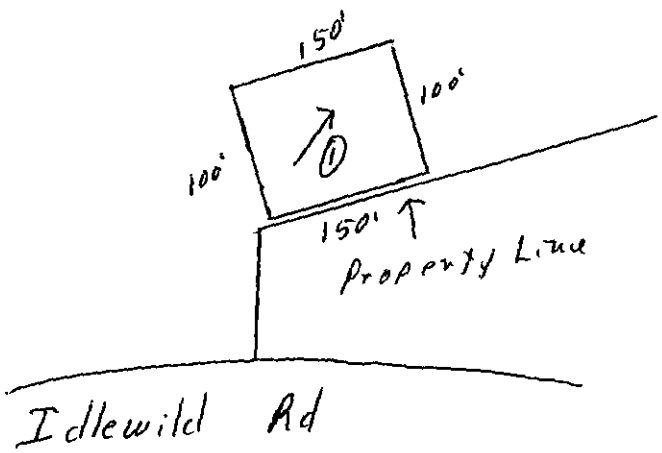

***** EVALUATION KEY *****

S = Suitable U = Unsuitable
PS = Provisionally Suitable
The "Area Classification" below indicates the suitability of areas in the diagram.

FACTORS	AREA 1	AREA 2	AREA 3	AREA 4	AREA 5	AREA 6
Topography	(S) PS U 2-8%	S PS U	S PS U	S PS U	S PS U	S PS U
Texture	S (PS) U clay	S PS U	S PS U	S PS U	S PS U	S PS U
Structure	S (PS) U Blocky	S PS U	S PS U	S PS U	S PS U	S PS U
Drainage	S (PS) U >36" To water	S PS U	S PS U	S PS U	S PS U	S PS U
Depth	S (PS) U >36"	S PS U	S PS U	S PS U	S PS U	S PS U
Restrictive Horizons	S (PS) U >36"	S PS U	S PS U	S PS U	S PS U	S PS U
Available Space	S (PS) U	S PS U	S PS U	S PS U	S PS U	S PS U
Other (specify)	S PS U	S PS U	S PS U	S PS U	S PS U	S PS U
Soil Group/Series	IVA Cecil-like					
Area Classification	S (PS) U	S PS U	S PS U	S PS U	S PS U	S PS U

(11-4-87 Paid $100-00 BJ)

APPLICATION FOR AN IMPROVEMENT PERMIT

MECKLENBURG COUNTY · ENVIRONMENTAL HEALTH ·

1200 BLYTHE BOULEVARD
CHARLOTTE, NC 28203
PHONE (704) 376-4603

Mecklenburg County services are available without regard to ethnic origin, sex, or disability.

(OFFICE USE ONLY)
FILE: 4082A
TC: _____
SERIAL: Nº 14525

☒ L ☒ CRT

JOB LOCATION

① ADDRESS: 13000 (STREET NO.) IDLEWILD ROAD (STREET) ② FILE: _____

③ JURISDICTION: _____ ④ TAX PARCEL NO.: 193-322-20

⑤ SUBDIVISION: N/A ⑥ LOT: N/A ⑦ BLOCK: N/A

OWNER

⑧ NAME: MECKLENBURG (FIRST) PRESBYTERY (MIDDLE) - NEW CHURCH DEVELOPMENT (LAST)

⑨ MAILING ADDRESS: SUITE C-1 RM 5 4455 MORRIS PARK DRIVE

⑩ CITY: CHARLOTTE ⑪ STATE: NC ⑫ ZIP: 28212

⑬ PHONE: (WORK) 545-5096 ⑭ (HOME) _____

REQUEST

This request is for a(n):

⑮ ☒ New permit

⑯ ☐ Repair or alteration permit

⑰ ☐ Authorization for mobile home exchange

⑱ ☐ Other (specify) _____

DESIGN CRITERIA

System will serve:

⑲ ☐ Residence ⑳ ☐ Mobile home

㉒ Number of bedrooms? _____

㉓ Maximum occupancy? _____

㉔ Basement? ☐ yes ☐ no

㉑ ☒ Business or place of public assembly

㉕ Type? CHURCH

㉖ Maximum number of employees? 1

㉗ Maximum number of seats? 120

WATER SUPPLY

㉘ Water supply from (present or proposed):

A ☒ Individual well

B ☐ Municipal system

C ☐ Community well

D ☐ Community system

㉙ The undersigned, owner of the property described above as the "JOB LOCATION" has read the foregoing application, acknowledges that the contents of same are true, and authorizes agents of the MECKLENBURG COUNTY DEPARTMENT OF ENVIRONMENTAL HEALTH to enter onto the property for the purpose of processing this request.

Signed: Robert J. Jarvis

Date: Nov. 4, 1987

IMPROVEMENT PERMIT

The undersigned, an authorized agent of the MECKLENBURG COUNTY DEPARTMENT OF ENVIRONMENTAL HEALTH, certifies that the Department has approved the Request for the Job Location contained in this document. This approval is granted in accordance with the provisions of Laws And Rules For Sanitary Sewage Collection, Treatment And Disposal in effect at the time of issuance of the permit and is subject to the following provisions:

. . . No work shall be conducted on the septic tank system until an Installation, Construction, Alteration and/or Repair permit is issued by this Department.

. . . This permit is not transferable, and shall become null and void 36 months from the date of issuance.

Environmentalist — Date: 11-16-87

Director or Authorized Section Head — Date: 11-17-87

*This permit must be signed by the Director of Environmental Health or an authorized section head in order to be valid.

(11-4-87 Paid $30.00)

APPLICATION FOR SOIL INVESTIGATION

MECKLENBURG COUNTY · ENVIRONMENTAL HEALTH ·

1200 BLYTHE BOULEVARD
CHARLOTTE, NC 28203
PHONE (704) 376-4603

(OFFICE USE ONLY)

FILE: 4082A

TC: _____

☐ PC ☐ REPT

JOB LOCATION

① ADDRESS: 13000 IDLEWILD ROAD

② SUBDIVISION: N/A ③ LOT: N/A ④ BLOCK: N/A

⑤ PARCEL REFERENCE: BOOK NO.: 193 PAGE NO.: 322 PARCEL NO.: 20

⑥ DEED REFERENCE: BOOK NO.: _____ PAGE NO.: _____

OWNER


⑦ NAME: MECKLENBURG PRESBYTERY – NEW CHURCH DEVELOPMENT

⑧ MAILING ADDRESS: (FIRST) Suite C-1 (MIDDLE) Rm 5 4455 Morris (LAST) Park Drive

⑨ CITY: Charlotte ⑩ STATE: NC ⑪ ZIP: 28212

⑫ PHONE: (WORK) 545-5096 (HOME) _____

⑬ Accurately diagram and dimension lot.

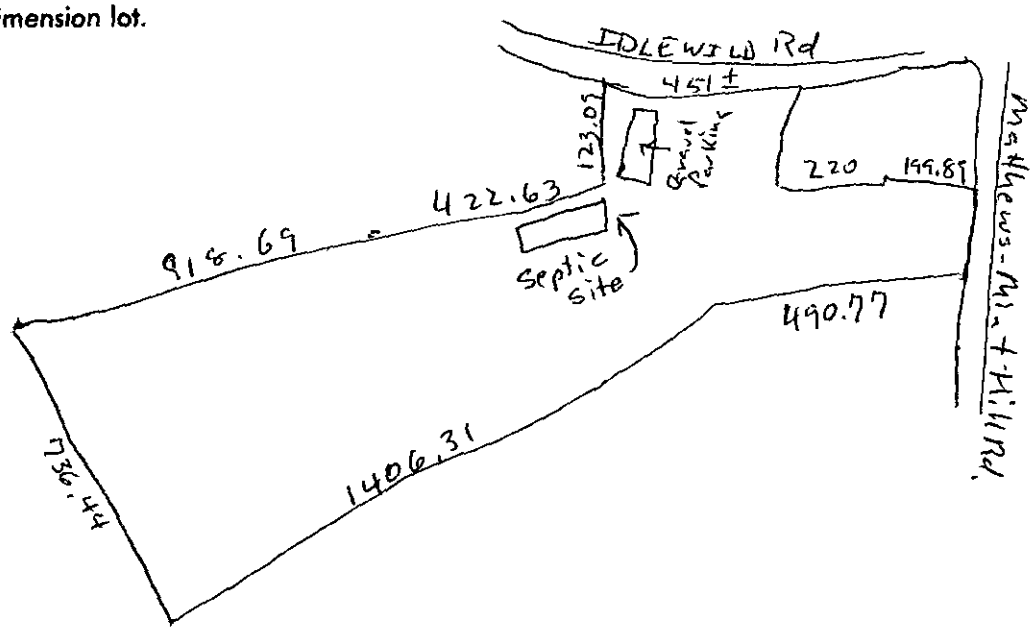

⑭ The undersigned, owner of the property described above as the "JOB LOCATION" has read the foregoing application, acknowledges that the contents of same are true, and authorizes agents of the MECKLENBURG COUNTY DEPARTMENT OF ENVIRONMENTAL HEALTH to enter onto the property for the purpose of processing this request.

Signed: Robert J. James

Date: Nov. 3 1987

Mecklenburg County services are available without regard to ethnic origin, sex, or disability.

WHITE - ENVIRONMENTAL HEALTH DEPARTMENT'S COPY ● CANARY - ENVIRONMENTALIST'S COPY ● PINK - OWNER'S COPY


PROPOSED PLOT PLAN

1200 BLYTHE BOULEVARD
CHARLOTTE, NC 28203
PHONE (704) 376-4603

FILE: _____

TC: _____

Draw in and name all roads adjoining the property. Draw in and accurately dimension the lot concerned. Accurately indicate property boundaries, proposed and/or existing structures and driveways, underground utilities, and wells and springs within 100 feet of the proposed building or drainfield.

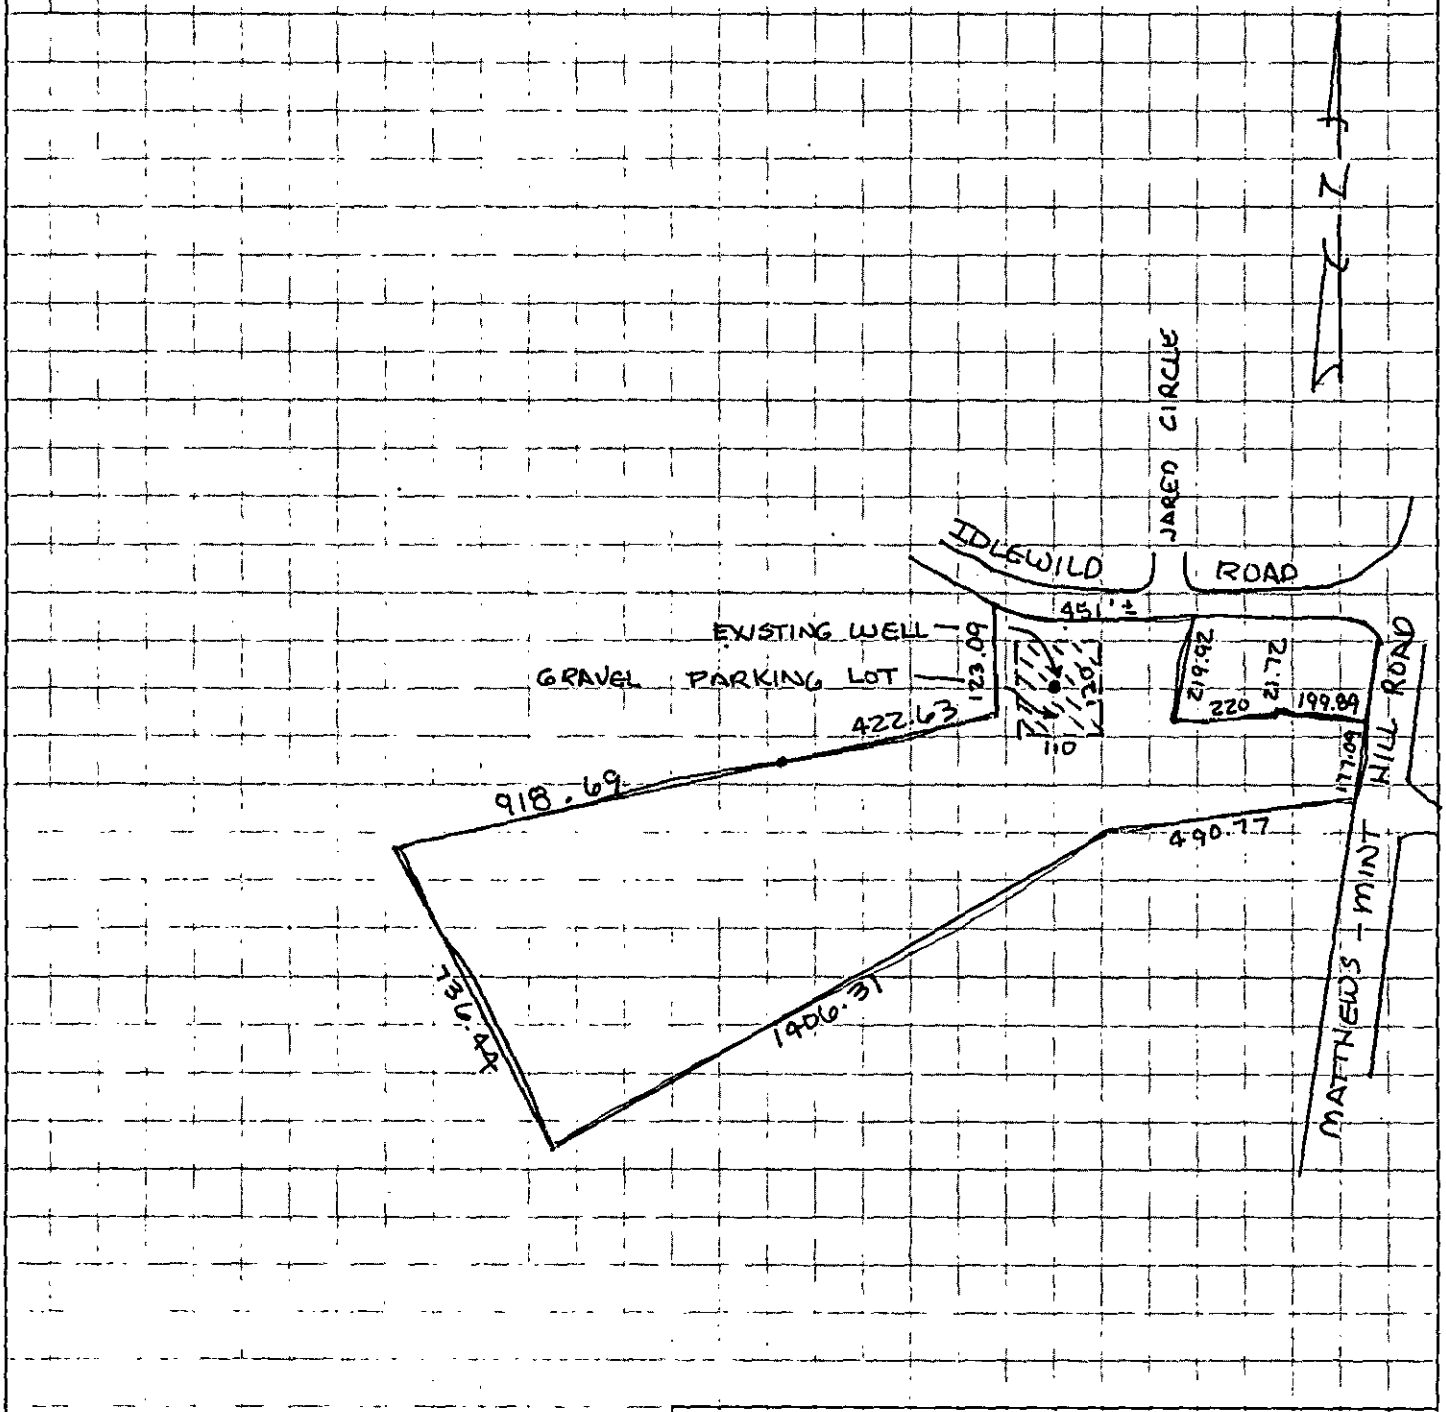

Signed: _____

Date: _____

193-32

PG. 18

BK. 135

PG. 30

PG. 33

WILLIAMS RD. #3185

DAN HOOD RD.

MINT

MORNING STAR DR.

2'x 753' RESERVED STRIP

HILL

IDLEWILD

CITY

MATTHEWS CITY LIMITS

RICE RD.

MATTHEWS

MORNING STAR

MIKELYNN DR.

ZELDA

OSCAR DR.

HARRIS

JERRY LN.

MARJORIE

LEMMOND ST.

MATTHEWS-MINT HILL RD.

BLACKWITH CT.

N.C. 51

CHURCH

10' RESERVED STRIP

TWP. LIMITS

LIMITS

CITY

CITY

CITY

LIMITS

21.26 AC.

5.25 AC.

16.936 AC.

33.872 AC.

2.56 AC

1.67 AC

1.88 AC

2 AC

2.83 AC.

1.98 AC.

1.55 AC.

2.789 AC.

10.06 AC.

19.77 AC±R

15.236 AC.

18.14 AC

15.236 AC.

2.681 AC

3.24 AC.

5.47 AC.

4 AC.

22.343 AC

4.83 AC

2.44 AC

4.527 AC

1.056 AC

#3249

#3233

323

322

321

20

19

16

15

1407.30 (TOTAL)

1571.85 (TOTAL)

796.73 (TOTAL)

472.81 (TOTAL)

1233.9'

1192.25

1050.33

1071.77

918.70

850.94

796.15

1013

560±

490.65

520±

TAX LINE MAP BOOK 193 PAGE 32


MECKLENBURG COUNTY, NORTH CAROLINA

REVISED SCALE 1" = 400'

2259



BLACKSMITH CT.
LEMMOND ST.
JARED CT.
OSCAR DR
MARJORIE
LN
HARRIS
LN
JERRY
LN
DANDRIDGE CIR
JUNIPER ST
RD
IDLEWILD
RD.
ELDA
LN
WOOD
LN

ED BARNES
SOUTHERN REAL ESTATE
139 S. TRYON ST., SUITE 500
CHARLOTTE, N.C. 28202

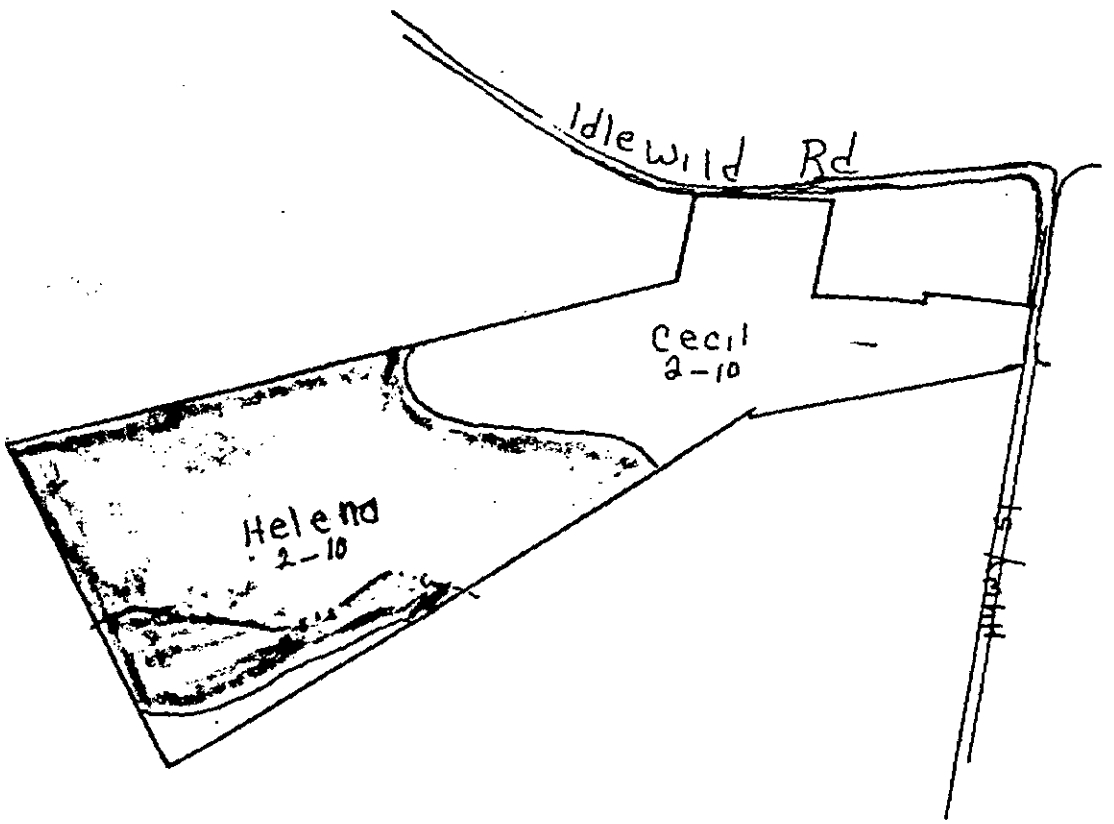

□ Soils Predominantly Acceptable for Septic tank Systems.
■ Soils Predominantly unacceptable for Septic Tank System.
TAX Code 193-322-20

W. B. Ramsey, Soil Scientist

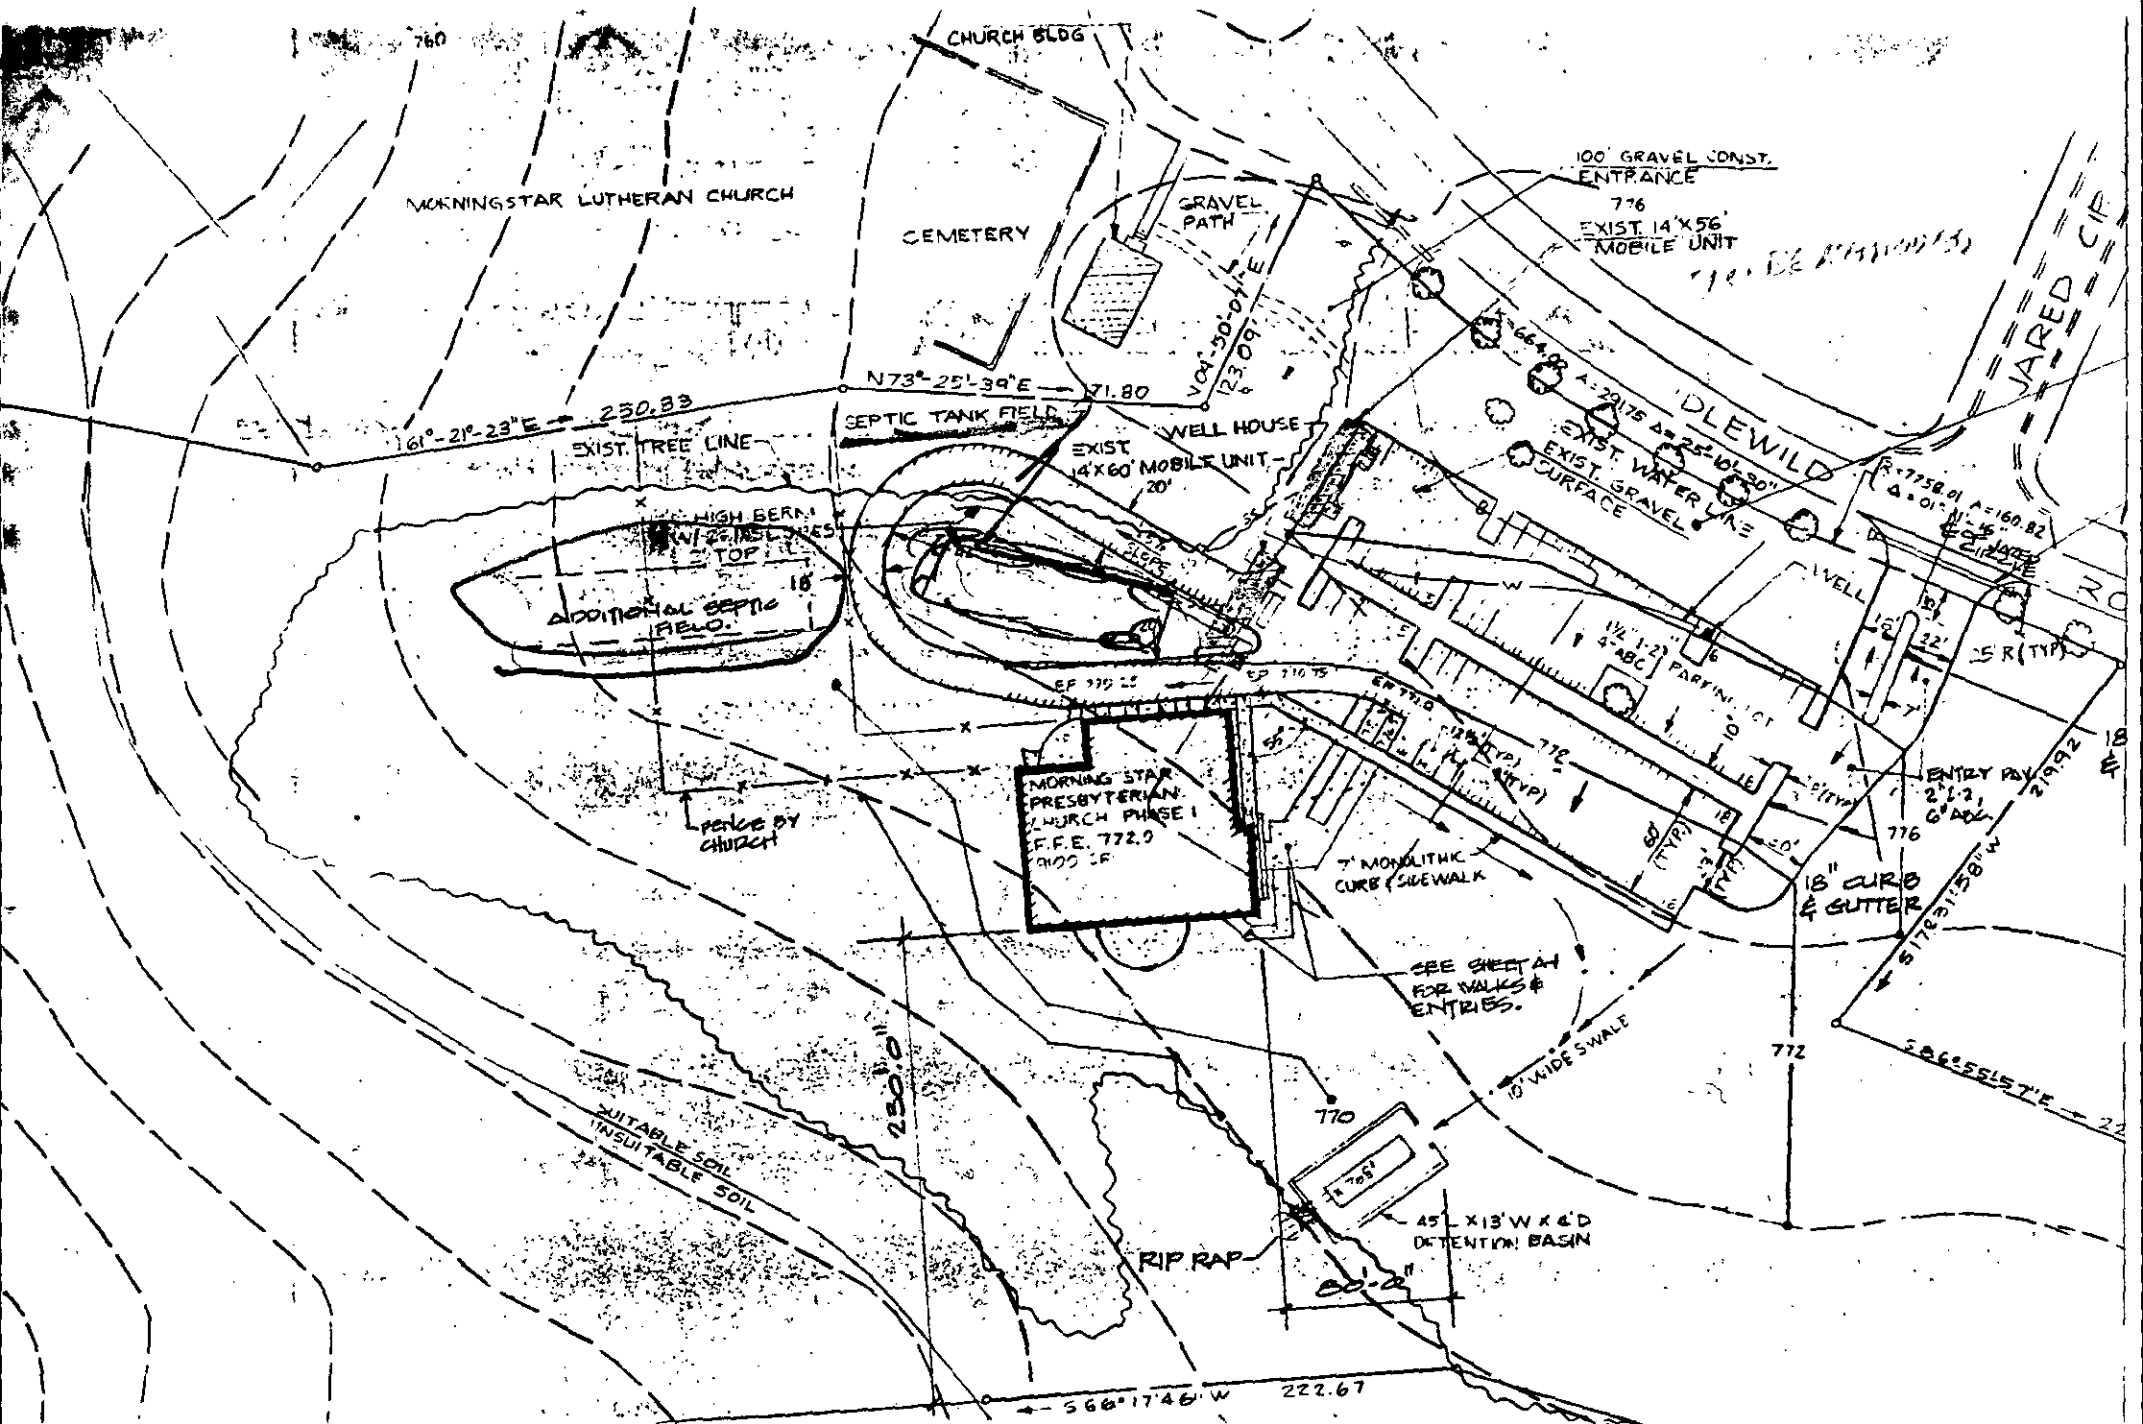
MORNINGSTAR LUTHERAN CHURCH
CEMETERY
CHURCH BLDG
GRAVEL PATH
100' GRAVEL CONST. ENTRANCE
776
EXIST. 14'X56' MOBILE UNIT
N73°-25'-39"E — 71.80
V04°-30'-04"E 123.09'
S61°-21'-23"E — 250.83
SEPTIC TANK FIELD
WELL HOUSE
EXIST. TREE LINE
EXIST. 14'X60' MOBILE UNIT
20'
EXIST. WATER LINE
EXIST. GRAVEL SURFACE
IDLEWILD
HIGH BERM W/ EVERGREENS ON TOP
ADDITIONAL SEPTIC FIELD
1½" I-2 4" ABC
PARKING LOT
WELL
MORNING STAR PRESBYTERIAN CHURCH PHASE I F.F.E. 772.9 9100 SF
FENCE BY CHURCH
7' MONOLITHIC CURB / SIDEWALK
18" CURB & GUTTER
ENTRY PAD 2"I-2, 6" AGG.
SEE SHEET A1 FOR WALKS & ENTRIES.
10' WIDE SWALE
772
770
SUITABLE SOIL
UNSUITABLE SOIL
RIP RAP
45' L X 13' W X 6' D DETENTION BASIN
S66°-17'-46"W 222.67
S17°-31'-58"W
S66°-55'-57"E