

1605 BREEZEWOOD DR

02957312

5/22/08

marliwr

Groundwater and Wastewater Services File Imaging Project
May 2007
Barcode Font = IDAutomationHC39M

Mecklenburg County
Health Department

August 17, 1995

Lenell C. Grier
4900 Casino Road
Charlotte, NC 28216

Re: 1605 Breezewood Drive
File: 4008
Parcel: 029-145-12

Dear Ms. Grier:

Receipt of your Application for Improvement Permit for the above referenced property is acknowledged. A soil evaluation and a site visit have been conducted. The results of the evaluation indicated that the site is **UNSUITABLE** under Rules .1941(3)(B) Soil Characteristics (MORPHOLOGY) EXPANSIVE CLAY MINERALOGY and .1943(a) SOIL DEPTH. For these reasons your Application for Improvement Permit is denied. A possible way to develop the site exists under Rule .1948(d) which reads as follows:

> A site classified as **UNSUITABLE** may be used for a ground absorption sewage treatment and disposal system specifically identified in Rules .1955, .1956, or .1957 of this Section or a system approved under Rule .1969 if written documentation, including engineering, hydrogeologic, geologic or soil studies, indicates to the local health department that the proposed system can be expected to function satisfactorily. Such sites shall be reclassified as **PROVISIONALLY SUITABLE** if the local health department determines that the substantiating data indicate that:
> (1) a ground absorption system can be installed so that the effluent will be non-pathogenic, non-infectious, non-toxic, and non-hazardous;
> (2) the effluent will not contaminate groundwater or surface water; and
> (3) the effluent will not be exposed on the ground surface or be discharged to surface waters where it could come in contact with people, animals, or vectors.

The State shall review the substantiating data if requested by the local health department.

Please be advised that you have the right to an informal review by this department. You also have the right to appeal under G.S. 130A-24, and to have the appeal held in Mecklenburg County.

If you have any questions regarding this matter, please call me at 336-5575.

Sincerely,

Kelly Randall

Kelly Randall, R.S., Soil Scientist
Individual Water and Wastewater Systems

4008

INDIVIDUAL WATER AND WASTEWATER SYSTEMS PROGRAM
APPLICATION FOR SERVICES

Pd $150 7/21/95 # 412

☐ CRT

Mecklenburg County Health Dept.
Environmental Health Division
c/o Hal Marshall Ctr., Suite 211
700 N. Tryon St.
Charlotte, NC 28202

(704)336-5102

Date:

PERSON FILING APPLICATION:
NAME: GRIER, LENELL C.
(last) (first) (mi)
ADDRESS: 4900 CASINO Rd PHONE: (704) 596-1249
CITY: Charlotte STATE: NC ZIPCODE: 28216

PROPERTY INFORMATION (FROM ENGINEERING FORM):
TAX/PARCEL NUMBER: 02914512
STREET ADDRESS: 1605 Breezewood Dr
ZONING:

PROPERTY OWNER:
NAME: Thomas Mattie
(last) (first) (mi)
ADDRESS: 6540 Heatherbrooke Ave. PHONE: (__) _____
CITY: Charlotte STATE: NC ZIPCODE: 28213

SUBDIVISION OR MOBILE HOME PARK NAME:

Township (check one):
☑ 0 Mecklenburg County ☐ 2 Davidson ☐ 4 Pineville ☐ 6 Huntersville
☐ 1 Charlotte ☐ 3 Cornelius ☐ 5 Matthews ☐ 7 Mint Hill

TYPE APPLICATION (check one):

LOT NUMBER: LOT SIZE (in acres):

☑ SOIL TEST - INDIVIDUAL LOT (D)
☐ NEW CONSTRUCTION ON VACANT LOT - 4 BEDROOMS OR LESS (N)
☐ EXCHANGE MOBILE HOME - SAME # BEDROOMS (Y)
☐ ADDITION - INCREASE ROOMS/OCCUPANCY/MOBILE HOME SIZE (A or M)
☐ COMMERCIAL OR INDUSTRIAL (N)
☐ SOIL TEST DEVELOPMENT (P)
☐ ADDITION - GARAGE OR RENOVATION/NO MAJOR CHANGES (X)
☐ MODIFIED /ALTERNATIVE/ OR RESIDENCE > 4 BEDROOMS (Z)
☐ REPAIR TO SYSTEM (R)

RESIDENTIAL PROPERTY (Type Building, check one):
☐ SINGLE MOBILE HOME (S) ☑ HOUSE (H) ☐ MULTIPLE FAMILY (U)
☐ DOUBLE WIDE (D) ☐ MODULAR HOME (M) ☐ OTHER _____ (O)

NUMBER BEDROOMS: 4 NUMBER OCCUPANTS:

SYSTEM CLASSIFICATION:

COMMERCIAL/INDUSTRIAL PROPERTY:
Type Business _____ # Employees ___ Per Shift ___ ___ ___
Industrial Wastes (Y/N) ___
Underground Storage Tanks On Property (Y/N) ___ Type _____

WATER SUPPLY (check one):
☐ Community (C) ☐ Shared Well (S)
☐ Municipal (M) ☐ Other 'spring' (O)
☑ Private Well (P)

FUTURE ADDITIONS - ALL PLANNED ADDITIONS MUST BE ENTERED (check all that apply):
☐ Swimming Pool ☐ Jacuzzi ☐ Stable/Barn ☐ Workshop ☐ None
☐ Garage ☐ Storage Building ☐ Deck/Patio ☐ Bedrooms ☐ Other

he undersigned, owner, or legal agent for the owner, of the property described above as the "JOB LOCATION" has read the oregoing application, acknowledges that the contents of same are true, and authorizes agents of the MECKLENBURG COUNTY HEALTH EPARTMENT to enter onto the property for the purpose of processing this request.

Signed: Lenell C. Grier Date: 7/21/95

OTICE:

he undersigned, an authorized agent of the MECKLENBURG COUNTY HEALTH DEPARTMENT, certifies that the Department has approved the e Request for the Job Location contained in this document. This approval is granted in accordance with the provisions of Laws d Rules For Sanitary Sewage Collection, Treatment And Disposal in effect at the time of issuance of the permit and is subject the following provisions:

..No work shall be conducted on the septic tank system until an installation, Construction, Alteration and/or Repair approval is granted by this Department.

..This permit is not transferable.


☐ IMPROVEMENT PERMIT - VALID 60 MONTHS FROM ISSUANCE
☐ MOBILE HOME EXCHANGE APPROVAL - VALID 6 MONTHS FROM ISSUANCE
☐ ADDITION/RENOVATION APPROVAL - VALID 1 YEAR FROM ISSUANCE

Environmentalist Date

Director or Authorized Section Head Date

WATER 2270

DV

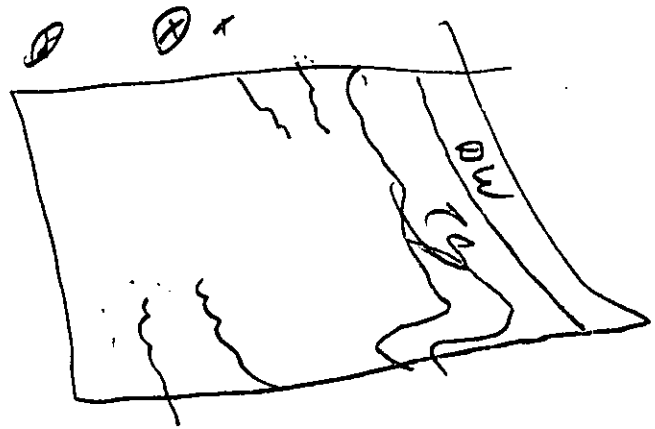
DW


PROPOSED PLOT PLAN

HEALTH DEPARTMENT
ENVIRONMENTAL HEALTH DIVISION
700 NORTH TRYON STREET
CHARLOTTE, NC 28202
PHONE (704) 336-5102

FILE: 4008

TC: 029-145-12

Draw in and name all roads adjoining the property. Draw in and accurately dimension the lot concerned. Accurately indicate property boundaries proposed and/or existing structures and driveways, underground utilities, and wells and springs within 100 feet of the proposed building or drainfield.

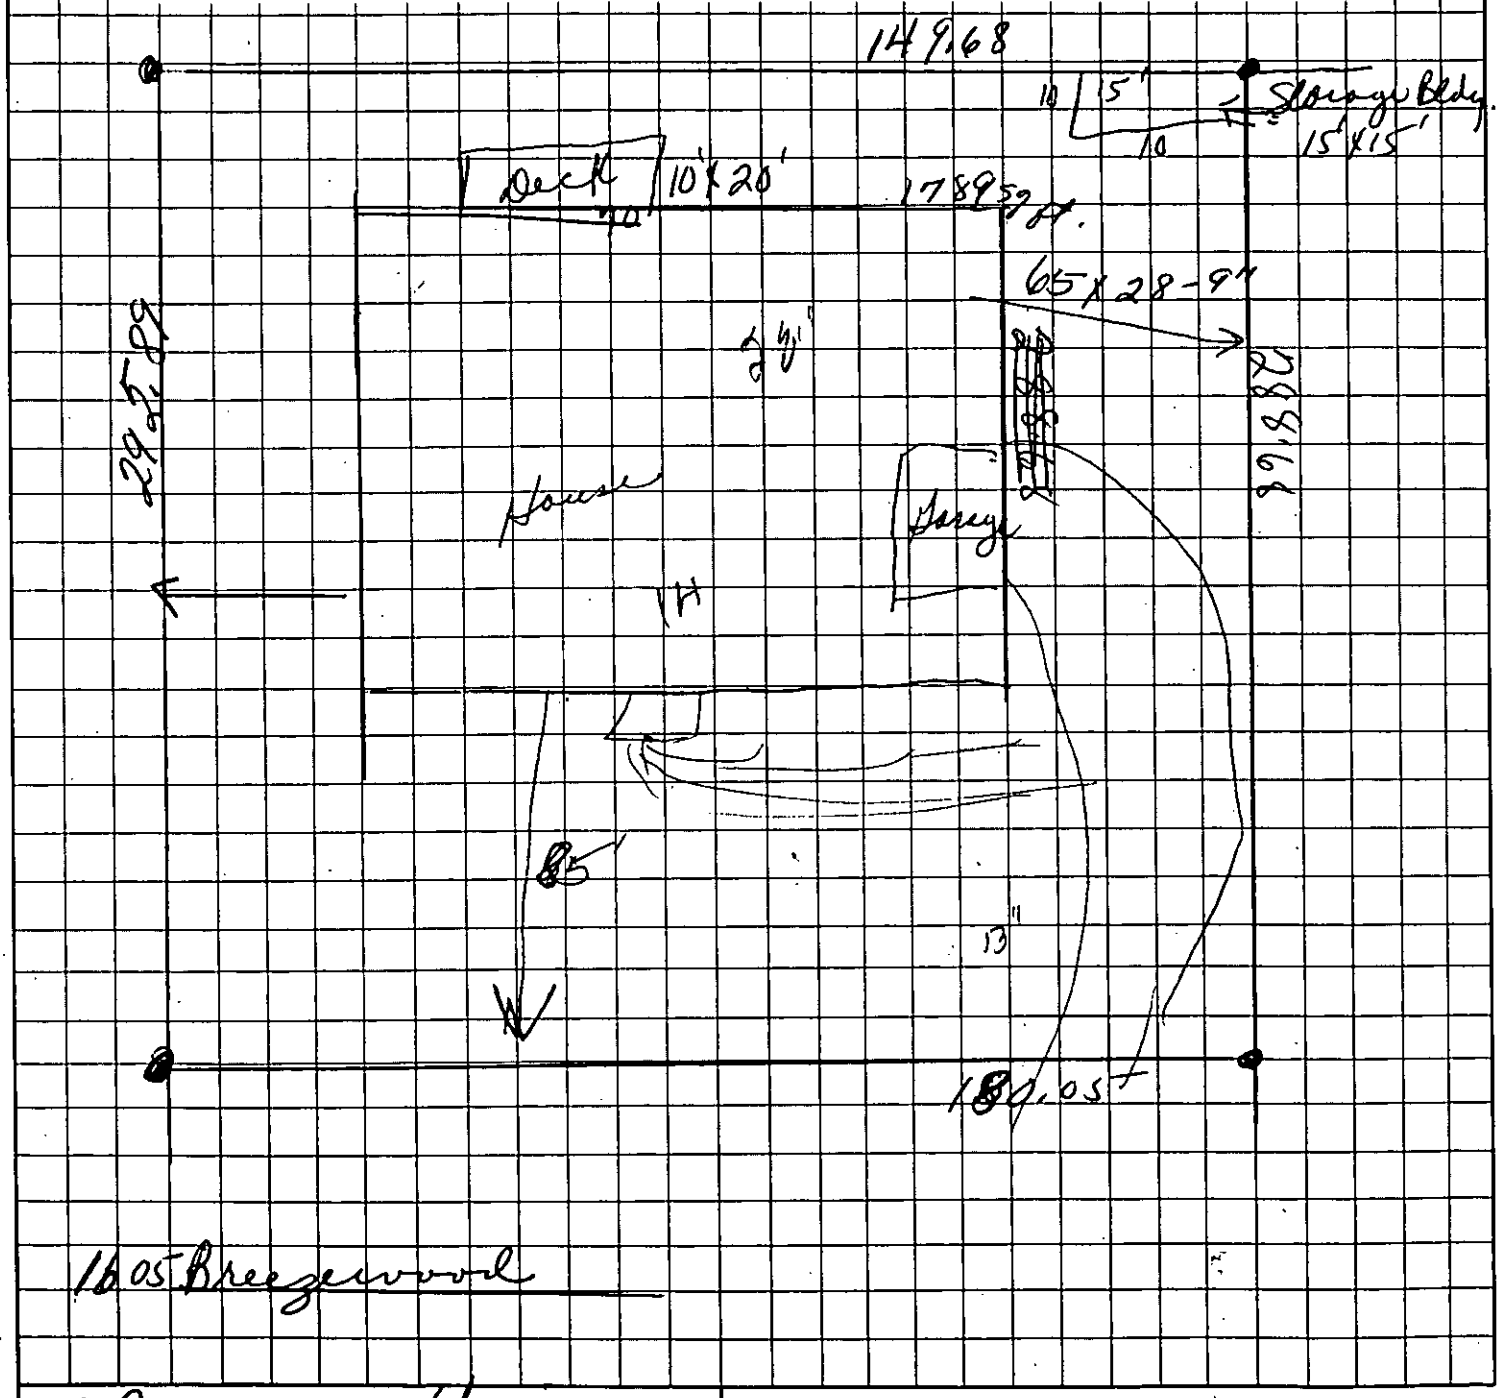

Lorene C. Green
OWNER/AGENT SIGNATURE

DATE 7-21-95

APPROVAL DATE _____

White - Health Department's Copy Canary - E.H.S. Copy Pink - Owner's Copy

MECKLENBURG COUNTY HEALTH DEPARTMENT
SITE EVALUATION REPORT
SERIAL NUMBER 028671

File: 400E Action 3

Parcel: 029-145-12 ☐ PC

Location: 1605 Breezewood Dr.

Subdivision:


Lot: Block: Acres: Approx 1C

Owner: Ruthie Thomas
Address: 1546 Hendersonville Rd
Charlotte, N.C. 28213

Comments: _____

Described by: William R. Marlin

Date: 8-10-95

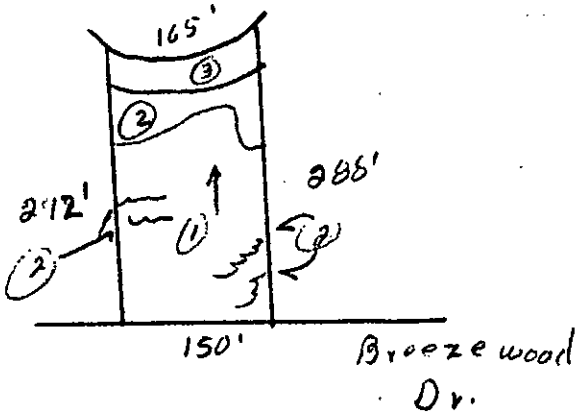

***** EVALUATION KEY *****

S = Suitable U = Unsuitable
PS = Provisionally Suitable
The "Area Classification" below indicates the suitability of areas in the diagram.

FACTORS	AREA 1	AREA 2	AREA 3	AREA 4	AREA 5	AREA 6
Topography	(S) PS U 2-15%	S PS (U) Complex slopes	S PS (U) Drainageway / Depression	S PS U	S PS U	S PS U
Texture Expansive clay	S PS (U)	S PS U	S PS U	S PS U	S PS U	S PS U
Structure	S (PS) U Blocky	S PS U	S PS U	S PS U	S PS U	S PS U
Drainage >36"	S (PS) U To 50" wetness	S PS U	S PS U	S PS U	S PS U	S PS U
Depth	S PS (U) 13-27"	S PS U	S PS U	S PS U	S PS U	S PS U
Restrictive Horizons	S (PS) U >36"	S PS U	S PS U	S PS U	S PS U	S PS U
Available Space	S (PS) U	S PS U	S PS U	S PS U	S PS U	S PS U
Other (specify)	S PS U	S PS U	S PS U	S PS U	S PS U	S PS U
Soil Group/Series	Series Not Determined	Complex slopes	Drainageway/ Depression			
Area Classification	S PS (U)	S PS (U)	S PS (U)	S PS U	S PS U	S PS U

MECKLENBURG COUNTY HEALTH DEPARTMENT
SITE EVALUATION REPORT
SERIAL NUMBER 028671

File: 4008 D400 Action 3

Parcel: 029-145-12 ☐ PC

Location: 1605 Breezewood Dr.

Subdivision:


Lot: Block: Acres: Approx 10

Owner: Mattie Thomas
Address: 6540 Heatherbrook Lane
Charlotte, N.C. 28213

Comments: _____

Described by: William R. Marlin

Date: 8-10-95

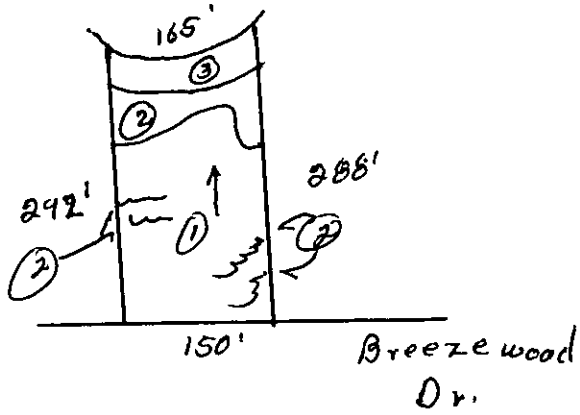

***** EVALUATION KEY *****

S = Suitable U = Unsuitable
PS = Provisionally Suitable
The "Area Classification" below indicates the suitability of areas in the diagram.

FACTORS	AREA 1	AREA 2	AREA 3	AREA 4	AREA 5	AREA 6
Topography	(S) PS U 2-15%	S PS (U) Complex slopes	S PS (U) Drainageway / Depression	S PS U	S PS U	S PS U
Texture	S PS (U) Expansive clay	S PS U	S PS U	S PS U	S PS U	S PS U
Structure	S (PS) U Blocky	S PS U	S PS U	S PS U	S PS U	S PS U
Drainage	S (PS) U Soil wetness >36" To	S PS U	S PS U	S PS U	S PS U	S PS U
Depth	S PS (U) 13-29"	S PS U	S PS U	S PS U	S PS U	S PS U
Restrictive Horizons	S (PS) U 36"	S PS U	S PS U	S PS U	S PS U	S PS U
Available Space	S (PS) U	S PS U	S PS U	S PS U	S PS U	S PS U
Other (specify)	S PS U	S PS U	S PS U	S PS U	S PS U	S PS U
Soil Group/Series	Series Not Determined	Complex slopes	Drainageway Depression			
Area Classification	S PS (U)	S PS (U)	S PS (U)	S PS U	S PS U	S PS U

MECKLENBURG COUNTY HEALTH DEPARTMENT
SITE EVALUATION REPORT
SERIAL NUMBER 028671

File: 4008 DUKE Action 3

Parcel: 029-145-12 ☐ PC

Location: 1605 Breezewood Dr.

Subdivision:


Lot: Block: Acres: Approx 1.0

Owner: Mattie Thomas
Address: 6540 Hendersbrook Lane
Charlotte, N.C. 28213

Comments:

Described by: William R. Marlin

Date: 8-10-95

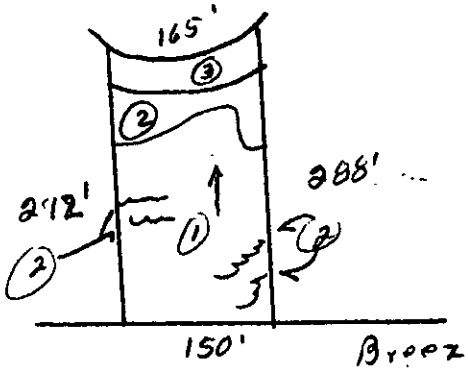

***** EVALUATION KEY *****

S = Suitable U = Unsuitable
PS = Provisionally Suitable
The "Area Classification" below indicates the suitability of areas in the diagram.

FACTORS	AREA 1	AREA 2	AREA 3	AREA 4	AREA 5	AREA 6
Topography	(S) PS U 2-15%	S PS (U) Complex slopes	S PS (U) Drainageway / Depression	S PS U	S PS U	S PS U
Texture	S PS (U) Expansive clay	S PS U	S PS U	S PS U	S PS U	S PS U
Structure	S (PS) U Blocky	S PS U	S PS U	S PS U	S PS U	S PS U
Drainage	S (PS) U >36" To Soil Wetness	S PS U	S PS U	S PS U	S PS U	S PS U
Depth	S PS (U) 13-29"	S PS U	S PS U	S PS U	S PS U	S PS U
Restrictive Horizons	S (PS) U >36"	S PS U	S PS U	S PS U	S PS U	S PS U
Available Space	S (PS) U	S PS U	S PS U	S PS U	S PS U	S PS U
Other (specify)	S PS U	S PS U	S PS U	S PS U	S PS U	S PS U
Soil Group/Series	Series Not Determined	Complex slopes	Drainageway Depression			
Area Classification	S PS (U)	S PS (U)	S PS (U)	S PS U	S PS U	S PS U

4008

INDIVIDUAL WATER AND WASTEWATER SYSTEMS PROGRAM
APPLICATION FOR SERVICES

Pd. # 150 7/21/95 Ck # 412

☐ CRT

Mecklenburg County Health Dept.
Environmental Health Division
c/o Hal Marshall Ctr., Suite 211
700 N. Tryon St.
Charlotte, NC 28202

(704)336-5102

Date:

PERSON FILING APPLICATION:
NAME: GRIER, LENELL C.
(last) (first) (mi)
ADDRESS: 4900 CASINORD PHONE: (704) 596-1269
CITY: Charlotte STATE: NC ZIPCODE: 28216

PROPERTY INFORMATION (FROM ENGINEERING FORM):
TAX/PARCEL NUMBER: 02914512
STREET ADDRESS: 1605 Breezewood Dr.
ZONING:

PROPERTY OWNER:
NAME: THOMAS MATTIE
(last) (first) (mi)
ADDRESS: 6540 Heatherbrooke AVE. PHONE: (__) ____
CITY: Charlotte STATE: NC ZIPCODE: 28213

SUBDIVISION OR MOBILE HOME PARK NAME:

Township (check one):
☒ 0 Mecklenburg County ☐ 2 Davidson ☐ 4 Pineville ☐ 6 Huntersville
☐ 1 Charlotte ☐ 3 Cornelius ☐ 5 Matthews ☐ 7 Mint Hill

LOT NUMBER: LOT SIZE (in acres):

TYPE APPLICATION (check one):
☒ SOIL TEST - INDIVIDUAL LOT (D)
☐ NEW CONSTRUCTION ON VACANT LOT - 4 BEDROOMS OR LESS (N)
☐ EXCHANGE MOBILE HOME - SAME # BEDROOMS (Y)
☐ ADDITION - INCREASE ROOMS/OCCUPANCY/MOBILE HOME SIZE (A or M)
☐ COMMERCIAL OR INDUSTRIAL (N)
☐ SOIL TEST DEVELOPMENT (P)
☐ ADDITION - GARAGE OR RENOVATION/NO MAJOR CHANGES (X)
☐ MODIFIED /ALTERNATIVE/ OR RESIDENCE > 4 BEDROOMS (Z)
☐ REPAIR TO SYSTEM (R)

RESIDENTIAL PROPERTY (Type Building, check one):
☐ SINGLE MOBILE HOME (S) ☒ HOUSE (H) ☐ MULTIPLE FAMILY (U)
☐ DOUBLE WIDE (D) ☐ MODULAR HOME (M) ☐ OTHER _____ (O)

NUMBER BEDROOMS: 4 NUMBER OCCUPANTS:
SYSTEM CLASSIFICATION:

COMMERCIAL/INDUSTRIAL PROPERTY:
Type Business _____ # Employees ___ Per Shift ___ ___ ___
Industrial Wastes (Y/N) ___
Underground Storage Tanks On Property (Y/N) ___ Type _____

WATER SUPPLY (check one):
☐ Community (C) ☐ Shared Well (S)
☐ Municipal (M) ☐ Other 'spring' (O)
☒ Private Well (P)

FUTURE ADDITIONS - ALL PLANNED ADDITIONS MUST BE ENTERED (check all that apply):
☐ Swimming Pool ☐ Jacuzzi ☐ Stable/Barn ☐ Workshop ☐ None
☐ Garage ☐ Storage Building ☐ Deck/Patio ☐ Bedrooms ☐ Other

The undersigned, owner, or legal agent for the owner, of the property described above as the "JOB LOCATION" has read the foregoing application, acknowledges that the contents of same are true, and authorizes agents of the MECKLENBURG COUNTY HEALTH DEPARTMENT to enter onto the property for the purpose of processing this request.

Signed: Lenell C. Grier Date: 7/21/95

NOTICE:

The undersigned, an authorized agent of the MECKLENBURG COUNTY HEALTH DEPARTMENT, certifies that the Department has approved the the Request for the Job Location contained in this document. This approval is granted in accordance with the provisions of Laws And Rules for Sanitary Sewage Collection, Treatment And Disposal in effect at the time of issuance of the permit and is subject to the following provisions:

...No work shall be conducted on the septic tank system until an installation, Construction, Alteration and/or Repair approval is granted by this Department.

...This permit is not transferable.

...

☐ IMPROVEMENT PERMIT - VALID 60 MONTHS FROM ISSUANCE
☐ MOBILE HOME EXCHANGE APPROVAL - VALID 6 MONTHS FROM ISSUANCE
☐ ADDITION/RENOVATION APPROVAL - VALID 1 YEAR FROM ISSUANCE

_____ Environmentalist Date

_____ Director or Authorized Section Head Date

WATER : 22


PROPOSED PLOT PLAN

HEALTH DEPARTMENT
ENVIRONMENTAL HEALTH DIVISION
700 NORTH TRYON STREET
CHARLOTTE, NC 28202
PHONE (704) 336-5102

FILE: 4008

TC: 029-145-12

Draw in and name all roads adjoining the property. Draw in and accurately dimension the lot concerned. Accurately indicate property boundaries proposed and/or existing structures and driveways, underground utilities, and wells and springs within 100 feet of the proposed building or drainfield.

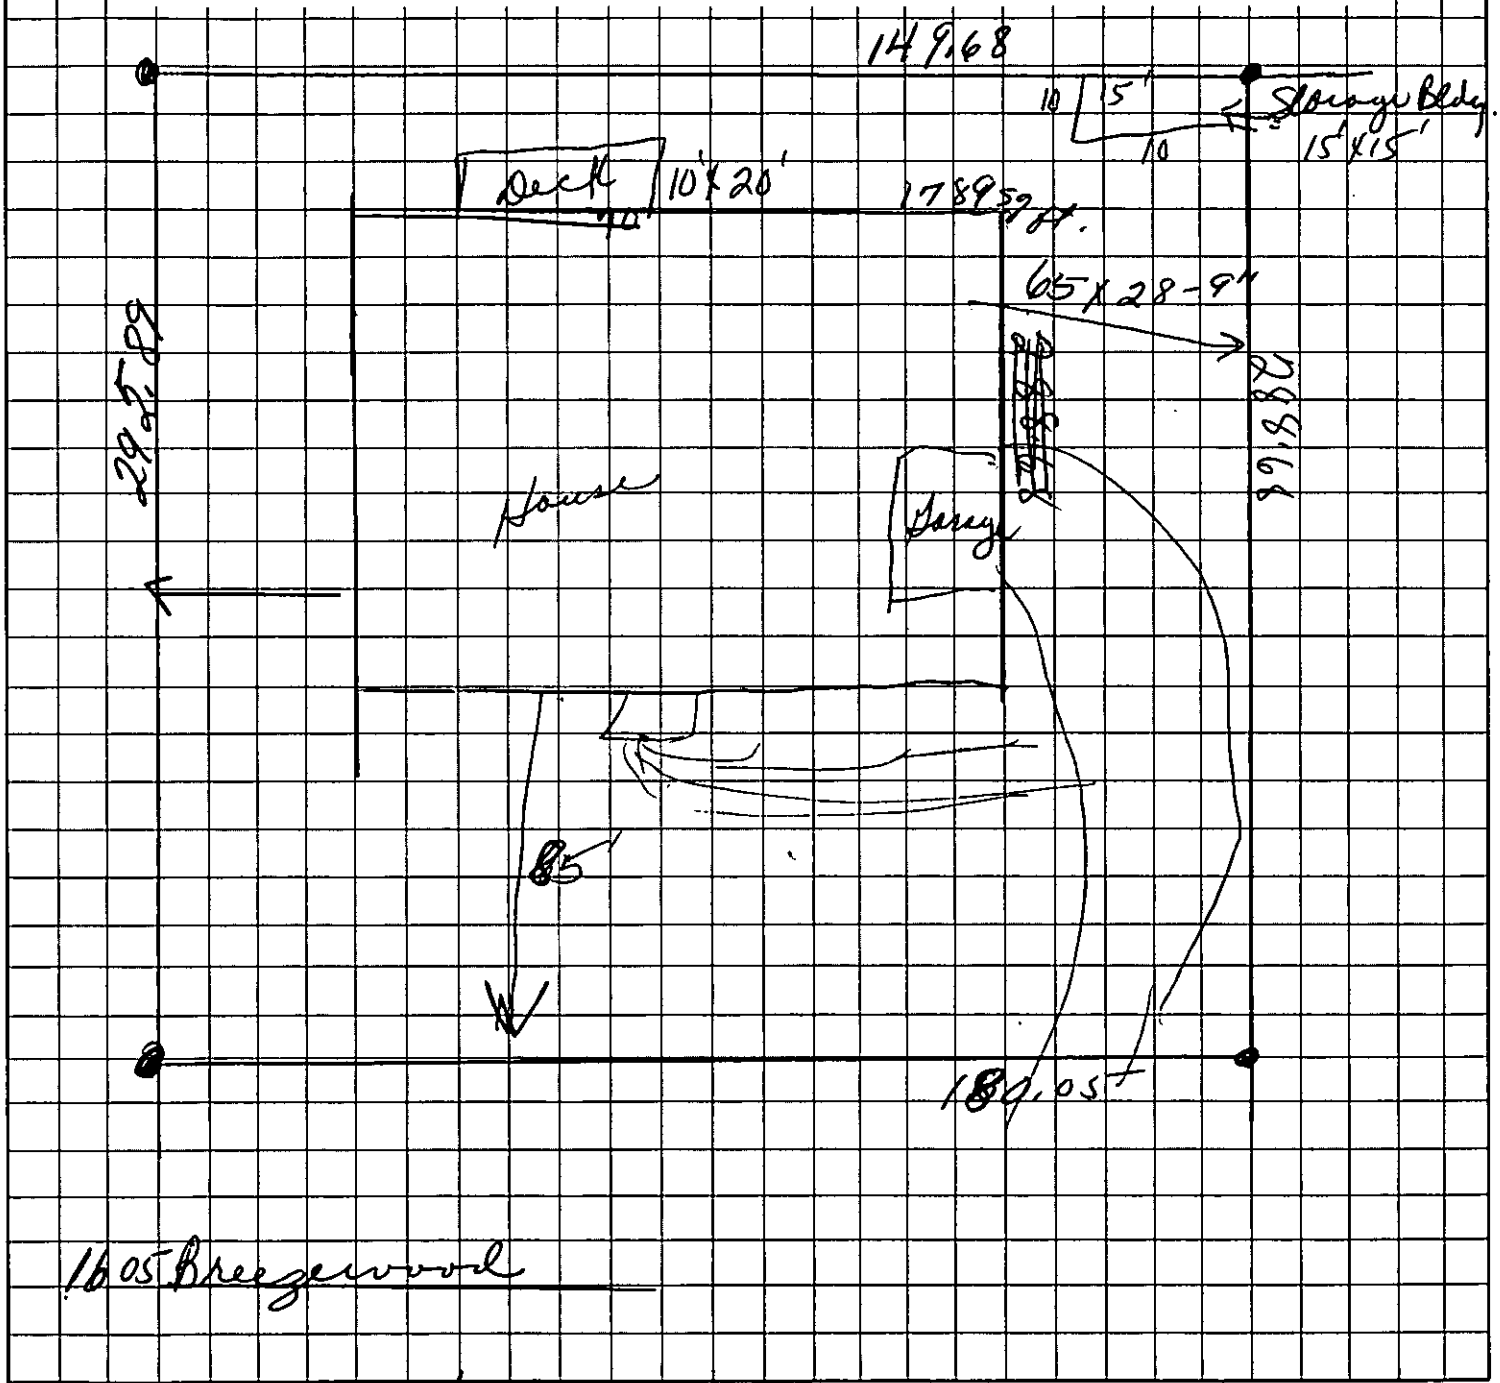

Lenee C. Green
OWNER/AGENT SIGNATURE

DATE 7-21-95

APPROVAL DATE _____

White - Health Department's Copy Canary - E.H.S. Copy Pink - Owner's Copy


PROPOSED PLOT PLAN

HEALTH DEPARTMENT
ENVIRONMENTAL HEALTH DIVISION
700 NORTH TRYON STREET
CHARLOTTE, NC 28202
PHONE (704) 336-5102

FILE: 4008

TC: 129-145-12

Draw in and name all roads adjoining the property. Draw in and accurately dimension the lot concerned. Accurately indicate property boundaries proposed and/or existing structures and driveways, underground utilities, and wells and springs within 100 feet of the proposed building or drainfield.

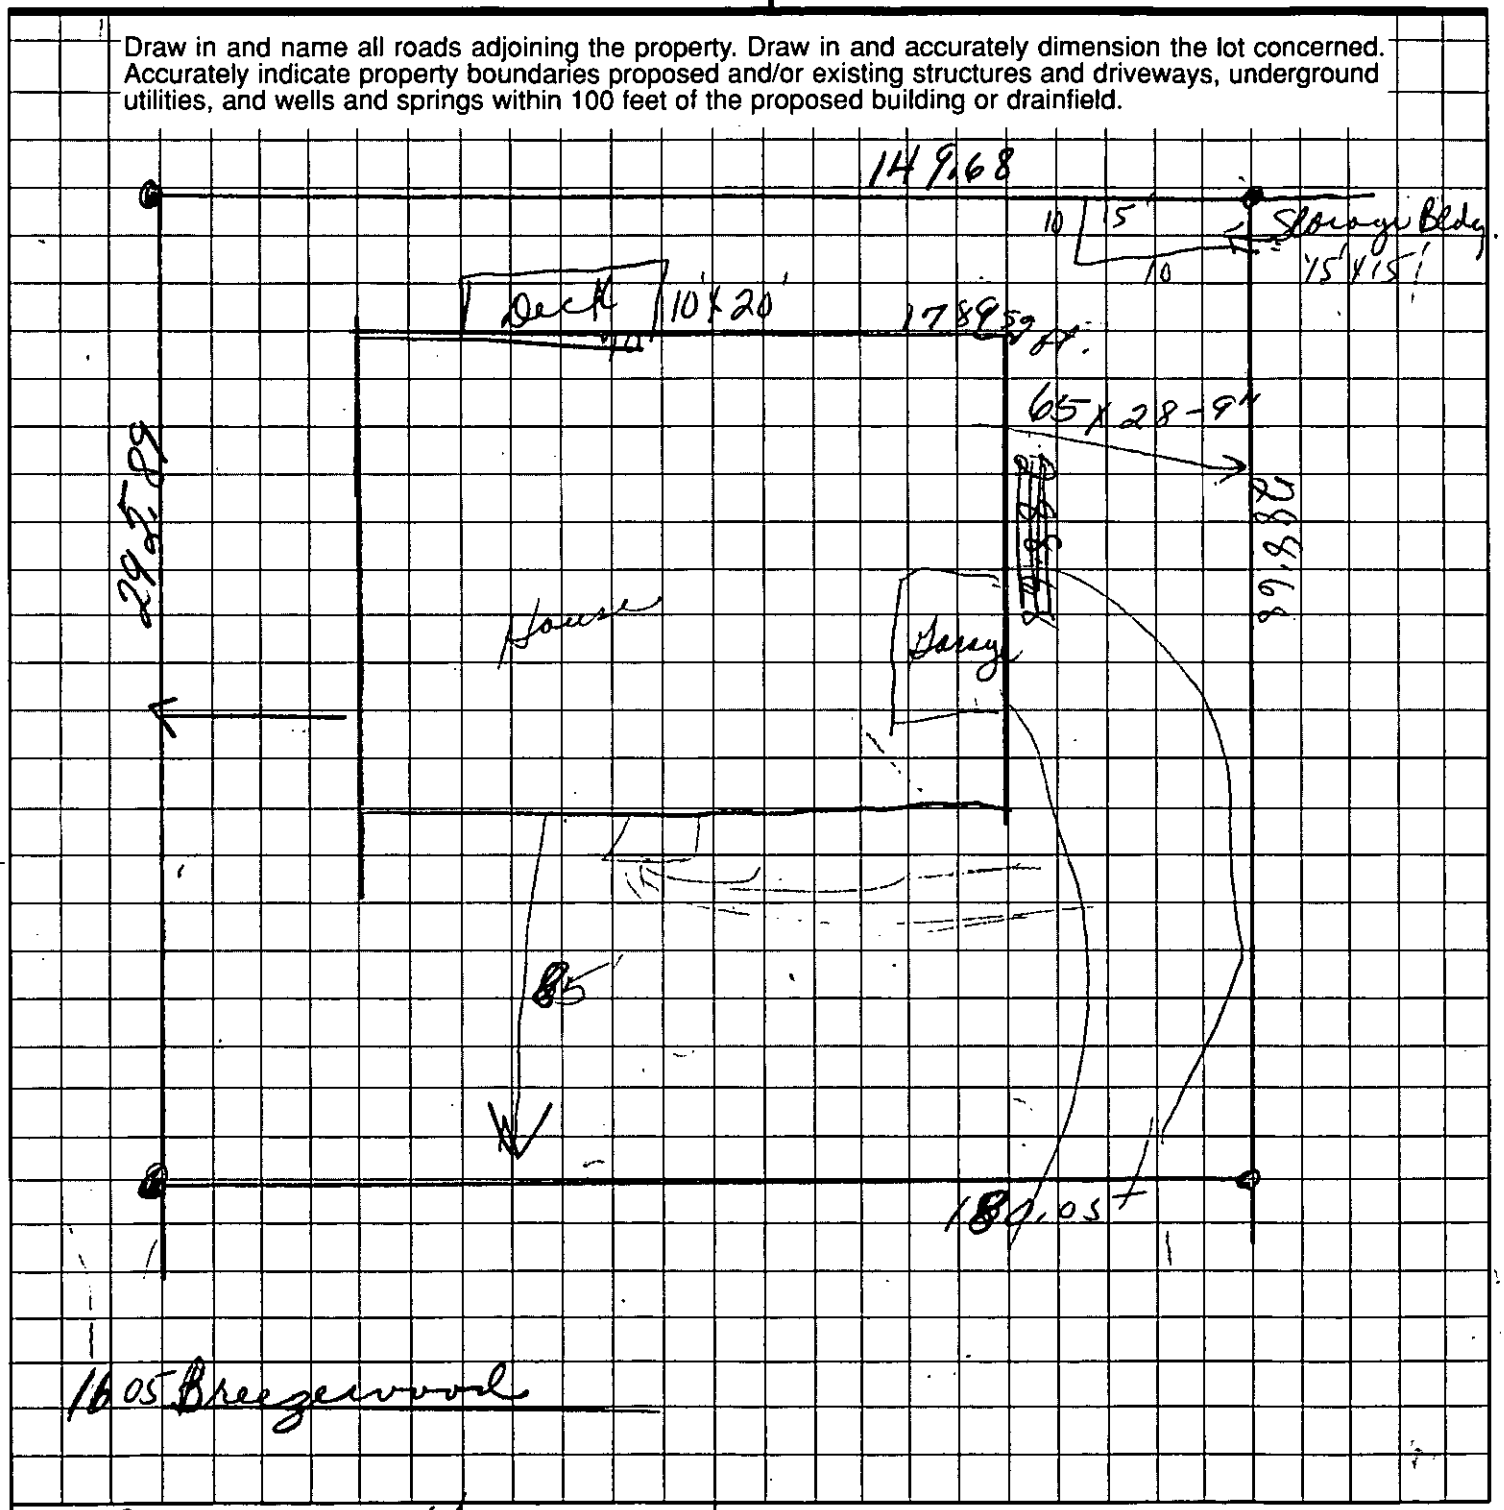

Loree C. Green
OWNER/AGENT SIGNATURE

DATE 7-21-95

APPROVAL DATE _____

White - Health Department's Copy Canary - E.H.S. Copy Pink - Owner's Copy


PROPOSED PLOT PLAN

HEALTH DEPARTMENT
ENVIRONMENTAL HEALTH DIVISION
700 NORTH TRYON STREET
CHARLOTTE, NC 28202
PHONE (704) 336-5102

FILE: 4008

TC: 129-145-12

Draw in and name all roads adjoining the property. Draw in and accurately dimension the lot concerned. Accurately indicate property boundaries proposed and/or existing structures and driveways, underground utilities, and wells and springs within 100 feet of the proposed building or drainfield.

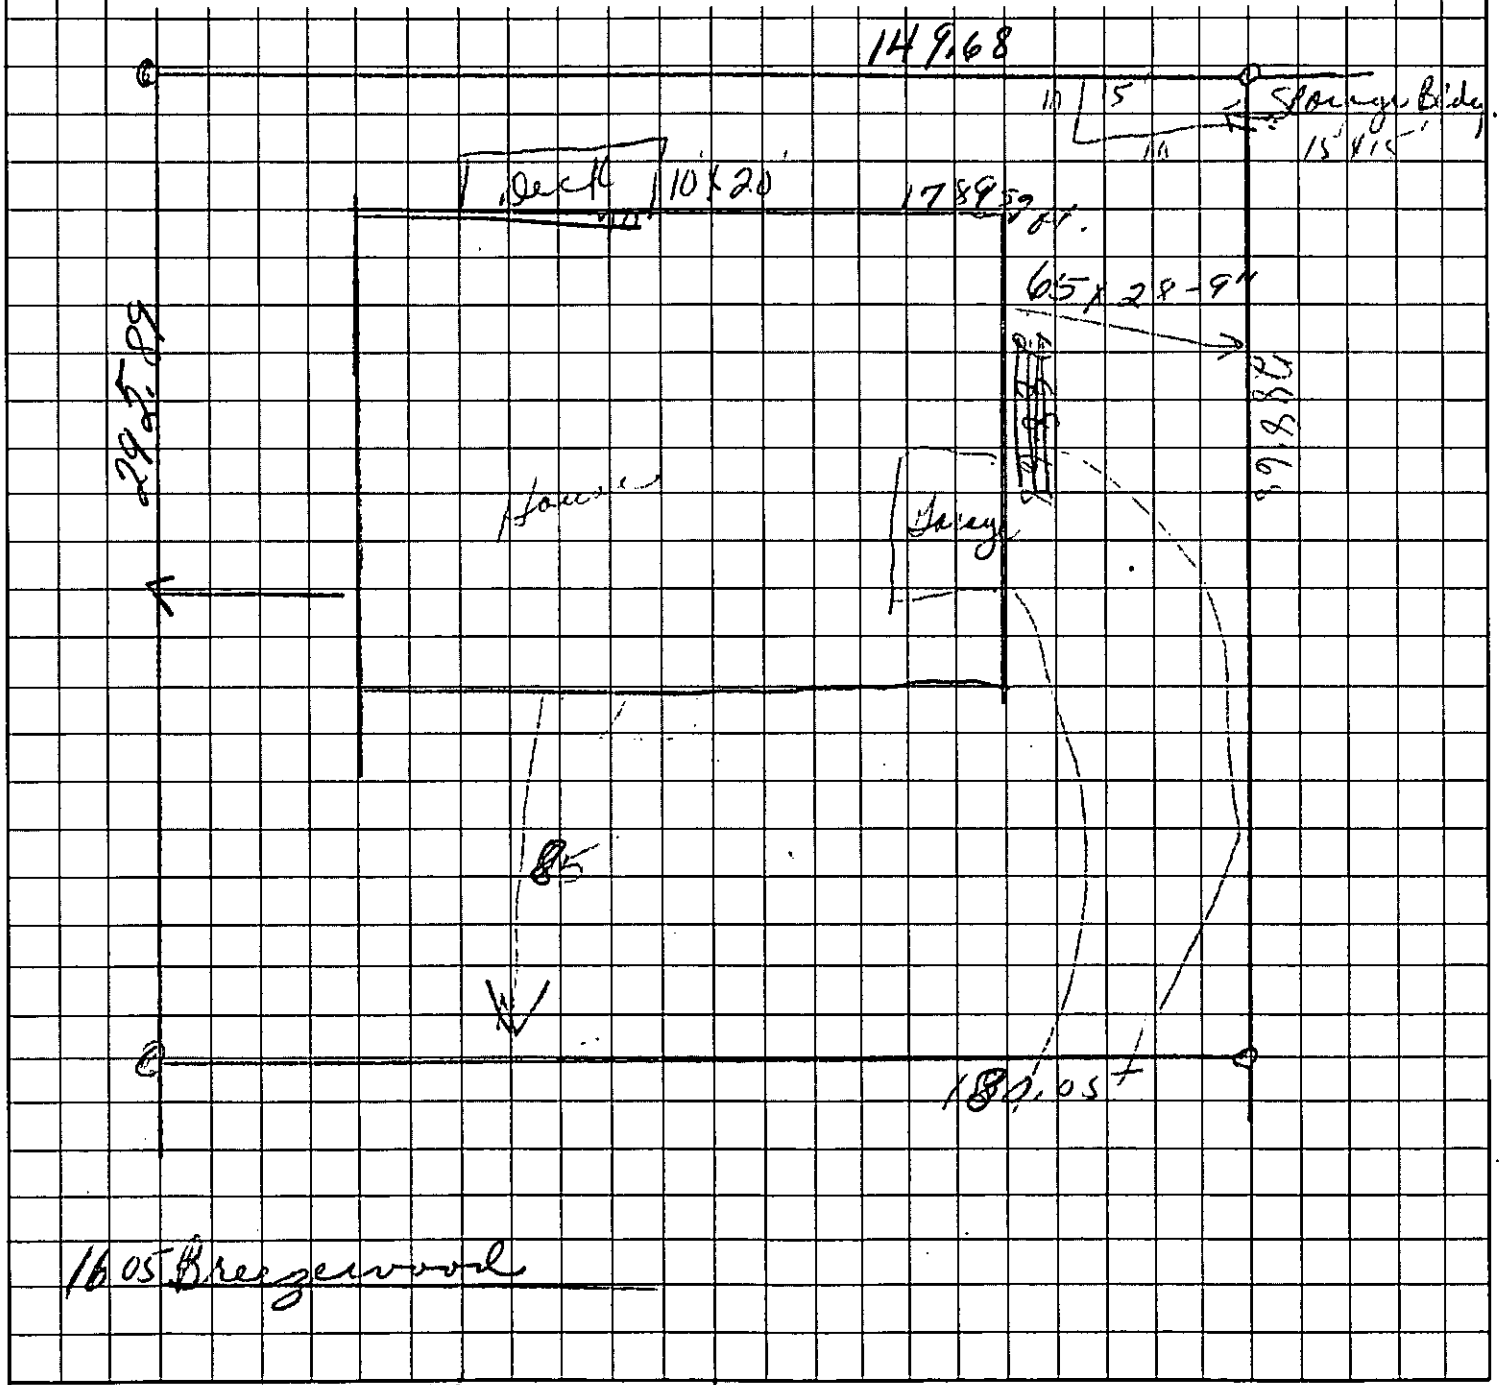

Teresa A. Green
OWNER/AGENT SIGNATURE

DATE 7-21-95

APPROVAL DATE _____

White - Health Department's Copy Canary - E.H.S. Copy Pink - Owner's Copy

Cancelled

Wants to apply fee to a different lot

Transfer $150.00 Cash fee to file #3654B fee collected 7/14/55 transferred to file 3654B 7/24/55

PD #150.00 7/14/95 Cash

INDIVIDUAL WATER AND WASTEWATER SYSTEMS PROGRAM
APPLICATION FOR SERVICES

4008

☐ CRT

Mecklenburg County Health Dept.
Environmental Health Division
c/o Hal Marshall Ctr., Suite 211
700 N. Tryon St.
Charlotte, NC 28202

(704)336-5102

PERSON FILING APPLICATION:
NAME: Grant (last) Angelia (first) B. (mi) W-598-1594
ADDRESS: 13806 Holbrook Rd PHONE: (704) 948-1574 (H) 8am-4pm
CITY: Huntersville STATE: NC ZIPCODE: 28078

Date: 7-14-95

PROPERTY OWNER:
NAME: (last) (first) (mi)
ADDRESS: PHONE: (___) ___
CITY: STATE: ZIPCODE:

PROPERTY INFORMATION (FROM ENGINEERING FORM):
TAX/PARCEL NUMBER: 029-145-12-001
STREET ADDRESS: 1605 Breeze Wood Drive Charlotte NC 28213
ZONING:

Township (check one):
☒ 0 Mecklenburg County ☐ 2 Davidson ☐ 4 Pineville ☐ 6 Huntersville
☐ 1 Charlotte ☐ 3 Cornelius ☐ 5 Matthews ☐ 7 Mint Hill

SUBDIVISION OR MOBILE HOME PARK NAME:

LOT NUMBER: LOT SIZE (in acres):

TYPE APPLICATION (check one):
☒ SOIL TEST - INDIVIDUAL LOT (D)
☐ NEW CONSTRUCTION ON VACANT LOT - 4 BEDROOMS OR LESS (N)
☐ EXCHANGE MOBILE HOME - SAME # BEDROOMS (Y)
☐ ADDITION - INCREASE ROOMS/OCCUPANCY/MOBILE HOME SIZE (A or N)
☐ COMMERCIAL OR INDUSTRIAL (N)
☐ SOIL TEST DEVELOPMENT (P)
☐ ADDITION - GARAGE OR RENOVATION/NO MAJOR CHANGES (X)
☐ MODIFIED /ALTERNATIVE/ OR RESIDENCE > 4 BEDROOMS (Z)
☐ REPAIR TO SYSTEM (R)

RESIDENTIAL PROPERTY (Type Building, check one):
☐ SINGLE MOBILE HOME (S) ☐ HOUSE (H) ☐ MULTIPLE FAMILY (U)
☒ DOUBLE WIDE (D) ☒ MODULAR HOME (M) ☐ OTHER ___ (O)

NUMBER BEDROOMS: 3 NUMBER OCCUPANTS: 5

SYSTEM CLASSIFICATION:

COMMERCIAL/INDUSTRIAL PROPERTY:
Type Business ___ # Employees ___ Per Shift ___ ___ ___
Industrial Wastes (Y/N) ___
Underground Storage Tanks On Property (Y/N) ___ Type ___

WATER SUPPLY (check one):
☐ Community (C) ☐ Shared Well (S)
☐ Municipal (M) ☐ Other 'spring' (O)
☒ Private Well (P)

FUTURE ADDITIONS - ALL PLANNED ADDITIONS MUST BE ENTERED (check all that apply):
☐ Swimming Pool ☐ Jacuzzi ☐ Stable/Barn ☐ Workshop ☐ None
☐ Garage ☐ Storage Building ☐ Deck/Patio ☐ Bedrooms ☐ Other

The undersigned, owner, or legal agent for the owner, of the property described above as the "JOB LOCATION" has read the foregoing application, acknowledges that the contents of same are true, and authorizes agents of the MECKLENBURG COUNTY HEALTH DEPARTMENT to enter onto the property for the purpose of processing this request.

Signed: [signature] as agent for Lisa Grant Trustee Date: 7-14-95

NOTICE:

The undersigned, an authorized agent of the MECKLENBURG COUNTY HEALTH DEPARTMENT, certifies that the Department has approved the the Request for the Job Location contained in this document. This approval is granted in accordance with the provisions of Laws And Rules For Sanitary Sewage Collection, Treatment And Disposal in effect at the time of issuance of the permit and is subject to the following provisions:

...No work shall be conducted on the septic tank system until an installation, Construction, Alteration and/or Repair approval is granted by this Department.

...This permit is not transferable.

...

☐ IMPROVEMENT PERMIT - VALID 60 MONTHS FROM ISSUANCE
☐ MOBILE HOME EXCHANGE APPROVAL - VALID 6 MONTHS FROM ISSUANCE
☐ ADDITION/RENOVATION APPROVAL - VALID 1 YEAR FROM ISSUANCE

Environmentalist Date

Director or Authorized Section Head Date

WATER : 122791


PROPOSED PLOT PLAN

HEALTH DEPARTMENT
ENVIRONMENTAL HEALTH DIVISION
700 NORTH TRYON STREET
CHARLOTTE, NC 28202
PHONE (704) 336-5102

FILE: 4008

TC: 029-145-12

Draw in and name all roads adjoining the property. Draw in and accurately dimension the lot concerned. Accurately indicate property boundaries proposed and/or existing structures and driveways, underground utilities, and wells and springs within 100 feet of the proposed building or drainfield.

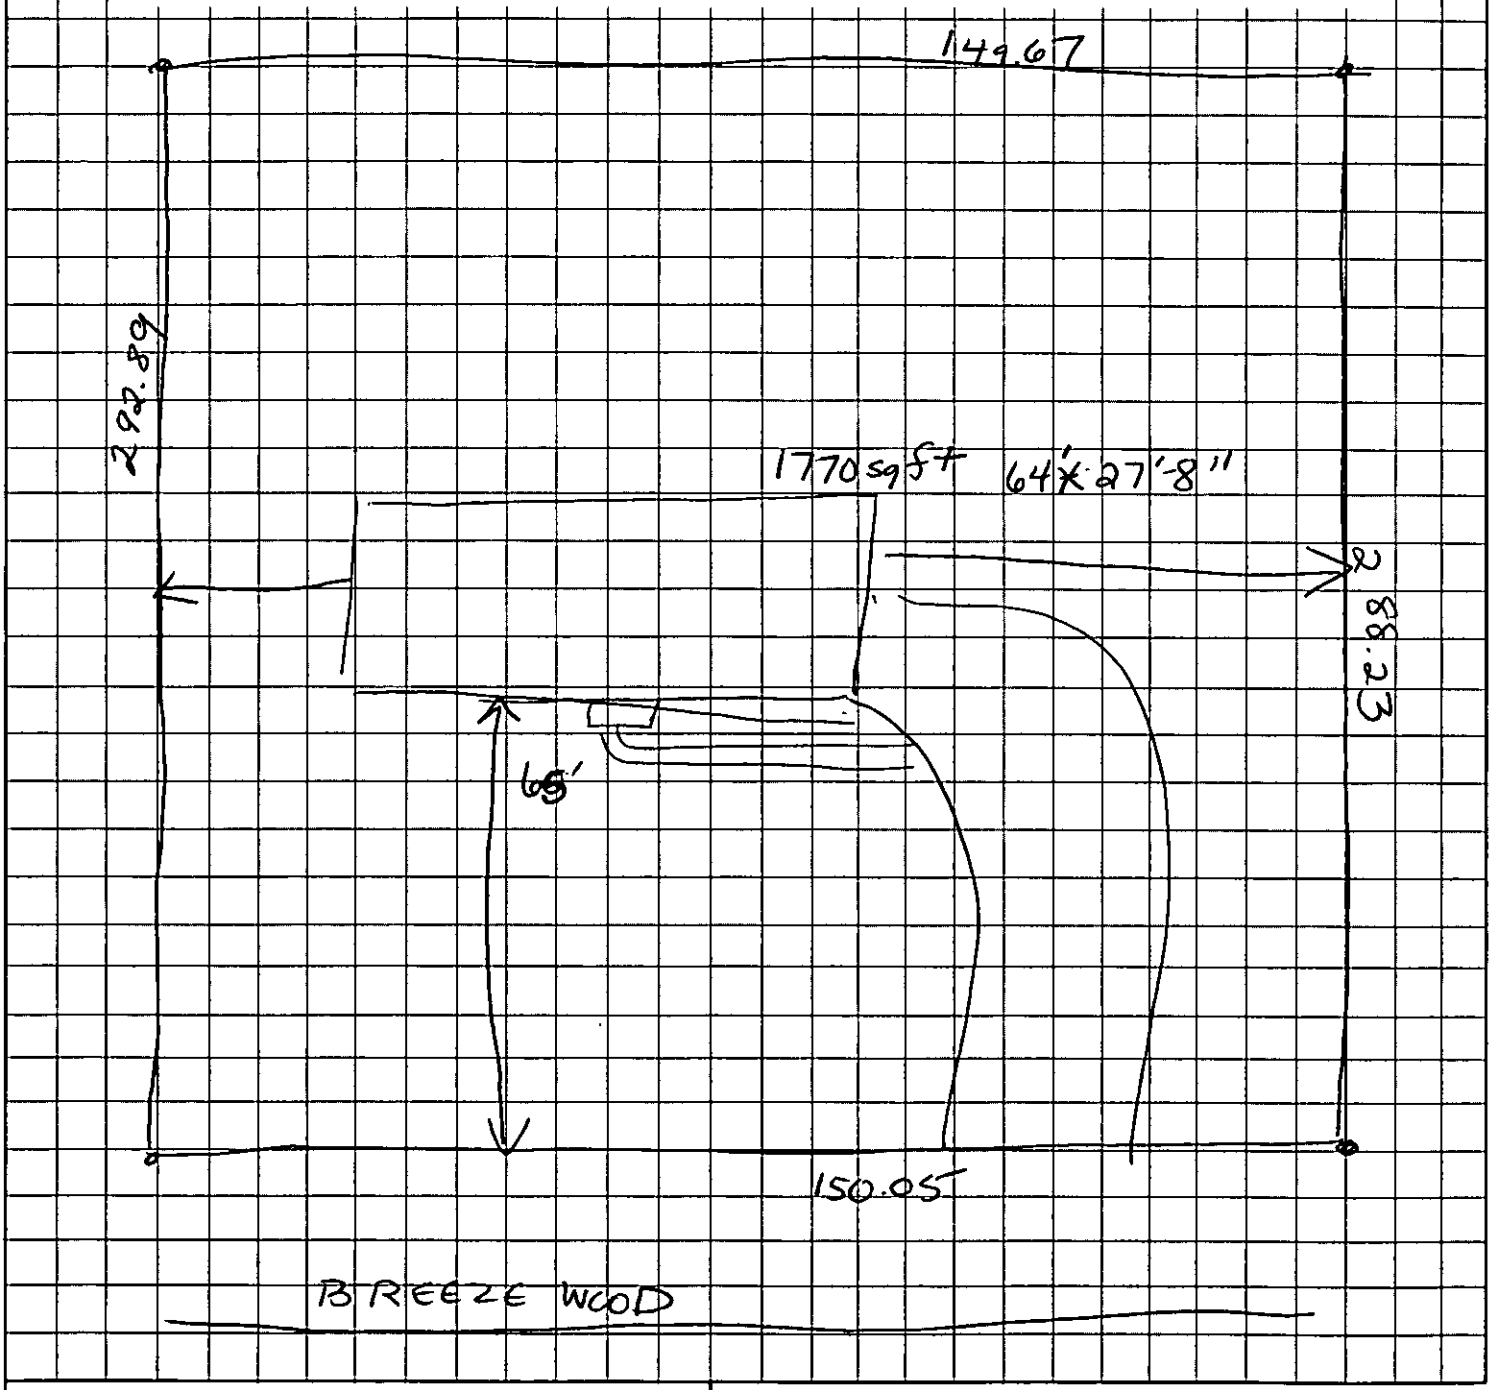

Angelia B Grant
OWNER/AGENT SIGNATURE

DATE 7-14-95

APPROVAL DATE _____

White - Health Department's Copy Canary - E.H.S. Copy Pink - Owner's Copy


PROPOSED PLOT PLAN

HEALTH DEPARTMENT
ENVIRONMENTAL HEALTH DIVISION
700 NORTH TRYON STREET
CHARLOTTE, NC 28202
PHONE (704) 336-5102

FILE: 4008

TC: 029-145-12

Draw in and name all roads adjoining the property. Draw in and accurately dimension the lot concerned. Accurately indicate property boundaries proposed and/or existing structures and driveways, underground utilities, and wells and springs within 100 feet of the proposed building or drainfield.

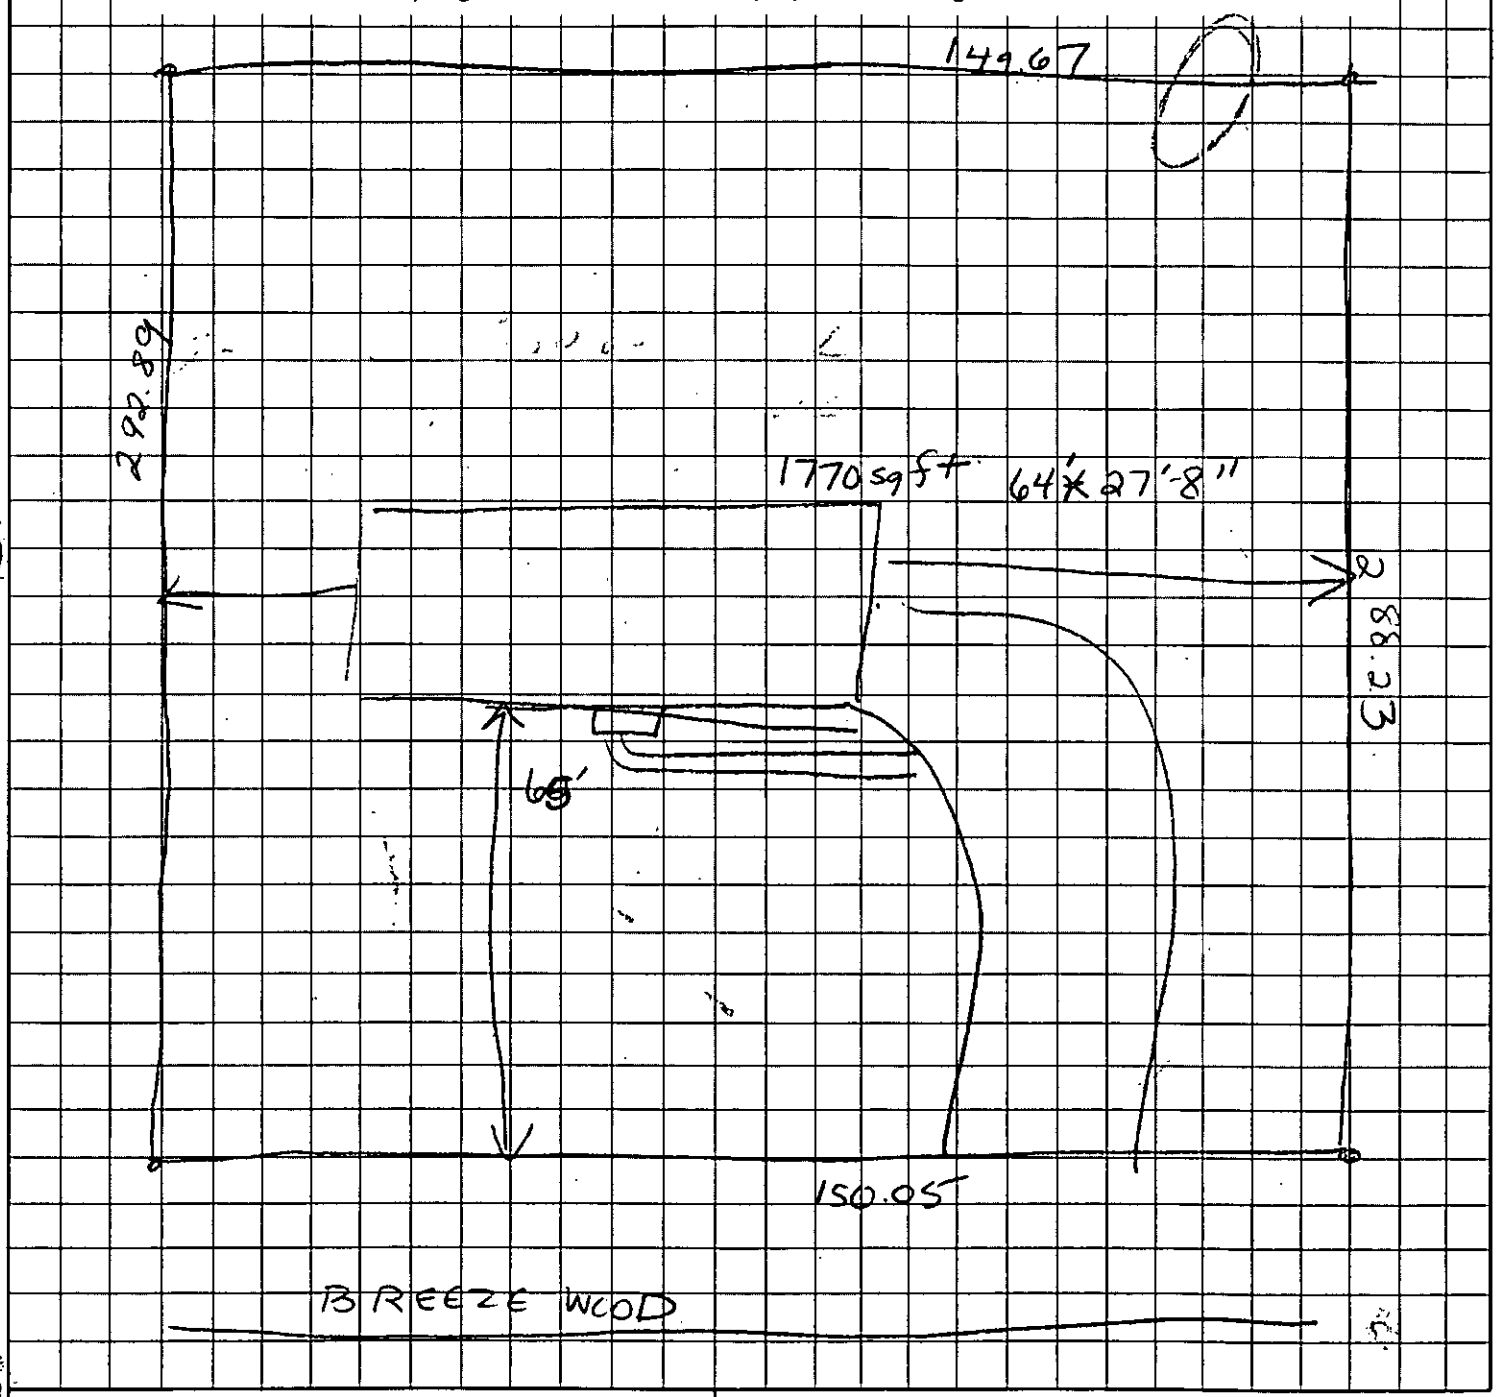

Angelia B Grant
OWNER/AGENT SIGNATURE

DATE 7-14-95

APPROVAL DATE _____

White - Health Department's Copy Canary - E.H.S. Copy Pink - Owner's Copy


PROPOSED PLOT PLAN

HEALTH DEPARTMENT
ENVIRONMENTAL HEALTH DIVISION
700 NORTH TRYON STREET
CHARLOTTE, NC 28202
PHONE (704) 336-5102

FILE: 4008

TC: 029-145-12

Draw in and name all roads adjoining the property. Draw in and accurately dimension the lot concerned. Accurately indicate property boundaries proposed and/or existing structures and driveways, underground utilities, and wells and springs within 100 feet of the proposed building or drainfield.

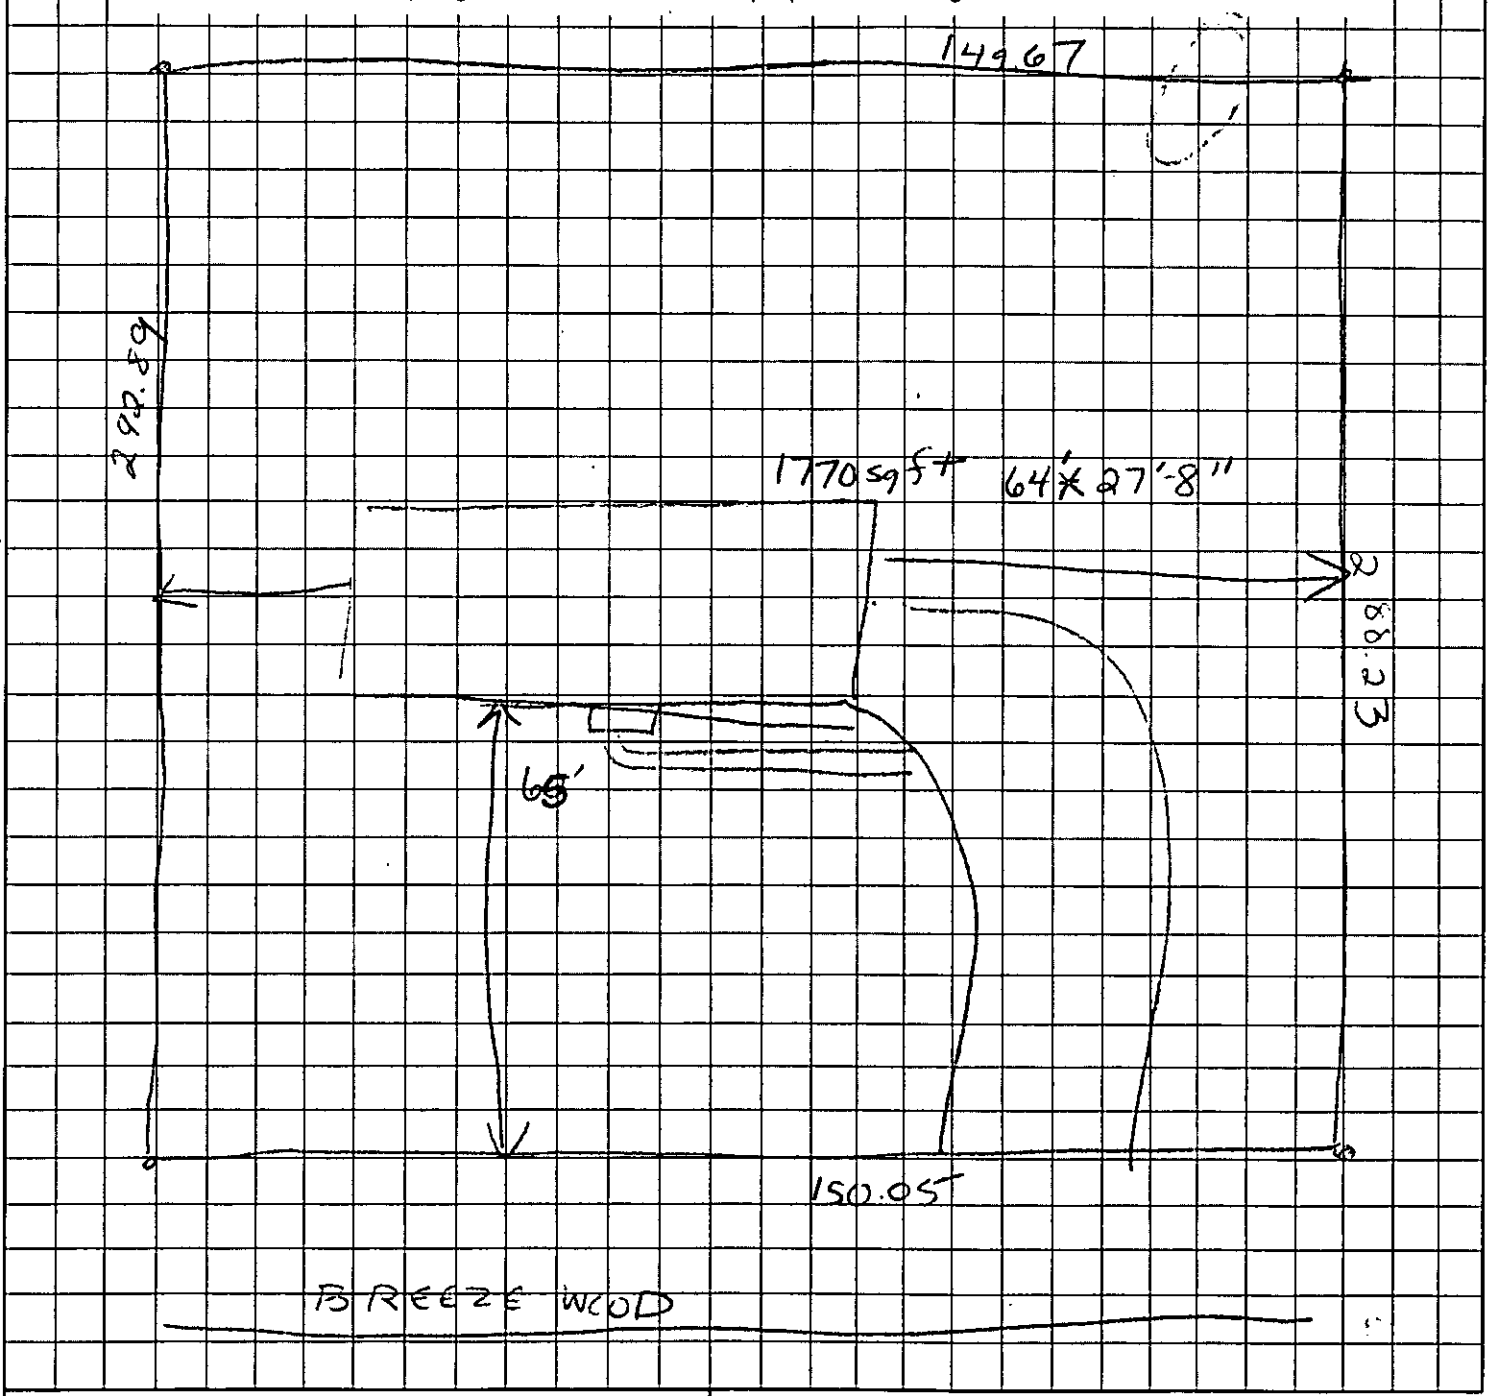

Angelia B. Gl. and
OWNER/AGENT SIGNATURE

DATE 7-14-95

APPROVAL DATE _____

White - Health Department's Copy Canary - E.H.S. Copy Pink - Owner's Copy

THIS IS TO CERTIFY THAT ON THE 13TH DAY OF JULY 1995 I, SURVEYED THE PROPERTY SHOWN ON THIS PLAT, AND THAT THE TITLE LINES, EASEMENTS, AND THE IMPROVEMENTS IF ANY ARE SHOWN HEREON.

SIGNED Jack R. Christian
REGISTERED SURVEYOR
JACK R. CHRISTIAN & ASSOCIATES
811 CENTRAL AVENUE, #6, CHARLOTTE, N.C.
PHONE: 704-332-4763

BREEZE14

NORTH CAROLINA REGISTERED SEAL L-2624 LAND SURVEYOR JACK R. CHRISTIAN

MB 8-85

BARNHARDT BROTHERS CO.
DEED 3558-179

N 28°29'25" W 149.67'


N.I.P.

25.96'

BIG STONEY CREEK

E.I.P.

VICINITY MAP

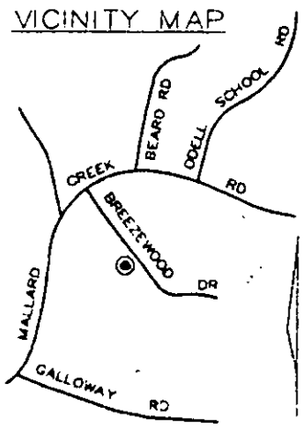

LOT 14
BLOCK 3

43,558 sq. ft.
1.000 Acres

292.89'(Total)

N 59°43'00" E

LOT 15

266.93'

S 59°48'21" W

288.23'

LOT 13

E.I.P.

S 30°17'00" E 150.05'

N.I.P.

N 23°26'25" W
998.22' TO INT
OF R/W AT
GRACE LN.

BREEZEWOOD DRIVE

60' PUBLIC R/W

GRAPHIC SCALE

40 0 20 40

SURVEY

OF

LOT 14, BLOCK 3, HOMEWOOD ACRES

SCALE 1" = 40'

MALLARD CREEK TWSP, MECKLENBURG CNTY, NORTH CAROLINA

THE PROPERTY OF: ANGIE GRANT

MAP RECORDED IN BOOK 8 AT PAGE 85 DEED RECORDED IN BOOK ____ PAGE ____

DATE 7/14/95

TO: CHARLOTTE-MECKLENBURG BUILDING STANDARDS / EAD
PERMIT ISSUING SECTION

FROM: MECKLENBURG COUNTY ENGINEERING

JURISDICTION Meck

029-145-12
PARCEL NUMBER

1605 Briarwood Dr
ASSIGNED STREET ADDRESS (ADDRESS OF RECORD)

EXISTING STREET ADDRESS (IF DIFFERENT FROM ASSIGNED)

N/A
PROJECT NAME (IF APPLICABLE)

THE ABOVE DESCRIBED LOCATION HAS BEEN CHECKED CONCERNING:

1. SUBDIVISION REGULATIONS	**APPROVED**	**NOT APPROVED**
2. FLOODWAY REGULATIONS	**APPROVED**	**NOT APPROVED**
3. WATERSHED PROTECTION	**APPROVED**	**NOT APPROVED**
4. COMMERCIAL DRAINAGE PLAN	**APPROVED**	**NOT APPROVED**
5. PUBLIC UTILITY EASEMENT	**PRESENT**	**NOT PRESENT**
6. PROPERTY FRONTS ON THOROUGHFARE	**YES**	**NO**
7. DRIVEWAY PERMIT REQUIRED	**YES**	**NO**
8. DOES PROJECT CONFLICT WITH ROAD PROJECT?	**YES**	**NO**

REMARKS: Perk test

NOTE: THIS FORM MUST BE TURNED IN AT THE CASHIERS OFFICE WHEN PAYING PERMIT FEE. CERTIFICATE OF OCCUPANCY WILL NOT BE GRANTED UNTIL TRANSPORTATION DIVISION GRANTS FINAL APPROVAL ON DRIVEWAY(S).

ALL OTHER FORMS OBSOLETE

☐ NEW ADDRESS

SIGNED: Rob

REVISED 1/91

Pd #150.00 7/14/95 cash

INDIVIDUAL WATER AND WASTEWATER SYSTEMS PROGRAM
APPLICATION FOR SERVICES

400-8

☐ CRT

Mecklenburg County Health Dept.
Environmental Health Division
c/o Hal Marshall Ctr., Suite 211
700 N. Tryon St.
Charlotte, NC 28202
(704)336-5102

COPY

PERSON FILING APPLICATION:
NAME: Grant (last) Angelia (first) B. (mi) W-598-1594
ADDRESS: 13806 Holbrook Rd PHONE: (704) 948-1574 (H) 8am-4pm
CITY: Huntersville STATE: NC ZIPCODE: 28078

Date: 7-14-95

PROPERTY OWNER:
NAME: (last) (first) (mi)
ADDRESS: PHONE: (___) ___
CITY: STATE: ZIPCODE:

PROPERTY INFORMATION (FROM ENGINEERING FORM):
TAX/PARCEL NUMBER: 029-145-12 ~~001~~
STREET ADDRESS: 1605 Breeze Wood Drive
Charlotte NC 28213
ZONING:

Township (check one):
☒ 0 Mecklenburg County ☐ 2 Davidson ☐ 4 Pineville ☐ 6 Huntersville
☐ 1 Charlotte ☐ 3 Cornelius ☐ 5 Matthews ☐ 7 Mint Hill

SUBDIVISION OR MOBILE HOME PARK NAME:

LOT NUMBER: LOT SIZE (in acres):

TYPE APPLICATION (check one):
☒ SOIL TEST - INDIVIDUAL LOT (D)
☐ NEW CONSTRUCTION ON VACANT LOT - 4 BEDROOMS OR LESS (N)
☐ EXCHANGE MOBILE HOME - SAME # BEDROOMS (Y)
☐ ADDITION - INCREASE ROOMS/OCCUPANCY/MOBILE HOME SIZE (A or N)
☐ COMMERCIAL OR INDUSTRIAL (N)
☐ SOIL TEST DEVELOPMENT (P)
☐ ADDITION - GARAGE OR RENOVATION/NO MAJOR CHANGES (X)
☐ MODIFIED /ALTERNATIVE/ OR RESIDENCE > 4 BEDROOMS (Z)
☐ REPAIR TO SYSTEM (R)

RESIDENTIAL PROPERTY (Type Building, check one):
☐ SINGLE MOBILE HOME (S) ☐ HOUSE (H) ☐ MULTIPLE FAMILY (U)
☐ DOUBLE WIDE (D) ☒ MODULAR HOME (M) ☐ OTHER ___ (O)

NUMBER BEDROOMS: 3 NUMBER OCCUPANTS: 5
SYSTEM CLASSIFICATION:

COMMERCIAL/INDUSTRIAL PROPERTY:
Type Business ___ # Employees ___ Per Shift ___ ___ ___
Industrial Wastes (Y/N) ___
Underground Storage Tanks On Property (Y/N) ___ Type ___

WATER SUPPLY (check one):
☐ Community (C) ☐ Shared Well (S)
☐ Municipal (M) ☐ Other 'spring' (O)
☒ Private Well (P)

FUTURE ADDITIONS - ALL PLANNED ADDITIONS MUST BE ENTERED (check all that apply):
☐ Swimming Pool ☐ Jacuzzi ☐ Stable/Barn ☐ Workshop ☐ None
☐ Garage ☐ Storage Building ☐ Deck/Patio ☐ Bedrooms ☐ Other

The undersigned, owner, or legal agent for the owner, of the property described above as the "JOB LOCATION" has read the foregoing application, acknowledges that the contents of same are true, and authorizes agents of the MECKLENBURG COUNTY HEALTH DEPARTMENT to enter onto the property for the purpose of processing this request.

Signed: Mike Tilley, as agent for Laura Daniels trustee Date: 7-14-95

NOTICE:

The undersigned, an authorized agent of the MECKLENBURG COUNTY HEALTH DEPARTMENT, certifies that the Department has approved the the Request for the Job Location contained in this document. This approval is granted in accordance with the provisions of Laws And Rules for Sanitary Sewage Collection, Treatment And Disposal in effect at the time of issuance of the permit and is subject to the following provisions:

...No work shall be conducted on the septic tank system until an installation, Construction, Alteration and/or Repair approval is granted by this Department.

...This permit is not transferable.

...No soils information on microfilm

☐ IMPROVEMENT PERMIT - VALID 60 MONTHS FROM ISSUANCE
☐ MOBILE HOME EXCHANGE APPROVAL - VALID 6 MONTHS FROM ISSUANCE
☐ ADDITION/RENOVATION APPROVAL - VALID 1 YEAR FROM ISSUANCE

Environmentalist Date

Director or Authorized Section Head Date

WATER : 12 '95

COPY


PROPOSED PLOT PLAN

HEALTH DEPARTMENT
ENVIRONMENTAL HEALTH DIVISION
700 NORTH TRYON STREET
CHARLOTTE, NC 28202
PHONE (704) 336-5102

FILE: 4008

TC: 029-145-12

Draw in and name all roads adjoining the property. Draw in and accurately dimension the lot concerned. Accurately indicate property boundaries proposed and/or existing structures and driveways, underground utilities, and wells and springs within 100 feet of the proposed building or drainfield.

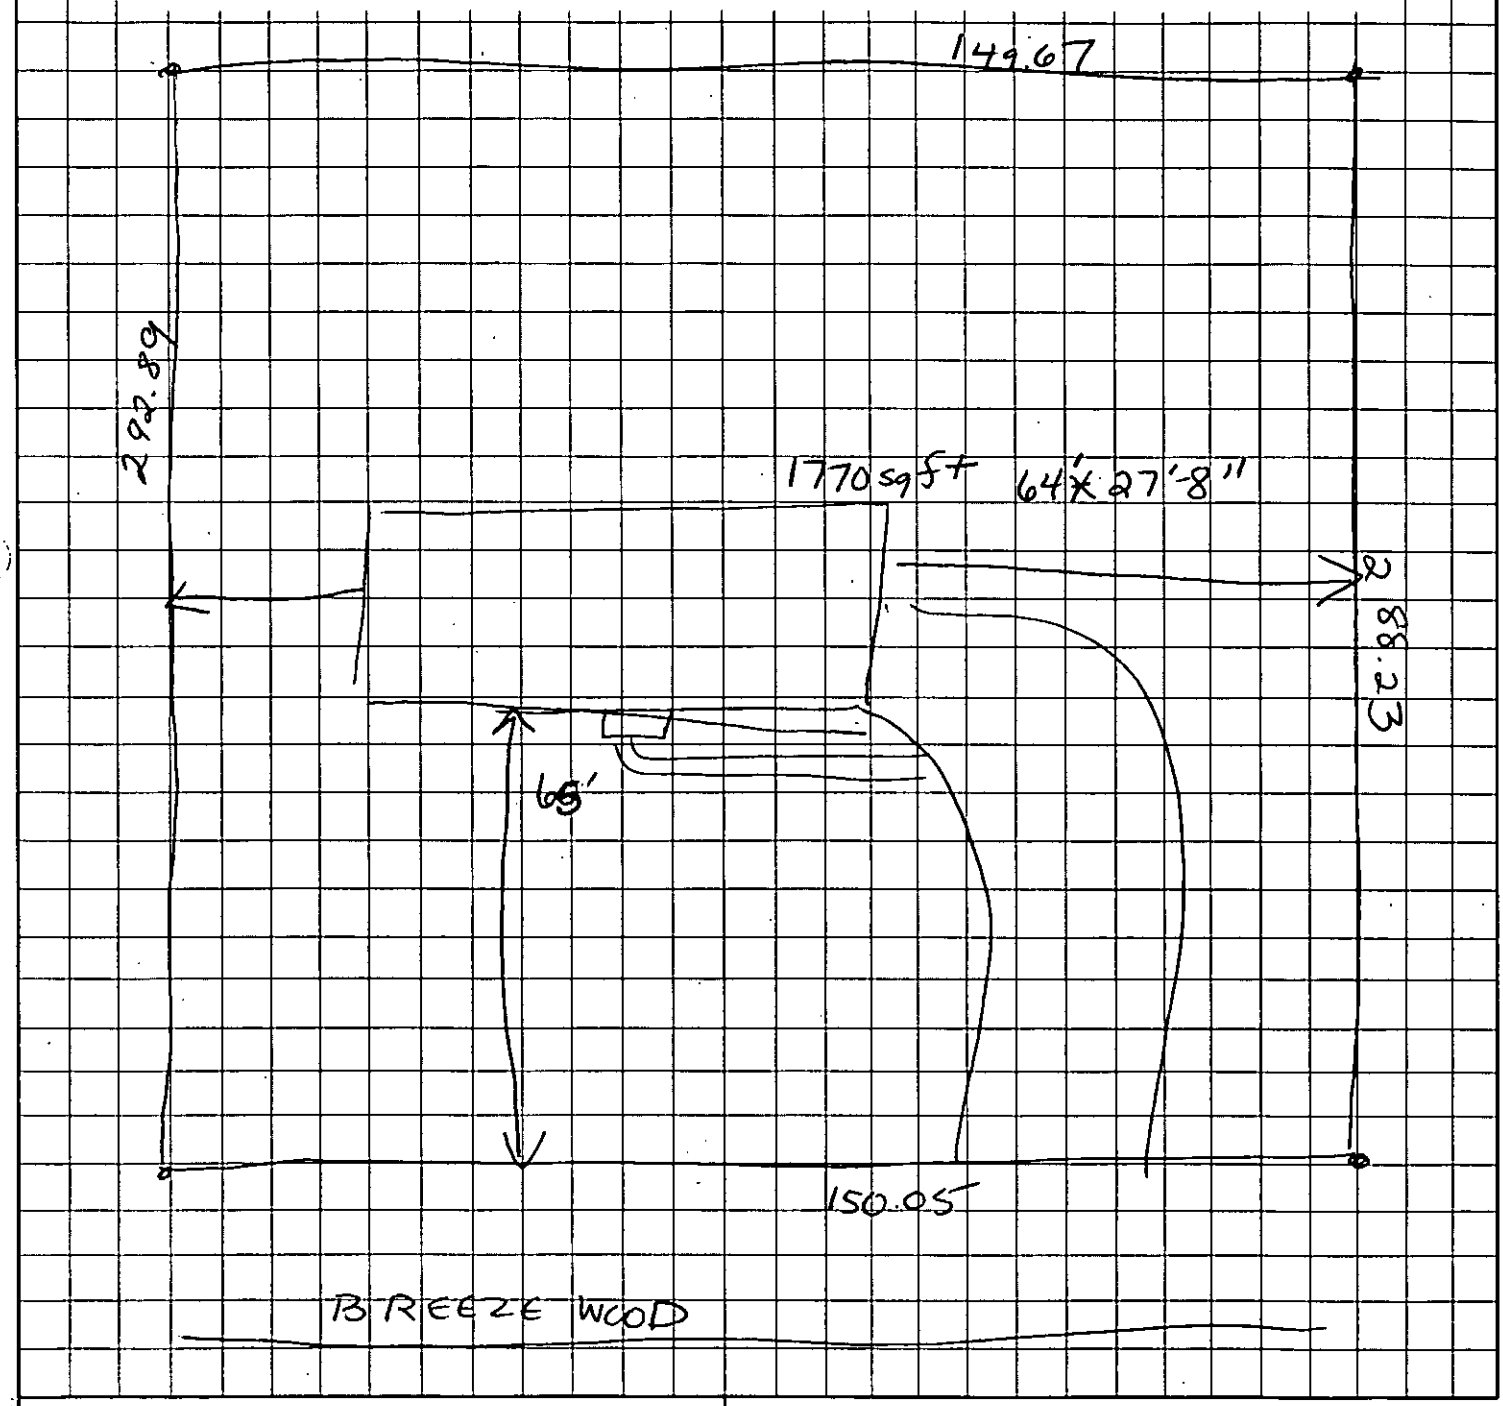

Angelia B Grant
OWNER/AGENT SIGNATURE

DATE 7-14-95

APPROVAL DATE _____

White - Health Department's Copy Canary - E.H.S. Copy Pink - Owner's Copy