

7608 TRUELIGHT CHURCH RD

13728170

1/7/2008

duponbj

Groundwater and Wastewater Services File Imaging Project
May 2007
Barcode Font = IDAutomationHC39M

CERTIFICATE OF COMPLETION/OPERATION PERMIT

HEALTH DEPARTMENT
ENVIRONMENTAL HEALTH DIVISION
700 NORTH TRYON ST., SUITE 211
CHARLOTTE, NC 28202
PHONE (704) 336-5102

FILE: 4767B DATE: 1-17-02

TC: 132-281-03 ☒ L ☐ CRT

SERIAL Nº 18852

Name of Owner DONALD LINEBERGER Juris.: _____

Address of Property 7608 TWILIGHT CHURCH ROAD

Inspection Data:

Tank Material PCC 1500 gal

Total Length of Drainfield 265'

Number of Lines 3 @ 88

Cover Depth 12"

Water Supply Source WELL

Distance to Water Source 75'

Excavation Inspected 1-17-02

Tank(s) Inspected 1-17-02

Wash Line Inspected —

High Water Alarm Inspected —

SEE INSTALLATION

PLOT

Design 1500ST @ 00 SFT CON 12G CTR# BOB McCARVER

The undersigned has inspected the Septic Tank System described above, and certifies it has been

☐ installed or constructed ☐ altered or repaired

☒ in accordance with the permit issued ☐ as detailed in the plot above

and meets the provisions of I5A NCAC 18A. 1900, "Laws And Rules For Sewage Treatment and Disposal Systems" in effect on the date of issuance of the permit. This issuance of this

☐ Certificate of Completion ☒ Operation Permit

does not in any way guarantee that the system will operate properly or relieve any person now or hereafter owning, controlling, or using such system from any liability resulting from the failure of the system to operate properly. This document is issued subject to those restrictions and conditions shown on the permit(s) and the provisions of I5A NCAC 18A. 1990 in addition to those listed below under "COMMENTS." This document shall be null and void if any information contained in the application is untrue or if any additions are made to the property which would increase the requirements for said system.

Notice: Disturbance of the designated repair area may result in the suspension/revocation of this permit.

COMMENTS: TYP B-H

Environmental Health Specialist

Mecklenburg County services are available without regard to ethnic origin, sex, or disability.

INSTALLATION, CONSTRUCTION, ALTERATION, AND/OR REPAIR APPROVAL


HEALTH DEPARTMENT
ENVIRONMENTAL HEALTH DIVISION
700 NORTH TRYON ST., SUITE 211
CHARLOTTE, NC 28202
PHONE (704) 336-5102

FILE: 4767 B DATE: 1-16-02

TC: 137-281-03 C L

SERIAL Nº 18816

Permission is hereby given to ~~Install~~ or Construct, _____ Alter or Repair the individual septic tank wastewater treatment system with subsurface, soil absorption, effluent discharge as specified herein at the described location. This permit is granted based upon the information supplied in the application dated 10-8-01. All work shall be completed on or before 3-16-02, after which date this permit shall be null and void. The system shall meet all of the construction requirements of 15A NCAC 18A. 1900 which are in effect on the date of the granting of this permit. A Certificate of Completion or an Operation Permit must be obtained from the Mecklenburg County Health Department before any system can be covered up or placed into service. The issuance of this permit does not in any way guarantee that the system anticipated to be constructed will operate properly, or relieve any person now or hereafter owning, controlling or using such system from any liability resulting from the failure of the system to operate properly.

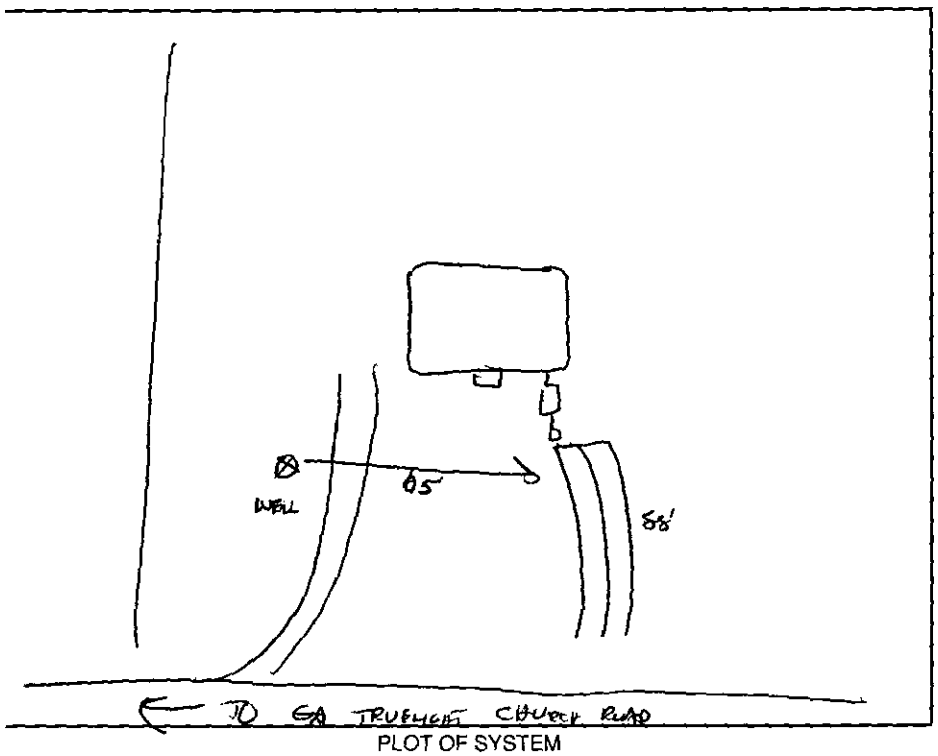

PLOT OF SYSTEM

Liquid Capacity of Septic Tank 1500 gallons

Liquid Capacity of Dosing Tank — gallons

Tank Construction PCC

Trench Depth 30"

Absorption and/or Nitrification Lines:

Trench Width 3 feet

Trench Walls Scored and Porous yes

Total Line Length 266' feet

Number of Lines 3

Depth of Stone 12" inches

Distance from House 5' feet

Distance from Property Line 10' feet

Distance from Well 65 feet

NOTICE: This system shall not be installed while soils are in a wet condition.

NAME OF OWNER DONALD LINEBERGER

LOCATION OF PROPERTY 7600 TRUELIGHT CHURCH ROAD

Comments: (1)

Environmental Health Specialist

WHITE - HEALTH DEPARTMENT's COPY • CANARY - E.H.S. COPY • PINK - OWNER OR AGENT's COPY

FEE: 300 **AUTHORIZATION FOR WASTEWATER SYSTEM CONSTRUCTION** NCJ

DATE: 11/12/01 R4 **VOID SIXTY (60) MONTHS FROM DATE OF ISSUANCE** X

DATE: 11/6/01 7608 PERMIT NO: 4762B

PARCEL NO: 132-281-08

JOB LOCATION ADDRESS: [redacted] TRUE LIGHT CHURCH ROAD

PROPERTY OWNER: DONALD LINEBERGER

BUILDING CONTRACTOR: _____

SUBDIVISION NAME: _____

AUTHORIZATION ISSUED BY: _____ DATE: 11/6/01

DEHNR AUTHORIZED AGENT

AUTHORIZATION CONDITIONS

1. WASTEWATER SYSTEM CONSTRUCTION AND INSTALLATION MUST MEET ALL CONDITIONS AND SPECIFICATIONS AS SET FORTH IN IMPROVEMENT PERMIT NO. _____, AND THE ATTACHED SITE PLAN WITH SYSTEM DETAILS. CONSTRUCTION AND INSTALLATION MUST ALSO MEET ALL REQUIREMENTS SET FORTH IN THE RULES GOVERNING SANITARY SEWAGE COLLECTION, TREATMENT, AND DISPOSAL AND ANY OTHER APPLICABLE RULES AND LAWS.

2. AN INSTALLATION, CONSTRUCTION, ALTERATION AND/OR REPAIR APPROVAL MUST BE SECURED **PRIOR** TO INSTALLATION OF THE SEPTIC TANK SYSTEM. THE INSTALLER OF THE SYSTEM SHALL BE A REGISTERED SEPTIC TANK CONTRACTOR WITH MECKLENBURG COUNTY HEALTH DEPARTMENT.

3. ANY ALTERATION IN SITE OR SOIL CONDITIONS (INCLUDING LOCATION OF STRUCTURES AND APPURTENANCES) OR MODIFICATION IN USE, DESIGN WASTEWATER FLOW, OR WASTEWATER CHARACTERISTICS AS SPECIFIED IN THE ASSOCIATED IMPROVEMENT PERMIT AND APPLICATION, MAY SUBJECT THIS AUTHORIZATION AND ASSOCIATED PERMIT(S) TO REVOCATION.

4. OTHER CONDITIONS: _____

OWNER CERTIFICATION

I CERTIFY THAT THERE HAVE BEEN NO ALTERATIONS IN SITE OR SOIL CONDITIONS OR MODIFICATIONS TO FACILITY, WASTEWATER FLOW, OR WASTEWATER CHARACTERISTICS FROM THOSE SPECIFIED IN THE ORIGINAL APPLICATION OR ASSOCIATED IMPROVEMENT PERMIT UNLESS AUTHORIZED IN WRITING BY THE MECKLENBURG COUNTY HEALTH DEPARTMENT. I ALSO UNDERSTAND THAT ANY SUCH ALTERATIONS, MODIFICATIONS, OR FALSE INFORMATION ARE GROUNDS FOR REVOCATION OF PERMITS AND AUTHORIZATION TO CONSTRUCT.

Suzie Preidt for JWH 11-12-01

SIGNATURE OF OWNER/OWNER'S REPRESENTATIVE DATE

Permit Number: 47626

Tax Number: 132-28103

The IMPROVEMENT PERMIT is subject to revocation if site plans or the intended use change. There is to be NO grading, filling or disturbance of the soil in the area of the septic tank system or repair area.

CONSTRUCTION AUTHORIZATION must be obtained prior to receiving a Building Permit. The Construction Authorization is NOT transferable. Do not clear, grade, fill or disturb soil prior to obtaining a Construction Authorization.

Domestic-type wastewater only. No industrial process wastewater may be discharged into the system.

Basement	___ Yes	X No	___ Partial Basement
Type Primary Wastewater System Type (circle one): I (II) III IV V VI	X Conventional ___ Prefabricated, permeable block panel system ___ Shallow Placed Conventional	___ Low Pressure Pipe ___ Large Diameter Pipe ___ Fill ___ Other	___ Innovative or Experimental: ___ IWWS-93-1 ___ IWWS-93-2 ___ IWWS-94-1
3 Long-term acceptance rate	240 Max gallons/day wastewater flow	800 Absorption Area (sq ft)	9' Trench spacing (min. on centers)
YES Serviced by private well	1500 Gallon septic tank	266' Total trench length (ft)	30" Maximum trench depth (At least 12" of provisionally suitable soil must remain between trench bottom and unsuitable soil conditions)
2 Bedrooms in residence	___ Gallon pump tank	12" Depth of stone	
Any surface waters present:	Type:	Minimum separation distance:	
Site modifications required:			
Additional Conditions:			
Repair Area System Type Type (circle one): I (II) III IV V VI	X Conventional ___ Prefabricated, permeable block panel system ___ Shallow Placed Conventional	___ Low Pressure Pipe ___ Large Diameter Pipe ___ Fill ___ Other	___ Innovative or Experimental: ___ IWWS-93-1 ___ IWWS-93-2 ___ IWWS-94-1
800 Absorption Area (Sq ft) 266 Total Trench Length (Ft)	12' Depth of Stone Trench	9' Trench spacing (min. on centers)	30" Maximum Trench Depth
For existing system, enter the year originally installed:			

The undersigned, an authorized agent of the MECKLENBURG COUNTY HEALTH DEPARTMENT, certifies that the Department has approved the Request for the Job Location contained in this document. This approval is granted in accordance with the provisions of Laws and Rules For Sewage Treatment and Disposal in effect at the time of issuance of the permit and is subject to the following provisions:

- No work shall be conducted on the septic tank system until an Installation, Construction, Alteration and/or Repair Approval is granted by this Department
- This Improvement permit is transferable.

Andrew Adell
DEHNR Authorized Agent Date

Suzie Preidt for Jeff 11/12/01
Owner/Agent Signature Date

MECKLENBURG COUNTY
HEALTH DEPARTMENT
ENVIRONMENTAL HEALTH DIVISION
c/o HAL MARSHALL CTR.
SUITE 211
700 N. TRYON ST.
CHARLOTTE, N.C. 28202.
(704) 336-5102

NORTH CAROLINA DEPARTMENT OF
ENVIRONMENTAL, HEALTH,
AND NATURAL RESOURCES
DIVISION OF ENVIRONMENTAL HEALTH
ON-SITE WASTEWATER SECTION

PROPOSED PLOT PLAN

HEALTH DEPARTMENT
ENVIRONMENTAL HEALTH DIVISION
700 NORTH TRYON STREET
CHARLOTTE, NC 28202
PHONE (704) 336-5102

FILE: 47678

TC: 137-281-03


Draw in and name all roads adjoining the property. Draw in and accurately dimension the lot concerned. Accurately indicate property boundaries proposed and/or existing structures and driveways, underground utilities, and wells and springs within 100 feet of the proposed building or drainfield.

SCALE 1" = 60'

PERMIT DESIGN IS FOR A 2 BEDROOM RESIDENCE, 1500 gal SEPTIC TANK, 266' TOTAL LINEAR FEET

(1) INSTALL DRAINLINES SHALLOW (30") AND ON CONTOUR.

(2) LOCATE ALL WELLS NO LESS THAN 50' FROM ALL PARTS OF SEPTIC TANK SYSTEM, 100' IF POSSIBLE.

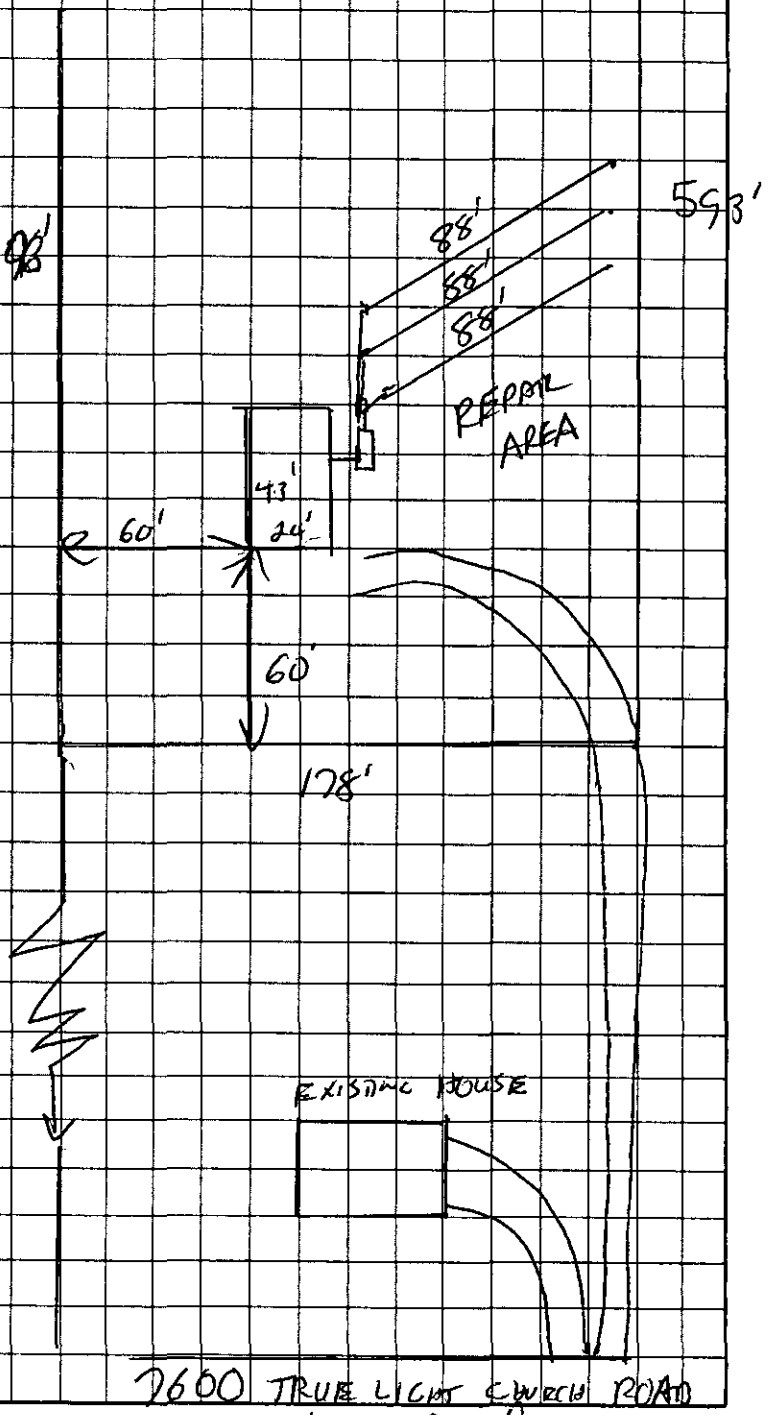

Suzie Preidt for Jim
OWNER/AGENT SIGNATURE

DATE 11-12-01

APPROVAL DATE 11/2/01

White - Health Department's Copy Canary - E.H.S. Copy Pink - Owner's Copy

DATE: 11/13/2001

TO: CHARLOTTE-MECKLENBURG BUILDING STANDARDS
PERMIT ISSUING SECTION

FROM: MECKLENBURG COUNTY ENGINEERING

JURISDICTION: MINT

137-281-03

PARCEL NUMBER

7608 TRUELIGHT CHURCH RD

ASSIGNED STREET ADDRESS (ADDRESS OF RECORD)

LOT 2

EXISTING STREET ADDRESS (IF DIFFERENT FROM ASSIGNED)

N/A

PROJECT NAME (IF APPLICABLE)

THE ABOVE DESCRIBED LOCATION HAS BEEN CHECKED CONCERNING:

1. SUBDIVISION REGULATIONS	APPROVED	NOT APPROVED
2. FLOODWAY REGULATIONS	APPROVED	NOT APPROVED
3. WATERSHED PROTECTION	APPROVED	NOT APPROVED
4. COMERCIAL DRAINAGE PLAN	APPROVED	NOT APPROVED
5. PUBLIC UTILITY EASEMENT	PRESENT	NOT PRESENT
6. PROPERTY FRONTS ON THOROUGHFARE	YES	NO
7. DRIVEWAY PERMIT REQUIRED	YES	NO
8. DOES PROJECT CONFLICT WITH ROAD PROJECT?	YES	NO

Remarks:

NEW SINGLE FAMILY HOME

NOTE: THIS FORM MUST BE TURNED IN AT THE CASHIERS OFFICE WHEN PAYING PERMIT FEE. CERTIFICATE OF OCCUPANCY WILL NOT BE GRANTED UNTIL TRANSPORTATION DIVISION GRANTS FINAL APPROVAL ON DRIVEWAY(S).

ALL OTHER FORMAS OBSOLETE
NEW ADDRESS
REVISED 1/91

SIGNED:

Department of Environment, Health, and Natural Resources
Division of Environmental Health
On-site Wastewater Section

Sheet: 1
Property ID: PO 137-281-03
Lot #: N/A
File #: 4767B
Code: 1

ACS

SOIL/SITE EVALUATION
for ON-SITE WASTEWATER SYSTEM

Owner: Donald Lineberger
Applicant:
Address: 7600 Truelight Church Road
Date Evaluated: 10/23/01
Proposed Facility: residence
Design Flow (.1949): 360gpd
Property Size: 2.38a
Location of Site: Off Truelight Church Road
Property Recorded:
Water Supply: [ ] Public [x] Individual [x] Well [ ] Spring [ ] Other
Evaluation Method: [x] Auger Boring [ ] Pit [ ] Cut
Type of Wastewater: [x] Sewage [ ] Industrial Process [ ] Mixed

PROFILE #	.1940 Landscape Position/ Slope%	Horizon Depth (IN.)	SOIL MORPHOLOGY .1941 .1941 Structure/ Texture	.1941 Consistence Mineralogy	OTHER PROFILE FACTORS .1942 Soil Wetness/ Color	.1943 Soil Depth (IN.)	.1956 Sapro Class	.1944 Restr Horiz	Profile Class & LTAR
	5-10								
1	LS	0-6	GR/SCL	FR/SEXP/SS/SP	>48" TO SOIL WETNESS	48+	N/A	NONE	PS, IV .3G/FT²/DAY
		6-43	SBK/SC	FI/SEXP/S/P					
		43-48+	SBK/CL	FR/SEXP/SS/SP					
2	"	0-6	GR/SCL	FR/SEXP/SS/SP	>37" TO SOIL WETNESS	37	"	"	"
		6-37	SBK/SC	FI/SEXP/S/P					
3	"	0-4	GR/SCL	FR/SEXP/SS/SP	>48" TO SOIL WETNESS	48+	"	"	"
		4-41	SBK/C	FI/SEXP/S/P					
		41-48+	SBK/SCL	FR/SEXP/SS/SP					
4	"	0-5	GR/SCL	FR/SEXP/SS/SP	>43" TO SOIL WETNESS	43	"	"	PS, IV .275G/FT²/DAY
		5-43	ABK/SBK/C	FI/SEXP/S/P					
5	"	0-7	GR./SCL	FR/SEXP/SS/SP	>48" TO SOIL WETNESS	48+	"	"	PS, IV .3G/FT²/DAY
		7-48+	SBK/C	FI/SEXP/S/P					
6	"	0-8	GR/SCL	FR/SEXP/SS/SP	>42" TO SOIL WETNESS	42+	"	"	"
		8-42	SBK/SC	FI/SEXP/S/P					
		BORING TERMINATED @ 42", FLOATER ROCK							
7	"	0-5	GR/SCL	FR/SEXP/SS/SP	>48" TO SOIL WETNESS	48+	"	"	"
		5-48+	SBK/C	FI/SEXP/S/P					
8	"	0-7	GR/SCL	FR/SEXP/SS/SP	>42" TO SOIL WETNESS	42	"	"	"
		7-42	SBK/C	FI/SEXP/S/P					

Description	Initial System	Repair System
Available Space (.1945)	PS	PS
System Type(s)		
Site LTAR	.3G/FT²/DAY	.3G/FT²/DAY

Other Factors (.1946): _____
Site Classification (.1948): PROVISIONNALY SUITABLE
Evaluated By: W. R. Marlin, LSS, 10/23/01, W. R. Marlin
Others Present: J. Lineberger, D. Lineberger

Department of Environment, Health, and Natural Resources
Division of Environmental Health
On-site Wastewater Section

Sheet: 2
Property ID: PO 137-281-03
Lot #: N/A
File #: 4767B
Code: 1

SOIL/SITE EVALUATION
for ON-SITE WASTEWATER SYSTEM

Owner: Applicant:

Address: Date Evaluated:

Proposed Facility: Design Flow (.1949): Property Size:

Location of Site: Property Recorded:

Water Supply: [ ] Public [ ] Individual [ ] Well [ ] Spring [ ] Other

Evaluation Method: [ ] Augur Boring [ ] Pit [ ] Cut

Type of Wastewater: [ ] Sewage [ ] Industrial Process [ ] Mixed

PROFILE #	.1940 Landscape Position/ Slope%	Horizon Depth (IN.)	SOIL MORPHOLOGY .1941 .1941 Structure/ Texture	.1941 Consistence Mineralogy	OTHER PROFILE FACTORS .1942 Soil Wetness/ Color	.1943 Soil Depth	.1956 Sapro Class	.1944 Restr Horiz	Profile Class & LTAR
9	LS	0-7	GR/SCL	FR/SEXP/SS/SP	>42" TO SOIL WETNESS	42	N/A	NONE	PS, IV
		7-42	SBK/C	FI/SEXP/S/P					.3G/FT^2/DAY
10	"	0-7	GR/SCL	FR/SEXP/SS/SP	>49" TO SOIL WETNESS	49	"	"	"
		7-41	SBK/SC	FI/SEXP/S/P					
		41-49	SBK/CL	FR/SEXP/SS/SP					

Description	Initial System	Repair System
Available Space (.1945)		
System Type(s)		
Site LTAR		

Other Factors (.1946): _____

Site Classification (.1948):

Evaluated By:

Others Present:

FILE # 47678

COMMENTS 100% Repair

LANDSCAPE POSITION	GROUP	TEXTURE	.1955 LTAR
R-RIDGE	I	S-SAND	1.2-0.8
S-SHOULDER SLOPE		LS-LOAMY SAND	
L-LINEAR SLOPE			
FS-FOOT SLOPE	II	SL-SANDY LOAM	0.8-0.6
N-NOSE SLOPE		L-LOAM	
H-HEAD SLOPE			
CC-CONCLAVE SLOPE	III	SI-SILT	0.6-0.3
CV-CONVEX SLOPE		SICL-SILTY CLAY LOAM	
T-TERRACE		CL-CLAY LOAM	
FP-FLOOD PLAIN		SCL-SANDY CLAY LOAM	
	IV	SC-SANDY CLAY	0.4-0.1
		SIC-SILTY CLAY	
		O-ORGANIC	

CONSISTENCE MOIST	WET
VFR-VERY FRIABLE	NS-NON-STICKY
FR-FRIABLE	SS-SLIGHTLYSTICKY
FI-FIRM	S-STICKY
VFI-VERY FIRM	VS-VERY STICKY
EFI-EXTREMELY FIRM	NP-NON-PLASTIC
	SP-SLIGHTLYSTICKY
	P-PLASTIC
	VP-VERY PLASTIC


STRUCTURE

SG-SINGLE GRAIN
M-MASSIVE
CR-CRUMB
GR-GRANULAR
SBK-SUBANGULAR BLOCKY
ABK-ANGULAR BLOCKY
PL-PLATY
PR-PRISMATIC

MINERALOGY

SLIGHTLY EXPANSIVE

EXPANSIVE

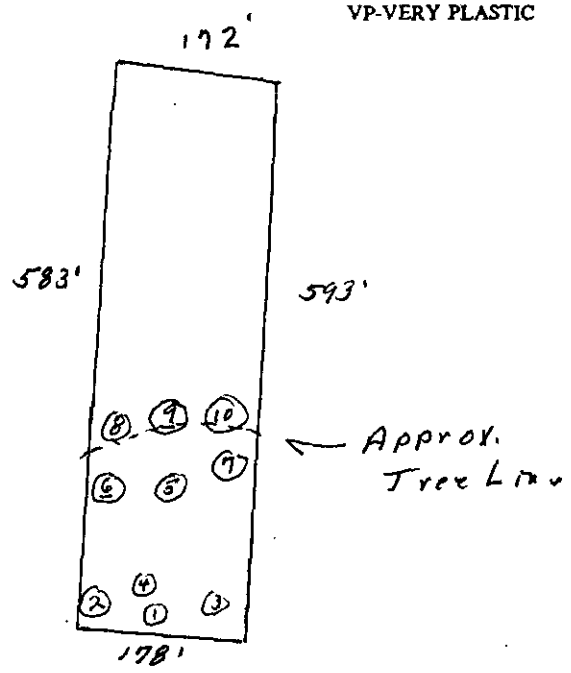

N

□ ← Existing House

Truelight Church Road

FEE: _____

DATE: _____

APPLICATION FOR IMPROVEMENT PERMIT FOR RESIDENTIAL SITE INDIVIDUAL WATER AND WASTEWATER SYSTEMS PROGRAM

Paid $200 cash 10/8/01 RF [ ] CRT

TYPE APPLICATION: ✓ NEW SYSTEM ___ EXPANSION/ ALTERATION OF EXISTING SYSTEM ___ REPAIR OF EXISTING SYSTEM

NORTH CAROLINA
DEPARTMENT OF ENVIRONMENT,
HEALTH, AND NATURAL RESOURCES
DIVISION OF ENVIRONMENTAL HEALTH
ON-SITE WASTEWATER SECTION

FILE #: 47678

PROPERTY INFORMATION (FROM ENGINEERING FORM) FOR JOB LOCATION:

TAX/PARCEL NUMBER: 137-281-03 PO

STREET ADDRESS: ~~7600~~ 7600 Turelight Cv RD

SUBDIVISION OR MOBILE HOME PARK NAME:

LOT NUMBER:

TOWNSHIP (CHECK ONE):

___ 0 MECKLENBURG
___ 1 CHARLOTTE
___ 2 DAVIDSON
___ 3 CORNELIUS
___ 4 PINEVILLE
___ 5 MATTHEWS
___ 6 HUNTERSVILLE
✓ 7 MINT HILL

CLOSING DATE _____

TYPE OF BUILDING (CHECK ONE):

___ SINGLE MOBILE HOME(S)
___ DOUBLE WIDE (D)
✓ HOUSE (H)
___ MODULAR HOME (M)
___ MULTIPLE FAMILY (U)
___ OTHER (O)

HEATED SQUARE FOOTAGE: 868.00

NUMBER OF BEDROOMS: NUMBER OF OCCUPANTS: 2

FOUNDATION FOR RESIDENCE:

___ WITHOUT BASEMENT
___ ON SLAB
✓ CRAWL SPACE
___ WITH BASEMENT /PLUMBING
___ WITH BASEMENT /NO PLUMBING

IF EXPANSION/ALTERATION OF EXISTING SYSTEM, DESCRIBE THE PROPOSED BUILDING ADDITION:

WILL THERE BE A HOME BUSINESS IN THE RESIDENCE: ___ YES ✓ NO TYPE: _____

WATER SUPPLY (CHECK ONE):
___ COMMUNITY (C)
___ MUNICIPAL (M)
✓ PRIVATE WELL (P)
___ SHARED WELL (S)
___ OTHER 'SPRINGS' (O)

IF ANY OF THE FOLLOWING ARE LOCATED ON THE PROPERTY, PLEASE SHOW LOCATION ON PLAT:

BURIED CABLES, LANDFILLS, STUMPHOLES ___ YES ✓ NO
EXISTING WASTEWATER SYSTEMS ___ YES ✓ NO
EASTMENTS OR RIGHT-OF-WAYS ✓ YES ___ NO
WELL, SPRINGS OR WATERLINES ___ YES ✓ NO
DESIGNATED WETLANDS ___ YES ✓ NO

PROPERTY OWNER:

NAME: (LAST) Linebergr (FIRST) Donald (MI) F

ADDRESS: 7600 Turelight Cv RD

CITY Charlotte STATE: NC ZIP: 28227

DAYTIME PHONE: 704 545-5293 7045454449

LEGAL AGENT FOR PROPERTY OWNER, IF APPLICABLE:

NAME: (LAST) (FIRST) (MI)

DAYTIME PHONE: ( ) -

WHAT DATE WAS THE PROPERTY ORIGINALLY DEEDED AND RECORDED? 1957

An Improvement Permit is subject to suspension or revocation if site plans or the intended use change or if information submitted in this application is falsified or changed. The undersigned, owner, or legal agent for the owner, of the property described above as the "Job Location" has read the foregoing application, acknowledges that the contents of same are true, and authorizes agents of the Mecklenburg County Health Department to enter onto the property for the purpose of processing this request.

SIGNED: Donald F Linebergr DATE: 10-8-2001

MECKLENBURG COUNTY HEALTH DEPARTMENT
ENVIRONMENTAL HEALTH DIVISION
c/o HAL MARSHALL CTR., SUITE 211, 700 N. TRYON ST., CHARLOTTE, N.C. 28202., (704) 336-5102


PROPOSED PLOT PLAN

HEALTH DEPARTMENT
ENVIRONMENTAL HEALTH DIVISION
700 NORTH TRYON STREET
CHARLOTTE, NC 28202
PHONE (704) 336-5102

FILE: 4767B

TC: 132801.03 PO

Draw in and name all roads adjoining the property. Draw in and accurately dimension the lot concerned. Accurately indicate property boundaries proposed and/or existing structures and driveways, underground utilities, and wells and springs ~~within 100 feet of the proposed building or drainfield~~

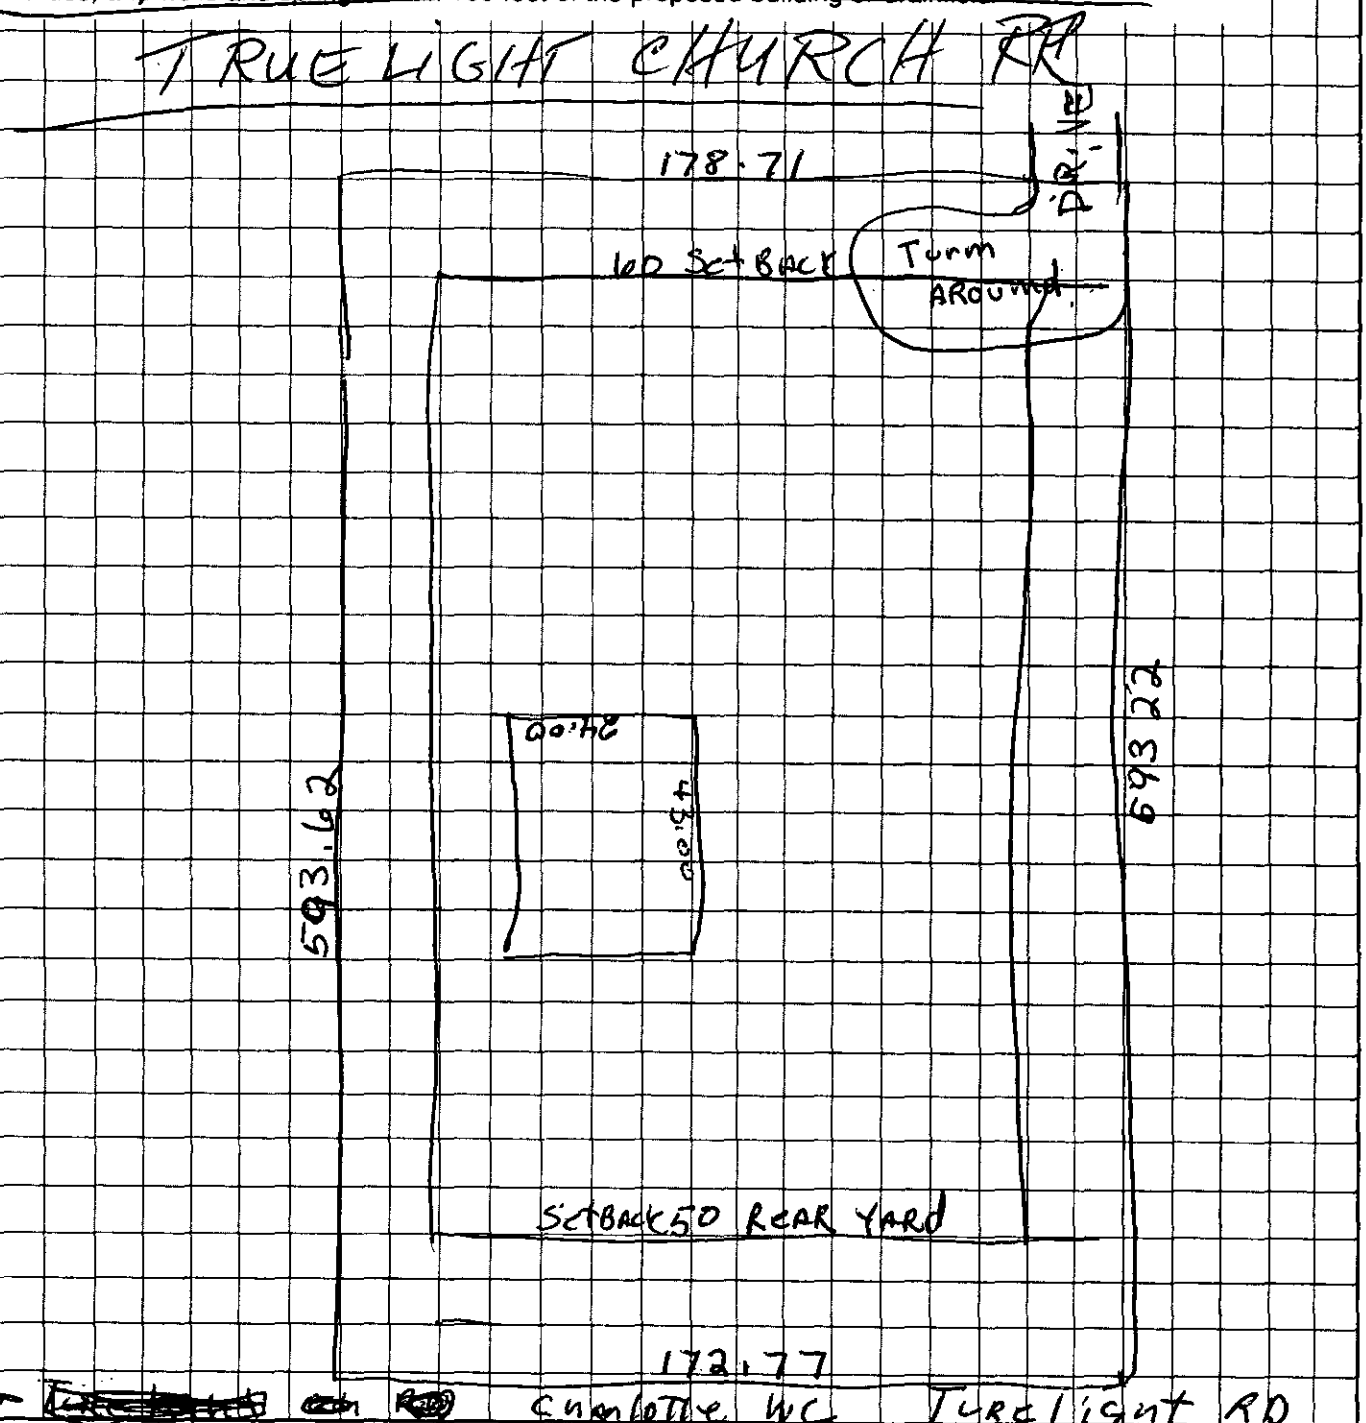

OWNER/AGENT SIGNATURE Joy Dean Lindsey

DATE 10-8-2001

APPROVAL DATE _____

White - Health Department's Copy Canary - E.H.S. Copy Pink - Owner's Copy