Date Received 12-12-83

RECEIVED
DEC 12 1983
ENVIRONMENTAL HEALTH

SIR No. 20400

T. C. No. 22104105

Map Date _____

MECKLENBURG COUNTY
DEPARTMENT OF ENVIRONMENTAL HEALTH

APPLICATION FOR SOIL INVESTIGATION

1) NAME OF OWNER Jones III (LAST) William (FIRST) Earl (MIDDLE)

2) ADDRESS OF OWNER 2101 STATEBRIDGE DR. CHARLOTTE NC ZIP 28210

3) PHONE NO. Home 552-1504 Office 333-6605


4) LOCATION OF PROPERTY 10310 SAM MEGGS RD (STREET OR COUNTY ROAD) S.R.# 3638

5) SUBDIVISION _____ LOT NO. _____ BLOCK NO. _____

MAP BOOK NO _____ PAGE NO. _____

6) DEED REFERENCE: DEED BOOK 1748 PAGE NO. 29

Application is hereby made to the Mecklenburg County Department of Environmental Health for the conduct of a soil investigation and an on site inspection of the lot hereinabove described for the purpose of determining if the lot is suitable for the installation of an individual septic tank wastewater treatment system with subsurface, soil absorption, effluent discharge.

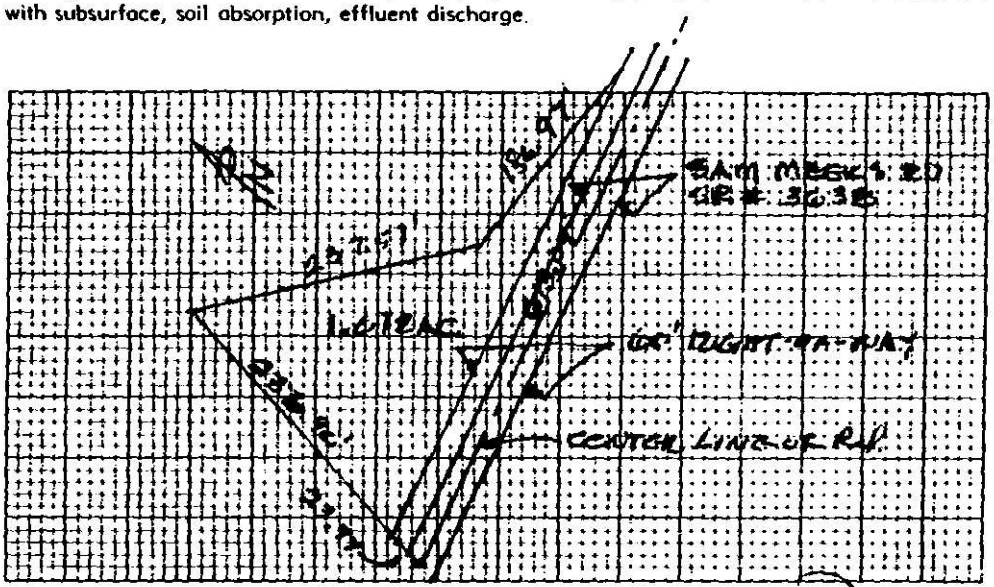

7) ACCURATELY DIAGRAM & DIMENSION LOT

William Earl Jones III
OWNER

END-5-76

ENVIRONMENTAL HEALTH DEPARTMENT'S COPY

MECKLENBURG COUNTY
DEPARTMENT OF ENVIRONMENTAL HEALTH
1200 BLYTHE BOULEVARD
CHARLOTTE NORTH CAROLINA 28203

SIR. NO. 20400
T.C. NO. 221-091-05
DATE: 1-4-84

William E. Jones, III
2101 Starbrook Drive
Charlotte, NC 28210

RE: Property located at 10310 Sam Meeks Road

Dear Mr. Jones:

At your request, a field investigation was conducted on the property designated above and was classified unsuitable for the installation of a ground absorption sewage disposal system. A copy of the site evaluation report is enclosed for your information.

Sites classified as unsuitable may be utilized for soil absorption disposal systems provided engineering, hydrogeologic, soil and environmental studies indicate that a suitable septic tank system or a suitable alternate system can.be reasonably expected to function satisfactorily.

Should you desire to file for permission to install an alternate system, plans and specifications prepared by a person with a demonstrated knowledge of ground absorption sewage treatment disposal systems, soil and rock characteristics, groundwater hydrology and drainage systems should be submitted to this office. They will be reviewed and if it is found that the system may be reasonably expected to function satisfactorily, approval will be given upon the execution by you of "Septic Tank Agreemnt Form" provided by this office.

If I may be of assistance, please feel free to call.

Sincerely,

Bill D. Hardister, Jr.
Environmental Health Supervisor

BDH/kbg

Enclosure

DEPARTMENT OF ENVIRONMENTAL HEALTH
MECKLENBURG COUNTY, NORTH CAROLINA

SITE EVALUATION

S.I.R. NO. 20400

T.C. NO. 221-041-05

(Ground Absorption Sewage Disposal)

OWNER: William E. Jones III
ADDRESS: 2101 Hubbard Dr. Charlotte, N.C. 28210
PLAT NO:
LOT SIZE: #3560
LOCATION OF SITE: Sam Neels Rd

FACTORS	AREA 1	AREA 2	AREA 3	AREA 4
1. SLOPE (%)	S Complex slopes PS U	S PS U	S PS U	S PS U
2. SOIL TEXTURE (12-36 inches) Sandy, Loamy, Clayey (Note 2-1 Clay)	S (PS) clay U	S PS U	S PS U	S PS U
3. SOIL STRUCTURE (12-36 inches)	S (PS) Blocky U	S PS U	S PS U	S PS U
4. SOIL DEPTH (inches)	S PS <36" Variable U	S PS U	S PS U	S PS U
5. RESTRICTIVE HORIZONS (Inches) (Impervious strata, Rock)	S Depth PS Variable U	S PS U	S PS U	S PS U
6. SOIL DRAINAGE/GROUNDWATER (external and internal)	S Eroded PS Areas / Channel U Lower	S PS U	S PS U	S PS U
7. OTHER (Specify)	S PS U	S PS U	S PS U	S PS U
8. SOIL GROUP	iv/f			
9. SITE CLASSIFICATION	unsuitable			
10. SOIL SERIES	Complex slopes			

S - Suitable PS - Provisionally Suitable U - Unsuitable

**See Diagram on Back (includes: soil areas, property lines, roads, streams, gullies, wet areas, fill areas, wells, water bodies, slopes)


Recommendations/Comments:

Described by: William E. Maglin
Title: Soil Scientist

Date: 1-3-84

EHD 539 (Revised: 6/82)

24

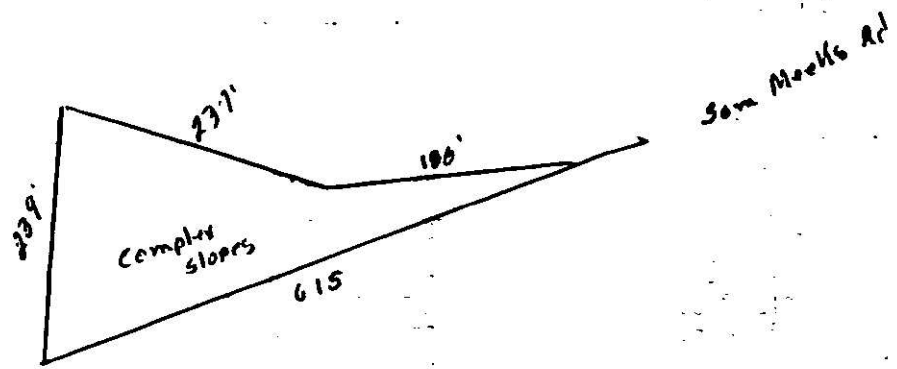
277'
100'
239'
Complex slopes
615
Sam Meeks Rd

Date Received 12/12/83

RECEIVED DEPARTMENT OF ENVIRONMENTAL HEALTH DEC 6 1983 DEC 12 1983 MECKLENBURG COUNTY

Application No. 20400

PCN 221-091-06


Map Date _____

MECKLENBURG COUNTY
DEPARTMENT OF ENVIRONMENTAL HEALTH

Application for an
Installation, Construction, Alteration, and/or Repair Permit
(Individual Septic Tank System with Subsurface, Soil Absorption, Effluent Discharge)

The owner of that property described hereinafter hereby applies to the Mecklenburg County Department of Environmental Health for a permit to:

1) ✓ Install or Construct 2) _____ Alter or Repair an individual septic tank wastewater treatment system with a subsurface, soil absorption, effluent discharge.

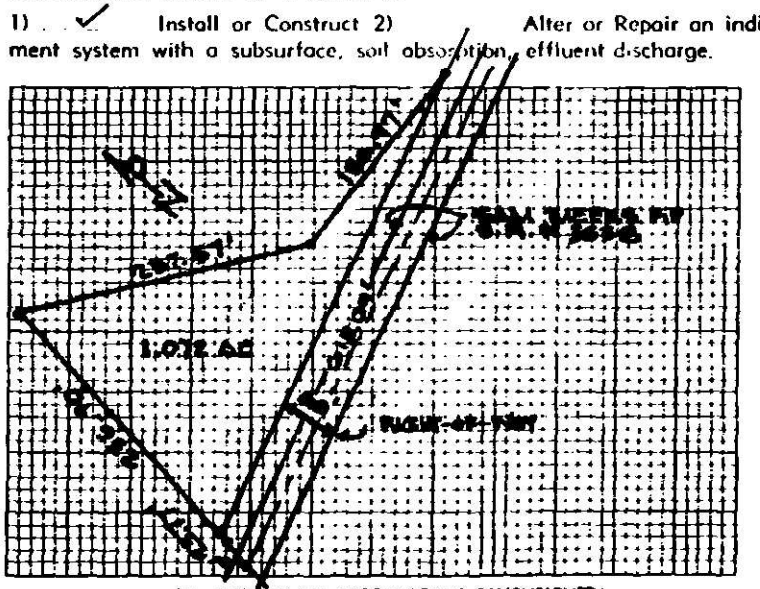

3) PLOT PLAN (ACCURATELY DIMENSIONED)

Mobile Home ____Yes ____No
Residence ✓Yes ____No

4) No. of Bedrooms 3
5) Business Use — Max No Employees _____
6) Washing Machine ✓Yes ____No
7) Garbage Disposal ✓Yes ____No
8) Dishwasher ✓Yes ____No
9) Water Supply
A) Individual Well ✓
B) Governmental System _____
C) Community System:
1 Well source _____
2 Governmental source _____
10) Sewage System
House located within 200 feet of public sewer ____Yes ✓No
House located within 200 feet of community sewer ____Yes ✓No
11) FHA Case No _____
12) VA Case No. _____

13) NAME OF OWNER Jones III (LAST) William (FIRST) Earl (MIDDLE)

14) ADDRESS OF OWNER 210[illegible] Rd Ne Charlotte N.C. 28210

15) PHONE NO. Home 554-18[illegible] Office 333-6605

16) LOCATION OF SYSTEM 10310 Sam Neely Road S.R. # 3638 (STREET OR COUNTY ROAD)

17) SUBDIVISION _____ Lot No. _____ Block No. _____

Map Book No. _____ Page No. _____

18) DEED REFERENCE — DEED BOOK [illegible] AT PAGE 129

19) HAS A SOIL INVESTIGATION BEEN RUN? ____YES ✓NO DATE RUN _____

20) PTR NUMBER (See Instructions) _____

The undersigned person hereby agrees that he has read the foregoing application and that the contents of same are true. It is understood that any permit applied for herein shall be void and of no effect if any of the above facts are not true.

December 5, 1983
DATE OF APPLICATION

William Earl Jones III
OWNER


EHD-5-76

ENVIRONMENTAL HEALTH DEPARTMENT'S COPY

THIS IS TO CERTIFY THAT ON THE 21ST DAY OF APRIL 1977 I SURVEYED THE PROPERTY SHOWN ON THIS PLAT. AND THAT THE TITLE LINES AND THE WALLS OF THE BUILDINGS IF ANY. ARE AS SHOWN HEREON.

SIGNED P. A. Brotherton
REGISTERED SURVEYOR

NORTH CAROLINA REGISTERED L.S. SEAL

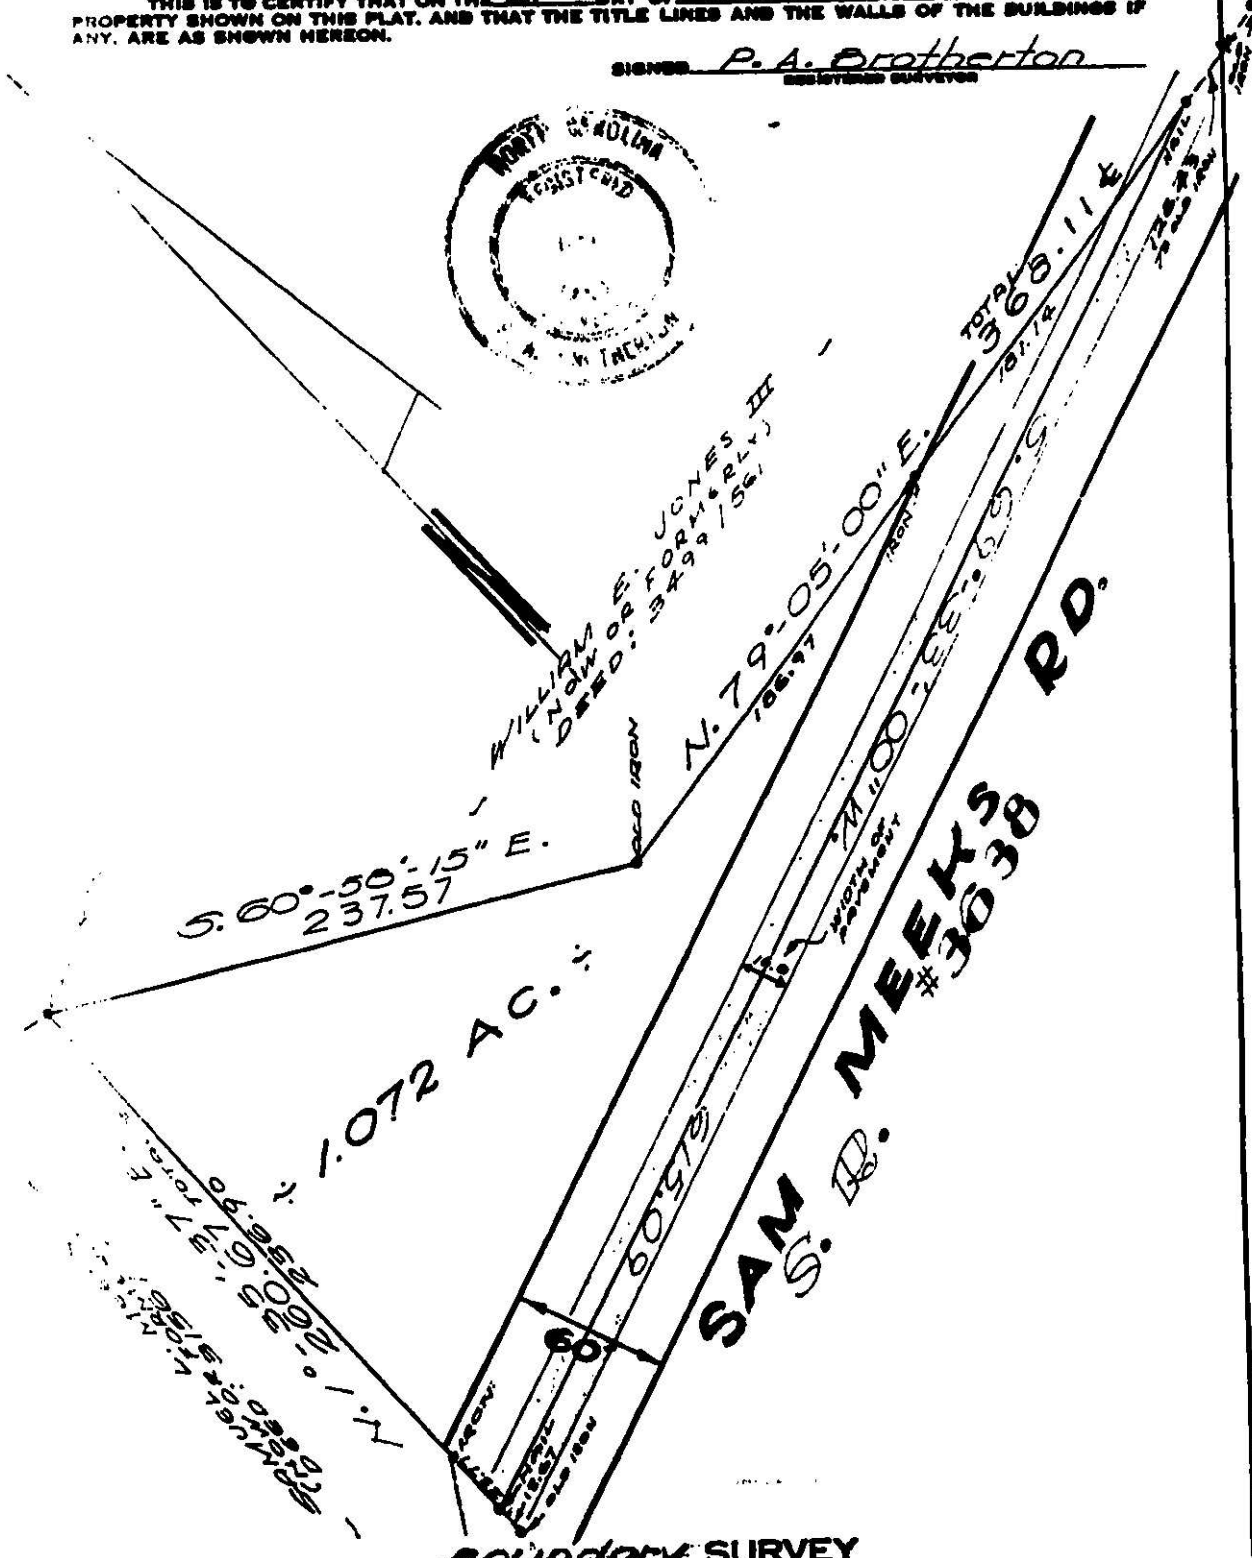

Boundary SURVEY

A PORTION OF OSCAR W. BASS PROPERTY

PINEVILLE TOWNSHIP
MECKLENBURG COUNTY, N.C.

CAROLINA SURVEYORS, INC.
P. O. BOX 267
PINEVILLE, N. C. 28134

SCALE 1" = 60'

THE PROPERTY OF

MAP RECORDED IN BOOK AT PAGE DEED RECORDED IN BOOK 1748 PAGE 29

DRAWN BY E. R. FIELD WORK L. A. FIELD BOOK #

CODE: 221-091-05