


6546 LOUGLEN CR

10312102

5/31/2007

duponbj

Groundwater and Wastewater Services File Imaging Project
May 2007
*Barcode Font = IDAutomationHC39M*

# APPLICATION FOR AN IMPROVEMENT PERMIT

HEALTH DEPARTMENT
ENVIRONMENTAL HEALTH DIVISION
1200 BLYTHE BOULEVARD
CHARLOTTE, NC 28203
PHONE (704) 376-4603

Mecklenburg County services are available without regard to ethnic origin, sex, or disability.

(OFFICE USE ONLY)

FILE: 5315A

TC: _____

SERIAL: № 17482 ☐ L ☐ CRT

**JOB LOCATION**

① ADDRESS: 6546 Louglen Cir (STREET NO. / STREET) ② FILE: _____

③ JURISDICTION: _____ ④ TAX PARCEL NO.: 103-121-02

⑤ SUBDIVISION: _____ ⑥ LOT: _____ ⑦ BLOCK: _____

**OWNER**

⑧ NAME: Tammie F. Pritchard (FIRST / MIDDLE / LAST)

⑨ MAILING ADDRESS: 6546 Louglen Cir.

⑩ CITY: Charlotte ⑪ STATE: N.C. ⑫ ZIP: 28212

⑬ PHONE: (WORK) (704) 537-3323 ⑭ (HOME) (704) 563-8385

**REQUEST**

This request is for a(n):

⑮ ☐ New permit ⑰ ☐ Authorization for mobile home exchange

⑯ ☒ Repair or alteration permit ⑱ ☒ Other (specify) BATH ROOM

**DESIGN CRITERIA**

System will serve:

⑲ ☒ Residence ⑳ ☐ Mobile home ㉑ ☐ Business or place of public assembly

㉒ Number of bedrooms? 3 ㉕ Type? _____

㉓ Maximum occupancy? 2 ㉖ Maximum number of employees? _____

㉔ Basement? ☐ yes ☒ no ㉗ Maximum number of seats? _____

**WATER SUPPLY**

㉘ Water supply from (present or proposed):

A ☒ Individual well

B ☐ Municipal system

C ☐ Community well

D ☐ Community system

㉙ The undersigned, owner of the property described above as the "JOB LOCATION" has read the foregoing application, acknowledges that the contents of same are true, and authorizes agents of the MECKLENBURG COUNTY HEALTH DEPARTMENT to enter onto the property for the purpose of processing this request.

Signed: Tammie F Pritchard

Date: _____

## IMPROVEMENT PERMIT

The undersigned, an authorized agent of the MECKLENBURG COUNTY HEALTH DEPARTMENT, certifies that the Department has approved the Request for the Job Location contained in this document. This approval is granted in accordance with the provisions of Laws And Rules For Sanitary Sewage Collection, Treatment And Disposal in effect at the time of issuance of the permit and is subject to the following provisions:

... No work shall be conducted on the septic tank system until an Installation, Construction, Alteration and/or Repair permit is issued by this Department.

... This permit is not transferable, and shall become null and void ~~36~~ months from the date of issuance. Use existing system

B. R. Ferguson — Environmentalist — 1-6-89 Date

Director or Authorized Section Head — 1-9-89 Date

*This permit must be signed by the Director of Mecklenburg County Health Department or an authorized section head in order to be valid.

# MECKLENBURG COUNTY HEALTH DEPARTMENT
# ENVIRONMENTAL HEALTH DIVISION

## CHARGE SLIP

Date 1/4/99

Name/Company Tammie J. Pritchard

Sanitation _____

Vector Control ✓

O.P.W.D. _____

Service: Inp - Addition
#53154

HEALTH DEPARTMENT
ENVIRONMENTAL HEALTH DIVISION
PAID

JAN 4 1999

Fee: $ 20 —

Completed by

Collected by

# PROPOSED PLOT PLAN


MECKLENBURG COUNTY · ENVIRONMENTAL HEALTH ·

1200 BLYTHE BOULEVARD
CHARLOTTE, NC 28203
PHONE (704) 376-4603

FILE: ~~5315A~~ 5315A

TC: _____

Draw in and name all roads adjoining the property. Draw in and accurately dimension the lot concerned. Accurately indicate property boundaries, proposed and/or existing structures and driveways, underground utilities, and wells and springs within 100 feet of the proposed building or drainfield.

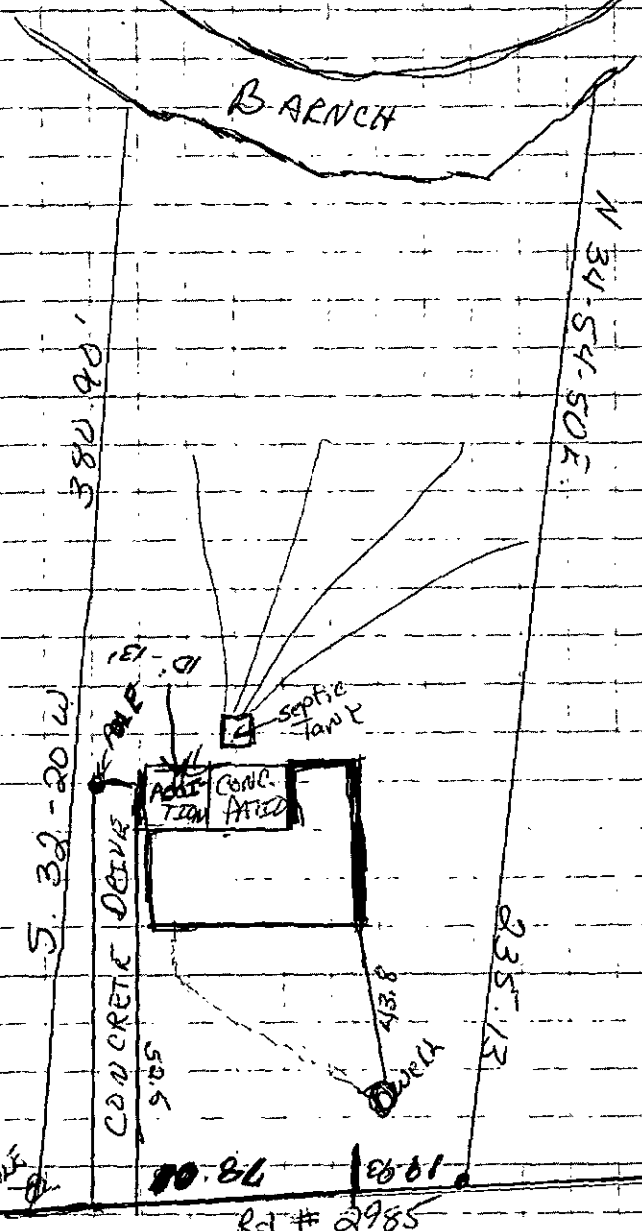


Signed: Lawrence L Pitchford


Date: _____

103-121-02

THIS IS TO CERTIFY THAT ON THE 4th DAY OF SEPTEMBER 1987 I SURVEYED THE PROPERTY SHOWN ON THIS PLAT, AND THAT THE TITLE LINES, AND THE WALLS OF THE BUILDINGS IF ANY, ARE AS SHOWN HEREON.

BY Reece F. McRorie
REGISTERED SURVEYOR STATE OF NORTH CAROLINA

NORTH CAROLINA REGISTERED L-759 LAND SURVEYOR REECE F. McRORIE

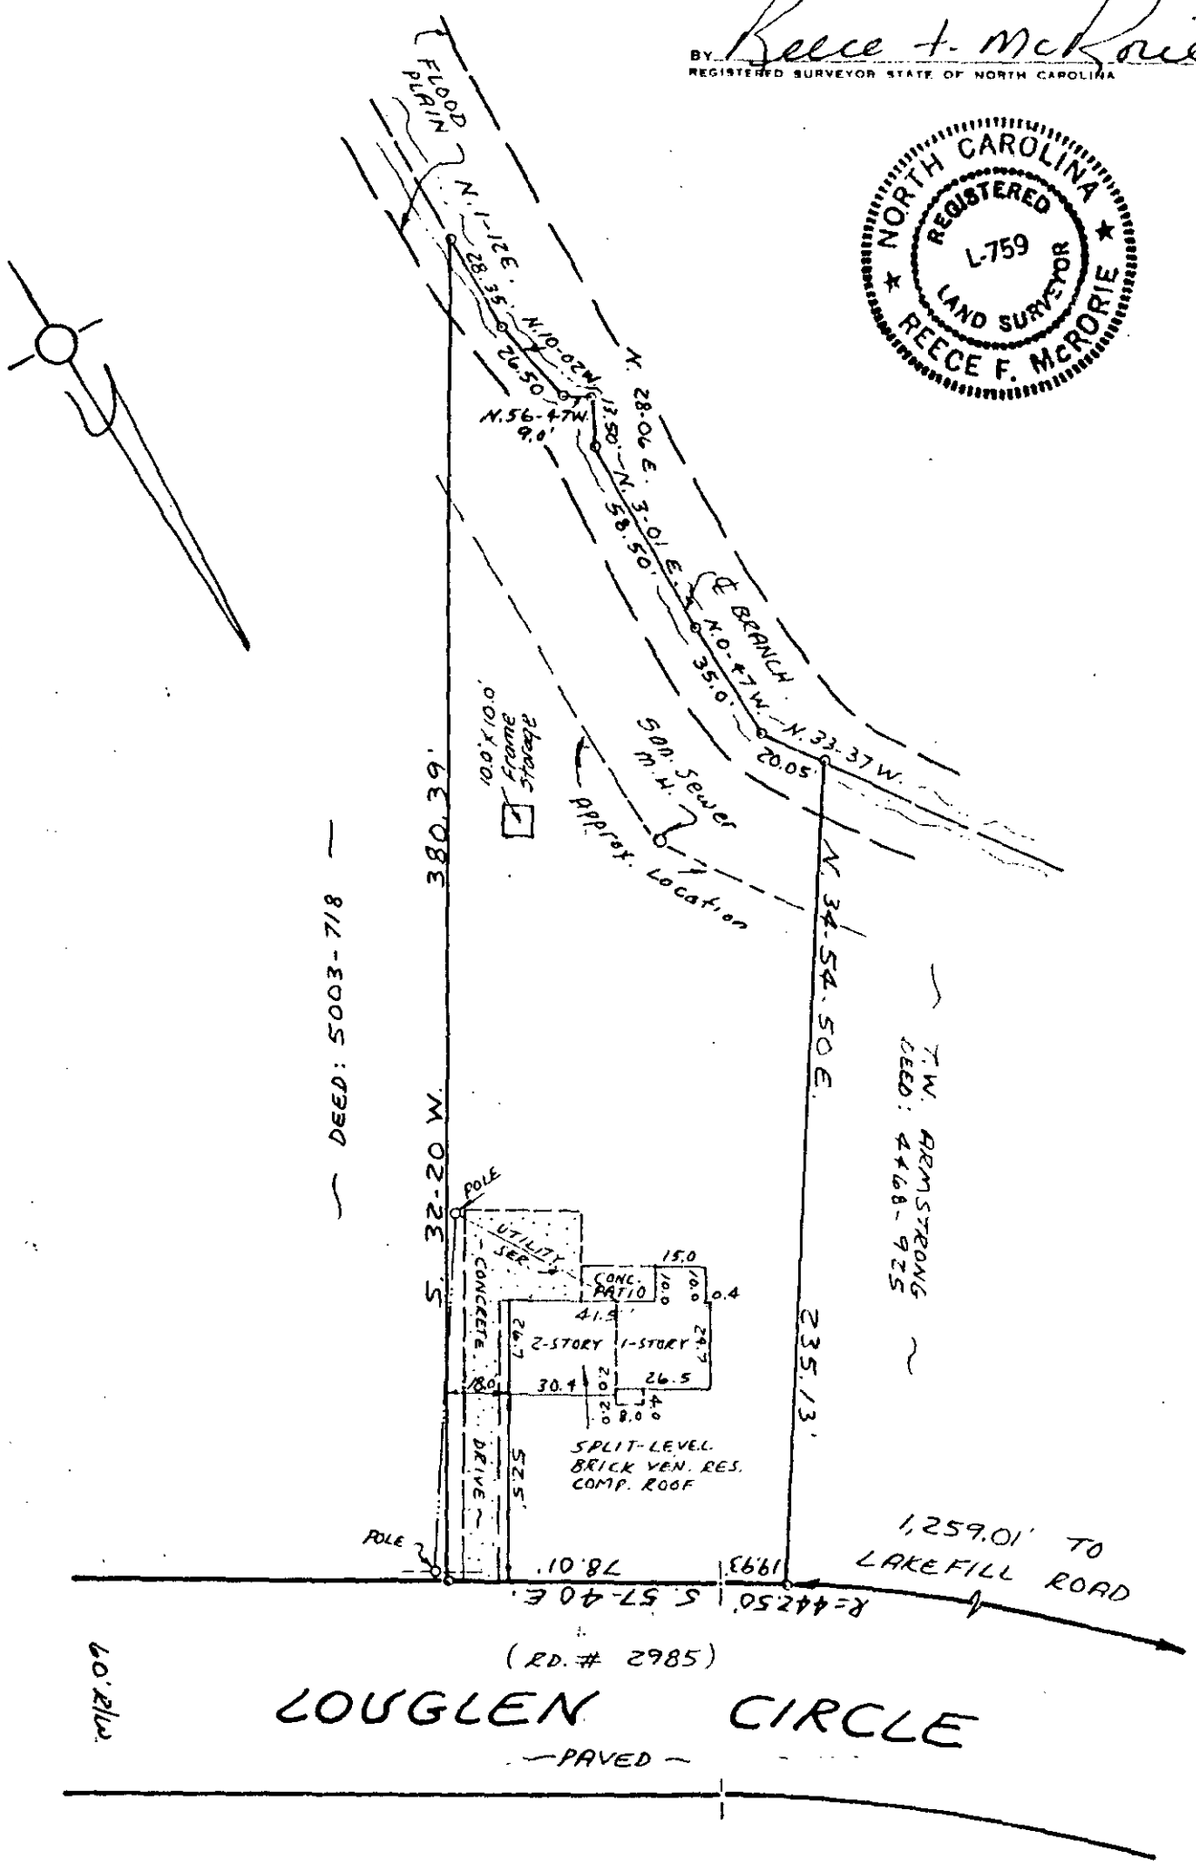


PHYSICAL SURVEY OF

LOT IN CHARLOTTE TOWNSHIP, MECKLENBURG COUNTY, NORTH CAROLINA, IN THE CITY OF CHARLOTTE ON LOUGLEN CIRCLE HOUSE NO 6546 SHOWN AS LOT NO. _____

IN BLOCK NO. _____ ON MAP OF _____ MAP RECORDED IN BOOK _____ PAGE _____

DEED RECORDED IN BOOK 5106 PAGE 313 OFFICE OF THE REGISTER OF DEEDS FOR MECKLENBURG COUNTY, N. C. THE PROPERTY OF

FREDA A. PRITCHARD AND TAMMIE F. PRITCHARD

SCALE - 1" = 50' FT. DATE 9-4 1987 REECE McRORIE SURVEYOR CHARLOTTE, N. C

DUNCAN-PARNELL, INC., CHARLOTTE (704) 372-7180