

6421 NECK RD

1/3/2008

duponbj

Groundwater and Wastewater Services File Imaging Project
May 2007
Barcode Font = IDAutomationHC39M

COPY

Mecklenburg County
Health Department

August 20, 1997

Harold S. Pride
9936 Rio Street
Huntersville, NC 28078

Re: Neck Road
File: 3910B
Parcel: 013-014-12,13

Dear Mr. Pride:

Receipt of your Application for Improvement Permit for the above referenced property is acknowledged. A soil evaluation and a site visit have been conducted. The results of the evaluation indicated that the site is **UNSUITABLE** under Rules .1941 **SOIL CHARACTERISTICS (MORPHOLOGY)** .1945 **AVAILABLE SPACE,** AND .1943 **SOIL DEPTH.** For these reasons your Application for Improvement Permit is denied. A possible way to develop the site exists under Rule .1948(d) which reads as follows:

> A site classified as **UNSUITABLE** may be used for a ground absorption sewage treatment and disposal system specifically identified in Rules .1955, .1956, or .1957 of this Section or a system approved under Rule .1969 if written documentation, including engineering, hydrogeologic, geologic or soil studies, indicates to the local Health Department that the proposed system can be expected to function satisfactorily. Such sites shall be reclassified as **PROVISIONALLY SUITABLE** if the local health department determines that the substantiating data indicated that:
> (1) a ground absorption system can be installed so that the effluent will be non-pathogenic, non-infectious, non-toxic, and non-hazardous;
> (2) the effluent will not contaminate groundwater or surface water, and
> (3) the effluent will not be exposed on the ground surface or be discharged to the surface waters where it could come in contact with people, animals, or vectors.

The state shall review the substantiating data if requested by the local health department.

Please be advised that you have the right to an informal review by this department. You also have the right to appeal under G.S. 130A-24, and to have the appeal held in Mecklenburg County.

If you have any questions regarding this matter please do not hesitate to call me at 336-5575.

Sincerely,

Kelly Randall, R.S., Soil Scientist
Individual Water and Wastewater Systems

KR:lw

FEE: 100.00
DATE: 7/9/97
CK#354 EB

APPLICATION FOR IMPROVEMENT PERMIT FOR RESIDENTIAL SITE INDIVIDUAL WATER AND WASTEWATER SYSTEMS PROGRAM

1 1 CRT

TYPE APPLICATION: ✓ NEW SYSTEM __ EXPANSION/ ALTERATION OF EXISTING SYSTEM __ REPAIR OF EXISTING SYSTEM

NORTH CAROLINA
DEPARTMENT OF ENVIRONMENT,
HEALTH, AND NATURAL RESOURCES
DIVISION OF ENVIRONMENTAL HEALTH
ON-SITE WASTEWATER SECTION

FILE #: 3910B

PROPERTY INFORMATION (FROM ENGINEERING FORM) FOR JOB LOCATION:

TAX/PARCEL NUMBER: 013-014-12 ; 013-014-13

STREET ADDRESS: ~~6421 ; 6425~~ NECK RD

SUBDIVISION OR MOBILE HOME PARK NAME: LAKESIDE ESTATES

LOT NUMBER: ~~12 & 13~~ 15 & 16 P.S. 7-8-97

TOWNSHIP (CHECK ONE):

✓ 0 MECKLENBURG
__ 1 CHARLOTTE
__ 2 DAVIDSON
__ 3 CORNELIUS
__ 4 PINEVILLE
__ 5 MATTHEWS
__ 6 HUNTERSVILLE
__ 7 MINT HILL

CLOSING DATE July 31, 1997

TYPE OF BUILDING (CHECK ONE):

__ SINGLE MOBILE HOME(S)
__ DOUBLE WIDE (D)
✓ HOUSE (H)
✓ MODULAR HOME (M)
__ MULTIPLE FAMILY (U)
__ OTHER (O)

HEATED SQUARE FOOTAGE: 1100

NUMBER OF BEDROOMS: 3 | NUMBER OF OCCUPANTS: 3

FOUNDATION FOR RESIDENCE:

__ WITHOUT BASEMENT
__ ON SLAB
✓ CRAWL SPACE
__ WITH BASEMENT /PLUMBING
__ WITH BASEMENT /NO PLUMBING

IF EXPANSION/ALTERATION OF EXISTING SYSTEM, DESCRIBE THE PROPOSED BUILDING ADDITION: N/A

WILL THERE BE A HOME BUSINESS IN THE RESIDENCE: __ YES ✓ NO TYPE: _____

WATER SUPPLY (CHECK ONE):
__ COMMUNITY (C)
__ MUNICIPAL (M)
✓ PRIVATE WELL (P)
__ SHARED WELL (S)
__ OTHER 'SPRINGS' (O)

IF ANY OF THE FOLLOWING ARE LOCATED ON THE PROPERTY, PLEASE SHOW LOCATION ON PLAT:

BURIED CABLES, LANDFILLS, STUMPHOLES	__ YES ✓ NO	WELL, SPRINGS OR WATERLINES	__ YES ✓ NO
EXISTING WASTEWATER SYSTEMS	__ YES ✓ NO	DESIGNATED WETLANDS	__ YES ✓ NO
EASTMENTS OR RIGHT-OF-WAYS	__ YES ✓ NO		

PROPERTY OWNER: HAROLD SYLVESTER PRIDE SR	LEGAL AGENT FOR PROPERTY OWNER, IF APPLICABLE:
NAME: (LAST) PRIDE (FIRST) HAROLD (MI) S	NAME: (LAST) Smith (FIRST) Patrena (MI) Darnette
ADDRESS: 9936 Rio St P.O. Box 1347	DAYTIME PHONE: (704) 892-1125
CITY: Huntersville STATE: NC ZIP: 28078	
DAYTIME PHONE: 704 593-7330	

WHAT DATE WAS THE PROPERTY ORIGINALLY DEEDED AND RECORDED? _____ ?

An Improvement Permit is subject to suspension or revocation if site plans or the intended use change or if information submitted in this application is falsified or changed. The undersigned, owner, or legal agent for the owner, of the property described above as the "Job Location" has read the foregoing application, acknowledges that the contents of same are true, and authorizes agents of the Mecklenburg County Health Department to enter onto the property for the purpose of processing this request.

SIGNED: Harold Sylvester Pride, Sr DATE: ~~6-25-97~~


MECKLENBURG COUNTY HEALTH DEPARTMENT
ENVIRONMENTAL HEALTH DIVISION
c/o HAL MARSHALL CTR., SUITE 211, 700 N. TRYON ST., CHARLOTTE, N.C. 28202., (704) 336-5102


THIS IS TO CERTIFY THAT ON THE 17TH DAY OF JUNE 19 97 AN ACTUAL SURVEY WAS MADE UNDER MY SUPERVISION OF THE PROPERTY SHOWN ON THIS PLAT, AND THAT THE BOUNDARY LINES AND THE IMPROVEMENTS, IF ANY, ARE AS SHOWN HEREON THIS PLAT MEETS THE MINIMUM STANDARDS OF PRACTICE FOR LAND SURVEYING IN NORTH CAROLINA, BOARD RULE .1600 (21 NCAC 56) AND THE ERROR OF CLOSURE FOR THIS PARCEL DOES NOT EXCEED ONE (1) FOOT PER 10,000 FEET OF PERIMETER SURVEYED NOR 20 SECONDS TIMES THE SQUARE ROOT OF THE NUMBER OF ANGLES TURNED.

SIGNED Michael J. Lucas


R. B. PHARR & ASSOCIATES, REGISTERED SURVEYORS
19801 S. MAIN STREET
CORNELIUS, N.C. 28031
TEL. (704) 895-1730

CREW: C1 DRAWN: TK REVISED:

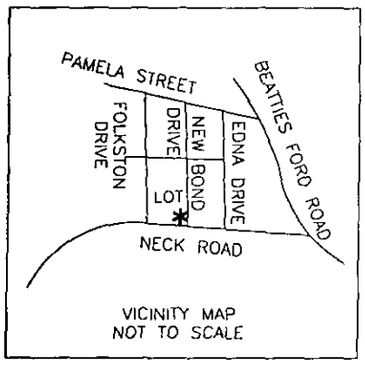

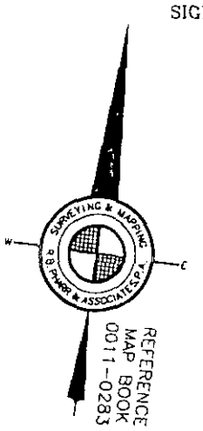



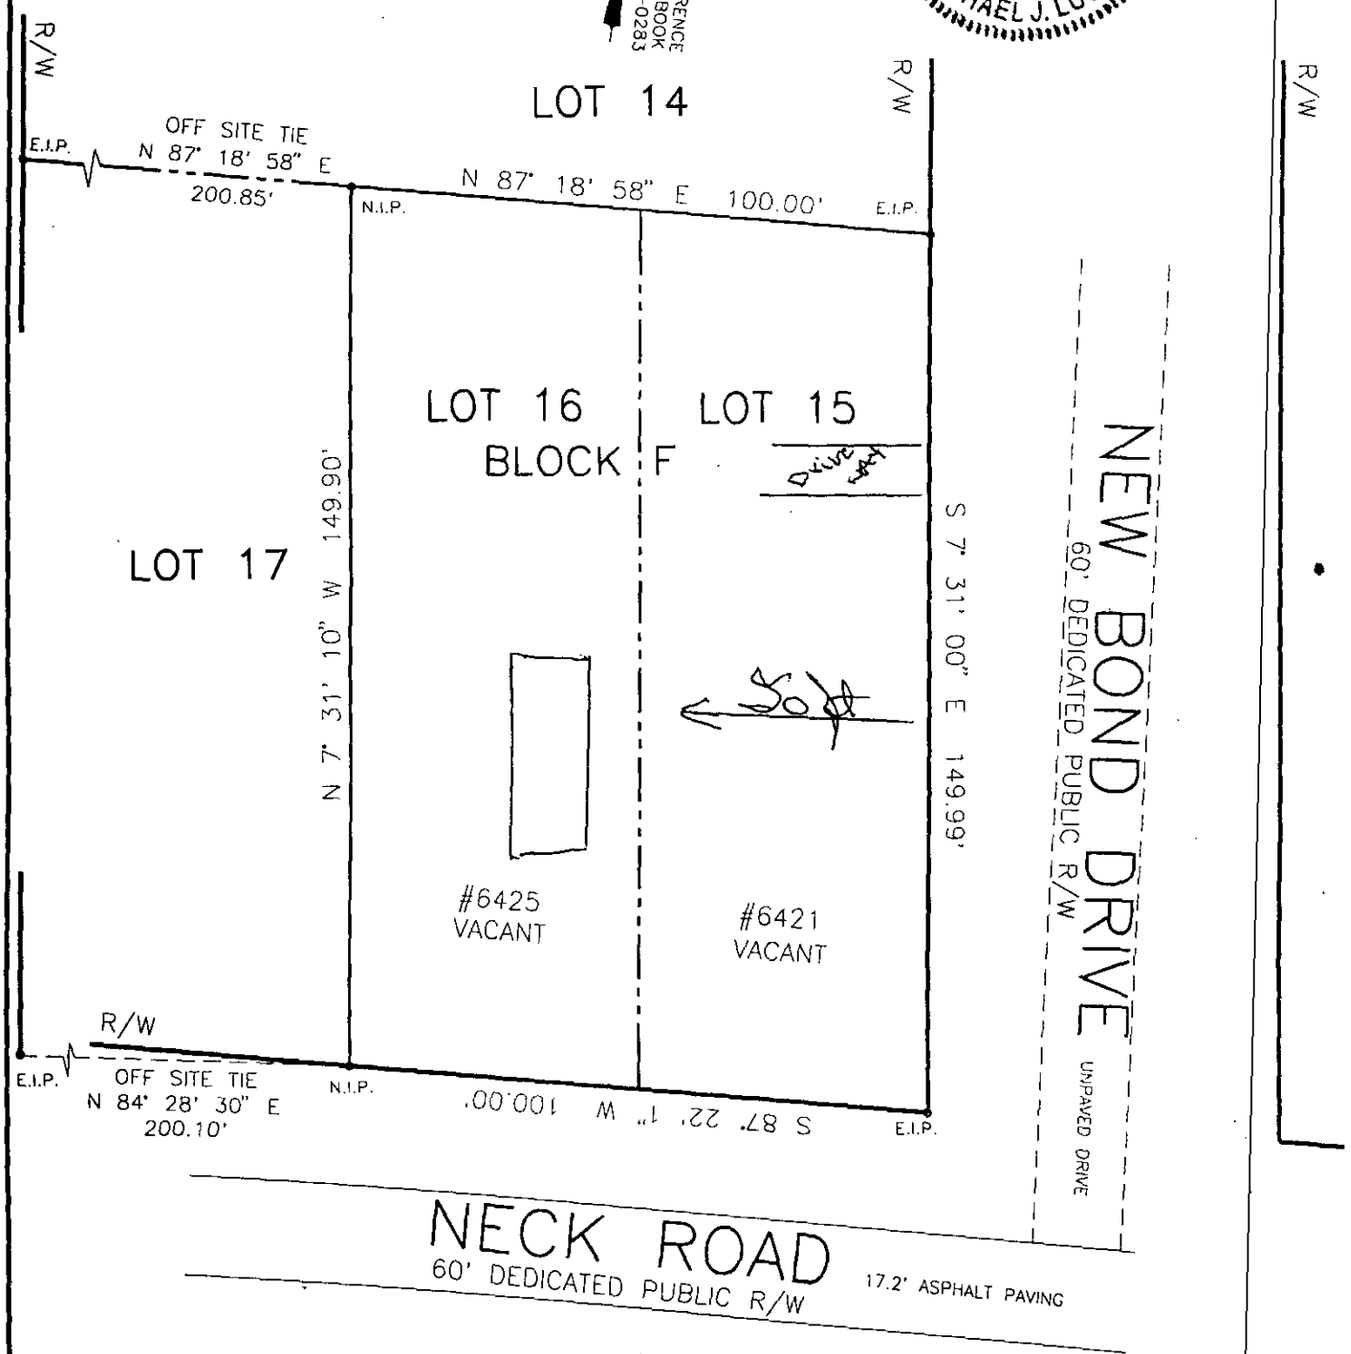

14,940.60 SQ.FT.
OR 0.3430 ACRE

LEGEND
E.I.P. = EXISTING IRON PIN
N.I.P. = NEW IRON PIN
R/W = RIGHT OF WAY

SURVEY OF:
LOTS 15 & 16, BLOCK F, BILTMORE PARK, MAP 1

LONG CREEK TOWNSHIP, MECKLENBURG COUNTY, N.C.

THE PROPERTY OF HAROLD SYLVESTER PRIDE

SCALE 1" = 30'

MAP BOOK 0011 PAGE 0283

DEED BOOK 4082 PAGE 0347

TAX PARCEL: 013-014-12 & 13

FLOOD CERTIFICATION

THIS IS TO CERTIFY THAT THE SUBJECT PROPERTY IS NOT LOCATED IN A SPECIAL FLOOD HAZARD AREA AS SHOWN ON MAPS PREPARED BY THE FEDERAL EMERGENCY MANAGEMENT AGENCY, FEDERAL INSURANCE ADMINISTRATION, DATED FEBRUARY 3, 1993

42567


PROPOSED PLOT PLAN

HEALTH DEPARTMENT
ENVIRONMENTAL HEALTH DIVISION
700 NORTH TRYON STREET
CHARLOTTE, NC 28202
PHONE (704) 336-5102

FILE: 3910B

TC: 013014-12, 13

Draw in and name all roads adjoining the property. Draw in and accurately dimension the lot concerned. Accurately indicate property boundaries proposed and/or existing structures and driveways, underground utilities, and wells and springs within 100 feet of the proposed building or drainfield.

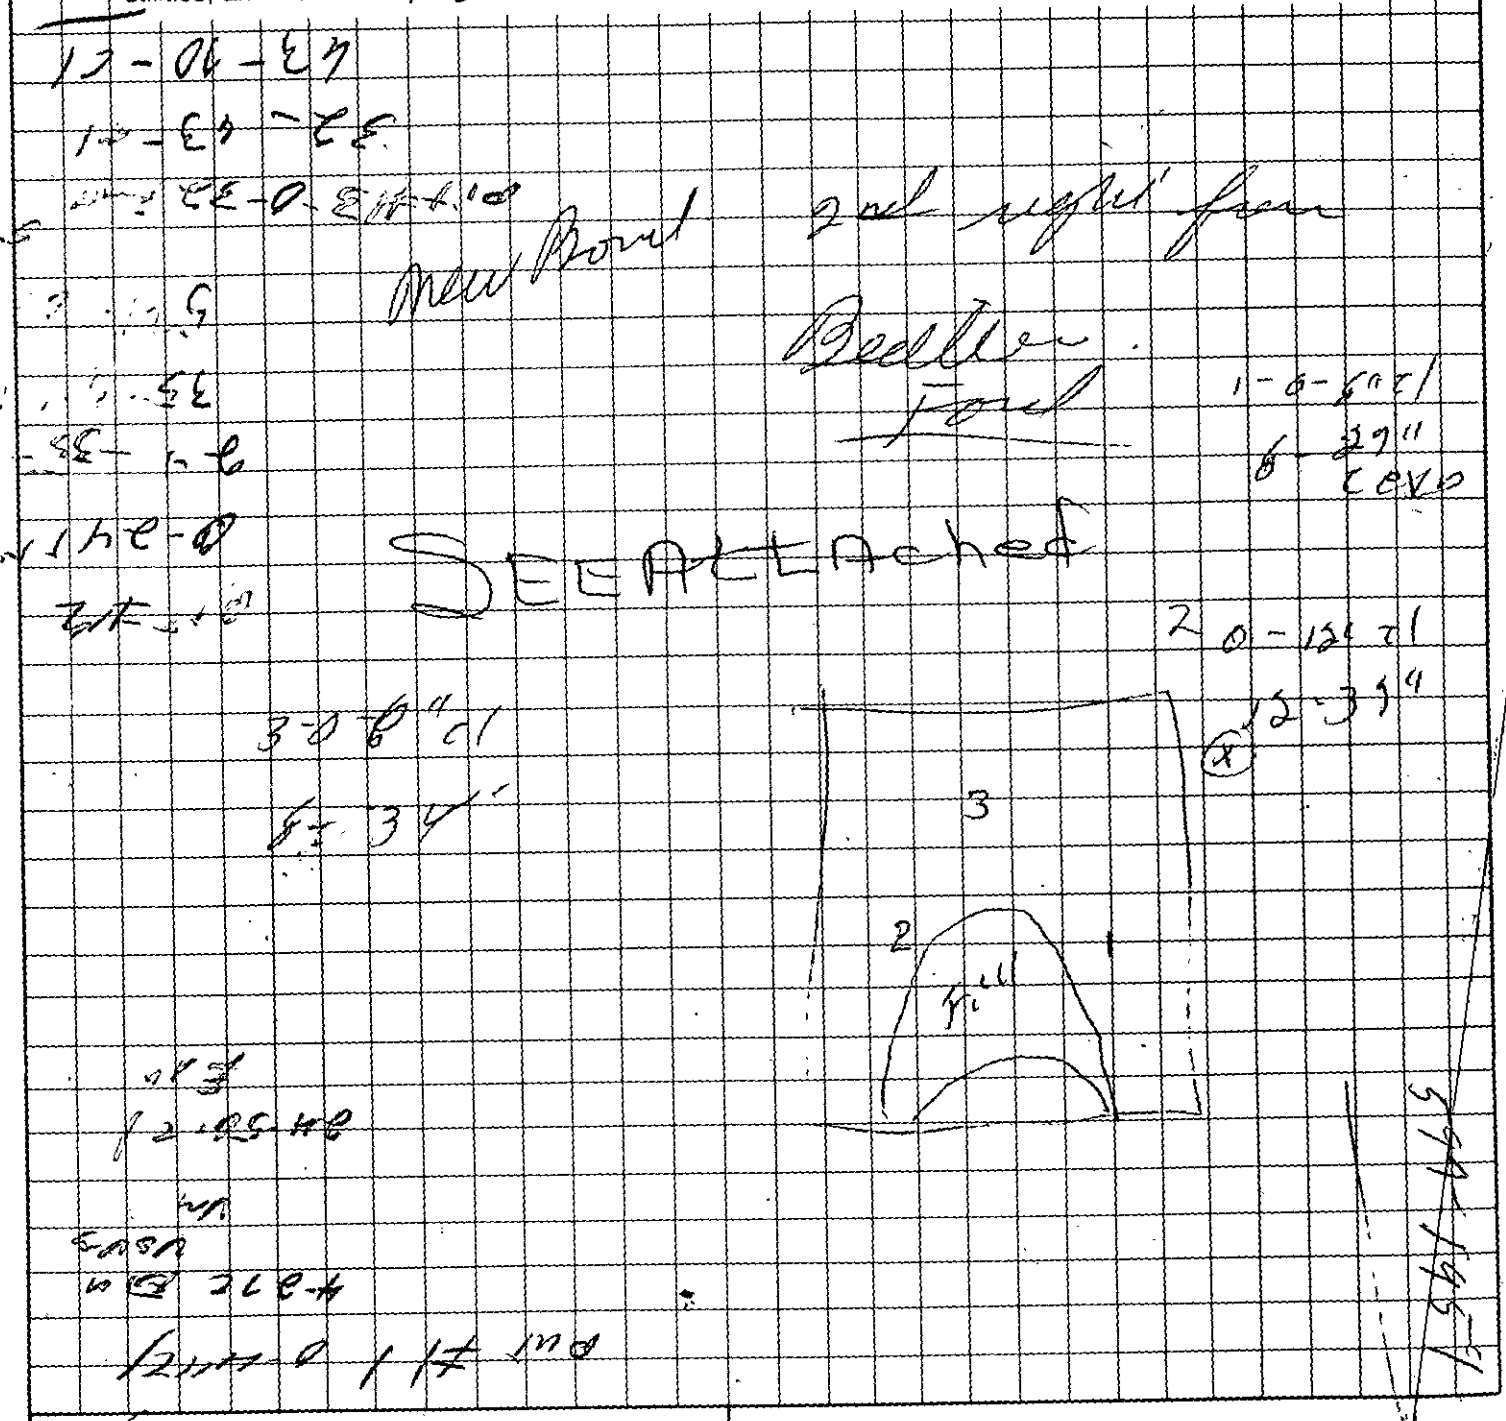

Patricia Smith
OWNER/AGENT SIGNATURE

DATE 7/8/97


APPROVAL DATE _____

White - Health Department's Copy Canary - E.H.S. Copy Pink - Owner's Copy

3910B

P.R.I.M.E. SUBCONTRACTED ITEMS:

1. INTERIOR & EXTERIOR PAINTING (LABOR & MATERIALS)
2. FLOOR COVERINGS (LABOR & MATERIALS)
3. ALL CLEAN UP AT JOB

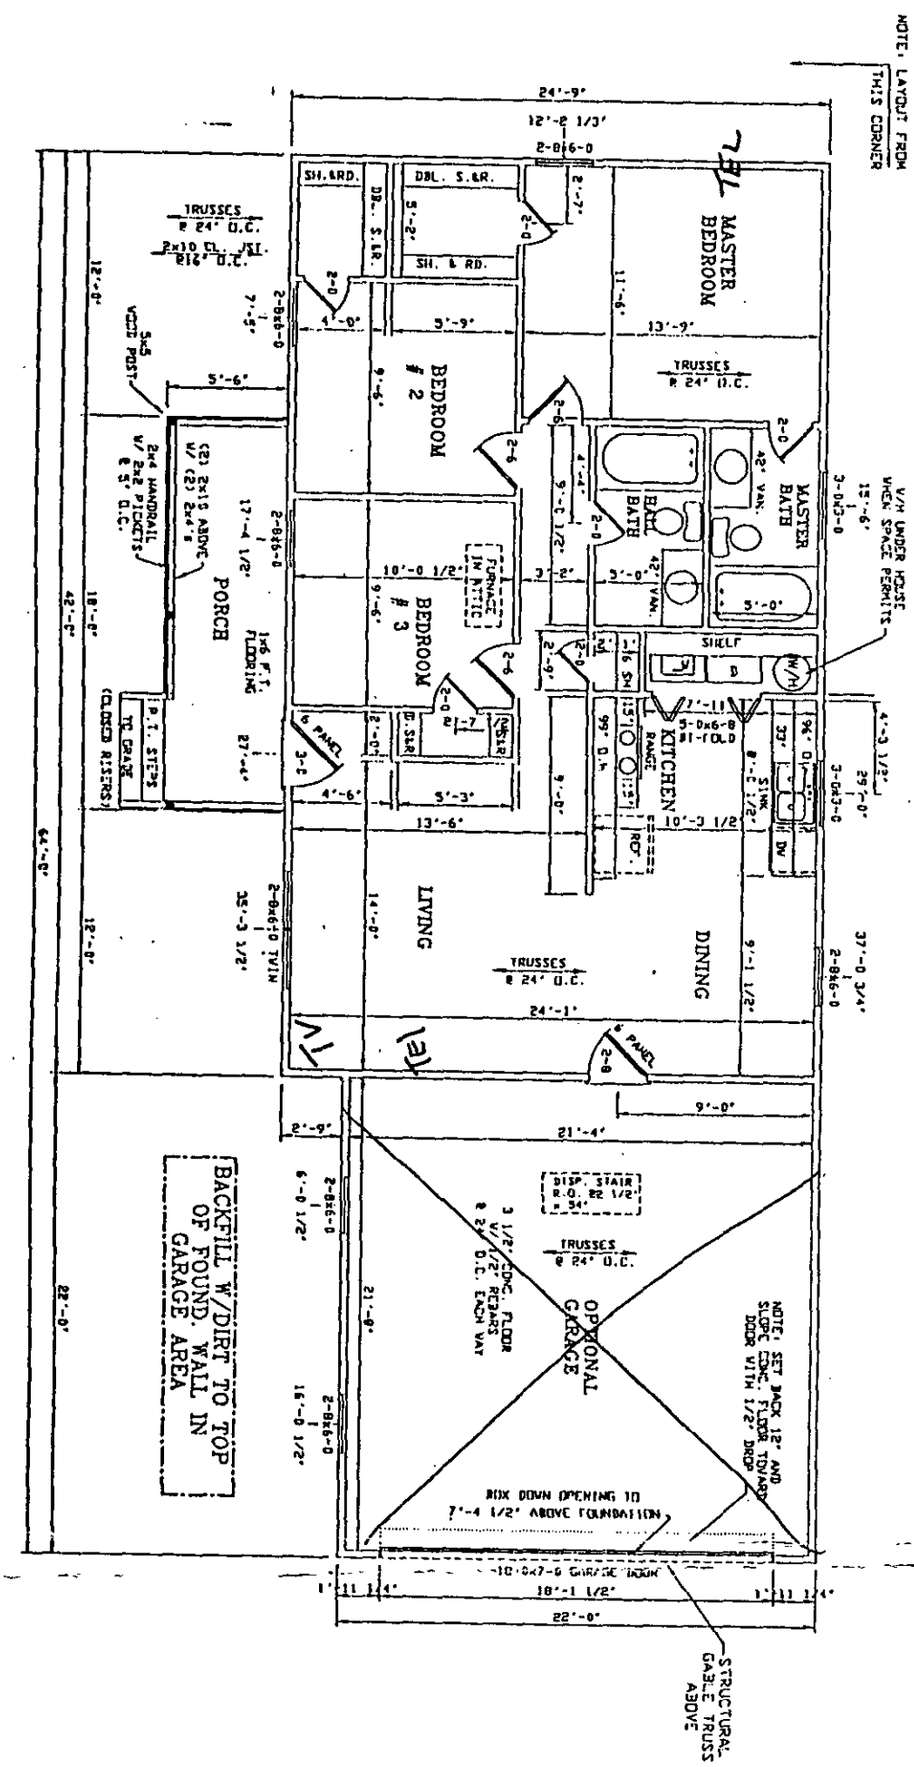

Patterson 1-7-97

PROPERTY OF THE HOME PLACE INC	THE AMERICAN FOR	AREAS: HEATED AREA 1040 S.F. GARAGE 404 S.F. PORCH 99 S.F.	DATE REVISIONS	2x4 EXTERIOR WALLS UNLESS OTHERWISE NOTED
				FLOOR PLAN SCALE: 1/8" = 1'-0"
				SHEET No. 1
				DRAWN BY
				SALESMAN
				OF 5

© COPYRIGHT 1993 - ALL RIGHTS RESERVED -
NOTE: VIOLATORS OF COPYRIGHT WILL BE PROSECUTED TO THE FULLEST EXTENT OF THE LAW
THE USE OF THIS PLAN BY ANYONE OTHER THAN AN AGENT OF "THE HOME PLACE" IS IN VIOLATION OF THE FEDERAL COPYRIGHT ACT
TO REPORT COPYRIGHT VIOLATIONS CALL (404) 532-1120
$100 REWARD FOR RECOVERING AN ACTUAL COPYRIGHT INFRINGEMENT.

DIVISION OF ENVIRONMENTAL HEALTH
ON-SITE WASTEWATER SECTION

COUNTY: _____

SOIL/SITE EVALUATION for ON-SITE WASTEWATER SYSTEM

#3 3910B
013-014-12,13
21516

OWNER: Harold S. Pruett
ADDRESS: 9936 Dix St, Henderson NC
PROPOSED FACILITY: residence
LOCATION OF SITE: Peach Rd

APPLICANT: _____
APPLICATION DATE: _____
PROPOSED DESIGN FLOW (.1949): 360gpd

DATE EVALUATED: _____
PROPERTY SIZE: .34
PROPERTY RECORDED: _____

WATER SUPPLY: ☑ Private ☐ Public ☐ Well ☐ Spring ☐ Other _____
EVALUATION METHOD: ☑ Auger Boring ☐ Pit ☐ Cut
TYPE OF WASTEWATER: ☑ Sewage ☐ Industrial Process ☐ Mixed

PROFILE #	Slopes 2-6% .1940 LANDSCAPE POSITION/ SLOPE %	HORIZON DEPTH (IN.)	SOIL MORPHOLOGY (.1941) .1941 STRUCTURE/ TEXTURE	.1941 CONSISTENCE/ MINERALOGY	OTHER PROFILE FACTORS .1942 SOIL WETNESS/ COLOR	.1943 SOIL DEPTH	.1956 SAPRO CLASS	.1944 RESTR HORIZ	PROFILE CLASS & LTAR
1	LS	0-8"	gr/cl	F-I/SEXP/SS/SP	>27" To soil wetness	27"	N/A	None	US
		8-27"	SBK/C	VFI-FI/EXP/SS/SP					
2	LS	0-12"	gr/cl	F-I/SEXP/SS/SP	>37" To soil wetness	37"	N/A	None	US
		12-37"	SBK/C	VFI-FI/EXP/SS/SP					
3	LS	0-8"	gr/cl	F-I/SEXP/SS/SP	>34" To soil wetness	34"	N/A	None	US
		8-34"	SBK/C	VFI/EXP/SS/SP					
4									

DESCRIPTION	INITIAL SYSTEM	REPAIR SYSTEM
Available Space (.1945)	US	US
System Type(s)		
Site LTAR		

OTHER FACTORS (.1946): _____
SITE CLASSIFICATION (.1948): Unsuitable
EVALUATED BY: W. R. Marlin 8-1-97
OTHER(S) PRESENT: LSS

COMMENTS: 100% Repair

LEGEND

use the following standard abbreviations

LANDSCAPE POSITION	GROUP	SOIL TEXTURE	CONVENTIONAL 1955 LTAR	LPP 1957 LTAR	MINERALOGY/ CONSISTENCE	STRUCTURE
C (Concave Slope)	I	S (Sand)	1.2 - 0.8	0.6 - 0.4	NEXP (Non-expansive)	G (Single Grain)
V (Convex Slope)		LS (Loamy Sand)			SEXP (Slightly Expansive)	M (Massive)
(Drainage Way)					EXP (Expansive)	CR (Crumb)
S (Debris Slump)	II	SL (Sandy Loam)	0.8 - 0.6	0.4 - 0.3		GR (Granular)
P (Flood Plain)		L (Loam)				SBK (Subangular Blocky)
S (Foot Slope)						ABK (Angular Blocky)
(Head Slope)	III	SI (Silt)	0.6 - 0.3	0.3 - 0.15		PL (Platy)
(Linear Slope)		SICL (Silty Clay Loam)				PR (Prismatic)
(Nose Slope)		CL (Clay Loam)			MOIST	WET
(Ridge)		SCL (Sandy Clay Loam)				
(Shoulder Slope)		SLC (Silt Loam Clay)			VFR (Very Friable)	NS (Non-sticky)
(Terrace)					FR (Friable)	SS (Slightly Sticky)
	IV	SC (Sandy Clay)	0.4 - 0.1	0.2 - 0.05	FI (Firm)	S (Sticky)
		SIC (Silty Clay)			VFI (Very Firm v. Very Sticky)	VS (Very Sticky)
					EFI (Extremely Firm)	NP (Non-plastic)
		O (Organic)	None			SP (Slightly Plastic)
						P (Plastic)
						VP (Very Plastic)


OTES

ORIZON DEPTH	In inches below natural soil surface
EPTH OF FILL	In inches from land surface
ESTRICTIVE HORIZON	Thickness and depth from land surface
APROLITE	S(suitable) or U(unsuitable)
OIL WETNESS	Inches from land surface to free water or inches from land surface to soil colors with chroma 2 or less - record Munsell color chip designation
LASSIFICATION	S (Suitable), PS (Provisionally Suitable), or U (Unsuitable)

valuation of saprolite shall be by pits.

ong-term Acceptance Rate (LTAR): gal/day/ft²

Show profile locations and other site features (dimensions, reference or benchmark, and North).

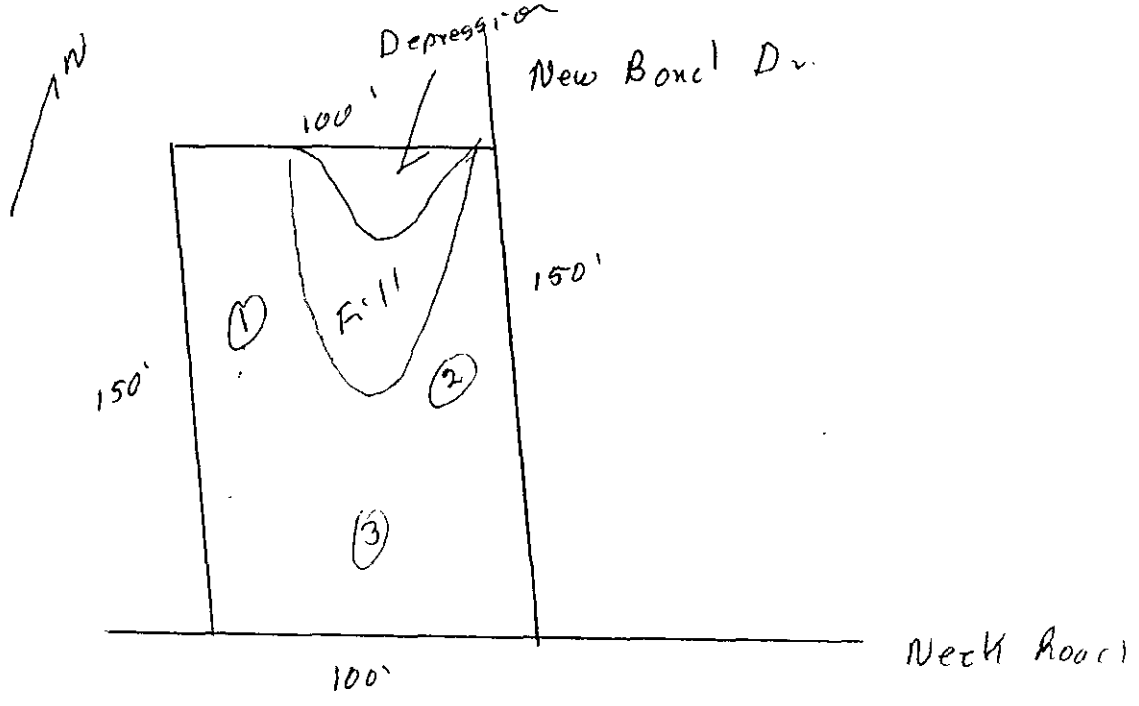

Mecklenburg County
Health Department

August 20, 1997

Harold S. Pride
9936 Rio Street
Huntersville, NC 28078

Re: Neck Road
File: 3910B
Parcel: 013-014-12,13

Dear Mr. Pride:

Receipt of your Application for Improvement Permit for the above referenced property is acknowledged. A soil evaluation and a site visit have been conducted. The results of the evaluation indicated that the site is **UNSUITABLE** under Rules **.1941 SOIL CHARACTERISTICS (MORPHOLOGY) .1945 AVAILABLE SPACE, AND .1943 SOIL DEPTH.** For these reasons your Application for Improvement Permit is denied. A possible way to develop the site exists under Rule .1948(d) which reads as follows:

> A site classified as **UNSUITABLE** may be used for a ground absorption sewage treatment and disposal system specifically identified in Rules .1955, .1956, or .1957 of this Section or a system approved under Rule .1969 if written documentation, including engineering, hydrogeologic, geologic or soil studies, indicates to the local Health Department that the proposed system can be expected to function satisfactorily. Such sites shall be reclassified as **PROVISIONALLY SUITABLE** if the local health department determines that the substantiating data indicated that:
> (1) a ground absorption system can be installed so that the effluent will be non-pathogenic, non-infectious, non-toxic, and non-hazardous;
> (2) the effluent will not contaminate groundwater or surface water, and
> (3) the effluent will not be exposed on the ground surface or be discharged to the surface waters where it could come in contact with people, animals, or vectors.

The state shall review the substantiating data if requested by the local health department.

Please be advised that you have the right to an informal review by this department. You also have the right to appeal under G.S. 130A-24, and to have the appeal held in Mecklenburg County.

If you have any questions regarding this matter please do not hesitate to call me at 336-5575.

Sincerely,

Kelly Randall, R.S., Soil Scientist
Individual Water and Wastewater Systems

KR:lw

DIVISION OF ENVIRONMENTAL HEALTH
ON-SITE WASTEWATER SECTION

COUNTY: _____

SOIL/SITE EVALUATION for ON-SITE WASTEWATER SYSTEM

#3 3910B
013-014-12,13
L1541G

OWNER: Harold S. Purcell APPLICANT: _____
ADDRESS: 1936 Rio St, Henderson DATE EVALUATED: _____
PROPOSED FACILITY: residence APPLICATION DATE: _____ PROPERTY SIZE: .34
LOCATION OF SITE: North Mid PROPOSED DESIGN FLOW (.1949): 360gpd PROPERTY RECORDED: _____
WATER SUPPLY: ☑ Private ☐ Public ☐ Well ☐ Spring ☐ Other _____
EVALUATION METHOD: ☑ Auger Boring ☐ Pit ☐ Cut
TYPE OF WASTEWATER: ☑ Sewage ☐ Industrial Process ☐ Mixed

PROFILE #	1940 LANDSCAPE POSITION/ SLOPE % (Slopes 2-6%)	HORIZON DEPTH (IN.)	SOIL MORPHOLOGY (.1941) STRUCTURE/ TEXTURE	SOIL MORPHOLOGY (.1941) CONSISTENCE/ MINERALOGY	OTHER PROFILE FACTORS 1942 SOIL WETNESS/ COLOR	1943 SOIL DEPTH	1956 SAPRO CLASS	1944 RESTR HORIZ	PROFILE CLASS & LTAR
1	LS	0-8"	gr/cl	FR/SEXPl SS/SP	>27" To soil wetness	27"	N/A	None	US
		8-27"	SBK/c	VFi-Fi/EXP UP/UP					
2	LS	0-12"	gr/cl	FR/SEXPl SS/SP	>37" To soil wetness	37"	N/A	None	US
		12-37"	SBK/c	VFi-Fi/EXPl SS/UP					
3	LS	0-8"	gr/cl	FR/SEXPl SS/SP	>34" To soil wetness	34"	N/A	None	US
		8-34"	SBK/c	VFi/EXPl SS/UP					
4									

DESCRIPTION	INITIAL SYSTEM	REPAIR SYSTEM
Available Space (.1945)	US	US
System Type(s)		
Site LTAR		

OTHER FACTORS (.1946): _____
SITE CLASSIFICATION (.1948): Unsuitable
EVALUATED BY: W. R. Moulin 8-1-97
OTHER(S) PRESENT: LSS

COMMENTS: 100% Repair

LEGEND

use the following standard abbreviations

LANDSCAPE POSITION	GROUP	SOIL TEXTURE	CONVENTIONAL ,1955 LTAR	LPP ,1957 LTAR	MINERALOGY/ CONSISTENCE	STRUCTURE
C (Concave Slope)	I	S (Sand)	1.2 - 0.8	0.6 - 0.4	NEXP (Non-expansive)	G (Single Grain)
V (Convex Slope)		LS (Loamy Sand)			SEXP (Slightly Expansive)	M (Massive)
(Drainage Way)					EXP (Expansive)	CR (Crumb)
S (Debris Slump)	II	SL (Sandy Loam)	0.8 - 0.6	0.4 - 0.3		GR (Granular)
P (Flood Plain)		L (Loam)				SBK (Subangular Blocky)
S (Foot Slope)						ABK (Angular Blocky)
I (Head Slope)	III	SI (Silt)	0.6 - 0.3	0.3 - 0.15		PL (Platy)
(Linear Slope)		SICL (Silty Clay Loam)				PR (Prismatic)
(Nose Slope)		CL (Clay Loam)				
(Ridge)		SCL (Sandy Clay Loam)			MOIST	WET
(Shoulder Slope)		SUC (Silt Loam Clay)				
(Terrace)					VFR (Very Friable)	NS (Non-sticky)
	IV	SC (Sandy Clay)	0.4 - 0.1	0.2 - 0.05	FR (Friable)	SS (Slightly Sticky)
		SIC (Silty Clay)			FI (Firm)	S (Sticky)
					VFI (Very Firm v. Very Sticky)	VS (Very Sticky)
		O (Organic)	None		EFI (Extremely Firm)	NP (Non-plastic)
						SP (Slightly Plastic)
						P (Plastic)
						VP (Very Plastic)


NOTES

HORIZON DEPTH	In inches below natural soil surface
DEPTH OF FILL	In inches from land surface
RESTRICTIVE HORIZON	Thickness and depth from land surface
SAPROLITE	S(suitable) or U(unsuitable)
SOIL WETNESS	Inches from land surface to free water or inches from land surface to soil colors with chroma 2 or less - record Munsell color chip designation
CLASSIFICATION	S (Suitable), PS (Provisionally Suitable), or U (Unsuitable)

Evaluation of saprolite shall be by pits.

Long-term Acceptance Rate (LTAR): gal/day/ft²

Show profile locations and other site features (dimensions, reference or benchmark, and North).

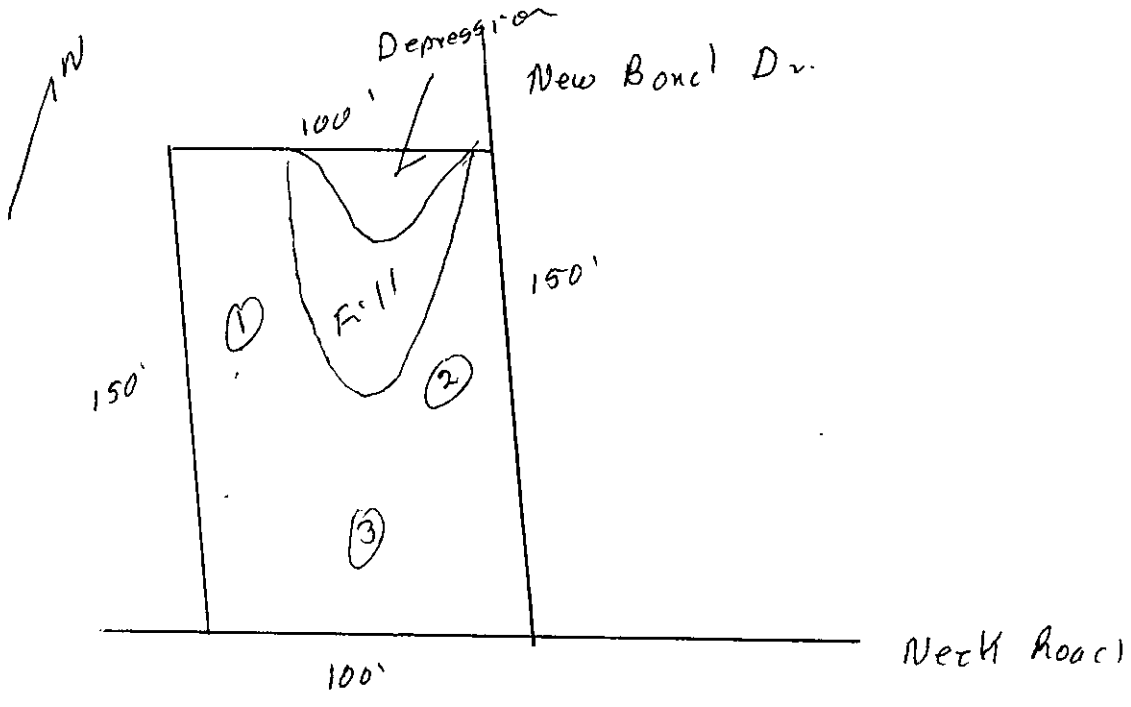

FEE: 100.00
DATE: 7/9/97
Q#354 EQ

APPLICATION FOR IMPROVEMENT PERMIT FOR RESIDENTIAL SITE INDIVIDUAL WATER AND WASTEWATER SYSTEMS PROGRAM

[ ] CRT

TYPE APPLICATION: ✓ NEW SYSTEM ___ EXPANSION/ ALTERATION OF EXISTING SYSTEM ___ REPAIR OF EXISTING SYSTEM

NORTH CAROLINA
DEPARTMENT OF ENVIRONMENT,
HEALTH, AND NATURAL RESOURCES
DIVISION OF ENVIRONMENTAL HEALTH
ON-SITE WASTEWATER SECTION

FILE #: 3910B

PROPERTY INFORMATION (FROM ENGINEERING FORM) FOR JOB LOCATION:

TAX/PARCEL NUMBER: 013-014-12 & 013-014-13

STREET ADDRESS: ~~6421 & 6425~~ NECK RD

SUBDIVISION OR MOBILE HOME PARK NAME: LAKESIDE ESTATES

LOT NUMBER: ~~12 & 13~~ 15 & 16 P.S. 7-8-97

TYPE OF BUILDING (CHECK ONE):

___ SINGLE MOBILE HOME(S)
___ DOUBLE WIDE (D)
✓ HOUSE (H)
✓ MODULAR HOME (M)
___ MULTIPLE FAMILY (U)
___ OTHER (O)

TOWNSHIP (CHECK ONE):

✓ 0 MECKLENBURG
___ 1 CHARLOTTE
___ 2 DAVIDSON
___ 3 CORNELIUS
___ 4 PINEVILLE
___ 5 MATTHEWS
___ 6 HUNTERSVILLE
___ 7 MINT HILL

HEATED SQUARE FOOTAGE: 1100

NUMBER OF BEDROOMS: 3 NUMBER OF OCCUPANTS: 3

CLOSING DATE July 31, 1997

FOUNDATION FOR RESIDENCE:

___ WITHOUT BASEMENT
___ ON SLAB
✓ CRAWL SPACE
___ WITH BASEMENT /PLUMBING
___ WITH BASEMENT /NO PLUMBING

IF EXPANSION/ALTERATION OF EXISTING SYSTEM, DESCRIBE THE PROPOSED BUILDING ADDITION: N/A

WILL THERE BE A HOME BUSINESS IN THE RESIDENCE: ___ YES ✓ NO TYPE: _____

WATER SUPPLY (CHECK ONE):

___ COMMUNITY (C)
___ MUNICIPAL (M)
✓ PRIVATE WELL (P)
___ SHARED WELL (S)
___ OTHER 'SPRINGS' (O)

IF ANY OF THE FOLLOWING ARE LOCATED ON THE PROPERTY, PLEASE SHOW LOCATION ON PLAT:

BURIED CABLES, LANDFILLS, STUMPHOLES ___ YES ✓ NO
EXISTING WASTEWATER SYSTEMS ___ YES ✓ NO
EASTMENTS OR RIGHT-OF-WAYS ___ YES ✓ NO
WELL, SPRINGS OR WATERLINES ___ YES ✓ NO
DESIGNATED WETLANDS ___ YES ✓ NO

PROPERTY OWNER: HAROLD SYLVESTER PRIDE SR

NAME: (LAST) PRIDE (FIRST) HAROLD (MI) S

ADDRESS: 9936 Rio St P.O. Box 1347

CITY: Huntersville STATE: NC ZIP: 28070

DAYTIME PHONE: 704 393 - 7330

LEGAL AGENT FOR PROPERTY OWNER, IF APPLICABLE:

NAME: (LAST) Smith (FIRST) Patricia (MI) Darnette

DAYTIME PHONE: (704) 892 - 1125

WHAT DATE WAS THE PROPERTY ORIGINALLY DEEDED AND RECORDED? _____ ?

An Improvement Permit is subject to suspension or revocation if site plans or the intended use change or if information submitted in this application is falsified or changed. The undersigned, owner, or legal agent for the owner, of the property described above as the "Job Location" has read the foregoing application, acknowledges that the contents of same are true, and authorizes agents of the Mecklenburg County Health Department to enter onto the property for the purpose of processing this request.

SIGNED: Harold Sylvester Pride, Sr DATE: ~~6-25-97~~

MECKLENBURG COUNTY HEALTH DEPARTMENT
ENVIRONMENTAL HEALTH DIVISION
c/o HAL MARSHALL CTR., SUITE 211, 700 N. TRYON ST., CHARLOTTE, N.C. 28202., (704) 336-5102


3910B


THIS IS TO CERTIFY THAT ON THE 17TH DAY OF JUNE 19 97 AN ACTUAL SURVEY WAS MADE UNDER MY SUPERVISION OF THE PROPERTY SHOWN ON THIS PLAT, AND THAT THE BOUNDARY LINES AND THE IMPROVEMENTS, IF ANY, ARE AS SHOWN HEREON. THIS PLAT MEETS THE MINIMUM STANDARDS OF PRACTICE FOR LAND SURVEYING IN NORTH CAROLINA, BOARD RULE .1600 (21 NCAC 56) AND THE ERROR OF CLOSURE FOR THIS PARCEL DOES NOT EXCEED ONE (1) FOOT PER 10,000 FEET OF PERIMETER SURVEYED NOR 20 SECONDS TIMES THE SQUARE ROOT OF THE NUMBER OF ANGLES TURNED.

SIGNED Michael J. Lucas


R. B. PHARR & ASSOCIATES, REGISTERED SURVEYORS
19801 S. MAIN STREET
CORNELIUS, N.C. 28031
TEL. (704) 895-1730

CREW: C1 DRAWN: TK REVISED:

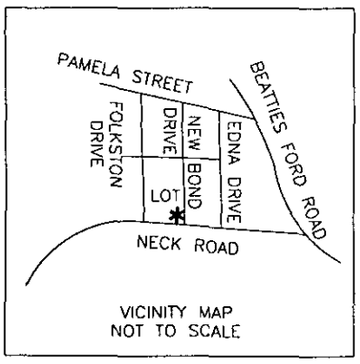

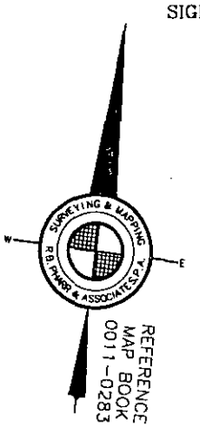



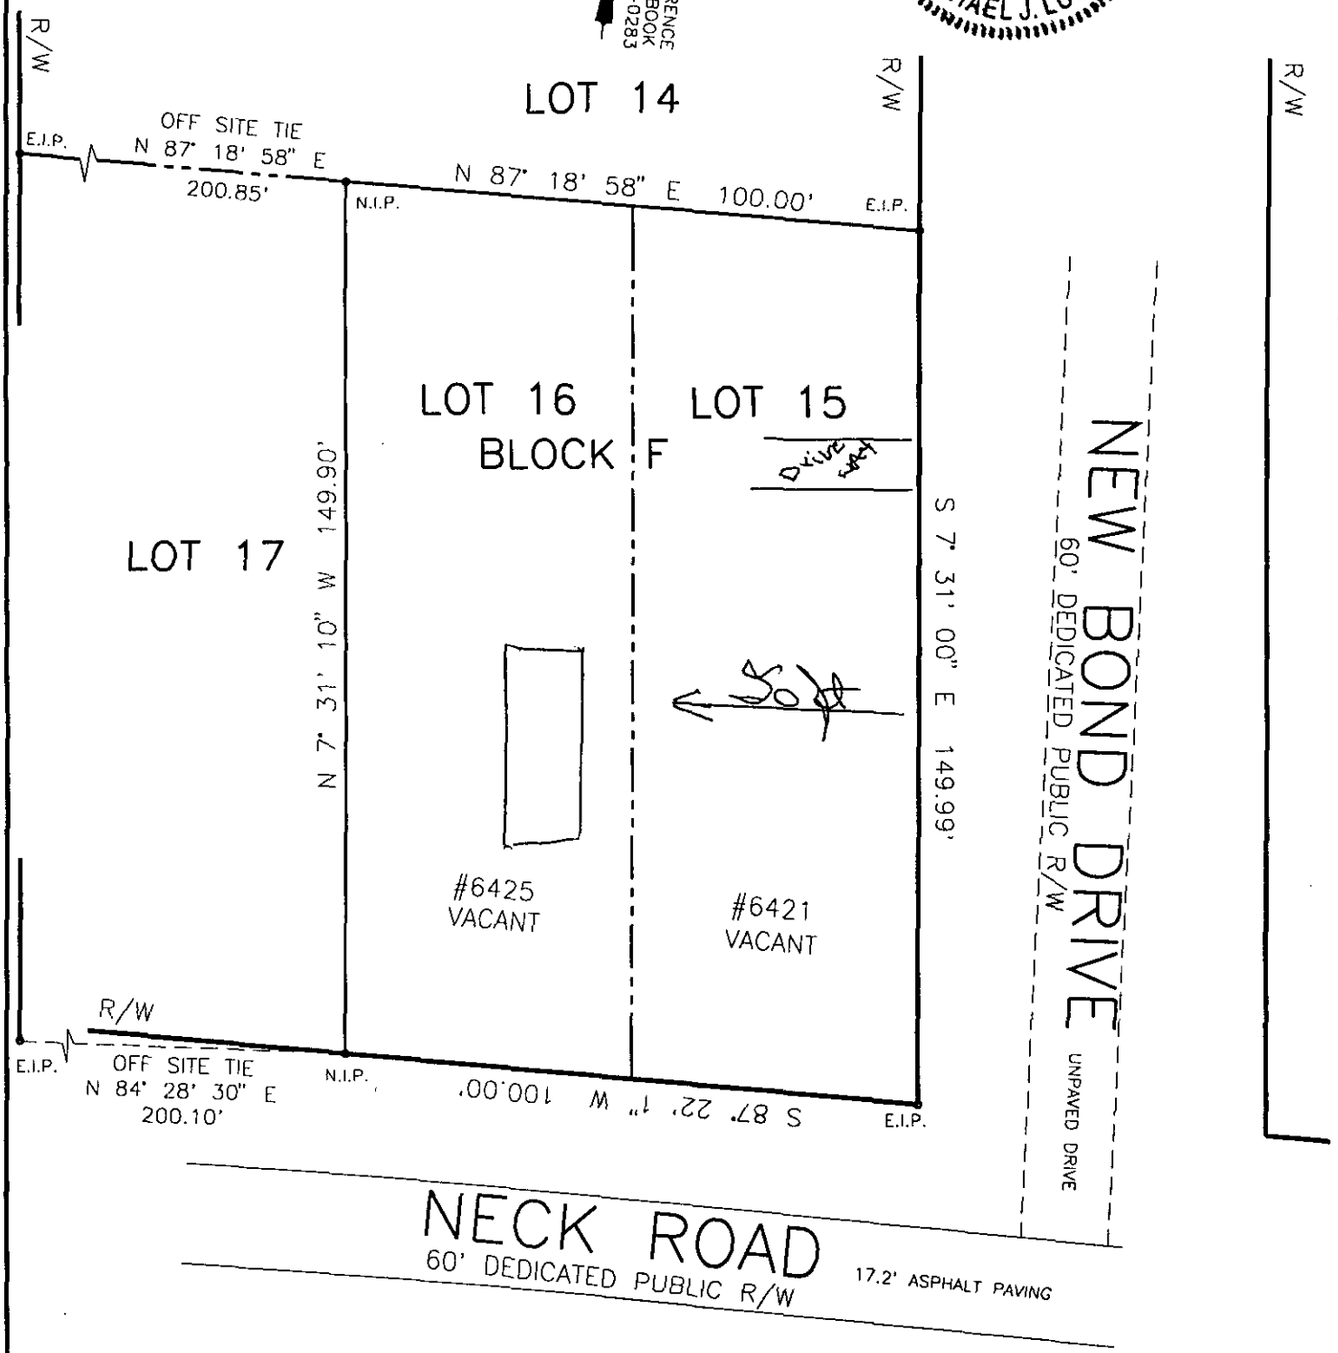

14,940.60 SQ.FT.
OR 0.3430 ACRE

LEGEND
E.I.P. = EXISTING IRON PIN
N.I.P. = NEW IRON PIN
R/W = RIGHT OF WAY

SURVEY OF:
LOTS 15 & 16, BLOCK F, BILTMORE PARK, MAP 1

LONG CREEK TOWNSHIP, MECKLENBURG COUNTY, N.C.

THE PROPERTY OF HAROLD SYLVESTER PRIDE

SCALE 1" = 30'

MAP BOOK 0011 PAGE 0283

DEED BOOK 4082 PAGE 0347

TAX PARCEL: 013-014-12 & 13

FLOOD CERTIFICATION

THIS IS TO CERTIFY THAT THE SUBJECT PROPERTY IS NOT LOCATED IN A SPECIAL FLOOD HAZARD AREA AS SHOWN ON MAPS PREPARED BY THE FEDERAL EMERGENCY MANAGEMENT AGENCY, FEDERAL INSURANCE ADMINISTRATION, DATED FEBRUARY 3, 1993

42567


9710 B


THIS IS TO CERTIFY THAT ON THE 17TH DAY OF JUNE 19 97 AN ACTUAL SURVEY WAS MADE UNDER MY SUPERVISION OF THE PROPERTY SHOWN ON THIS PLAT, AND THAT THE BOUNDARY LINES AND THE IMPROVEMENTS, IF ANY, ARE AS SHOWN HEREON. THIS PLAT MEETS THE MINIMUM STANDARDS OF PRACTICE FOR LAND SURVEYING IN NORTH CAROLINA, BOARD RULE .1600 (21 NCAC 56) AND THE ERROR OF CLOSURE FOR THIS PARCEL DOES NOT EXCEED ONE (1) FOOT PER 10,000 FEET OF PERIMETER SURVEYED NOR 20 SECONDS TIMES THE SQUARE ROOT OF THE NUMBER OF ANGLES TURNED.

SIGNED Michael J. Lucas


R. B. PHARR & ASSOCIATES, REGISTERED SURVEYORS
19801 S. MAIN STREET
CORNELIUS, N.C. 28031
TEL. (704) 895-1730

CREW: C1 DRAWN: TK REVISED:

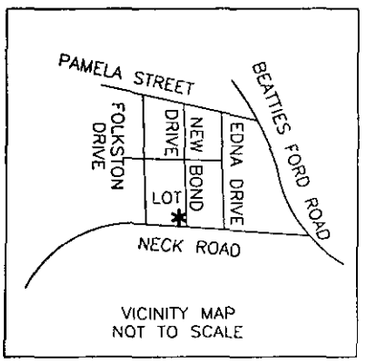

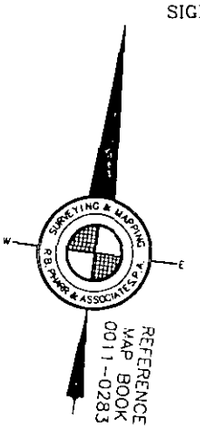



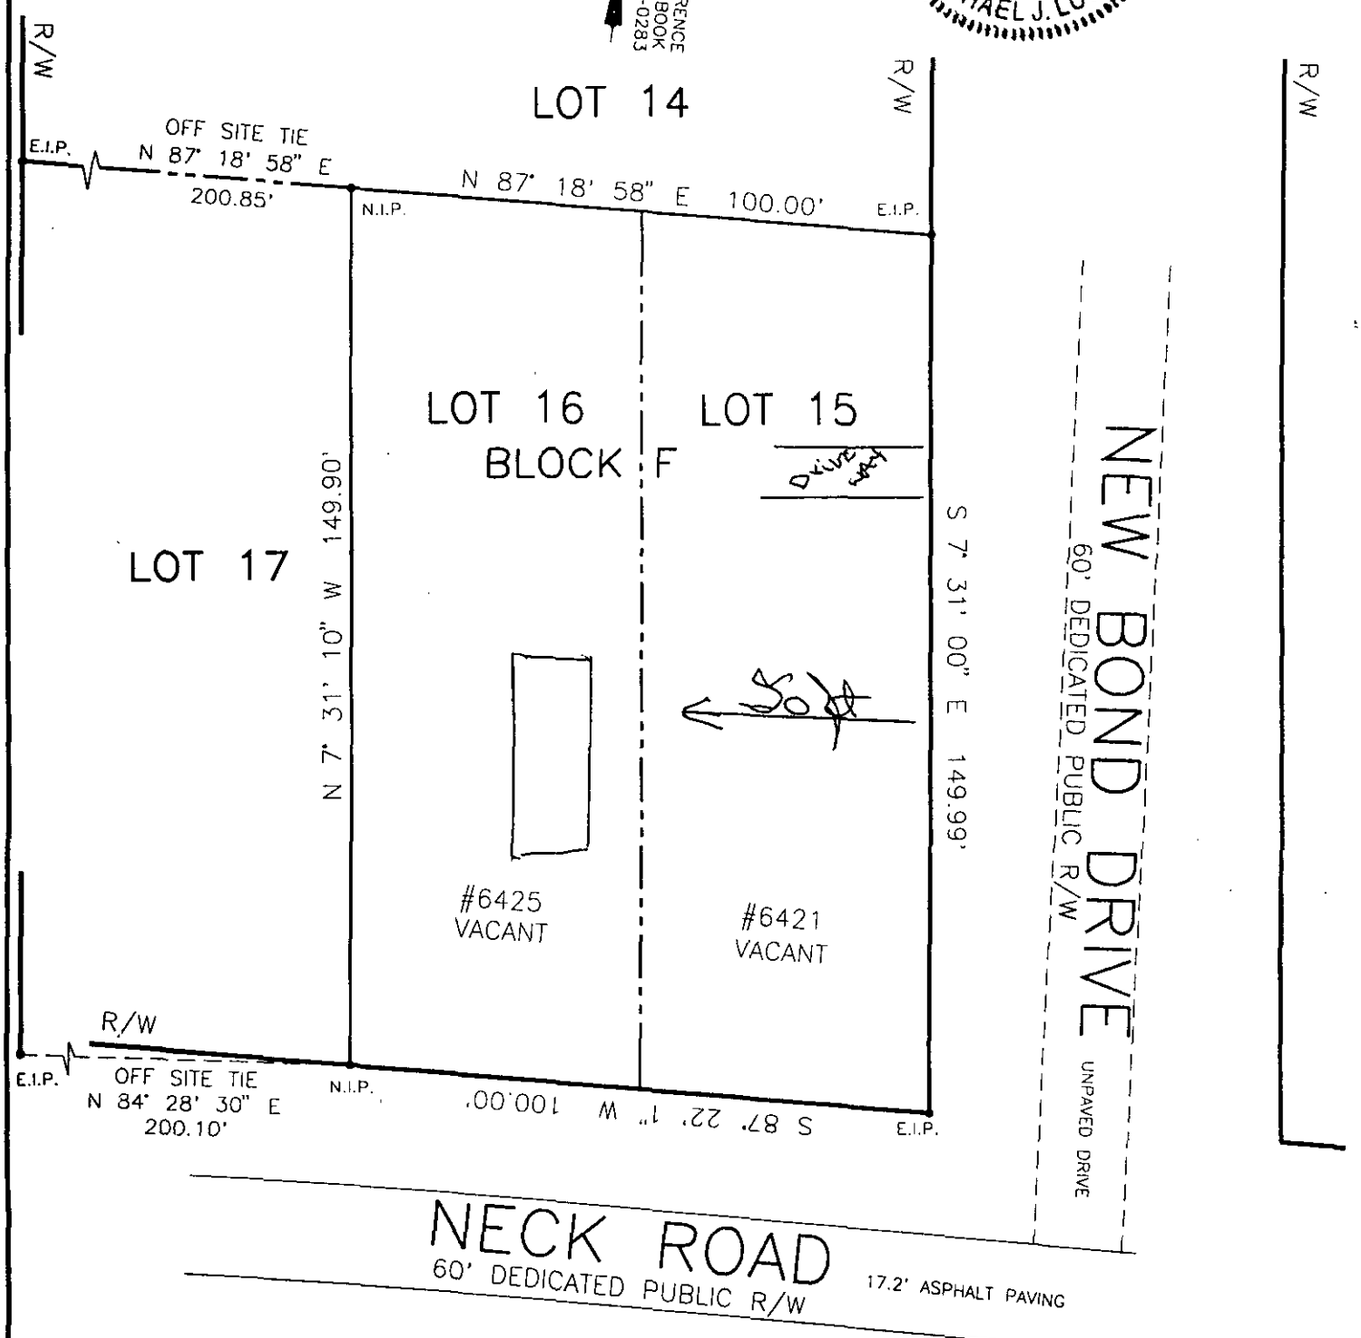

14,940.60 SQ.FT.
OR 0.3430 ACRE

LEGEND
E.I.P. = EXISTING IRON PIN
N.I.P. = NEW IRON PIN
R/W = RIGHT OF WAY

SURVEY OF:
LOTS 15 & 16, BLOCK F, BILTMORE PARK, MAP 1

LONG CREEK TOWNSHIP, MECKLENBURG COUNTY, N.C.

THE PROPERTY OF HAROLD SYLVESTER PRIDE

SCALE 1" = 30'

MAP BOOK 0011 PAGE 0283

DEED BOOK 4082 PAGE 0347

TAX PARCEL: 013-014-12 & 13

FLOOD CERTIFICATION


THIS IS TO CERTIFY THAT THE SUBJECT PROPERTY IS NOT LOCATED IN A SPECIAL FLOOD HAZARD AREA AS SHOWN ON MAPS PREPARED BY THE FEDERAL EMERGENCY MANAGEMENT AGENCY, FEDERAL INSURANCE ADMINISTRATION, DATED FEBRUARY 3, 1993

42567

3910B

P.R.I.M.E. SUBCONTRACTED ITEMS:

1. INTERIOR & EXTERIOR PAINTING (LABOR & MATERIALS)
2. FLOOR COVERINGS (LABOR & MATERIALS)
3. ALL CLEAN UP AT JOB

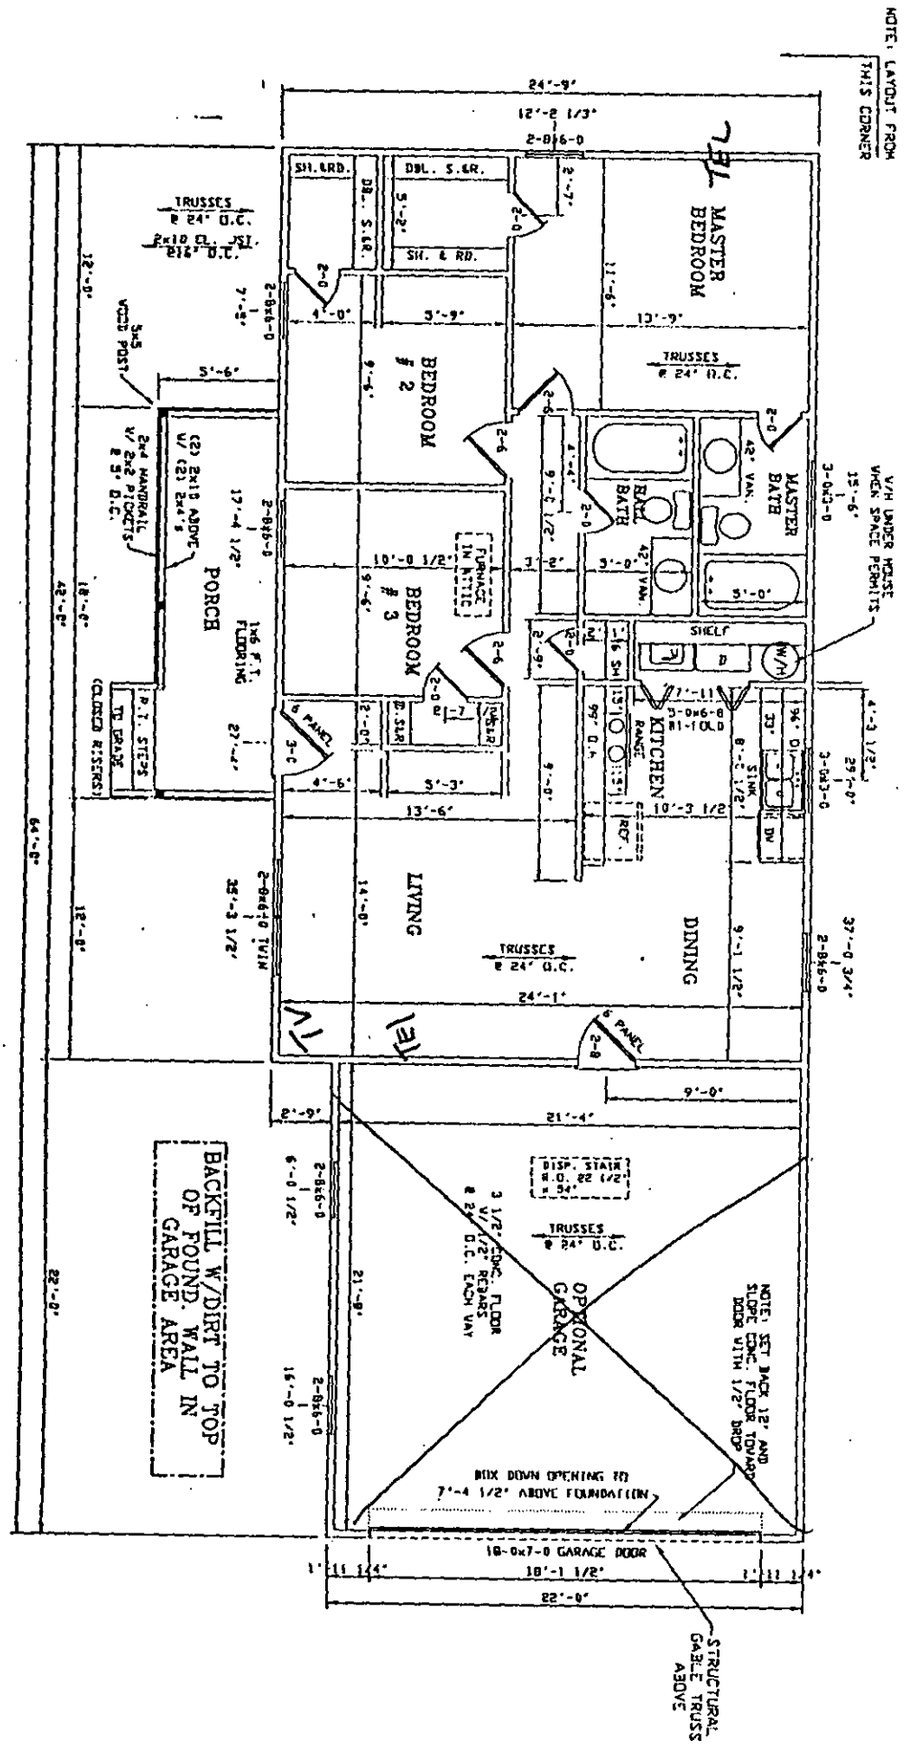

Patterson 7-7-97

PROPERTY OF
THE HOME PLACE INC

© COPYRIGHT 1993
- ALL RIGHTS RESERVED -

THE AMERICAN
FOR

AREAS:
HEATED AREA 1040 S.F.
GARAGE 404 S.F.
PORCH 99 S.F.

DATE
REVISIONS

2x4 EXTERIOR WALLS
UNLESS OTHERWISE NOTED

FLOOR PLAN
SCALE: 1/8" = 1'-0"

SHEET No. 1 OF 5

DRAWN BY

SALESMAN

NOTE: VIOLATORS OF COPYRIGHT WILL BE PROSECUTED TO THE FULLEST EXTENT OF THE LAW
THE USE OF THIS PLAN BY ANYONE OTHER THAN AN AGENT OF "THE HOME PLACE" IS IN VIOLATION OF THE FEDERAL COPYRIGHT ACT
TO REPORT COPYRIGHT VIOLATIONS CALL (404) 832-1128
$100 REWARD FOR RECOVERING AN ACTUAL COPYRIGHT INFRINGEMENT.

PROPOSED PLOT PLAN

HEALTH DEPARTMENT
ENVIRONMENTAL HEALTH DIVISION
700 NORTH TRYON STREET
CHARLOTTE, NC 28202
PHONE (704) 336-5102

FILE: 3910B

TC: 013014-12, 13

Draw in and name all roads adjoining the property. Draw in and accurately dimension the lot concerned. Accurately indicate property boundaries proposed and/or existing structures and driveways, underground utilities, and wells and springs within 100 feet of the proposed building or drainfield.

SEE ATTACHED

Patricia Smith
OWNER/AGENT SIGNATURE

DATE 7/8/97

APPROVAL DATE _____

White - Health Department's Copy Canary - E.H.S. Copy Pink - Owner's Copy

3910B

12. PROPERTY DISCLOSURE AND INSPECTIONS:

(a) Property Disclosure:

☐ Buyer has received a signed copy of the Residential Property Disclosure Statement prior to the signing of this Offer to Purchase and Contract.

☐ Buyer has NOT received a signed copy of the Residential Property Disclosure Statement prior to the signing of this Offer to Purchase and Contract and shall have the right to terminate or withdraw this contract without penalty upon receipt of the Residential Property Disclosure Statement provided such termination or withdrawal notice is hand delivered or mailed to Seller or Seller's Agent within three days following receipt of same.

☑ Exempt from Residential Property Disclosure Statement because (SEE GUIDELINES) NEVER-INHABITED

☐ The Property is residential and was built prior to 1978 (Attach Lead-Based Paint or Lead-Based Paint Hazards Disclosure Addendum.)

(b) Property Inspection: Unless otherwise stated herein, or as otherwise provided on an inspection addendum attached hereto, Buyer shall have the option of inspecting or, obtaining at Buyer's expense, inspections to determine the condition of the Property. Unless otherwise stated herein, it is a condition of this contract that: (i) the built-in appliances, electrical system, plumbing system, heating and cooling systems, roof coverings (including flashing and gutters), doors and windows, exterior surfaces, structural components (including foundations, columns, chimneys, floors, walls, ceilings and roofs), porches and decks, fireplaces and flues, crawl space and attic ventilation systems (if any), water and sewer systems (public and private), shall be performing the function for which intended and shall not be in need of immediate repair; (ii) there shall be no unusual drainage conditions or evidence of excessive moisture adversely affecting the structure(s); and (iii) there shall be no friable asbestos or existing environmental contamination. Inspections must be completed on or before 7/31/97. Buyer is advised to have any inspections made prior to incurring expenses for closing and in sufficient time to permit any required repairs to be completed by closing.

(c) Wood-Destroying Insects: Unless otherwise stated herein, Buyer shall have the option of obtaining, at Buyer's expense, a report from a licensed pest control operator on a standard form in accordance with the regulations of the North Carolina Structural Pest Control Committee, stating that there was no visible evidence of wood-destroying insects and containing no indication of visible damage therefrom. The report must be obtained in sufficient time so as to permit treatment, if any, and repairs, if any, to be completed prior to closing. All treatment required shall be paid for by Seller and completed prior to closing, unless otherwise agreed upon in writing by the parties. The Buyer is advised that the inspection report described in this paragraph may not always reveal either structural damage or damage caused by agents or organisms other than wood-destroying insects. If new construction, Seller shall provide a standard warranty of termite soil treatment.

(d) Repairs: Pursuant to any inspections in (b) and/or (c) above, if any repairs are necessary, Seller shall have the option of (i) completing them, (ii) providing for their completion, or (iii) refusing to complete them. If Seller elects not to complete or provide for the completion of the repairs, then Buyer shall have the option of (iv) accepting the Property in its present condition, or (v) terminating this contract, in which case all earnest monies shall be refunded. Unless otherwise stated herein, or as otherwise provided on an inspection addendum attached hereto, any items not covered by (b)(i), b (ii), b (iii) and (c) above are excluded from repair negotiations under this contract.

(e) Acceptance: CLOSING SHALL CONSTITUTE ACCEPTANCE OF EACH OF THE SYSTEMS, ITEMS AND CONDITIONS LISTED ABOVE IN ITS THEN EXISTING CONDITION UNLESS PROVISION IS OTHERWISE MADE IN WRITING.

13. REASONABLE ACCESS: Seller will provide reasonable access to Buyer or Buyer's representatives for the purposes of appraisal, inspection, and/or evaluation. Buyer may conduct a walk-through inspection of the Property prior to closing.

14. CLOSING: Closing shall be defined as the date and time of recording of the deed. All parties agree to execute any and all documents and papers necessary in connection with closing and transfer of title on or before AUGUST 15, 1997, at a place designated by Buyer. The deed is to be made to PATRENA DARNELL SMITH.

15. POSSESSION: Unless otherwise provided herein, possession shall be delivered at closing. In the event possession is NOT to be delivered at closing: ☐ a buyer possession before closing agreement is attached. OR, ☐ a seller possession after closing agreement is attached.

16. OTHER PROVISIONS AND CONDITIONS: (ITEMIZE ALL ADDENDA TO THIS CONTRACT AND ATTACH HERETO. SEE LIST OF STANDARD FORM ADDENDA AVAILABLE.)

SEE ADDENDUM "A"

17. RISK OF LOSS: The risk of loss or damage by fire or other casualty prior to closing shall be upon Seller. If the improvements on the Property are destroyed or materially damaged prior to closing, Buyer may terminate this contract by written notice delivered to Seller or Seller's agent and all deposits shall be returned to Buyer. In the event Buyer does NOT elect to terminate this contract, Buyer shall be entitled to receive, in addition to the Property, any of the Seller's insurance proceeds payable on account of the damage or destruction applicable to the Property being purchased.

18. ASSIGNMENTS: This contract may not be assigned without the written consent of all parties, but if assigned by agreement, then this contract shall be binding on the assignee and his heirs and successors.

19. PARTIES: This contract shall be binding upon and shall inure to the benefit of the parties i.e., Buyer and Seller and their heirs, successors and assigns. As used herein, words in the singular include the plural and the masculine includes the feminine and neuter genders, as appropriate.

20. SURVIVAL: If any provision herein contained which by its nature and effect is required to be observed, kept or performed after the closing, it shall survive the closing and remain binding upon and for the benefit of the parties hereto until fully observed, kept or performed.

21. ENTIRE AGREEMENT: This contract contains the entire agreement of the parties and there are no representations, inducements or other provisions other than those expressed herein. All changes, additions or deletions hereto must be in writing and signed by all parties. Nothing contained herein shall alter any agreement between a REALTOR® or broker and Seller or Buyer as contained in any listing agreement, buyer agency agreement, or any other agency agreement between them.

22. EXECUTION: This offer shall become a binding contract when signed by both Buyer and Seller. This contract is executed under seal in signed multiple originals, all of which together constitute one and the same instrument, with a signed original being retained by each party and each REALTOR® or broker hereto, and the parties adopt the word "SEAL" beside their signatures below.

IF YOU DO NOT UNDERSTAND THIS OFFER TO PURCHASE AND CONTRACT OR FEEL THAT IT DOES NOT PROVIDE FOR YOUR LEGAL NEEDS, YOU SHOULD CONSULT A NORTH CAROLINA REAL ESTATE ATTORNEY BEFORE YOU SIGN IT.

Buyer acknowledges having made an on-site personal examination of the Property prior to the making of this offer.

Buyer Patrena Smith (SEAL) Seller Harold Sylvester Hinds, Sr (SEAL)
SS/Tax ID# 241-13-9665 SS/Tax ID#

Buyer (SEAL) Seller (SEAL)
SS/Tax ID# SS/Tax ID#
Date: Date:

I hereby acknowledge receipt of the earnest money herein set forth and agree to hold and disburse the same in accordance with the terms hereof.

Date 6/18/97 Firm: LAKE NORMAN REALTY
By: Jennifer S. Boot

☑ Buyer's Agent
☐ Seller's (sub)agent
Selling Agent/Firm/Phone JENNIFER BOOT/LAKE NORMAN REALTY/892-9673 Acting as ☐ Dual Agent
☑ Seller's (sub)agent
Listing Agent/Firm/Phone Bill Scearce Allen Tate Acting as ☐ Dual Agent

OFFER TO PURCHASE AND CONTRACT

PATRENA DARNETTE SMITH, as Buyer, hereby offers to purchase and HAROLD SYLVESTER PRIDE SR., as Seller, upon acceptance of said offer, agrees to sell and convey, all of that plot, piece or parcel of land described below, together with all improvements located thereon and such fixtures and personal property as are listed below (collectively referred to as "the Property"), upon the following terms and conditions:

1. **REAL PROPERTY:** Located in the City of MECKLENBURG, County of _____, State of North Carolina, being known as and more particularly described as: Street Address 6421 AND 6425 NECK RD. Zip 28078
Legal Description: L15 BF M11-223 6425 NECK RD / L16 BL F M11-283 NECK RD
(☐ All ☐ A portion of the property in Deed Reference: Book 4082, Page No. 0347, MECKLENBURG County.)
NOTE: Prior to signing the Offer to Purchase and Contract, Buyer is advised to review Restrictive Covenants, if any, which may limit the use of the Property, and to read the Declaration of Restrictive Covenants, By-Laws, Articles of Incorporation, Rules and Regulations, and other governing documents of the owners' association and/or the subdivision, if applicable.

2. **FIXTURES:** The following items, if any, are included in the purchase price free of liens: any built-in appliances, light fixtures, ceiling fans, attached floor coverings, blinds and shades including window hardware, window and door screens, storm windows, combination doors, awnings, antennas, satellite dishes and receivers, burglar/fire/smoke alarms, pool and spa equipment, solar energy systems, attached fireplace screens, gas logs, fireplace inserts, electric garage door openers with controls, outdoor plants and trees (other than in movable containers), basketball goals, storage sheds, mailboxes, wall and/or door mirrors, and any items attached or affixed to the Property, EXCEPT the following items: N/A

3. **PERSONAL PROPERTY:** The following personal property is included in the purchase price: N/A

4. **PURCHASE PRICE:** The purchase price is $ 3,0220 and shall be paid as follows:
(a) $ 100.00, EARNEST MONEY DEPOSIT by ☐ cash ☑ personal check ☐ bank check ☐ certified check ☐ other _____ to be deposited and held in escrow by ALLEN TATE CO. as escrow agent, until the sale is closed, at which time it will be credited to Buyer, or until this contract is otherwise terminated. In the event: (1) this offer is not accepted; or (2) any of the conditions hereto are not satisfied, then all earnest monies shall be returned to Buyer. In the event of breach of this contract by Seller, upon Buyer's request, all earnest monies shall be returned to Buyer, but such return shall not affect any other remedies available to Buyer for such breach. In the event this offer is accepted and Buyer breaches this contract, then all earnest monies shall be forfeited upon Seller's request, but receipt of such forfeited earnest monies shall not affect any other remedies available to Seller for such breach.
NOTE: In the event of a dispute between Seller and Buyer over the return or forfeiture of earnest money held in escrow by a broker, the broker is required by state law to retain said earnest money in the broker's trust or escrow account until a written release from the parties consenting to its disposition has been obtained or until disbursement is ordered by a court of competent jurisdiction.
(b) $ N/A, ADDITIONAL EARNEST MONEY DEPOSIT to be paid to escrow agent no later than _____.
(c) $ N/A, BY ASSUMPTION of the unpaid principal balance and all obligations of Seller on the existing loan(s) secured by a deed of trust on the Property in accordance with the attached Loan Assumption Addendum.
(d) $ N/A, BY SELLER FINANCING in accordance with the attached Seller Financing Addendum.
(e) $ 2900, BALANCE of the purchase price in cash at closing.

5. **CONDITIONS:** (State N/A in each blank that is not a condition to this contract.)
(a) The Buyer must be able to obtain a loan commitment on or before JULY 31, 1997, effective through the date of closing, for a ☐ FHA ☐ VA (attach FHA/VA Financing Addendum) ☑ Conventional ☐ Other _____ loan at a ☑ Fixed Rate ☐ Adjustable Rate ☐ Other: _____ in the principal amount of $ 63,470.00 for a term of 30 year(s), at an interest rate not to exceed 9.875 % per annum, with mortgage loan discount points not to exceed 0 % of the loan amount. Buyer agrees to use his best efforts to secure such commitment. Buyer shall be responsible for all costs with respect to any loan obtained by Buyer, except if Seller is to pay any of the Buyer's loan closing costs including discount points, those costs are as follows: NONE
In the event Buyer fails to provide Seller with written evidence of the loan commitment within five days after receipt of a written request from Seller (but such request may not be made before the loan commitment date listed above), then Seller may terminate this contract unless Buyer waives the loan commitment condition.
(b) There must be no restriction, easement, zoning or other governmental regulation that would prevent the reasonable use of the real property for RESIDENTIAL purposes.
(c) The Property must be in substantially the same or better condition at closing as on the date of this offer, reasonable wear and tear excepted.
(d) All deeds of trust, liens and other charges against the Property, not assumed by Buyer, must be paid and satisfied by Seller prior to or at closing such that cancellation may be promptly obtained following closing. Seller shall remain obligated to obtain any such cancellations following closing.
(e) Title must be delivered at closing by GENERAL WARRANTY DEED unless otherwise stated herein, and must be fee simple marketable title, free of all encumbrances except: ad valorem taxes for the current year (prorated through the date of closing); utility easements and unviolated restrictive covenants that do not materially affect the value of the Property; and such other encumbrances as may be assumed or specifically approved by Buyer. The Property must have legal access to a public right of way.

6. **SPECIAL ASSESSMENTS:** Seller warrants that there are no governmental special assessments, either pending or confirmed, for sidewalk, paving, water, sewer, or other improvements on or adjoining the Property, and no owners' association special assessments, except as follows: NONE
(Insert "None" or the identification of such assessments, if any.) Seller shall pay all confirmed owners' association assessments and all confirmed governmental assessments, if any, and Buyer shall take title subject to all pending assessments, if any, unless otherwise agreed as follows: NONE

7. **PRORATIONS AND ADJUSTMENTS:** Unless otherwise provided, the following items shall be prorated and either adjusted between the parties or paid at closing: (a) Ad valorem taxes on real property shall be prorated on a calendar year basis through the date of closing; (b) Ad valorem taxes on personal property for the entire year shall be paid by the Seller unless the personal property is conveyed to the Buyer, in which case, the personal property taxes shall be prorated on a calendar year basis through the date of closing. (c) All late listing penalties, if any, shall be paid by Seller. (d) Rents, if any, for the Property shall be prorated through the date of closing. (e) Owners' association dues, and other like charges shall be prorated through the date of closing. Seller represents that the regular owners' association dues, if any, are $ N/A per _____.

8. **CLOSING EXPENSES:** Seller shall pay for preparation of a deed and all other documents necessary to perform Seller's obligations under this agreement, and for excise tax (revenue stamps) required by law. Buyer shall pay for recording the deed and for preparation and recording of all instruments required to secure the balance of the purchase price unpaid at closing.

9. **FUEL:** Buyer agrees to purchase from Seller the fuel, if any, situated in any tank on the Property at the prevailing rate with the cost of measurement thereof, if any, being paid by Seller.

10. **EVIDENCE OF TITLE:** Seller agrees to use his best efforts to deliver to Buyer as soon as reasonably possible after the acceptance of this offer, copies of all title information in possession of or available to Seller, including but not limited to: title insurance policies, attorney's opinions on title, surveys, covenants, deeds, notes and deeds of trust and easements relating to the Property.

11. **LABOR AND MATERIAL:** Seller shall furnish at closing an affidavit and indemnification agreement in form satisfactory to Buyer showing that all labor and materials, if any, furnished to the Property within 120 days prior to the date of closing have been paid for and agreeing to indemnify Buyer against all loss from any cause or claim arising therefrom.

Copyright © 6/96