Date Received 6-16-86

RECEIVED
JUN 16 1986
ENVIRONMENTAL HEALTH

SIR No. 19784

T. P. No. 041-153-01

Map Date

MECKLENBURG COUNTY
DEPARTMENT OF ENVIRONMENTAL HEALTH

APPLICATION FOR SOIL INVESTIGATION

1) NAME OF OWNER O'Dillon (LAST) Myrtle (FIRST) Sue (MIDDLE)

2) ADDRESS OF OWNER 2837 Cindy Lane, Charlotte NC ZIP 28213

3) PHONE NO Home 596-3157 Office 376-7551


4) LOCATION OF PROPERTY 2837 Cindy Lane (STREET OR COUNTY ROAD)

5) SUBDIVISION LOT NO 58 BLOCK NO. F

MAP BOOK NO 5 PAGE NO 380

6) DEED REFERENCE DEED BOOK 041 PAGE NO 153

Application is hereby made to the Mecklenburg County Department of Environmental Health for the conduct of a soil investigation and an on site inspection of the lot hereinabove described for the purpose of determining if the lot is suitable for the installation of an individual septic tank wastewater treatment system with subsurface, soil absorption, effluent discharge

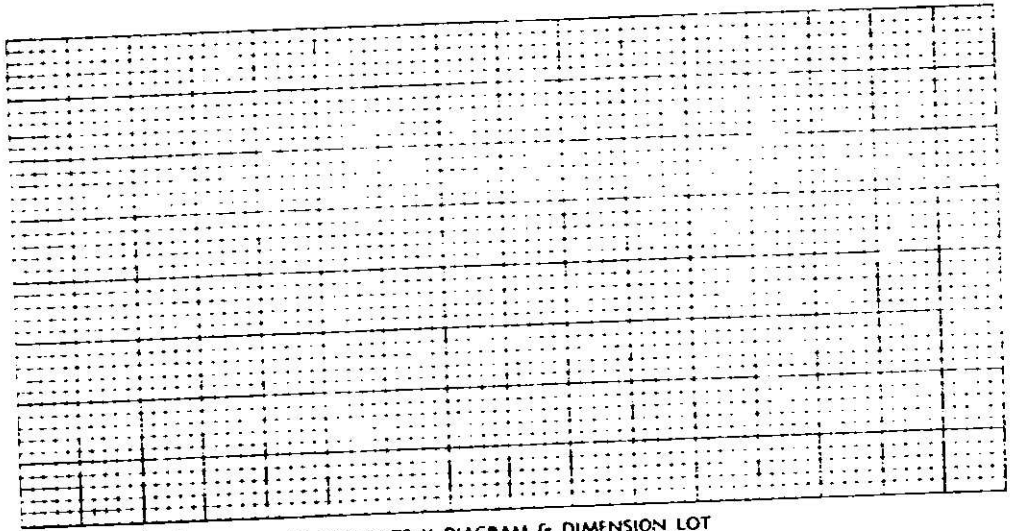

7) ACCURATELY DIAGRAM & DIMENSION LOT

Map attached. Hutchison Drive is now Cindy Lane. The area for test will be roped off.

Myrtle S. O'Dillon
OWNER

EHD-5-76

Environmental Health Department's Copy

MECKLENBURG COUNTY
DEPARTMENT OF ENVIRONMENTAL HEALTH
1200 BLYTHE BOULEVARD
CHARLOTTE, NORTH CAROLINA

SIR. NO. 19784
T.I. NO. PO 041-153-01
DATE: June 24, 1983

Ms. Myrtle S. O'Dillon
2837 Cindy Lane
Charlotte, NC 28213

RE: Property located at: 2837 Cindy Lane

At your request, a field investigation was conducted on the property designated above and was classified unsuitable for the installation of a ground absorption sewage disposal system. A copy of the site evaluation report is enclosed for your information.

Sites classified as unsuitable may be utilized for soil absorption disposal systems provided engineering, hydrogeological, soil and environmental studies indicate that a suitable septic tank system or a suitable alternate system can be reasonably expected to function satisfactorily.

Should you desire to file for permission to install an alternate system, please submit your proposals, in the form of plans and specifications, to this office. They will be reviewed and if it is found that the system may be reasonably expected to function satisfactorily, approval will be given upon the execution by you of a Septic Tank Agreement Form provided by this office.

If I may be assistance, please feel free to call.

Sincerely,

Bill D. Hardister, Jr.
Environmental Health Supervisor

BDH/kbg

Enclosure

DEPARTMENT OF ENVIRONMENTAL HEALTH
MECKLENBURG COUNTY,
NORTH CAROLINA

SITE EVALUATION

S.I.R. NO. 19784

T.C. NO. PO 041-153-01

(Ground Absorption Sewage Disposal)

OWNER: Myrtle O'Dillon
ADDRESS: 2337 Cindy Lane 28213

PLAT NO:
LOT SIZE: 20,000 I

LOCATION OF SITE: 2337 Cindy Lane

FACTORS	AREA 1	AREA 2	AREA 3	AREA 4
1. SLOPE (%)	S (PS) U — 2-4	S (PS) U — 2-6	S PS U	S PS U
2. SOIL TEXTURE (12-36 inches) Sandy, Loamy, Clayey (Note 2-1 Clay)	S (PS) U — Clay	S PS (U) — mix clay	S PS U	S PS U
3. SOIL STRUCTURE (12-36 inches)	S (PS) U — Blocky	S PS (U) — weak Blocky	S PS U	S PS U
4. SOIL DEPTH (inches)	S (PS) U — 36-45"	S PS (U) — 20-35	S PS U	S PS U
5. RESTRICTIVE HORIZONS (Inches) (Impervious strata, Rock)	S (PS) U — None	S PS (U) — clay	S PS U	S PS U
6. SOIL DRAINAGE/GROUNDWATER (external and internal)	S (PS) U — Adequate	S PS (U) — slow	S PS U	S PS U
7. OTHER (Specify) Restricted Area	S PS (U)	S PS U	S PS U	S PS U
8. SOIL GROUP	IVa	IVa		
9. SITE CLASSIFICATION	Unsuitable	Unsuitable		
10. SOIL SERIES	Cecil			

S - Suitable PS - Provisionally Suitable U - Unsuitable

**See Diagram on Back (includes: soil areas, property lines, roads, streams, gullies, wet areas, fill areas, wells, water bodies, slopes)


Recommendations/Comments:

Described by: W. B. Ramsey
Title: Soil Scientist

Date: 6-22-83

EHD 539 (Revised: 6/82)

2H

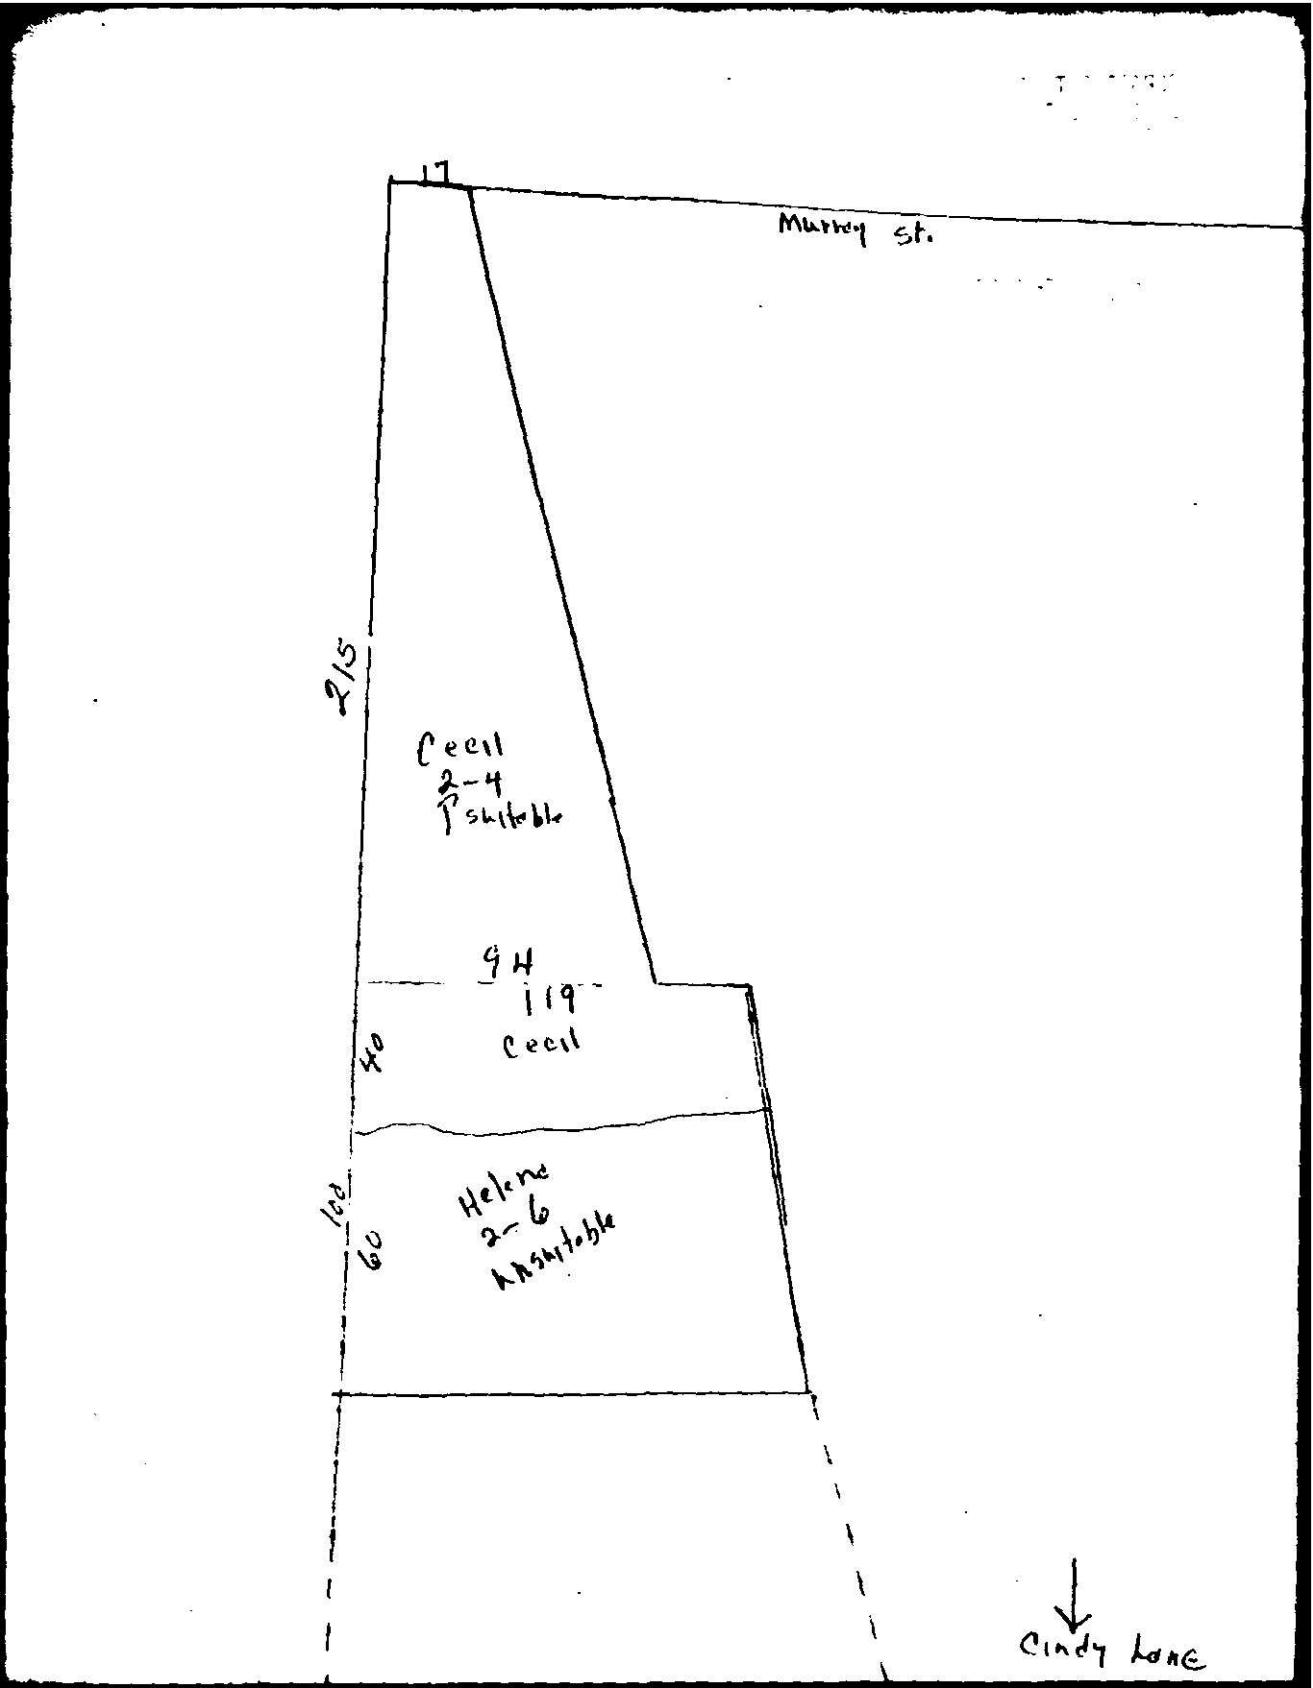
17
Murray St.
215
Cecil
2-4
Suitable
9H
119
Cecil
40
100
60
Helena
2-6
Suitable
Cindy Lane

Date Received 7-1-83

MECK. COUNTY DEPARTMENT OF ENVIRONMENTAL HEALTH
RECEIVED
JUL 6 - 1983
ENVIRONMENTAL HEALTH

ICAR(S) Application No. 19784

T. C. No. 20 041-153-01

Map Date

MECKLENBURG COUNTY
DEPARTMENT OF ENVIRONMENTAL HEALTH

Application for an
Installation, Construction, Alteration, and/or Repair Permit
(Individual Septic Tank System with Subsurface, Soil Absorption, Effluent Discharge)

The owner of that property described hereinafter hereby applies to the Mecklenburg County Department of Environmental Health for a permit to

1) ✓ Install or Construct 2) Alter or Repair on individual septic tank wastewater treatment system with a subsurface, soil absorption, effluent discharge

Please See Attached Lot #57

3) PLOT PLAN (ACCURATELY DIMENSIONED)

Mobile Home ___ Yes ✓ No
Residence ✓ Yes ___ No
4) No of Bedrooms 3
5) Business Use — Max No Employees
6) Washing Machine ✓ Yes ___ No
7) Garbage Disposal ✓ Yes ___ No
8) Dishwasher ___ Yes ✓ No
9) Water Supply
A) Individual Well ✓
B) Governmental System
C) Community System
1 Well source
2 Governmental source
10) Sewage System
House located within 200 feet of public sewer ___ Yes ✓ No
House located within 200 feet of community sewer ___ Yes ✓ No
11) FHA Case No
12) VA Case No.

13) NAME OF OWNER O'Dillon (LAST), E.R and Ruby H. (FIRST MIDDLE)

14) ADDRESS OF OWNER 2701 Cindy Lane Charlotte NC 28213

15) PHONE NO. Home 5963151 Office

16) LOCATION OF SYSTEM 2848 Oakwood Dr. Charlotte NC 28213 (STREET OR COUNTY ROAD)

17) SUBDIVISION Lot No. Block No.

Map Book No. 41 Page No. 14

18) DEED REFERENCE — DEED BOOK [redacted] AT PAGE [redacted]

19) HAS A SOIL INVESTIGATION BEEN RUN? ✓ YES ___ NO DATE RUN 6-22-83

20) PTR NUMBER (See Instructions) 19784


The undersigned person hereby agrees that he has read the foregoing application and that the contents of same are true. It is understood that any permit applied for herein shall be void and of no effect if any of the above facts are not true.


7-4-83
DATE OF APPLICATION

E.R. O'Dillon
OWNER

EHD-5-76

ENVIRONMENTAL HEALTH DEPARTMENT'S COPY

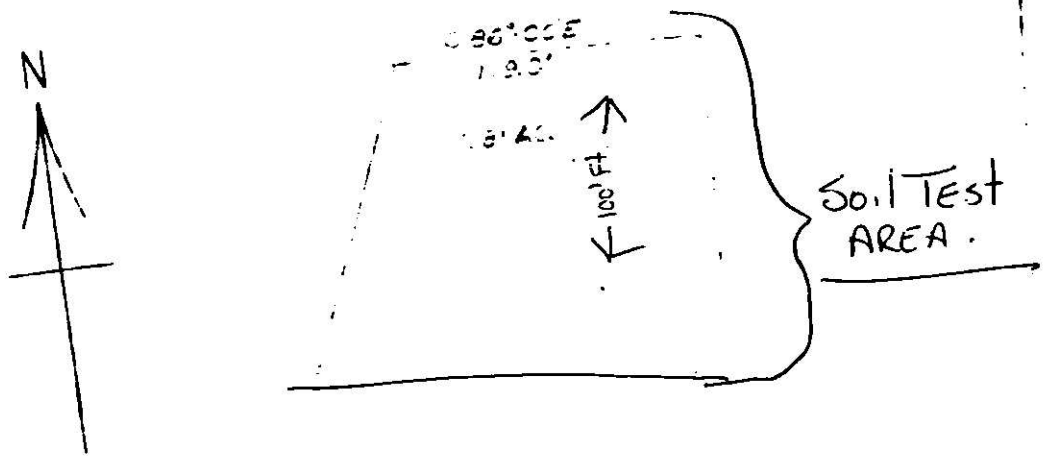

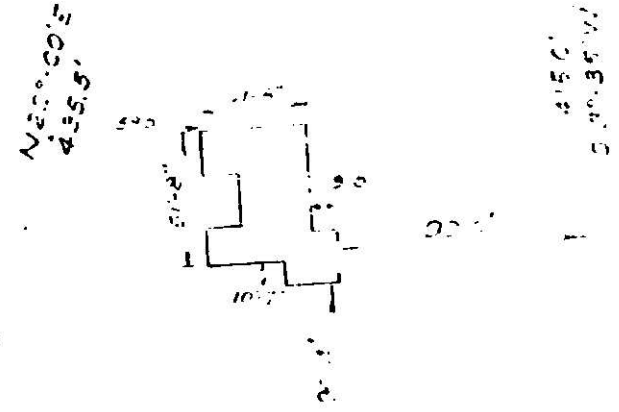

IRON STAKE

N84° 5E M
260.0'
± HUTCHISON DRIVE
(19' ± GRAVELED)

TO STATE

20'

PHYSICAL SURVEY

LOCATION OF FOUNDATION FOR RESIDENCE [illegible] ME. O'DILLON. ABOVE PROPERTY DESCRIBED AS LOT 58 [illegible] BLOCK F OF HUTCHISON PARK AS SHOWN ON REVISED MAP OF BLOCK F RECORDED IN MAP BOOK 5 AT PAGE 382 [illegible] OF THE MECKLENBURG COUNTY PUBLIC REGISTRY.

BY: E. C. Martin CIVIL ENGR.

SCALE: 1" = 60'
JUNE 17 1958