Supervisor/Administrative Professional Checklist

New Septic ☐ **New Well** ☐ **Use Existing** ☒ **Alteration** ☐ **Modified Plot Plan** ☐

New Septic Fees Paid:

IP ($250.00) _____ Initials/Date

CA ($200.00) _____ Initials/Date

OP ($200.00) _____ Initials/Date

(CA and OP fees need to be paid before a building permit can be issued)

New Well Fee Paid: $550.00 _____ Initials/Date

Use Existing Fee Paid: $100.00 LE 6/24/15 Initials/Date

Alteration Fee Paid: $300.00 (Total) $200 (If use existing was paid)_____ Initials/Date

Modified Plot Plan Fee Paid: $100.00 _____ Initials/Date

Floor plans need to be submitted and reviewed before CA can be issued. ☐ Reviewed ☐ ____

This site is served by septic and well. Verify each is complete before final hold is released. ☐

Septic file completed. ☐ _____ Well file completed. ☐ _____

Send permit for signature. ☐ Signature received. ☐ _____

This septic system requires a certified operator contract before final hold is released. ☐

Certified operator contract is on file. ☐ _____

#9218B

23 JUN '15 AM 9:23

MECKLENBURG COUNTY
HEALTH DEPARTMENT

Application # 7548

APPLICATION FOR APPROVAL TO USE AN EXISTING
ON-SITE WASTEWATER TREATMENT & DISPOSAL SYSTEM / WATER SUPPLY WELL

APPLICATION TYPE: (●) SEPTIC ONLY ( ) WELL ONLY ( ) SEPTIC & WELL
( ) ADDITION OR RENOVATION WITH OCCUPANCY INCREASE
(●) ADDITION OR RENOVATION WITH NO OCCUPANCY INCREASE
( ) EXCHANGE MOBILE HOME (SAME # BEDROOMS)
( ) COMMERCIAL OR INDUSTRIAL

PERSON FILING APPLICATION:
NAME: Mayna Jayanti
ADDRESS: 19617 Bustle Rd
CITY: Cornelius
STATE: NC ZIP: 28031
PHONE: (704) 689-7622
ALTERNATE PHONE:
E-MAIL: wduffy@greencastleappraisals.com

PROPERTY OWNER: [☑] SAME AS PERSON FILING APPLICATION
NAME:
ADDRESS:
CITY:
STATE: ZIP:
PHONE:
ALTERNATE PHONE:
E-MAIL:

JOB LOCATION INFORMATION
TAX PARCEL #: 001-085-16
STREET ADDRESS: 19617 Bustle Rd
CITY: Cornelius
STATE: NC **ZIP:** 28031

SUBDIVISION OR MOBILE HOME PARK NAME:
Diane Shores
LOT #: L19

WATER SUPPLY:
( ) MUNICIPAL (●) PRIVATE WELL ( ) PUBLIC WELL ( ) SHARED WELL ( ) OTHER

RESIDENTIAL PROPERTY TYPE: ( ) N/A
(●) HOUSE ( ) MODULAR HOME ( ) MULTIPLE FAMILY
( ) SINGLE MOBILE HOME ( ) DOUBLE WIDE
( ) OTHER

OCCUPANCY (both fields are required):
NUMBER OF BEDROOMS: 1
NUMBER OF OCCUPANTS: 2

COMMERCIAL / INDUSTRIAL PROPERTY TYPE: [☐] N/A
TYPE OF BUSINESS:
EMPLOYEES PER SHIFT:
OF SHIFTS:
INDUSTRIAL WASTES? ( ) YES ( ) NO
UNDERGROUND STORAGE TANKS? ( ) YES ( ) NO

ADDITION/RENOVATION TYPE ATTACHED TO EXISTING STRUCTURE:
[☐] BEDROOM [☐] BATHROOM [☐] KITCHEN [☐] DINING ROOM [☐] LIVING ROOM [☐] DEN
[☐] GARAGE [☐] SUNROOM [☐] PORCH [☐] DECK [☐] OTHER

ADDITION/RENOVATION TYPE DETACHED FROM EXISTING STRUCTURE:
[☐] DETACHED GARAGE [☐] DETACHED GARAGE WITH PLUMBING [☐] POOL HOUSE [☐] SHOP [☐] BARN
[■] STORAGE SHED [☐] DETACHED PORCH / DECK [☐] OTHER

*The undersigned, owner, or legal agent for the owner, of the property described above as the "Job Location" has read the foregoing application, acknowledges that the contents of same are true, and authorizes the Mecklenburg County Health Department to enter onto the property for the purpose of processing this request.

Owner's/Agent's Signature

6/23/15
Date

A PROPOSED PLOT PLAN (see page 2) is required to be submitted with each application.

MECKLENBURG COUNTY – GROUNDWATER & WASTEWATER SERVICES
700 N. TRYON ST. SUITE 211 CHARLOTTE, NC 28202, OFFICE: 704-336-5103, FAX: 704-336-6894


Revised on: 01/03/11

File #: _____

PROPOSED PLOT PLAN

A drawing showing the locations of the following items is required: existing and proposed property lines with dimensions, easements or right-of-ways, proposed building pad(s) or existing building footprint(s), all appurtenances (garage, driveway, deck, pool, etc.), location of existing or proposed well(s), location of existing or proposed sewer lines and sewage disposal systems, surface water bodies, and any aboveground or underground storage tanks. Provide names for all roads that adjoin the property.

Street Address: 19617 Bustle Rd Tax Parcel #: 001-085-16

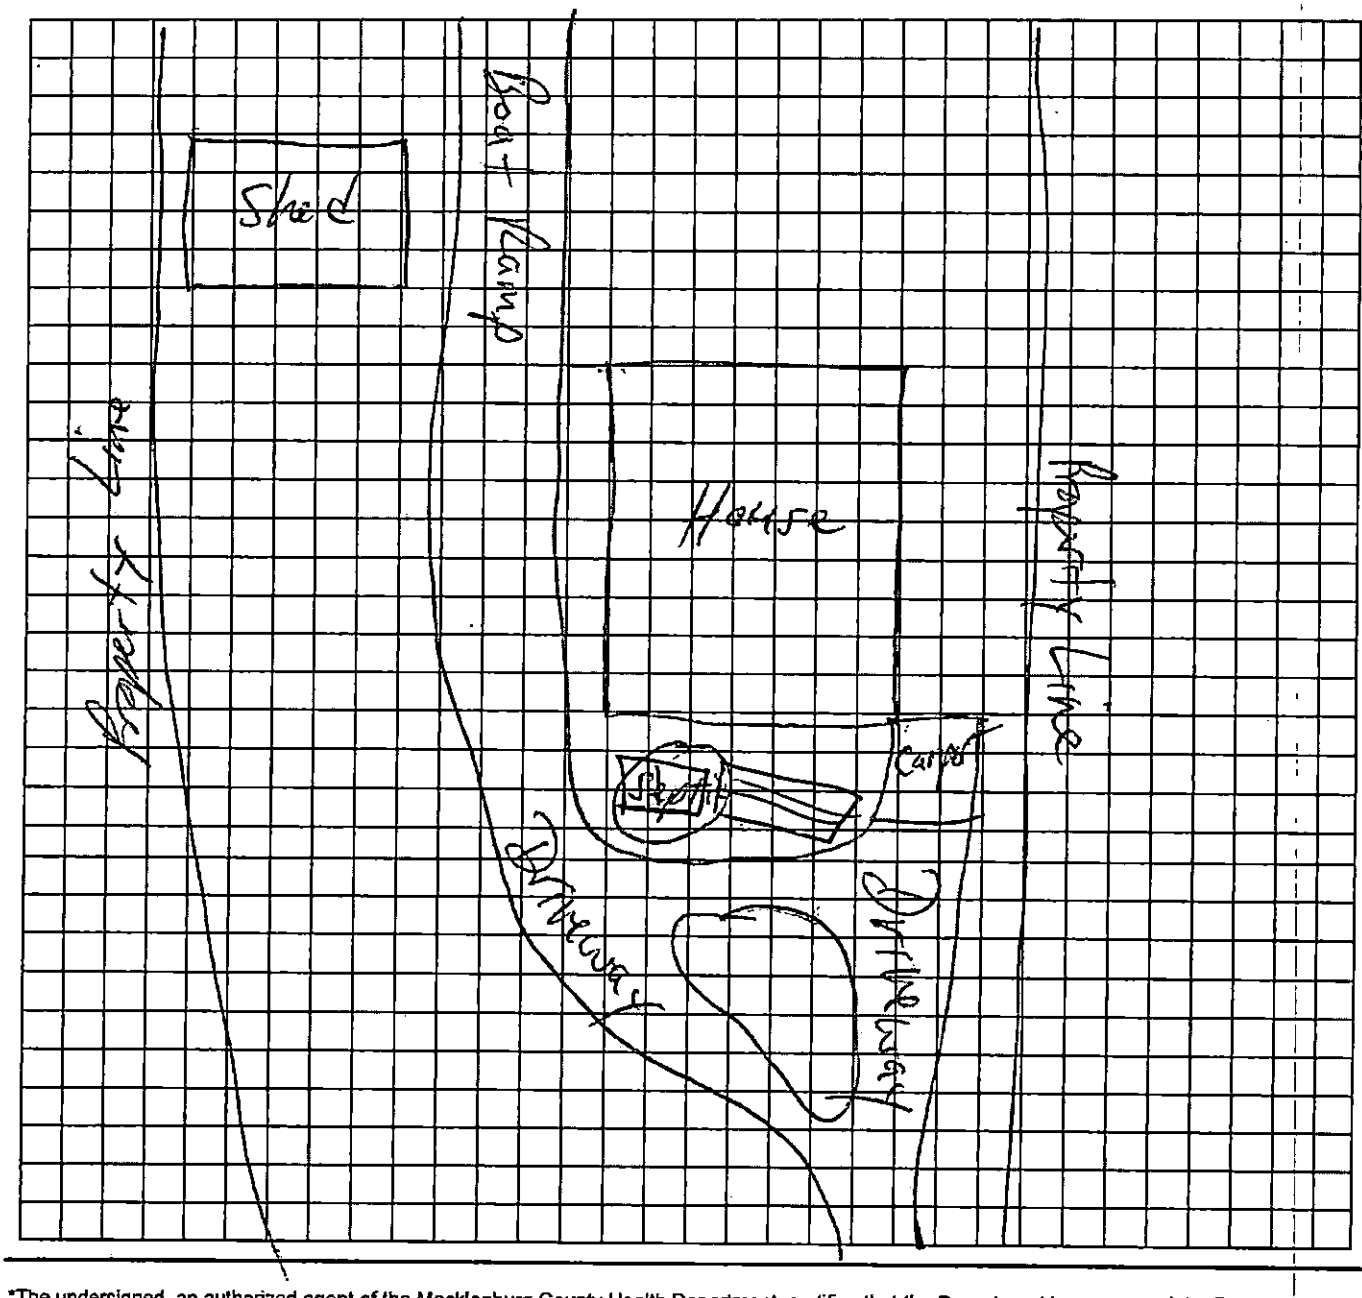


*The undersigned, an authorized agent of the Mecklenburg County Health Department, certifies that the Department has approved the Request for the "Job Location" contained in this document. This approval is granted in accordance with the provisions of Laws and Rules for Sanitary Sewage Collection, Treatment, and Disposal and Water Supply Wells in effect at the time of issuance of the permit and is subject to the following provisions:

- No work shall be conducted on the septic tank system until an installation, construction, alteration and/or repair approval is granted by this Department.
- This permit is not transferable.
- Addition/Renovation approval valid 1 year from issuance date
- Mobile home exchange approval valid 6 months from issuance date

OK TO USE FOR A SHED ADDITION, kitchen Addition and Bathroom addition IN THE Basement.

REHS Signature 6/29/15 Date

Page 2 of 2

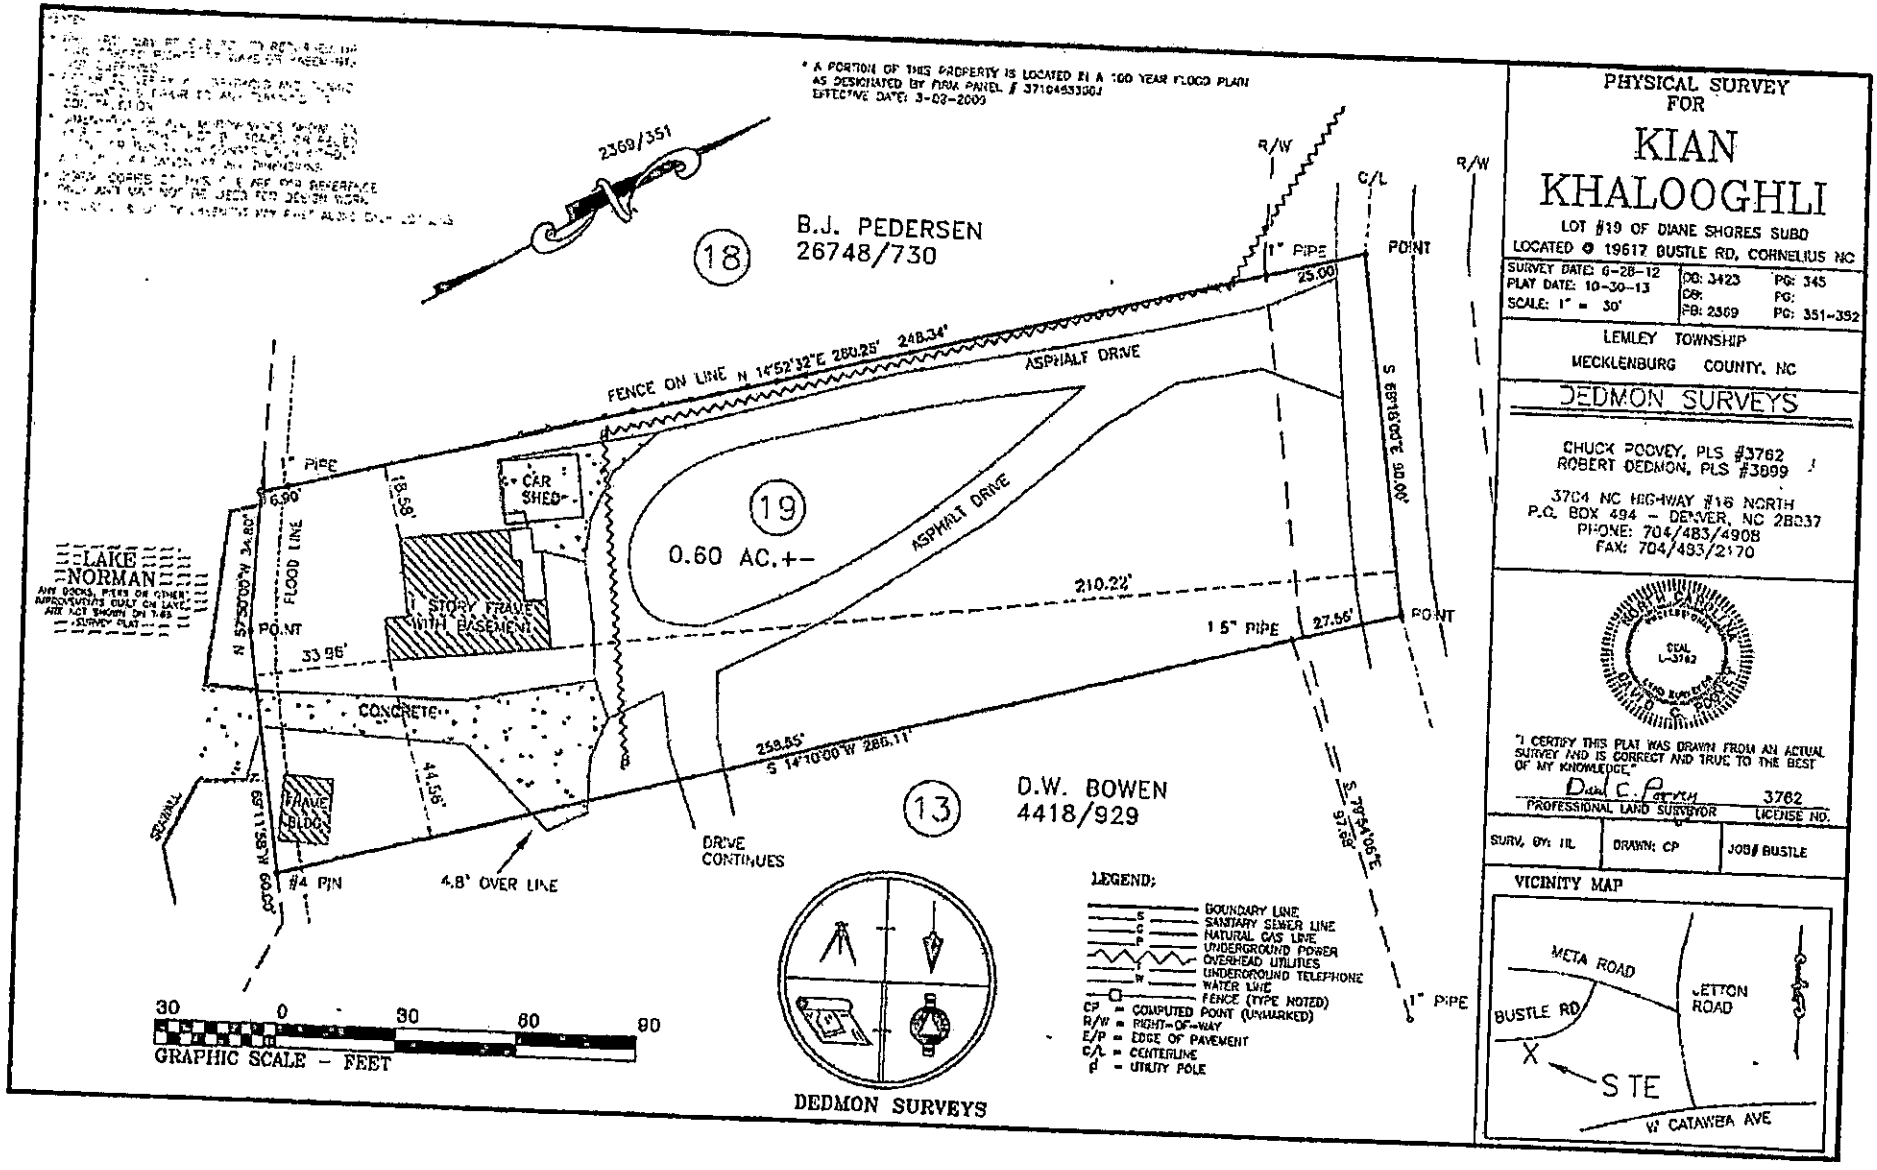

PHYSICAL SURVEY
FOR

KIAN KHALOOGHLI

LOT #19 OF DIANE SHORES SUBD
LOCATED @ 19617 BUSTLE RD, CORNELIUS NC

SURVEY DATE: 6-28-12	DB: 3423	PG: 345
PLAT DATE: 10-30-13	DB:	PG:
SCALE: 1" = 30'	PB: 2369	PG: 351-352

LEMLEY TOWNSHIP
MECKLENBURG COUNTY, NC

DEDMON SURVEYS

CHUCK POOVEY, PLS #3762
ROBERT DEDMON, PLS #3699

3704 NC HIGHWAY #16 NORTH
P.O. BOX 494 - DENVER, NC 28037
PHONE: 704/483/4908
FAX: 704/483/2170

NORTH CAROLINA PROFESSIONAL LAND SURVEYOR SEAL L-3762 DAVID C. POOVEY

"I CERTIFY THIS PLAT WAS DRAWN FROM AN ACTUAL SURVEY AND IS CORRECT AND TRUE TO THE BEST OF MY KNOWLEDGE."

Dave C. Poovey 3762
PROFESSIONAL LAND SURVEYOR LICENSE NO.

SURV. BY: TIL	DRAWN: CP	JOB# BUSTLE

VICINITY MAP

Payment Receipt

Mecklenburg County POS

Environmental Health
700 N. Tryon Street
Charlotte, NC 28202
Phone: 704-336-5100

Enter Account # or Customer Name Here:
WILLIAM DUFFY

Bill To:

WILLIAM DUFFY
19701 BETHEL CHURCH RD

Cornelius, NC 28031

Single Payment

Transaction Date: 06/24/2015 8:42 AM Pacific Time
Pay Method: **********3131
Approval #: 04197Z
Trace Number: e4cd37cc-b212-4ba5-baf1-bd18ccba6464
Amount: $100.00

Payment Amount: $100.00

Total: $100.00

Thank you for your payment.

MECKLENBURG COUNTY
LAND USE AND ENVIRONMENTAL SERVICES
Payment Receipt

Receipt Information

Date: 06/24/15
Receipt #: 95180
Check / Auth #: MC 04197Z
Received By: ELLISLW

Amount: 100.00
Tendered: 100.00
Returned: 0.00

Account Information

Account #: 200000
Contractor: WILLIAM DUFFY
Attn:
Address: 19701 BETHEL CHURCH RD
Address:
City/State/Zip: CORNELIUS, NC 28031

Item	Description	Permit#	Quantity	Unit Price	Total Price
0705	Use Existing System 19617 BUSTLE RD		1	100.00	100.00

Outstanding Balances

Month-To-Date	Prior Month	30 Days	60 Days	90 Days	Balance