


NTY MAP (N.T.S.)

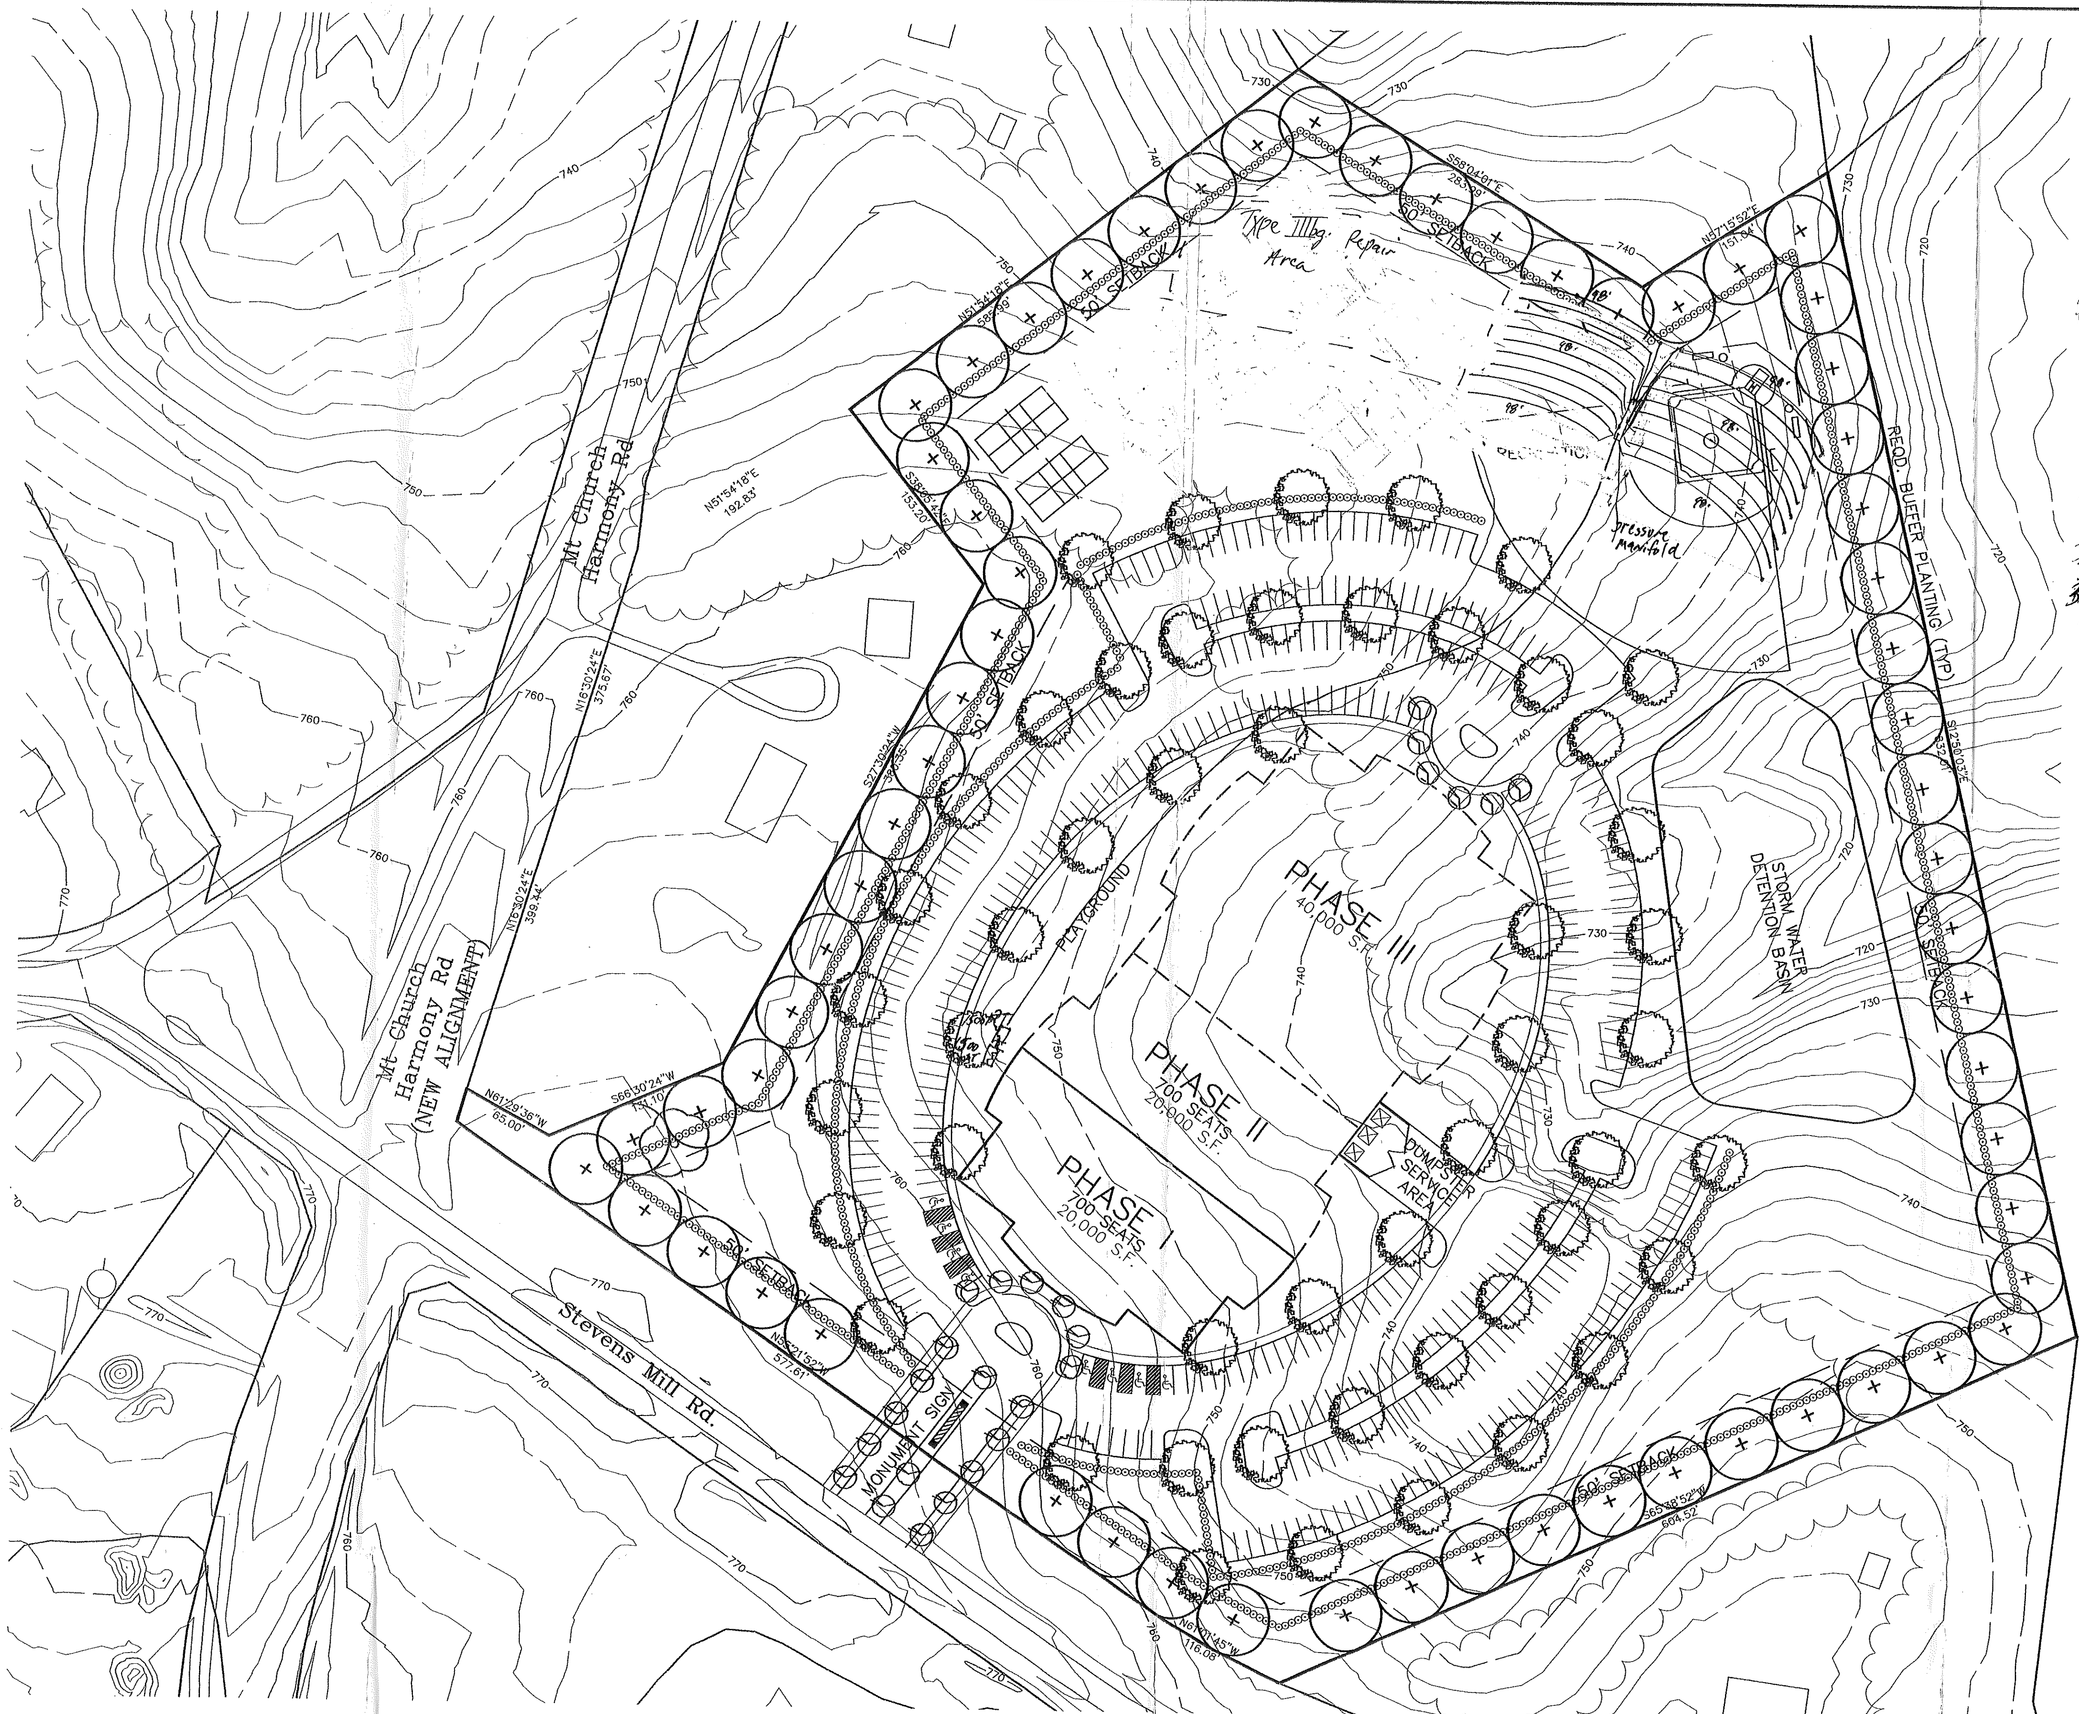

DEVELOPMENT DATA

PARCEL II: PARCEL NO. 21509305
PARCEL II ACREAGE: +/- .49 AC (NOT INCLUDED IN REZONING)
PARCEL III: PARCEL NO. 21512107
PARCEL III ACREAGE: +/- 2.06 AC (NOT INCLUDED IN REZONING)

PARCEL I ACREAGE: +/- 17.00 AC
TAX PARCEL NUMBER: 215-121-07
CURRENT ZONING: R-15
PROPOSED ZONING: R-1
PROPOSED USE: CHURCH
REQUIRED OPEN SPACE: 65%
PROVIDED OPEN SPACE: 65% (11.05 AC)
REQUIRED PARKING: 1 SPACE/4 SEATS
= 350 SPACES FOR 1,400 SEATS
REQUIRED PARKING: 412 SPACES

File # 5624B

COMMENTS
Approval granted for a 700 seat Church Auditorium W/ No Kitchen
Innovative septic system Approval
3000 ST Lift pump required
3600 DT
Pressure manifold Distribution, Install pump supply line > 3' under proposed parking area
Install 18 lines x 98' long x 3' wide 1764 LF
Keep the septic system > 100' from any wells

FOR PUBLIC HEARING
REZONING PETITION
NO. XXXX-XX

GRAPHIC SCALE
60 0 30 60 120 240
(IN FEET)
1 inch = 60 ft.

DEVELOPED BY:
CHARLOTTE SOUTH FELLOWSHIP
P.O. BOX 23666
CHARLOTTE, NC 28227
(704) 573-2344 TELEPHONE
(704) 573-2336 FAX

GREENBRIER DESIGN GROUP, P.C.
2108 South Blvd., Suite 114
Charlotte, North Carolina 28203
(704) 347-4972 Telephone
(704) 347-4973 Fax

REZONING
SCHEMATIC SITE PLAN
SHEET SSP1
JUNE 7, 2004