

9911 VIXEN LN

00912226

5/18/2007

duponbj

Groundwater and Wastewater Services File Imaging Project
May 2007
Barcode Font = IDAutomationHC39M

CERTIFICATE OF COMPLETION/OPERATION PERMIT

1200 BLYTHE BOULEVARD
CHARLOTTE, NC 28203
PHONE (704) 376-4603

FILE: 4476-A DATE: 1-31-89

TC: 009-177-07 ☐ L ☑ CRT

SERIAL № 11715

Name of Owner The Howey CO Juris.:

Address of Property 9911 Vixen Ln

Inspection Data:

Tank Material Concrete

Total Length of Drainfield

Number of Lines 5 @ 107

Cover Depth 12-15"

Water Supply Source ~~Com~~. Municipal

Distance to Water Source —

Excavation Inspected 1-31-89

Tank(s) Inspected 1-31-89

Wash Line Inspected NA

High Water Alarm Inspected

PLOT

Design: ~~SF 1500 gal~~ 1989 COV. SF 1605 gal T, 126, ~~P.S.~~ Cecil CTR#

The undersigned has inspected the Septic Tank System described above, and certifies it has been

☒ installed or constructed ☐ altered or repaired

☒ in accordance with the permit issued ☐ as detailed in the plot above

and meets the provisions of 10 NCAC 10A .1900, "Laws And Rules For Sanitary Sewage Collection, Treatment, And Disposal" in effect on the date of issuance of the permit. The issuance of this

☑ Certificate of Completion ☐ Operation Permit

does not in any way guarantee that the system will operate properly or relieve any person now or hereafter owning, controlling, or using such system from any liability resulting from the failure of the system to operate properly. This document is issued subject to those restrictions and conditions shown on the permit(s) and the provisions of 10 NCAC 10A .1900 in addition to those listed below under "COMMENTS." This document shall be null and void if any information contained in the application is untrue or if any additions are made to the property which would increase the requirements for said system.

COMMENTS:

W. B. Ramsey
Environmentalist

Mecklenburg County services are available without regard to ethnic origin, sex, or disability.

INSTALLATION, CONSTRUCTION, ALTERATION, AND/OR REPAIR PERMIT

MECKLENBURG COUNTY · ENVIRONMENTAL HEALTH


1200 BLYTHE BOULEVARD
CHARLOTTE, NC 28203
PHONE (704) 376-4603

FILE: 4476-A DATE: 1-27-89

P.O.
TC: 009-122-07 ☐ L

SERIAL Nº 12478

Permission is hereby given to ✓ Install or Construct, _____ Alter or Repair the individual septic tank wastewater treatment system with subsurface, soil absorption, effluent discharge as specified herein at the described location. This permit is granted based upon the information supplied in the application dated 5-3-88. All work shall be completed on or before 2-27-89, after which date this permit shall be null and void. The system shall meet all of the construction requirements of 10 NCAC 10A .1900 which are in effect on the date of the granting of this permit. A Certificate of Completion or an Operation Permit must be obtained from the Mecklenburg County Department of Environmental Health before any system can be covered up or placed into service. The issuance of this permit does not in any way guarantee that the system anticipated to be constructed will operate properly, or relieve any person now or hereafter owning, controlling or using such system from any liability resulting from the failure of the system to operate properly.

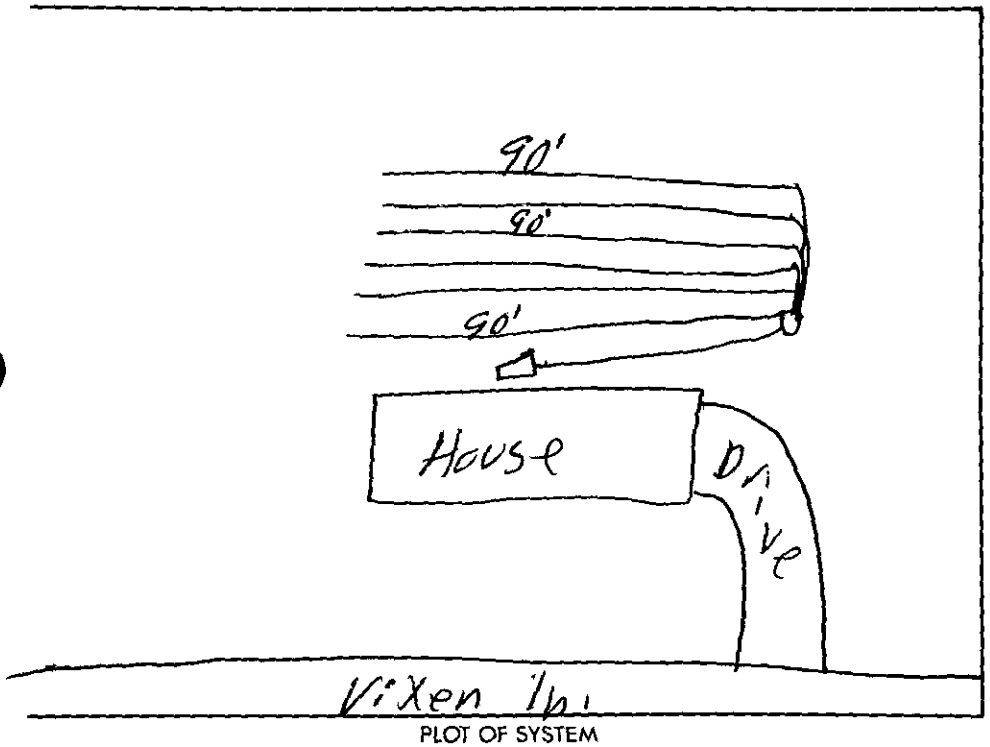

PLOT OF SYSTEM

Liquid Capacity of Septic Tank 1500 gallons

Liquid Capacity of Dosing Tank — gallons

Tank Construction PCC

Absorption and/or Nitrification Lines:

Trench Width 3 feet

Total Line Length 540 feet

Number of Lines Six

Depth of Stone 12 inches

Distance from House 5 feet

Distance from Property Line 10' feet

Distance from Well City feet

NAME OF OWNER The Howey Co. Inc.

LOCATION OF PROPERTY 9911 Vixen In.

Comments: S.X trenches 90'X3'X12" stone

Division or Section Head

Environmentalist

* If this permit is for the installation or construction of a new system, it must be signed by the division or a section head of the Department of Environmental Health in order to be valid. Only the signature of the Environmentalist is required where an existing system is being altered or repaired.

WHITE - ENVIRONMENTAL HEALTH DEPARTMENT'S COPY ● CANARY - ENVIRONMENTALIST'S COPY ● PINK - OWNER OR AGENTS COPY


PROPOSED PLOT PLAN

MECKLENBURG COUNTY ENVIRONMENTAL HEALTH
1200 BLYTHE BOULEVARD
CHARLOTTE, NC 28203
PHONE (704) 376-4603

FILE: 4476A

TC: 00912207 PO

Draw in and name all roads adjoining the property. Draw in and accurately dimension the lot concerned. Accurately indicate property boundaries, proposed and/or existing structures and driveways, underground utilities, and wells and springs within 100 feet of the proposed building or drainfield.

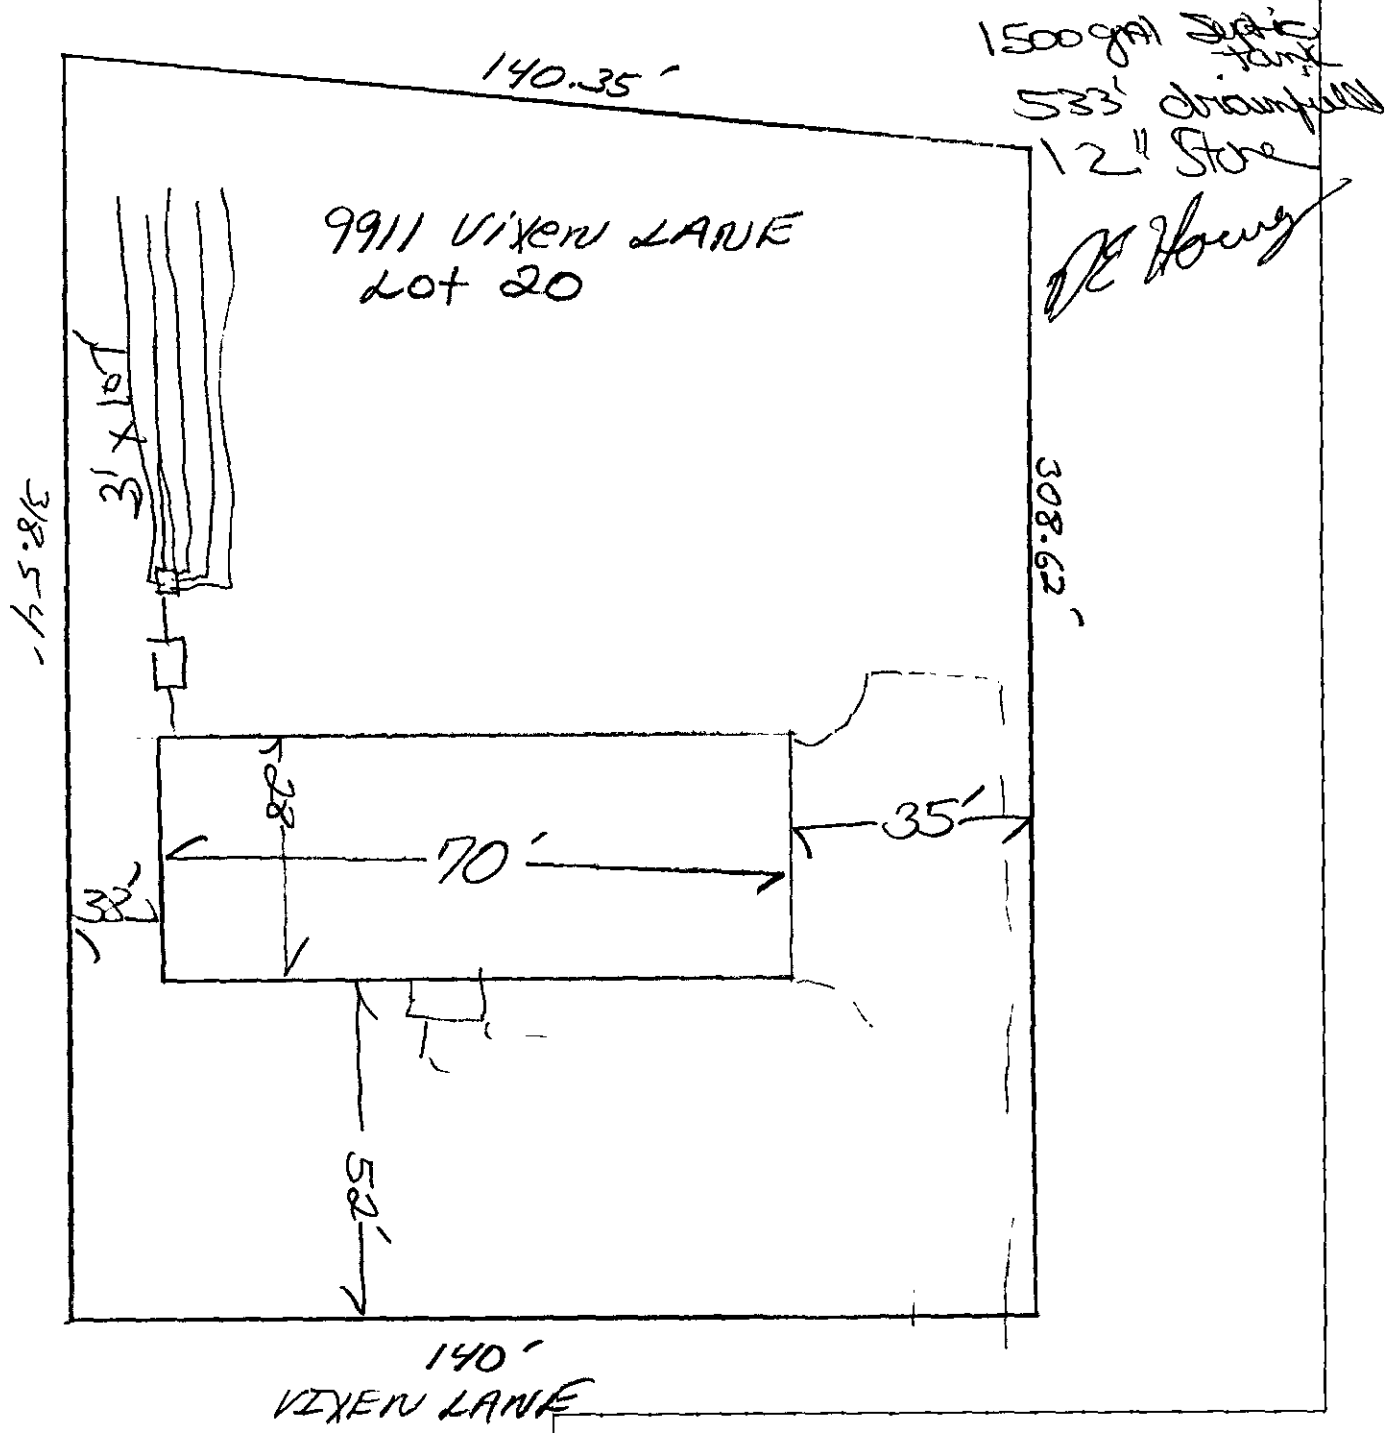

Signed: _____

Date: 1-27-89

5/5/88 Pd 100- ck# 15155 JR

APPLICATION FOR AN IMPROVEMENT PERMIT

RECEIVED
MECKLENBURG COUNTY
HEALTH DEPT.
MAY 5 1988
ENVIRONMENTAL HEALTH DIVISION

HEALTH DEPARTMENT
ENVIRONMENTAL HEALTH DIVISION
1200 BLYTHE BOULEVARD
CHARLOTTE, NC 28203
PHONE (704) 376-4603

Mecklenburg County services are available without regard to ethnic origin, sex, or disability.

(OFFICE USE ONLY)
FILE: 4476A
TC:
SERIAL: № 16123

☐ L ☑ CRT

JOB LOCATION

① ADDRESS: 9911 VIXEN LANE (STREET NO. / STREET) ② FILE:
③ JURISDICTION: ④ TAX PARCEL NO.: 00912207 PO
⑤ SUBDIVISION: GREENFARM II ⑥ LOT: 20 ⑦ BLOCK:

OWNER

⑧ NAME: THE HOWEY CO. INC. (FIRST / MIDDLE / LAST)
⑨ MAILING ADDRESS: 6805-C FAIRVIEW ROAD
⑩ CITY: CHARLOTTE ⑪ STATE: N.C. ⑫ ZIP: 28210
⑬ PHONE: (WORK) 892-5817 ⑭ (HOME) 892-7438

REQUEST

This request is for a(n):

⑮ ☑ New permit
⑯ ☐ Repair or alteration permit
⑰ ☐ Authorization for mobile home exchange
⑱ ☐ Other (specify)

DESIGN CRITERIA

System will serve:

⑲ ☑ Residence ⑳ ☐ Mobile home
㉑ ☐ Business or place of public assembly
㉒ Number of bedrooms? 4
㉕ Type?
㉓ Maximum occupancy? 8
㉖ Maximum number of employees?
㉔ Basement? ☐ yes ☑ no
㉗ Maximum number of seats?

WATER SUPPLY

㉘ Water supply from (present or proposed):

A ☐ Individual well
B ☒ Municipal system
C ☐ Community well
D ☐ Community system

㉙ The undersigned, owner of the property described above as the "JOB LOCATION" has read the foregoing application, acknowledges that the contents of same are true, and authorizes agents of the MECKLENBURG COUNTY HEALTH DEPARTMENT to enter onto the property for the purpose of processing this request.

Signed: Howey E. Howey
Date: 5-3-88

IMPROVEMENT PERMIT

The undersigned, an authorized agent of the MECKLENBURG COUNTY HEALTH DEPARTMENT, certifies that the Department has approved the Request for the Job Location contained in this document. This approval is granted in accordance with the provisions of Laws And Rules For Sanitary Sewage Collection, Treatment And Disposal in effect at the time of issuance of the permit and is subject to the following provisions:

... No work shall be conducted on the septic tank system until an Installation, Construction, Alteration and/or Repair permit is issued by this Department.

... This permit is not transferable, and shall become null and void 36 months from the date of issuance.

Judy J. Klein R.S. 5/13/88
Environmentalist Date

Jon Ginn 5-13-88
Director or Authorized Section Head Date

This permit must be signed by the Director of Mecklenburg County Health Department or an authorized section head in order to be valid.

DATE: 5-3-88

TO: HEALTH DEPARTMENT - ENVIRONMENTAL HEALTH

FROM: COUNTY ENGINEERING

EHD FILE _____ JURISDICTION CODE Meck

PARCEL NUMBER 009-122-07

ASSIGNED ADDRESS 9911 Vixen Ln

EXISTING ADDRESS lot 20

PROJECT NAME Deerfarm Phase II

THE ABOVE DESCRIBED LOCATION HAS BEEN CHECKED CONCERNING:

	APPROVED	NOT APPROVED
1. SUBDIVISION REGULATIONS		*
2. FLOODWAY REGULATIONS		*
3. EROSION CONTROL REGULATIONS		*
4. COMMERCIAL DRAINAGE PLAN		*

	PRESENT	NOT PRESENT
5. PUBLIC UTILITY EASEMENT	* YES	NO
6. PROPERTY FRONTS ON THOROUGHFARE	* YES	NO
7. DRIVEWAY PERMIT REQUIRED	*	

* If checked, further investigation will be required to determine whether a building permit may be issued by Building Standards for the site.

REMARKS: Septic tank

NOTE: THIS FORM MUST BE TURNED IN AT THE CASHIERS OFFICE AT BUILDING STANDARDS WHEN PAYING PERMIT FEES.
A CERTIFICATE OF OCCUPANCY WILL NOT BE GRANTED UNTIL THE TRANSPORTATION DIVISION GRANTS FINAL APPROVAL ON DRIVEWAY(S).

SIGNED: [signature]

OPWEAR 02/86

Form 100

MECKLENBURG COUNTY
Department of Environmental Health

May 2nd, 1988

The Howey Co., Inc.
6805-C Fairview Road
Charlotte, NC 28210

RE: Property located at 9911 Vixen Lane 20
FILE: 4476A
PARCEL: 00912207 PO

Dear Sir:

At your request, a field investigation was conducted on the property designated above for the purpose of determining site suitability for the installation of a ground absorption sewage disposal system. The property was found to contain a limited area of soils which were classified as provisionally suitable for such an installation. A copy of the Site Evaluation Report (Serial Number 15162) is enclosed for your information.

Should you desire to file for permission to install a ground absorption sewage disposal system, please submit an Application For An Improvement Permit with an ACCURATELY dimensioned plot plan detailing the location of current and/or proposed buildings, wells and sewage disposal systems to this office. The plan will be reviewed and if it is found that the area of provisionally suitable soils is adequate for the proposed construction, an Improvement Permit will be issued by this Department.

If I may be of assistance, please do not hesitate to contact me.

Sincerely,

Sylvia D Daniel jpc

Sylvia D. Daniel, R.S.
Environmental Health Supervisor
Environmental Resources Division

Enclosure

MECKLENBURG COUNTY ENVIRONMENTAL HEALTH
SITE EVALUATION REPORT
SERIAL NUMBER 15162

File: 4476A Action 1

Parcel: 00912207 PO ☐ PC

Location: 9911 Vixen Lane

Subdivision:


Lot: 20 Block: Acres: 1A

Owner: The Howey Co., Inc.
Address: 6805-C Fairview Road
Charlotte, NC 28210

Comments: _____

Described by: W. Ramsey

Date: 4-22-88

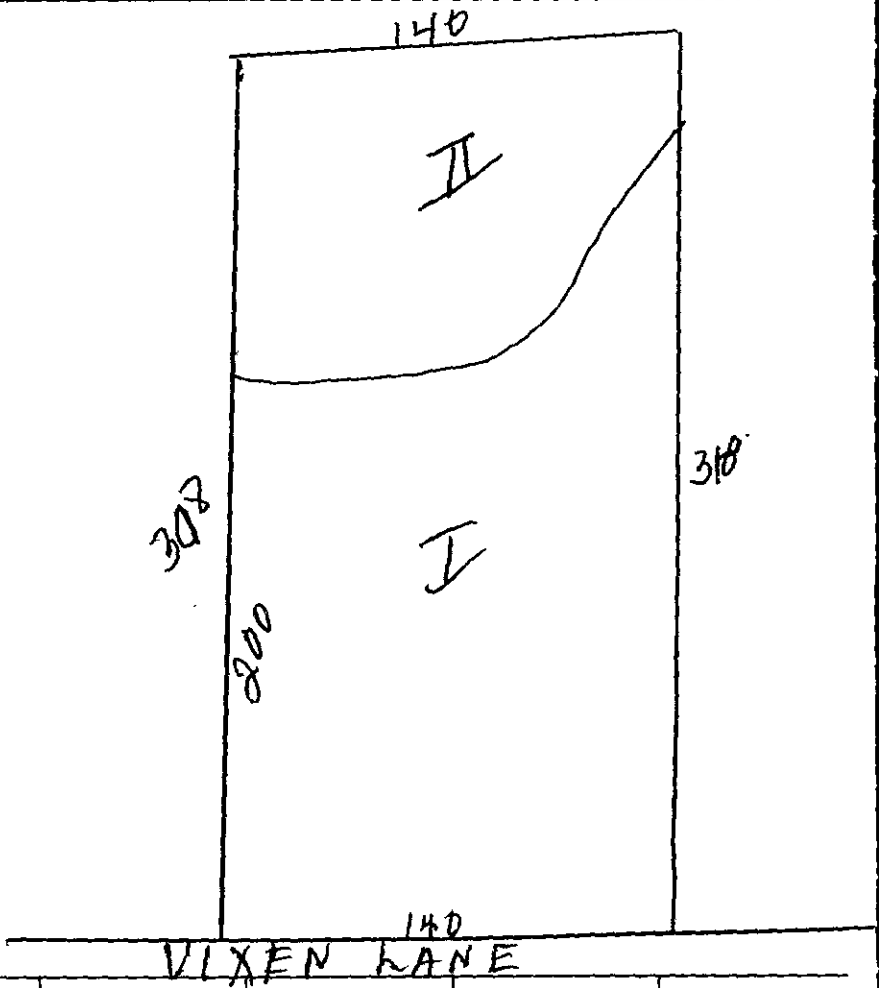

***** EVALUATION KEY *****

S = Suitable U = Unsuitable
PS = Provisionally Suitable
The "Area Classification" below indicates the suitability of areas in the diagram.

FACTORS	AREA 1	AREA 2	AREA 3	AREA 4	AREA 5	AREA 6
Topography	S (PS) U 2-4	S PS (U) Ditchd	S PS U	S PS U	S PS U	S PS U
Texture	S (PS) U	S (PS) U	S PS U	S PS U	S PS U	S PS U
Structure	S (PS) U	S (PS) U	S PS U	S PS U	S PS U	S PS U
Drainage	S (PS) U	S (PS) U	S PS U	S PS U	S PS U	S PS U
Depth	S (PS) U 45-46	S PS (U) Various	S PS U	S PS U	S PS U	S PS U
Restrictive Horizons	S (PS) U	S (PS) U	S PS U	S PS U	S PS U	S PS U
Available Space	S (PS) U	S PS (U)	S PS U	S PS U	S PS U	S PS U
Other (specify)	S PS U	S PS U	S PS U	S PS U	S PS U	S PS U
Soil Group/Series	~~IIa~~ Cecil	IIa Enoto Cecil				
Area Classification	S (PS) U	S PS (U)	S PS U	S PS U	S PS U	S PS U

APPLICATION FOR SOIL INVESTIGATION

4/15/88 Pd 30-
CK# 15134

1200 BLYTHE BOULEVARD
CHARLOTTE, NC 28203
PHONE (704) 376-4603

(OFFICE USE ONLY)

FILE: 4476A

TC: _____

☐ PC ☐ REPT

JOB LOCATION

① ADDRESS: Lot 20 - 9911 Vixen Lane - Off Sam Furr Between Hwy 21 & Hwy 115

② SUBDIVISION: Greenfarms ③ LOT: 20 ④ BLOCK: Phase II

⑤ PARCEL REFERENCE: BOOK NO.: 009 PAGE NO.: 122 PARCEL NO.: 07-PO

⑥ DEED REFERENCE: BOOK NO.: 4999 PAGE NO.: 0165

OWNER


⑦ NAME: The Howey Co., Inc.
(FIRST) (MIDDLE) (LAST)

⑧ MAILING ADDRESS: 6805-C Fairview Road

⑨ CITY: Charlotte ⑩ STATE: N.C. ⑪ ZIP: 28210

⑫ PHONE: (WORK) 365-6805 (HOME) 892-5817

⑬ Accurately diagram and dimension lot.

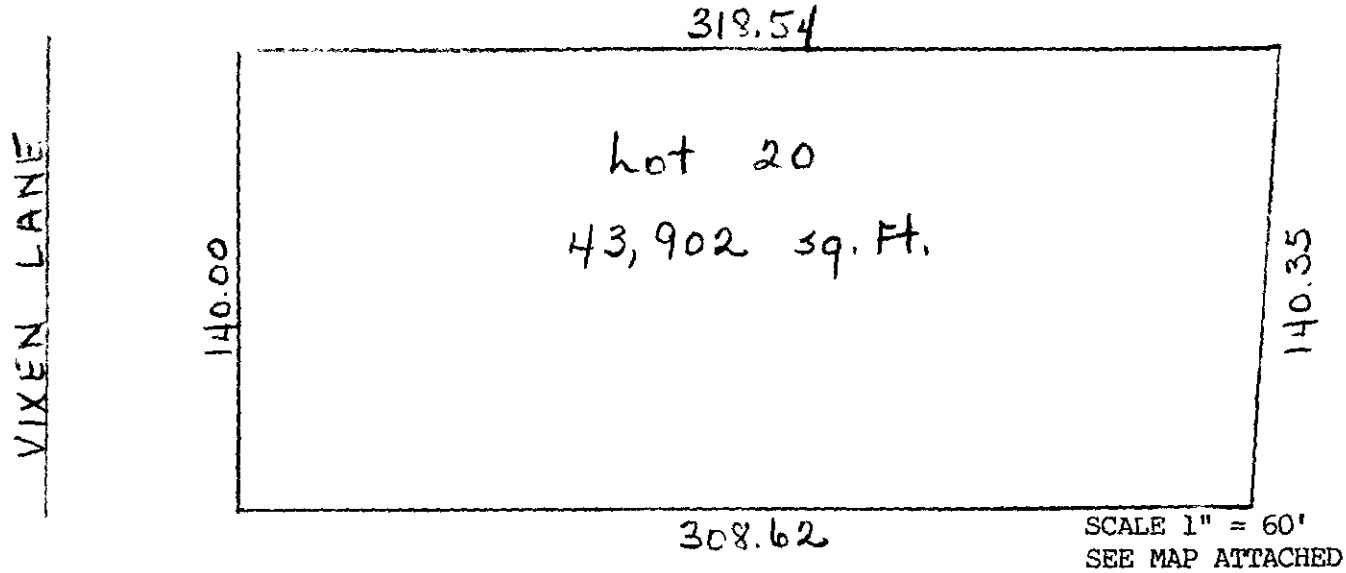

SCALE 1" = 60'
SEE MAP ATTACHED

⑭ The undersigned, owner of the property described above as the "JOB LOCATION" has read the foregoing application, acknowledges that the contents of same are true, and authorizes agents of the MECKLENBURG COUNTY DEPARTMENT OF ENVIRONMENTAL HEALTH to enter onto the property for the purpose of processing this request.

Signed: Howey E. Howey

Date: 4/14/88

Mecklenburg County services are available without regard to ethnic origin, sex, or disability.

WHITE - ENVIRONMENTAL HEALTH DEPARTMENT'S COPY ● CANARY - ENVIRONMENTALIST'S COPY ● PINK - OWNER'S COPY