FEE: 100.00 NC 048052V
DATE: 9/1/09
CRT [ ]

APPLICATION FOR APPROVAL TO USE AN EXISTING ON-SITE WASTEWATER TREATMENT & DISPOSAL SYSTEM
MECKLENBURG COUNTY - GROUNDWATER & WASTEWATER SERVICES
700 N. Tryon St., Suite 211 Charlotte, NC 28202
Phone: (704) 336-5103 Fax: (704) 336-6894

GWS – UES.APP 06/07

FILE #: 18042

TYPE APPLCATION: Jason 4361

- [X] ADDITION - INCREASE ROOMS/OCCUPANCY/MOBILE HOME SIZE (A / M)
- [ ] ADDITION - RENOVATION OR GARAGE WITH NO MAJOR CHANGES (X)
- [ ] EXCHANGE MOBILE HOME - SAME # BEDROOMS (Y)
- [ ] COMMERCIAL OR INDUSTRIAL (N)

PERSON FILING APPLICATION:
NAME: LARS Bosk
ADDRESS: 8909 Senter ct
CITY: Charlotte
STATE: NC ZIP: 28277
PHONE: 704 540-1636
ALTERNATE PHONE: 704 491 4191

PROPERTY OWNER:
NAME: LARS BUSK
ADDRESS: 8909 senter ct
CITY: Charlotte NC 28277
STATE: NC ZIP: 28277
PHONE: 540 1636
ALTERNATE PHONE: 704 497 4191

JOB LOCATION INFORMATION
TAX/PARCEL #: 223-252-13
STREET ADDRESS: 8909 Senter ct
CITY: Charlotte
STATE: NC ZIP: 28277
SUBDIVISION OR MOBILE HOME PARK NAME: Providence West
LOT #: 15 B5 1982

TOWNSHIP:
- [ ] 0-MECKLENBURG
- [X] 1-CHARLOTTE
- [ ] 2-DAVIDSON
- [ ] 3-CORNELIUS
- [ ] 4-PINEVILLE
- [ ] 5-MATTHEWS
- [ ] 6-HUNTERSVILLE
- [ ] 7-MINT HILL

WATER SUPPLY:
- [X] MUNICIPAL (M)
- [ ] COMMUNITY (C)
- [ ] PRIVATE WELL (P)
- [ ] SHARED WELL (S)
- [ ] OTHER 'SPRINGS' (O)

RESIDENTIAL PROPERTY TYPE:
- [X] HOUSE (H)
- [ ] MODULAR HOME (M)
- [ ] MULTIPLE FAMILY (U)
- [ ] SINGLE MOBILE HOME (S)
- [ ] DOUBLE WIDE (D)
- [ ] OTHER (O)

OCCUPANCY (both fields are required):
NUMBER OF BEDROOMS: 3
NUMBER OF OCCUPANTS: 5

COMMERCIAL / INDUSTRIAL PROPERTY TYPE:
TYPE OF BUSINESS:
EMPLOYEES PER SHIFT:
OF SHIFTS:
INDUSTRIAL WASTES? [ ] YES [ ] NO
UNDERGROUND STORAGE TANKS? [ ] YES [ ] NO

ADDITION TYPE ATTACHED TO EXISTING STRUCTURE:
- [X] BEDROOM
- [X] BATHROOM
- [ ] KITCHEN
- [ ] DINING ROOM
- [ ] LIVING ROOM
- [ ] DEN
- [X] GARAGE
- [ ] SUNROOM
- [ ] PORCH
- [ ] DECK
- [ ] OTHER

ADDITION TYPE DETACHED FROM EXISTING STRUCTURE:
- [ ] DETACHED GARAGE
- [ ] DETACHED GARAGE WITH PLUMBING
- [ ] POOL HOUSE
- [ ] SHOP
- [ ] BARN
- [ ] STORAGE SHED
- [ ] DETACHED PORCH / DECK
- [ ] OTHER

*The undersigned, owner, or legal agent for the owner, of the property described above as the "Job Location" has read the foregoing application, acknowledges that the contents of same are true, and authorizes the Mecklenburg County Health Department to enter onto the property for the purpose of processing this request.

Owner's/Agent's Signature — Date: 9-1-09

*The undersigned, an authorized agent of the Mecklenburg County Health Department, certifies that the Department has approved the Request for the Job Location contained in this document. This approval is granted in accordance with the provisions of Laws and Rules for Sanitary Sewage Collection, Treatment and Disposal in effect at the time of issuance of the permit and is subject to the following provisions:

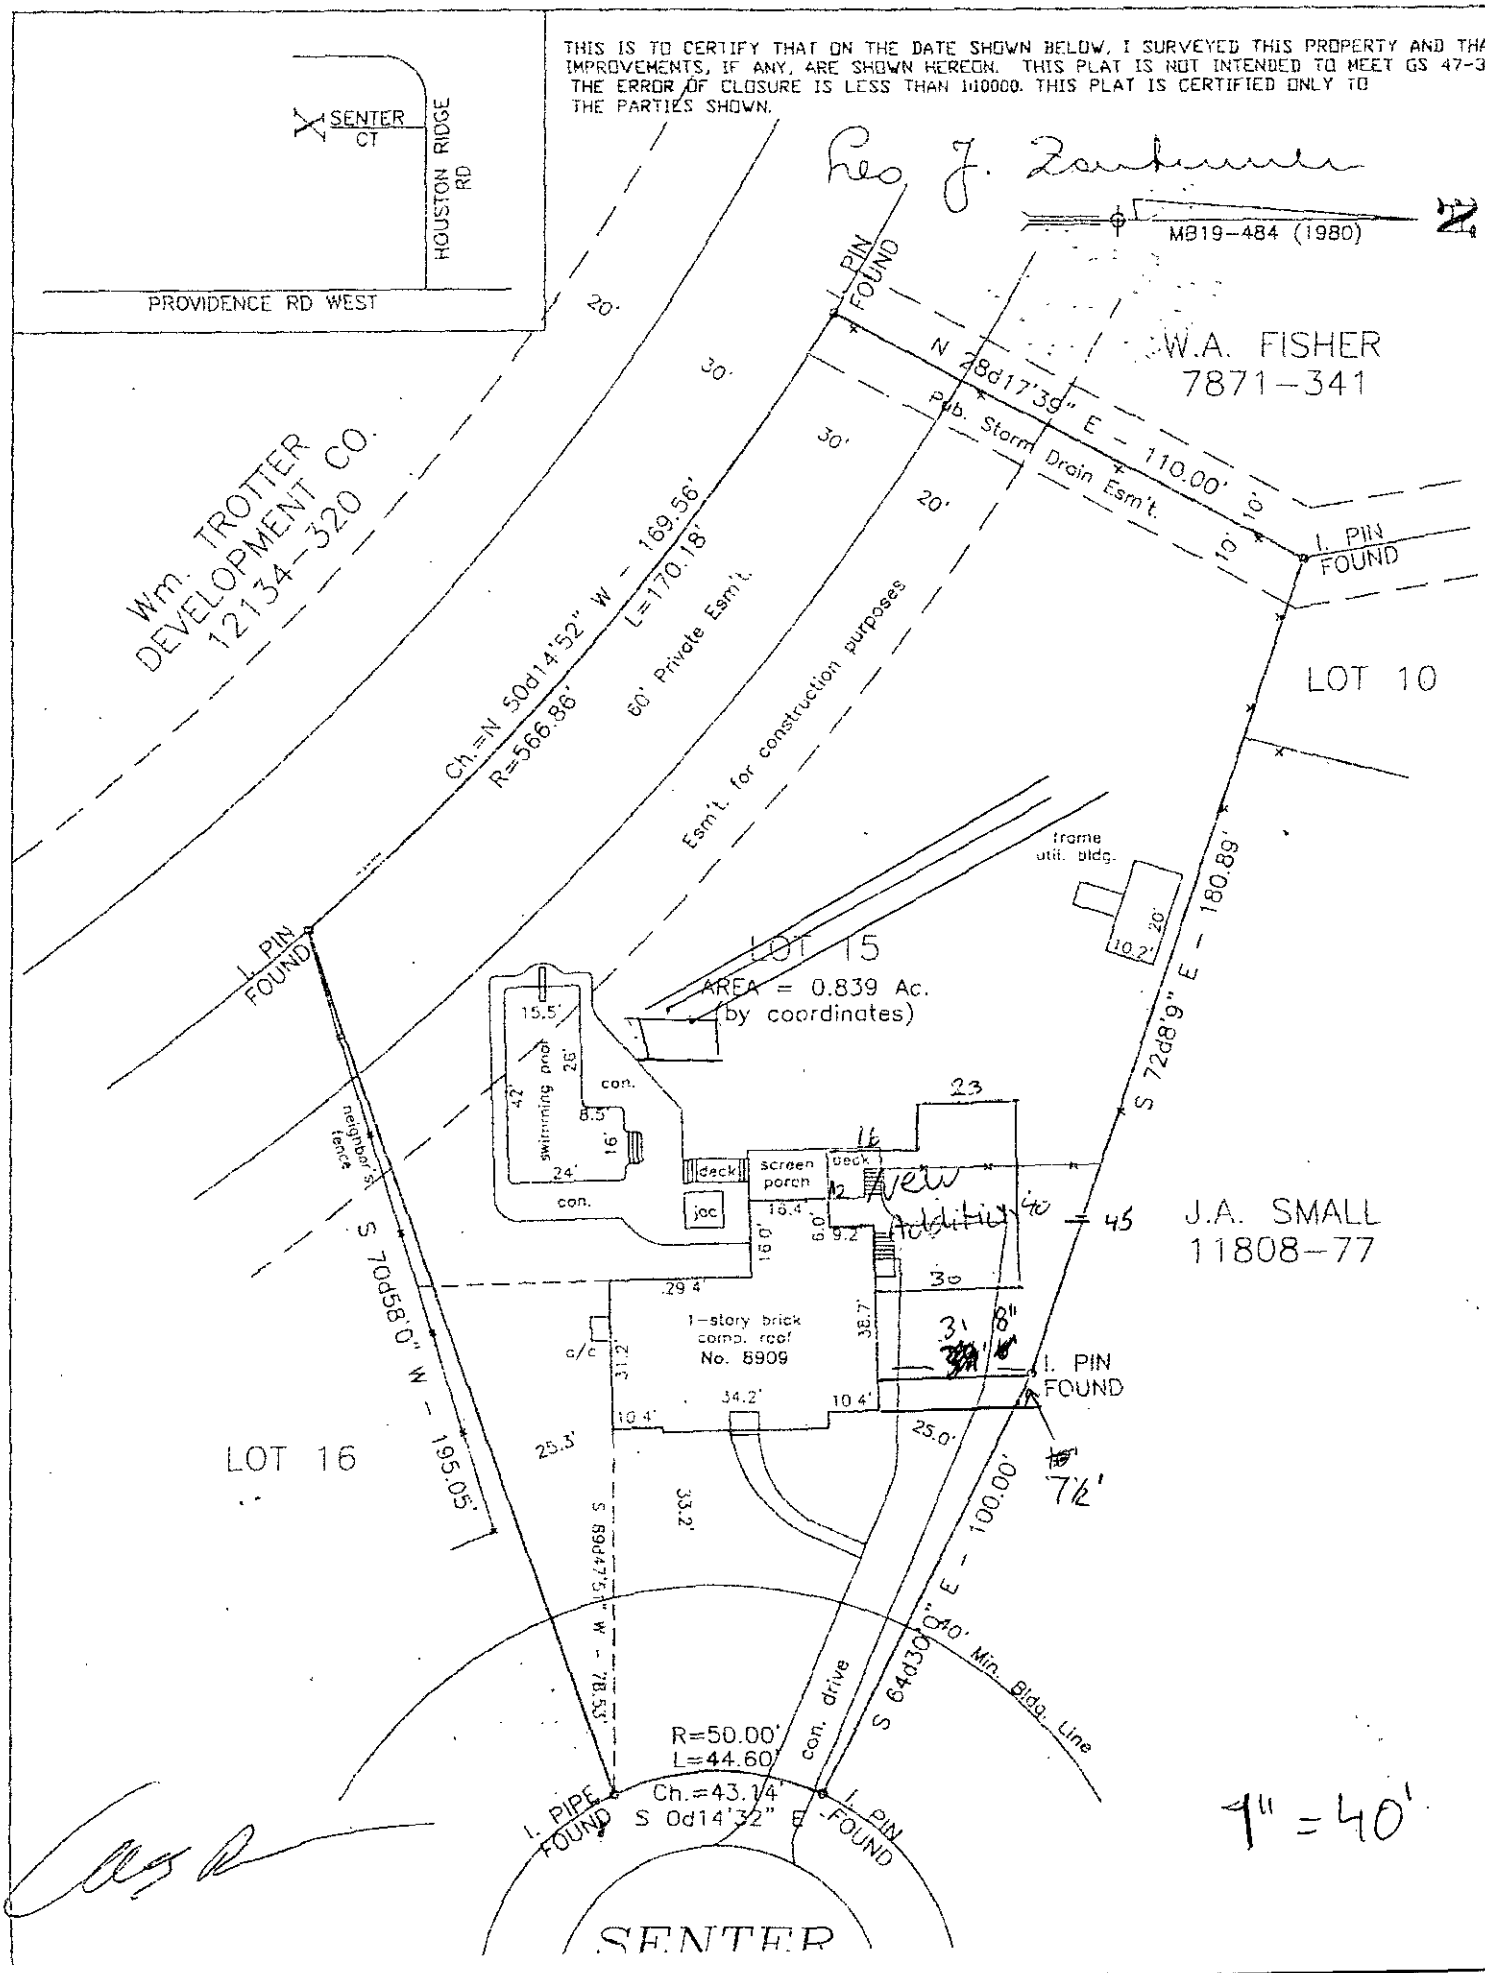
- No work shall be conducted on the septic tank system until an installation, construction, alteration and/or repair approval is granted y this Department.
- This permit is not transferable.

- [ ] ADDITION / RENOVATION APPROVAL - VALID 1 YEAR FROM ISSUANCE
- [ ] MOBILE HOME EXCHANGE APPROVAL - VALID 6 MONTHS FROM ISSUANCE

Use existing for addition denied

EHS Signature — Date: 9/9/09

0705


THIS IS TO CERTIFY THAT ON THE DATE SHOWN BELOW, I SURVEYED THIS PROPERTY AND THAT IMPROVEMENTS, IF ANY, ARE SHOWN HEREON. THIS PLAT IS NOT INTENDED TO MEET GS 47-30. THE ERROR OF CLOSURE IS LESS THAN 1:10000. THIS PLAT IS CERTIFIED ONLY TO THE PARTIES SHOWN.
SENTER CT
HOUSTON RIDGE RD
PROVIDENCE RD WEST
Leo J. Zambrano
M819-484 (1980)
I. PIN FOUND
N 28d17'39" E - 110.00'
W.A. FISHER
7871-341
Pub. Storm Drain Esm't.
Wm. TROTTER DEVELOPMENT CO. 12134-320
Ch.=N 50d14'52" W - 169.56'
R=566.86'
L=170.18'
60' Private Esm't.
Esm't. for construction purposes
LOT 10
frame util. bldg.
LOT 15
AREA = 0.839 Ac. (by coordinates)
S 72d8'9" E - 180.89'
swimming pool
con.
deck
screen porch
joc
New addition
J.A. SMALL
11808-77
1-story brick comp. roof No. 8909
a/c
neighbor's fence
S 70d58'0" W - 195.05'
LOT 16
S 64d30'40" E - 100.00'
40' Min. Bldg. Line
con. drive
S 89d47'5" W - 78.53'
R=50.00'
L=44.60'
Ch.=43.14
S 0d14'32" E
I. PIPE FOUND
I. PIN FOUND
SENTER
9" = 40'

MECKLENBURG COUNTY

Land Use & Environmental Services Agency
Groundwater & Wastewater Services

September 4, 2009

Lars Busk
8909 Senter Ct
Charlotte, NC 28277

Re: Application for approval to use an existing on-site wastewater treatment & disposal system.
Property Location: 8909 Senter ct
Health Department file number: **18042**

Dear Property Owner or Owner's Agent:

On September 9, 2009 the Mecklenburg County Health Department, Groundwater & Wastewater Services Section, evaluated the above-referenced property to determine if approval to use an existing on-site wastewater treatment & disposal system could be granted for your proposed project. This evaluation was done in accordance with the laws and rules governing wastewater systems in North Carolina General Statute 130A-333 and related statutes, Title 15A, Subchapter 18A, of the North Carolina Administrative Code, Rule .1900 and related rules, and the Mecklenburg County Groundwater Well Regulations.

Based on the information provided in the application, dated September 1, 2009, and findings from the site evaluation conducted by our office, your request for approval to use an existing on-site wastewater treatment & disposal system is **not** being granted. This decision is based on the following conditions that were identified during the site visit:

- ☐ The existing on-site wastewater treatment & disposal system was not functioning properly at the time the site evaluation was conducted.
- ☐ The proposed plans do not meet the required setbacks for the on-site wastewater treatment & disposal system serving the property.
- ☐ The proposed plans do not meet the required setbacks for the reserved repair area for an on-site wastewater treatment & disposal system.
- ☐ The proposed plans do not meet the required setbacks for water supply wells.
- ☒ The proposed project will exceed the permitted daily design flow for the existing on-site wastewater treatment & disposal system. System alteration will be required in order to accommodate your proposed project.

If you need any additional information or assistance please contact our office at (704) 336-5103.

Sincerely,

Jason Jackson
Environmental Specialist

Encl: (1) Application