SUPERVISOR/ADMINISTRATIVE PROFESSIONAL CHECKLIST

NEW SEPTIC ☐ NEW WELL ☐ USE EXISTING ☑ MODIFIED PLOT PLAN ☐

New Septic Fees Paid

IP ($250.00) _____ Initial/Date

CA ($200.00) _____Initial/Date

OP ($200.00) _____Initial/Date

(CA and OP fees need to be paid before a building permit can be issued)

New Well Fees Paid: $550.00 _____ Initial/Date

Use Existing Fees Paid: $100.00 SP 9/1/20 Initial/Date

Alteration Fees Paid: $300 Total $200 _____Initial/Date (If use existing was part of payment)

Modified Plot Plan Fees Paid: $100.00 _____Initial/Date

Floor plans need to be submitted and reviewed before CA can be issued ☐ Review ☐

This site is served by septic and well. Verify each is complete before final hold is released ☐

Septic file complete ☐_____ Well complete ☐ _____

Send permit for signature ☐ Signature received ☐ _____

This septic system requires a certified operation contract before final hold is released ☐

Certified operator contract is on file ☐ _____

Bryan (?)

95198

1 SEP '20 PM 4:28

MECKLENBURG COUNTY
HEALTH DEPARTMENT

APPLICATION FOR APPROVAL TO USE AN EXISTING ON-SITE WASTEWATER TREATMENT & DISPOSAL SYSTEM / WATER SUPPLY WELL

APPLICATION TYPE: (●) SEPTIC ONLY ( ) WELL ONLY ( ) SEPTIC & WELL
( ) ADDITION OR RENOVATION WITH OCCUPANCY INCREASE
(●) ADDITION OR RENOVATION WITH NO OCCUPANCY INCREASE
( ) EXCHANGE MOBILE HOME (SAME # BEDROOMS)
( ) COMMERCIAL OR INDUSTRIAL

PERSON FILING APPLICATION:
NAME: Jason T Loker
ADDRESS: 2411 Salute Blvd
CITY: Mint Hill
STATE: NC ZIP: 28227
PHONE: 704-604-6330
ALTERNATE PHONE:
E-MAIL: drjloker@gmail.com

PROPERTY OWNER: [☑] SAME AS PERSON FILING APPLICATION
NAME:
ADDRESS:
CITY:
STATE: ZIP:
PHONE:
ALTERNATE PHONE:
E-MAIL:

JOB LOCATION INFORMATION
TAX PARCEL #: 19507373
STREET ADDRESS: 2411 Salute Blvd
CITY: Mint Hill
STATE: NC ZIP: 28227

SUBDIVISION OR MOBILE HOME PARK NAME: Cheval
LOT #: 62

WATER SUPPLY:
(●) MUNICIPAL ( ) PRIVATE WELL ( ) PUBLIC WELL ( ) SHARED WELL ( ) OTHER

RESIDENTIAL PROPERTY TYPE: ( ) N/A
(●) HOUSE ( ) MODULAR HOME ( ) MULTIPLE FAMILY
( ) SINGLE MOBILE HOME ( ) DOUBLE WIDE
( ) OTHER

OCCUPANCY (both fields are required):
NUMBER OF BEDROOMS: 5
NUMBER OF OCCUPANTS: 4

COMMERCIAL / INDUSTRIAL PROPERTY TYPE: [ ] N/A
TYPE OF BUSINESS:
EMPLOYEES PER SHIFT:
OF SHIFTS:
INDUSTRIAL WASTES? ( ) YES ( ) NO
UNDERGROUND STORAGE TANKS? ( ) YES ( ) NO

ADDITION/RENOVATION TYPE ATTACHED TO EXISTING STRUCTURE:
[ ] BEDROOM [ ] BATHROOM [ ] KITCHEN [ ] DINING ROOM [ ] LIVING ROOM [ ] DEN
[ ] GARAGE [ ] SUNROOM [ ] PORCH [ ] DECK [ ] OTHER

ADDITION/RENOVATION TYPE DETACHED FROM EXISTING STRUCTURE:
[ ] DETACHED GARAGE [ ] DETACHED GARAGE WITH PLUMBING [■] POOL HOUSE [ ] SHOP [ ] BARN
[ ] STORAGE SHED [ ] DETACHED PORCH / DECK [ ] OTHER

*The undersigned, owner, or legal agent for the owner, of the property described above as the "Job Location" has read the foregoing application, acknowledges that the contents of same are true, and authorizes the Mecklenburg County Health Department to enter onto the property for the purpose of processing this request.

Jason T. Loker
Owner's/Agent's Signature

9/1/20
Date

A PROPOSED PLOT PLAN (see page 2) is required to be submitted with each application.

MECKLENBURG COUNTY – GROUNDWATER & WASTEWATER SERVICES
700 N. TRYON ST. SUITE 211 CHARLOTTE, NC 28202, OFFICE: 704-336-5103, FAX: 704-336-6894


Revised on: 01/03/11

File #: _____

PROPOSED PLOT PLAN

A drawing showing the locations of the following items is required: existing and proposed property lines with dimensions, easements or right-of-ways, proposed building pad(s) or existing building footprint(s), all appurtenances (garage, driveway, deck, pool, etc.), location of existing or proposed well(s), location of existing or proposed sewer lines and sewage disposal systems, surface water bodies, and any aboveground or underground storage tanks. Provide names for all roads that adjoin the property.

Street Address: 2411 SALUTE BLVD MINT HILL, NC 28227 Tax Parcel #: 19507373

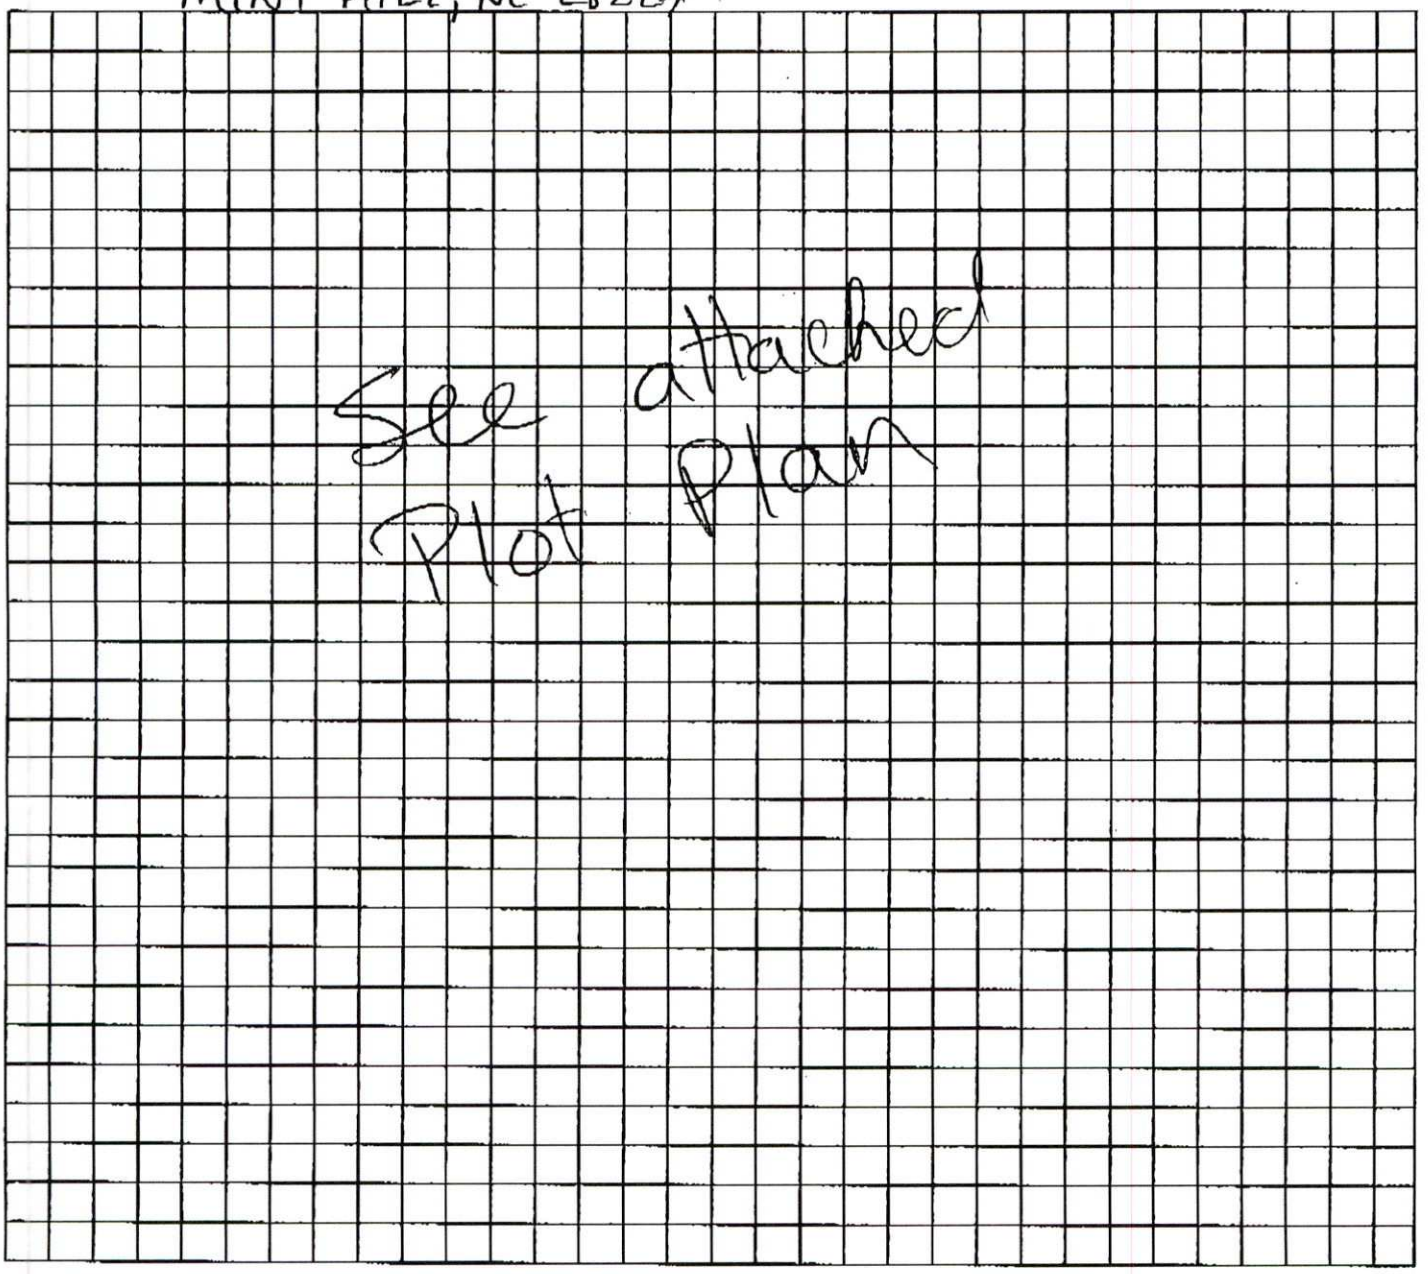

*The undersigned, an authorized agent of the Mecklenburg County Health Department, certifies that the Department has approved the Request for the "Job Location" contained in this document. This approval is granted in accordance with the provisions of Laws and Rules for Sanitary Sewage Collection, Treatment, and Disposal and Water Supply Wells in effect at the time of issuance of the permit and is subject to the following provisions:

- No work shall be conducted on the septic tank system until an installation, construction, alteration and/or repair approval is granted by this Department.
- This permit is not transferable.
- Addition/Renovation approval valid 1 year from issuance date
- Mobile home exchange approval valid 6 months from issuance date

Customer meets required set backs


REHS Signature Date 9/3/20

MECKLENBURG COUNTY – GROUNDWATER & WASTEWATER SERVICES
700 N. TRYON ST. SUITE 211 CHARLOTTE, NC 28202, OFFICE: 704-336-5103, FAX: 704-336-6894

Revised on: 01/03/11

ABANDONED LINE ALREADY Approved by MECKLENBURG COUNTY FIR POOL

New LINE Approved + completed

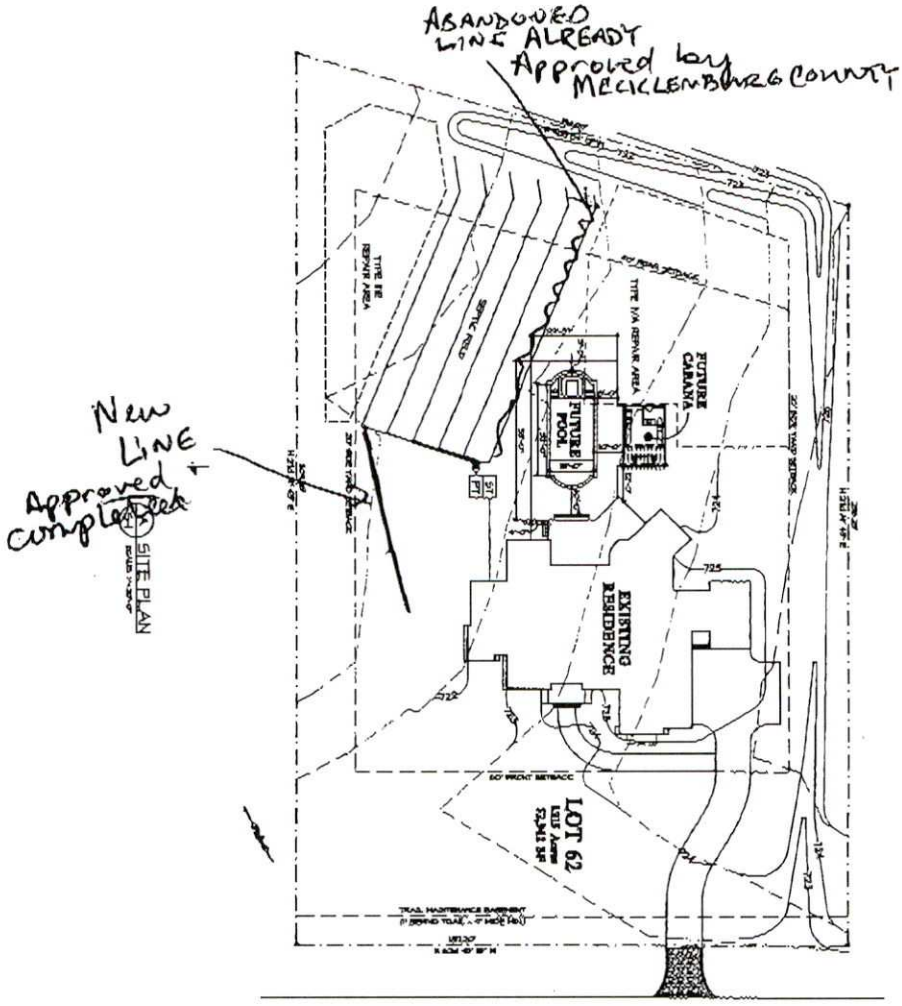


DO NOT REPRODUCE WITHOUT PERMISSION © BUILDING GRAPHICS, INC. 2019 / ALL RIGHTS RESERVED

S-1

Loker Cabana
LOT 62 - CHEVAL
MINT HILL, NC

BUILDING GRAPHICS
ARCHITECTURE
7800 CARMEL EXECUTIVE PARK SUITE 150 CHARLOTTE, N.C. 28226
704 / 540-6666 (FAX) 704 / 540-6699

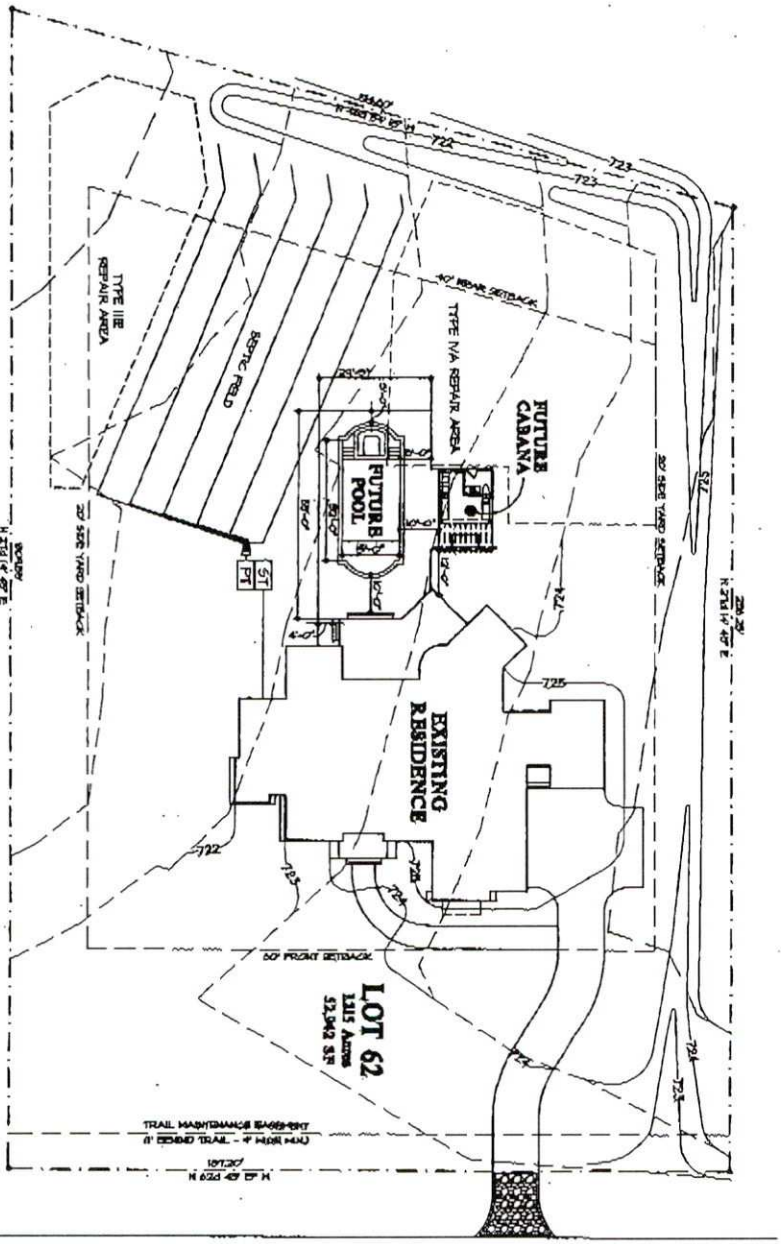

A-1 SITE PLAN
SCALE: 1"=20'

MECKLENBURG COUNTY
LAND USE AND ENVIRONMENTAL SERVICES
Payment Receipt

Receipt Information

Date: 09/01/20
Receipt #: 123803
Check / Auth #: VISA 001516
Received By: PLACILJ

Amount: 100.00
Tendered: 100.00
Returned: 0.00

Account Information

Account #: 200000
Contractor: JASON LOKER
Attn:
Address: 2411 SALUTE BLVD
Address:
City/State/Zip: MINT HILL, NC 28227

Item	Description	Permit#	Quantity	Unit Price	Total Price
0705	Use Existing System 2411 SALUTE BLVD		1	100.00	100.00

Mecklenburg
Environmental Health
3205 Freedom Drive
Charlotte, NC 28208
Phone: (980) 314-1651
09/01/20 16:06

Sale

Merchant ID: 153620
Terminal ID: 001
Card Type: VISA
Auth Code: 001516
Acct No: **********6556

Amount : 100.00

APPROVED

Phone Payment
Signature

I agree to pay the above total amount according to the card issuer agreement (Merchant agreement if credit voucher)

We appreciate your Payment!
Thank You Ver: Mach1

Merchant Copy

----------Outstanding Balances----------

Month-To-Date	Prior Month	30 Days	60 Days	90 Days	Balance