

8894 BRIEF RD

19710124

6/25/2007

duponbj

Groundwater and Wastewater Services File Imaging Project
May 2007
Barcode Font = IDAutomationHC39M

APPLICATION FOR SOIL INVESTIGATION

HEALTH DEPARTMENT
ENVIRONMENTAL HEALTH DIVISION
1200 BLYTHE BOULEVARD
CHARLOTTE, NC 28203
PHONE (704) 376-4603

(OFFICE USE ONLY)

FILE: 7165A

TC: ~~027-007-17~~ 027-072-17

☑ PC ☐ REPT

WT Rec 3/8/91

JOB LOCATION

① ADDRESS: Northwest Corner - Intersection Prosperity Church Road & Dearmon Road

② SUBDIVISION: _____ ③ LOT: _____ ④ BLOCK: _____

⑤ PARCEL REFERENCE: BOOK NO.: _____ PAGE NO.: _____ PARCEL NO.: _____

⑥ DEED REFERENCE: BOOK NO.: _____ PAGE NO.: _____

OWNER

⑦ NAME: Duke Power Company
(FIRST) (MIDDLE) (LAST)

⑧ MAILING ADDRESS: P. O. Box 1010 - WLO1D

⑨ CITY: Charlotte ⑩ STATE: NC ⑪ ZIP: 28201-1010

⑫ PHONE: (WORK) (704) 373-6645 (HOME) _____

⑬ Accurately diagram and dimension lot.

See attached plat marked File No. 25-166

⑭ The undersigned, owner of the property described above as the "JOB LOCATION" has read the foregoing application, acknowledges that the contents of same are true, and authorizes agents of the MECKLENBURG COUNTY HEALTH DEPARTMENT to enter onto the property for the purpose of processing this request.

Carolyn R. Duncan
Assistant Secretary
Carolyn R. Duncan

Mecklenburg County services are available without regard to ethnic origin, sex, or disability.

Signed: Duke Power Company
By: W. T. Robertson, Vice President

Date: 11-16-90

WHITE - HEALTH DEPARTMENT'S COPY • CANARY - ENVIRONMENTALIST'S COPY • PINK - OWNER'S COPY

MECKLENBURG COUNTY HEALTH DEPARTMENT
ENVIRONMENTAL HEALTH DIVISION

CHARGE SLIP

Date: 11-26-90

Name/Company: ~~[illegible]~~ Raymond O. Wason Jr.

Sanitation _____

Vector Control _____

O.P.W.D. ✓

Service: Soil Test App. - 1 acre Equine.
Intersection Prosperity Ch. Rd and Deaton Rd.

Tax #: 027-007-17

MECKL... CO. N.C.
HEALTH DEPARTMENT
ENVIRONMENTAL HEALTH DIVISION
PAID

NOV 26 1990

Fee: $ 50.00

#1976
11:50 a.m.

NOTICE:

A processing fee of $15.00 will be charged for all returned checks in accordance with N.C. General Statute 25-3-512.

Completed by

Collected by

Mecklenburg County
Health Department

December 10th, 1990

Duke Power Company
PO Box 1010 - WLO1D
Charlotte, NC 28201

RE: Property located at Prosperity Church/Dearmon Road
FILE: 7165A
PARCEL: 027-072-17

Dear Sir:

At your request, a field investigation was conducted on the property designated above for the purpose of determining site suitability for the installation of a ground absorption sewage disposal system. The property was found to contain a limited area of soils which were classified as PROVISIONALLY SUITABLE for such an installation. A copy of the Site Evaluation Report (Serial Number 16858) is enclosed for your information.

Should you desire to file for permission to install a ground absorption sewage disposal system, please submit an Application For An Improvement Permit with an ACCURATELY dimensioned plot plan detailing the location of current and/or proposed buildings, wells and sewage disposal systems to this office. The plan will be reviewed and if it is found that the area of provisionally suitable soils is adequate for the proposed construction, an Improvement Permit will be issued by this Department.

If there are any questions concerning this matter, do not hesitate to contact me.

Sincerely,

Gene Vaughan

Gene Vaughan, R.S., Supervisor
Individual Water and Wastewater Systems

Enclosure

MECKLENBURG COUNTY HEALTH DEPARTMENT
SITE EVALUATION REPORT
SERIAL NUMBER 16858

File:

Action 1

Parcel: 7165A
027-072-17

PC

Location:

Subdivision: Prosperity Church/Dearmon Road


Lot: Block: Acres: Approx .5

Owner:
Address: Duke Power Company
PO Box 1010 - WL01D
Charlotte, NC 28201

Comments: System raised-need lift pumps

Described by: William R. Marlin


Date: 12-10-90

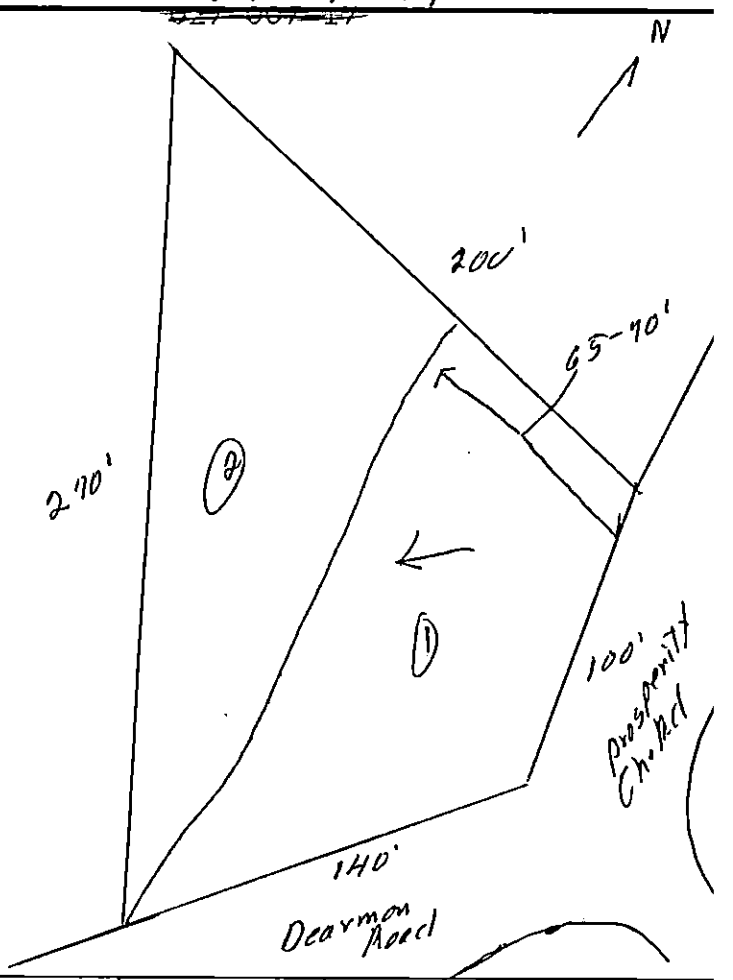

***** EVALUATION KEY *****

S = Suitable U = Unsuitable
PS = Provisionally Suitable
The "Area Classification" below indicates the suitability of areas in the diagram.

FACTORS	AREA 1	AREA 2	AREA 3	AREA 4	AREA 5	AREA 6
Topography	(S) PS U 2-10%	(S) PS U 2-10%	S PS U	S PS U	S PS U	S PS U
Texture	S (PS) U clay	S PS (U) 2-1 clay	S PS U	S PS U	S PS U	S PS U
Structure	S (PS) U Blocky	S (PS) U Blocky	S PS U	S PS U	S PS U	S PS U
Drainage	S (PS) U 7 40" to water	S PS (U) perched water 24-30'	S PS U	S PS U	S PS U	S PS U
Depth	S (PS) U 740"	S PS (U) 30-36"	S PS U	S PS U	S PS U	S PS U
Restrictive Horizons	S (PS) U 740"	S (PS) U 736"	S PS U	S PS U	S PS U	S PS U
Available Space	S (PS) U very limited	S PS U	S PS U	S PS U	S PS U	S PS U
Other (specify)	S PS U	S PS U	S PS U	S PS U	S PS U	S PS U
Soil Group/Series	IV Cecil-Lilly	Helena-Vance				
Area Classification	S (PS) U	S PS (U)	S PS U	S PS U	S PS U	S PS U

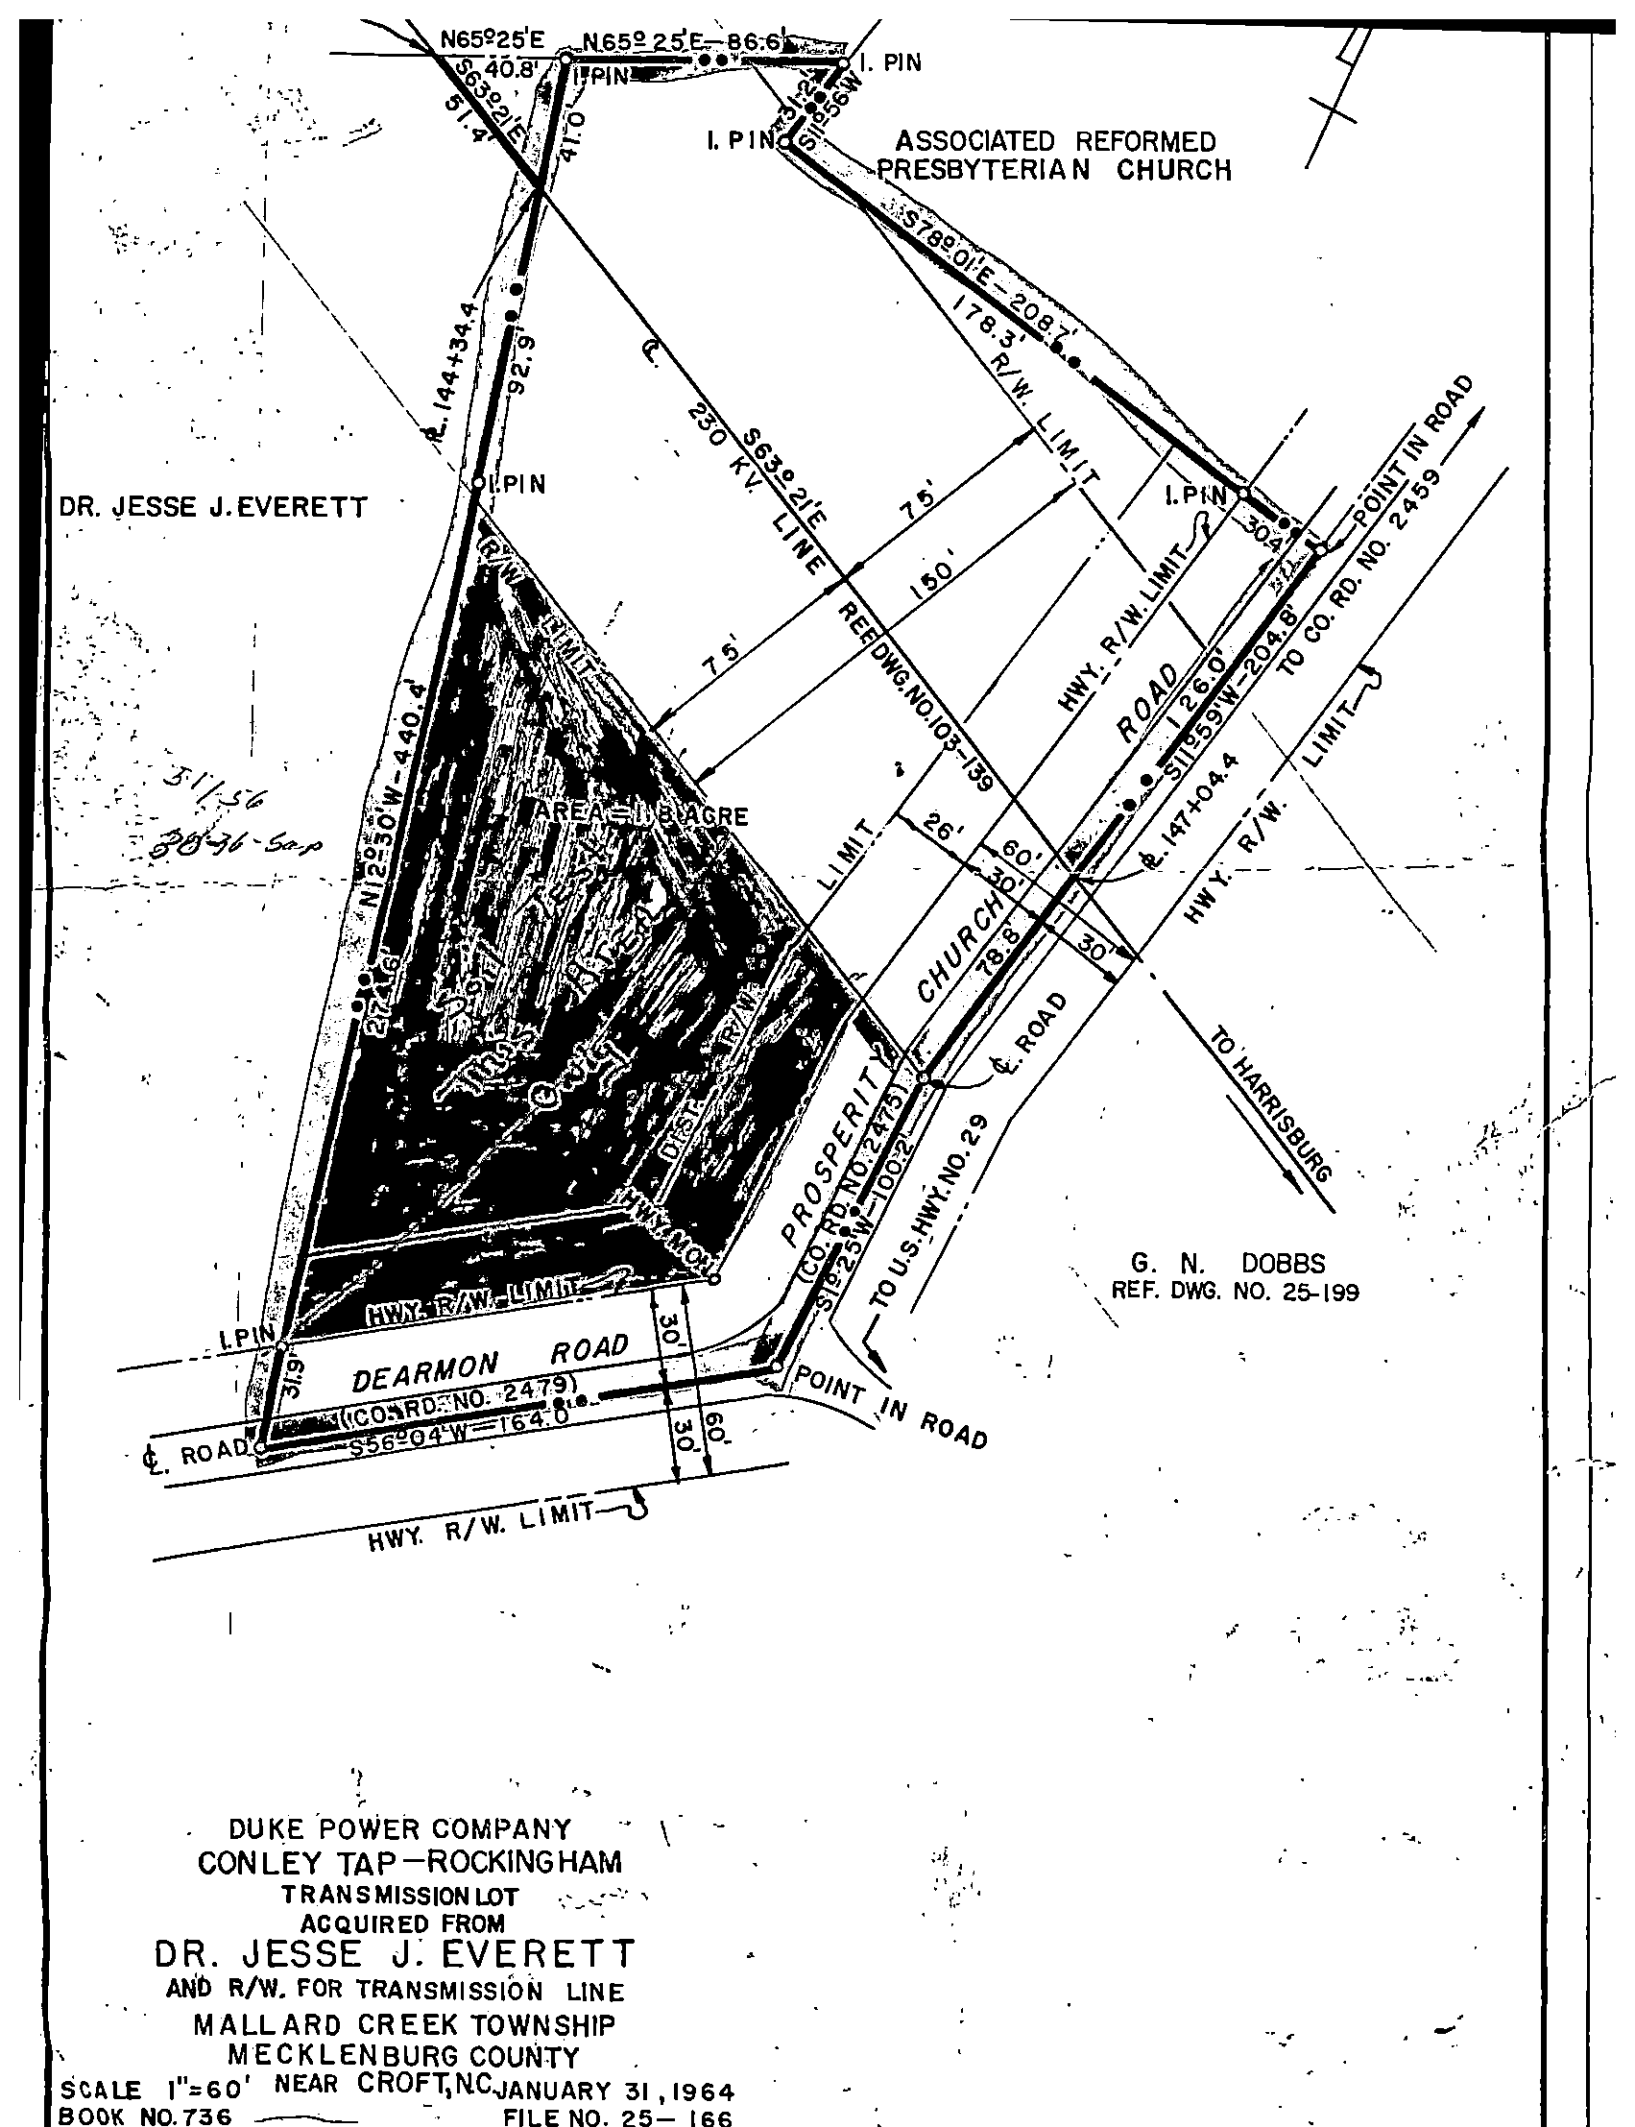

DUKE POWER COMPANY
CONLEY TAP—ROCKINGHAM
TRANSMISSION LOT
ACQUIRED FROM
DR. JESSE J. EVERETT
AND R/W. FOR TRANSMISSION LINE
MALLARD CREEK TOWNSHIP
MECKLENBURG COUNTY
SCALE 1"=60' NEAR CROFT, N.C. JANUARY 31, 1964
BOOK NO. 736 FILE NO. 25—166

D-1375

B. K. ELLIOTT CO., PITTSBURGH REORDER A-4699

25-166