

9109 ALPINE CR

22709108

8/26/08

marliwr

Groundwater and Wastewater Services File Imaging Project
May 2007
Barcode Font = IDAutomationHC39M

12951 PMT

JOSL

20484

INDIVIDUAL WATER AND WASTEWATER SYSTEMS PROGRAM
APPLICATION FOR SERVICES

ACS Rec'd 100% w/ CC# 1434 [] CRT 9/9/02

Mecklenburg County Health Dept.
Environmental Health Division
c/o Hal Marshall Ctr., Suite 211
700 N. Tryon St.
Charlotte, NC 28202

(704)336-5102

PERSON FILING APPLICATION:
NAME: Hirst (last) James (first) M. (mi)
ADDRESS: 9109 Alpine Cir. PHONE: (704) 814-4440
CITY: Charlotte, NC. STATE: ZIPCODE: 28270

Date: 9/9/02

PROPERTY OWNER:
NAME: Hirst (last) James (first) M. (mi)
ADDRESS: 9109 Alpine Cir PHONE: (704) 814-4440
CITY: Charlotte STATE: NC. ZIPCODE: 28270

PROPERTY INFORMATION (FROM ENGINEERING FORM):
TAX/PARCEL NUMBER: 227-091-02
STREET ADDRESS: _____
ZONING: _____

Township (check one):
[] 0 Mecklenburg County [] 2 Davidson [] 4 Pineville [] 6 Huntersville
[X] 1 Charlotte [] 3 Cornelius [] 5 Matthews [] 7 Mint Hill

SUBDIVISION OR MOBILE HOME PARK NAME: Lakeside Acres

LOT NUMBER: LOT SIZE (in acres): .9575

TYPE APPLICATION (check one):

1955

[] EXCHANGE MOBILE HOME - SAME # BEDROOMS (Y)
[] ADDITION - INCREASE ROOMS/OCCUPANCY/MOBILE HOME SIZE (A or M)
[] COMMERCIAL OR INDUSTRIAL (N)
[X] ADDITION - GARAGE OR RENOVATION/NO MAJOR CHANGES (X) Detached

RESIDENTIAL PROPERTY (Type Building, check one):
[] SINGLE MOBILE HOME (S) [X] HOUSE (H) [] MULTIPLE FAMILY (U)
[] DOUBLE WIDE (D) [] MODULAR HOME (M) [] OTHER _____ (O)

NUMBER BEDROOMS: 3 NUMBER OCCUPANTS: 4

SYSTEM CLASSIFICATION:

COMMERCIAL/INDUSTRIAL PROPERTY:
Type Business _____ # Employees ___ Per Shift ___ ___ ___
Industrial Wastes (Y/N) ___
Underground Storage Tanks On Property (Y/N) ___ Type _____

WATER SUPPLY (check one):
[X] Community (C) [] Shared Well (S)
[] Municipal (M) [] Other 'spring' (O)
[] Private Well (P)

FUTURE ADDITIONS - ALL PLANNED ADDITIONS MUST BE ENTERED (check all that apply):
[] Swimming Pool [] Jacuzzi [] Stable/Barn [] Workshop [] None
[] Garage [] Storage Building [] Deck/Patio [] Bedrooms [] Other

The undersigned, owner, or legal agent for the owner, of the property described above as the "JOB LOCATION" has read the foregoing application, acknowledges that the contents of same are true, and authorizes agents of the MECKLENBURG COUNTY HEALTH DEPARTMENT to enter onto the property for the purpose of processing this request.

Signed: James M Hirst Date: 9/9/02

NOTICE:

The undersigned, an authorized agent of the MECKLENBURG COUNTY HEALTH DEPARTMENT, certifies that the Department has approved the Request for the Job Location contained in this document. This approval is granted in accordance with the provisions of Laws And Rules For Sanitary Sewage Collection, Treatment And Disposal in effect at the time of issuance of the permit and is subject to the following provisions:

...No work shall be conducted on the septic tank system until an installation, Construction, Alteration and/or Repair approval is granted by this Department.

...This permit is not transferable.

... System is ok to use for detached Garage

[] IMPROVEMENT PERMIT - VALID 60 MONTHS FROM ISSUANCE
[] MOBILE HOME EXCHANGE APPROVAL - VALID 6 MONTHS FROM ISSUANCE
[X] ADDITION/RENOVATION APPROVAL - VALID 1 YEAR FROM ISSUANCE

Environmentalist 9/13/02 Date

WATER : 122791

Proj 12951

MECKLENBURG COUNTY
LAND USE AND ENVIRONMENTAL SERVICES
Payment Receipt

Receipt Information

Date:	09/10/02	**Amount:**	100.00
Receipt #:	10363	**Tendered:**	0.00
Check / Auth #:	VISA 014340	**Returned:**	0.00
Received By:	CRAIGGY		

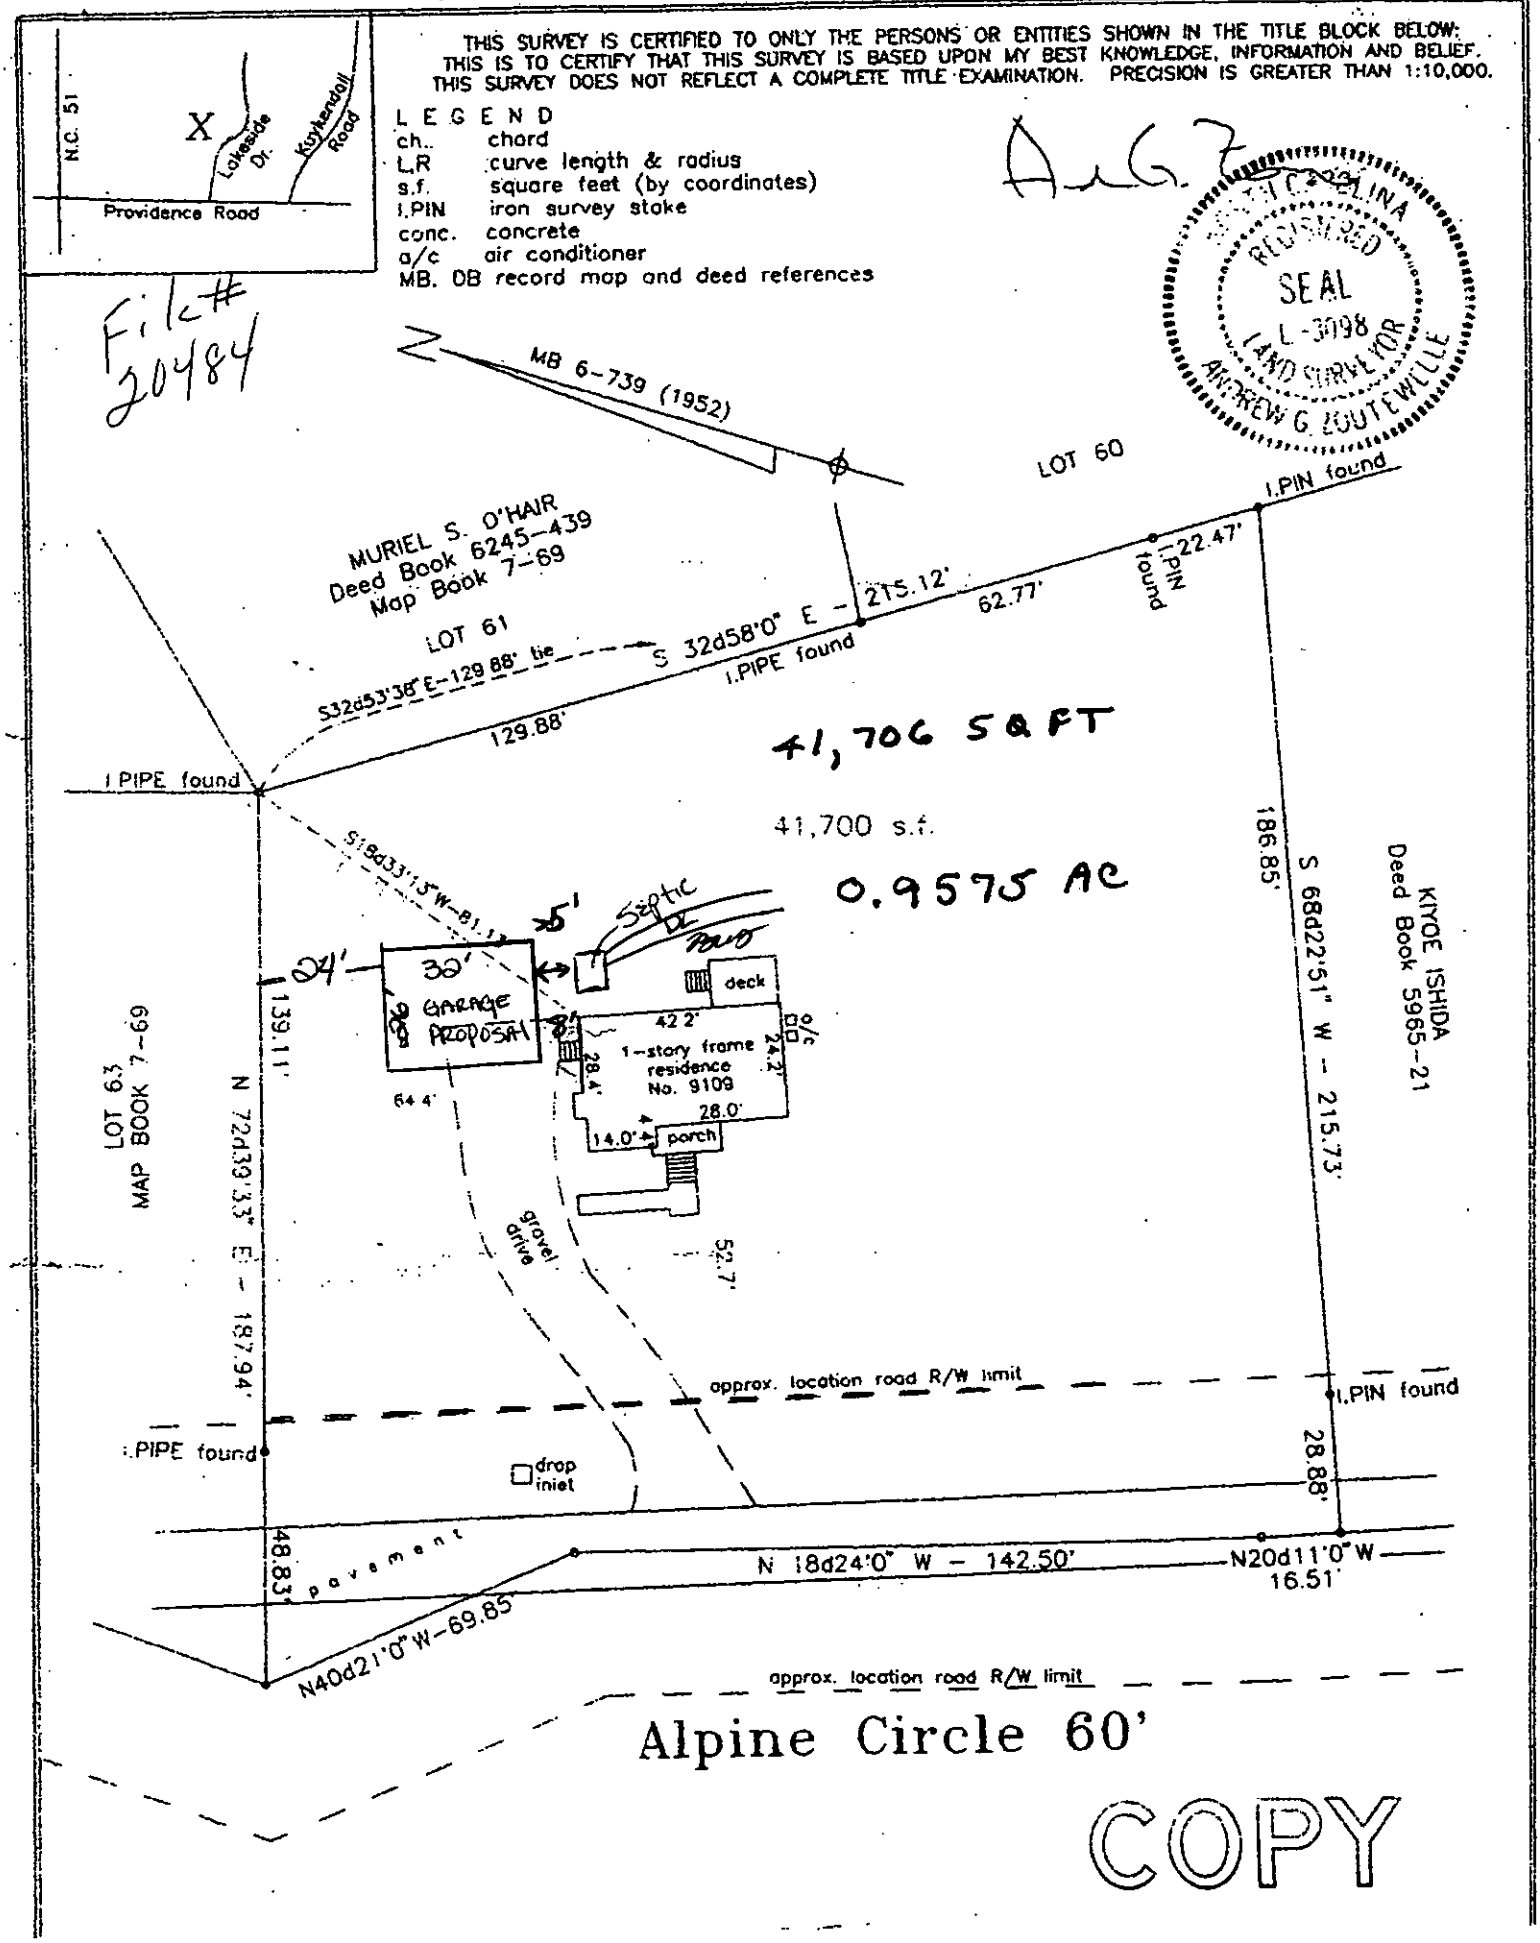
Account Information

Account #:	200000
Contractor:	HIRST JAMES
Attn:	
Address:	9109 ALPINE CIRCLE
Address:	
City/State/Zip:	CHARLOTTE, NC 28270

Item	Description	Permit#	Quantity	Unit Price	Total Price
0705	MH Exc/Add/Repl w/o System Mod 9109 ALPINE CIRCLE		1	100.00	100.00

----------Outstanding Balances----------

Month-To-Date	Prior Month	30 Days	60 Days	90 Days	Balance


N.C. 51
Lakeside Dr.
Kuykendall Road
Providence Road
THIS SURVEY IS CERTIFIED TO ONLY THE PERSONS OR ENTITIES SHOWN IN THE TITLE BLOCK BELOW:
THIS IS TO CERTIFY THAT THIS SURVEY IS BASED UPON MY BEST KNOWLEDGE, INFORMATION AND BELIEF.
THIS SURVEY DOES NOT REFLECT A COMPLETE TITLE EXAMINATION. PRECISION IS GREATER THAN 1:10,000.
LEGEND
ch.. chord
L,R curve length & radius
s.f. square feet (by coordinates)
I.PIN iron survey stake
conc. concrete
a/c air conditioner
MB. DB record map and deed references
Aug 7
NORTH CAROLINA
REGISTERED
SEAL
L-3098
LAND SURVEYOR
ANDREW G. ROUTEWELLE
File # 20484
MB 6-739 (1952)
LOT 60
I.PIN found
MURIEL S. O'HAIR
Deed Book 6245-439
Map Book 7-69
LOT 61
S 32d58'0" E - 215.12'
62.77'
I.PIN found
22.47'
S32d53'38"E-129.88' tie
I.PIPE found
129.88'
41,706 SQ FT
41,700 s.f.
0.9575 AC
I.PIPE found
S18d33'15"W-81.13'
5'
Septic
24'
30'
GARAGE
PROPOSAL
deck
42.2'
1-story frame
residence
No. 9109
28.0'
porch
14.0'
24.2'
o/c
28.4'
64.4'
139.11'
LOT 63
MAP BOOK 7-69
N 72d39'33" E - 187.94'
gravel drive
52.7'
186.85'
S 68d22'51" W - 215.73'
KIYOE ISHIDA
Deed Book 5965-21
approx. location road R/W limit
I.PIN found
I.PIPE found
drop inlet
28.88'
48.83'
pavement
N 18d24'0" W - 142.50'
N20d11'0"W
16.51'
N40d21'0"W-69.85'
approx. location road R/W limit
Alpine Circle 60'
COPY