2894-A

NORTH

LOT 33A
(4 BEDROOMS)

DIRT DRIVE

20' UTILITY EASEMENT

5 LINES AT 80' EACH T&J PANEL SYSTEM

BALL VALVES

LOT 15

LOT 35A
(4 BEDROOMS)

NATURAL DRAINAGE AREA

LOT 36A
(4 BEDROOMS)

3 LINES AT 80' EACH T&J PANEL SYSTEM

RESERVE AREA

REPAIR

4 LINES AT 80' EACH

HOUSE
(4 BDRM.)

HOUSE
(4 BDRM.)

LOT 14

REMOVE BERM

SITE

VICINITY MAP

LAKE NORMAN

ENLARGED VICINITY MAP

▽ FLAG IDENTIFICATION:
R = RED
Y = YELLOW
O = ORANGE
W = WHITE
B = BLUE

Date of issue _____

File 1494A

REVISIONS	BY


B. K. BARRINGER, Jr. P. E
104 Westfield Center
Mooresville, North Carolina 28115
(704) 664-7888

1-2-85

PATRICK'S PURCHASE, PH II
MARY ARDREY CIRCLE
MECKLENBURG CO., N.C.

SUBDIVISION OF LOTS #14 & 15
FOR T&J PANEL SYSTEM

Date NOV 28, '84
Scale 1" = 20'
Drawn WKM
Job
Sheet 1
Of 1 Sheets

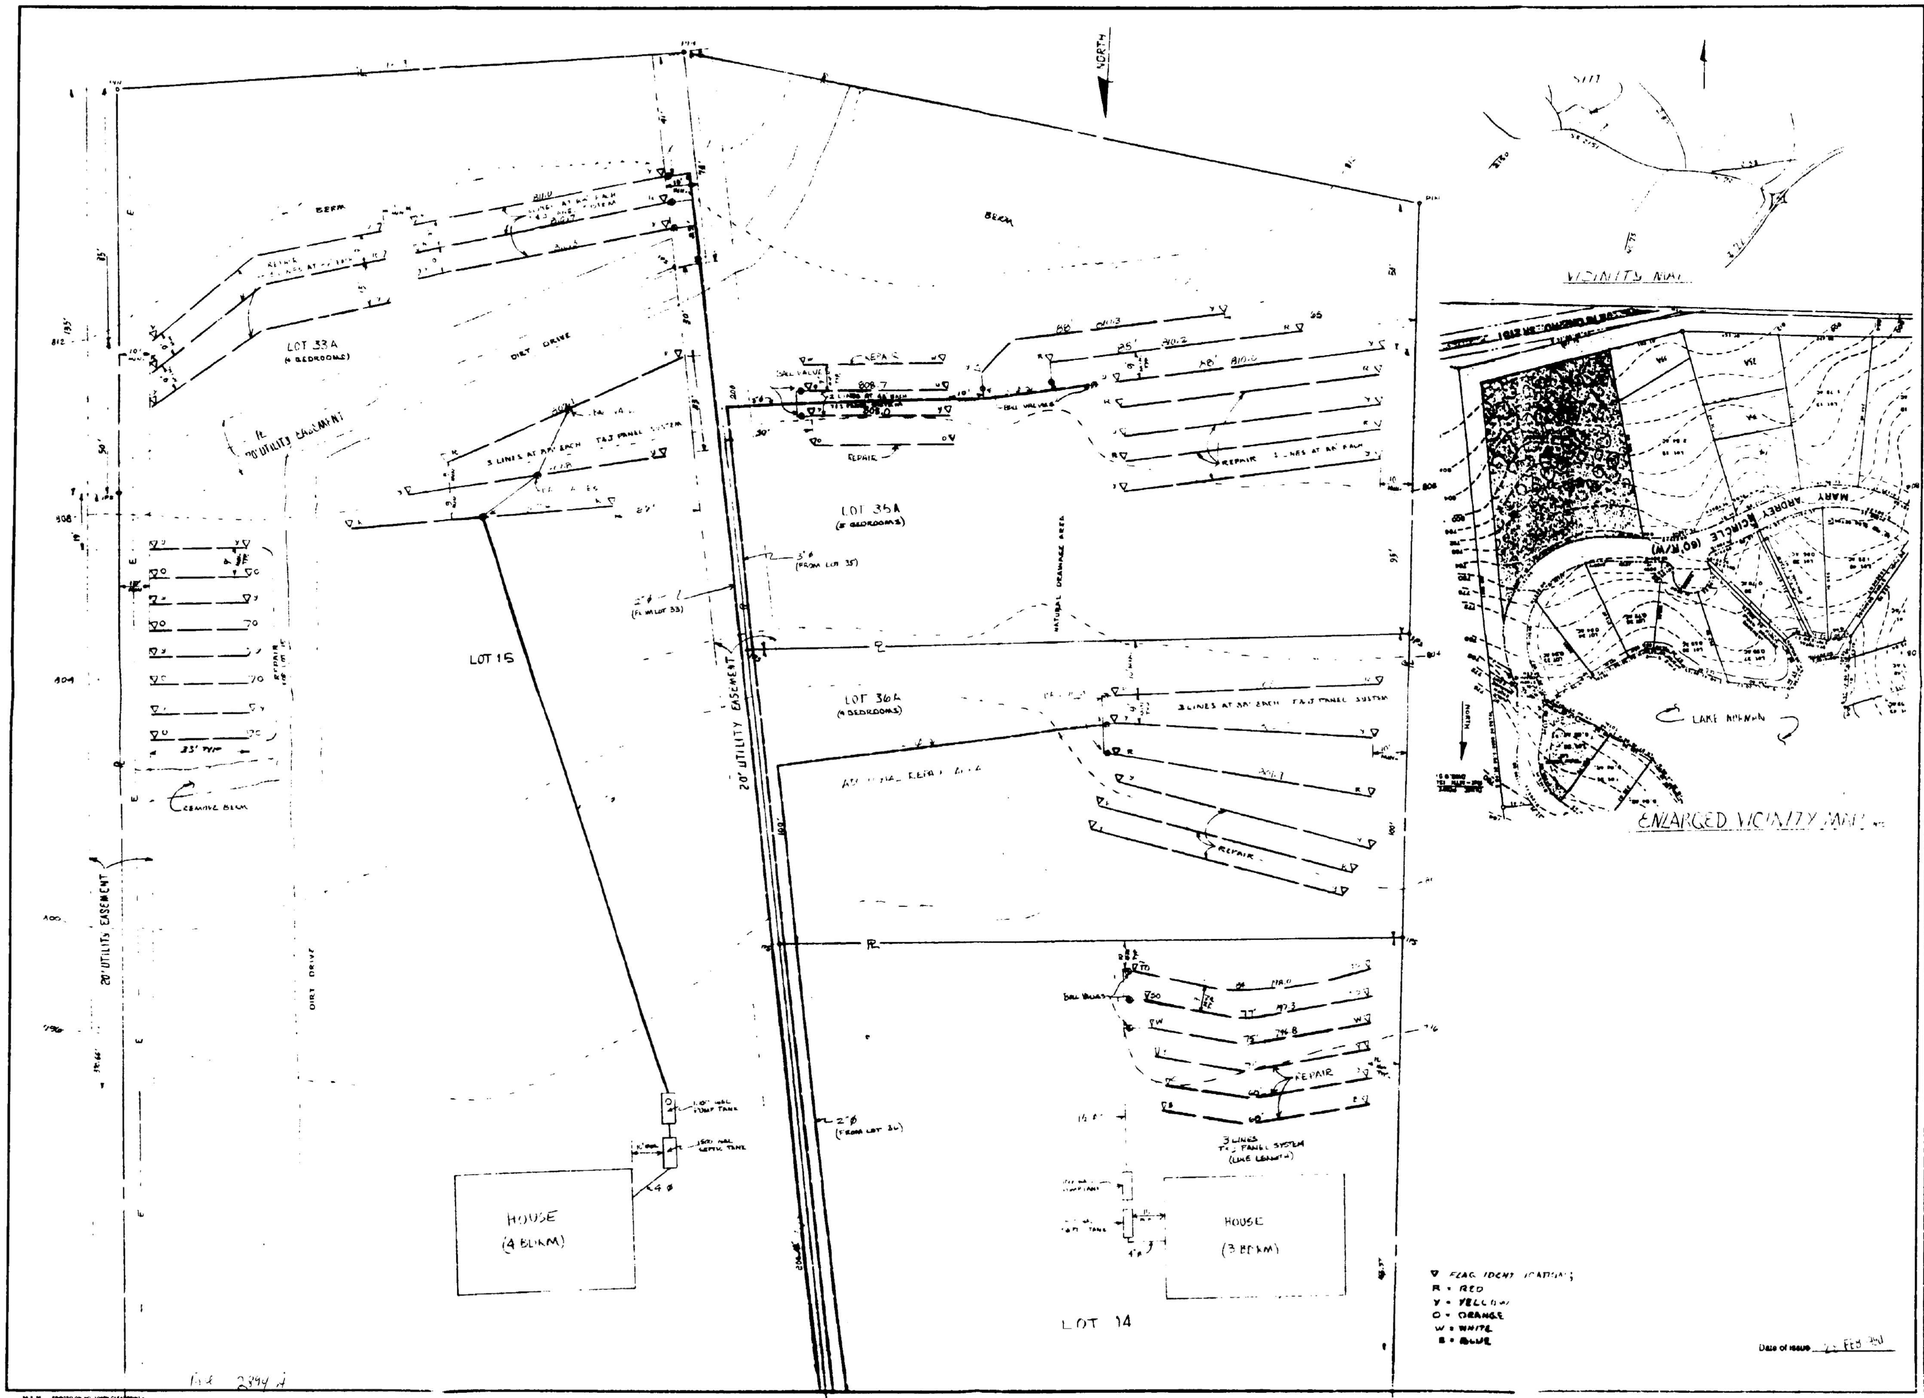

REVISIONS	BY

B. K. BARRINGER, Jr. P. E
104 Westfield Center
Mooresville, North Carolina 28115
(704) 664-7888

PATRICK'S PURCHASE, PH. II
MARY ARDREY CIRCLE
McCALLENBURG, N.C.

SUBDIVISION OF LOTS "14 & 15
FOR T&J PANEL SYSTEM

Date NOV 28, '83
Scale 1"=20'
Drawn W.R.H.
Job
Sheet 1

MARGINAL FOR MICROFILMING