SUPERVISOR/ADMINISTRATIVE PROFESSIONAL CHECKLIST

☐ NEW SEPTIC ☐ REPAIR ☑ USE EXISTING ☐ MODIFIED PLOT PLAN ☐ ALTERATION

File Number: 766A

Assigned Inspector: Bryan

☐ IP $250.00: _____ Initial/Date

☐ IP Commercial $450.00: _____ Initial/Date

☐ CA & OP $400.00: _____ Initial/Date

☐ Alteration Fees $300: _____ Initial/Date

☐ Modified Plot Plan Fees $100.00: _____ Initial/Date

☑ Use Existing Fees $100.00: 2/26/24 gv Initial/Date

☐ Use Existing Approved ☐ Use Existing Denied

☐ Send IP permit for signature: _____ ☐ Signature received: _____

☐ Floor plans reviewed

☐ Generate CA ☐ Approve as Noted in Winchester

☐ This site is served by septic and well. Verify each is complete before final hold is released

☐ This septic system requires a certified operation contract before final hold is released

☐ Certified operator contract is on file: _____

☐ Septic file complete: _____

☐ Release final hold in Winchester: _____

Comments:

Use-Existing-System-Application

766A #14478

APPLICATION TYPE: ○ SEPTIC ONLY ○ WELL ONLY ◉ SEPTIC & WELL
○ ADDITION OR RENOVATION WITH OCCUPANCY INCREASE ○ EXCHANGE MOBILE HOME (SAME # BEDROOMS)
◉ ADDITION OR RENOVATION WITH NO OCCUPANCY INCREASE ○ COMMERCIAL OR INDUSTRIAL

PERSON FILING APPLICATION:
NAME: Abigail Prado
ADDRESS: 12724 Bain School Rd
CITY: Mint Hill
STATE: NC ZIP: 28227
PHONE: 9522015136
ALTERNATE PHONE: _____
E-MAIL: amp6789@gmail.com

PROPERTY OWNER: ☑ SAME AS PERSON FILING APPLICATION
NAME: _____
ADDRESS: _____
CITY: _____
STATE: _____ ZIP: _____
PHONE: _____
ALTERNATE PHONE: _____
E-MAIL: _____

JOB LOCATION INFORMATION
TAX PARCEL #: 197-021-55
STREET ADDRESS: 12724 Bain School Rd
CITY: Mint Hill
STATE: NC **ZIP:** 28227

SUBDIVISION OR MOBILE HOME PARK NAME: _____
LOT #: _____

WATER SUPPLY:
○ MUNICIPAL ◉ PRIVATE WELL ○ PUBLIC WELL ○ SHARED WELL ○ OTHER _____

RESIDENTIAL PROPERTY TYPE: ○ N/A
◉ HOUSE ○ MODULAR HOME ○ MULTIPLE FAMILY
○ SINGLE MOBILE HOME ○ DOUBLE WIDE
○ OTHER _____

OCCUPANCY (both fields are required):
NUMBER OF BEDROOMS: 3
NUMBER OF OCCUPANTS: 3

COMMERCIAL / INDUSTRIAL PROPERTY TYPE: ☑ N/A
TYPE OF BUSINESS: _____
EMPLOYEES PER SHIFT: _____
OF SHIFTS: _____
INDUSTRIAL WASTES? ○ YES ○ NO
UNDERGROUND STORAGE TANKS? ○ YES ○ NO

ADDITION/RENOVATION TYPE ATTACHED TO EXISTING STRUCTURE:
☒ BEDROOM ☒ BATHROOM ☒ KITCHEN ☐ DINING ROOM ☒ LIVING ROOM ☐ DEN
☐ GARAGE ☐ SUNROOM ☐ PORCH ☐ DECK ☐ OTHER _____

ADDITION/RENOVATION TYPE DETACHED FROM EXISTING STRUCTURE:
☐ DETACHED GARAGE ☐ DETACHED GARAGE WITH PLUMBING ☐ POOL HOUSE ☐ SHOP ☐ BARN
☐ STORAGE SHED ☐ DETACHED PORCH / DECK ☐ OTHER _____

*The undersigned, owner, or legal agent for the owner, of the property described above as the "Job Location" has read the foregoing application, acknowledges that the contents of same are true, and authorizes the Mecklenburg County Health Department to enter onto the property for the purpose of processing this request.

Abigail Prado
Owner's/Agent's Signature

2/26/2024
Date

A PROPOSED PLOT PLAN (see page 2) is required to be submitted with each application.


MECKLENBURG COUNTY – GROUNDWATER & WASTEWATER SERVICES
3205 Freedom Drive, Suite 8000, Charlotte, NC 28208
OFFICE: 980-314-1680, FAX: 704-336-6894

Revised on: 01/03/11

File #: _____ PROPOSED LOT PLAN

A drawing showing the locations of the following items is required: existing and proposed property lines with dimensions, easements or right-of-ways, proposed building pad(s) or existing building footprint(s), all appurtenances (garage, driveway, deck, pool, etc.), location of existing or proposed well(s), location of existing or proposed sewer lines and sewage disposal systems, surface water bodies, and any aboveground or underground storage tanks. Provide names for all roads that adjoin the property.

Street Address: 12724 Bain School Rd Tax Parcel #: 197-021-55

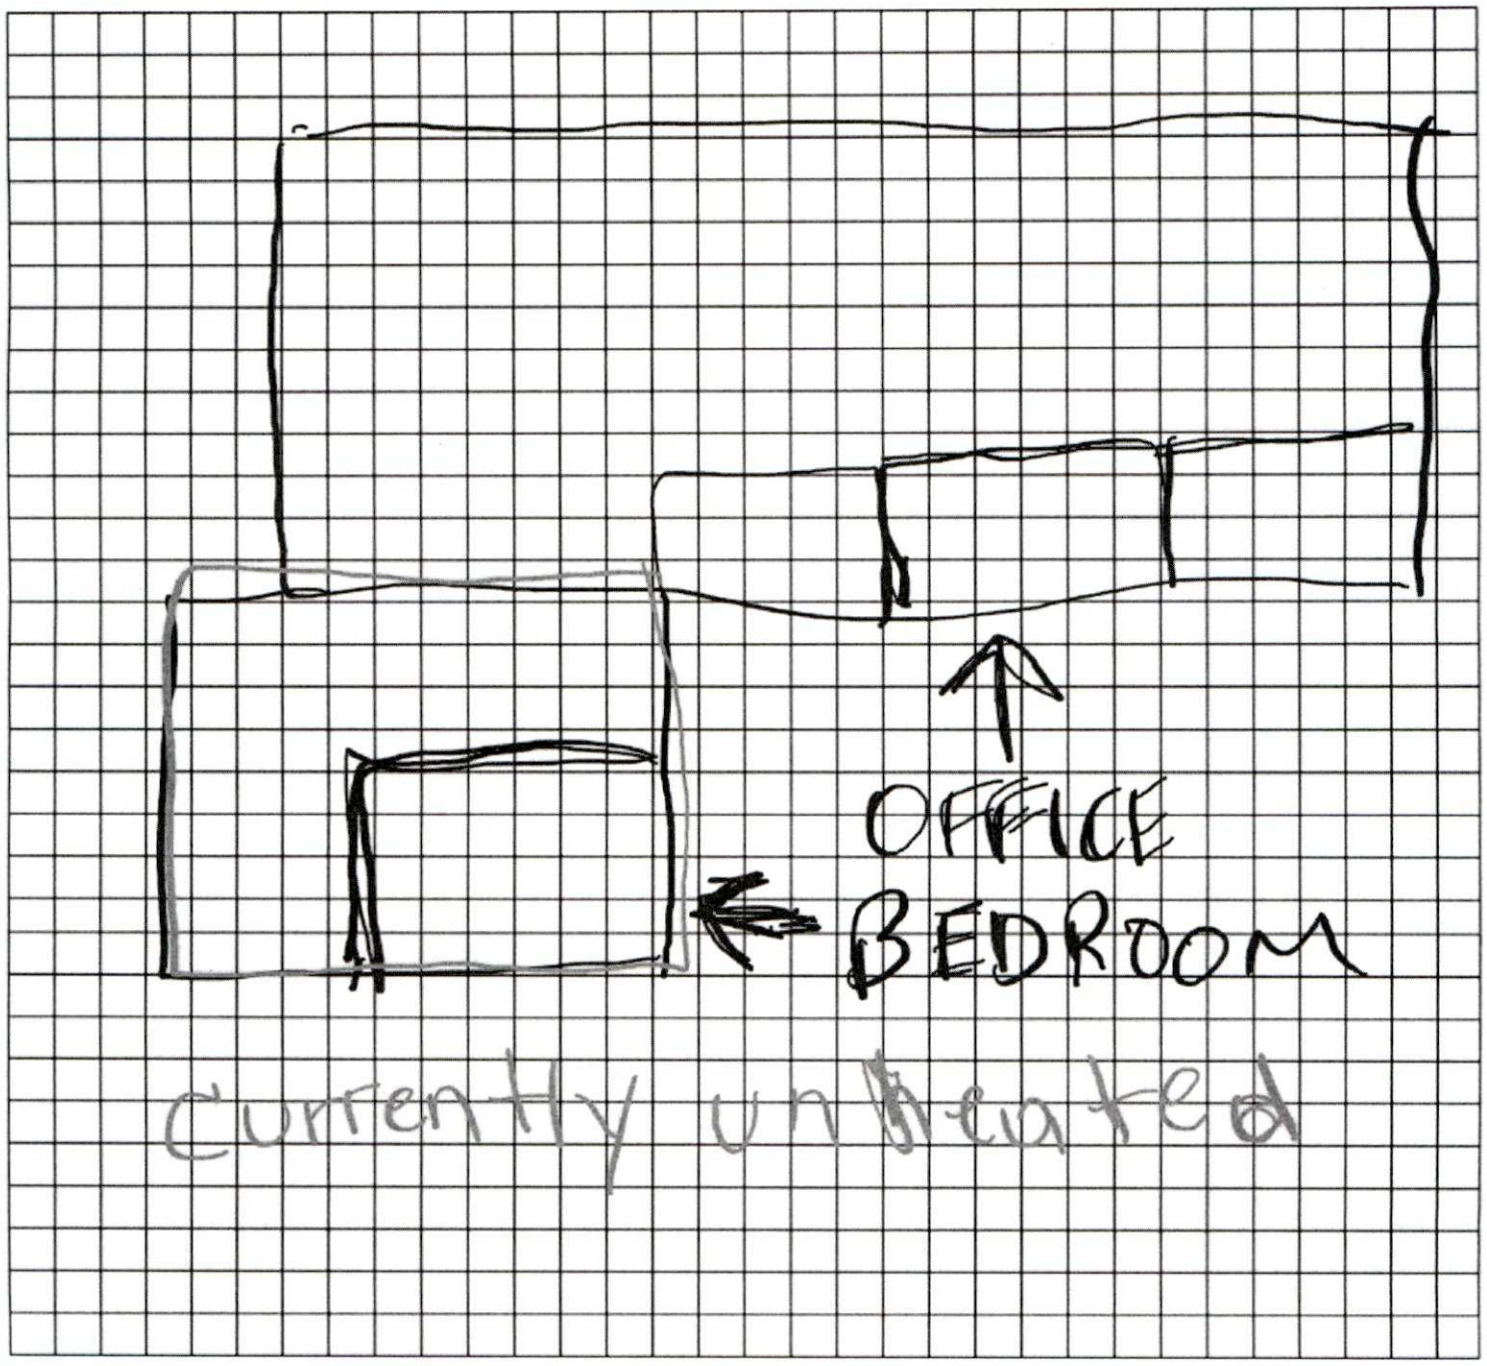

*The undersigned, an authorized agent of the Mecklenburg County Health Department, certifies that the Department has approved the Request for the "Job Location" contained in this document. This approval is granted in accordance with the provisions of Laws and Rules for Sanitary Sewage Collection, Treatment, and Disposal and Water Supply Wells in effect at the time of issuance of the permit and is subject to the following provisions:


- No work shall be conducted on the septic tank system until an installation, construction, alteration and/or repair approval is granted by this Department.
- This permit is not transferable.
- Addition/Renovation approval valid 1 year from issuance date
- Mobile home exchange approval valid 6 months from issuance date


Customer is moving a bedroom. Still 3 bedroom house

Bryan Dupont 2/29/24
REHS Signature Date

MECKLENBURG COUNTY – GROUNDWATER & WASTEWATER SERVICES
3205 Freedom Drive, Suite 8000, Charlotte, NC 28208
OFFICE: 980-314-1680, FAX: 704-336-6894

In-law Suite

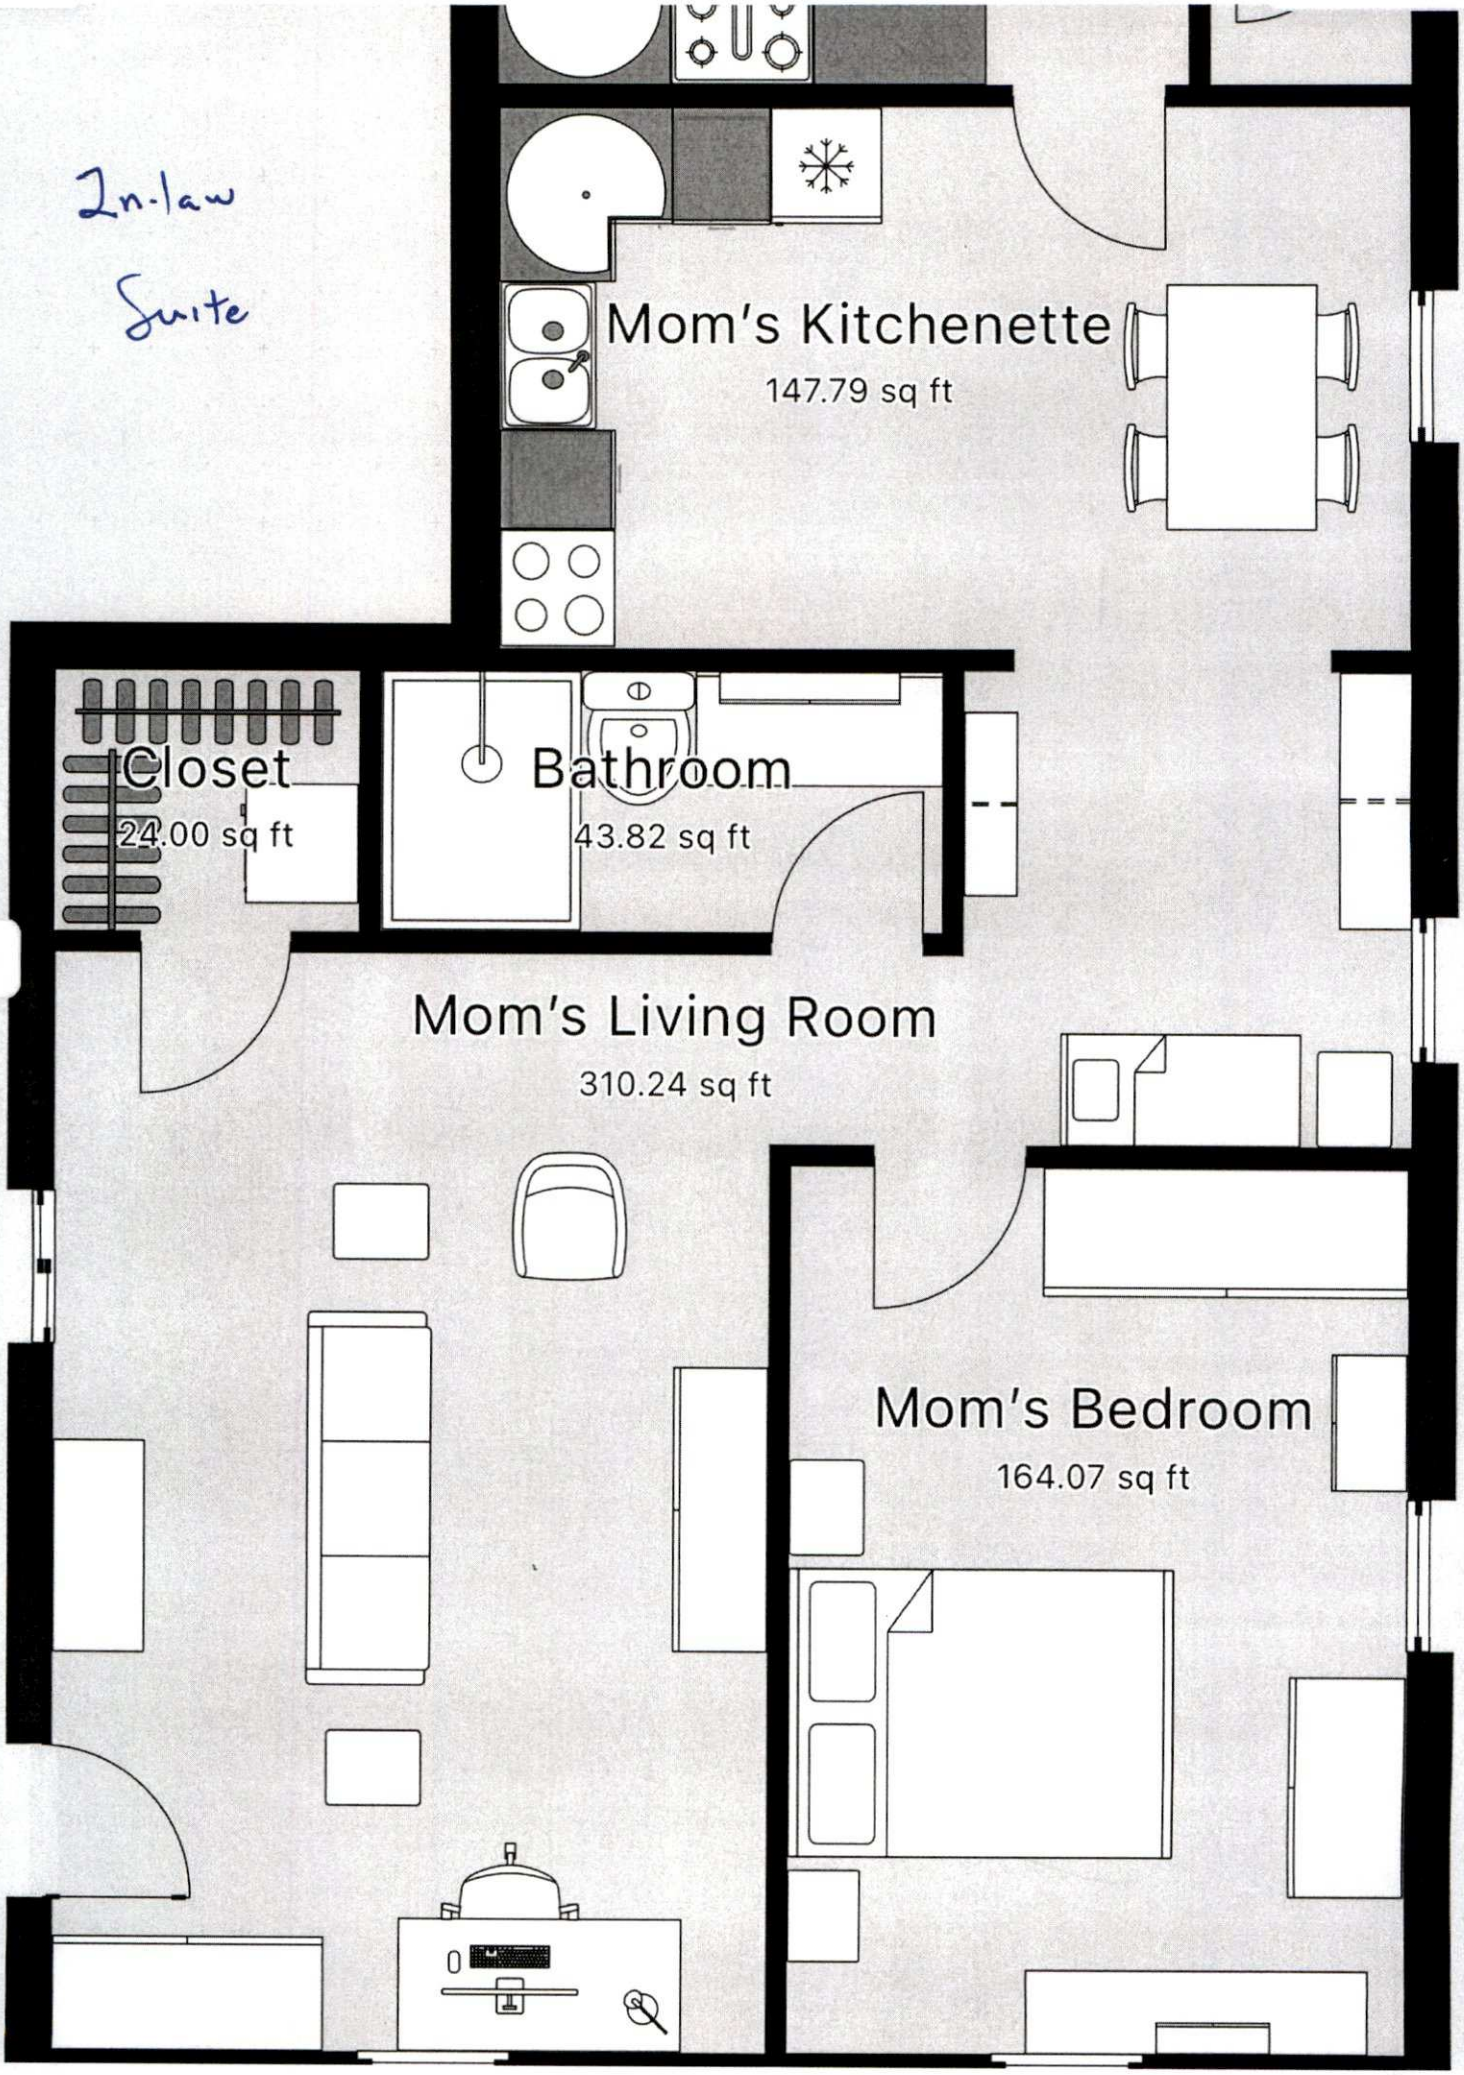
Mom's Kitchenette
147.79 sq ft
Closet
24.00 sq ft
Bathroom
43.82 sq ft
Mom's Living Room
310.24 sq ft
Mom's Bedroom
164.07 sq ft

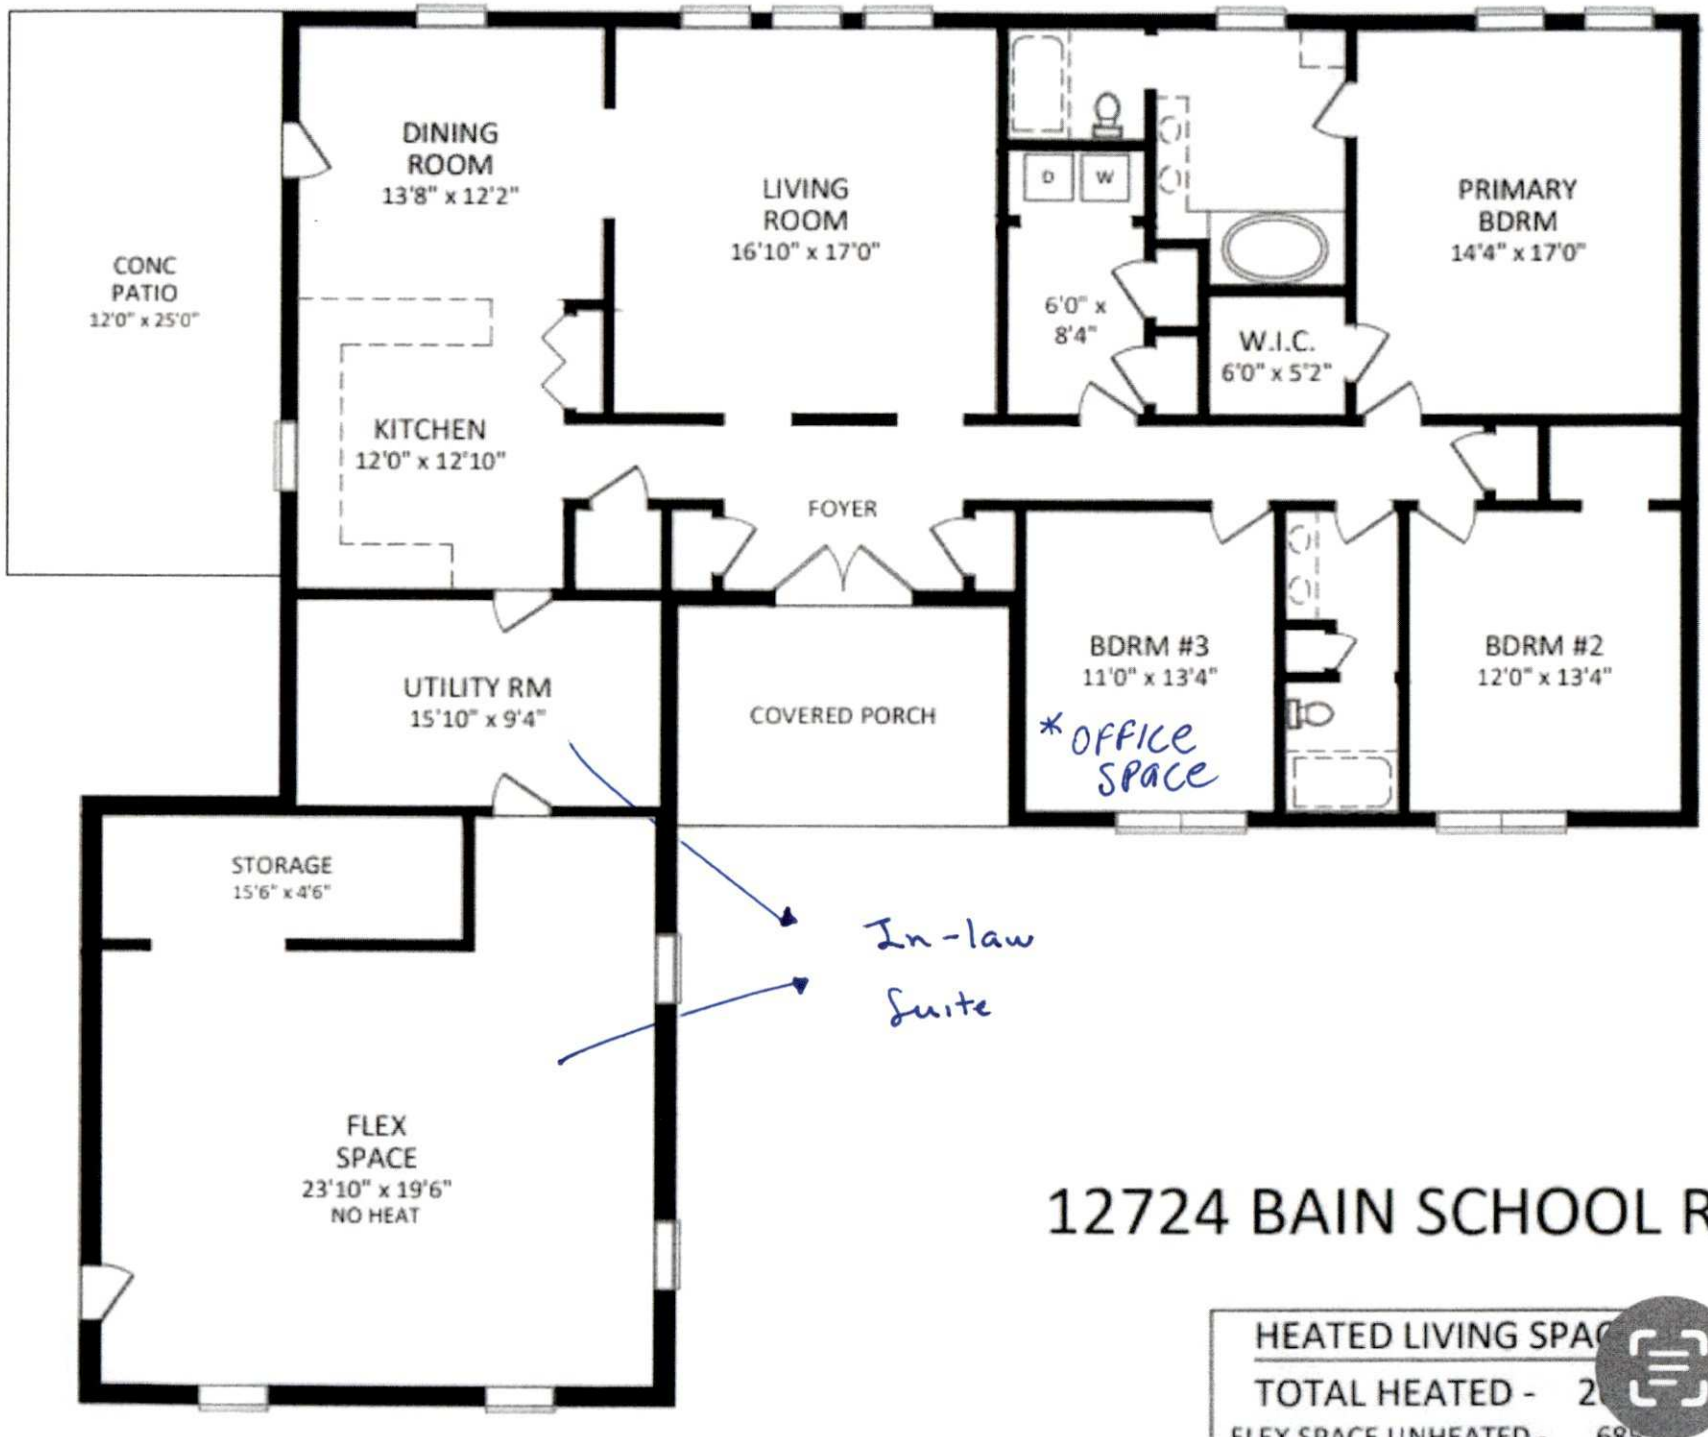

12724 BAIN SCHOOL RD

HEATED LIVING SPAC	
TOTAL HEATED -	2
FLEX SPACE UNHEATED -	685

MECKLENBURG COUNTY
LAND USE AND ENVIRONMENTAL SERVICES
Payment Receipt

Receipt Information

Date:	02/26/24	**Amount:**	100.00
Receipt #:	147384	**Tendered:**	100.00
Check / Auth #:	VISA 011982	**Returned:**	0.00
Received By:	MOORES		

Account Information

Account #: 200000
Contractor: ABIGAIL PRADO
Attn:
Address:
Address:
City/State/Zip: ,

Item	Description	Quantity	Unit Price	Total Price
0705	Use Existing System 12724 BAIN SCHOOL RD	1	100.00	100.00

Permit#

----------Outstanding Balances----------

Month-To-Date	Prior Month	30 Days	60 Days	90 Days	Balance
2,772.50				555.00	