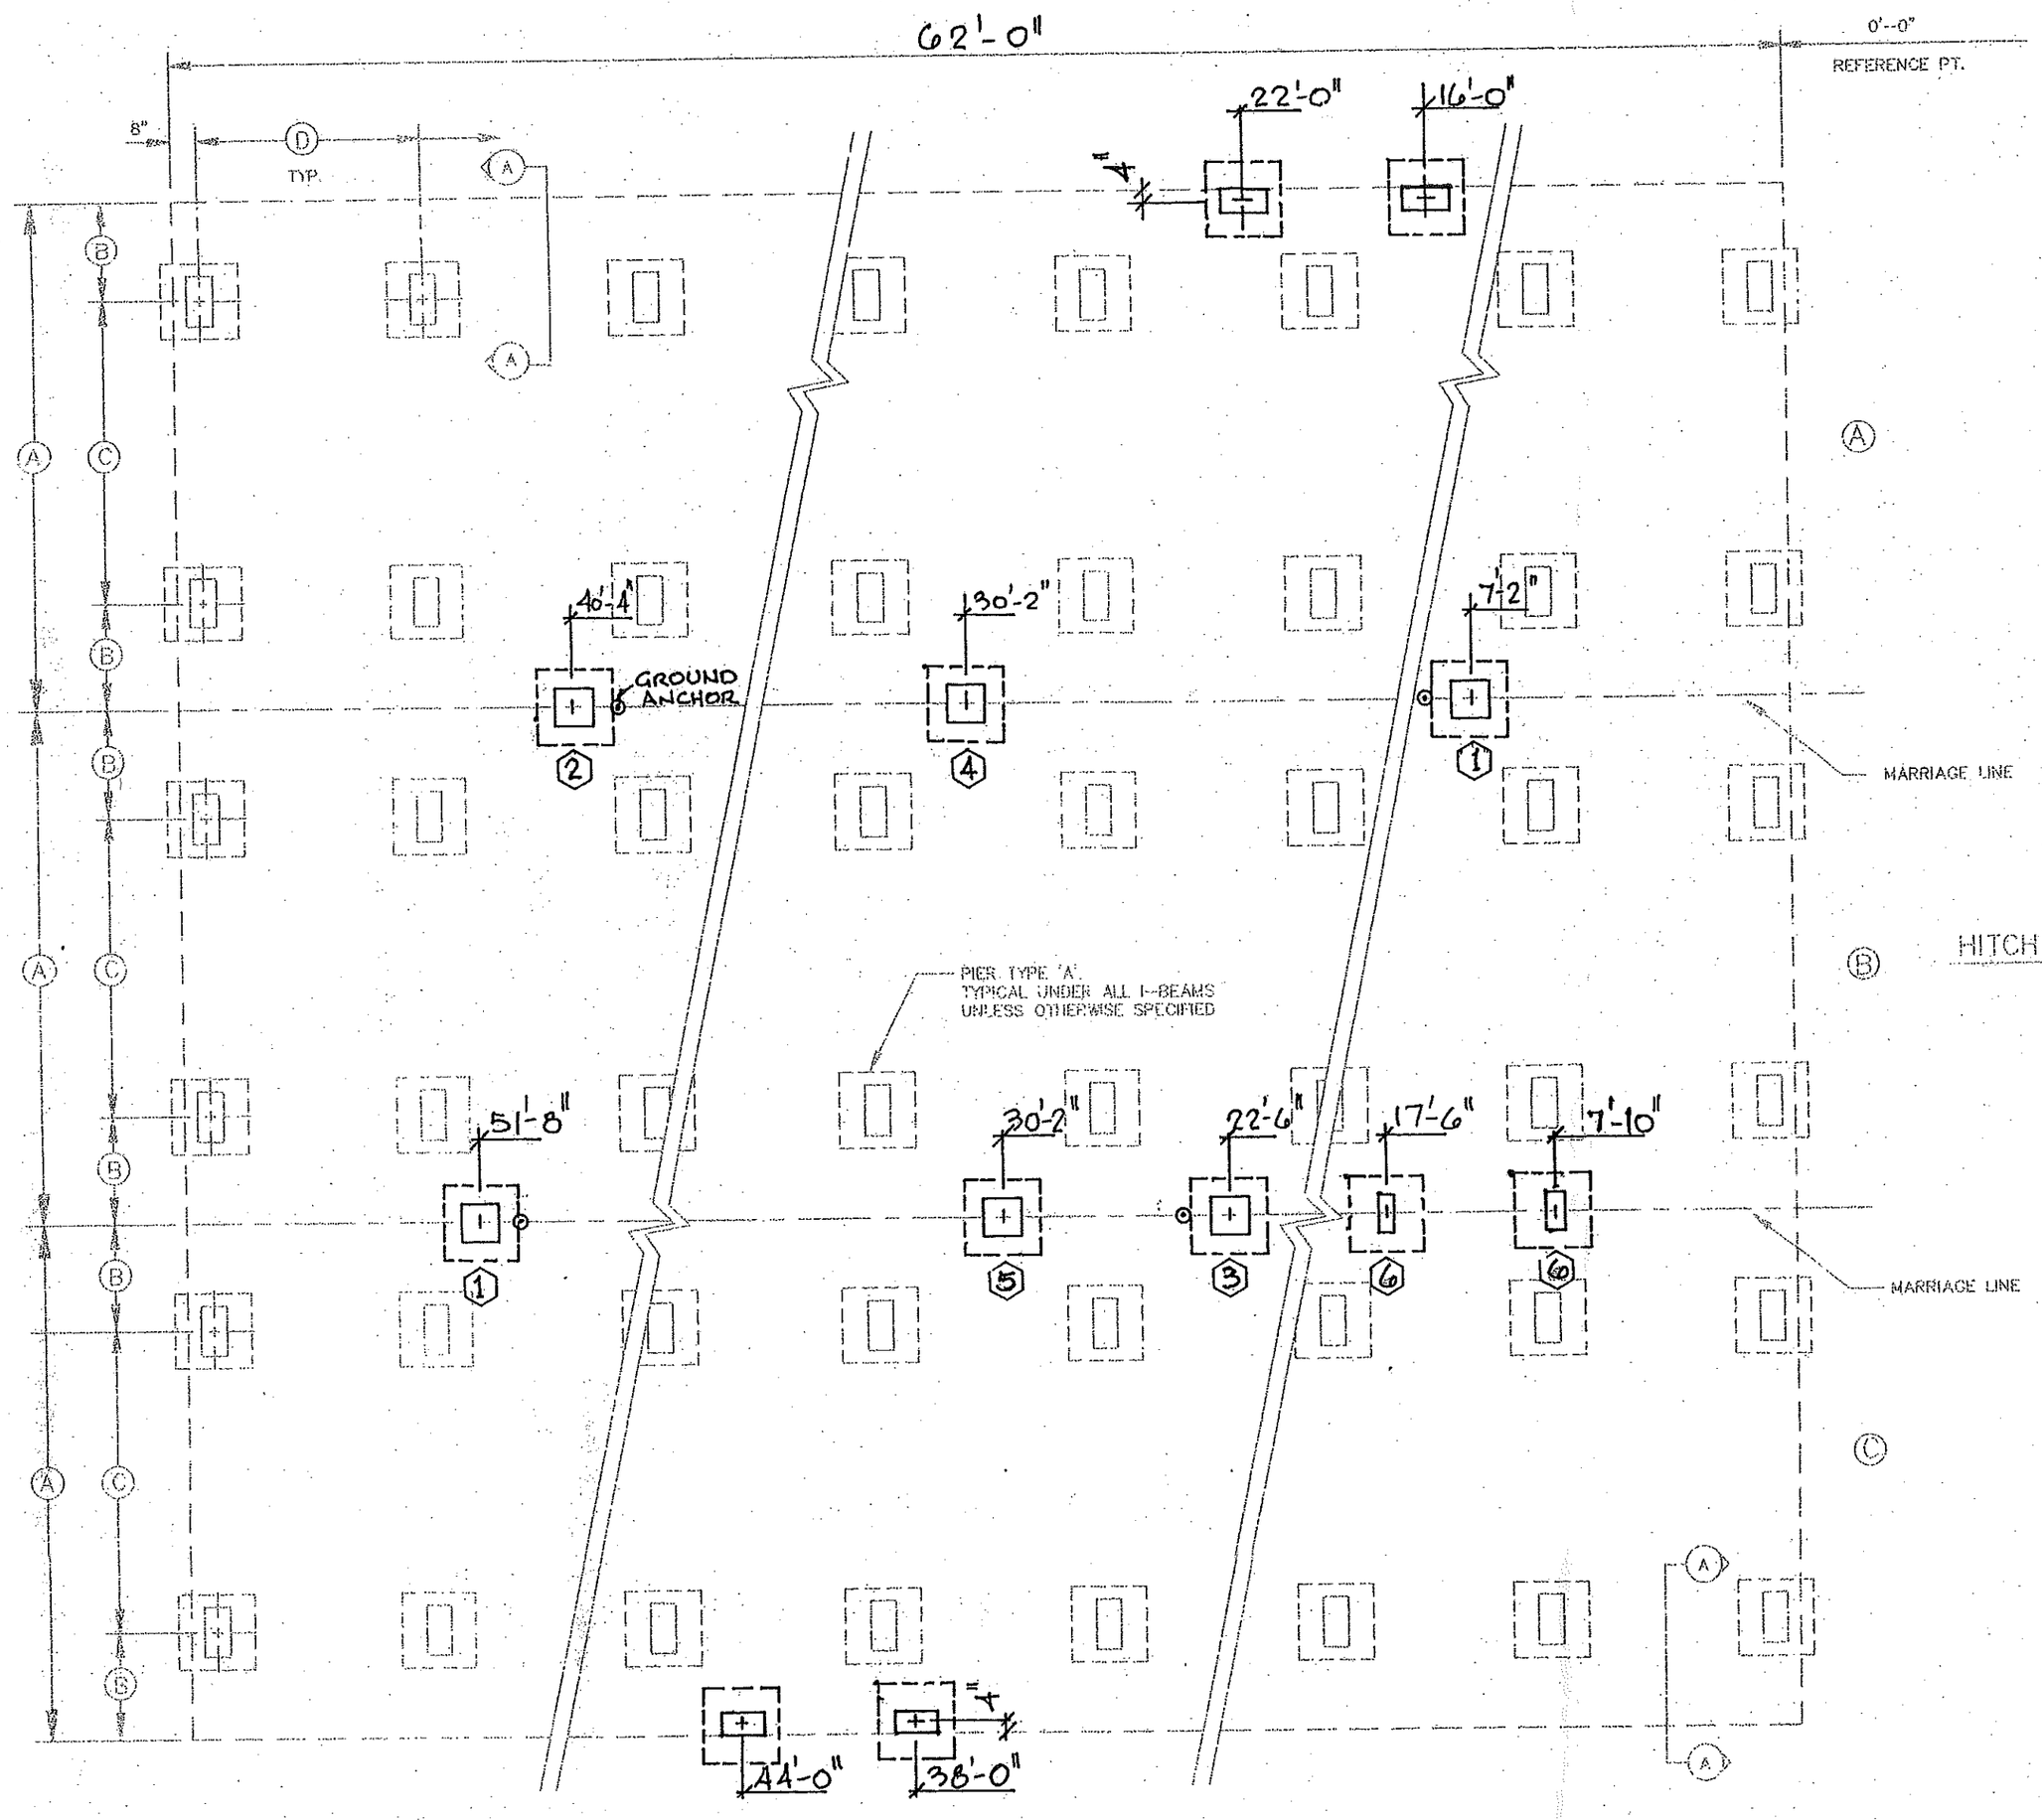


APPROVED
NOV 27 1996
HWC
HILBORN, WERNER, CARTER & ASSOC.

NORTH CAROLINA PROFESSIONAL SEAL
11-21-96
ENGINEER
GEORGE E. FINK

SUNSHINE MANUFACTURED STRUCTURES
HWY. 52 SOUTH ROCKWELL, N.C. 28138

DATE: 11-22-96
SCALE: --NTS--
CODES: N.C.
LABELS: HWC. N.C.

THIRD PARTY: HWC & ASSOCIATES, INC.
1627 SOUTH MYRTLE AVE
CLEARWATER, FL 34616

REVISIONS:

BY: KRC

TRI 36663637 ABC

FOUNDATION PLAN

JOB NO. 1920-1148

SHEET 3 OF 4