

19500 CALLAWAY HILLS LN

00308215

7/5/2007

duponbj

Groundwater and Wastewater Services File Imaging Project

May 2007

Barcode Font = IDAutomationHC39M


PROPOSED PLOT PLAN

HEALTH DEPARTMENT
ENVIRONMENTAL HEALTH DIVISION
700 NORTH TRYON STREET
CHARLOTTE, NC 28202
PHONE (704) 336-5102

FILE: 7565-A

TC: 003-082-15

Draw in and name all roads adjoining the property. Draw in and accurately dimension the lot concerned. Accurately indicate property boundaries proposed and/or existing structures and driveways, underground utilities, and wells and springs within 100 feet of the proposed building or drainfield.

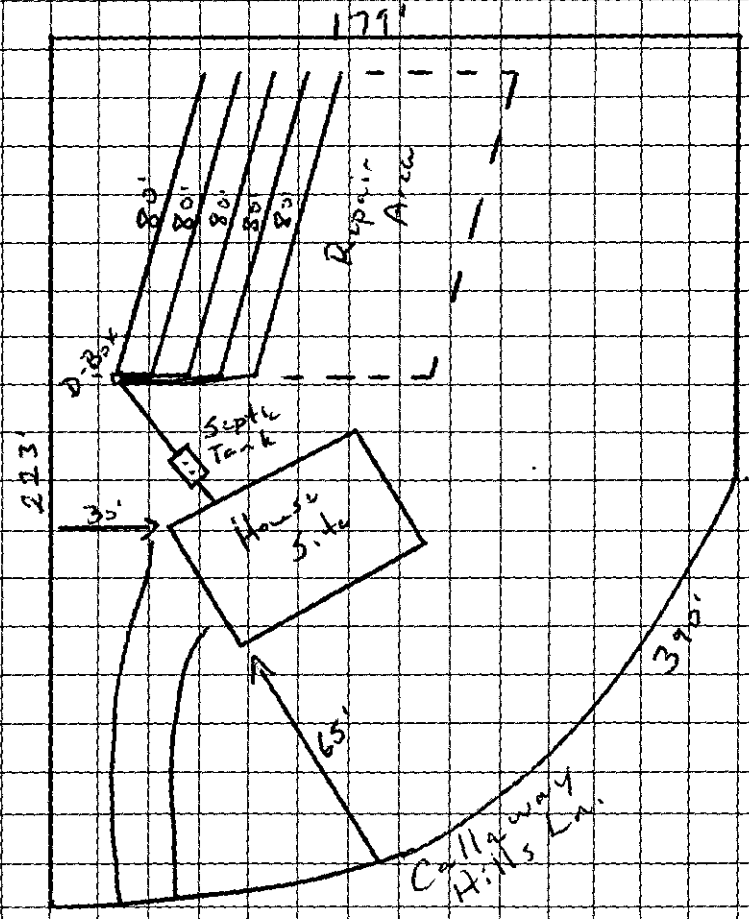

Comments

1) Scale 1" = 50'
2) Keep lines level and on contour of land
3) Keep trenches shallow 24" maximum
* 4) A pump tank and pump may be necessary if gravity fall cannot be attained
5) Keep all parts of septic system the minimum distance from the following:
A) Well - 100 ft
B) Property Line - 10 ft
C) Foundation - 5 ft

THIS IS NOT A PERMIT TO INSTALL THE SEPTIC SYSTEM
THE SEPTIC TANK INSTALLER IS REQUIRED TO OBTAIN AN INSTALLATION LAYOUT FROM THE MECKLENBURG COUNTY HEALTH DEPARTMENT PRIOR TO THE INSTALLATION OF THE SEPTIC TANK SYSTEM. THE SEPTIC TANK CONTRACTOR MUST BE REGISTERED WITH MECKLENBURG COUNTY.

Dee Ann Blankenship
OWNER/AGENT SIGNATURE

DATE 6-14-00

APPROVAL DATE _____

White - Health Department's Copy Canary - E.H.S. Copy Pink - Owner's Copy

FEE: _____ **AUTHORIZATION FOR WASTEWATER SYSTEM CONSTRUCTION**
DATE: _____ **VOID SIXTY (60) MONTHS FROM DATE OF ISSUANCE**

DATE: _____ PERMIT NO: 7565-A
PARCEL NO: 003-082-15

JOB LOCATION ADDRESS: _____
PROPERTY OWNER: _____
BUILDING CONTRACTOR: _____
SUBDIVISION NAME: Runway wide Lot # 113
AUTHORIZATION ISSUED BY: W. A. Knight DATE: 9/10/99
DEHNR AUTHORIZED AGENT

AUTHORIZATION CONDITIONS

1. WASTEWATER SYSTEM CONSTRUCTION AND INSTALLATION MUST MEET ALL CONDITIONS AND SPECIFICATIONS AS SET FORTH IN IMPROVEMENT PERMIT NO. 7565-A, AND THE ATTACHED SITE PLAN WITH SYSTEM DETAILS. CONSTRUCTION AND INSTALLATION MUST ALSO MEET ALL REQUIREMENTS SET FORTH IN THE RULES GOVERNING SANITARY SEWAGE COLLECTION, TREATMENT, AND DISPOSAL AND ANY OTHER APPLICABLE RULES AND LAWS.

2. AN INSTALLATION, CONSTRUCTION, ALTERATION AND/OR REPAIR APPROVAL MUST BE SECURED PRIOR TO INSTALLATION OF THE SEPTIC TANK SYSTEM. THE INSTALLER OF THE SYSTEM SHALL BE A REGISTERED SEPTIC TANK CONTRACTOR WITH MECKLENBURG COUNTY HEALTH DEPARTMENT.

3. ANY ALTERATION IN SITE OR SOIL CONDITIONS (INCLUDING LOCATION OF STRUCTURES AND APPURTENANCES) OR MODIFICATION IN USE, DESIGN WASTEWATER FLOW, OR WASTEWATER CHARACTERISTICS AS SPECIFIED IN THE ASSOCIATED IMPROVEMENT PERMIT AND APPLICATION, MAY SUBJECT THIS AUTHORIZATION AND ASSOCIATED PERMIT(S) TO REVOCATION.

4. OTHER CONDITIONS: 1) See plotplan + Improvement Permit.

OWNER CERTIFICATION

I CERTIFY THAT THERE HAVE BEEN NO ALTERATIONS IN SITE OR SOIL CONDITIONS OR MODIFICATIONS TO FACILITY, WASTEWATER FLOW, OR WASTEWATER CHARACTERISTICS FROM THOSE SPECIFIED IN THE ORIGINAL APPLICATION OR ASSOCIATED IMPROVEMENT PERMIT UNLESS AUTHORIZED IN WRITING BY THE MECKLENBURG COUNTY HEALTH DEPARTMENT. I ALSO UNDERSTAND THAT ANY SUCH ALTERATIONS, MODIFICATIONS, OR FALSE INFORMATION ARE GROUNDS FOR REVOCATION OF PERMITS AND AUTHORIZATION TO CONSTRUCT.

[signature] 6-14-00
SIGNATURE OF OWNER/OWNER'S REPRESENTATIVE DATE

Hold for
1) Fees
2) Signatures

Permit Number: 7565-A

Tax Number: 003-082-15

- The IMPROVEMENT PERMIT is subject to revocation if site plans or the intended use change. There is to be NO grading, filling or disturbance of the soil in the area of the septic tank system or repair area.
- CONSTRUCTION AUTHORIZATION must be obtained prior to receiving a Building Permit. The Construction Authorization is NOT transferable. Do not clear, grade, fill or disturb soil prior to obtaining a Construction Authorization.
- Domestic-type wastewater only. No industrial process wastewater may be discharged into the system.

10

Basement	___ Yes	X No	___ Partial Basement
Type Primary Wastewater System Type (circle one): I (II) III IV V VI	X Conventional ___ Prefabricated, permeable block panel system ___ Shallow Placed Conventional	___ Low Pressure Pipe ___ Large Diameter Pipe ___ Fill ___ Other	___ Innovative or Experimental: ___ IWWS-93-1 ___ IWWS-93-2 ___ IWWS-94-1

.3 Long-term acceptance rate	360 Max gallons/day wastewater flow	1200 Absorption Area (sq ft)	9' Trench spacing (min. on centers)
Yes Serviced by private well	1500 Gallon septic tank	400 Total trench length (ft)	24" Maximum trench depth (At least 12" of provisionally suitable soil must remain between trench bottom and unsuitable soil conditions)
3 Bedrooms in residence	N/A Gallon pump tank	12" Depth of stone	

Any surface waters present: No Type: Minimum separation distance:

Site modifications required:

Additional Conditions: 1) See plot plan. 2) A riser should be placed over the outlet end of the septic tank to facilitate filter maintenance.

Repair Area System Type Type (circle one): I (II) III IV V VI	X Conventional ___ Prefabricated, permeable block panel system ___ Shallow Placed Conventional	___ Low Pressure Pipe ___ Large Diameter Pipe ___ Fill ___ Other	___ Innovative or Experimental: ___ IWWS-93-1 ___ IWWS-93-2 ___ IWWS-94-1

1200 Absorption Area (Sq ft) ___ Total Trench Length (Ft)	12" Depth of Stone Trench	9' Trench spacing (min. on centers)	24" Maximum Trench Depth

For existing system, enter the year originally installed:

The undersigned, an authorized agent of the MECKLENBURG COUNTY HEALTH DEPARTMENT, certifies that the Department has approved the Request for the Job Location contained in this document. This approval is granted in accordance with the provisions of Laws and Rules For Sewage, Treatment and Disposal in effect at the time of issuance of the permit and is subject to the following provisions:

- No work shall be conducted on the septic tank system until an Installation, Construction, Alteration and/or Repair Approval is granted by this Department
- This Improvement permit is transferable.

Jeff A. Knight 9/10/99
DEHSR Authorized Agent Date

Sue Ann Berry 6-14-00
Owner/Agent Signature Date

MECKLENBURG COUNTY
HEALTH DEPARTMENT
ENVIRONMENTAL HEALTH DIVISION
c/o HAL MARSHALL CTR.
SUITE 211
700 N. TRYON ST.
CHARLOTTE, N.C. 28202.
(704) 336-5102

NORTH CAROLINA DEPARTMENT OF
ENVIRONMENTAL, HEALTH,
AND NATURAL RESOURCES
DIVISION OF ENVIRONMENTAL HEALTH
ON-SITE WASTEWATER SECTION

IWWS-100195

chk 1504

FEE: 100.00
DATE: 5/10/99 JC

APPLICATION FOR IMPROVEMENT PERMIT FOR RESIDENTIAL SITE INDIVIDUAL WATER AND WASTEWATER SYSTEMS PROGRAM

[ ] CRT

TYPE APPLICATION: ✓ NEW SYSTEM __ EXPANSION/ ALTERATION OF EXISTING SYSTEM __ REPAIR OF EXISTING SYSTEM

NORTH CAROLINA
DEPARTMENT OF ENVIRONMENT, HEALTH, AND NATURAL RESOURCES
DIVISION OF ENVIRONMENTAL HEALTH
ON-SITE WASTEWATER SECTION

FILE #: 75657

PROPERTY INFORMATION (FROM ENGINEERING FORM) FOR JOB LOCATION:

TAX/PARCEL NUMBER: 003-082-15

STREET ADDRESS: 19500 Callaway Hills Ln

SUBDIVISION OR MOBILE HOME PARK NAME: Runney mede

LOT NUMBER: 11B

TYPE OF BUILDING (CHECK ONE):

__ SINGLE MOBILE HOME(S)
__ DOUBLE WIDE (D)
__ HOUSE (H)
__ MODULAR HOME (M)
__ MULTIPLE FAMILY (U)
__ OTHER (O)

TOWNSHIP (CHECK ONE):

__ 0 MECKLENBURG
__ 1 CHARLOTTE
✓ 2 DAVIDSON
__ 3 CORNELIUS
__ 4 PINEVILLE
__ 5 MATTHEWS
__ 6 HUNTERSVILLE
__ 7 MINT HILL

HEATED SQUARE FOOTAGE: 3000

NUMBER OF BEDROOMS: 4 | NUMBER OF OCCUPANTS:

CLOSING DATE_____

FOUNDATION FOR RESIDENCE:

__ WITHOUT BASEMENT
__ ON SLAB
✓ CRAWL SPACE
__ WITH BASEMENT /PLUMBING
__ WITH BASEMENT /NO PLUMBING

IF EXPANSION/ALTERATION OF EXISTING SYSTEM, DESCRIBE THE PROPOSED BUILDING ADDITION:

WILL THERE BE A HOME BUSINESS IN THE RESIDENCE: __ YES ✓ NO TYPE: _____

WATER SUPPLY (CHECK ONE):

__ COMMUNITY (C)
__ MUNICIPAL (M)
✓ PRIVATE WELL (P)
__ SHARED WELL (S)
__ OTHER 'SPRINGS' (O)

IF ANY OF THE FOLLOWING ARE LOCATED ON THE PROPERTY, PLEASE SHOW LOCATION ON PLAT:

BURIED CABLES, LANDFILLS, STUMPHOLES __ YES ✓ NO
EXISTING WASTEWATER SYSTEMS __ YES ✓ NO
EASTMENTS OR RIGHT-OF-WAYS __ YES ✓ NO
WELL, SPRINGS OR WATERLINES __ YES ✓ NO
DESIGNATED WETLANDS __ YES ✓ NO

PROPERTY OWNER:	LEGAL AGENT FOR PROPERTY OWNER, IF APPLICABLE:
NAME: Monica Investment Co. (LAST) (FIRST) (MI)	NAME: Blankenship, Lou Ann (LAST) (FIRST) (MI)
ADDRESS: 7523 Little Ave Suite 210	DAYTIME PHONE: ( ) 892- 3321
CITY: Charlotte STATE: NC ZIP: 28226	
DAYTIME PHONE: ( ) 544- 5520	

WHAT DATE WAS THE PROPERTY ORIGINALLY DEEDED AND RECORDED? _____

An Improvement Permit is subject to suspension or revocation if site plans or the intended use change or if information submitted in this application is falsified or changed. The undersigned, owner, or legal agent for the owner, of the property described above as the "Job Location" has read the foregoing application, acknowledges that the contents of same are true, and authorizes agents of the Mecklenburg County Health Department to enter onto the property for the purpose of processing this request.

SIGNED: Lou Ann Blankenship DATE: 4-23 99

MECKLENBURG COUNTY HEALTH DEPARTMENT
ENVIRONMENTAL HEALTH DIVISION
c/o HAL MARSHALL CTR., SUITE 211, 700 N. TRYON ST., CHARLOTTE, N.C. 28202., (704) 336-5102


PROPOSED PLOT PLAN Lot 11B

HEALTH DEPARTMENT
ENVIRONMENTAL HEALTH DIVISION
700 NORTH TRYON STREET
CHARLOTTE, NC 28202
PHONE (704) 336-5102

FILE: 75657A

TC: 003-082-15

Draw in and name all roads adjoining the property. Draw in and accurately dimension the lot concerned. Accurately indicate property boundaries proposed and/or existing structures and driveways, underground utilities, and wells and springs within 100 feet of the proposed building or drainfield.

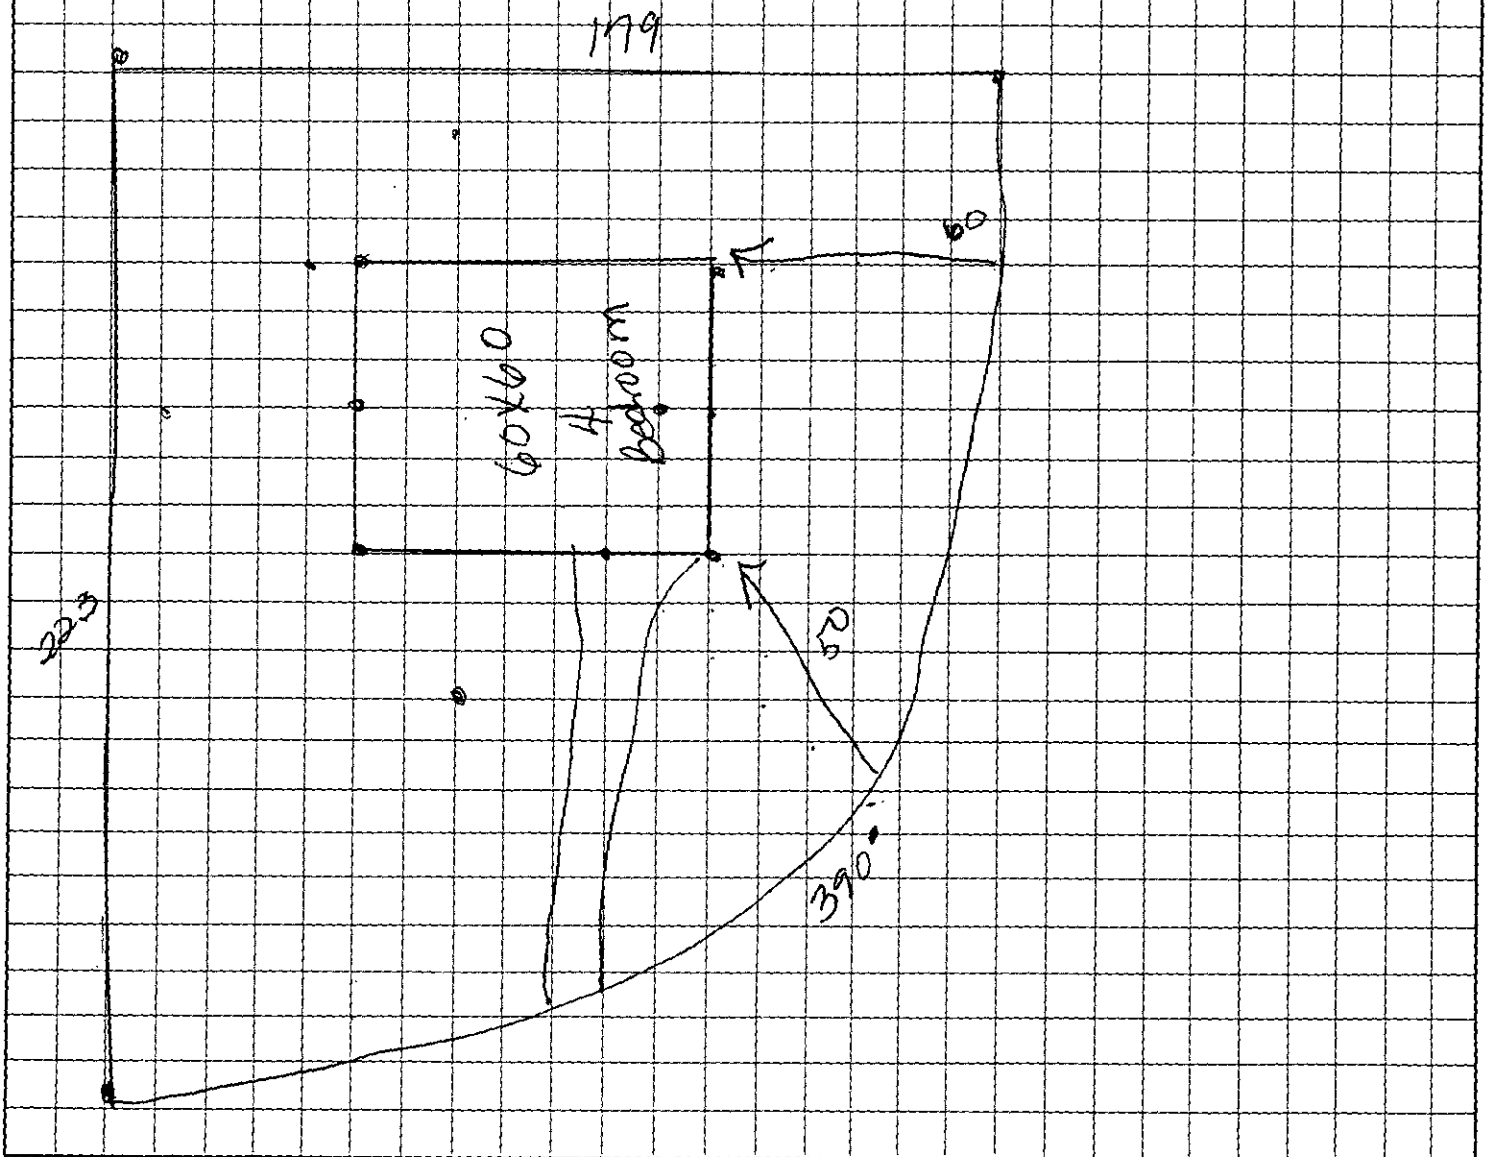

Lee Ann Blankenship
OWNER/AGENT SIGNATURE

DATE 4-30-99

APPROVAL DATE _____

all 1504

FEE: 100.00 DATE: 5/10/99 JC

APPLICATION FOR IMPROVEMENT PERMIT
FOR RESIDENTIAL SITE
INDIVIDUAL WATER AND WASTEWATER
SYSTEMS PROGRAM

#1 I ICRT

TYPE APPLICATION: ✓ NEW SYSTEM __ EXPANSION/ ALTERATION OF EXISTING SYSTEM __ REPAIR OF EXISTING SYSTEM

NORTH CAROLINA
DEPARTMENT OF ENVIRONMENT,
HEALTH, AND NATURAL RESOURCES
DIVISION OF ENVIRONMENTAL HEALTH
ON-SITE WASTEWATER SECTION

COPY

FILE #: 7565A

PROPERTY INFORMATION (FROM ENGINEERING FORM) FOR JOB LOCATION:

TAX/PARCEL NUMBER: 003-082-15

STREET ADDRESS: 19500 Callaway Hills Ln

SUBDIVISION OR MOBILE HOME PARK NAME: Runney mede

LOT NUMBER: 11B

TYPE OF BUILDING (CHECK ONE):

__ SINGLE MOBILE HOME(S)
__ DOUBLE WIDE (D)
__ HOUSE (H)
__ MODULAR HOME (M)
__ MULTIPLE FAMILY (U)
__ OTHER (O)

TOWNSHIP (CHECK ONE):

__ 0 MECKLENBURG
__ 1 CHARLOTTE
✓ 2 DAVIDSON
__ 3 CORNELIUS
__ 4 PINEVILLE
__ 5 MATTHEWS
__ 6 HUNTERSVILLE
__ 7 MINT HILL

HEATED SQUARE FOOTAGE: 3000

NUMBER OF BEDROOMS: 4 3 NUMBER OF OCCUPANTS:

FOUNDATION FOR RESIDENCE:

__ WITHOUT BASEMENT
__ ON SLAB
✓ CRAWL SPACE
__ WITH BASEMENT /PLUMBING
__ WITH BASEMENT /NO PLUMBING

CLOSING DATE_____

Soil checked 7-17-99 - No changes in status of repair area

IF EXPANSION/ALTERATION OF EXISTING SYSTEM, DESCRIBE THE PROPOSED BUILDING ADDITION:

WILL THERE BE A HOME BUSINESS IN THE RESIDENCE: __ YES ✓ NO TYPE: _____

WATER SUPPLY (CHECK ONE):
__ COMMUNITY (C)
__ MUNICIPAL (M)
✓ PRIVATE WELL (P)
__ SHARED WELL (S)
__ OTHER 'SPRINGS' (O)

IF ANY OF THE FOLLOWING ARE LOCATED ON THE PROPERTY, PLEASE SHOW LOCATION ON PLAT:

BURIED CABLES, LANDFILLS, STUMPHOLES __ YES ✓ NO
EXISTING WASTEWATER SYSTEMS __ YES ✓ NO
EASTMENTS OR RIGHT-OF-WAYS __ YES ✓ NO
WELL, SPRINGS OR WATERLINES __ YES ✓ NO
DESIGNATED WETLANDS __ YES ✓ NO

PROPERTY OWNER:

NAME: Monica Investment Co. (LAST) (FIRST) (MI)

ADDRESS: 7523 Little Ave Suite 210

CITY: Charlotte STATE: NC ZIP: 28226

DAYTIME PHONE: ( ) 544-5520

LEGAL AGENT FOR PROPERTY OWNER, IF APPLICABLE:

NAME: Blankenship, Lou Ann (LAST) (FIRST) (MI)

DAYTIME PHONE: ( ) 892-3324

WHAT DATE WAS THE PROPERTY ORIGINALLY DEEDED AND RECORDED? _____

An Improvement Permit is subject to suspension or revocation if site plans or the intended use change or if information submitted in this application is falsified or changed. The undersigned, owner, or legal agent for the owner, of the property described above as the "Job Location" has read the foregoing application, acknowledges that the contents of same are true, and authorizes agents of the Mecklenburg County Health Department to enter onto the property for the purpose of processing this request.

SIGNED: Lou Ann Blankenship DATE: 4-23-99

MECKLENBURG COUNTY HEALTH DEPARTMENT
ENVIRONMENTAL HEALTH DIVISION
c/o HAL MARSHALL CTR., SUITE 211, 700 N. TRYON ST., CHARLOTTE, N.C. 28202., (704) 336-5102

PROPOSED PLOT PLAN Lot 11B


COPY

HEALTH DEPARTMENT
ENVIRONMENTAL HEALTH DIVISION
700 NORTH TRYON STREET
CHARLOTTE, NC 28202
PHONE (704) 336-5102

FILE: 75657

TC: 003-082-15

Draw in and name all roads adjoining the property. Draw in and accurately dimension the lot concerned. Accurately indicate property boundaries proposed and/or existing structures and driveways, underground utilities, and wells and springs within 100 feet of the proposed building or drainfield.

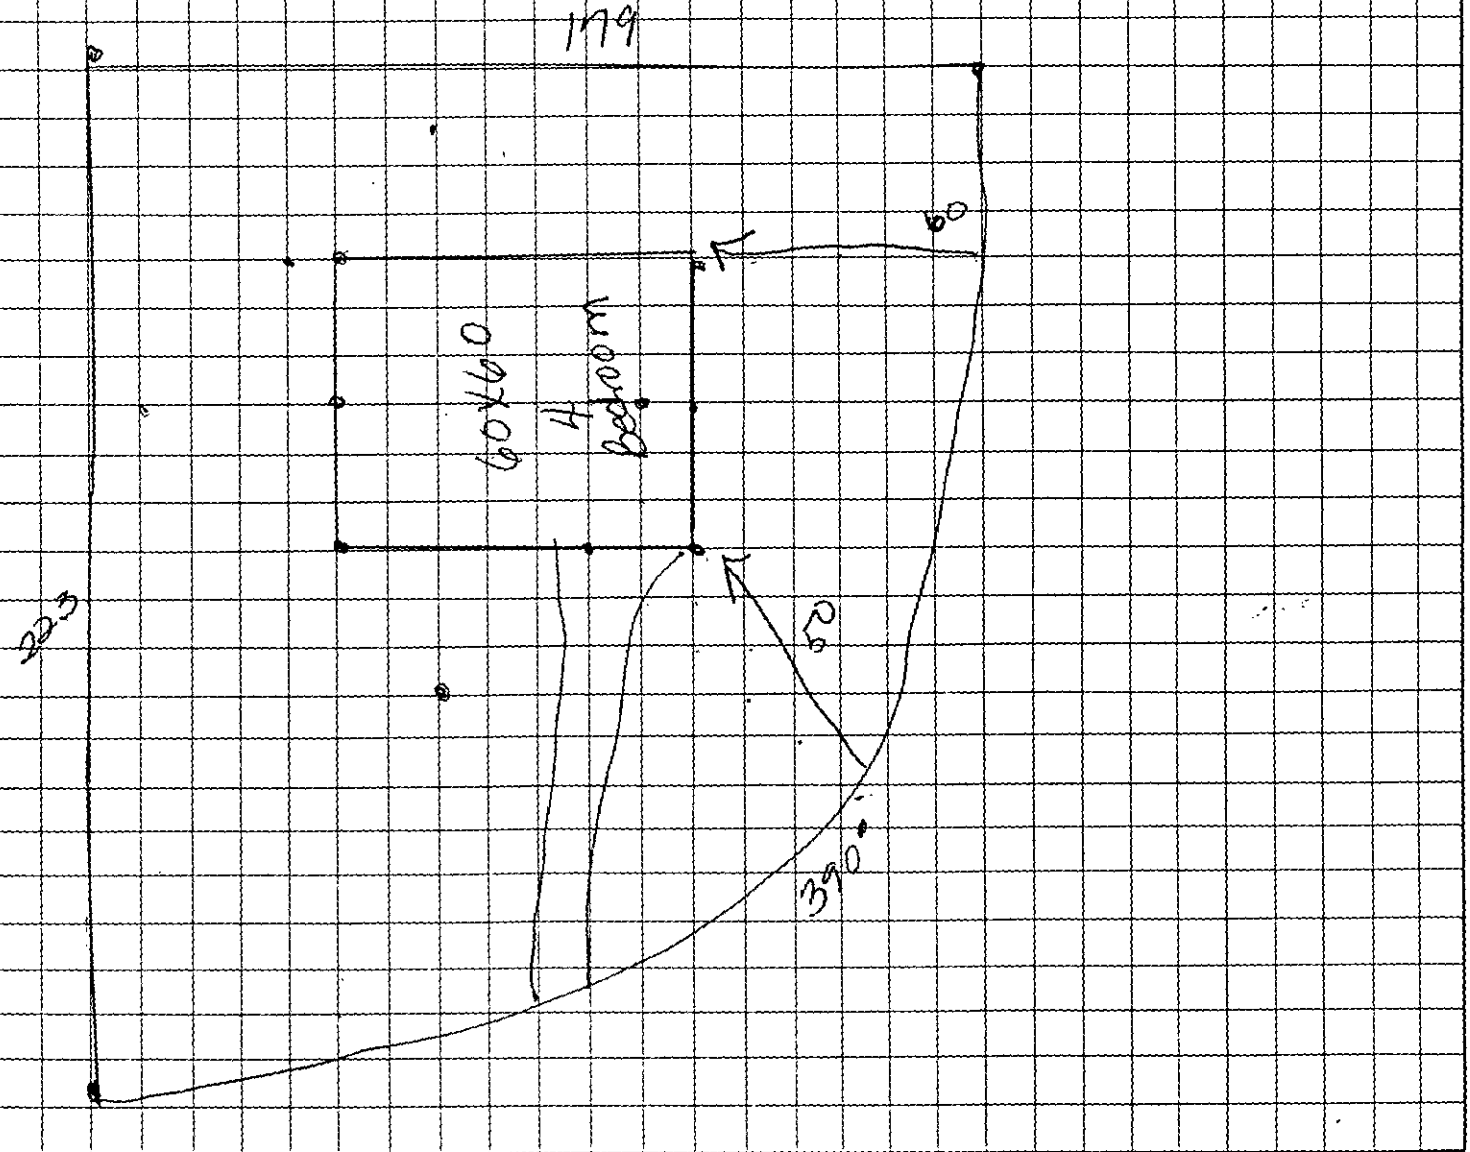

Lee Ann Blankenship
OWNER/AGENT SIGNATURE

DATE 4-30-99

APPROVAL DATE _____

MECKLENBURG COUNTY HEALTH DEPARTMENT
SITE EVALUATION REPORT
SERIAL NUMBER 19272

File: 7565 A Action: 4

Parcel: 003-092-15 ☐ PC

Location: Calloway Hills Lane

Subdivision: Runneymede


Lot: 11 Block: 2 Acres: .96

Owner: Monroe Investments
Address: 801 Pressley Road #102
Charlotte, N.C. 28217

Comments: 100% Repair, .3 gal/ft 2/ day LTAR

Described by: William R. Mullis

Date: 3-18-93

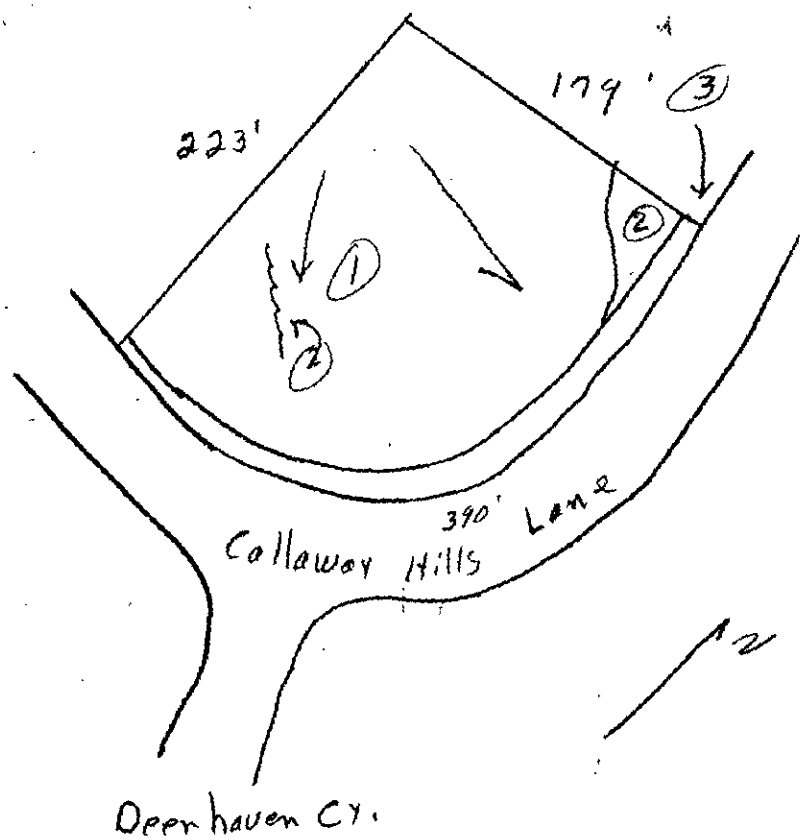

***** EVALUATION KEY *****

S = Suitable U = Unsuitable
PS = Provisionally Suitable
The "Area Classification" below indicates the suitability of areas in the diagram.

FACTORS	AREA 1	AREA 2	AREA 3	AREA 4	AREA 5	AREA 6
Topography	(S) PS U 2-10%	S PS (U) complex slopes	S PS (U) >2' cut	S PS U	S PS U	S PS U
Texture	S (PS) U slightly Expansive clay	S PS U	S PS U	S PS U	S PS U	S PS U
Structure	S (PS) U Sub-Blocky	S PS U	S PS U	S PS U	S PS U	S PS U
Drainage	S (PS) U 7-40" to water	S PS U	S PS U	S PS U	S PS U	S PS U
Depth	S (PS) U 39"+	S PS U	S PS U	S PS U	S PS U	S PS U
Restrictive Horizons	S (PS) U 73-8"	S PS U	S PS U	S PS U	S PS U	S PS U
Available Space	S (PS) U limited	S PS U	S PS U	S PS U	S PS U	S PS U
Other (specify)	S PS U	S PS U	S PS U	S PS U	S PS U	S PS U
Soil Group/Series	IV Cecil-like	complex slopes	>2' Cut			
Area Classification	S (PS) U	S PS (U)	S PS (U)	S PS U	S PS U	S PS U

PROPOSED PLOT PLAN

FILE: 7/5/04

TO: 0052.0862-11

Draw and name roads and other physically Draw in and accurately dimension the lot with property boundaries proposed and/or existing structure and indicate distances from the proposed building or alterations

all 1509

FEE: ~~100.00~~ DATE: 5/10/99 JC

APPLICATION FOR IMPROVEMENT PERMIT
FOR RESIDENTIAL SITE
INDIVIDUAL WATER AND WASTEWATER
SYSTEMS PROGRAM

#1

[ ] CRT

TYPE APPLICATION: ✓ NEW SYSTEM __ EXPANSION/ ALTERATION OF EXISTING SYSTEM __ REPAIR OF EXISTING SYSTEM

NORTH CAROLINA
DEPARTMENT OF ENVIRONMENT,
HEALTH, AND NATURAL RESOURCES
DIVISION OF ENVIRONMENTAL HEALTH
ON-SITE WASTEWATER SECTION

COPY

FILE #: 156577

PROPERTY INFORMATION (FROM ENGINEERING FORM) FOR JOB LOCATION:

TAX/PARCEL NUMBER: 003-082-15

STREET ADDRESS: 19500 Callaway Hills Ln

SUBDIVISION OR MOBILE HOME PARK NAME: Runneymede

LOT NUMBER: 11B

TYPE OF BUILDING (CHECK ONE):

__ SINGLE MOBILE HOME(S)
__ DOUBLE WIDE (D)
__ HOUSE (H)
__ MODULAR HOME (M)
__ MULTIPLE FAMILY (U)
__ OTHER (O)

TOWNSHIP (CHECK ONE):

__ 0 MECKLENBURG
__ 1 CHARLOTTE
✓ 2 DAVIDSON
__ 3 CORNELIUS
__ 4 PINEVILLE
__ 5 MATTHEWS
__ 6 HUNTERSVILLE
__ 7 MINT HILL

HEATED SQUARE FOOTAGE: 3000

NUMBER OF BEDROOMS: 4 NUMBER OF OCCUPANTS:

CLOSING DATE

for checked 7-17-99- No changes in status of repair as of

FOUNDATION FOR RESIDENCE:

__ WITHOUT BASEMENT
__ ON SLAB
✓ CRAWL SPACE
__ WITH BASEMENT /PLUMBING
__ WITH BASEMENT /NO PLUMBING

IF EXPANSION/ALTERATION OF EXISTING SYSTEM, DESCRIBE THE PROPOSED BUILDING ADDITION:

WILL THERE BE A HOME BUSINESS IN THE RESIDENCE: __ YES ✓ NO TYPE:

WATER SUPPLY (CHECK ONE):
__ COMMUNITY (C)
__ MUNICIPAL (M)
✓ PRIVATE WELL (P)
__ SHARED WELL (S)
__ OTHER 'SPRINGS' (O)

IF ANY OF THE FOLLOWING ARE LOCATED ON THE PROPERTY, PLEASE SHOW LOCATION ON PLAT:

BURIED CABLES, LANDFILLS, STUMPHOLES __ YES ✓ NO
EXISTING WASTEWATER SYSTEMS __ YES ✓ NO
EASTMENTS OR RIGHT-OF-WAYS __ YES ✓ NO
WELL, SPRINGS OR WATERLINES __ YES ✓ NO
DESIGNATED WETLANDS __ YES ✓ NO

PROPERTY OWNER:

NAME: Monica Investment Co.
(LAST) (FIRST) (MI)

ADDRESS: 7523 Little Ave Suite 210

CITY: Cricle Ht STATE: NC ZIP: 28226

DAYTIME PHONE: ( ) 544-5520

LEGAL AGENT FOR PROPERTY OWNER, IF APPLICABLE:

NAME: Blankenship, Lou Ann
(LAST) (FIRST) (MI)

DAYTIME PHONE: ( ) 892-3321

WHAT DATE WAS THE PROPERTY ORIGINALLY DEEDED AND RECORDED?

An Improvement Permit is subject to suspension or revocation if site plans or the intended use change or if information submitted in this application is falsified or changed. The undersigned, owner, or legal agent for the owner, of the property described above as the "Job Location" has read the foregoing application, acknowledges that the contents of same are true, and authorizes agents of the Mecklenburg County Health Department to enter onto the property for the purpose of processing this request.

SIGNED: Lou Ann Blankenship DATE: 4-23-99

MECKLENBURG COUNTY HEALTH DEPARTMENT
ENVIRONMENTAL HEALTH DIVISION
c/o HAL MARSHALL CTR., SUITE 211, 700 N. TRYON ST., CHARLOTTE, N.C. 28202., (704) 336-5102

Mecklenburg County

Health Department

March 18, 1993

Betty S. Snow, R.N., M.A.
Health Director

Monica Investments
801 Pressly Road, #102
Charlotte, NC 28217

RE: Property located on Callaway Hills Lane
FILE: 7565A
PARCEL: 003-082-15

Dear Sir:

At your request, a field investigation was conducted on the property designated above for the purpose of determining site suitability for the installation of a ground absorption sewage disposal system. The property was found to contain a limited area of soils which were classified as PROVISIONALLY SUITABLE for such an installation. A copy of the Site Evaluation Report (Serial Number 19272) is enclosed for your information.

While this classification indicates the site is acceptable for the installation of a septic tank system, no specific system or plans have been approved. The area available for such an installation may impose limitations on the size and/or type construction permitted on the lot. Specific plan approval will be provided upon submission of an Application for an Improvement Permit with an **ACCURATELY** dimensioned plot plan detailing the location of current and/or proposed buildings, wells and sewage disposal systems and determination that the area is adequate to accommodate the proposed construction.

Please note that this classification may be revoked if any filling, grading or construction (including the drilling of a well) is performed on the lot which in the opinion of this department renders any area previously designated suitable for system installation, unsuitable. Furthermore, this approval may be revoked should any changes occur in the regulations under which it was granted, if such changes would have prevented its approval had they been in effect on the date of issuance.

If there are any questions concerning this matter, please contact Bill Marlin, Soil Scientist at 336-5574.

Sincerely,

Kelly Randall

Kelly Randall, R.S., Soil Scientist
Individual Water and Wastewater Systems

Enclosure

MECKLENBURG COUNTY HEALTH DEPARTMENT
SITE EVALUATION REPORT
SERIAL NUMBER 19272

File: 7565 A Action 1

Parcel: 003-092-15 ☐ PC

Location: Callaway Hills Lane

Subdivision: Runneymede


Lot: 11 Block: 2 Acres: .96

Owner: Monica Investments
Address: 801 Pressley Road #102
Charlotte, N.C. 28214

Comments: 100% Repair, .3gal/ft 2/ day LTAR

Described by: William R. Mullis

Date: 3-18-93

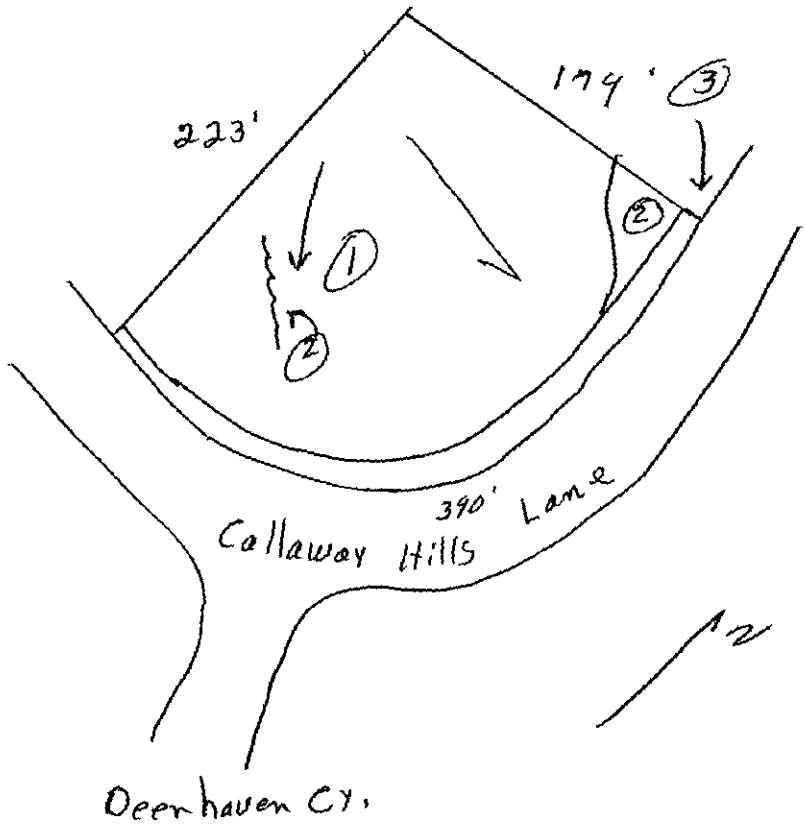

***** EVALUATION KEY *****

S = Suitable U = Unsuitable
PS = Provisionally Suitable
The "Area Classification" below indicates the suitability of areas in the diagram.

FACTORS	AREA 1	AREA 2	AREA 3	AREA 4	AREA 5	AREA 6
Topography	S (PS) U 2-10%	S PS (U) complex slopes	S PS (U) >12' cut	S PS U	S PS U	S PS U
Texture	S (PS) U slightly Expansive clay	S PS U	S PS U	S PS U	S PS U	S PS U
Structure	S (PS) U sub & blocky	S PS U	S PS U	S PS U	S PS U	S PS U
Drainage	S (PS) U 40" to water	S PS U	S PS U	S PS U	S PS U	S PS U
Depth	S (PS) U 39"+	S PS U	S PS U	S PS U	S PS U	S PS U
Restrictive Horizons	S (PS) U 39"	S PS U	S PS U	S PS U	S PS U	S PS U
Available Space	S (PS) U limited	S PS U	S PS U	S PS U	S PS U	S PS U
Other (specify)	S PS U	S PS U	S PS U	S PS U	S PS U	S PS U
Soil Group/Series	IV Cecil-Lilla	complex slopes	>12' Cut			
Area Classification	S (PS) U	S PS (U)	S PS (U)	S PS U	S PS U	S PS U

MECKLENBURG COUNTY HEALTH DEPARTMENT
SITE EVALUATION REPORT
SERIAL NUMBER 19272

File: _____ Action _____

Parcel: _____ ☐ PC

Location:

Subdivision:


Lot: Block: Acres:

Owner:
Address:

Comments: _____

Described by: _____

Date: _____

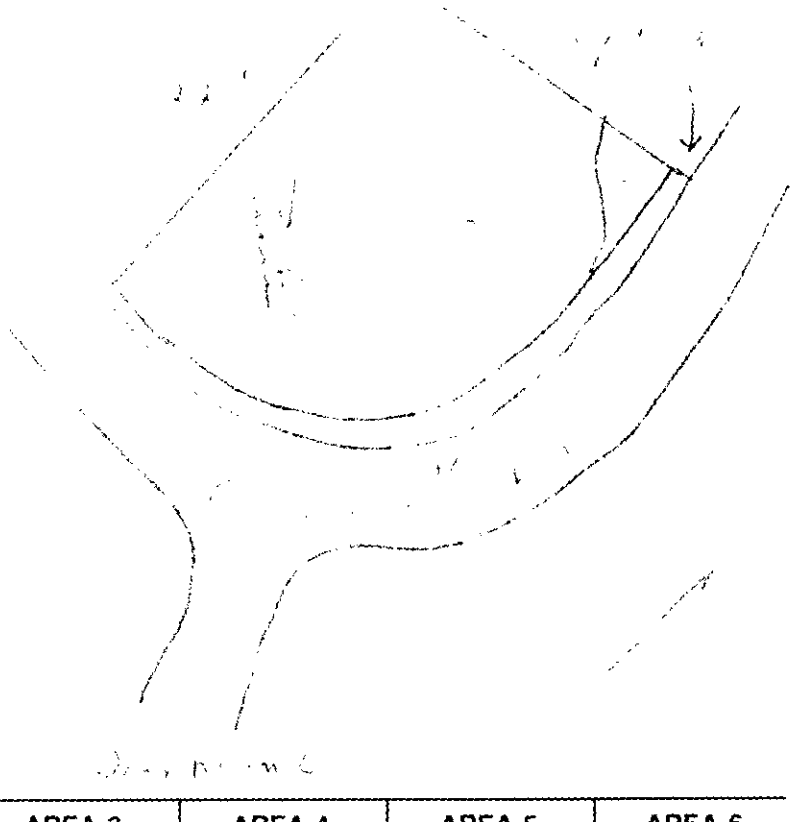

***** EVALUATION KEY *****

S = Suitable U = Unsuitable
PS = Provisionally Suitable
The "Area Classification" below indicates the suitability of areas in the diagram.

FACTORS	AREA 1	AREA 2	AREA 3	AREA 4	AREA 5	AREA 6
Topography	S PS U	S PS U	S PS U	S PS U	S PS U	S PS U
Texture	S PS U	S PS U	S PS U	S PS U	S PS U	S PS U
Structure	S PS U	S PS U	S PS U	S PS U	S PS U	S PS U
Drainage	S PS U	S PS U	S PS U	S PS U	S PS U	S PS U
Depth	S PS U	S PS U	S PS U	S PS U	S PS U	S PS U
Restrictive Horizons	S PS U	S PS U	S PS U	S PS U	S PS U	S PS U
Available Space	S PS U	S PS U	S PS U	S PS U	S PS U	S PS U
Other (specify)	S PS U	S PS U	S PS U	S PS U	S PS U	S PS U
Soil Group/Series						
Area Classification	S PS U	S PS U	S PS U	S PS U	S PS U	S PS U

APPLICATION FOR SOIL INVESTIGATION

HEALTH DEPARTMENT
ENVIRONMENTAL HEALTH DIVISION
1200 BLYTHE BOULEVARD
CHARLOTTE, NC 28203
PHONE (704) 376-4603

(OFFICE USE ONLY)

FILE: _____

TC: 2a 603-Unit 12

☐ PC ☐ REPT

JOB LOCATION

① ADDRESS: _____

② SUBDIVISION: _____ ③ LOT: 51 ④ BLOCK: _____

⑤ PARCEL REFERENCE: BOOK NO.: _____ PAGE NO.: _____ PARCEL NO.: _____

⑥ DEED REFERENCE: BOOK NO.: _____ PAGE NO.: _____

OWNER

⑦ NAME: _____ (FIRST) (MIDDLE) (LAST)

⑧ MAILING ADDRESS: _____

⑨ CITY: _____ ⑩ STATE: _____ ⑪ ZIP: _____

⑫ PHONE: (WORK) _____ (HOME) _____

⑬ Accurately diagram and dimension lot.

11182



⑭ The undersigned, owner of the property described above as the "JOB LOCATION" has read the foregoing application, acknowledges that the contents of same are true, and authorizes agents of the MECKLENBURG COUNTY HEALTH DEPARTMENT to enter onto the property for the purpose of processing this request.

Signed: _____

Mecklenburg County services are available without regard to ethnic origin, sex, or disability.

Date: _____

WHITE - HEALTH DEPARTMENT'S COPY • CANARY - ENVIRONMENTALIST'S COPY • PINK - OWNER'S COPY


PROPOSED PLOT PLAN

HEALTH DEPARTMENT
ENVIRONMENTAL HEALTH DIVISION
700 NORTH TRYON STREET
CHARLOTTE, NC 28202
PHONE (704) 336-5102

FILE: 75654

TC: _____

Draw in and name all roads adjoining the property. Draw in and accurately dimension the lot concerned. Accurately indicate property boundaries, proposed and/or existing structures and driveways, underground utilities, and wells and springs within 100 feet of the proposed building or drainfield.

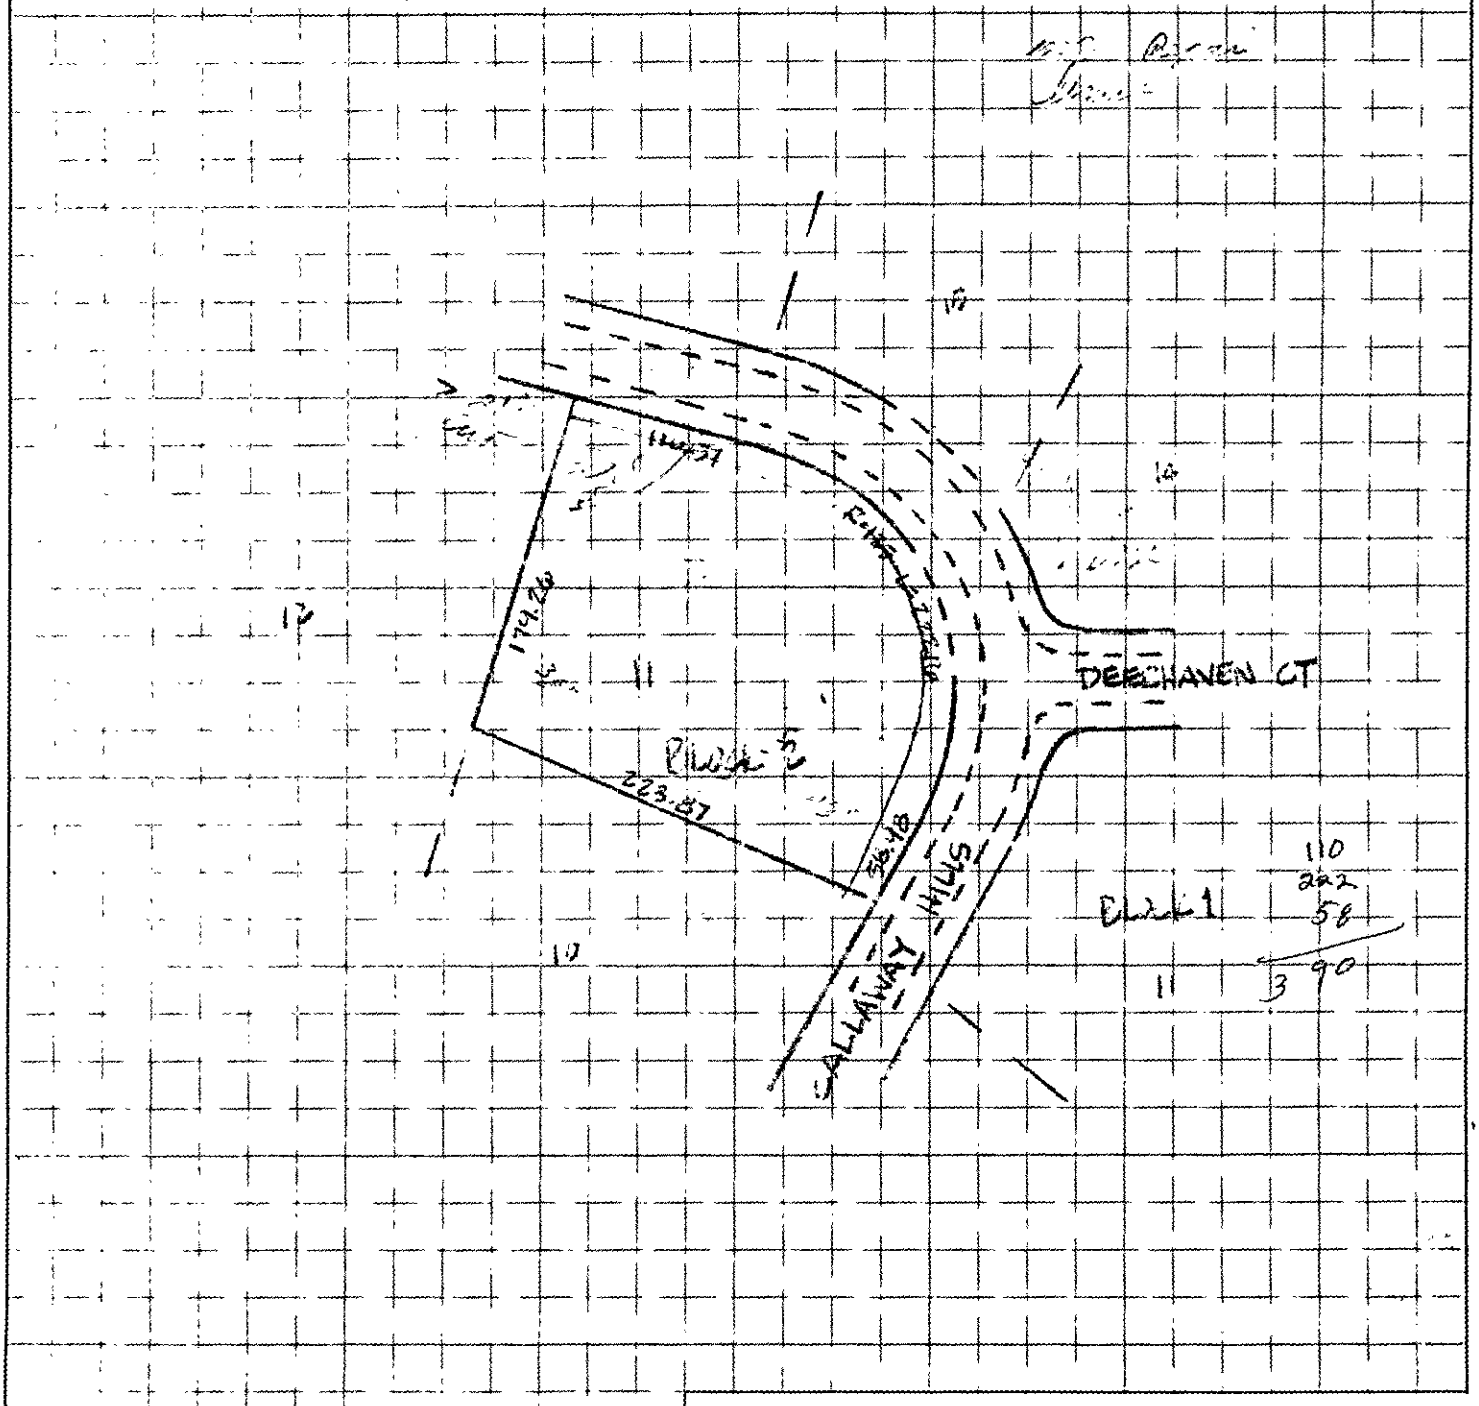

APPROVAL DATE _____

White - Health Department's Copy Canary - Environmentalist's Copy Pink - Owner's Copy

APPLICATION FOR SOIL INVESTIGATION

07/26/91
CR#0092
$175.00
EO

HEALTH DEPARTMENT
ENVIRONMENTAL HEALTH DIVISION
1200 BLYTHE BOULEVARD
CHARLOTTE, NC 28203
PHONE (704) 376-4603

(OFFICE USE ONLY)

FILE: 9565A

TC: ~~PO 003 082 02~~ 003-082-15

☐ PC ☐ REPT

JOB LOCATION

① ADDRESS: SHEARER ROAD 2182

② SUBDIVISION: DAVIDSON HUNT CLUB ③ LOT: 51 ④ BLOCK: _____

⑤ PARCEL REFERENCE: BOOK NO.: _____ PAGE NO.: _____ PARCEL NO.: _____

⑥ DEED REFERENCE: BOOK NO.: 5975 - 957 PAGE NO.: _____

OWNER


⑦ NAME: MICHELLE (FIRST) TEXTILE (MIDDLE) CORP. (LAST)

⑧ MAILING ADDRESS: 301 S. McDOWELL ST.

⑨ CITY: CHARLOTTE ⑩ STATE: N.C. ⑪ ZIP: 28202

⑫ PHONE: (WORK) 892-6683 (HOME) _____

⑬ Accurately diagram and dimension lot.

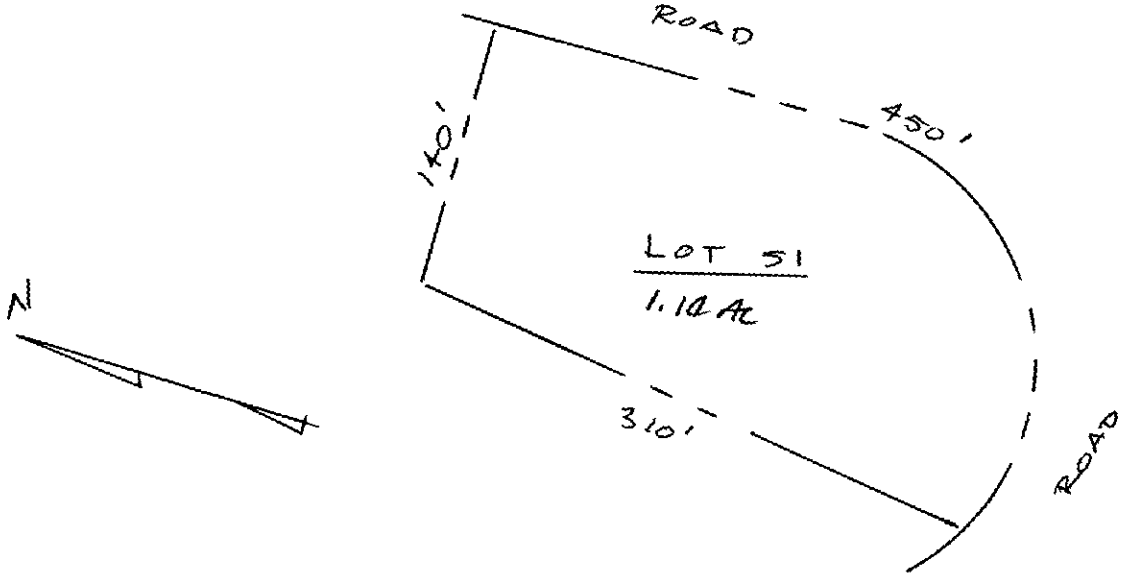

⑭ The undersigned, owner of the property described above as the "JOB LOCATION" has read the foregoing application, acknowledges that the contents of same are true, and authorizes agents of the MECKLENBURG COUNTY HEALTH DEPARTMENT to enter onto the property for the purpose of processing this request.

Signed: _____

Mecklenburg County services are available without regard to ethnic origin, sex, or disability.

Date: _____

WHITE - HEALTH DEPARTMENT'S COPY • CANARY - ENVIRONMENTALIST'S COPY • PINK - OWNER'S COPY

APPLICATION FOR SOIL INVESTIGATION

HEALTH DEPARTMENT
ENVIRONMENTAL HEALTH DIVISION
1200 BLYTHE BOULEVARD
CHARLOTTE, NC 28203
PHONE (704) 376-4603

(OFFICE USE ONLY)

FILE: _____

TC: 02 603-081-02

☐ PC ☐ REPT

JOB LOCATION

① ADDRESS: _____

② SUBDIVISION: _____ ③ LOT: _____ ④ BLOCK: _____

⑤ PARCEL REFERENCE: BOOK NO.: _____ PAGE NO.: _____ PARCEL NO.: _____

⑥ DEED REFERENCE: BOOK NO.: _____ PAGE NO.: _____

OWNER

⑦ NAME: _____
(FIRST) (MIDDLE) (LAST)

⑧ MAILING ADDRESS: _____

⑨ CITY: _____ ⑩ STATE: _____ ⑪ ZIP: _____

⑫ PHONE: (WORK) _____ (HOME) _____

⑬ Accurately diagram and dimension lot.



⑭ The undersigned, owner of the property described above as the "JOB LOCATION" has read the foregoing application, acknowledges that the contents of same are true, and authorizes agents of the MECKLENBURG COUNTY HEALTH DEPARTMENT to enter onto the property for the purpose of processing this request.

Signed: _____

Mecklenburg County services are available without regard to ethnic origin, sex, or disability.

Date: _____

WHITE - HEALTH DEPARTMENT'S COPY • CANARY - ENVIRONMENTALIST'S COPY • PINK - OWNER'S COPY