

11810 PLAZA RD EXT

11134116

7/7/08

marliwr

Groundwater and Wastewater Services File Imaging Project
May 2007
Barcode Font = IDAutomationHC39M

BARBARA F. MORTON
STAFF APPRAISER, STATE CERTIFIED
GENERAL REAL ESTATE APPRAISER
NO. A3626
DIVISION OF HIGHWAYS
NORTH CAROLINA
DEPARTMENT OF TRANSPORTATION
5701 EXECUTIVE CTR. DR. - RUTHERFORD BLDG., SUITE 300
CHARLOTTE, NC 28212 (704) 537-1541, FAX: (704) 531-1694

CERTIFICATE OF COMPLETION/OPERATION PERMIT

HEALTH DEPARTMENT
ENVIRONMENTAL HEALTH DIVISION
700 NORTH TRYON ST., SUITE 211
CHARLOTTE, NC 28202
PHONE (704) 336-5102

FILE: 13397 DATE: 6-24-99

TC: 111-041-13 ☐ L ☒ CRT

SERIAL Nº 18025

Name of Owner THOMAS & CAROL MULLIS Juris.: _____

Address of Property 11810 PLAZA ROAD EXTENSION

Inspection Data:

Tank Material —

Total Length of Drainfield _____

Number of Lines _____ @ _____

Cover Depth _____

Water Supply Source WELL

Distance to Water Source DSO

Excavation Inspected 6-24-99

Tank(s) Inspected NA

Wash Line Inspected 6-24-99

High Water Alarm Inspected —

SEE PLOT PLAN

PLOT

Design RE: ALTERATION / INSTALL 6 x 50 TO EXISTING SPOIL LINES & 6x25' TO WASH CTR# NATHAN OSBORNE

The undersigned has inspected the Septic Tank System described above, and certifies it has been

☐ installed or constructed ☐ altered or repaired

☐ ~~in~~ accordance with the permit issued ☐ as detailed in the plot above

and meets the provisions of I5A NCAC 18A. 1900, "Laws And Rules For Sewage Treatment and Disposal Systems" in effect on the date of issuance of the permit. This issuance of this

☐ Certificate of Completion ☒ ~~Operation~~ Permit

does not in any way guarantee that the system will operate properly or relieve any person now or hereafter owning, controlling, or using such system from any liability resulting from the failure of the system to operate properly. This document is issued subject to those restrictions and conditions shown on the permit(s) and the provisions of I5A NCAC 18A. 1990 in addition to those listed below under "COMMENTS." This document shall be null and void if any information contained in the application is untrue or if any additions are made to the property which would increase the requirements for said system.

Notice: Disturbance of the designated repair area may result in the suspension/revocation of this permit.

COMMENTS: TYPE IIC

Environmental Health Specialist

Mecklenburg County services are available without regard to ethnic origin, sex, or disability.

INSTALLATION, CONSTRUCTION, ALTERATION, AND/OR REPAIR APPROVAL


HEALTH DEPARTMENT
ENVIRONMENTAL HEALTH DIVISION
700 NORTH TRYON ST., SUITE 211
CHARLOTTE, NC 28202
PHONE (704) 336-5102

FILE: 13397 DATE: 6-24-99

TC: 111-041-13 L

SERIAL Nº 18123

Permission is hereby given to _____ Install or Construct, _____ Alter or Repair the individual septic tank wastewater treatment system with subsurface, soil absorption, effluent discharge as specified herein at the described location. This permit is granted based upon the information supplied in the application dated 7-29-98. All work shall be completed on or before 5-24-99, after which date this permit shall be null and void. The system shall meet all of the construction requirements of 15A NCAC 18A. 1900 which are in effect on the date of the granting of this permit. A Certificate of Completion or an Operation Permit must be obtained from the Mecklenburg County Health Department before any system can be covered up or placed into service. The issuance of this permit does not in any way guarantee that the system anticipated to be constructed will operate properly, or relieve any person now or hereafter owning, controlling or using such system from any liability resulting from the failure of the system to operate properly.

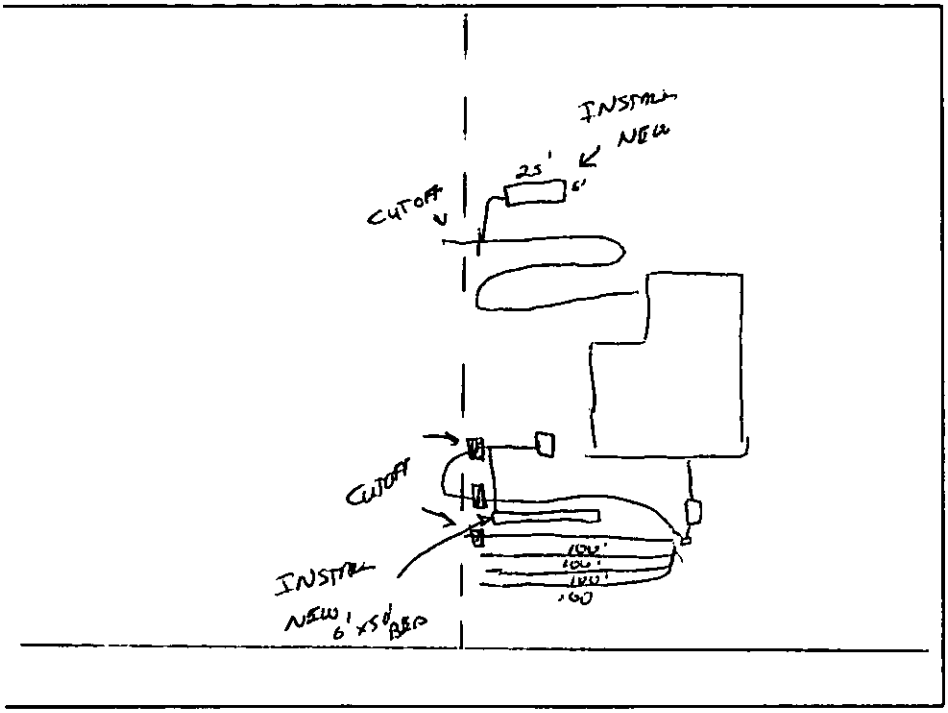

PLOT OF SYSTEM

Liquid Capacity of Septic Tank — gallons

Liquid Capacity of Dosing Tank — gallons

Tank Construction —

Trench Depth —

Absorption and/or Nitrification Lines:

Trench Width 3 feet

Trench Walls Scored and Porous yes

Total Line Length 150' feet

Number of Lines 2

Depth of Stone 12" inches

Distance from House 10' feet

Distance from Property Line 10' feet

Distance from Well >50' feet

NOTICE: This system shall not be installed while soils are in a wet condition.

NAME OF OWNER THOMAS & CAROL MULLIS

LOCATION OF PROPERTY 11810 PLAZA ROAD EXT., CHARLOTTE

Comments: (1) SEPTIC TANK INSTALLER TO CUT OFF EXISTING DRAINLINES THAT ARE OVER OR WITHIN 10' OF NEW PROPERTY LINE AND INSTALL NEW DRAINLINE WHERE INDICATED.

Environmental Health Specialist

WHITE - HEALTH DEPARTMENT's COPY • CANARY - E.H.S. COPY • PINK - OWNER OR AGENT's COPY

PROPOSED PLOT PLAN

HEALTH DEPARTMENT
ENVIRONMENTAL HEALTH DIVISION
700 NORTH TRYON STREET
CHARLOTTE, NC 28202
PHONE (704) 336-5102

FILE: 13397

TC: 111-041-13

Draw in and name all roads adjoining the property. Draw in and accurately dimension the lot concerned. Accurately indicate property boundaries proposed and/or existing structures and driveways, underground utilities, and wells and springs within 100 feet of the proposed building or drainfield.

SCALE 1" = 50'

PERMIT FOR 11810 PLAZA ROAD EXT.

(1) REMOVE ALL NITRIFICATION LINES 10' AWAY FROM PROPOSED DOT PROPERTY LINE/R.O.W. AND FILL IN VOID WITH BENTONITE CLAY SOIL.


(2) ADD 100' OF LINE TO EXISTING SYSTEM IN A 6'X50' BED WHERE INDICATED

(3) ADD 50' TO EXISTING WASHING MACHINE LINE BY ADDING 6'X25' BED

(4) CONTRACTOR TO MEET ENVIRONMENTAL HEALTH SPECIALIST ONSITE PRIOR TO BEGINNING INSTALLATION

NEW LINE 6'X50'

(5) ALL PARTS OF EXISTING SYSTEM AND ANY NEW INSTALLATIONS ARE TO BE 10' FROM NEW PROPERTY LINE.

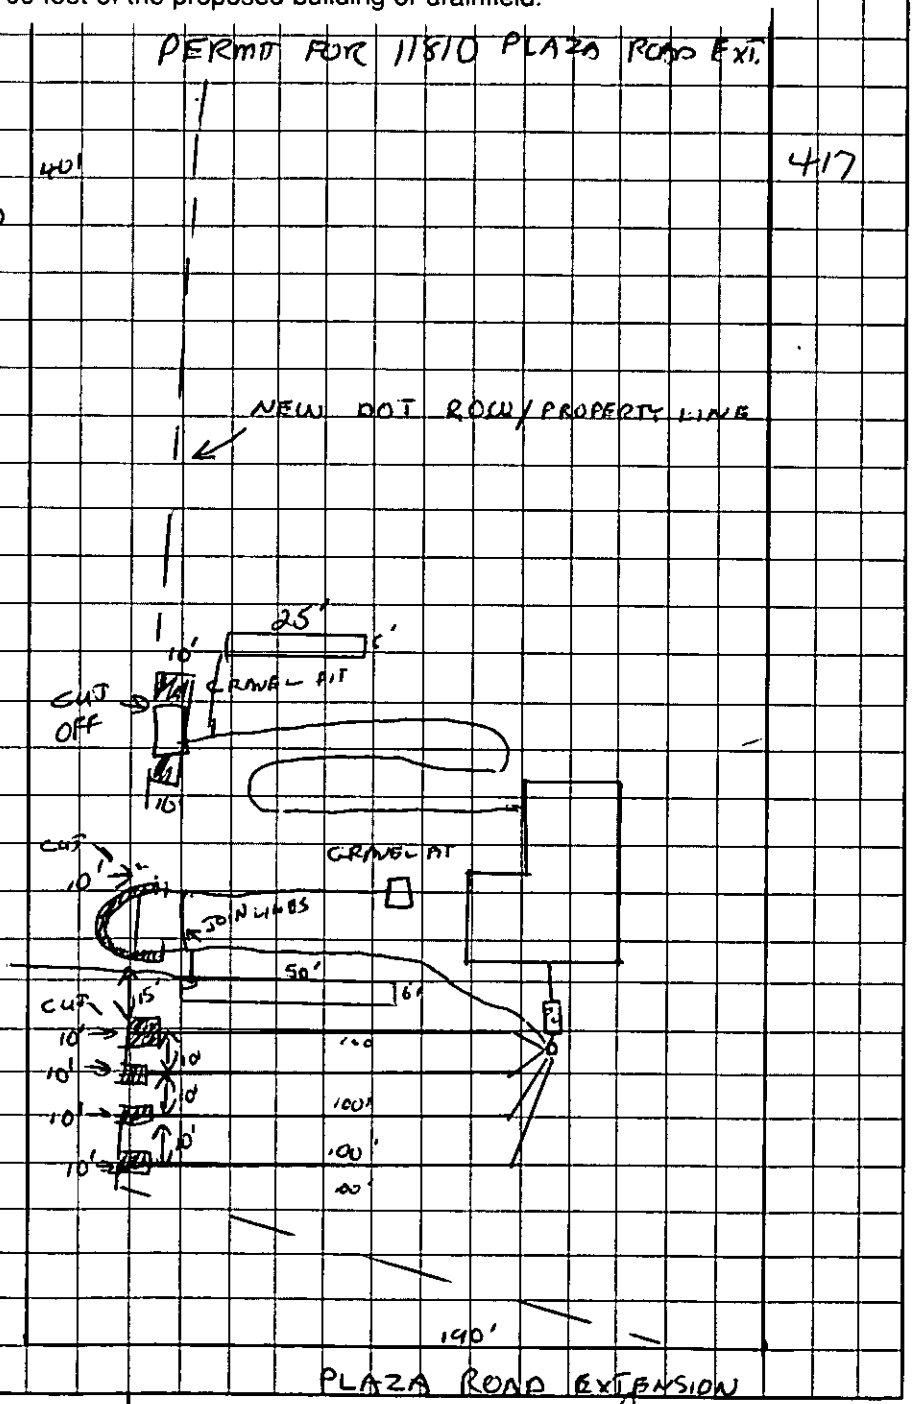

Barbara J Morton - N.C.D.O.T
OWNER/AGENT SIGNATURE

DATE 9/10/98

APPROVAL DATE 9/10/98

White - Health Department's Copy Canary - E.H.S. Copy Pink - Owner's Copy

PROPOSED PLOT PLAN

HEALTH DEPARTMENT
ENVIRONMENTAL HEALTH DIVISION
700 NORTH TRYON STREET
CHARLOTTE, NC 28202
PHONE (704) 336-5102

FILE: 13397

TC: 111-041-13

Draw in and name all roads adjoining the property. Draw in and accurately dimension the lot concerned. Accurately indicate property boundaries proposed and/or existing structures and driveways, underground utilities, and wells and springs within 100 feet of the proposed building or drainfield.

SCALE 1" = 50'

PERMIT FOR 11810 PLAZA ROAD EXT.


(1) REMOVE ALL NITRIFICATION LINES 10' AWAY FROM PROPOSED DOT PROPERTY LINE/R.O.W. AND FILL IN VOID WITH BENTONITE CLAY SOIL.

(2) ADD 100' OF LINE TO EXISTING SYSTEM IN A 6' x 50' BED WHERE INDICATED

(3) ADD 50' TO EXISTING WASHING MACHINE LINE BY ADDING 6' x 25' BED

(4) CONTRACTOR TO MEET ENVIRONMENTAL HEALTH SPECIALIST ONSITE PRIOR TO BEGINNING INSTALLATION. NEW LINE 6' X 50'

(5) ALL PARTS OF EXISTING SYSTEM AND ANY NEW INSTALLATIONS ARE TO BE 10' FROM NEW PROPERTY LINE.

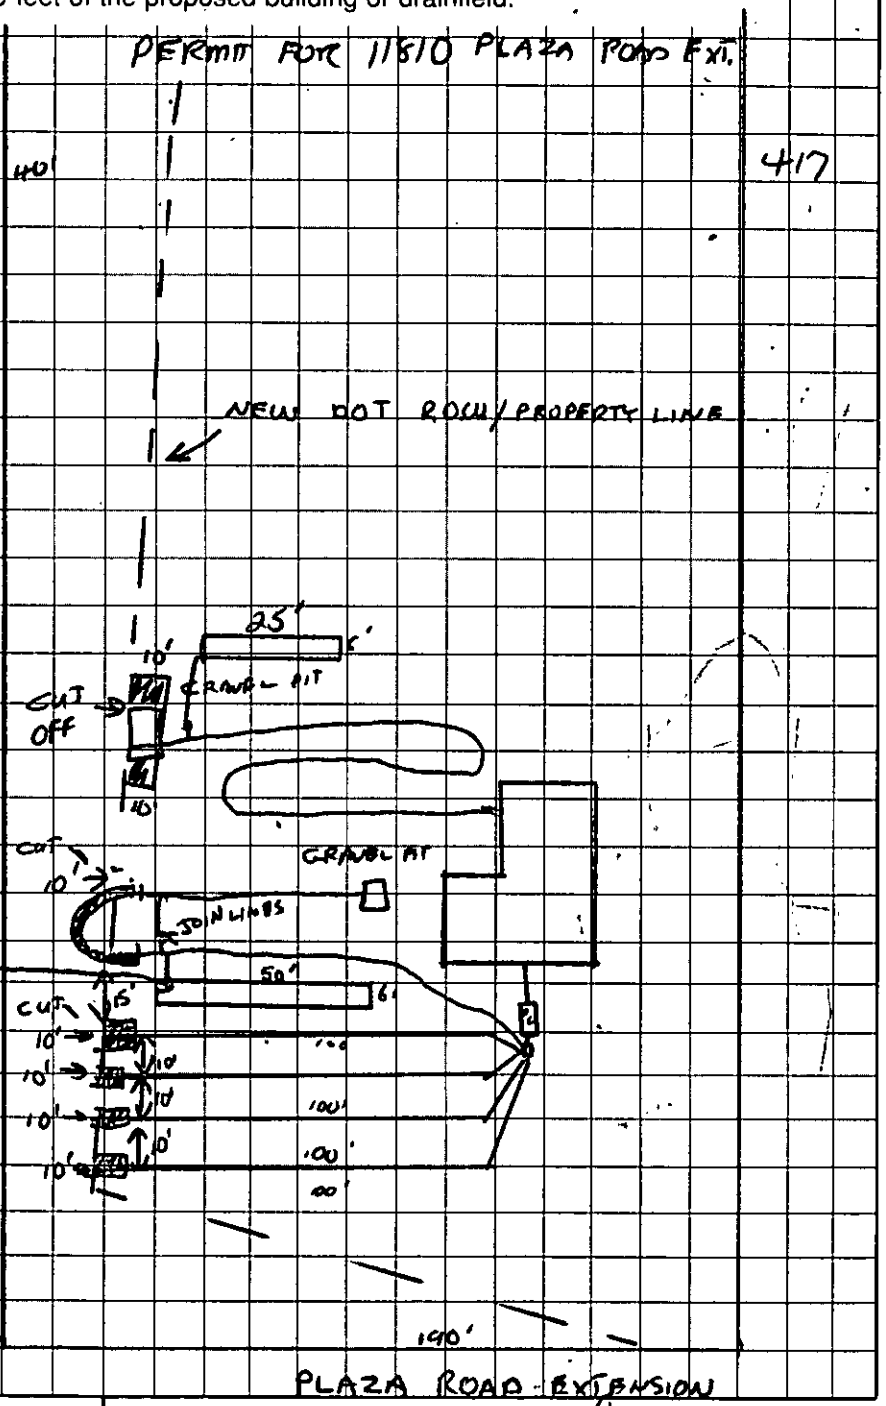

Barbara J. Martin - N.C.D.O.T
OWNER/AGENT SIGNATURE

DATE 7/10/98

APPROVAL DATE 9/10/98

White - Health Department's Copy Canary - E.H.S. Copy Pink - Owner's Copy

Permit Number: 13397 REPAIR/ALTERATION Tax Number: 111-041-13

- The IMPROVEMENT PERMIT is subject to revocation if site plans or the intended use change. There is to be NO grading, filling or disturbance of the soil in the area of the septic tank system or repair area.
- CONSTRUCTION AUTHORIZATION must be obtained prior to receiving a Building Permit. The Construction Authorization is NOT transferable. Do not clear, grade, fill or disturb soil prior to obtaining a Construction Authorization.
- Domestic-type wastewater only. No industrial process wastewater may be discharged into the system.

Basement	___ Yes	___ No	___ Partial Basement
Type Primary Wastewater System Type (circle one): I (II) III IV V VI	___ Conventional ___ Prefabricated, permeable block panel system X Shallow Placed Conventional	___ Low Pressure Pipe ___ Large Diameter Pipe ___ Fill ___ Other	___ Innovative or Experimental: ___ IWWS-93-1 ___ IWWS-93-2 ___ IWWS-94-1
___ Long-term acceptance rate	NA Max gallons/day wastewater flow	450 Absorption Area (sq ft)	9' Trench spacing (min. on centers)
YES Serviced by private well	NA Gallon septic tank	150' Total trench length (ft)	24" Maximum trench depth (At least 12" of provisionally suitable soil must remain between trench bottom and unsuitable soil conditions)
3 Bedrooms in residence	NA Gallon pump tank	12" Depth of stone	
Any surface waters present:	Type:	Minimum separation distance:	
Site modifications required:			
Additional Conditions: * SEE PLOT PLAN			
Repair Area System Type Type (circle one): I II III IV V VI	___ Conventional ___ Prefabricated, permeable block panel system ___ Shallow Placed Conventional	___ Low Pressure Pipe ___ Large Diameter Pipe ___ Fill ___ Other	___ Innovative or Experimental: ___ IWWS-93-1 ___ IWWS-93-2 ___ IWWS-94-1
___ Absorption Area (Sq ft) ___ Total Trench Length (Ft)	___ Depth of Stone Trench	___ Trench spacing (min. on centers)	___ Maximum Trench Depth
For existing system, enter the year originally installed:			

The undersigned, an authorized agent of the MECKLENBURG COUNTY HEALTH DEPARTMENT, certifies that the Department has approved the Request for the Job Location contained in this document. This approval is granted in accordance with the provisions of Laws and Rules For Sewage, Treatment and Disposal in effect at the time of issuance of the permit and is subject to the following provisions:

- No work shall be conducted on the septic tank system until an Installation, Construction, Alteration and/or Repair Approval is granted by this Department
- This Improvement permit is transferable.

Jack A Arell 9-4-98
DEHNR Authorized Agent Date

Barbara J Morton 9/10/98
Owner/Agent Signature Date

N.C. D.O.T.
APPRAISAL SECTION

MECKLENBURG COUNTY
HEALTH DEPARTMENT
ENVIRONMENTAL HEALTH DIVISION
c/o HAL MARSHALL CTR.
SUITE 211
700 N. TRYON ST.
CHARLOTTE, N.C. 28202.
(704) 336-5102

NORTH CAROLINA DEPARTMENT OF
ENVIRONMENTAL, HEALTH,
AND NATURAL RESOURCES
DIVISION OF ENVIRONMENTAL HEALTH
ON-SITE WASTEWATER SECTION

IWWS-100195

FEE: 200.00
DATE: 8-12-98
Y\W OFF 3\6\84

APPLICATION FOR IMPROVEMENT PERMIT FOR RESIDENTIAL SITE INDIVIDUAL WATER AND WASTEWATER SYSTEMS PROGRAM

[ ] CRT

TYPE APPLICATION: ___ NEW SYSTEM _x_ EXPANSION/ ALTERATION OF EXISTING SYSTEM ___ REPAIR OF EXISTING SYSTEM

NORTH CAROLINA
DEPARTMENT OF ENVIRONMENT, HEALTH, AND NATURAL RESOURCES
DIVISION OF ENVIRONMENTAL HEALTH
ON-SITE WASTEWATER SECTION

FILE #: ~~#897~~ 13397

PROPERTY INFORMATION (FROM ENGINEERING FORM) FOR JOB LOCATION:

TAX/PARCEL NUMBER: 111-041-13

STREET ADDRESS: 11810 Plaza Rd. Ext., Charlotte,NC

SUBDIVISION OR MOBILE HOME PARK NAME:

LOT NUMBER:

TYPE OF BUILDING (CHECK ONE):

___ SINGLE MOBILE HOME(S)
___ DOUBLE WIDE (D)
_x_ HOUSE (H)
___ MODULAR HOME (M)
___ MULTIPLE FAMILY (U)
___ OTHER (O)

TOWNSHIP (CHECK ONE):

___ 0 MECKLENBURG
___ 1 CHARLOTTE
___ 2 DAVIDSON
___ 3 CORNELIUS
___ 4 PINEVILLE
___ 5 MATTHEWS
___ 6 HUNTERSVILLE
___ 7 MINT HILL

HEATED SQUARE FOOTAGE: 1535 s.f.

NUMBER OF BEDROOMS: 3 NUMBER OF OCCUPANTS:

CLOSING DATE_____

FOUNDATION FOR RESIDENCE:

___ WITHOUT BASEMENT
___ ON SLAB
_x_ CRAWL SPACE
___ WITH BASEMENT /PLUMBING
___ WITH BASEMENT /NO PLUMBING

IF EXPANSION/ALTERATION OF EXISTING SYSTEM, DESCRIBE THE PROPOSED BUILDING ADDITION:
Right of Way acquisition will acquire part of existing system. Alteration needed to relocate system out of proposed right of way for Outer Loop Project.

WILL THERE BE A HOME BUSINESS IN THE RESIDENCE: ___ YES _x_ NO TYPE: _____

WATER SUPPLY (CHECK ONE):
___ COMMUNITY (C)
___ MUNICIPAL (M)
_x_ PRIVATE WELL (P)
___ SHARED WELL (S)
___ OTHER 'SPRINGS' (O)

IF ANY OF THE FOLLOWING ARE LOCATED ON THE PROPERTY, PLEASE SHOW LOCATION ON PLAT:

BURIED CABLES, LANDFILLS, STUMPHOLES	___ YES ___ NO	WELL, SPRINGS OR WATERLINES	_x_ YES ___ NO
EXISTING WASTEWATER SYSTEMS	_x_ YES ___ NO	DESIGNATED WETLANDS	___ YES ___ NO
EASTMENTS OR RIGHT-OF-WAYS	___ YES ___ NO		

PROPERTY OWNER:

NAME: Mullis, Thomas G.,Sr. and wife Carol
(LAST) (FIRST) (MI)

ADDRESS: 11810 Plaza Rd. Ext.

CITY: Charlotte STATE: NC ZIP: 28215

DAYTIME PHONE: Before 12:30 (704) 568 -3814 or After 12:30 535-2552

LEGAL AGENT FOR PROPERTY OWNER, IF APPLICABLE:

NAME:
(LAST) (FIRST) (MI)

DAYTIME PHONE: ( ) -

WHAT DATE WAS THE PROPERTY ORIGINALLY DEEDED AND RECORDED? 5/77

An Improvement Permit is subject to suspension or revocation if site plans or the intended use change or if information submitted in this application is falsified or changed. The undersigned, owner, or legal agent for the owner, of the property described above as the "Job Location" has read the foregoing application, acknowledges that the contents of same are true, and authorizes agents of the Mecklenburg County Health Department to enter onto the property for the purpose of processing this request.

SIGNED: Carol D Mullis DATE: 7/29/98

MECKLENBURG COUNTY HEALTH DEPARTMENT
ENVIRONMENTAL HEALTH DIVISION
c/o HAL MARSHALL CTR., SUITE 211, 700 N. TRYON ST., CHARLOTTE, N.C. 28202., (704) 336-5102

File # ~~H397~~
13397

STATE OF NORTH CAROLINA
DEPARTMENT OF TRANSPORTATION

JAMES B. HUNT JR.
GOVERNOR

P.O. BOX 25201, RALEIGH, N.C. 27611-5201

E. NORRIS TOLSON
SECRETARY

TO: J. Andrew Walker
Environmental Health Specialist
Mecklenburg County Health Department

FROM: Barbara F. Morton
Staff Real Estate Appraiser
N.C. Department of Transportation

DATE: August 12, 1998


SUBJECT: Request for Soil Test for Alteration of Septic System
Project: 6.678015T
Parcel: 38
Property Owner: Thomas G. Mullis
Address: 11810 Plaza Road Extension
Charlotte, North Carolina

The proposed right of way for the Outer Loop Project will acquire a portion of the existing septic system for Parcel 38 which has a street address of 11810 Plaza Road Extension, Charlotte, N.C. A determination as to whether this system can be relocated to an area outside of the proposed right of way is needed.

Attached is a Mecklenburg County Health Department's application for improvement permit for alteration of existing system and a check in the amount of $200.00 which is the required fee for this evaluation. Also attached is a copy of the plan sheet at this location and a copy of the existing system as drawn by the Mecklenburg County Health Department. After you have looked over this material, please give me a call at (704) 537-1541 to schedule an appointment for this soil evaluation. The N.C.D.O.T. Location Department will need 2 - 3 days notice to stake the proposed right of way on the ground.


Thank you for you assistance in this matter.

APPLICATION #: 13397 File No. 11397

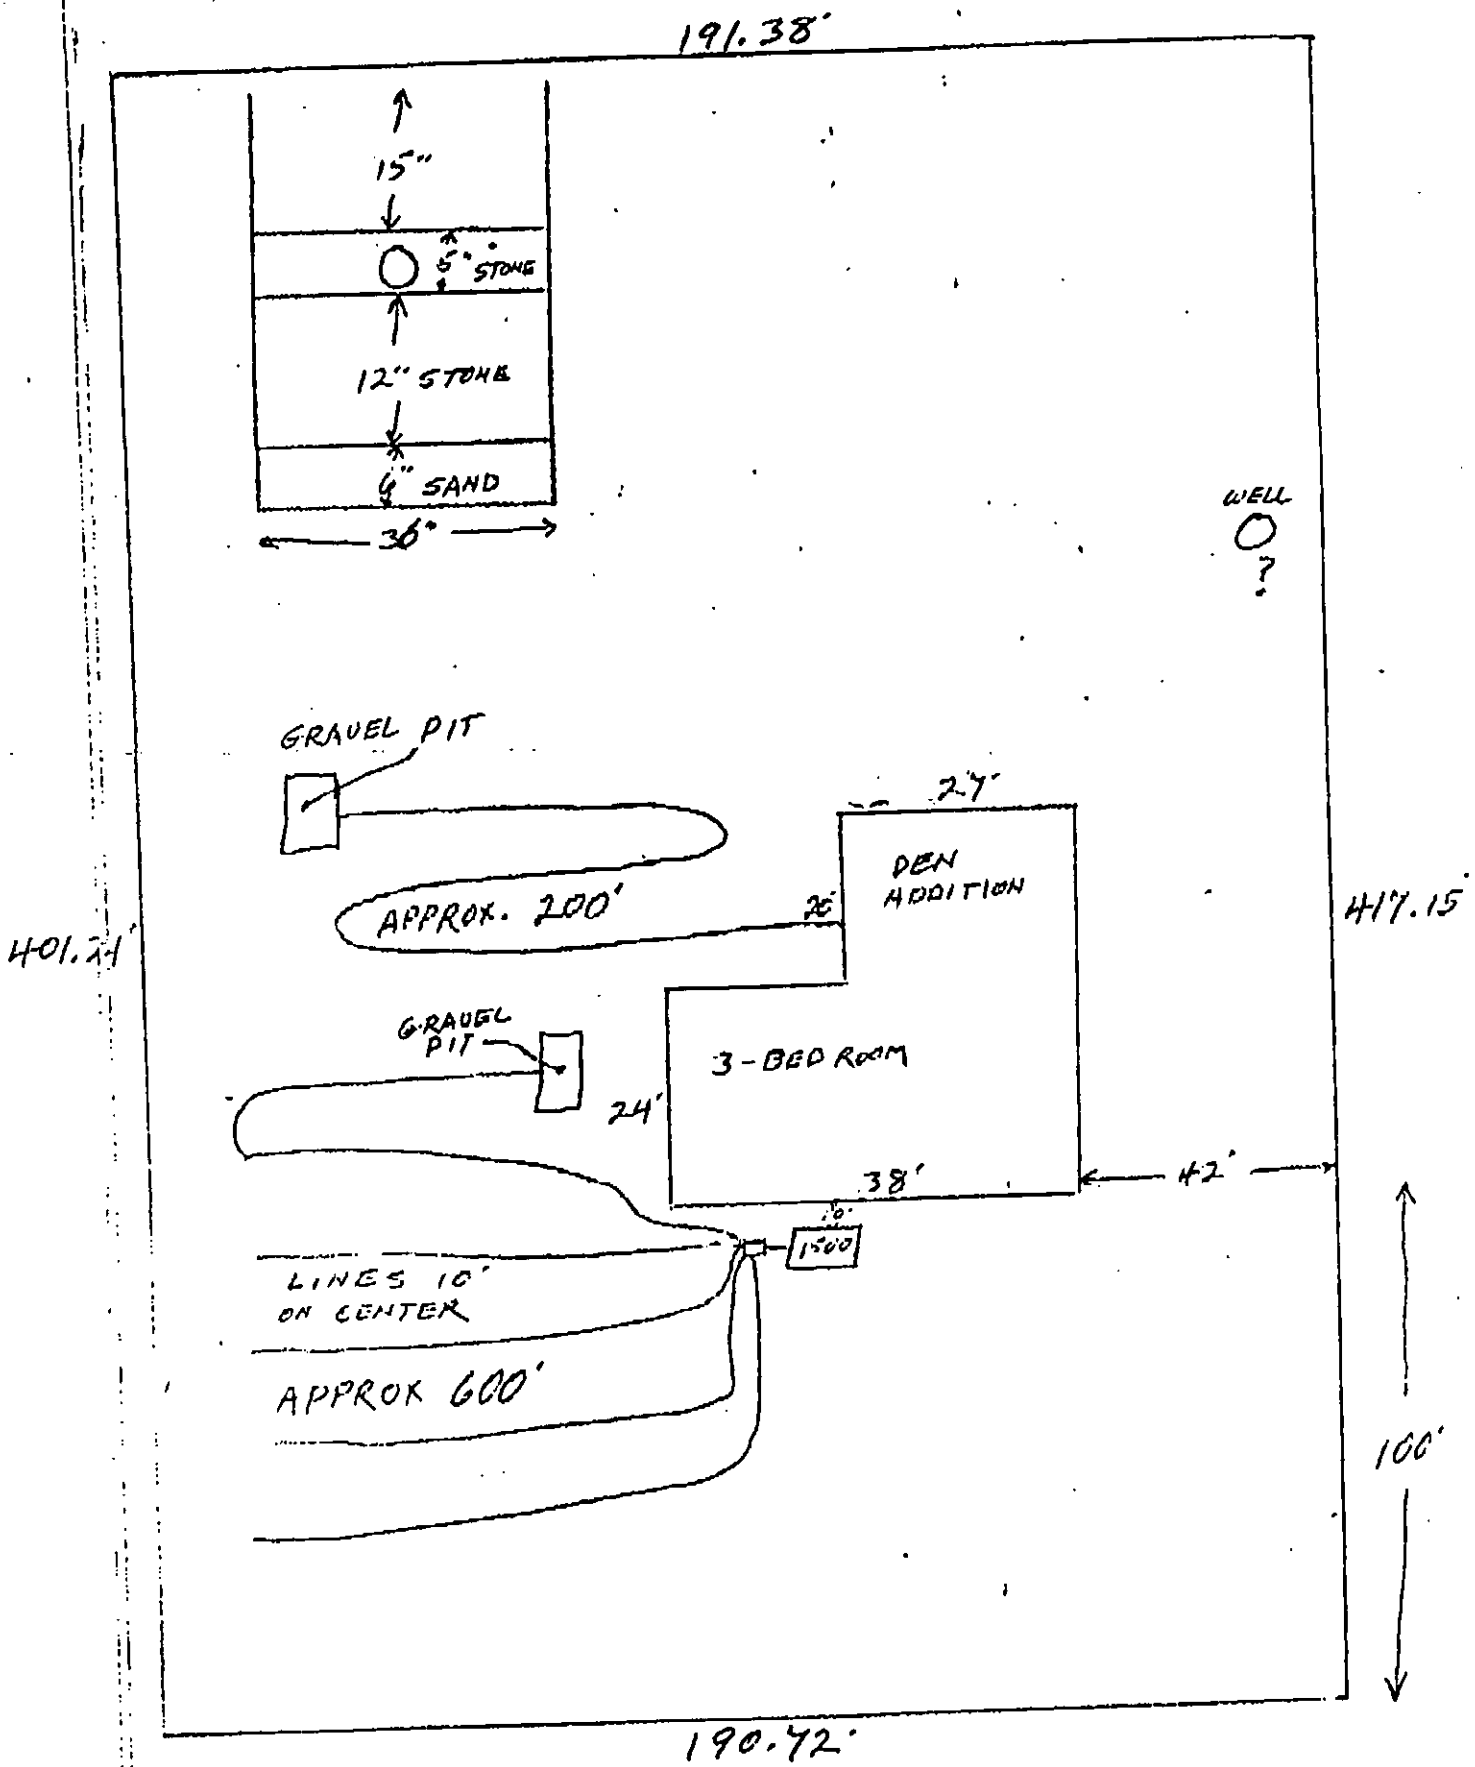

PLAZA RD. EXT.

From : EASTERN CONST CO of CHARLOTTE PHONE No. : 704 535 0383 Jul.16 1998 12:46PM P02

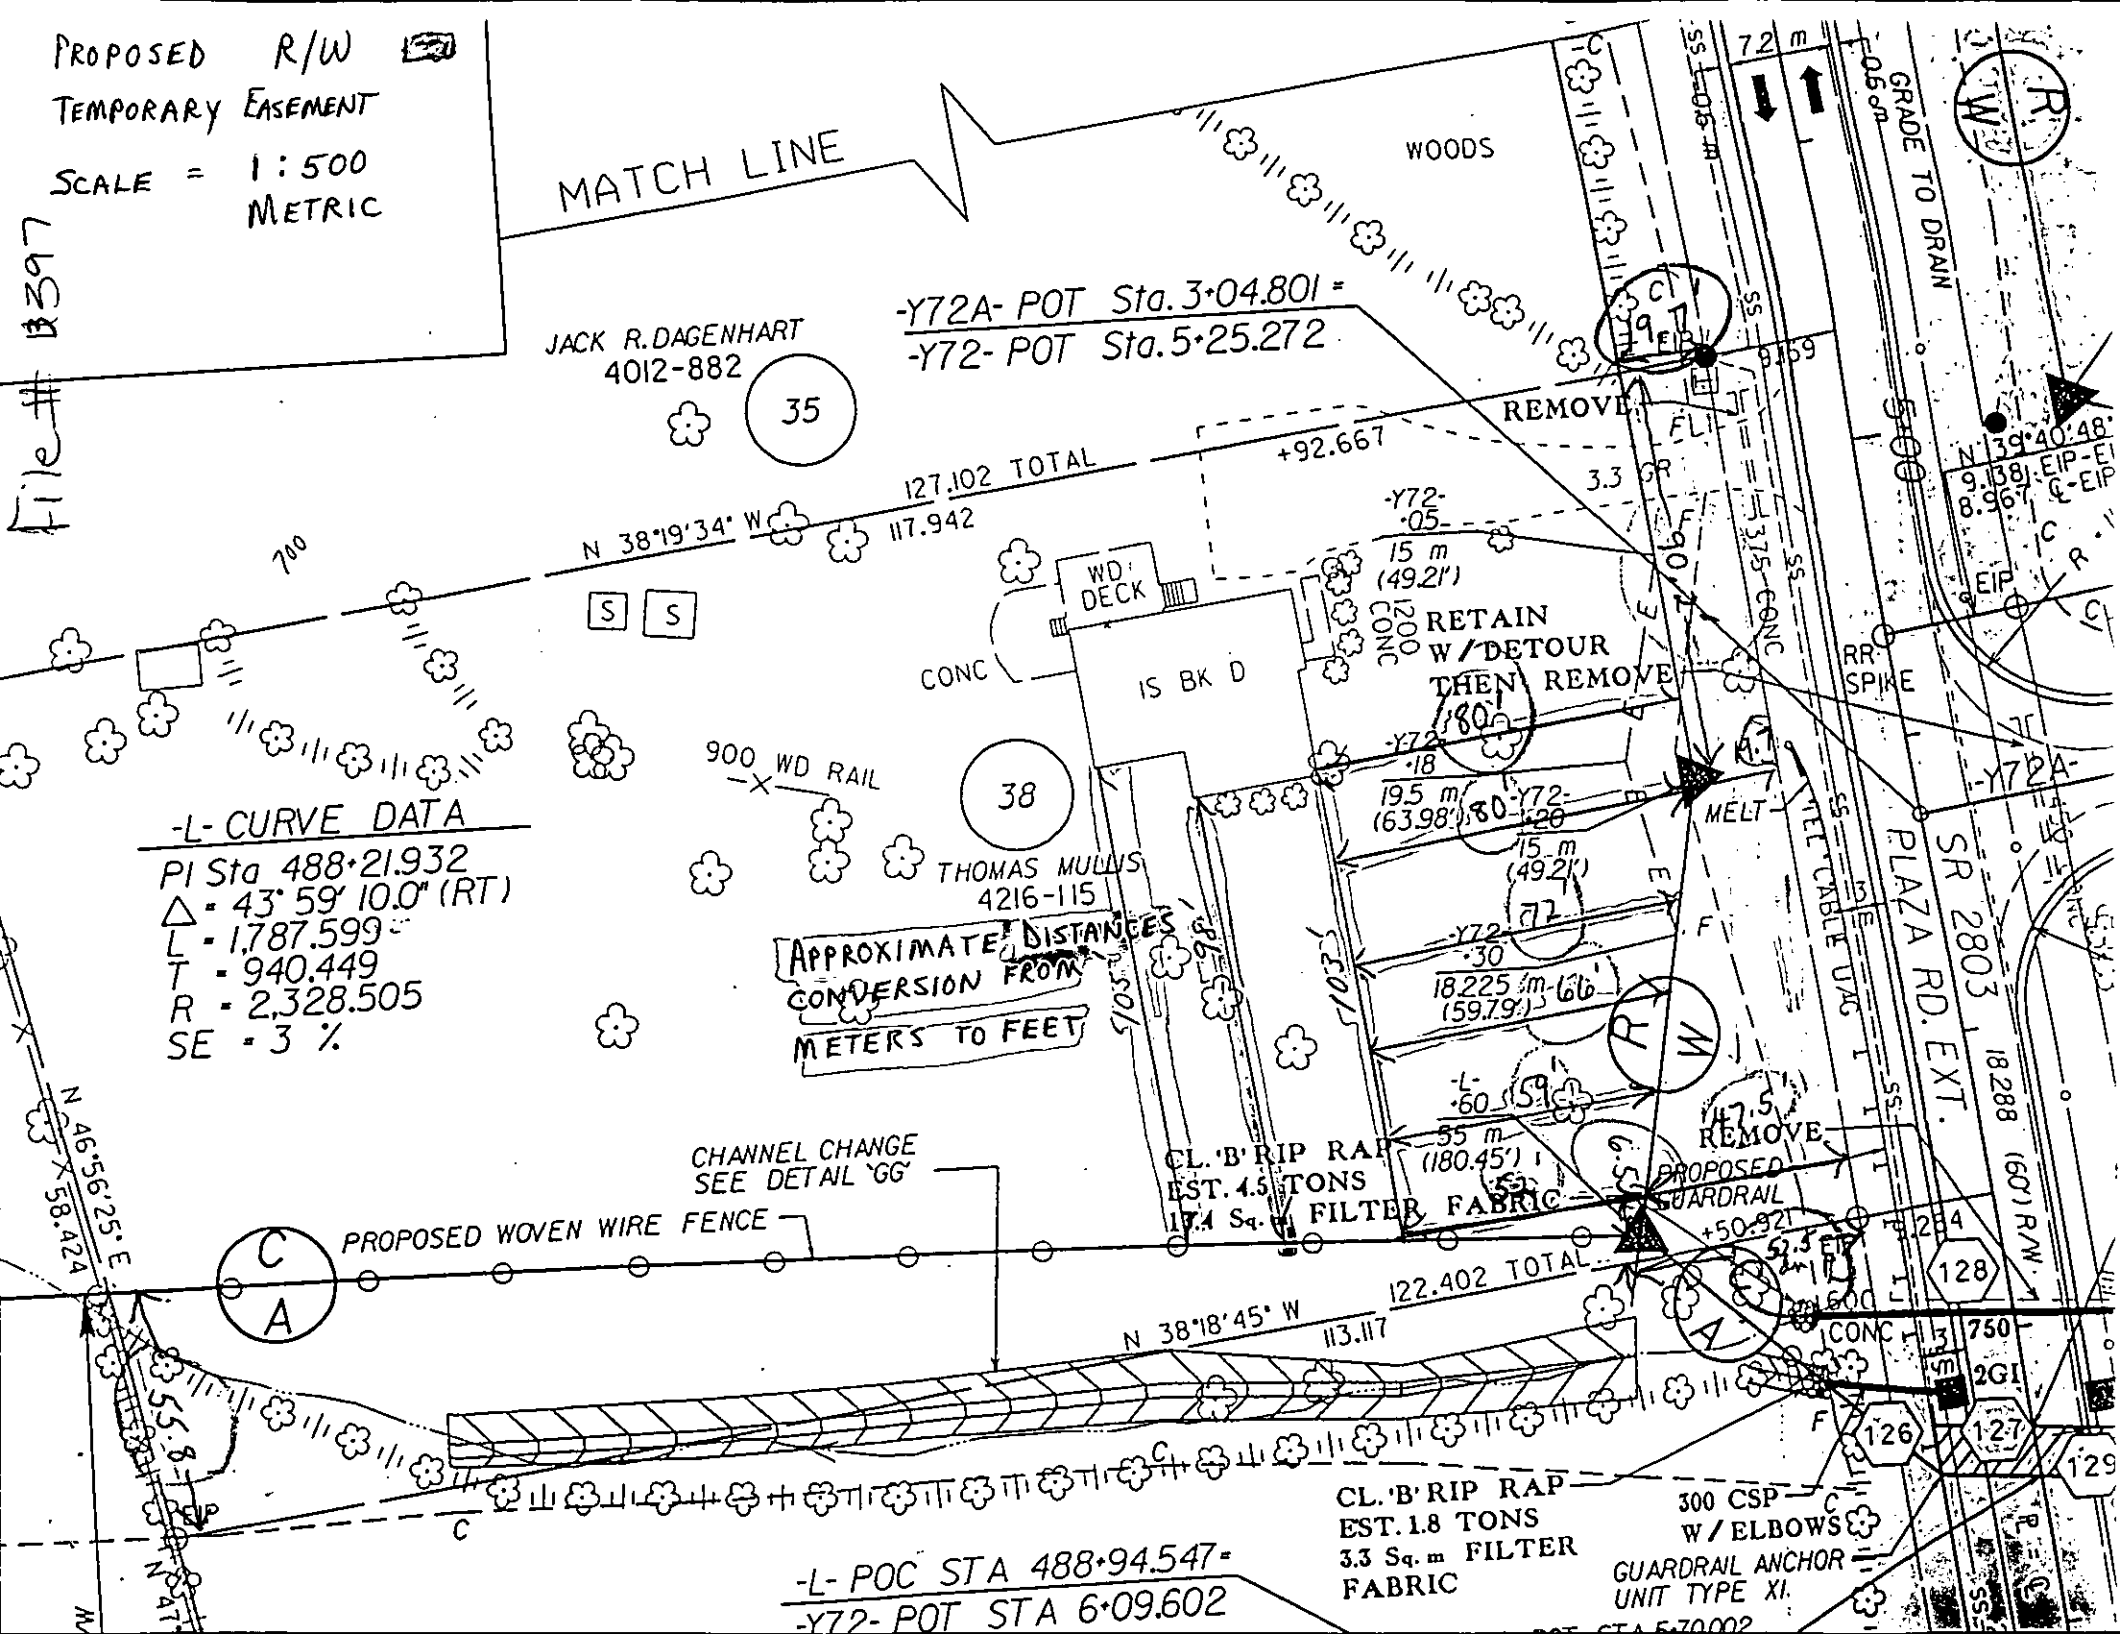
PROPOSED R/W
TEMPORARY EASEMENT
SCALE = 1:500 METRIC
File # B397
MATCH LINE
WOODS
JACK R. DAGENHART
4012-882
35
-Y72A- POT Sta. 3+04.801 =
-Y72- POT Sta. 5+25.272
REMOVE
+92.667
127.102 TOTAL
N 38°19'34" W
117.942
700
WD DECK
CONC
IS BK D
200 CONC
RETAIN W/DETOUR THEN REMOVE
-Y72-05-
15 m (49.21')
-Y72-18-
19.5 m (63.98')
-Y72-20-
15 m (49.21')
-Y72-30-
18.225 m (59.79')
-L-60-
55 m (180.45')
900 WD RAIL
38
THOMAS MULLIS
4216-115
APPROXIMATE DISTANCES CONVERSION FROM METERS TO FEET
-L- CURVE DATA
PI Sta 488+21.932
Δ = 43° 59' 10.0" (RT)
L = 1,787.599
T = 940.449
R = 2,328.505
SE = 3 %
CHANNEL CHANGE SEE DETAIL 'GG'
PROPOSED WOVEN WIRE FENCE
CL. 'B' RIP RAP
EST. 4.5 TONS
17.1 Sq. m FILTER FABRIC
MELT
REMOVE
PROPOSED GUARDRAIL
+50.92
122.402 TOTAL
N 38°18'45" W
113.117
N 46°56'25" E
58.424
55.8
CL. 'B' RIP RAP
EST. 1.8 TONS
3.3 Sq. m FILTER FABRIC
300 CSP W/ELBOWS
GUARDRAIL ANCHOR UNIT TYPE XI
-L- POC STA 488+94.547 =
-Y72- POT STA 6+09.602
PLAZA RD. EXT.
SR 2803
18.288 (60') R/W
GRADE TO DRAIN
7.2 m
5.06 m
9.159
N 39°40'48"
9.38 EIP-EI
8.96 ℄-EIP
EIP
RR SPIKE
-Y72A-
TEL CABLE U/G
375 CONC
750
2GI
128
126
127
129
284
600

P.O.T. C. No. 111-021-92

Map Date 12-23-77


File # B397

MECKLENBURG COUNTY
DEPARTMENT OF ENVIRONMENTAL HEALTH

Application for an
Installation, Construction, Alteration, and/or Repair Permit
(Individual Septic Tank System with Subsurface, Soil Absorption, Effluent Discharge)

The owner of that property described hereinafter hereby applies to the Mecklenburg County Department of Environmental Health for a permit to:

1) X Install or Construct 2) _____ Alter or Repair an Individual septic tank wastewater treatment system with a subsurface, soil absorption, effluent discharge.

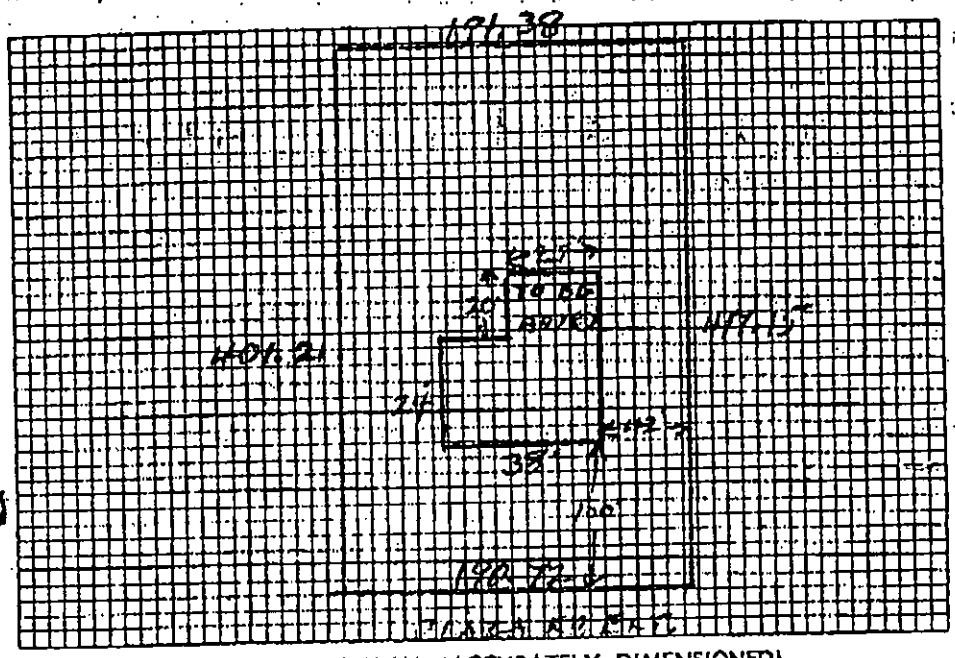

3) PLOT PLAN (ACCURATELY DIMENSIONED)

Mobile Home ____ Yes X No
Residence X Yes ____ No
4) No. of Bedrooms 3
5) Business Use — Max No Employees ____
6) Washing Machine X Yes ____ No
7) Garbage Disposal ____ Yes X No
8) Dishwasher X Yes ____ No
9) Water Supply:
A) Individual Well X
B) Governmental System ____
C) Community System:
1. Well source ____
2. Governmental source ____
10) Sewage System:
House located within 200 feet of public sewer ____ Yes X No
House located within 200 feet of community sewer ____ Yes X No
11) FHA Case No. ____
12) VA Case No. ____

13) NAME OF OWNER MULLIS (LAST) CAROL D. & TOMMY (FIRST) (MIDDLE)

14) ADDRESS OF OWNER 3731 CAMP STEWART RD.

15) PHONE NO. Home 545-5922 Office 377-8329

16) LOCATION OF SYSTEM PLAZA RD. EXT. (STREET OR COUNTY ROAD)

17) SUBDIVISION ____ Lot No. B Block No. ____

Map Book No. ____ Page No. ____

18) DEED REFERENCE — DEED BOOK ____ AT PAGE ____

19) HAS A SOIL INVESTIGATION BEEN RUN? X YES ____ NO DATE RUN 12/5/77

20) PTR NUMBER (See Instructions) ____

The undersigned person hereby agrees that he has read the foregoing application and that the contents of same are true. It is understood that any permit applied for herein shall be void and of no effect if any of the above facts are not true.

1/11/78
DATE OF APPLICATION

Carol D. Mullis
OWNER

EHD-5-76

Owner's Copy

From : EASTERN CONST CO of CHARLOTTE PHONE No. : 704 535 0383 Jul. 16 1998 12:46PM P03

Serial No. 1461

Issued January 17, 1978

T. C. No. P.0.111-041-02

Map Date 12-23-77

File #13397

MECKLENBURG COUNTY, DEPARTMENT OF ENVIRONMENTAL HEALTH

TO THE BUILDING INSPECTION DEPARTMENT

IMPROVEMENT PERMIT

APPROVAL OF LOT FOR INSTALLATION OF AN INDIVIDUAL SEPTIC TANK WITH SUBSURFACE, SOIL ABSORPTION, EFFLUENT DISCHARGE

NAME OF OWNER Mullis (LAST) Carol & Tommy (FIRST) T (MIDDLE)

ADDRESS OF OWNER 3731 Camp Stewart Road, Charlotte, NC ZIP 28215

LOCATION OF LOT Plaza Road Extention (STREET OR COUNTY ROAD)

SUBDIVISION _____ LOT NO. B BLOCK NO. _____

MAP BOOK NO. _____ PAGE NO. _____

The above specified lot is approved by the Mecklenburg County Department of Environmental Health for the installation of an individual septic tank system with subsurface, soil absorption, effluent discharge based on the soil investigation, on an on-site inspection of the said lot; and upon the information supplied in the "Application for an Installation, Construction, Alteration, and/or Repair Permit", number 13397. This approval is subject to the following terms and conditions:

1. That the nitrification field be installed, constructed, altered and/or repaired in the same area where the soil investigation was run.
2. That an "Installation, Construction, Alteration, and/or Repair Permit" be issued and in full force and effect when the system is installed, constructed, altred, and/or repaired and that the system be installed in accordance with same.

This approval may be revoked and the building inspection department requested to revoke any building permit(s) which have been issued to authorize construction on the said lot if at any time it is determined that any information contained in the "Application for an Installation, Construction, Alteration, and/or Repair Permit" is not correct or is untrue or that the septic-tank system is not being installed, constructed, altered and/or repaired in accordance with a valid Installation, Construction, Alteration, and/or Repair Permit.

*Agreement Forms Signed and presented for recording on January 16, 1978.

John P Adkisson
Environmentalist

Environmental Health Director, or Authorized Section Head

EHD-S-76

From : EASTERN CONST CO of CHARLOTTE PHONE No. : 704 535 0383 Jul. 16 1998 12:47PM P04

31 March 1978

Serial No. 1483


ICAR(S) Permit No. 13397

T. C. No. 111-041-13

Map Date 3-22-78

MECKLENBURG COUNTY
DEPARTMENT OF ENVIRONMENTAL HEALTH
INSTALLATION, CONSTUCTION, ALTERATION, AND/OR REPAIR PERMIT
(Individual Septic Tank System with Subsurface, Soil Absorption, Effluent Discharge)

Permission is hereby given to ✓ Install or Construct, ____ Alter or Repair the individual septic tank wastewater treatment system with subsurface, soil absorption, effluent discharge as specified herein at the described location. This permit is granted based upon the information supplied in application 13397 dated 1-11-78 and this permit shall be void and of no effect if the information provided in the application is not true or is erroneous. All work shall be completed on or before 1 May 1978 after which date this permit shall be null and void.

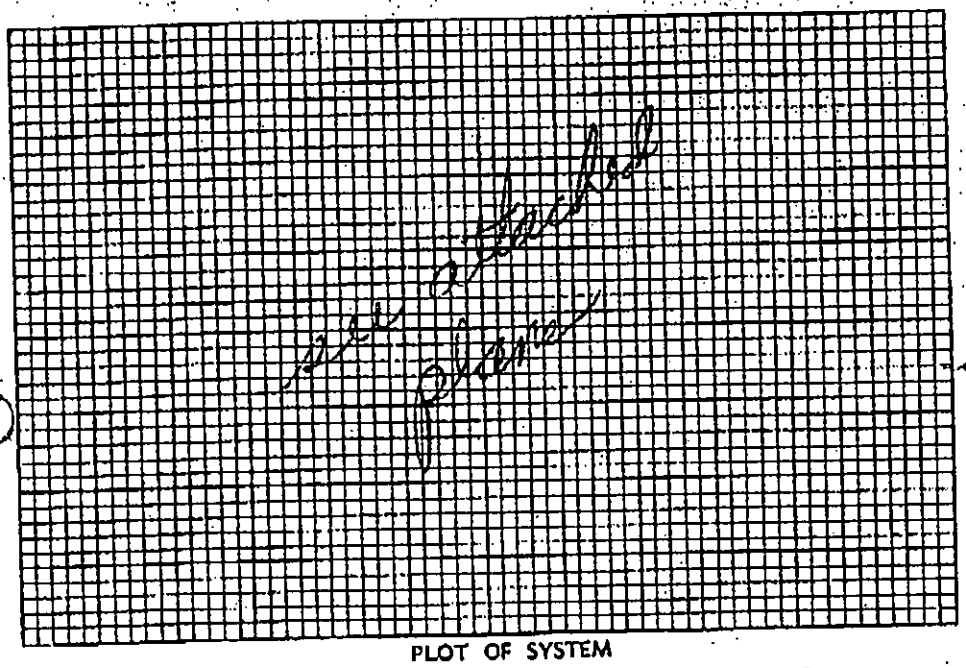

PLOT OF SYSTEM

Permeability Rate unsuitable

Liquid Capacity of Tank ____

Tank Construction ____

Absorption and/or Nitrification Lines: ____

Total Line Length ____

Number of Lines ____

Distance from House ____

Distance from Property Line ____

Distance from Well 100'

NAME OF OWNER Mullis, Carol D.

LOCATION OF PROPERTY Plaza Road Ext Lot "B"

The system shall meet all of the construction requirements as set forth in the Regulations of the Mecklenburg County Health Commission which are in effect on the date of the granting of this permit. A certificate of approval must be issued by the Environmental Health Director before any system can be covered up or otherwise rendered uninspectable or can be used. The issuance of this permit does not in any way guarantee that the system anticipated to be constructed will operate properly, or relieve any person now or hereafter owning, controlling or using such system from any liability resulting from the failure of the system to operate properly.

Comments: ~~As~~ To be installed in accordance with submitted plans for an alternate system (copy attached)

Division or Section Head

Environmentalist John D. A. Hussain

* If this permit is for the installation or construction of a new system, it must be signed by the division or a section head of the Department of Environmental Health in order to be valid. Only the signature of the Environmentalist is required where an existing system is being altered or repaired.

EHD-5-76

From : EASTERN CONST CO of CHARLOTTE PHONE No. : 704 535 0383 Jul. 16 1998 12:48PM P05

Issued May 30 1978 Serial No. 1047 T. C. No. III-CHI-13

File #B397

MECKLENBURG COUNTY
DEPARTMENT OF ENVIRONMENTAL HEALTH
ENVIRONMENTAL HEALTH DIVISION

CERTIFICATE OF APPROVAL
(Individual Septic Tank System with Subsurface, Soil Absorption, Effluent Discharge)

Name of Owner Mullis (LAST) Carol (FIRST) D. (MIDDLE)

Location of Property Plaza Road Ext Lot "B"

Application Number 13397 Permit Number 13397

Inspection Data:

Liquid Capacity of Tank 1500 gal Tank Material PC

Total Length of Drain Tile 600' - 200' Number of Lines 5 + 1

Depth of Filter Material 23" Cover Depth 18"

Water Supply Source Well Distance from Water Source 100'

Excavation Inspected _____ (DATE) Tank Inspected _____ (DATE)

Nitrification Field Inspected 5-30-78 (DATE)

Washing Machine Line Inspected, If Applicable 5-30-78 (DATE)

The undersigned has inspected the Individual Septic Tank System with subsurface, soil absorption, effluent discharge as described above and it has been _____ installed or constructed, _____ altered or repaired in accordance with the permit issued and the regulations of the Mecklenburg County Health Commission in effect on the date of issuance of the permit. The issuance of this Certificate of Approval does not in any way guarantee that the system will operate properly or relieve any person now or hereafter owning, controlling, or using such system from any liability resulting from the failure of the system to operate properly. This Certificate of Approval is issued subject to those restrictions and conditions shown on the permit(s) in addition to those listed below under comments. This Certificate of Approval shall be null and void if any information contained in the application is untrue or if any additions are made to the property which would increase the requirements for said system.

Comments: Septic installed as approved with


approximately 600' of drain line

Environmentalist

EHD-5-76

Owner's Copy

From : EASTERN CONST CO of CHARLOTTE PHONE No. : 704 535 0383 Jul. 16 1998 12:48PM P06

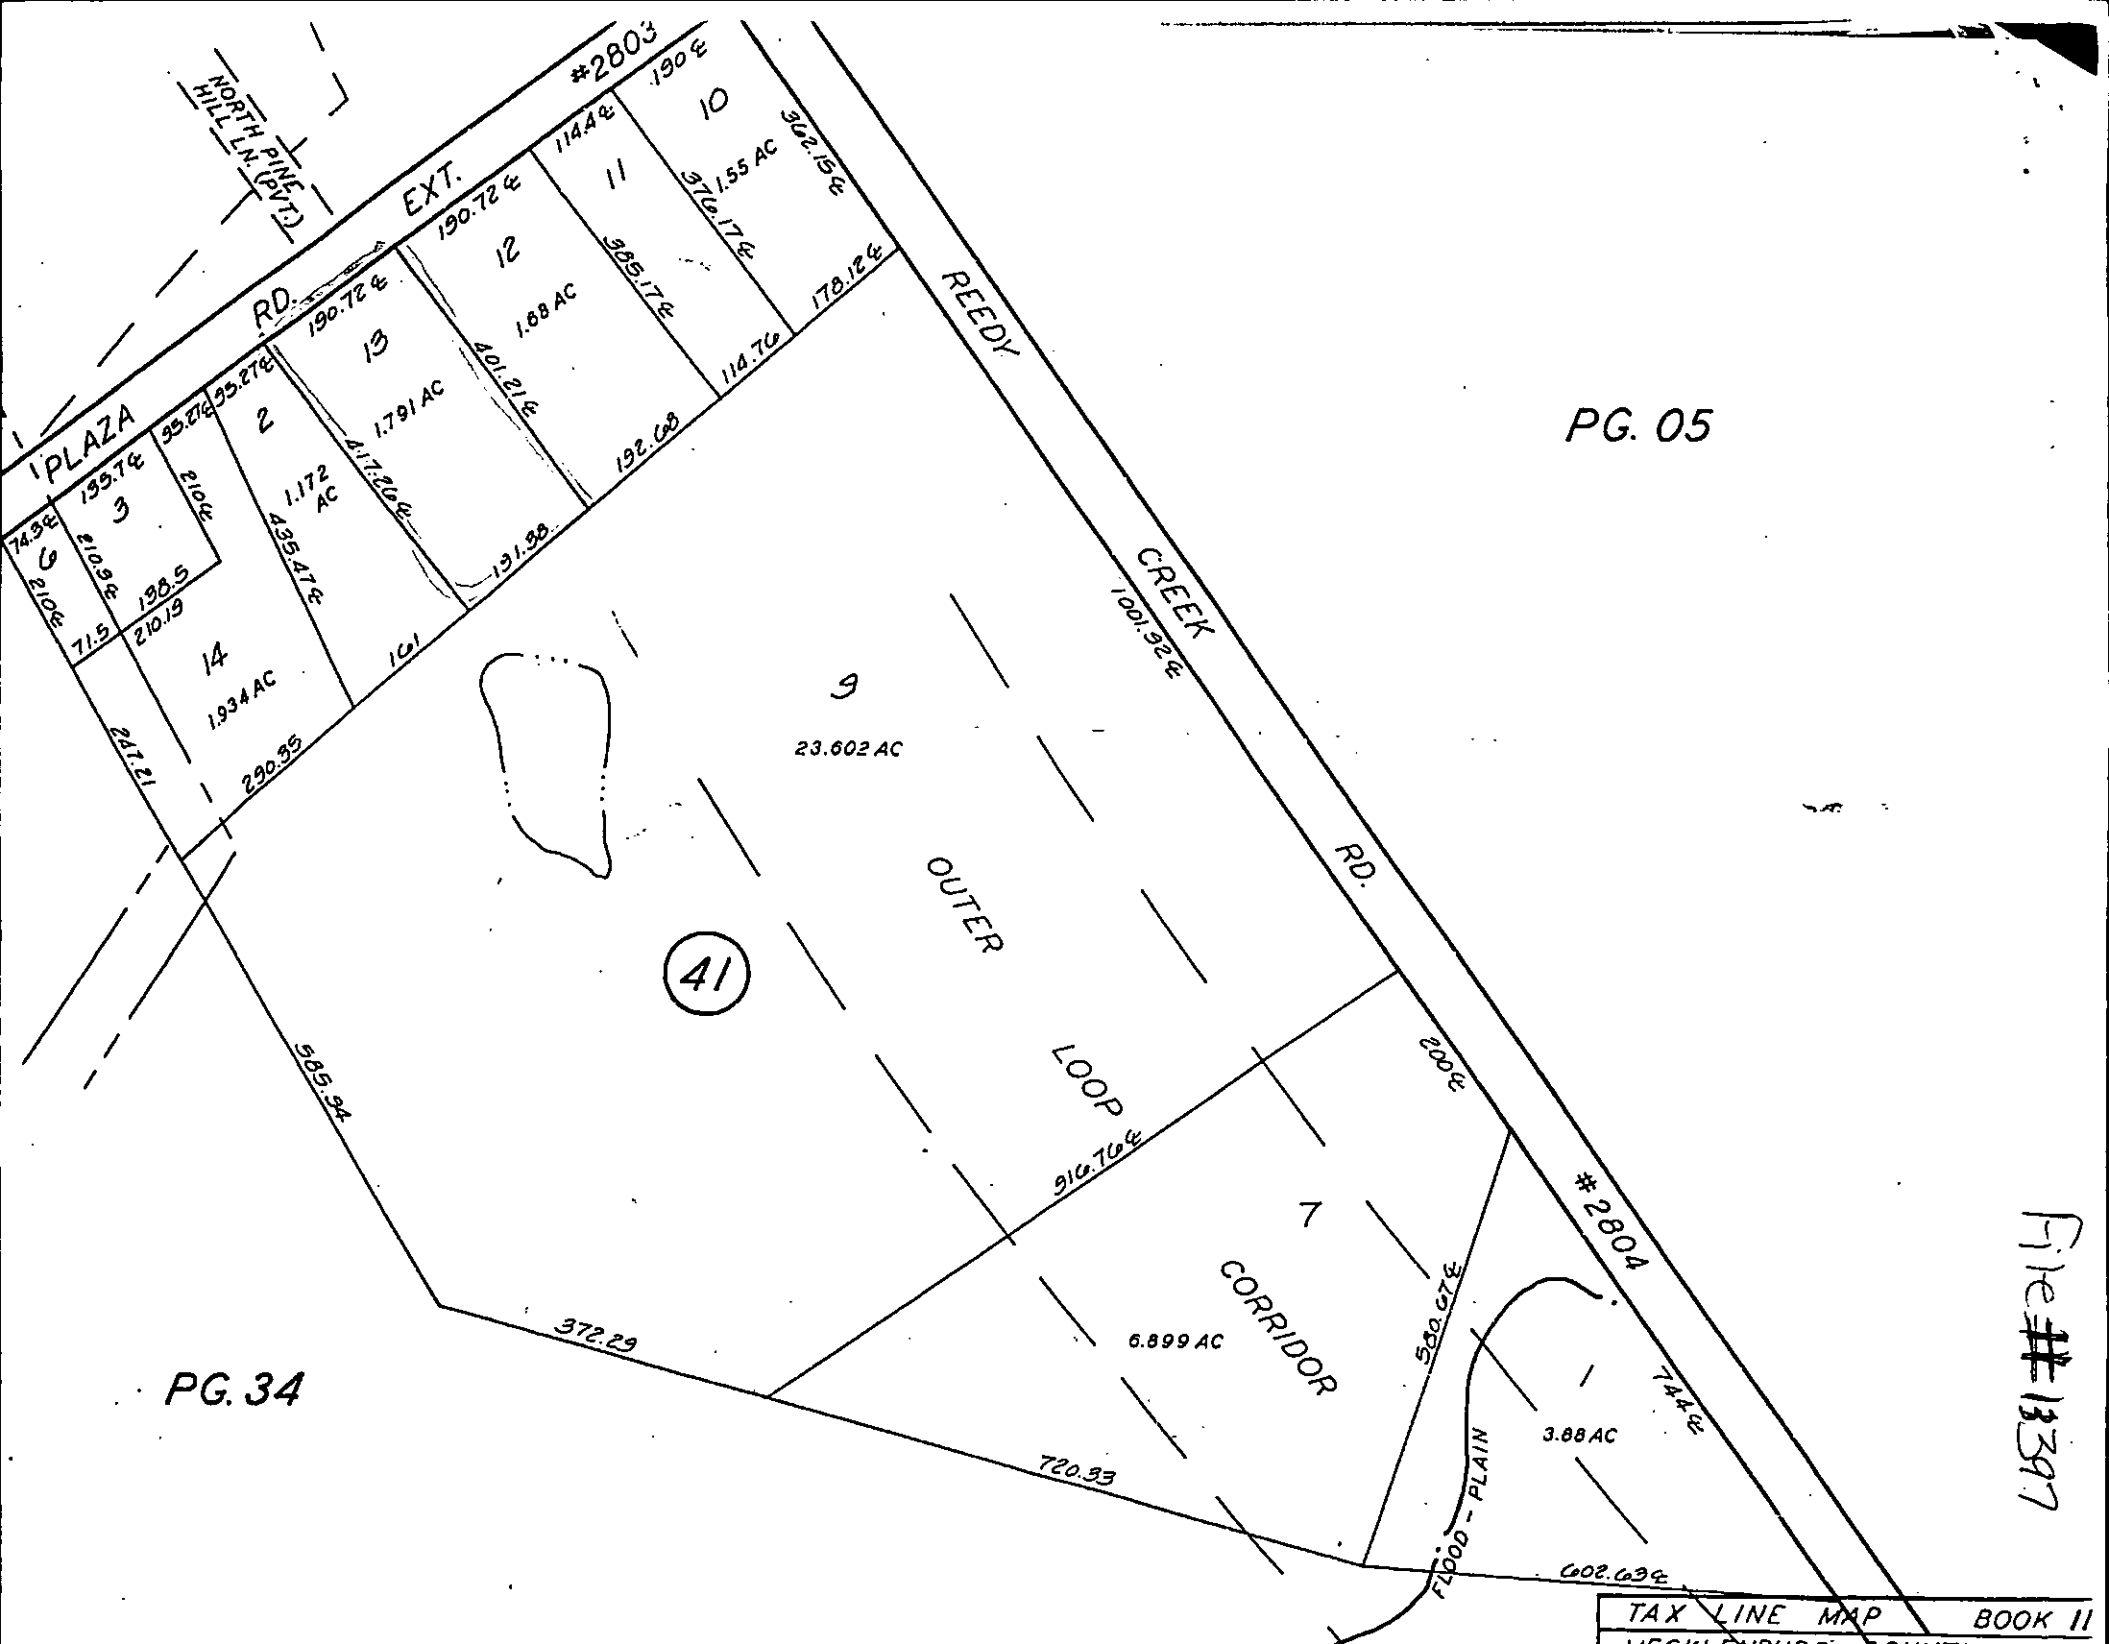
NORTH PINE HILL LN. (PVT.)
#2803
EXT.
RD.
PLAZA
190.72 ℄
114.44 ℄
190 ℄
362.15 ℄
10
376.17 ℄
11
1.55 AC
385.17 ℄
12
1.68 AC
401.21 ℄
13
1.791 AC
417.26 ℄
2
1.172 AC
435.47 ℄
3
2.109 ℄
198.5
210.19
14
1.934 AC
290.35
241.21
6
210 ℄
74.3 ℄
71.5
135.7 ℄
210 ℄
95.27 ℄
55.27 ℄
101
131.98
192.68
114.76
178.12 ℄
REEDY
CREEK
1001.92 ℄
RD.
9
23.602 AC
OUTER
LOOP
41
585.94
916.76 ℄
200 ℄
#2804
7
CORRIDOR
6.899 AC
372.29
720.93
580.67 ℄
744 ℄
3.88 AC
FLOOD - PLAIN
602.63 ℄
PG. 05
PG. 34
File #13397
TAX LINE MAP
BOOK 11