

199-031-09

12/20/2007

duponbj

Groundwater and Wastewater Services File Imaging Project
May 2007
Barcode Font = IDAutomationHC39M

FEE: 100.00 Ck # 7057 — DATE: 3/6/96

APPLICATION FOR IMPROVEMENT PERMIT FOR RESIDENTIAL SITE INDIVIDUAL WATER AND WASTEWATER SYSTEMS PROGRAM

[ ] CRT

TYPE APPLICATION: [X] NEW SYSTEM [ ] EXPANSION/ ALTERATION OF EXISTING SYSTEM [ ] REPAIR OF EXISTING SYSTEM

NORTH CAROLINA
DEPARTMENT OF ENVIRONMENT,
HEALTH, AND NATURAL RESOURCES
DIVISION OF ENVIRONMENTAL HEALTH
ON-SITE WASTEWATER SECTION

FILE #: 12713

PROPERTY INFORMATION (FROM ENGINEERING FORM) FOR JOB LOCATION:

TAX/PARCEL NUMBER: 199 - 031 - 09

STREET ADDRESS: York Road

SUBDIVISION OR MOBILE HOME PARK NAME:

LOT NUMBER:

TYPE OF BUILDING (CHECK ONE):

[ ] SINGLE MOBILE HOME(S) [ ] MODULAR HOME (M)
[ ] DOUBLE WIDE (D) [ ] MULTIPLE FAMILY (U)
[X] HOUSE (H) [ ] OTHER (O)

TOWNSHIP (CHECK ONE):

[X] 0 MECKLENBURG [ ] 4 PINEVILLE
[ ] 1 CHARLOTTE [ ] 5 MATTHEWS
[ ] 2 DAVIDSON [ ] 6 HUNTERSVILLE
[ ] 3 CORNELIUS [ ] 7 MINT HILL

HEATED SQUARE FOOTAGE: 1600

NUMBER OF BEDROOMS: 4 NUMBER OF OCCUPANTS: 3

FOUNDATION FOR RESIDENCE:

[ ] WITHOUT BASEMENT
[X] ON SLAB
[ ] CRAWL SPACE
[ ] WITH BASEMENT /PLUMBING
[ ] WITH BASEMENT /NO PLUMBING

IF EXPANSION/ALTERATION OF EXISTING SYSTEM, DESCRIBE THE PROPOSED BUILDING ADDITION:

WILL THERE BE A HOME BUSINESS IN THE RESIDENCE: [ ] YES [X] NO TYPE: _____

WATER SUPPLY (CHECK ONE):

[ ] COMMUNITY (C) [ ] MUNICIPAL (M) [X] PRIVATE WELL (P)
[ ] SHARED WELL (S) [ ] OTHER 'SPRINGS' (O)

IF ANY OF THE FOLLOWING ARE LOCATED ON THE PROPERTY, PLEASE SHOW LOCATION ON PLAT:

BURIED CABLES, LANDFILLS, STUMPHOLES [ ] YES [X] NO
EXISTING WASTEWATER SYSTEMS [ ] YES [X] NO
EASTMENTS OR RIGHT-OF-WAYS [ ] YES [X] NO
WELL, SPRINGS OR WATERLINES [ ] YES [X] NO
DESIGNATED WETLANDS [ ] YES [X] NO

PROPERTY OWNER:

NAME: McAllister (LAST) Rodrick (FIRST) J (MI)

ADDRESS: 2541 Sandy Porter Rd

CITY: Charlotte STATE: NC ZIP: 28273

DAYTIME PHONE: (704) 588 - 3626

LEGAL AGENT FOR PROPERTY OWNER, IF APPLICABLE:

NAME: (LAST) (FIRST) (MI)

DAYTIME PHONE: ( ) -

WHAT DATE WAS THE PROPERTY ORIGINALLY DEEDED AND RECORDED? 2-10-81

An Improvement Permit is subject to suspension or revocation if site plans or the intended use change or if information submitted in this application is falsified or changed. The undersigned, owner, or legal agent for the owner, of the property described above as the "Job Location" has read the foregoing application, acknowledges that the contents of same are true, and authorizes agents of the Mecklenburg County Health Department to enter onto the property for the purpose of processing this request.

SIGNED: Jason McAllister DATE: 3-7-96

MECKLENBURG COUNTY HEALTH DEPARTMENT
ENVIRONMENTAL HEALTH DIVISION
c/o HAL MARSHALL CTR., SUITE 211, 700 N. TRYON ST., CHARLOTTE, N.C. 28202., (704) 336-5102

Corrected Copy


PROPOSED PLOT PLAN

HEALTH DEPARTMENT
ENVIRONMENTAL HEALTH DIVISION
700 NORTH TRYON STREET
CHARLOTTE, NC 28202
PHONE (704) 336-5102

FILE: 12718

TC: 199-031-09

Draw in and name all roads adjoining the property. Draw in and accurately dimension the lot concerned. Accurately indicate property boundaries proposed and/or existing structures and driveways, underground utilities, and wells and springs within 100 feet of the proposed building or drainfield.

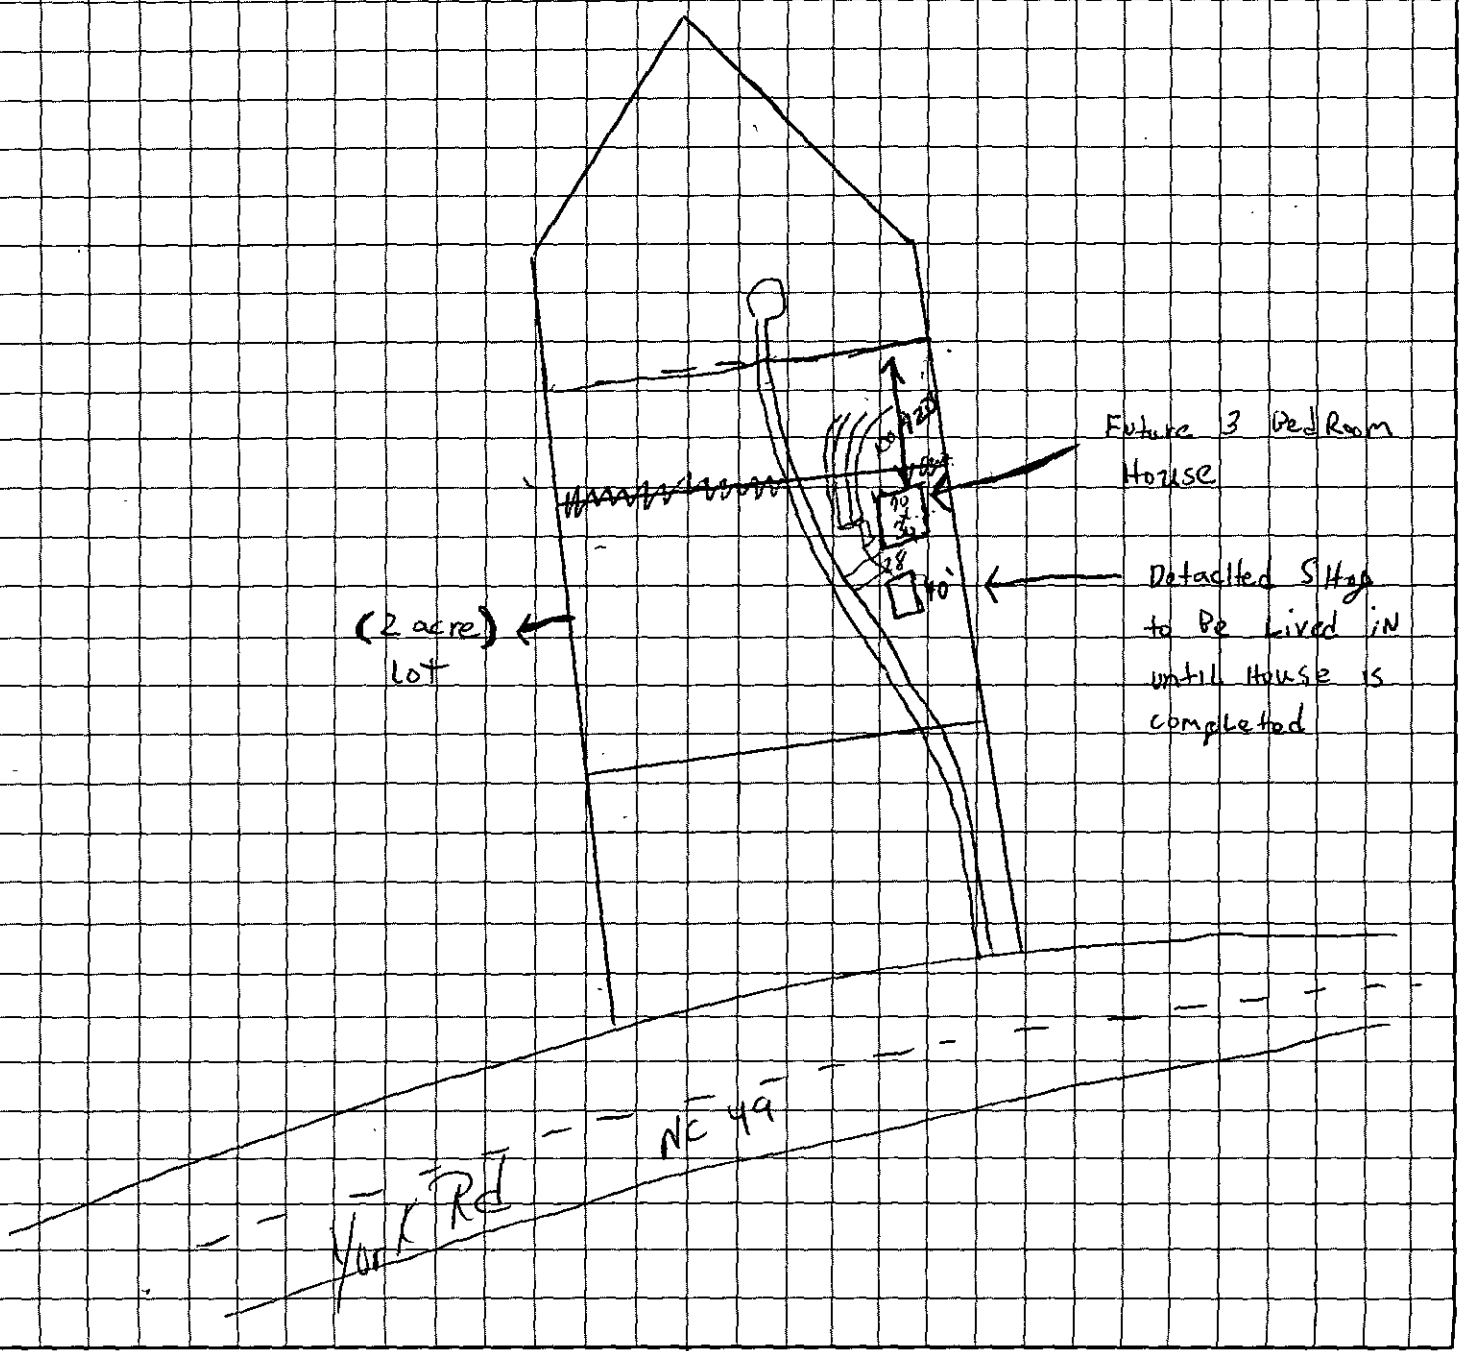

Jason McAllister
OWNER/AGENT SIGNATURE

DATE 4-19-96

APPROVAL DATE _____

White - Health Department's Copy Canary - E.H.S. Copy Pink - Owner's Copy

588-3626


PROPOSED PLOT PLAN

HEALTH DEPARTMENT
ENVIRONMENTAL HEALTH DIVISION
700 NORTH TRYON STREET
CHARLOTTE, NC 28202
PHONE (704) 336-5102

FILE: 1271B

TC: 199-031-09

Draw in and name *all roads* adjoining the property. Draw in and accurately dimension the lot concerned. Accurately indicate property *boundaries* proposed and/or existing structures and driveways, underground utilities, and wells and springs within 100 feet of the proposed building or drainfield.

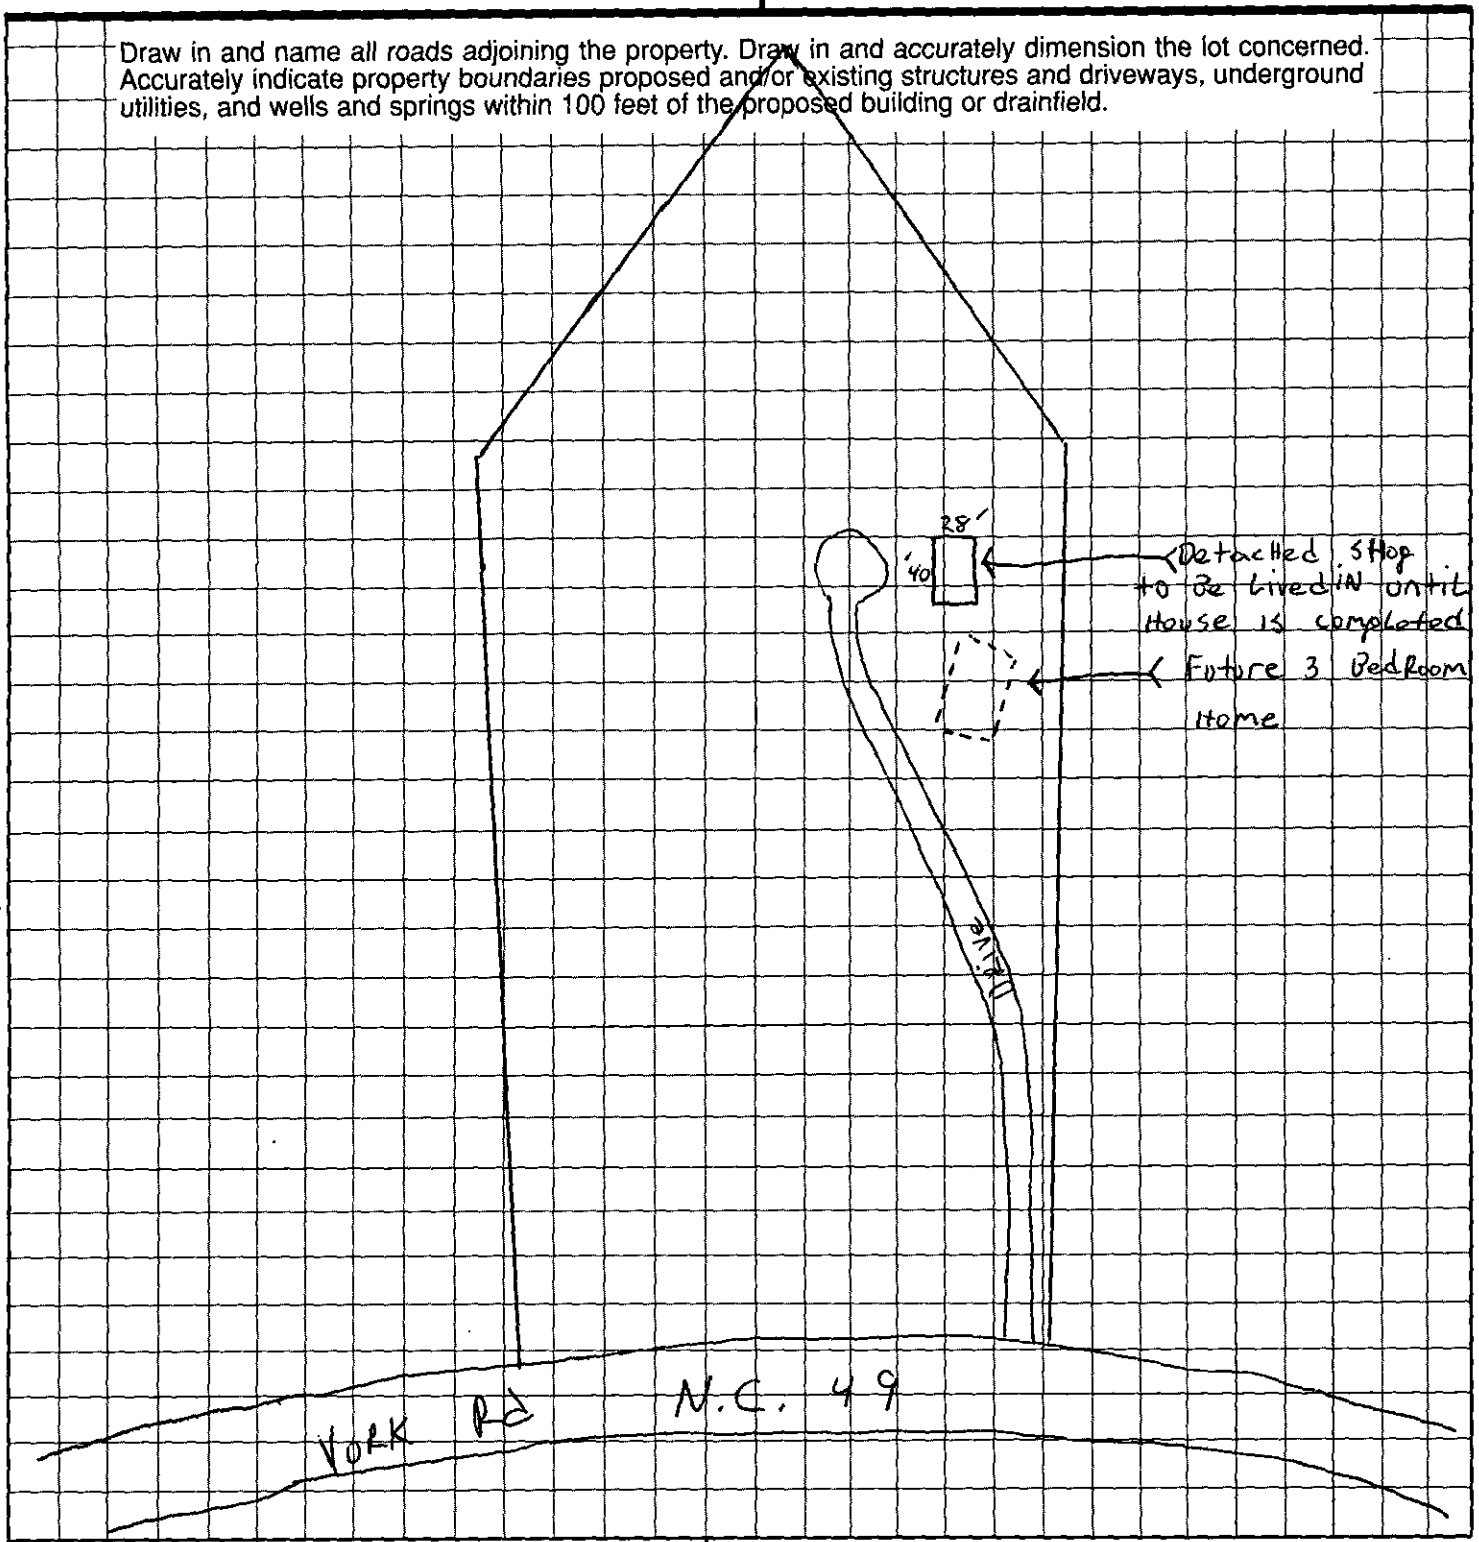

JASON McAllister
OWNER/AGENT SIGNATURE

DATE 3-7-96

APPROVAL DATE _____

White - Health Department's Copy Canary - E.H.S. Copy Pink - Owner's Copy