SUPERVISOR/ADMINISTRATIVE PROFESSIONAL CHECKLIST

☐ NEW SEPTIC ☐ REPAIR ☒ USE EXISTING ☐ MODIFIED PLOT PLAN ☐ ALTERATION

File Number: __10723B / 15595_____

Assigned Inspector: __Braedon_____

☐ IP $250.00: _____Initial/Date

☐ IP Commercial $450.00: _____ Initial/Date

☐ CA & OP $400.00: _____ Initial/Date

☐ Alteration Fees $300: _____Initial/Date

☐ Modified Plot Plan Fees $100.00: _____Initial/Date

☒ Use Existing Fees $100.00: MD 7/9/25 Initial/Date

☐ Use Existing Approved ☐ Use Existing Denied

☐ Send IP permit for signature: _____ ☐ Signature received: _____

☐ Floor plans reviewed.

☐ Generate CA ☐ Approve as Noted in Winchester

☐ This site is served by septic and well. Verify each is complete before final hold is released.

☐ This septic system requires a certified operation contract before final hold is released.

☐ Certified operator contract is on file: _____

☐ Septic file complete: _____

☐ Release final hold in Winchester: _____

Comments:

dotloop signature verification: dtlp.us/DeKH-w8Rr-H2R5

10723B / 15595

MECKLENBURG COUNTY
HEALTH DEPARTMENT

APPLICATION FOR APPROVAL TO USE AN EXISTING ON-SITE WASTEWATER TREATMENT & DISPOSAL SYSTEM / WATER SUPPLY WELL

APPLICATION TYPE: ○ SEPTIC ONLY ○ WELL ONLY ◉ SEPTIC & WELL
○ ADDITION OR RENOVATION WITH OCCUPANCY INCREASE ○ EXCHANGE MOBILE HOME (SAME # BEDROOMS)
◉ ADDITION OR RENOVATION WITH NO OCCUPANCY INCREASE ○ COMMERCIAL OR INDUSTRIAL

PERSON FILING APPLICATION:
NAME: Adam Tawfik
ADDRESS: 1115 S mint st
CITY: Charlotte
STATE: NC ZIP: 28203
PHONE: (703) 732-8018
ALTERNATE PHONE:
E-MAIL: adamtawf@gmail.com

PROPERTY OWNER: ☐ SAME AS PERSON FILING APPLICATION
NAME: James Neil Brabham
ADDRESS: 13701 petworth court
CITY: charlotte
STATE: nc ZIP: 28278
PHONE: (864) 270-5541
ALTERNATE PHONE:
E-MAIL: neil.brabham@gmail.com

JOB LOCATION INFORMATION
TAX PARCEL #: 199-342-04
STREET ADDRESS: 13701 petworth Court
CITY: charlotte
STATE: NC **ZIP:** 28278

SUBDIVISION OR MOBILE HOME PARK NAME:
LOT #:

WATER SUPPLY:
○ MUNICIPAL ◉ PRIVATE WELL ○ PUBLIC WELL ○ SHARED WELL ○ OTHER

RESIDENTIAL PROPERTY TYPE: ○ N/A
◉ HOUSE ○ MODULAR HOME ○ MULTIPLE FAMILY
○ SINGLE MOBILE HOME ○ DOUBLE WIDE
○ OTHER

OCCUPANCY (both fields are required):
NUMBER OF BEDROOMS: 3
NUMBER OF OCCUPANTS: 3

COMMERCIAL / INDUSTRIAL PROPERTY TYPE: ☑ N/A
TYPE OF BUSINESS:
EMPLOYEES PER SHIFT:
OF SHIFTS:
INDUSTRIAL WASTES? ○ YES ○ NO
UNDERGROUND STORAGE TANKS? ○ YES ○ NO

ADDITION/RENOVATION TYPE ATTACHED TO EXISTING STRUCTURE:
☐ BEDROOM ☐ BATHROOM ☐ KITCHEN ☐ DINING ROOM ☐ LIVING ROOM ☐ DEN
☐ GARAGE ☐ SUNROOM ☐ PORCH ☐ DECK ☐ OTHER

ADDITION/RENOVATION TYPE DETACHED FROM EXISTING STRUCTURE:
☐ DETACHED GARAGE ☐ DETACHED GARAGE WITH PLUMBING ☐ POOL HOUSE ☐ SHOP ☐ BARN
☐ STORAGE SHED ☐ DETACHED PORCH / DECK ☐ OTHER

*The undersigned, owner, or legal agent for the owner, of the property described above as the "Job Location" has read the foregoing application, acknowledges that the contents of same are true, and authorizes the Mecklenburg County Health Department to enter onto the property for the purpose of processing this request.

Adam Tawfik — Adam Tawfik — dotloop verified 07/08/25 5:15 PM EDT GZZH-6JIF-VBJX-HSSR
Owner's/Agent's Signature Date

A PROPOSED PLOT PLAN (see page 2) is required to be submitted with each application.

MECKLENBURG COUNTY – GROUNDWATER & WASTEWATER SERVICES
3205 Freedom Drive, Suite 8000, Charlotte, NC 28208
OFFICE: 980-314-1680, FAX: 704-336-6894

Revised on: 01/03/11


dotloop signature verification: dtlp.us/DekH-w8Ic-HZRS

File #: 107232B

PROPOSED PLOT PLAN

A drawing showing the locations of the following items is required: existing and proposed property lines with dimensions, easements or right-of-ways, proposed building pad(s) or existing building footprint(s), all appurtenances (garage, driveway, deck, pool, etc.), location of existing or proposed well(s), location of existing or proposed sewer lines and sewage disposal systems, surface water bodies, and any aboveground or underground storage tanks. Provide names for all roads that adjoin the property.

Street Address: 13701 petworth court Tax Parcel #: 199-342-04

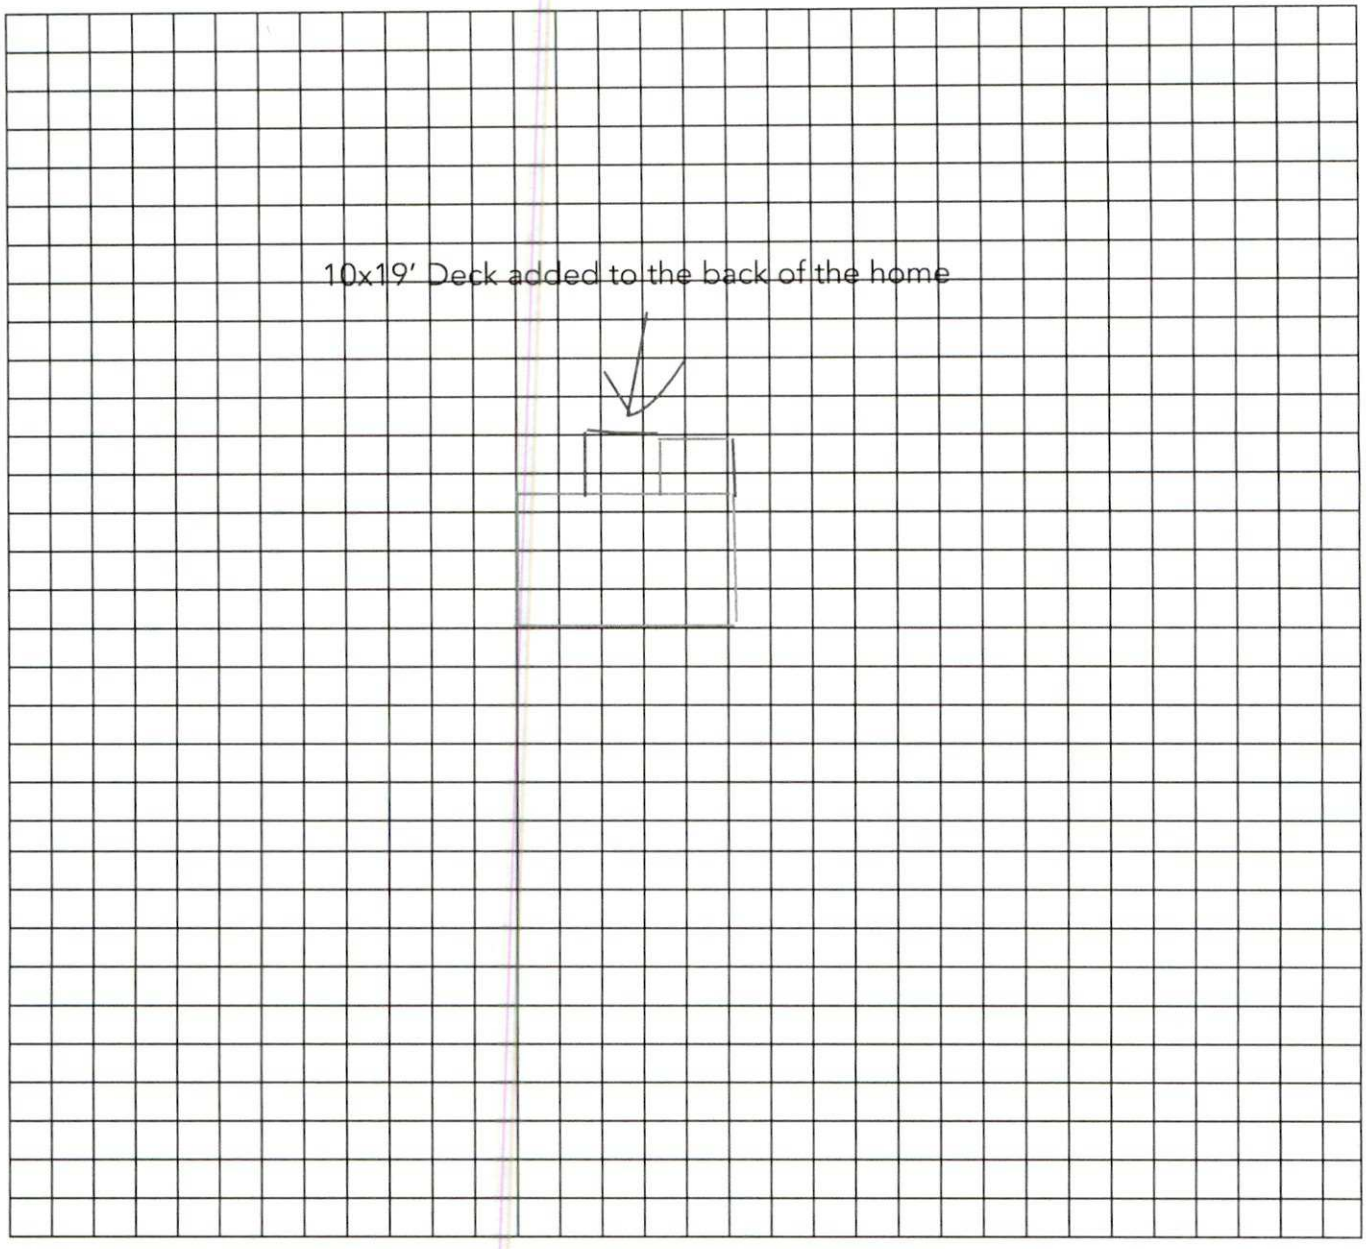

*The undersigned, an authorized agent of the Mecklenburg County Health Department, certifies that the Department has approved the Request for the "Job Location" contained in this document. This approval is granted in accordance with the provisions of Laws and Rules for Sanitary Sewage Collection, Treatment, and Disposal and Water Supply Wells in effect at the time of issuance of the permit and is subject to the following provisions:

- No work shall be conducted on the septic tank system until an installation, construction, alteration and/or repair approval is granted by this Department.
- This permit is not transferable.
- Addition/Renovation approval valid 1 year from issuance date
- Mobile home exchange approval valid 6 months from issuance date

Approved, meets Setbacks off Septic + well.

REHS Signature 7/10/25 Date

MECKLENBURG COUNTY – GROUNDWATER & WASTEWATER SERVICES
3205 Freedom Drive, Suite 8000, Charlotte, NC 28208
OFFICE: 980-314-1680, FAX: 704-336-6894

dotloop signature verification: dtlp.us/uR4J-ewOX-Nsz6

MECKLENBURG COUNTY
Health Department

Raynard Washington, PhD, MPH
Health Director

(704) 336-4700

Addendum to Application for
New Well or Septic System Installation
Abandonment or Repair of Existing Well or Septic System

Your signature below confirms the following:

1. The information on the application is true, complete and accurate.
2. Authorized county and state officials are granted right of entry to conduct necessary inspections to determine compliances with applicable laws and rules.
3. I acknowledge that Adam Tawfik is acting as my legal representative (agent) in the submittal of the application for a water supply well or septic permit located at

13701 Petworth Court Charlotte
Number Street Town
(Or Parcel Number)

James Neil Brabham
Property Owner (print name)

James Neil Brabham dotloop verified 07/09/25 11:47 AM EDT ZU5N-OPS5-7ZQS-NBYT
Property Owner (signature)

07/09/2025
Date

13700-13749
PETWORTH CT
PETWORTH CT
13700-13749
PETWORTH CT
13700-1374
House
10x19' deck
leech field
Septic Tank
well
RAINBARREL RD
14600-14629
e Wylie

MECKLENBURG COUNTY
LAND USE AND ENVIRONMENTAL SERVICES
Payment Receipt

Receipt Information

Date: 07/09/25
Receipt #: 156099
Check / Auth #: VISA 09652D
Received By: ORTIZMP

Amount: 100.00
Tendered: 100.00
Returned: 0.00

Account Information


Account #: 200000
Contractor: JAMES NEIL BRABHAM
Attn:
Address: 13701 PETWORTH CT
Address:
City/State/Zip: CHARLOTTE, NC 28278

Item	Description	Quantity	Unit Price	Total Price
0705	Use Existing System 13701 PETWORTH CT	1	100.00	100.00

Permit#

----------Outstanding Balances----------

Month-To-Date	Prior Month	30 Days	60 Days	90 Days	Balance
200.00					

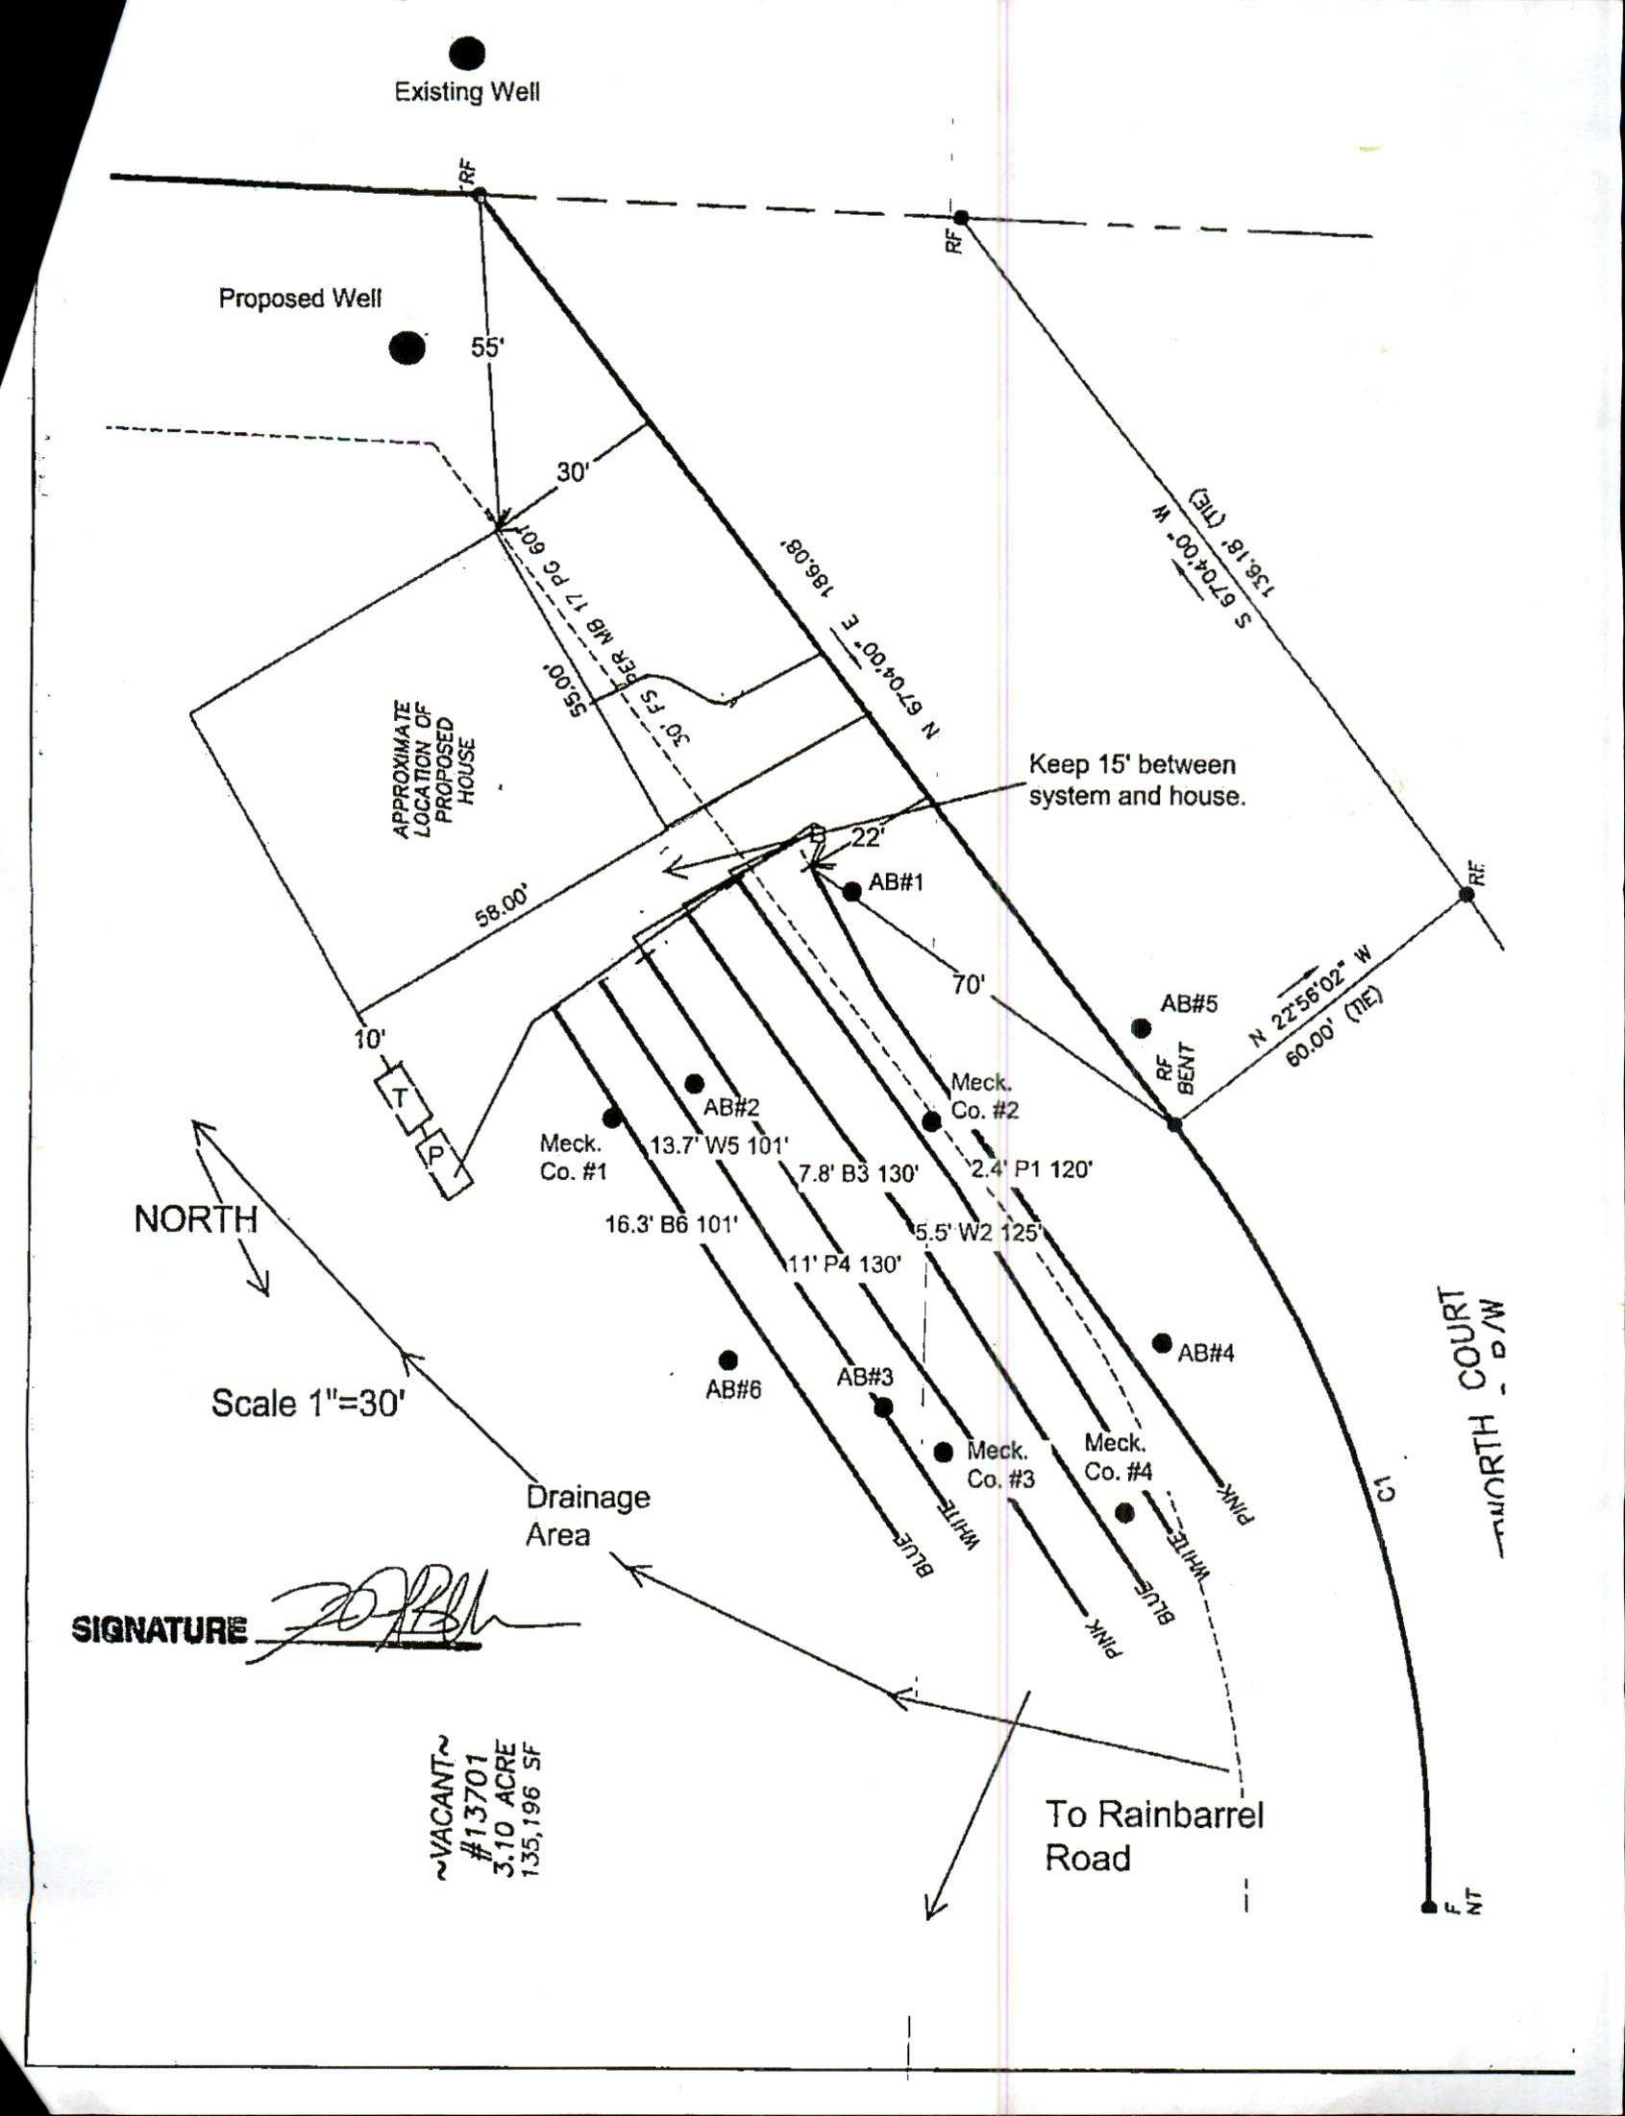
Existing Well
Proposed Well
RF
RF
55'
30'
S 67°04'00" W
136.18' (TIE)
N 67°04'00" E 186.08'
55.00'
30' FS PER MB 17 PG 60
APPROXIMATE LOCATION OF PROPOSED HOUSE
58.00'
Keep 15' between system and house.
22'
AB#1
70'
AB#5
RF BENT
N 22°56'02" W
60.00' (TIE)
RF
10'
T
P
AB#2
Meck. Co. #1
Meck. Co. #2
13.7' W5 101'
7.8' B3 130'
2.4' P1 120'
16.3' B6 101'
5.5' W2 125'
11' P4 130'
AB#6
AB#3
AB#4
Meck. Co. #3
Meck. Co. #4
BLUE
WHITE
PINK
PINK
BLUE
WHITE
C1
NORTH
Scale 1"=30'
Drainage Area
SIGNATURE
~VACANT~
#13701
3.10 ACRE
135,196 SF
To Rainbarrel Road
NORTH COURT
R/W