Date Received 9-4-94

RECEIVED
SEP 6 1994
ENVIRONMENTAL HEALTH

SIR No. 21407

T. C. No. 103-122-01

Map Date L

MECKLENBURG COUNTY
DEPARTMENT OF ENVIRONMENTAL HEALTH

APPLICATION FOR SOIL INVESTIGATION

1) NAME OF OWNER Frances Hoover Carr / Milton Warrior Carr, Jr.
LAST FIRST MIDDLE

2) ADDRESS OF OWNER 4527 Woodlark Lane, Charlotte, N. C. ZIP 28211

3) PHONE NO. Home 366-0975 Office


4) LOCATION OF PROPERTY 6360 Shelo Drive
STREET OR COUNTY ROAD

5) SUBDIVISION LOT NO. BLOCK NO.

MAP BOOK NO 1676 PAGE NO. 109

6) DEED REFERENCE: DEED BOOK 4687 PAGE NO. 0142

Application is hereby made to the Mecklenburg County Department of Environmental Health for the conduct of a soil investigation and an on site inspection of the lot hereinabove described for the purpose of determining if the lot is suitable for the installation of an individual septic tank wastewater treatment system with subsurface, soil absorption, effluent discharge.

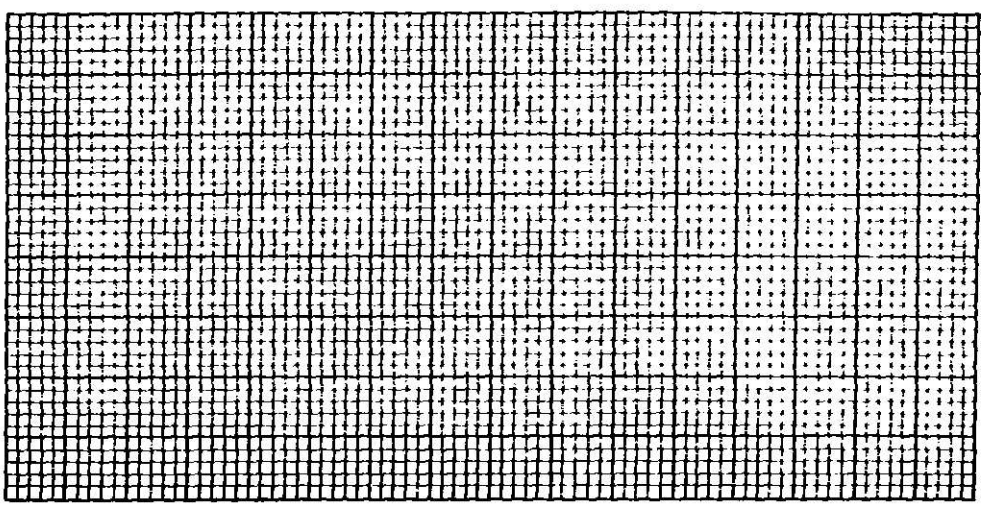


7) ACCURATELY DIAGRAM & DIMENSION LOT

Frances H. Carr
OWNER

EHB-5-76

Environmental Health Department's Copy

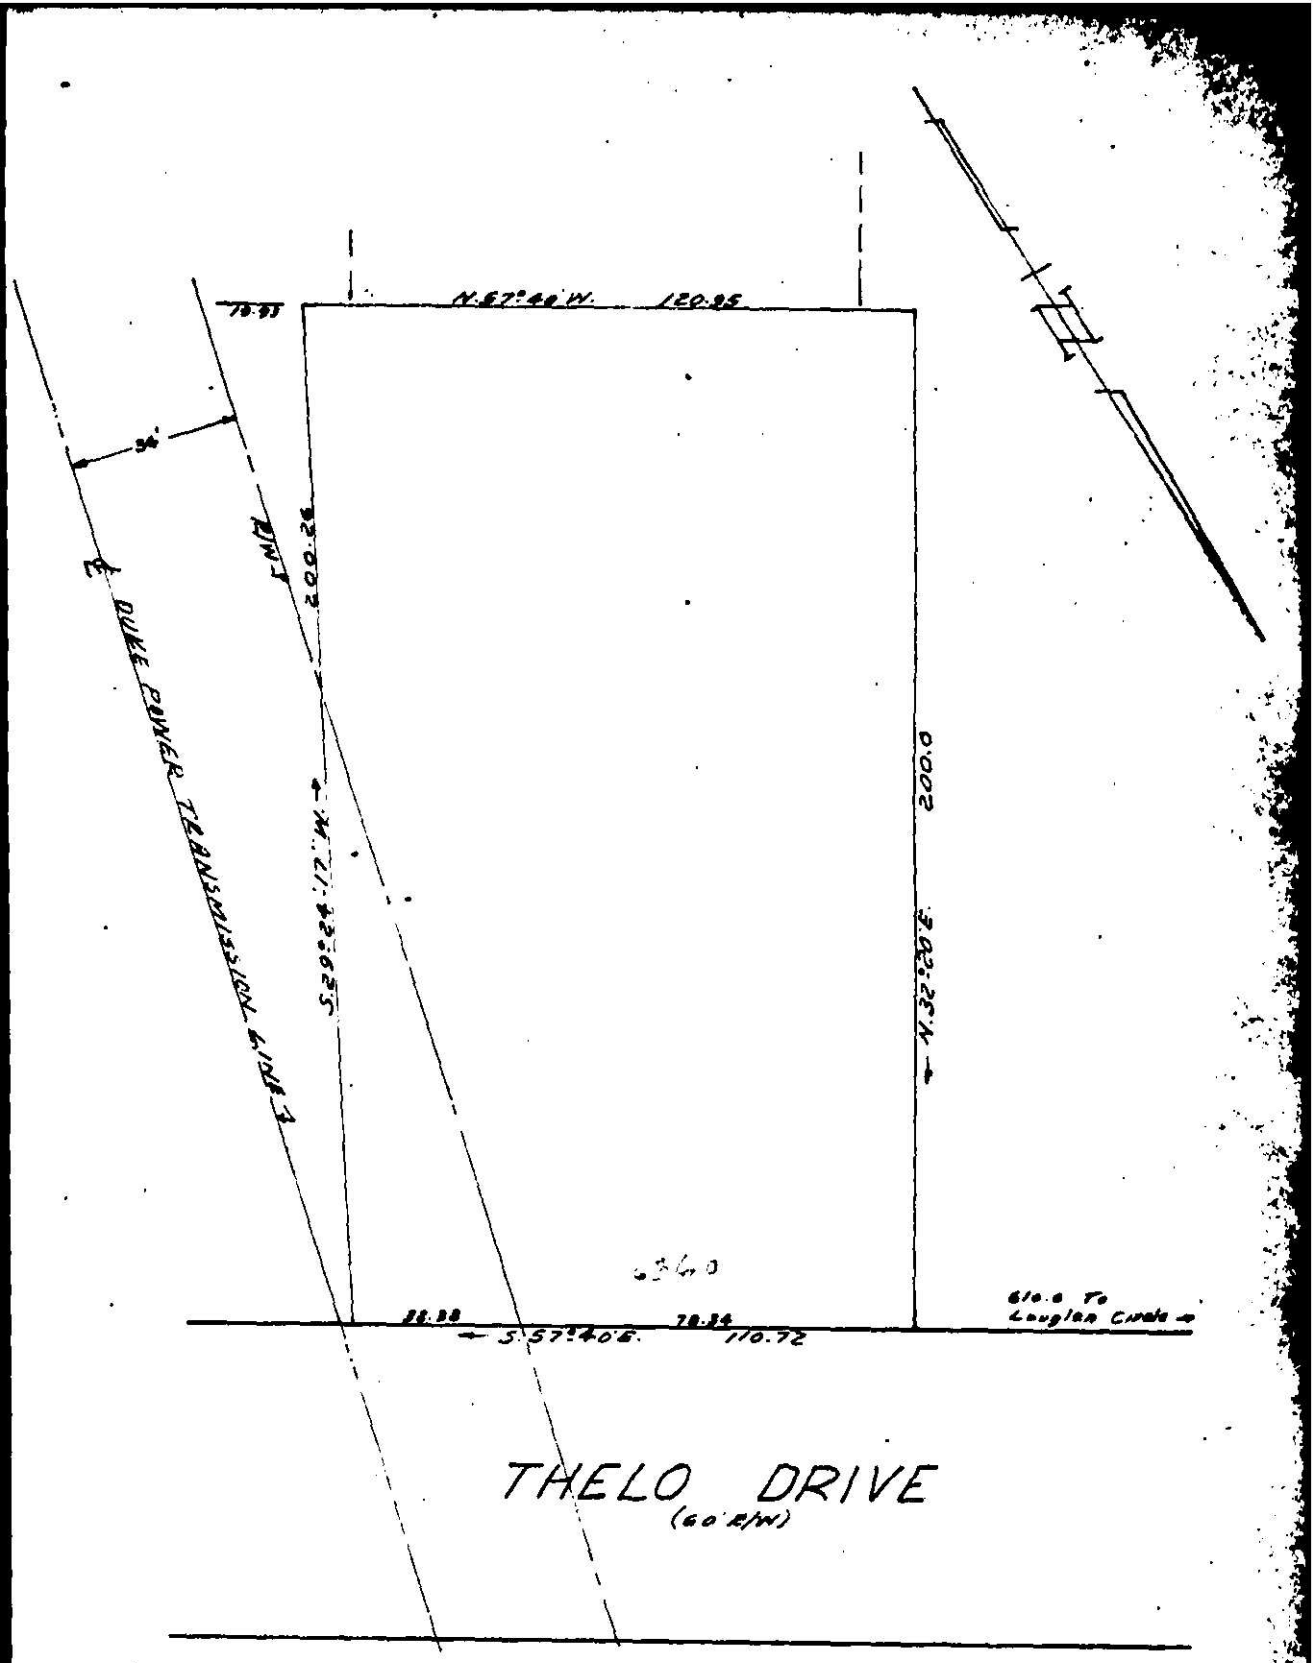

BOUNDARY SURVEY AND
LOCATION OF IMPROVEMENTS ON PORTION OF FRED E. HOOVER ESTATE

PROPERTY OF _____

THIS IS TO STATE THAT ON THE 5th DAY OF June 19 84 I MADE AN ACCURATE LOCATION OF THE IMPROVEMENTS SHOWN HEREON AND THAT THE PROPERTY LINES INDICATED ARE AS SHOWN ON RECORDED PLATS AND DEEDS UNLESS OTHERWISE NOTED AND THAT ENCROACHMENTS, IF ANY ON ADJACENT PROPERTY OR ON THE SUBJECT PROPERTY ARE NOTED. (No improvements)

KEITH R. MOEN L-585
SEAL
REGISTERED
LAND SURVEYOR
NORTH CAROLINA

Keith R. Moen

City of Charlotte, Mecklenburg County, N.C.

SCALE 1"=30' DEED RECORDED _____ MAP RECORDED _____

DEPARTMENT OF ENVIRONMENTAL HEALTH
MECKLENBURG COUNTY,
NORTH CAROLINA

SITE EVALUATION

S.I.R. NO. 2147

T.C. NO. PO 103-122-01

(Ground Absorption Sewage Disposal)

OWNER: Frances W. Carr / William F. Carr, Jr.
ADDRESS: 4500 Windsor Lane, Charlotte, N.C. 28211
PLAT NO:
LOT SIZE: Corner 23,000 sq. ft.

LOCATION OF SITE: 6360 Mobile Dr.

See Comments

FACTORS	AREA 1	AREA 2	AREA 3	AREA 4
1. SLOPE (%)	S / PS / U	S / PS / U	S / PS / U	S / PS / U
2. SOIL TEXTURE (12-36 inches) Sandy, Loamy, Clayey (Note 2-1 Clay)	S / PS / U	S / PS / U	S / PS / U	S / PS / U
3. SOIL STRUCTURE (12-36 inches)	S / PS / U	S / PS / U	S / PS / U	S / PS / U
4. SOIL DEPTH (inches)	S / PS / U	S / PS / U	S / PS / U	S / PS / U
5. RESTRICTIVE HORIZONS (Inches) (Impervious strata, Rock)	S / PS / U	S / PS / U	S / PS / U	S / PS / U
6. SOIL DRAINAGE/GROUNDWATER (external and internal)	S / PS / U	S / PS / U	S / PS / U	S / PS / U
7. OTHER (Specify)	S / PS / U	S / PS / U	S / PS / U	S / PS / U

8. SOIL GROUP

9. SITE CLASSIFICATION

10. SOIL SERIES

S - Suitable PS - Provisionally Suitable U - Unsuitable

**See Diagram on Back (includes: soil areas, property lines, roads, streams, gullies, wet areas, fill areas, wells, water bodies, slopes)

Recommendations/Comments: Lot is within 200' feet of municipal sewer line - sewer recommended. Sewer line as means of waste disposal.

Described by: William R. Martin
Title: Soil Scientist

Date: 12-6-84

MECKLENBURG COUNTY
DEPARTMENT OF ENVIRONMENTAL HEALTH
1200 BLYTHE BOULEVARD
CHARLOTTE, NORTH CAROLINA 28203

October 2, 1984

Frances H. Carr
4577 Woodlake Lane
Charlotte, NC 28211

Reference: Property located at: 6360 Theo Drive
6562 Loughlen Circle
6554 Loughlen Circle

Dear Ms. Carr:

At your request, Bill Marlin, Soil Scientist with this department conducted site evaluations of the above referenced property. During the investigations, it was noted that two of the lots have sanitary sewer lines crossing them. The additional lot is within 200 feet of the sanitary sewer system.

In light of this fact, it is recommended that you contact the Charlotte-Mecklenburg Utility Department regarding the feasibility of connecting structures constructed on these lots to the municipal sewer system.

If there are any questions concerning this matter, please contact me at 376-4603.

Sincerely,

Bill D. Hardister, Jr.

Bill D. Hardister
Environmental Health Supervisor
On Premises Waste Disposal Section

cc: Files 21407
21408
✓21409