18645
#11423

9 JUL '20 AM 8:21

MECKLENBURG COUNTY
HEALTH DEPARTMENT

APPLICATION FOR APPROVAL TO USE AN EXISTING ON-SITE WASTEWATER TREATMENT & DISPOSAL SYSTEM / WATER SUPPLY WELL

APPLICATION TYPE: ○ SEPTIC ONLY ○ WELL ONLY ◉ SEPTIC & WELL
○ ADDITION OR RENOVATION WITH OCCUPANCY INCREASE ○ EXCHANGE MOBILE HOME (SAME # BEDROOMS)
◉ ADDITION OR RENOVATION WITH NO OCCUPANCY INCREASE ○ COMMERCIAL OR INDUSTRIAL

PERSON FILING APPLICATION:
NAME: jennifer godsey
ADDRESS: 11657 rozzelles ferry rd
CITY: charlotte
STATE: nc ZIP: 28214
PHONE: (980) 721-8896
ALTERNATE PHONE:
E-MAIL: jyesdog60@gmail.com

PROPERTY OWNER: ☑ SAME AS PERSON FILING APPLICATION
NAME:
ADDRESS:
CITY:
STATE: ZIP:
PHONE:
ALTERNATE PHONE:
E-MAIL:

JOB LOCATION INFORMATION
TAX PARCEL #: 03122257
STREET ADDRESS: 11635 rozzelles ferry rd
CITY: CHARLOTTE
STATE: NC **ZIP:** 28214

SUBDIVISION OR MOBILE HOME PARK NAME:
LOT #:

WATER SUPPLY:
◉ MUNICIPAL ○ PRIVATE WELL ○ PUBLIC WELL ○ SHARED WELL ○ OTHER PROPERTY HAS CITY WATER AND PRIVATE WELL TOO

RESIDENTIAL PROPERTY TYPE: ○ N/A
◉ HOUSE ○ MODULAR HOME ○ MULTIPLE FAMILY
○ SINGLE MOBILE HOME ○ DOUBLE WIDE
○ OTHER

OCCUPANCY (both fields are required):
NUMBER OF BEDROOMS: 4
NUMBER OF OCCUPANTS: ~~0~~ currently
normally - 2-4

COMMERCIAL / INDUSTRIAL PROPERTY TYPE: ☐ N/A
TYPE OF BUSINESS:
EMPLOYEES PER SHIFT:
OF SHIFTS:
INDUSTRIAL WASTES? ○ YES ○ NO
UNDERGROUND STORAGE TANKS? ○ YES ○ NO

ADDITION/RENOVATION TYPE ATTACHED TO EXISTING STRUCTURE:
☐ BEDROOM ☐ BATHROOM ☐ KITCHEN ☐ DINING ROOM ☐ LIVING ROOM ☐ DEN
☐ GARAGE ☐ SUNROOM ☐ PORCH ☐ DECK ☒ OTHER

ADDITION/RENOVATION TYPE DETACHED FROM EXISTING STRUCTURE:
☐ DETACHED GARAGE ☐ DETACHED GARAGE WITH PLUMBING ☐ POOL HOUSE ☐ SHOP ☐ BARN
☒ STORAGE SHED ☐ DETACHED PORCH / DECK ☐ OTHER

*The undersigned, owner, or legal agent for the owner, of the property described above as the "Job Location" has read the foregoing application, acknowledges that the contents of same are true, and authorizes the Mecklenburg County Health Department to enter onto the property for the purpose of processing this request.

JENNIFER GODSEY Jennifer B Godsey 7/8/20
Owner's/Agent's Signature Date

A PROPOSED PLOT PLAN (see page 2) is required to be submitted with each application.

MECKLENBURG COUNTY – GROUNDWATER & WASTEWATER SERVICES
700 N. TRYON ST. SUITE 211 CHARLOTTE, NC 28202, OFFICE: 704-336-5103, FAX: 704-336-6894


Revised on: 01/03/11

File #: _____

PROPOSED PLOT PLAN

A drawing showing the locations of the following items is required: existing and proposed property lines with dimensions, easements or right-of-ways, proposed building pad(s) or existing building footprint(s), all appurtenances (garage, driveway, deck, pool, etc.), location of existing or proposed well(s), location of existing or proposed sewer lines and sewage disposal systems, surface water bodies, and any aboveground or underground storage tanks. Provide names for all roads that adjoin the property.

Street Address: 11635 ROZZELLES FERRY RD 28214 Tax Parcel #: 03122257

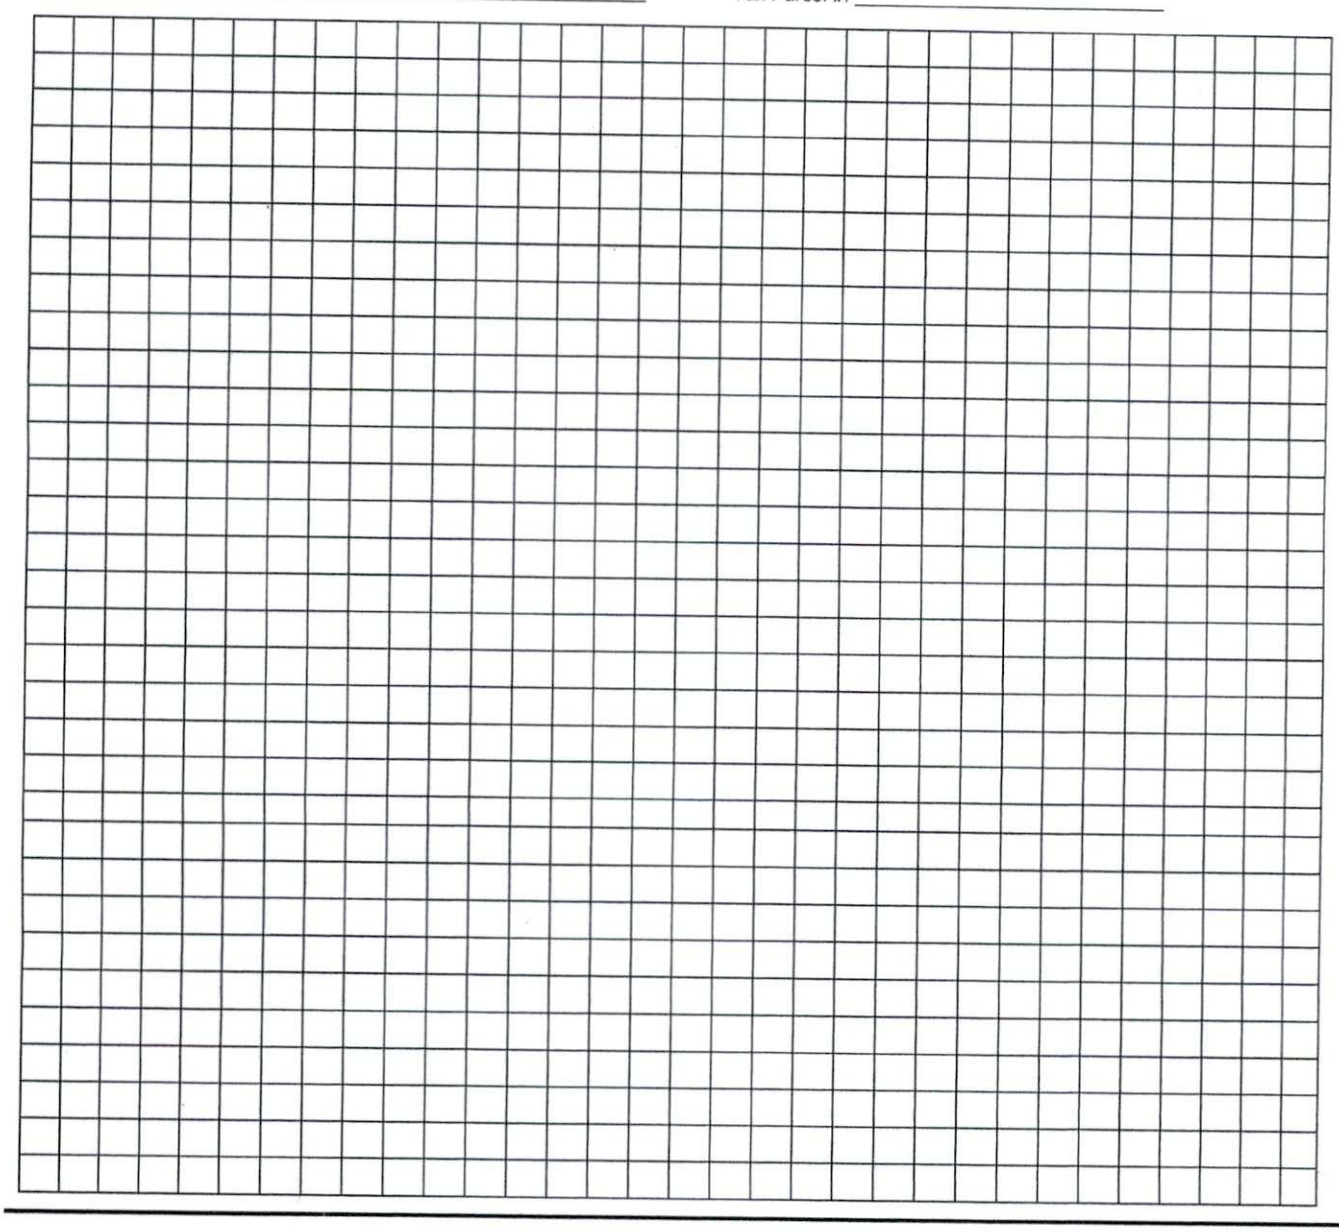

*The undersigned, an authorized agent of the Mecklenburg County Health Department, certifies that the Department has approved the Request for the "Job Location" contained in this document. This approval is granted in accordance with the provisions of Laws and Rules for Sanitary Sewage Collection, Treatment, and Disposal and Water Supply Wells in effect at the time of issuance of the permit and is subject to the following provisions:

- No work shall be conducted on the septic tank system until an installation, construction, alteration and/or repair approval is granted by this Department.
- This permit is not transferable.
- Addition/Renovation approval valid 1 year from issuance date
- Mobile home exchange approval valid 6 months from issuance date

meets Setbacks

No Plumbing to be installed

Matthew Hall 7/14/20


REHS Signature Date

MECKLENBURG COUNTY – GROUNDWATER & WASTEWATER SERVICES
700 N. TRYON ST. SUITE 211 CHARLOTTE, NC 28202, OFFICE: 704-336-5103, FAX: 704-336-6894

Revised on: 01/03/11

Septic Drainfield located and flagged by EHS

Foundations must stay 75' off.

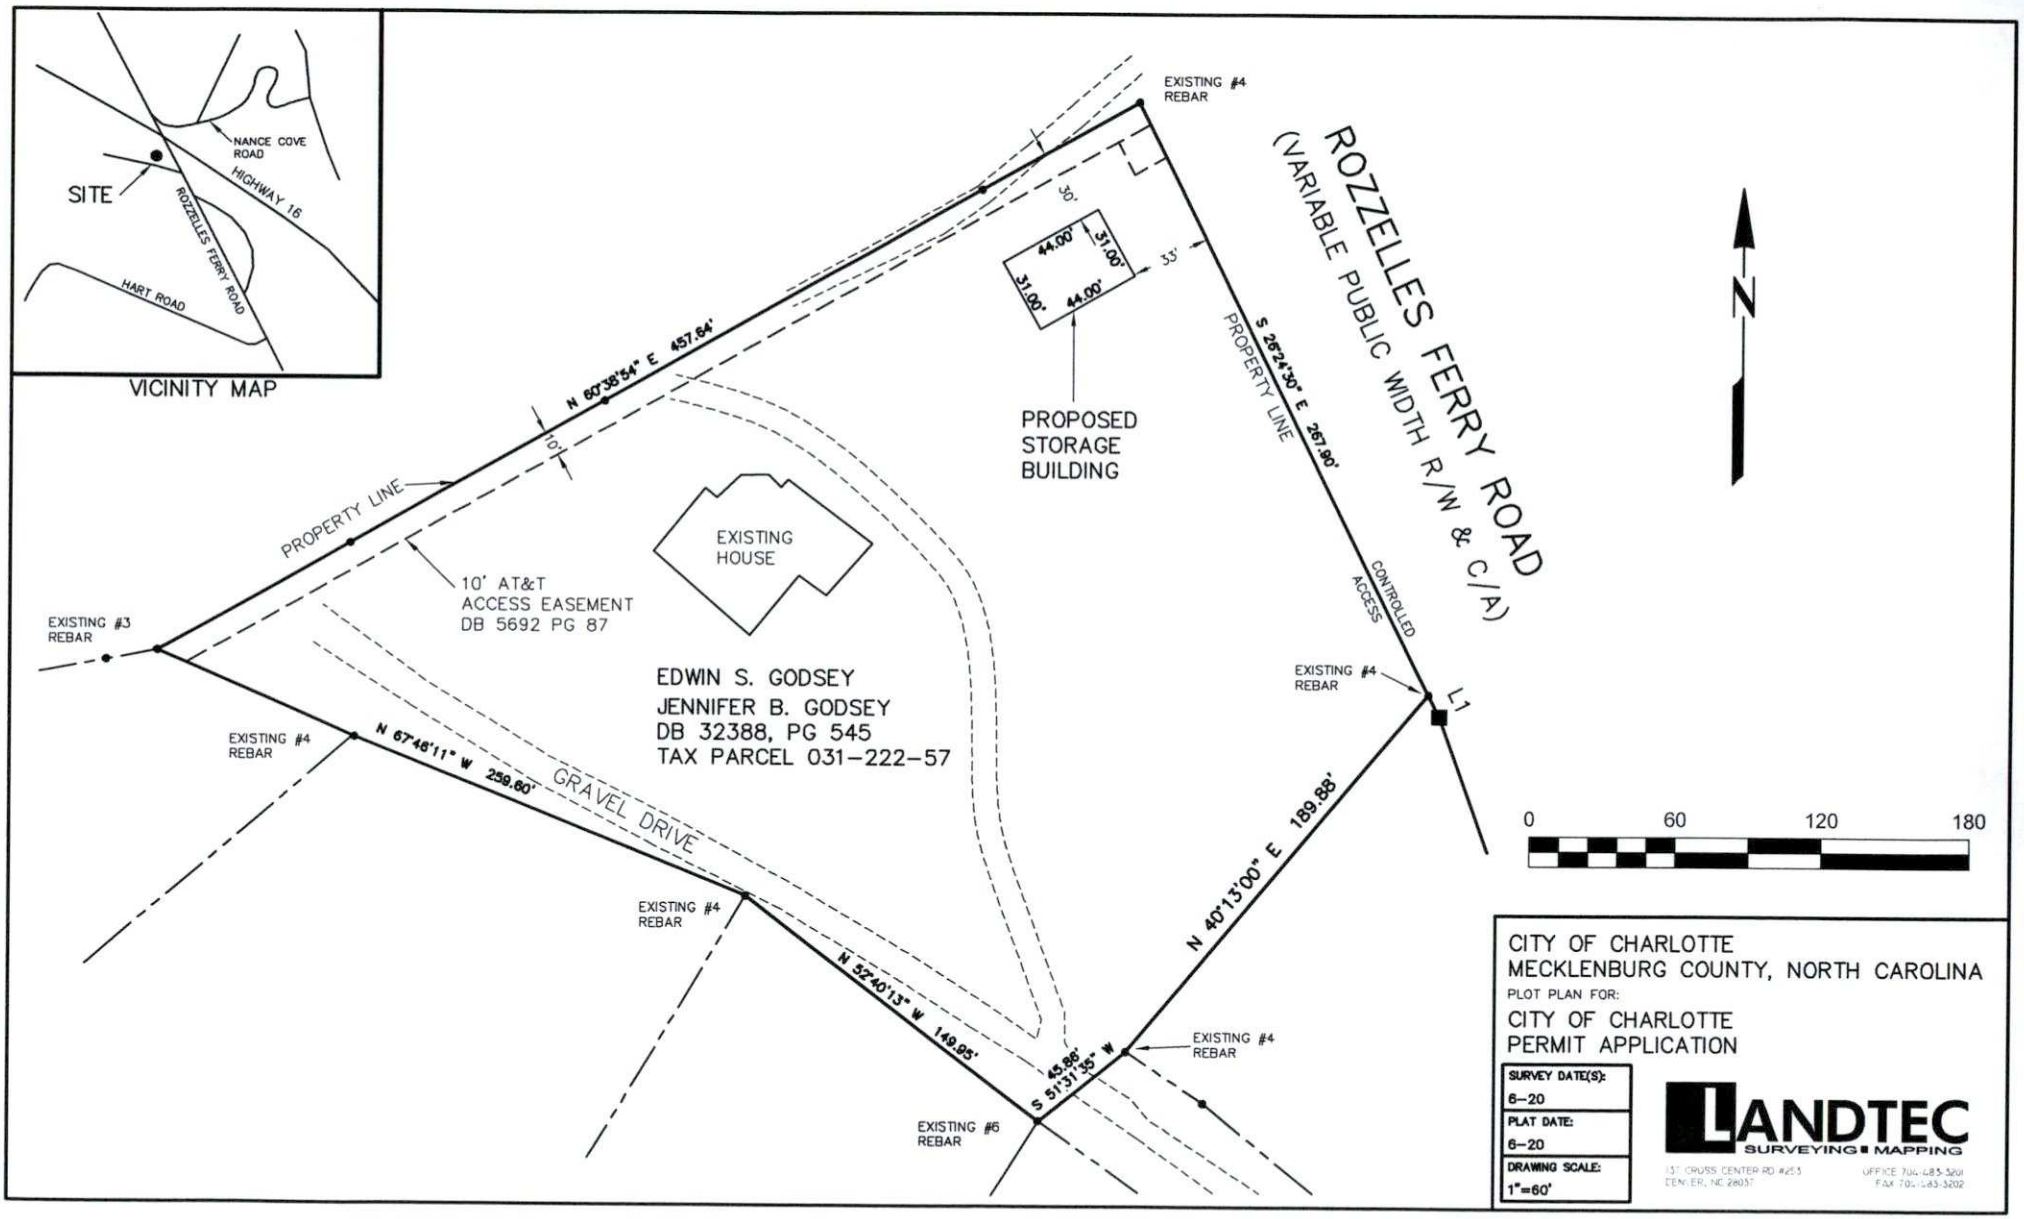
VICINITY MAP
SITE
NANCE COVE ROAD
HIGHWAY 16
ROZZELLES FERRY ROAD
HART ROAD
ROZZELLES FERRY ROAD
(VARIABLE PUBLIC WIDTH R/W & C/A)
EXISTING #4 REBAR
N 60°38'54" E 457.64'
10'
PROPERTY LINE
10' AT&T
ACCESS EASEMENT
DB 5692 PG 87
EXISTING HOUSE
PROPOSED STORAGE BUILDING
44.00'
31.00'
31.00'
44.00'
30'
33'
S 26°24'30" E 267.90'
PROPERTY LINE
CONTROLLED ACCESS
EXISTING #3 REBAR
EXISTING #4 REBAR
N 67°48'11" W 259.60'
GRAVEL DRIVE
EXISTING #4 REBAR
N 32°40'13" W 149.95'
EXISTING #6 REBAR
S 51°31'35" W 45.86'
EXISTING #4 REBAR
EXISTING #4 REBAR
L1
N 40°13'00" E 189.88'
EDWIN S. GODSEY
JENNIFER B. GODSEY
DB 32388, PG 545
TAX PARCEL 031-222-57
N
0
60
120
180
CITY OF CHARLOTTE
MECKLENBURG COUNTY, NORTH CAROLINA
PLOT PLAN FOR:
CITY OF CHARLOTTE
PERMIT APPLICATION
SURVEY DATE(S):
6-20
PLAT DATE:
6-20
DRAWING SCALE:
1"=60'
LANDTEC
SURVEYING MAPPING
137 CRUSS CENTER RD #253
CENTER, NC 28037
OFFICE 704-483-3201
FAX 704-483-3202

MECKLENBURG COUNTY
LAND USE AND ENVIRONMENTAL SERVICES
Payment Receipt

Receipt Information

Date: 07/09/20
Receipt #: 123079
Check / Auth #: VISA 170153
Received By: PLACILJ

Amount: 100.00
Tendered: 100.00
Returned: 0.00

Account Information

Account #: 200000
Contractor: JENNIFER GODSEY
Attn:
Address: 11657 ROZZELLES FERRY RD
Address:
City/State/Zip: CHARLOTTE, NC 28214

Item	Description	Permit#	Quantity	Unit Price	Total Price
0705	Use Existing System 11657 ROZZELLES FERRY		1	100.00	100.00

Mecklenburg
Environmental Health
2145 Freedom Drive
Charlotte NC 28208
Phone: (980) 314-1651
07/09/20 08:50

Sale

Merchant ID: 153623
Sequence #: 001
Card Type: VISA
Auth Code: 170153
Acct No: **********0131

Amount : 100.00

APPROVED

Phone Payment
Signature

I agree to pay the above total amount according to the card issuer agreement (Merchant agreement if credit voucher)

We appreciate your payment!
Thank You Very Much!

Merchant Copy

----------Outstanding Balances----------

Month-To-Date	Prior Month	30 Days	60 Days	90 Days	Balance

SUPERVISOR/ADMINISTRATIVE PROFESSIONAL CHECKLIST

NEW SEPTIC ☐ NEW WELL ☐ USE EXISTING ☑ MODIFIED PLOT PLAN ☐

New Septic Fees Paid

IP ($250.00) _____ Initial/Date

CA ($200.00) _____Initial/Date

OP ($200.00) _____Initial/Date

(CA and OP fees need to be paid before a building permit can be issued)

New Well Fees Paid: $550.00 _____ Initial/Date

Use Existing Fees Paid: $100.00 JP 7/9/20 Initial/Date

Alteration Fees Paid: $300 Total $200 _____Initial/Date (If use existing was part of payment)

Modified Plot Plan Fees Paid: $100.00 _____Initial/Date

Floor plans need to be submitted and reviewed before CA can be issued ☐ Review ☐

This site is served by septic and well. Verify each is complete before final hold is released ☐

Septic file complete ☐_____ Well complete ☐ _____

Send permit for signature ☐ Signature received ☐ _____

This septic system requires a certified operation contract before final hold is released ☐

Certified operator contract is on file ☐ _____