Permit # 8335 #9511D

28 JUN '16 PM 1:47

COPY

MECKLENBURG COUNTY
HEALTH DEPARTMENT

APPLICATION FOR APPROVAL TO USE AN EXISTING ON-SITE WASTEWATER TREATMENT & DISPOSAL SYSTEM / WATER SUPPLY WELL

APPLICATION TYPE: ○ SEPTIC ONLY ○ WELL ONLY ◉ SEPTIC & WELL
◉ ADDITION OR RENOVATION WITH OCCUPANCY INCREASE ○ EXCHANGE MOBILE HOME (SAME # BEDROOMS)
○ ADDITION OR RENOVATION WITH NO OCCUPANCY INCREASE ○ COMMERCIAL OR INDUSTRIAL

PERSON FILING APPLICATION:
NAME: Richard Hunning
ADDRESS: 7519 Prairie Rose Lane
CITY: Huntersville
STATE: NC ZIP: 28078
PHONE: (980) 253-8896
ALTERNATE PHONE:
E-MAIL: rchunning@yahoo.com

PROPERTY OWNER: ☐ SAME AS PERSON FILING APPLICATION
NAME: Carr Jones
ADDRESS: 186 Heathergate Lane
CITY: Stanley
STATE: NC ZIP: 28164
PHONE:
ALTERNATE PHONE:
E-MAIL:

JOB LOCATION INFORMATION
TAX PARCEL #: 01303201
STREET ADDRESS: 5309 Neck Rd
CITY: Huntersville
STATE: NC ZIP: 28078

SUBDIVISION OR MOBILE HOME PARK NAME:
LOT #:

WATER SUPPLY:
○ MUNICIPAL ◉ PRIVATE WELL ○ PUBLIC WELL ○ SHARED WELL ○ OTHER

RESIDENTIAL PROPERTY TYPE: ○ N/A
○ HOUSE ◉ MODULAR HOME ○ MULTIPLE FAMILY
○ SINGLE MOBILE HOME ○ DOUBLE WIDE
○ OTHER

OCCUPANCY (both fields are required):
NUMBER OF BEDROOMS: 3
NUMBER OF OCCUPANTS: 4

COMMERCIAL / INDUSTRIAL PROPERTY TYPE: ☐ N/A
TYPE OF BUSINESS:
EMPLOYEES PER SHIFT:
OF SHIFTS:
INDUSTRIAL WASTES? ○ YES ○ NO
UNDERGROUND STORAGE TANKS? ○ YES ○ NO

ADDITION/RENOVATION TYPE ATTACHED TO EXISTING STRUCTURE:
☐ BEDROOM ☐ BATHROOM ☐ KITCHEN ☐ DINING ROOM ☐ LIVING ROOM ☒ DEN
☐ GARAGE ☐ SUNROOM ☐ PORCH ☐ DECK ☐ OTHER

ADDITION/RENOVATION TYPE DETACHED FROM EXISTING STRUCTURE:
☐ DETACHED GARAGE ☐ DETACHED GARAGE WITH PLUMBING ☐ POOL HOUSE ☐ SHOP ☐ BARN
☐ STORAGE SHED ☐ DETACHED PORCH / DECK ☐ OTHER

*The undersigned, owner, or legal agent for the owner, of the property described above as the "Job Location" has read the foregoing application, acknowledges that the contents of same are true, and authorizes the Mecklenburg County Health Department to enter onto the property for the purpose of processing this request.

Owner's/Agent's Signature — Date: 6-28-16

A PROPOSED PLOT PLAN (see page 2) is required to be submitted with each application.

MECKLENBURG COUNTY – GROUNDWATER & WASTEWATER SERVICES
700 N. TRYON ST. SUITE 211 CHARLOTTE, NC 28202, OFFICE: 704-336-5103, FAX: 704-336-6894


Revised on: 01/03/11

File #: _____

PROPOSED PLOT PLAN

A drawing showing the locations of the following items is required: existing and proposed property lines with dimensions, easements or right-of-ways, proposed building pad(s) or existing building footprint(s), all appurtenances (garage, driveway, deck, pool, etc.), location of existing or proposed well(s), location of existing or proposed sewer lines and sewage disposal systems, surface water bodies, and any aboveground or underground storage tanks. Provide names for all roads that adjoin the property.

Street Address: 5309 Neck Rd. Huntersville NC 28078 Tax Parcel #: 01303201

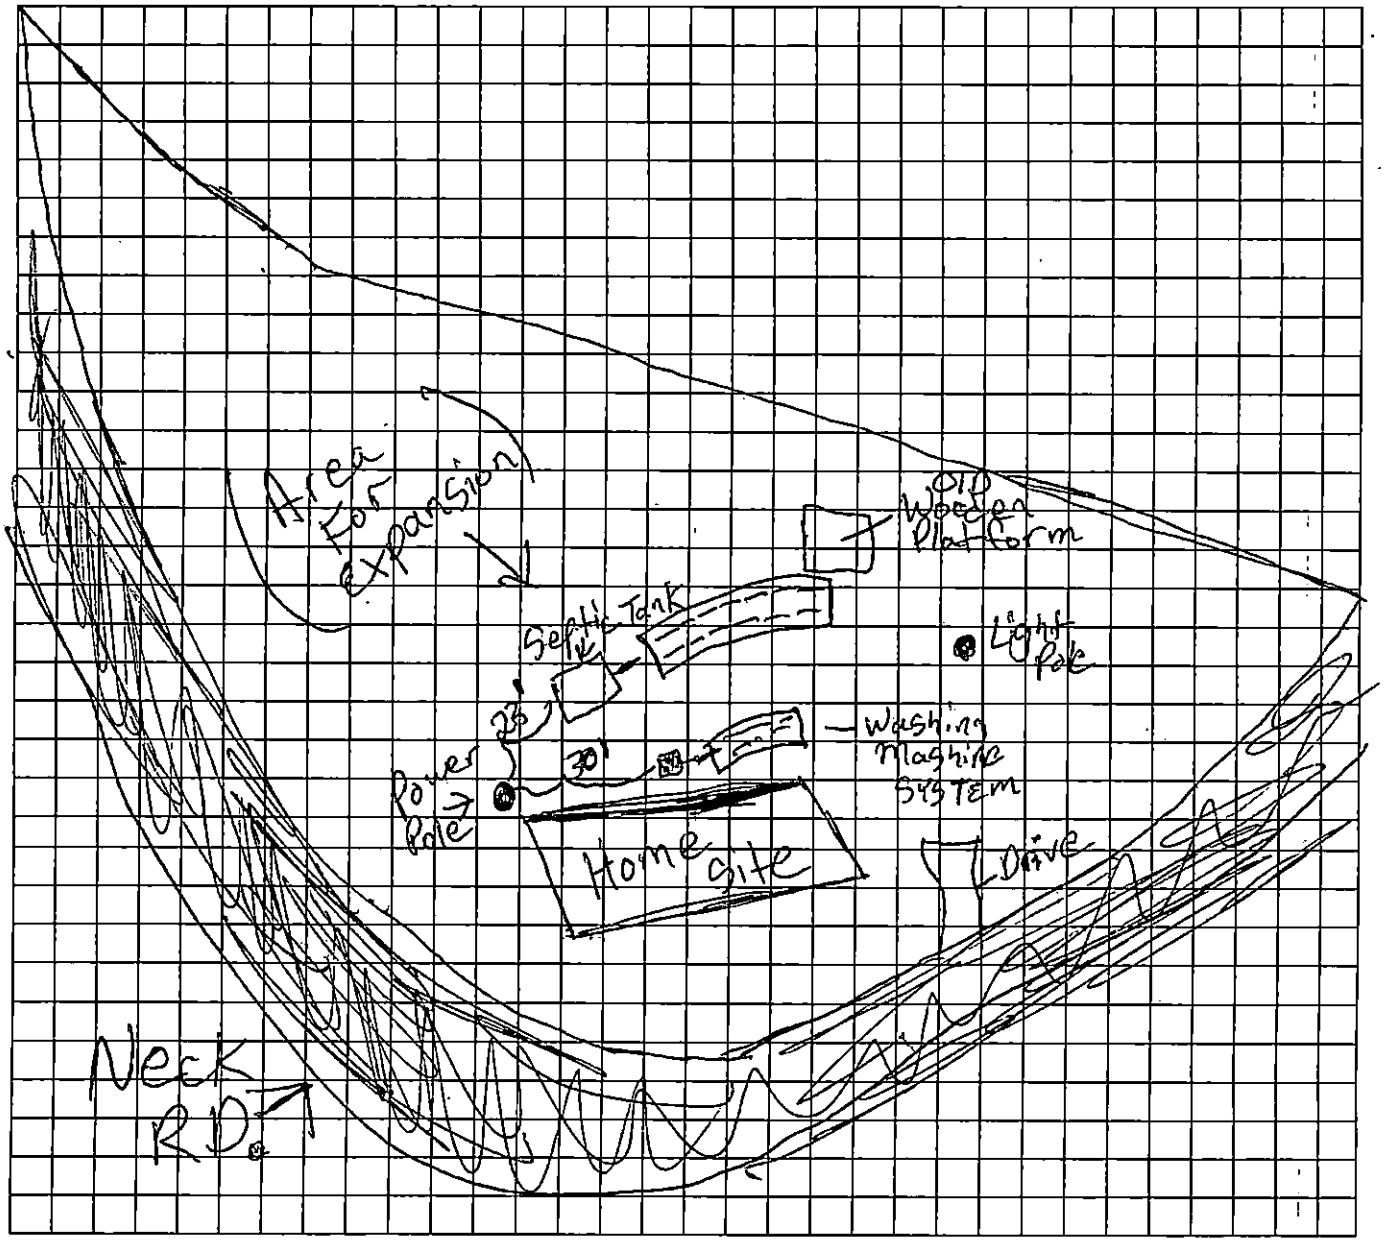

*The undersigned, an authorized agent of the Mecklenburg County Health Department, certifies that the Department has approved the Request for the "Job Location" contained in this document. This approval is granted in accordance with the provisions of Laws and Rules for Sanitary Sewage Collection, Treatment, and Disposal and Water Supply Wells in effect at the time of issuance of the permit and is subject to the following provisions:

- No work shall be conducted on the septic tank system until an installation, construction, alteration and/or repair approval is granted by this Department.
- This permit is not transferable.
- Addition/Renovation approval valid 1 year from issuance date
- Mobile home exchange approval valid 6 months from issuance date

O.K. TO ATS TO INSTALL A NEW 3 Bedroom Modular Home

REHS Signature _____ Date 7/6/16


MECKLENBURG COUNTY – GROUNDWATER & WASTEWATER SERVICES
700 N. TRYON ST. SUITE 211 CHARLOTTE, NC 28202, OFFICE: 704-336-5103, FAX: 704-336-6894

Revised on: 01/03/11

Polaris 3G Map – Mecklenburg County, North Carolina

Well & Septic System Site Plan for 5309 Neck Rd. Huntersville

Date Printed: 3/13/2015 2:59:23 PM

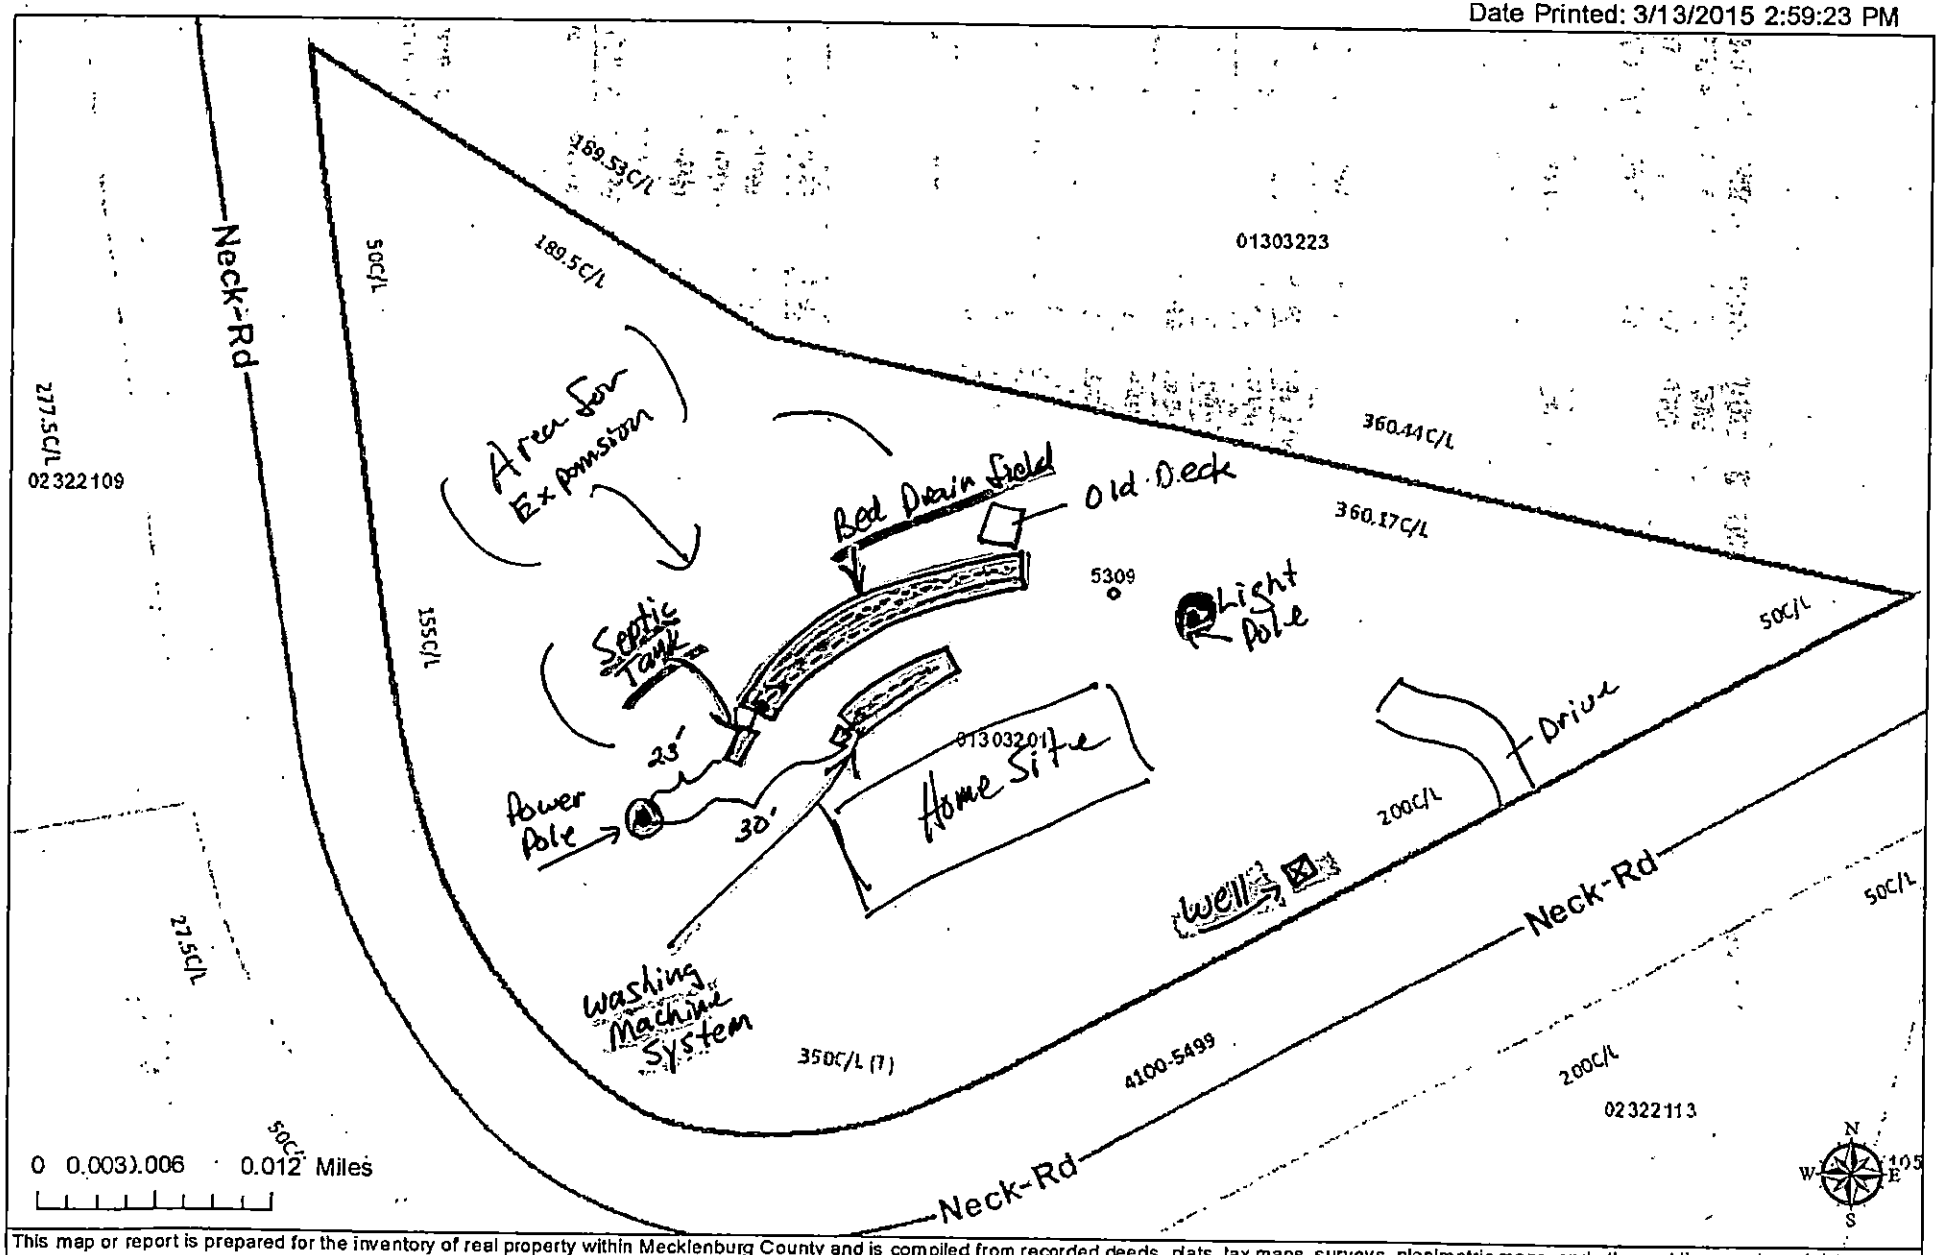

This map or report is prepared for the inventory of real property within Mecklenburg County and is compiled from recorded deeds, plats, tax maps, surveys, planimetric maps, and other public records and data. Users of this map or report are hereby notified that the aforementioned public primary information sources should be consulted for verification. Mecklenburg County and its mapping contractors assume no legal responsibility for the information contained herein.

MECKLENBURG COUNTY
Health Department

E. Winters Mabry, MD
Director

(704) 432-3199

Addendum to Application for
New Well or Septic System Installation
Abandonment or Repair of Existing Well or Septic System

Your signature below confirms the following:

1. The information on the application is true, complete and accurate.
2. Authorized county and state officials are granted right of entry to conduct necessary inspections to determine compliances with applicable laws and rules.
3. I acknowledge that Richard C. Hunnicutt is acting as my legal representative (agent) in the submittal of the application for a water supply well or septic permit located at

5309 Neck Rd. Huntersville
Number Street Town
(Or Parcel Number)

Carr C. Jones
Property Owner (print name)

DocuSigned by:
Carr C. Jones
3B606F0294E2433...
Property Owner (signature)

6/28/2016
Date

Payment Receipt

Mecklenburg County POS

Environmental Health
700 N. Tryon Street
Charlotte, NC 28202
Phone: 704-336-5100

Enter Account # or Customer Name Here: richard c hunning

Bill To:

Richard C Hunning
7519 prairie rose lane

Huntersville, NC 28078

Single Payment

Transaction Date: 06/30/2016 5:17 AM Pacific Time
Pay Method: VISA **********2143
Approval #: 003792
Trace Number: 7642112b-91a9-4add-9a47-de7ac5af5159
Amount: $100.00

Payment Amount: $100.00

Total: $100.00

Thank you for your payment.

MECKLENBURG COUNTY
LAND USE AND ENVIRONMENTAL SERVICES
Payment Receipt

Receipt Information

Date:	06/30/16	**Amount:**	100.00
Receipt #:	100937	**Tendered:**	100.00
Check / Auth #:	WEBCCVISA	**Returned:**	0.00
Received By:	ANDRAEO		

Account Information

Account #: 200000
Contractor: Richard C Hunning
Attn:
Address: 7519 Prairie Rose Lane
Address:
City/State/Zip: Huntersville, NC 2807807

Item	Description	Permit#	Quantity	Unit Price	Total Price
0705	Use Existing System 5309 NECK RD		1	100.00	100.00

----------Outstanding Balances----------

Month-To-Date	Prior Month	30 Days	60 Days	90 Days	Balance

Champion Home Builders, Inc.
4055 US 401S
Lillington, NC 27546
Phone: (910) 893-5713
Fax: (910) 893-5087

CAROLINA BUILDING SOLUTIONS™

Quote - Revision 14
No.: QT069722

Quote Date:	05/25/16
Retailer P.O.:	
Order Type:	Retail
Retail Customer:	Hunning- Dresden
Req. Del. Date:	
Zone Manager:	Rob Nunn
Brand:	INNOVATIVE HOME SERIES
Model No.:	CBI-4840-01
Base Home:	DRESDEN
Model Year:	2016
Model Size:	48'0" X 40'0"
Construction Type:	MOD

Bill To: 2140NC
North Carolina Custom Modulars
North Carolina Custom Modulars
1936 U.S. Highway 64E
Asheboro, NC 27203

Sell To: 2140NC
North Carolina Custom Modulars
North Carolina Custom Modulars
1936 U.S. Highway 64E
Asheboro, NC 27203

Shipping Agent:
Shipping County: RANDOLPH

Feature	Option	Variant	Description	Quantity	Ext. Price
			Structural		
DESIGN	OP0000001		ENGINEERING NOTES	1	
			8/12 RAFTERS w/ FRONT GABLES- STD.		
			2X6 EXTERIOR WALLS w/ R-19 INSULATION- STD.		
			WHITE VINYL POSTS and RAILS- STD.		
			SHIP LOOSE 18" BAR TOP FOR MARRIAGE LINE WALL BETWEEN KITCHEN and DIN ROOM. TO BE INSTALLED IN FIELD BY OTHERS.		
			DRYWALL PRIMER PAINT-COLOR: "SUGAR SOAP". REQUIRED FOR SMOOTH CEILINGS.		
			MOVE SGD TO DIN ROOM and MOVE DOUBLE WINDOWS TO GREAT ROOM.		
			Construction		
ENGH80	OP0000005		RETURNABLE PARTS CARRIER	1	
ENGH80	OP0001103		FLIP FLOOR PLAN	1	750.00
ENGH80	OP0003105		SCR ITEM	4,765	4,765.00
			INSTALL OPTIONAL GLAMOUR BATH.		
			INCLUDES:		
			6'-0" STRECH TO CENTER MODULE		
			DROP IN GLAMOR TUB		
			>>>INSTALL 48" CERAMIC SHOWER		
			(2) SINKS W/ DRAWER BANK IN MIDDLE		
			(2) 30X36 WINDOWS (OVER TUB)		
			TOLIET CLOSET W/ LAMINATE TOP BEHIND COMMODE		
CLGTYPE	OP0000054		SMOOTH PAINTED CEILINGS	72	1,440.00
			"SUGAR SOAP" PRIMER PAINT REQUIRED.		
SWALLHT	OP0004106		9' WALLS OVER 66' BOX MOD	1	1,610.00
INTWALL	OP0001766		2X4'S 16" OC INTERIOR WALLS	1	595.00
OTHER	OP00099162		PLUMBING STUB UP FOR CAPES	1	200.00
			Plumbing/Heating		
HEATSYS	OP00099917		WALL AIR RETURN (OMIT FURNACE)	1	
OTHER	OP0000379		EXTERIOR FAUCET	2	90.00
			SEE PRINT FOR LOCATION		
			Electrical		
PHONEJACKS	OP0000036		TV/PHONE & COMPUTER STATION	1	60.00
			INSTALL CABLE JACK OVER F/P MANTLE.		

Champion is a registered trademark of Champion Home Builders, Inc.

Feature	Option	Variant	Description	Quantity	Ext. Price
Electrical Continued ...					
CEILINGLT	OP0001831		5-LITE CHANDERLIER ILO STD	1	85.00
	DIN ROOM.				
CEILINGLT	OP00099250		(4) 6" LED LIGHTS (MOD)	1	180.00
	LED CAN LIGHTS IN KITCHEN.				
CEILINGFAN	DP000192		CEILING FAN W/LIGHT ILO STD	2	250.00
	LIV ROOM and MBR.				
			Exterior		
FRONTDOOR	OP00099715		LH 38X82 SUNBURST DOOR ILO STD	1	150.00
	38X82 LH SUNBURST DR ILO 38X82 6-PNL DR				
PATIODOOR	OP00099733		VINYL SLIDING GLASS DOOR STD.	1	Standard
	MOVE SGD TO DIN ROOM. MOVE DIN ROOM WINDOWS TO GREAT ROOM.				
SHINGLES	OP00099910	**Weathered Wood**	ARCHITECTURAL SHINGLE STD	48	Standard
SHUTTERS	OP00099549	**Brown**	RAISED PANEL SHUTTERS	1	Standard
SIDING	OP0000066		D5 PREMIUM VINYL ILO STD VINYL	1	225.00
	- THISTLE				
WINDOWSUP	OP00099168		36X61 CAPE GABLE END WINDOW	2	350.00
OTHER	OP0003105		SCR ITEM	3,200	3,200.00
	PRICE FOR LARGE DOUBLE DORMER LIKE SALISBURY. 1/2 OF DORMER TO BE SHAKE-$2850				
	12D-10PF-8 DORMER				
	DOES NOT INCLUDE 1/2 ROUND WINDOW				
	PRICE FOR (2) VINYL GABLE VENTS PER EXTERIOR RENDERING- $150.				
	CONSTRUCTION CHANGES- $200.				
			Cabinets		
TYPE	OP0099063		CHAMPION CABINETS PER PRINT	1	Standard
	INCLUDES CABINET PULLS AND SOFT CLOSE DOOR HINGES				
	DRAWER OVER DOOR BASE CABINETS				
	40" OVERHEAD CABINETS W/2 ADJUSTABLE SHELVES				
THROUGHOUT	OP0000094-02		COFFEE CHERRY RAISED ILO STD	1	485.00
OTHER	OP0000185		CRESCENT FORMICA EDGING T/O	1	350.00
OTHER	OP00100287	**Coffee Cherry**	HARDWOOD STILES T/O NEW	1	425.00
			Kitchen		
CTRTOP	OP00099848	**Winter Carnival**	HD FORMICA KITCHEN	1	335.00
	INSTALL GLASS BACKSPLASH- "TOP HAT" w/ "MIDNIGHT BLACK" RANDOM.				
			Master Bath		
CTRTOP	OP00099856-01	**Portoro**	MASTER BATH FORMICA	1	
BCKSPL	OP00100375	**Diamond Delta**	TIGER EYE BACKSPLASH MSTR BATH	1	245.00
	6" TIGER EYE CERAMIC BACKSPLASH ILO FORMICA				
SHOWER	OP0000383		48" 3-WALL CERAMIC SHOWER ILO	1	750.00
	COLOR: GRAY PEARL w/ DIAMOND DELTA ACCENT.				
TOILET	OP0004508		ELONGATED TOILET ILO STD	1	95.00
OTHER	OP0003105		SCR ITEM	125	125.00
	SHOWER ACCENT.				
			Hall Bath		
CTRTOP	OP00099854	**Golden Travertine**	HD FORMICA HALL BATH	1	45.00
	INSTALL GLASS BACKSPLASH- COLOR: "TANGO TAN".				
TOILET	OP0004508		ELONGATED TOILET ILO STD	1	95.00

Champion is a registered trademark of Champion Home Builders, Inc.

Feature	Option	Variant	Description	Quantity	Ext. Price
			Interior		
FIREPLACE	OP0000919	Calico	1/2 ROCK RAISED HEARTH FRONT	1	595.00
FIREPLACE	OP0002541		GAS FIREPLACE W/LOGS	1	1,085.00
STAIRRLG	OP0000053		Interior, open stairway	1	2,395.00
			Floor Covering		
CARPET	OP1002571	Harness	14'W SOFT SENSATION ILO SIMPLY	52	306.80
	ALL 3 BEDROOMS and STAIRCASE.				
LINO	OP1002510	Canyon Rustic Timb	14'W 9"X18" ELEMENTS ILO LINO	108	2,052.00
	INSTALL "CANYON RUSTIC TIMBER" IN KITCHEN, DIN RM, UTIL RM, FOYER, GREAT RM and HALLWAYS.				
	NOTE- PLANT TO INSTALL IN DIN ROOM and REAR HALF OF GREAT RM.				
OTHER	OP0000064	Sahara Desert Slate	14' WIDE ELEMENTS TILE ILO STD	17	323.00
	INSTALL IN MBTH and HALL BATH.				
			Shipped Loose Material		
OTHER	OP00100430	Desert Sand	CEDAR SHAKES (SHIP LOOSE)	4	880.00
	50 SF PER CARTON. INSTALL ON BOTH FRONT BUMP OUTS.				
			Appliances		
OTHER	OP00099218		STAINLESS STEEL APPL PKG	1	2,940.00
	PACKAGE INCLUDES:				
	STAINLESS STEEL 22CF SIDE X SIDE REFRIGERATOR				
	STAINLESS STEEL GLASS TOP RANGE				
	STAINLESS STEEL DISHWASHER				
	STAINLESS STEEL MICROWAVE RANGEHOOD				


-1680 omitting


diff of 1290 +

Clestonar - Running — 8/12 Rafters w/ 9 ft. Ceilings

MODEL 23-4841-01 CAPE

3 BEDROOM, 2 BATH
ACTUAL SIZE: 41'-0" x 48'-0"
TOTAL AREA: 1861 SQ. FT.

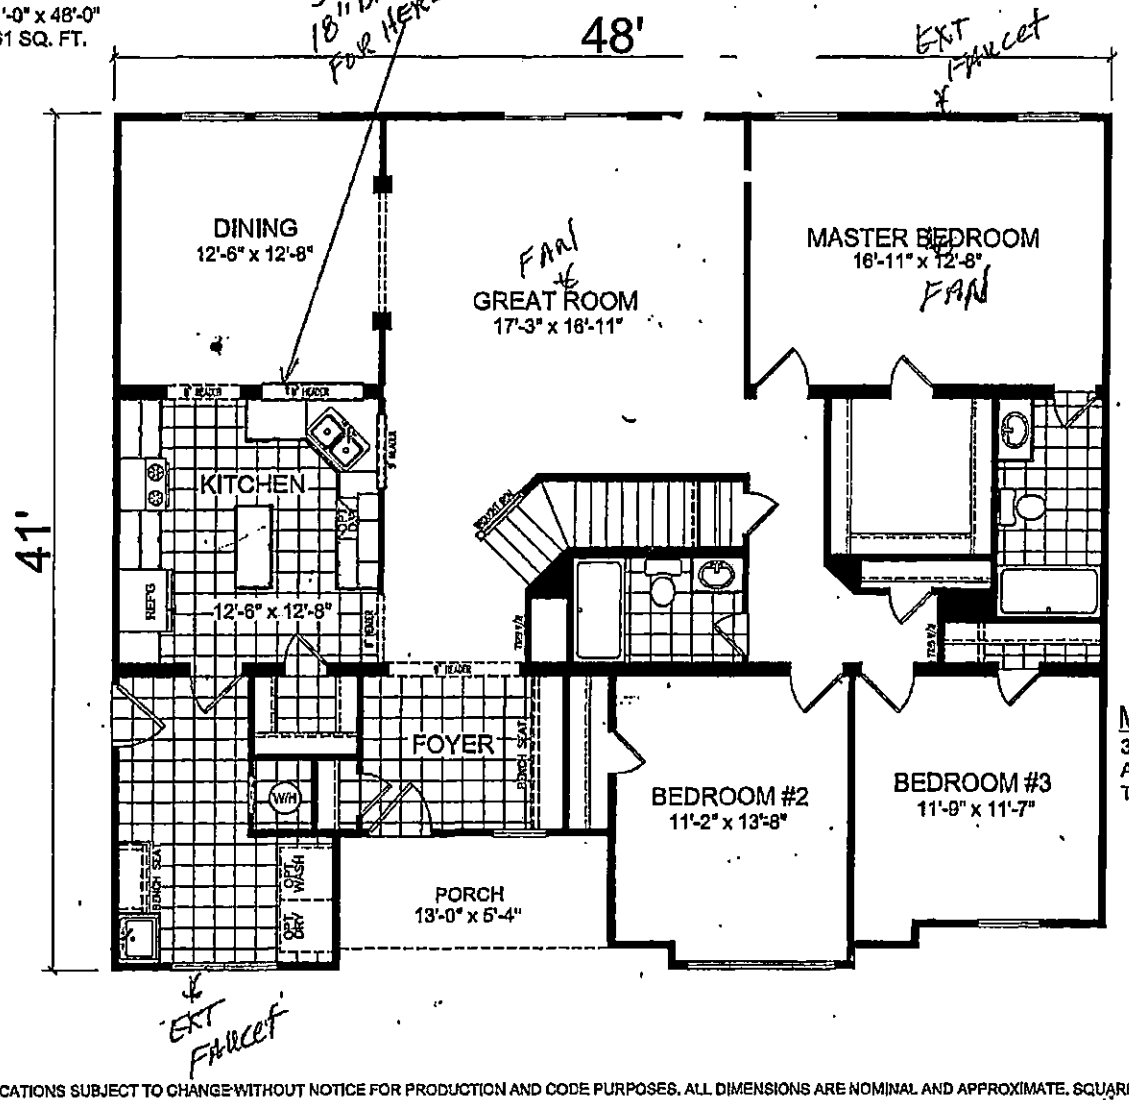

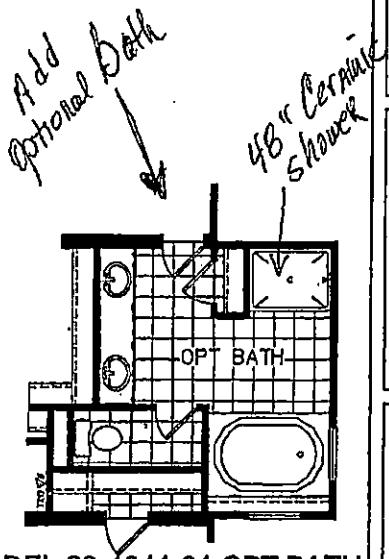

MODEL 23-4841-01 OPT BATH

3 BEDROOM, 2 BATH
ACTUAL SIZE: 41'-0" x 54'-0"
TOTAL AREA: 1941 SQ. FT.

MATERIALS AND SPECIFICATIONS SUBJECT TO CHANGE WITHOUT NOTICE FOR PRODUCTION AND CODE PURPOSES. ALL DIMENSIONS ARE NOMINAL AND APPROXIMATE. SQUARE FOOTAGE IS MEASURED FROM EXTERIOR WALL TO EXTERIOR WALL AND IS A APPROXIMATE FIGURE. THIS DRAWING IS A RENDERING AND IS MEANT FOR SALE PURPOSES ONLY.
DO NOT USE FOR FOUNDATION.


CHAMPION
4655 HWY. 421 SOUTH, LEXINGTON, NC 27295

PROJECT

TITLE: LITERATURE PLAN
MODEL: 23-4841-01 CAPE
DATE: 4-6-2015
SCALE:
DRAWN BY: RICHARD PHILLIPS
REVISED:
REVISIONS
SHEET NO: L-101
PAGE:

Customer - Humming

8/12 SHOWN.

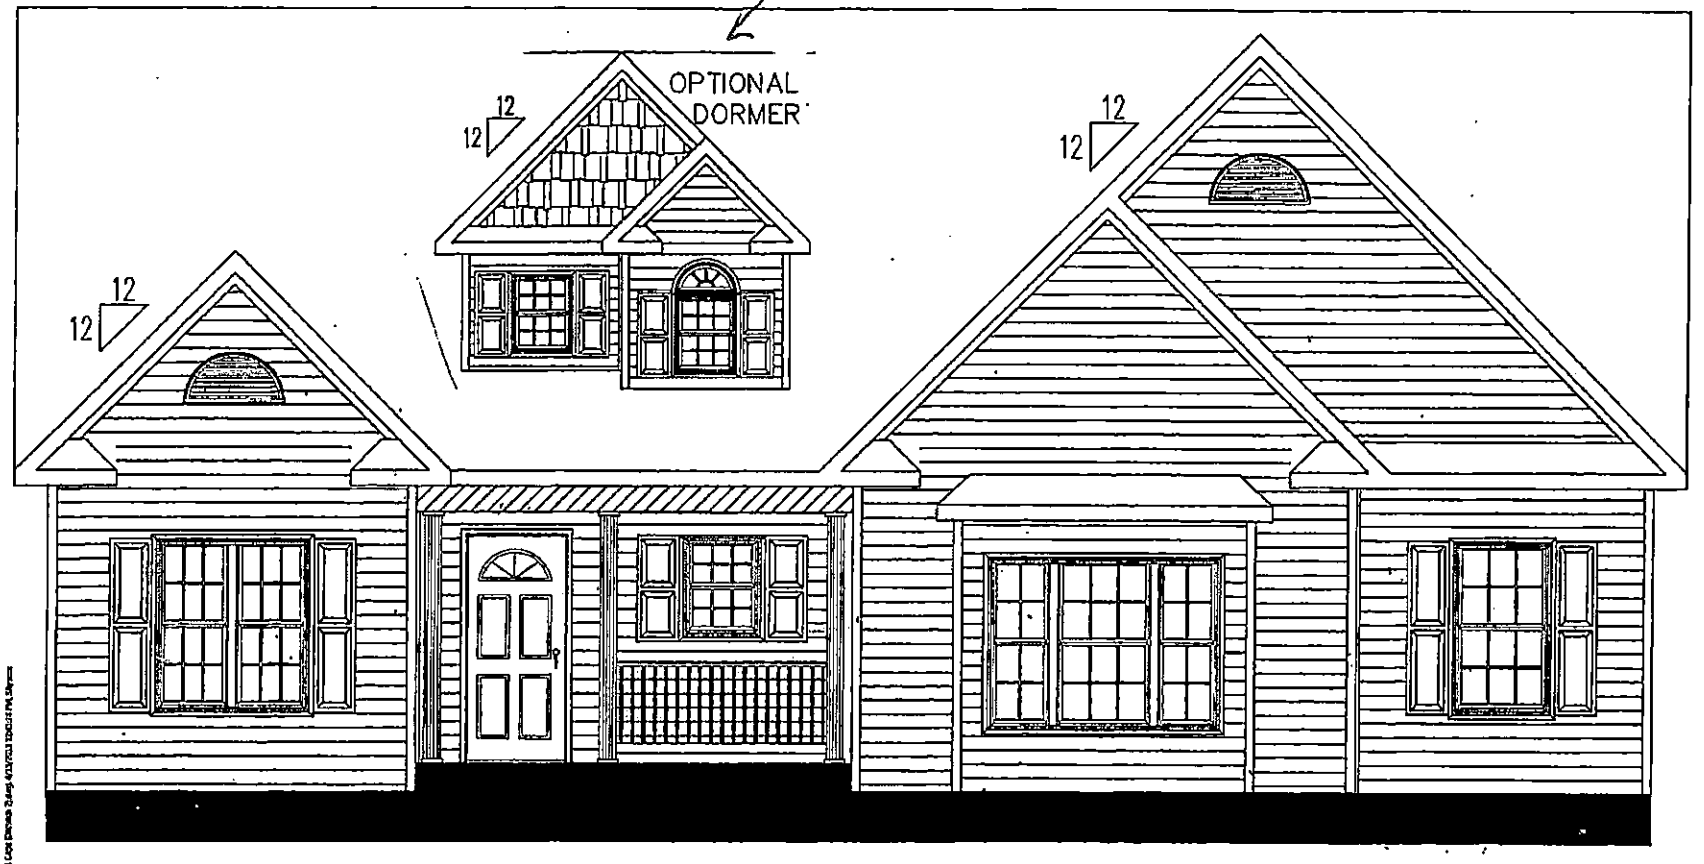

CHAMPION

4055 (RT. 461 SOUTH) LEXINGTON, MD 27946

PROJECT

TITLE: ELEVATIONS

MODEL: 23-4841-01 CAPE

DATE: 4-8-2015

SCALE: NTS

DRAWN BY: RICHARD PHELPS

REVISED

REASONS

SHEET NO: EV-101

PAGE: