

1/3/2008

duponbj

Groundwater and Wastewater Services File Imaging Project

May 2007

Barcode Font = IDAutomationHC39M

Mecklenburg County
Health Department

February 12, 1996

Mr. Wilson Hart
15815 Poplar Tent Road
Huntersville, NC 28078

Re: Poplar Tent Church Road
File: 3851B
Parcel: 011-101-07PO

Dear Mr. Hart:

Receipt of your Application for Improvement Permit for the above referenced property is acknowledged. A soil evaluation and a site visit have been conducted. The results of the evaluation indicated that the site is **UNSUITABLE** under Rules .1941 **SOIL CHARACTERISTICS (MORPHOLOGY)**, .1943 **SOIL DEPTH**. For these reasons your Application for Improvement Permit is denied. A possible way to develop the site exists under Rule .1948(d) which reads as follows:

> A site classified as **UNSUITABLE** may be used for a ground absorption sewage treatment and disposal system specifically identified in Rules .1955, .1956, or .1957 of this Section or a system approved under Rule .1969 if written documentation, including engineering, hydrogeologic, geologic or soil studies, indicates to the local Health Department that the proposed system can be expected to function satisfactorily. Such sites shall be reclassified as **PROVISIONALLY SUITABLE** if the local health department determines that the substantiating data indicated that:
> (1) a ground absorption system can be installed so that the effluent will be non-pathogenic, non-infectious, non-toxic, and non-hazardous;
> (2) the effluent will not contaminate groundwater or surface water, and
> (3) the effluent will not be exposed on the ground surface or be discharged to the surface waters where it could come in contact with people, animals, or vectors.
> The state shall review the substantiating data if requested by the local health department.

Please be advised that you have the right to an informal review by this department. You also have the right to appeal under G.S. 130A-24, and to have the appeal held in Mecklenburg County.

If you have any questions regarding this matter please do not hesitate to call me at 336-5575.

Sincerely,

Kelly Randall

Kelly Randall, R.S., Soil Scientist
Individual Water and Wastewater Systems

KR:gc

Mecklenburg County
Health Department

WILSON HART
15815 POPLAR TENT RD
Huntersville NC 28078

RE: Poplar Tent Church Rd
File: 3851-B
Parcel 011-101-07 PO
1

Dear Mr Hart

Receipt of your Application for Improvement Permit for the above referenced property is acknowledged. A soil evaluation and a site visit have been conducted. The results of the evaluation indicated that the site is UNSUITABLE under Rules. over For these reasons your Application for Improvement Permit is denied. A possible way to develop the site exists under Rule .1948(d) which reads as follows:

> A site classified as **UNSUITABLE** may be used for a ground absorption sewage treatment and disposal system specifically identified in Rules .1955, .1956, or .1957 of this Section or a system approved under Rule .1969 if written documentation, including engineering, hydrogeologic, geologic or soil studies, indicates to the local health department that the proposed system can be expected to function satisfactorily. Such sites shall be reclassified as **PROVISIONALLY SUITABLE** if the local health department determines that the substantiating data indicate that:
> (1) a ground absorption system can be installed so that the effluent will be non-pathogenic, non-infectious, non-toxic, and non-hazardous;
> (2) the effluent will not contaminate groundwater or surface water; and
> (3) the effluent will not be exposed on the ground surface or be discharged to surface waters where it could come in contact with people, animals, or vectors.
> The State shall review the substantiating data if requested by the local health department.

Please be advised that you have the right to an informal review by this department. You also have the right to appeal under G.S. 130A-24, and to have the appeal held in Mecklenburg County.

If you have any questions regarding this matter, please call me at 336-5575.

Sincerely,

Kelly Randall, R.S., Soil Scientist
Individual Water and Wastewater Systems

.1941 SOIL CHARACTERISTICS (MORPHOLOGY)

and .1943 SOIL DEPTH

FEE: $250.00 cc

DATE: 10/09/95

INDIVIDUAL WATER AND WASTEWATER SYSTEMS PROGRAM
APPLICATION FOR IMPROVEMENT PERMIT FOR RESIDENTIAL SITE

[ ] CRT

TYPE APPLICATION: [X] NEW SYSTEM [ ] EXPANSION OF EXISTING SYSTEM [ ] REPAIR OF EXISTING SYSTEM

NORTH CAROLINA
DEPARTMENT OF ENVIRONMENT,
HEALTH, AND NATURAL RESOURCES
DIVISION OF ENVIRONMENTAL HEALTH
ON-SITE WASTEWATER SECTION

FILE #: ~~2051B~~ 3851B

PROPERTY INFORMATION (FROM ENGINEERING FORM) FOR JOB LOCATION: 011-101-07 PO

TAX/PARCEL NUMBER: ~~011-101-07~~ PO

STREET ADDRESS: Popular Tent Church Rd

TYPE OF BUILDING, (CHECK ONE): Single Family Home

- [ ] SINGLE MOBILE HOME(S)
- [ ] DOUBLE WIDE (D)
- [ ] HOUSE (H)
- [X] MODULAR HOME (M) Stick-Built
- [ ] MULTIPLE FAMILY (U)
- [ ] OTHER (O)

SUBDIVISION OR MOBILE HOME PARK NAME: None

LOT NUMBER:

TOWNSHIP (CHECK ONE):

- [X] 0 MECKLENBURG
- [ ] 1 CHARLOTTE
- [ ] 2 DAVIDSON
- [ ] 3 CORNELIUS
- [ ] 4 PINEVILLE
- [ ] 5 MATTHEWS
- [ ] 6 HUNTERSVILLE
- [ ] 7 MINT HILL

HEATED SQUARE FOOTAGE: 1256

NUMBER OF BEDROOMS: 3 | NUMBER OF OCCUPANTS: 2

FOUNDATION FOR RESIDENCE:

- [ ] WITHOUT BASEMENT
  - [X] CRAWL SPACE
  - [ ] ON SLAB
- [ ] WITH BASEMENT
  - [ ] /PLUMBING
  - [ ] WITH BASEMENT /NO PLUMBING

IF EXPANSION OF EXISTING SYSTEM, DESCRIBE THE PROPOSED ADDITION:

WILL THERE BE A HOME BUSINESS IN THE RESIDENCE: [ ] YES [X] NO TYPE: _____

WATER SUPPLY (CHECK ONE):

- [ ] COMMUNITY (C)
- [ ] MUNICIPAL (M)
- [X] PRIVATE WELL (P)
- [ ] SHARED WELL (S)
- [ ] OTHER 'SPRINGS' (O)

IF ANY OF THE FOLLOWING ARE LOCATED ON THE PROPERTY, PLEASE SHOW LOCATION ON PLAT:

BURIED CABLES, LANDFILLS, STUMPHOLES	[ ] YES	[X] NO	WELL SPRINGS OR WATERLINES	[ ] YES	[ ] NO
EXISTING WASTE WATER SYSTEMS	[ ] YES	[X] NO	DESIGNATED WETLANDS	[ ] YES	[ ] NO
EASEMENTS OR RIGHT-OF-WAYS	[ ] YES	[X] NO			

PROPERTY OWNER:

NAME: Hart Wilson
(LAST) (FIRST) (MI)

ADDRESS: 15815 Popular Tent

CITY: Huntersville STATE: NC ZIP: 28078

DAYTIME PHONE: (704) 892-1100

LEGAL AGENT FOR PROPERTY OWNER, IF APPLICABLE:

NAME: [redacted]
(LAST) Cook (FIRST) Willie (MI) Mac

DAYTIME PHONE: (704) 792-0416

WHAT DATE WAS THE PROPERTY ORIGINALLY DEEDED AND RECORDED? Unknown

THE UNDERSIGNED, OWNER, OR LEGAL AGENT FOR THE OWNER, OF THE PROPERTY DESCRIBED ABOVE AS THE "JOB LOCATION" HAS READ THE FOREGOING APPLICATION, ACKNOWLEDGES THAT THE CONTENTS OF SAME ARE TRUE, AND AUTHORIZES AGENTS OF THE MECKLENBURG COUNTY HEALTH DEPARTMENT TO ENTER ONTO THE PROPERTY FOR THE PURPOSE OF PROCESSING THIS REQUEST.

SIGNED: Willie M. Cook

DATE: 10-9-95

MECKLENBURG COUNTY HEALTH DEPARTMENT
ENVIRONMENTAL HEALTH DIVISION
c/o HAL MARSHALL CTR., SUITE 211, 700 N. TRYON ST., CHARLOTTE, N.C. 28202., (704) 336-5102

PROPOSED PLOT PLAN


HEALTH DEPARTMENT
ENVIRONMENTAL HEALTH DIVISION
700 NORTH TRYON STREET
CHARLOTTE, NC 28202
PHONE (704) 336-5102

3851B

FILE: ~~20614B~~

TC: 011-103-07PO

Draw in and name all roads adjoining the property. Draw in and accurately dimension the lot concerned. Accurately indicate property boundaries proposed and/or existing structures and driveways, underground utilities, and wells and springs within 100 feet of the proposed building or drainfield.

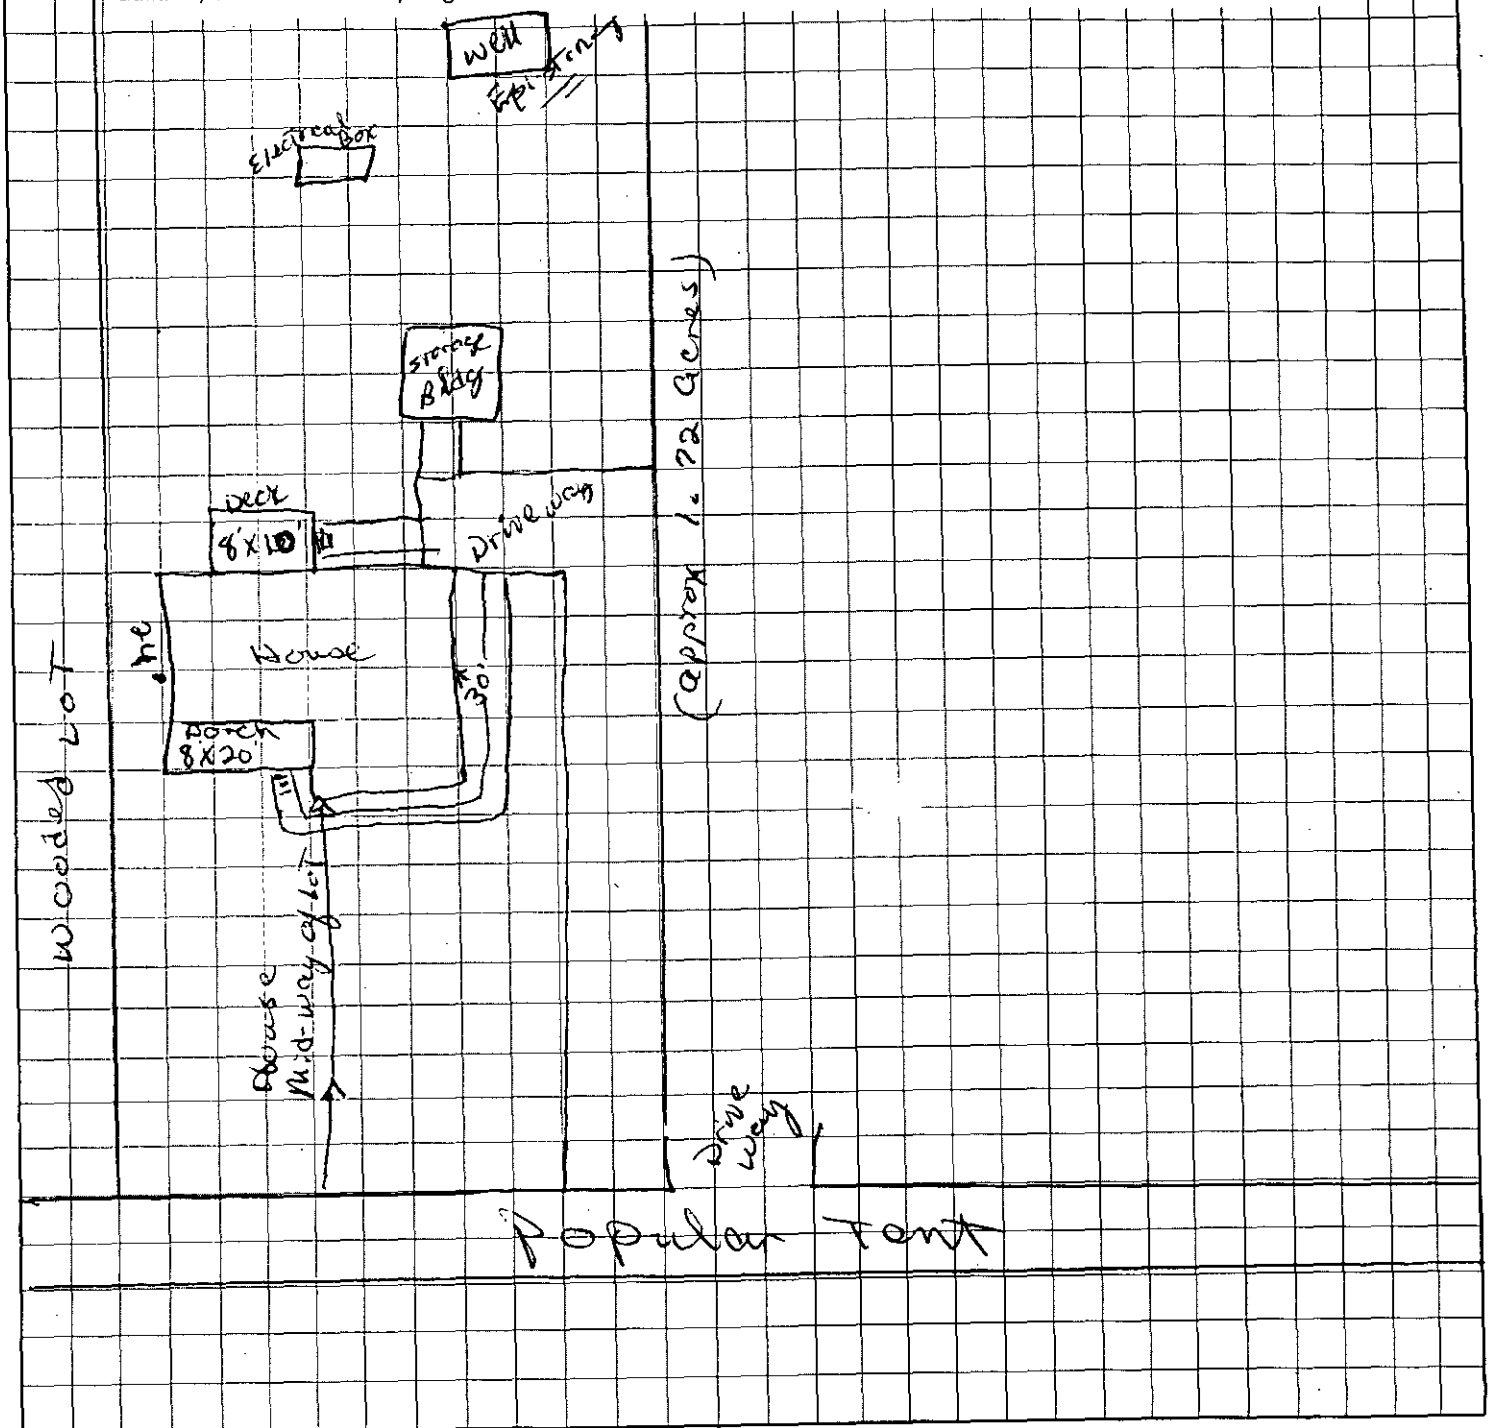

Willie M. Cook
OWNER/AGENT SIGNATURE

DATE 10-9-95

APPROVAL DATE _____

White - Health Department's Copy

Canary - E.H.S. Copy

Pink - Owner's Copy

DEPARTMENT OF ENVIRONMENT, HEALTH, AND NATURAL RESOURCES
DIVISION OF ENVIRONMENTAL HEALTH
ON-SITE WASTEWATER SECTION

Sheet ___ of
PROPERTY ID #: ___
COUNTY: ___

SOIL/SITE EVALUATION for ON-SITE WASTEWATER SYSTEM

#3 PO 011-101-09
3851B

OWNER: Wilson Hart
APPLICANT: ___
ADDRESS: 15815 Poplar Tent Rd Huntersville
APPLICATION DATE: ___
DATE EVALUATED: ___
PROPOSED FACILITY: residence
PROPOSED DESIGN FLOW (.1949): 360gpd
PROPERTY SIZE: 2.0
LOCATION OF SITE: Poplar Tent Church Rd
PROPERTY RECORDED: ___
WATER SUPPLY: ☑ Private ☐ Public ☐ Well ☐ Spring ☐ Other ___
EVALUATION METHOD: ☑ Auger Boring ☐ Pit ☐ Cut
TYPE OF WASTEWATER: ☑ Sewage ☐ Industrial Process ☐ Mixed

PROFILE #	.1940 LANDSCAPE POSITION/ SLOPE %	HORIZON DEPTH (IN.)	SOIL MORPHOLOGY (.1941) .1941 STRUCTURE/ TEXTURE	.1941 CONSISTENCE/ MINERALOGY	OTHER PROFILE FACTORS .1942 SOIL WETNESS/ COLOR	.1943 SOIL DEPTH	.1956 SAPRO CLASS	.1944 RESTR HORIZ	PRO CL & I
1	A:Ridge 2%	0-18"	SBK/C	FI-VF/EXP/VS/VP	>18" TO Chroma 2 Mottles	18"	N/A	None	US
2	LS 3%	0-8"	Massive/C-SC	FI/MI/PO	>24" TO Chroma 2 Mottles	24"	N/A	None	US
		8-12"	SBK/SC	FI/SEXP/SS/SP					
		12-24"	SBK/C	FI/EXP/VS/VP					
3	LS 3%	0-12"	SBK/SC	FI/SEXP/SS/SP	>30" TO Chroma 2 Mottles	30"	N/A	None	US
		12-30"	SBK/C	FI-VFI/EXP/VS/VP					
4	LS 4%	0-34"	SBK/C	FI/SEXP/SS/SP	>34" TO Chroma 2 Mottles	34"	N/A	None	US

DESCRIPTION	INITIAL SYSTEM	REPAIR SYSTEM
Available Space (.1945)		
System Type(s)		

OTHER FACTORS (.1946): ___
SITE CLASSIFICATION (.1948): ___
EVALUATED BY: ___

DEPARTMENT OF ENVIRONMENT, HEALTH, AND NATURAL RESOURCES
DIVISION OF ENVIRONMENTAL HEALTH
ON-SITE WASTEWATER SECTION

Sheet ___ of
PROPERTY ID #: ___
COUNTY: ___

SOIL/SITE EVALUATION
for ON-SITE WASTEWATER SYSTEM

OWNER: ___ APPLICANT: ___
ADDRESS: ___ APPLICATION DATE: ___ DATE EVALUATED: ___
PROPOSED FACILITY: ___ PROPOSED DESIGN FLOW (.1949): ___ PROPERTY SIZE: ___
LOCATION OF SITE: ___ PROPERTY RECORDED: ___
WATER SUPPLY: ☐ Private ☐ Public ☐ Well ☐ Spring ☐ Other ___
EVALUATION METHOD: ☐ Auger Boring ☐ Pit ☐ Cut 3&5-1B
TYPE OF WASTEWATER: ☐ Sewage ☐ Industrial Process ☐ Mixed

PROFILE #	.1940 LANDSCAPE POSITION/ SLOPE %	HORIZON DEPTH (IN.)	SOIL MORPHOLOGY (.1941) STRUCTURE/ TEXTURE	SOIL MORPHOLOGY (.1941) CONSISTENCE/ MINERALOGY	OTHER PROFILE FACTORS .1942 SOIL WETNESS/ COLOR	.1943 SOIL DEPTH	.1956 SAPRO CLASS	.1944 RESTR HORIZ	PRO CL & I
1	LS 5%	0-8"	sBK/scl	Fr/sEx P/SS/SP	>28" TO Chroma 2 Mottles	28"	N/A	None	C
		8-28"	sBK/c	F:vF./Ex/SS/P					
2									
3									
4									

DESCRIPTION	INITIAL SYSTEM	REPAIR SYSTEM
Available Space (.1945)		
System Type(s)		

OTHER FACTORS (.1946): ___
SITE CLASSIFICATION (.1948): ___
EVALUATED BY: ___

COMMENTS:

LEGEND

use the following standard abbreviations

LANDSCAPE POSITION	GROUT	SOIL TEXTURE	CONVENTIONAL 1955 LTAR	LPP 1957 LTAR	MINERALOGY/ CONSISTENCE	STRUCTURE
C (Concave Slope)	I	S (Sand)	1.2 - 0.8	0.6 - 0.4	NEXP (Non-expansive)	G (Single Grain)
V (Convex Slope)		LS (Loamy Sand)			SEXP (Slightly Expansive)	M (Massive)
(Drainage Way)					EXP (Expansive)	CR (Crumb)
S (Debris Slump)	II	SL (Sandy Loam)	0.8 - 0.6	0.4 - 0.3		GR (Granular)
P (Flood Plain)		L (Loam)				SBK (Subangular Blocky)
S (Foot Slope)						ABK (Angular Blocky)
(Head Slope)	III	SI (Silt)	0.6 - 0.3	0.3 - 0.15		PL (Platy)
(Linear Slope)		SICL (Silty Clay Loam)				PR (Prismatic)
(Nose Slope)		CL (Clay Loam)				
(Ridge)		SCL (Sandy Clay Loam)			MOIST	WET
(Shoulder Slope)		SUC (Silt Loam Clay)				
(Terrace)					VFR (Very Friable)	NS (Non-sticky)
	IV	SC (Sandy Clay)	0.4 - 0.1	0.2 - 0.05	FR (Friable)	SS (Slightly Sticky)
		SIC (Silty Clay)			FI (Firm)	S (Sticky)
					VFI (Very Firm v. Very Sticky)	VS (Very Sticky)
		O (Organic)	None		EFI (Extremely Firm)	NP (Non-plastic)
						SP (Slightly Plastic)
						P (Plastic)
						VP (Very Plastic)

NOTES

HORIZON DEPTH	In inches below natural soil surface
DEPTH OF FILL	In inches from land surface
RESTRICTIVE HORIZON	Thickness and depth from land surface
SAPROLITE	S(suitable) or U(unsuitable)
SOIL WETNESS	Inches from land surface to free water or inches from land surface to soil colors with chroma 2 or less - record Munsell color chip designation
CLASSIFICATION	S (Suitable), PS (Provisionally Suitable), or U (Unsuitable)


Evaluation of saprolite shall be by pits.

Long-term Acceptance Rate (LTAR): gal/day/ft²

Show profile locations and other site features (dimensions, reference or benchmark, and North).

100% Repair

3951B

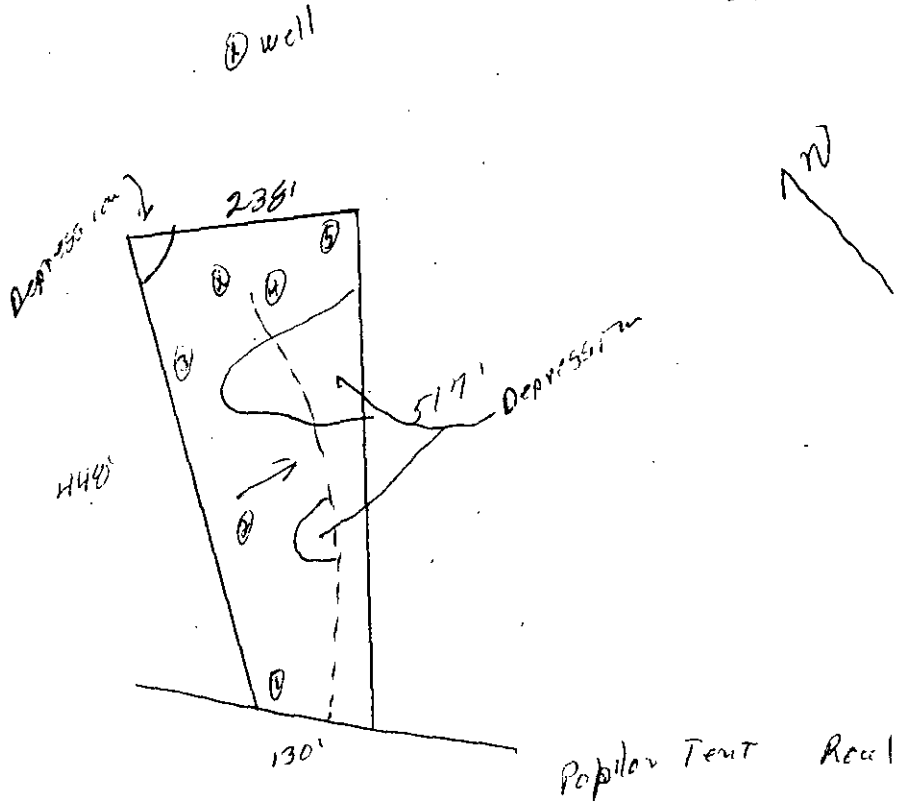

Poplar Tent Road

DEPARTMENT OF ENVIRONMENT, HEALTH, AND NATURAL RESOURCES
DIVISION OF ENVIRONMENTAL HEALTH
ON-SITE WASTEWATER SECTION

Sheet ___ of
PROPERTY ID #: ___
COUNTY: ___

SOIL/SITE EVALUATION #3 for ON-SITE WASTEWATER SYSTEM

PO 011-10 1-07
3851B

OWNER: Wilson Hart APPLICANT: ___
ADDRESS: 15815 Poplar Tent Rd Huntersville APPLICATION DATE: ___ DATE EVALUATED: ___
PROPOSED FACILITY: residence PROPOSED DESIGN FLOW (.1949): 360gpd PROPERTY SIZE: 2.0
LOCATION OF SITE: Poplar Tent Church Rd PROPERTY RECORDED: ___
WATER SUPPLY: ☑ Private ☐ Public ☐ Well ☐ Spring ☐ Other ___
EVALUATION METHOD: ☑ Auger Boring ☐ Pit ☐ Cut
TYPE OF WASTEWATER: ☑ Sewage ☐ Industrial Process ☐ Mixed

PROFILE #	.1940 LANDSCAPE POSITION/ SLOPE %	HORIZON DEPTH (IN.)	SOIL MORPHOLOGY (.1941) STRUCTURE/ TEXTURE	SOIL MORPHOLOGY (.1941) CONSISTENCE/ MINERALOGY	OTHER PROFILE FACTORS .1942 SOIL WETNESS/ COLOR	.1943 SOIL DEPTH	.1956 SAPRO CLASS	.1944 RESTR HORIZ	PRO CL & L
1	Ridge 2%	0-18"	SBK/C	Fi-VF/EXP/VS/VP	>18" TO Chroma 2 Mottles	18"	N/A	None	US
2	LS 2%	0-8"	Massive/E-SE	Fi/Mi-ec/	>24" TO Chroma 2 Mottles	24"	N/A	None	US
		8-12"	SBK/SC/	Fr/S EXP/SS/SP					
		12-24"	SBK/C	Fi/EXP/VS/VP					
3	LS 3%	0-12"	SBK/SC/	Fr/S EXP/SS/SP	>30" To Chroma 2 Mottles	30"	N/A	None	US
		12-30"	SBK/C	Fi-VFi/EXP/VS/VP					
4	LS 4%	0-34"	SBK/C	Fi/S EXP/S/P	>34" TO Chroma 2 Mottles	34"	N/A	None	US

DESCRIPTION	INITIAL SYSTEM	REPAIR SYSTEM
Available Space (.1945)		
System Type(s)		

OTHER FACTORS (.1946): ___
SITE CLASSIFICATION (.1948): ___
EVALUATED BY: ___
OTHER(S) PRESENT: ___

DEPARTMENT OF ENVIRONMENT, HEALTH, AND NATURAL RESOURCES
DIVISION OF ENVIRONMENTAL HEALTH
ON-SITE WASTEWATER SECTION

Sheet ___ of
PROPERTY ID #: ___
COUNTY: ___

SOIL/SITE EVALUATION
for ON-SITE WASTEWATER SYSTEM

OWNER: ___ APPLICANT: ___
ADDRESS: ___ APPLICATION DATE: ___ DATE EVALUATED: ___
PROPOSED FACILITY: ___ PROPOSED DESIGN FLOW (.1949): ___ PROPERTY SIZE: ___
LOCATION OF SITE: ___ PROPERTY RECORDED: ___
WATER SUPPLY: ☐ Private ☐ Public ☐ Well ☐ Spring ☐ Other ___
EVALUATION METHOD: ☐ Auger Boring ☐ Pit ☐ Cut 3851B
TYPE OF WASTEWATER: ☐ Sewage ☐ Industrial Process ☐ Mixed

PROFILE #	.1940 LANDSCAPE POSITION/ SLOPE %	HORIZON DEPTH (IN.)	SOIL MORPHOLOGY (.1941) STRUCTURE/ TEXTURE	SOIL MORPHOLOGY (.1941) CONSISTENCE/ MINERALOGY	OTHER PROFILE FACTORS .1942 SOIL WETNESS/ COLOR	.1943 SOIL DEPTH	.1956 SAPRO CLASS	.1944 RESTR HORIZ	PRO CL & L
1	LS 5%	0-8"	sBK/scl	Fr/sEx P/SS/SP	>26" TO Chroma 2 Mottles	26"	N/A	None	us
		8-26"	sBK/c	F:vF:/ Ex P/SS/P					
2									
3									
4									

DESCRIPTION	INITIAL SYSTEM	REPAIR SYSTEM
Available Space (.1945)		
System Type(s)		

OTHER FACTORS (.1946): ___
SITE CLASSIFICATION (.1948): ___
EVALUATED BY: ___
OTHER(S) PRESENT: ___

COMMENTS:

LEGEND

use the following standard abbreviations

LANDSCAPE POSITION	GROUP	SOIL TEXTURE	CONVENTIONAL 1955 LTAR	LPP 1957 LTAR	MINERALOGY/ CONSISTENCE	STRUCTURE
C (Concave Slope)	I	S (Sand)	1.2 - 0.8	0.6 - 0.4	NEXP (Non-expansive)	G (Single Grain)
V (Convex Slope)		LS (Loamy Sand)			SEXP (Slightly Expansive)	M (Massive)
(Drainage Way)					EXP (Expansive)	CR (Crumb)
S (Debris Slump)	II	SL (Sandy Loam)	0.8 - 0.6	0.4 - 0.3		GR (Granular)
P (Flood Plain)		L (Loam)				SBK (Subangular Blocky)
S (Foot Slope)						ABK (Angular Blocky)
(Head Slope)	III	SI (Silt)	0.6 - 0.3	0.3 - 0.15		PL (Platy)
(Linear Slope)		SICL (Silty Clay Loam)				PR (Prismatic)
(Nose Slope)		CL (Clay Loam)				
(Ridge)		SCL (Sandy Clay Loam)			MOIST	WET
(Shoulder Slope)		SLC (Silt Loam Clay)				
(Terrace)					VFR (Very Friable)	NS (Non-sticky)
	IV	SC (Sandy Clay)	0.4 - 0.1	0.2 - 0.05	FR (Friable)	SS (Slightly Sticky)
		SIC (Silty Clay)			FI (Firm)	S (Sticky)
					VFI (Very Firm v. Very Sticky)	VS (Very Sticky)
		O (Organic)	None		EFI (Extremely Firm)	NP (Non-plastic)
						SP (Slightly Plastic)
						P (Plastic)
						VP (Very Plastic)

OTES

ORIZON DEPTH	In inches below natural soil surface
EPTH OF FILL	In inches from land surface
ESTRICTIVE HORIZON	Thickness and depth from land surface
APROLITE	S(suitable) or U(unsuitable)
OIL WETNESS	Inches from land surface to free water or inches from land surface to soil colors with chroma 2 or less - record Munsell color chip designation
LASSIFICATION	S (Suitable), PS (Provisionally Suitable), or U (Unsuitable)


valuation of saprolite shall be by pits.

ong-term Acceptance Rate (LTAR): gal/day/ft²

Show profile locations and other site features (dimensions, reference or benchmark, and North).

100% Repair

3 BSIB

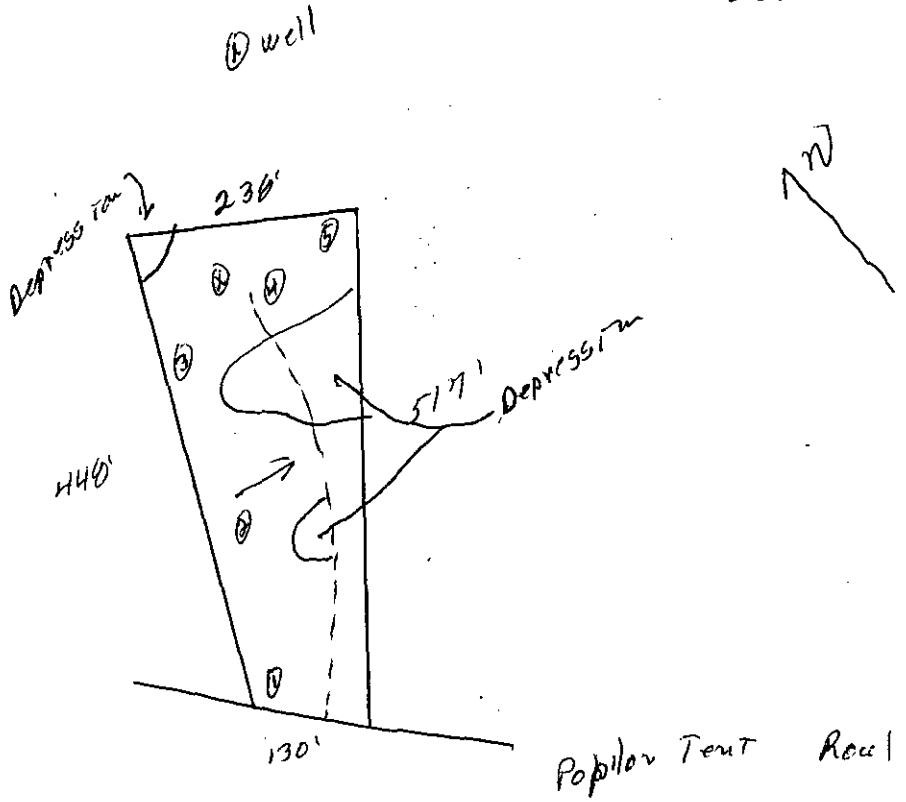

Poplar Tent Road

FEE: $100.00 PD

DATE: 10/09/95

INDIVIDUAL WATER AND WASTEWATER SYSTEMS PROGRAM
APPLICATION FOR IMPROVEMENT PERMIT FOR RESIDENTIAL SITE

| | CRT

TYPE APPLICATION: X NEW SYSTEM ___ EXPANSION OF EXISTING SYSTEM ___ REPAIR OF EXISTING SYSTEM

NORTH CAROLINA
DEPARTMENT OF ENVIRONMENT,
HEALTH, AND NATURAL RESOURCES
DIVISION OF ENVIRONMENTAL HEALTH
ON-SITE WASTEWATER SECTION

FILE #: 25648 38518

PROPERTY INFORMATION (FROM ENGINEERING FORM) FOR JOB LOCATION: 011-101-07 PO

TAX/PARCEL NUMBER: ~~011-103-07~~ PO

STREET ADDRESS: Popular Tent Church Rd

SUBDIVISION OR MOBILE HOME PARK NAME: None

LOT NUMBER:

TOWNSHIP (CHECK ONE):

- X 0 MECKLENBURG
- ___ 1 CHARLOTTE
- ___ 2 DAVIDSON
- ___ 3 CORNELIUS
- ___ 4 PINEVILLE
- ___ 5 MATTHEWS
- ___ 6 HUNTERSVILLE
- ___ 7 MINT HILL

TYPE OF BUILDING, (CHECK ONE): Single Family Home

- ___ SINGLE MOBILE HOME(S)
- ___ DOUBLE WIDE (D)
- ___ HOUSE (H)
- X MODULAR HOME (M) STICK Built
- ___ MULTIPLE FAMILY (U)
- ___ OTHER (O)

HEATED SQUARE FOOTAGE: 1256

NUMBER OF BEDROOMS: 3 NUMBER OF OCCUPANTS: 2

FOUNDATION FOR RESIDENCE:

- ___ WITHOUT BASEMENT
- ___ ON SLAB
- X CRAWL SPACE
- ___ WITH BASEMENT /PLUMBING
- ___ WITH BASEMENT /NO PLUMBING

IF EXPANSION OF EXISTING SYSTEM, DESCRIBE THE PROPOSED ADDITION:

WILL THERE BE A HOME BUSINESS IN THE RESIDENCE: ___ YES X NO TYPE: _____

WATER SUPPLY (CHECK ONE):

- ___ COMMUNITY (C)
- ___ MUNICIPAL (M)
- X PRIVATE WELL (P)
- ___ SHARED WELL (S)
- ___ OTHER 'SPRINGS' (O)

IF ANY OF THE FOLLOWING ARE LOCATED ON THE PROPERTY, PLEASE SHOW LOCATION ON PLAT:

BURIED CABLES, LANDFILLS, STUMPHOLES	___ YES X NO	WELL SPRINGS OR WATERLINES	___ YES ___ NO
EXISTING WASTE WATER SYSTEMS	___ YES X NO	DESIGNATED WETLANDS	___ YES ___ NO
EASEMENTS OR RIGHT-OF-WAYS	___ YES X NO		

PROPERTY OWNER:

NAME: Hart Wilson
(LAST) (FIRST) (MI)

ADDRESS: 15915 Popular Tent

CITY: Huntersville STATE: NC ZIP: 28078

DAYTIME PHONE: (704) 892-1100

LEGAL AGENT FOR PROPERTY OWNER, IF APPLICABLE:

NAME: [redacted]
(LAST) Cook (FIRST) Willie (MI) mae

DAYTIME PHONE: (704) 792-0416

WHAT DATE WAS THE PROPERTY ORIGINALLY DEEDED AND RECORDED? unknown

THE UNDERSIGNED, OWNER, OR LEGAL AGENT FOR THE OWNER, OF THE PROPERTY DESCRIBED ABOVE AS THE "JOB LOCATION" HAS READ THE FOREGOING APPLICATION, ACKNOWLEDGES THAT THE CONTENTS OF SAME ARE TRUE, AND AUTHORIZES AGENTS OF THE MECKLENBURG COUNTY HEALTH DEPARTMENT TO ENTER ONTO THE PROPERTY FOR THE PURPOSE OF PROCESSING THIS REQUEST.

SIGNED: Willie M. Cook

DATE: 10-9-95

MECKLENBURG COUNTY HEALTH DEPARTMENT
ENVIRONMENTAL HEALTH DIVISION
c/o HAL MARSHALL CTR., SUITE 211, 700 N. TRYON ST., CHARLOTTE, N.C. 28202., (704) 336-5102

PROPOSED PLOT PLAN


HEALTH DEPARTMENT
ENVIRONMENTAL HEALTH DIVISION
700 NORTH TRYON STREET
CHARLOTTE, NC 28202
PHONE (704) 336-5102

3851B

FILE: ~~20614B~~

TC: 011-103-07PO

Draw in and name all roads adjoining the property. Draw in and accurately dimension the lot concerned. Accurately indicate property boundaries proposed and/or existing structures and driveways, underground utilities, and wells and springs within 100 feet of the proposed building or drainfield.

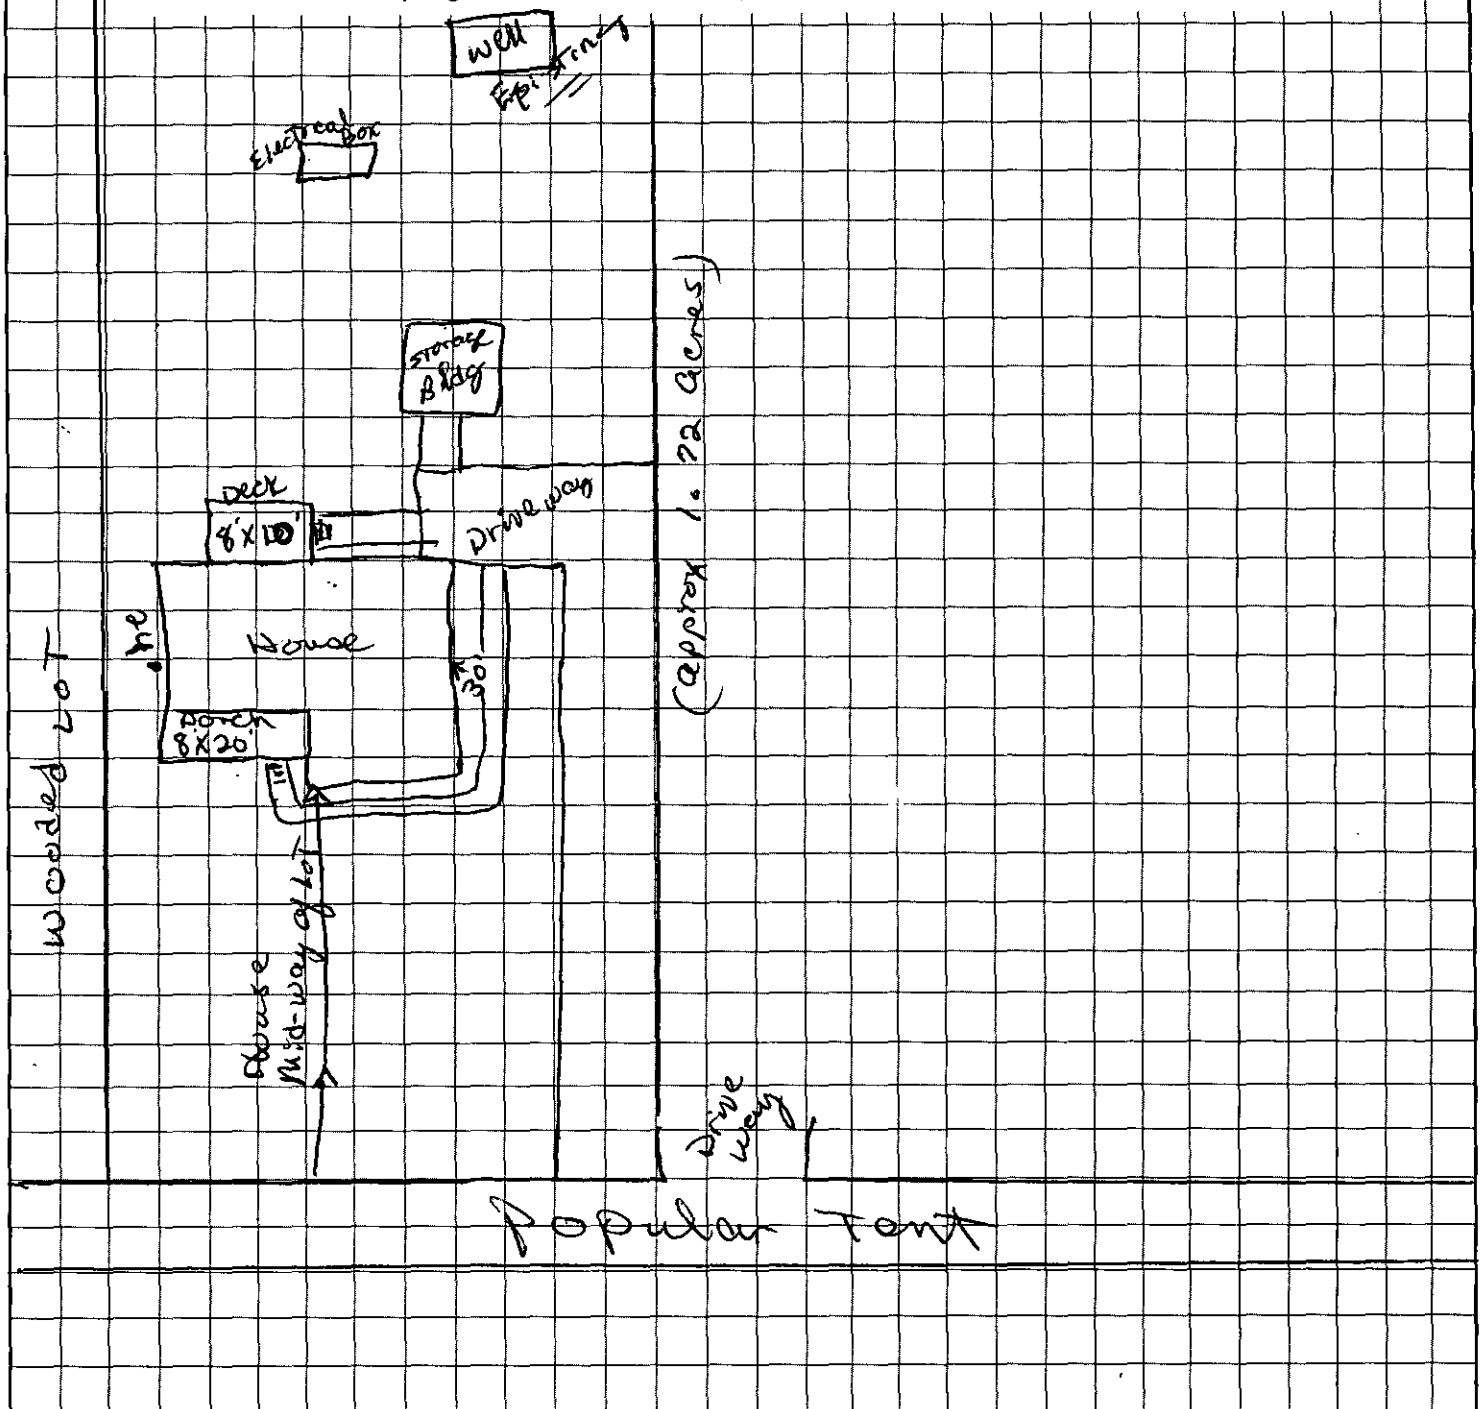

Willie M. Cook
OWNER/AGENT SIGNATURE

DATE 10-9-95

APPROVAL DATE _____


White - Health Department's Copy Canary - E.H.S. Copy Pink - Owner's Copy

3851B

I TO CERTIFY THAT ON THE 29TH DAY OF NOV, 1995 I SURVEYED THE PROPERTY
N OF THIS PLAT, AND THAT THE TITLE LINES, EASEMENTS, AND THE IMPROVEMENTS IF ANY
SHOWN HEREON.

Jack R. Christian
REGISTERED SURVEYOR
JACK R. CHRISTIAN & ASSOCIATES
811 CENTRAL AVENUE, #6, CHARLOTTE, N.C.
PHONE 704-332-4793

NORTH CAROLINA REGISTERED SEAL L-2624 LAND SURVEYOR JACK R. CHRISTIAN

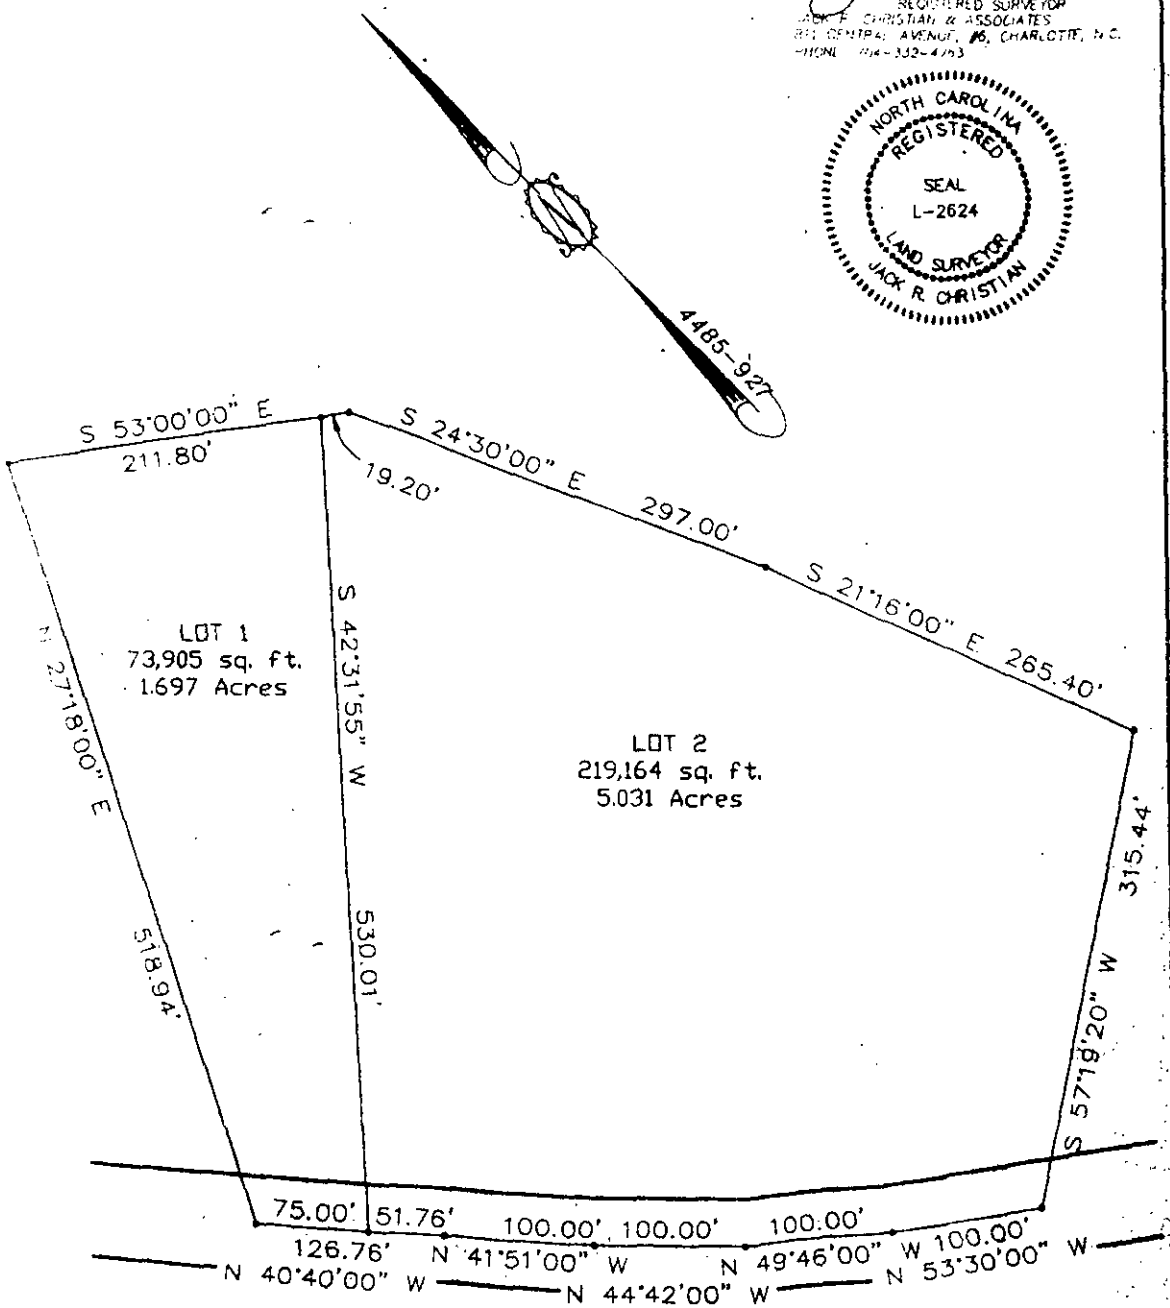

POPLAR TENT RD.

GRAPHIC SCALE

100 0 50 100 200 400

(IN FEET) 1 inch = 100 ft.

NO SURVEY THIS DATE 12-18-95

DEED PLOT

OF

PORTION OF WILSON HART PROPERTY

SCALE 1"=100'

THE PROPERTY OF:

MAP RECORDED IN BOOK ____ AT PAGE ____ DEED RECORDED IN BOOK 4485 PAGE 927