SUPERVISOR/ADMINISTRATIVE PROFESSIONAL CHECKLIST

NEW SEPTIC ☐ NEW WELL ☐ USE EXISTING ☒ MODIFIED PLOT PLAN ☐

New Septic Fees Paid

IP ($250.00) _____ Initial/Date

CA ($200.00) _____ Initial/Date

OP ($200.00) _____ Initial/Date

(CA and OP fees need to be paid before a building permit can be issued)

New Well Fees Paid: $550.00 _____ Initial/Date

Use Existing Fees Paid: $100.00 JAA 4/30/19 Initial/Date

Alteration Fees Paid: $300 Total $200 _____ Initial/Date (If use existing was part of payment)

Modified Plot Plan Fees Paid: $100.00 _____ Initial/Date

Floor plans need to be submitted and reviewed before CA can be issued ☐ Review ☐

This site is served by septic and well. Verify each is complete before final hold is released ☐

Septic file complete ☐ _____ Well complete ☐ _____

Send permit for signature ☐ Signature received ☐ _____

This septic system requires a certified operation contract before final hold is released ☐

Certified operator contract is on file ☐ _____

Ok. to release hold for a garage addition.
SM

5343B
#10353

MECKLENBURG COUNTY
HEALTH DEPARTMENT

30 APR '19 PM 3:41

APPLICATION FOR APPROVAL TO USE AN EXISTING
ON-SITE WASTEWATER TREATMENT & DISPOSAL SYSTEM / WATER SUPPLY WELL

APPLICATION TYPE: ○ SEPTIC ONLY ○ WELL ONLY ◉ SEPTIC & WELL
○ ADDITION OR RENOVATION WITH OCCUPANCY INCREASE ○ EXCHANGE MOBILE HOME (SAME # BEDROOMS)
○ ADDITION OR RENOVATION WITH NO OCCUPANCY INCREASE ○ COMMERCIAL OR INDUSTRIAL

PERSON FILING APPLICATION:
NAME: Artisan Custom Homes
ADDRESS: 21016 Catawba Ave
CITY: Cornelius
STATE: NC ZIP: 28031
PHONE: (704) 987-9369
ALTERNATE PHONE: (704) 309-0382
E-MAIL: john@artisancustomhomes.com

PROPERTY OWNER: ☐ SAME AS PERSON FILING APPLICATION
NAME: Don and Naiema Frieson
ADDRESS: 14112 Sarah Ann Stephens Dr
CITY: Huntersville
STATE: NC ZIP: 28078
PHONE:
ALTERNATE PHONE:
E-MAIL: dfrieson72764@yahoo.com

JOB LOCATION INFORMATION
TAX PARCEL #: 01322119
STREET ADDRESS: 14112 Sarah Ann Stephens Dr
CITY: Huntersville
STATE: NC ZIP: 28078

SUBDIVISION OR MOBILE HOME PARK NAME: Stillwell
LOT #:

WATER SUPPLY:
○ MUNICIPAL ◉ PRIVATE WELL ○ PUBLIC WELL ○ SHARED WELL ○ OTHER

RESIDENTIAL PROPERTY TYPE: ○ N/A
◉ HOUSE ○ MODULAR HOME ○ MULTIPLE FAMILY
○ SINGLE MOBILE HOME ○ DOUBLE WIDE
○ OTHER

OCCUPANCY (both fields are required):
NUMBER OF BEDROOMS:
NUMBER OF OCCUPANTS:

COMMERCIAL / INDUSTRIAL PROPERTY TYPE: ☐ N/A
TYPE OF BUSINESS:
EMPLOYEES PER SHIFT:
OF SHIFTS:

INDUSTRIAL WASTES? ○ YES ○ NO
UNDERGROUND STORAGE TANKS? ○ YES ○ NO

ADDITION/RENOVATION TYPE ATTACHED TO EXISTING STRUCTURE:
☐ BEDROOM ☐ BATHROOM ☐ KITCHEN ☐ DINING ROOM ☐ LIVING ROOM ☐ DEN
☒ GARAGE ☐ SUNROOM ☐ PORCH ☐ DECK ☐ OTHER

ADDITION/RENOVATION TYPE DETACHED FROM EXISTING STRUCTURE:
☐ DETACHED GARAGE ☐ DETACHED GARAGE WITH PLUMBING ☐ POOL HOUSE ☐ SHOP ☐ BARN
☐ STORAGE SHED ☐ DETACHED PORCH / DECK ☐ OTHER

*The undersigned, owner, or legal agent for the owner, of the property described above as the "Job Location" has read the foregoing application, acknowledges that the contents of same are true, and authorizes the Mecklenburg County Health Department to enter onto the property for the purpose of processing this request.

John E. Grayock III — 4/28/19
Owner's/Agent's Signature — Date

A PROPOSED PLOT PLAN (see page 2) is required to be submitted with each application.

MECKLENBURG COUNTY – GROUNDWATER & WASTEWATER SERVICES
700 N. TRYON ST. SUITE 211 CHARLOTTE, NC 28202, OFFICE: 980-314-1680; FAX: 704-336-6894
Email: Wellreg@MecklenburgCountyNC.gov

Revised on: 4/20/17

File #: _____

PROPOSED PLOT PLAN

A drawing showing the locations of the following items is required: existing and proposed property lines with dimensions, easements or right-of-ways, proposed building pad(s) or existing building footprint(s), all appurtenances (garage, driveway, deck, pool, etc.), location of existing or proposed well(s), location of existing or proposed sewer lines and sewage disposal systems, surface water bodies, and any aboveground or underground storage tanks. Provide names for all roads that adjoin the property.

Street Address: 14112 Sarah Ann Stephens Dr Tax Parcel #: 013-22-119

SEE ATTACHED

*The undersigned, an authorized agent of the Mecklenburg County Health Department, certifies that the Department has approved the Request for the "Job Location" contained in this document. This approval is granted in accordance with the provisions of Laws and Rules for Sanitary Sewage Collection, Treatment, and Disposal and Water Supply Wells in effect at the time of issuance of the permit and is subject to the following provisions:

- No work shall be conducted on the septic tank system until an installation, construction, alteration and/or repair approval is granted by this Department.
- This permit is not transferable.
- Addition/Renovation approval valid 1 year from issuance date
- Mobile home exchange approval valid 6 months from issuance date

O.K. to use for a 6 over addition


John E. Simpson III 4-28-19

REHS Signature Date

5/1/19

MECKLENBURG COUNTY – GROUNDWATER & WASTEWATER SERVICES
700 N. TRYON ST. SUITE 211 CHARLOTTE, NC 28202, OFFICE: 980-314-1680, FAX: 704-336-6894
Email: Wellreg@MecklenburgCountyNC.gov

Revised on: 4/20/17

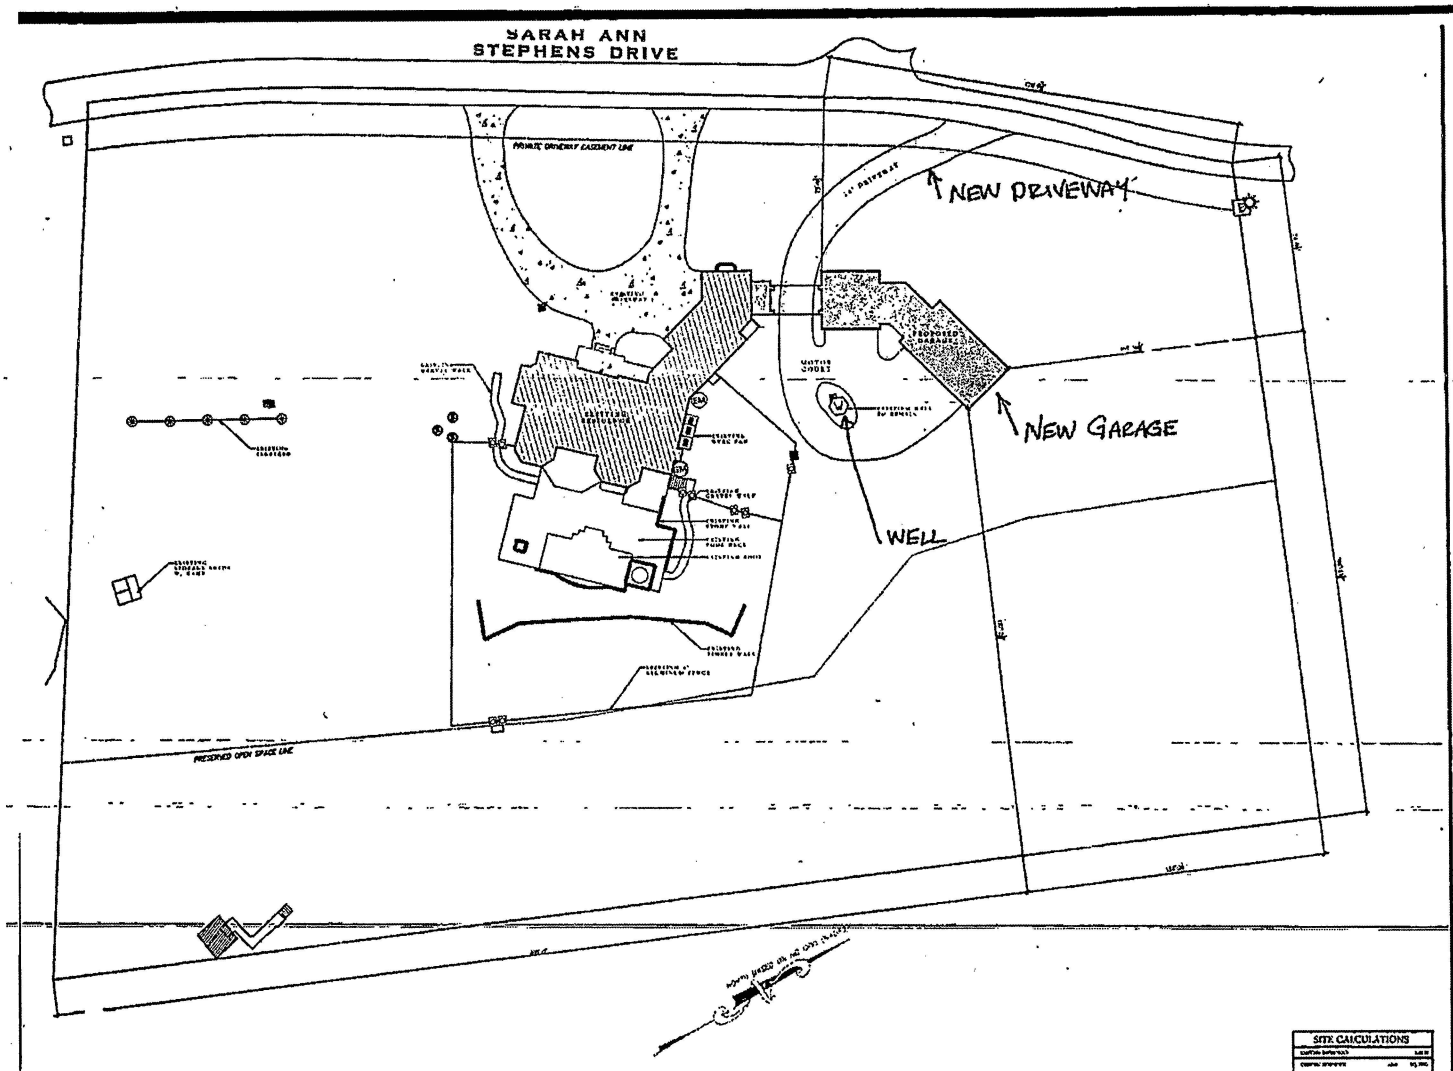

SITE CALCULATIONS


TE PLAN

A NEW GARAGE FOR THE

SITE CALCULATIONS

EXISTING IMPERVIOUS		4.15.19
EXISTING RESIDENCE	4,853	SQ. FTG.
DRIVEWAY	3,811	SQ. FTG.
POOL DECK	1,756	SQ. FTG.
HVAC PAD	74	SQ. FTG.
STREET	3,190	SQ. FTG.
PROPOSED IMPERVIOUS		**4.15.19**
PROPOSED GARAGE	2,229	SQ. FTG.
MOTOR COURT	4,370	SQ. FTG.
ACTUAL IMPERVIOUS	20,283	SQ. FTG.
ALLOWABLE IMPERVIOUS	22,000	SQ. FTG.

14112 Sarah Ann Stephens Drive
PARCEL #: 013-221-19
FILE #: 5343B

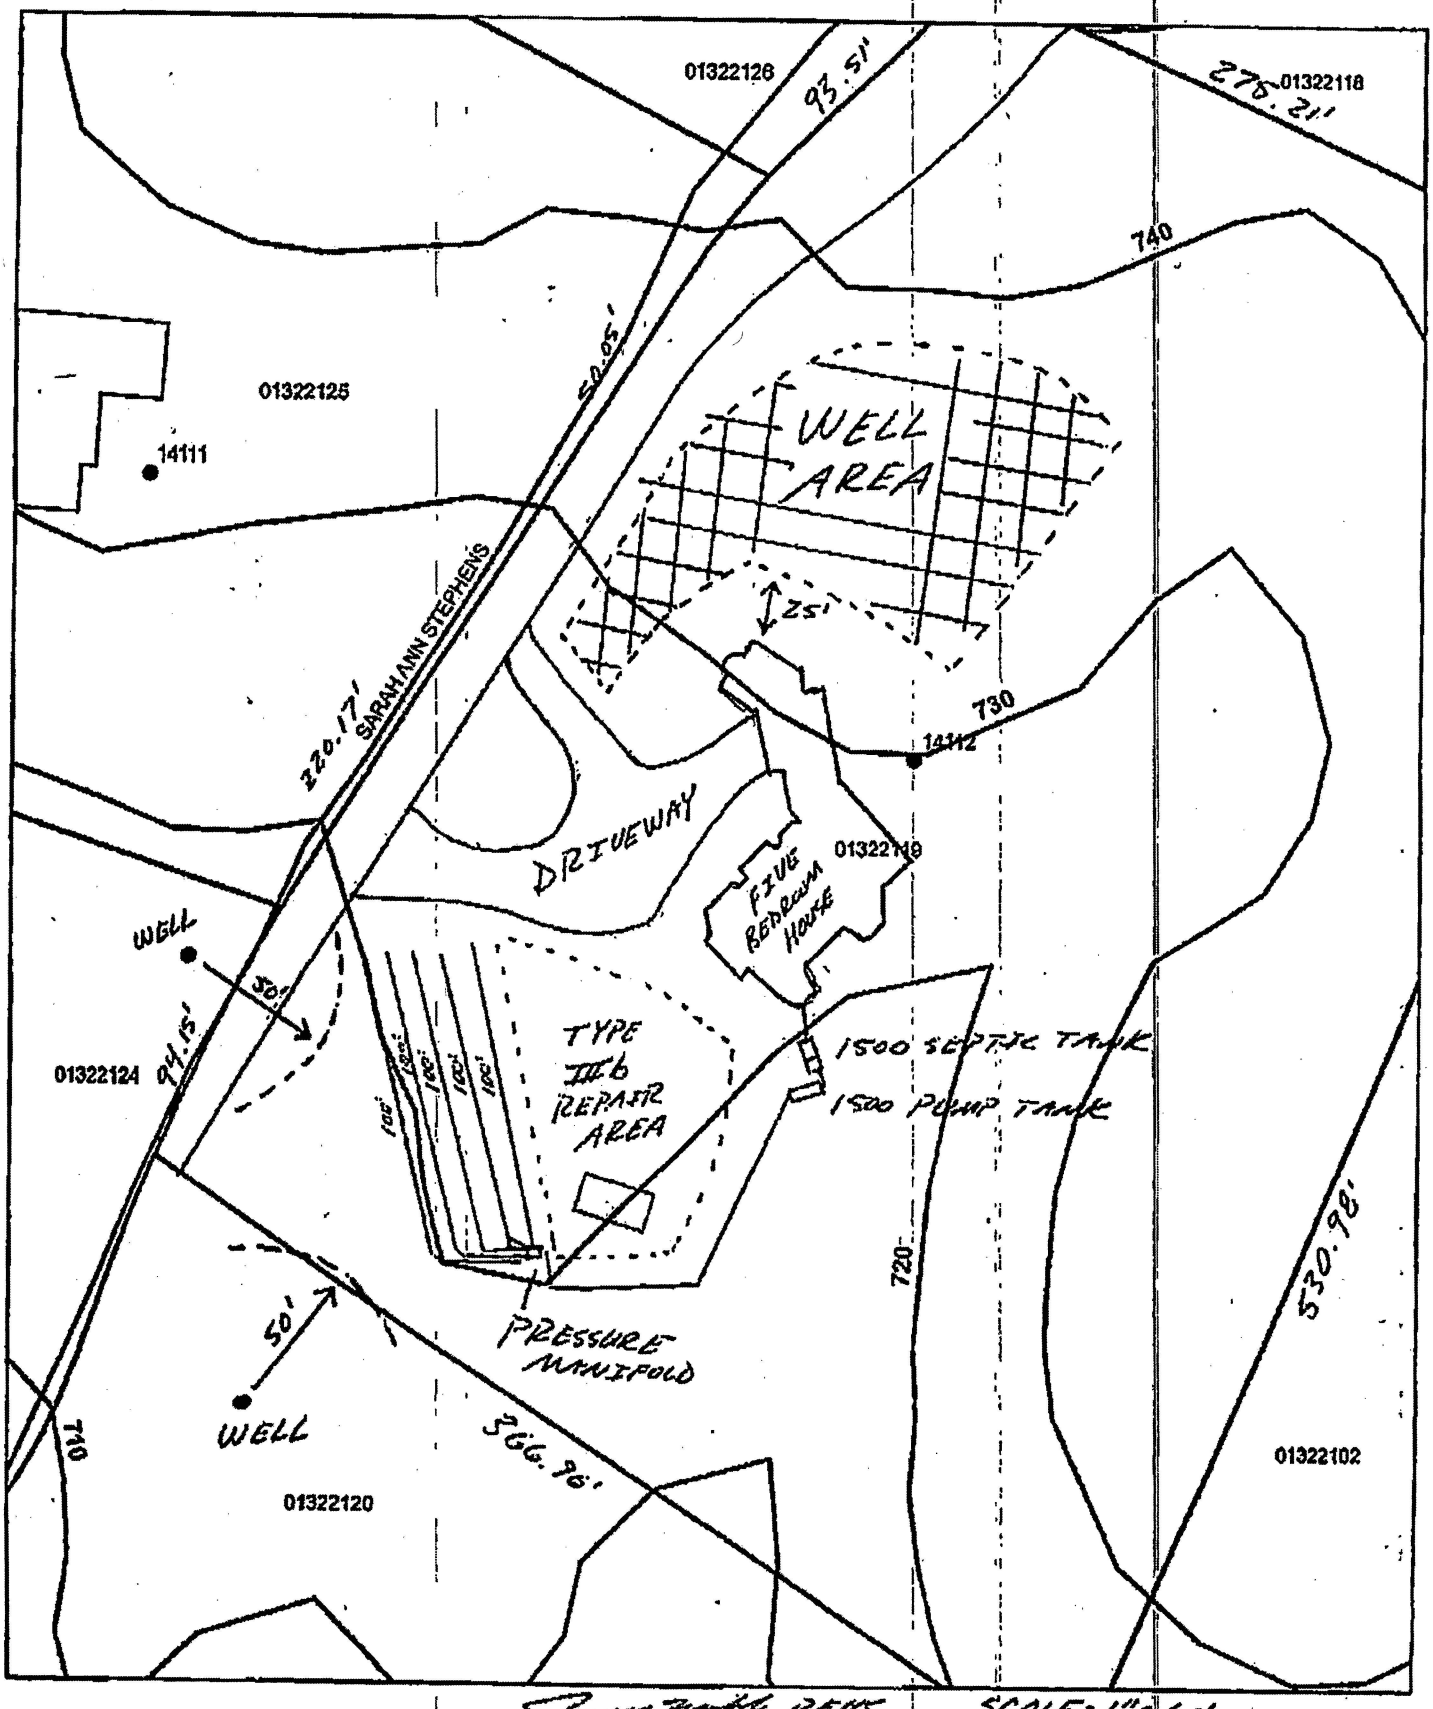

Map Created By: Jeremy Michelone, REHS
Map Created On: 6/13/13

SCALE: 1" = 60'
0 20 40 80 Feet

Mecklenburg County Groundwater & Wastewater Services
700 N. Tryon St, Suite 211 Charlotte, NC 28202
Phone: (704) 336-5103 Fax: (704) 336-6884

NC DENR
Division of Environmental Health
On-Site Wastewater Section

IMPROVEMENT PERMIT for a RESIDENTIAL ON-SITE WASTEWATER TREATMENT & DISPOSAL SYSTEM

Permit #: 30006250 GWS File #: 5343B

IV. Permit Conditions/Comments:

- This type of septic system requires an inspection once every 5 years by our office. The system owner is responsible for any fees, as determined by the Mecklenburg County Board of Commissioners, associated with this inspection.
- This Improvement Permit is being issued based on a supplemental soil investigation performed by staff from our office.
- All components of the septic system must be located at least 100 ft. (50 ft. minimum) from all private wells.
- Flow from all gutters and downspouts shall be directed not to discharge water onto or across any part of the septic system.
- Foundation drains shall be constructed not to discharge water onto or across any part of the septic system.
- The septic system shall be located at least 10 feet from any foundation drain.

The undersigned, an authorized agent of the MECKLENBURG COUNTY HEALTH DEPARTMENT, certifies that the Department is issuing an IMPROVEMENT PERMIT for the above referenced property. This permit is being issued in accordance with the *Laws and Rules For Sewage Treatment and Disposal Systems* and is subject to the following provisions:

- No work shall be conducted on the septic system until an INSTALLATION APPROVAL is granted by the Department.
- The septic system installer shall be a registered septic contractor with Mecklenburg County Health Department.
- The permitted system shall be installed in accordance with the included PLOT PLAN.
- This IMPROVEMENT PERMIT is transferable.

DENR Authorized Agent: Jeremy Michelone

Signature: Jeremy Michelone

Date Issued: 8/13/2013

Owner/Legal Agent: John E. Shelocu
Print Name

Signature: John E. Shelocu

EXISTING PERMIT
SEPTIC

MECKLENBURG COUNTY

Land Use & Environmental Services Agency
Groundwater & Wastewater Services

Fax Coversheet

****NOTICE****

The information contained in this fax may be privileged and/or confidential and is intended only for the use of the person to who it is addressed. If the reader of this message is not the intended recipient (or such recipient's employee or agent), you are hereby notified not to read, distribute, or copy the materials attached hereto without the prior written consent of the sender. If you have received this fax in error, please notify the sender by telephone call and return the original to us by mail and you will be reimbursed for the required postage. Thank you.

To: Artisan Custom Homes

Fax #: 704-987-9368
Phone #:

From: Linda Sader
GWS

Date: 6/18/13
resending 7/3/13
resending 7/10/13

Number of pages transmitted: 4 (including coversheet)

Comments:
Following is the Improvement permit & plot plan for 14112 Sarah Ann Stephens Dr. Please sign all pages (plot plan can be signed under Jeremy's signature) and fax back to this office at 704-336-6894 or email to linda.sader@mecklenburgcountync.gov. Thanks.

Mecklenburg County Groundwater & Wastewater Services
700 N. Tryon St, Suite 211 Charlotte, NC 28202
Phone: (704) 336-5103 Fax: (704) 336-6894

NC DENR
Division of Environmental Health
On-Site Wastewater Section

IMPROVEMENT PERMIT for a RESIDENTIAL ON-SITE WASTEWATER TREATMENT & DISPOSAL SYSTEM

Permit #: 30006250 GWS File #: 5343B Tax Parcel #: 013-221-19

- This IMPROVEMENT PERMIT is subject to revocation if site plans or the intended use change. There is to be NO grading, filling, or disturbance of the soil in the area of the septic tank system or repair area.
- CONSTRUCTION AUTHORIZATION must be obtained prior to receiving a Building Permit. The Construction Authorization is NOT transferable. Do not clear, grade, fill or disturb soil prior to obtaining a Construction Authorization.
- Domestic-type wastewater only. No industrial process wastewater may be discharged into the system.

I. This Improvement Permit Shall: Expire in Five (5) Years **Expiration Date (If Applicable):** 6/13/2018

Type of Installation: Residential - Modified Plot Plan Lot Number: 3

Structure Type: HOUSE Size (ft^2): 6390 # Bedrooms: 5 # Occupants: 2

Building Foundation: Basement With Plumbing Water Supply: Private Well

II. Initial System Type: Pump to Approved **System Classification:** IIIb

Initial System Specifications:

Design Flow (gpd):	600	LTAR (gpd/ft^2):	0.3	Septic Tank Size (gal):	1500	Pump Tank Size (gal):	1500
Trench Width (ft):	3	Trench Spacing (ft):	9	Absorption Area (ft^2):	1600	Total Trench Length (ft):	500
Maximum Trench Depth (in):	30	Depth of Media (in):	12	Distribution Device:	Pressure Manifold		

III. Repair System Type: Pump to Approved **System Classification:** IIIb

Repair System Specifications:

Design Flow (gpd):	600	LTAR (gpd/ft^2):	0.3	Septic Tank Size (gal):	1500	Pump Tank Size (gal):	1500
Trench Width (ft):	3	Trench Spacing (ft):	9	Absorption Area (ft^2):	1500	Total Trench Length (ft):	500
Maximum Trench Depth (in):	30	Depth of Media (in):	12	Distribution Device:	Pressure Manifold		

IV. Permit Conditions/Comments:

(Please See the Following Page for Permit Conditions.)

The undersigned, an authorized agent of the MECKLENBURG COUNTY HEALTH DEPARTMENT, certifies that the Department is issuing an IMPROVEMENT PERMIT for the above referenced property. This permit is being issued in accordance with the *Laws and Rules For Sewage Treatment, and Disposal Systems* and is subject to the following provisions:

- No work shall be conducted on the septic system until an INSTALLATION APPROVAL is granted by the Department.
- The septic system installer shall be a registered septic contractor with Mecklenburg County Health Department.
- The permitted system shall be installed in accordance with the included PLOT PLAN.
- This IMPROVEMENT PERMIT is transferable.

DENR Authorized Agent: Jeremy Michelone Owner/Legal Agent: JOHN E SHERLOCK
Print Name

Signature: Jeremy Michelone, REHS Signature: John E Sherlock

Date Issued: 6/13/2013