94A
#19685 14 MAY '18 AM 9:12

MECKLENBURG COUNTY
HEALTH DEPARTMENT

APPLICATION FOR APPROVAL TO USE AN EXISTING
ON-SITE WASTEWATER TREATMENT & DISPOSAL SYSTEM / WATER SUPPLY WELL

APPLICATION TYPE: ○ SEPTIC ONLY ○ WELL ONLY ◉ SEPTIC & WELL
◉ ADDITION OR RENOVATION WITH OCCUPANCY INCREASE ○ EXCHANGE MOBILE HOME (SAME # BEDROOMS)
○ ADDITION OR RENOVATION WITH NO OCCUPANCY INCREASE ○ COMMERCIAL OR INDUSTRIAL

PERSON FILING APPLICATION:
NAME: Donovan J. Williams
ADDRESS: 9112 Surrey Road
CITY: Mint Hill
STATE: NC ZIP: 28227
PHONE: (980) 505-5495
ALTERNATE PHONE: (980) 505-5495
E-MAIL: williamsdono2@gmail.com

PROPERTY OWNER: ☑ SAME AS PERSON FILING APPLICATION
NAME:
ADDRESS:
CITY:
STATE: ZIP:
PHONE:
ALTERNATE PHONE:
E-MAIL:

JOB LOCATION INFORMATION
TAX PARCEL #: 13926109
STREET ADDRESS: 9112 Surrey Road
CITY: Mint Hill
STATE: NC **ZIP:** 28227

SUBDIVISION OR MOBILE HOME PARK NAME:
Fox Ridge
LOT #: Tract 27

WATER SUPPLY:
○ MUNICIPAL ○ PRIVATE WELL ○ PUBLIC WELL ◉ SHARED WELL ○ OTHER

RESIDENTIAL PROPERTY TYPE: ○ N/A
◉ HOUSE ○ MODULAR HOME ○ MULTIPLE FAMILY
○ SINGLE MOBILE HOME ○ DOUBLE WIDE
○ OTHER

OCCUPANCY (both fields are required):
NUMBER OF BEDROOMS: 3
NUMBER OF OCCUPANTS: 2

COMMERCIAL / INDUSTRIAL PROPERTY TYPE: ☑ N/A
TYPE OF BUSINESS:
EMPLOYEES PER SHIFT:
OF SHIFTS:
INDUSTRIAL WASTES? ○ YES ○ NO
UNDERGROUND STORAGE TANKS? ○ YES ○ NO

ADDITION/RENOVATION TYPE ATTACHED TO EXISTING STRUCTURE:
☐ BEDROOM ☐ BATHROOM ☐ KITCHEN ☐ DINING ROOM ☐ LIVING ROOM ☐ DEN
☐ GARAGE ☐ SUNROOM ☐ PORCH ☑ DECK ☐ OTHER

ADDITION/RENOVATION TYPE DETACHED FROM EXISTING STRUCTURE:
☐ DETACHED GARAGE ☐ DETACHED GARAGE WITH PLUMBING ☐ POOL HOUSE ☐ SHOP ☐ BARN
☐ STORAGE SHED ☐ DETACHED PORCH / DECK ☐ OTHER

*The undersigned, owner, or legal agent for the owner, of the property described above as the "Job Location" has read the foregoing application, acknowledges that the contents of same are true, and authorizes the Mecklenburg County Health Department to enter onto the property for the purpose of processing this request.

Donovan J Williams.A01097C0000015DF0CAFA3200000AF9
Owner's/Agent's Signature
Digitally signed by Donovan J Williams.A01097C0000015DF0CAFA3200000AF9
DN: cn=Donovan J Williams.A01097C0000015DF0CAFA3200000AF9, o=APPLIED COMPUTER TRAINING AND TECHNOLOGY INC., ou=FPKI, c=US, Government, ou=FPKI, peopleTrust
Date: 2018.05.11 16:25:58 -04'00'

11 May 2018
Date

A PROPOSED PLOT PLAN (see page 2) is required to be submitted with each application.

MECKLENBURG COUNTY – GROUNDWATER & WASTEWATER SERVICES
700 N. TRYON ST. SUITE 211 CHARLOTTE, NC 28202, OFFICE: 980-314-1680, FAX: 704-336-6894
Email: Wellreg@MecklenburgCountyNC.gov

Revised on: 4/20/17


File #: _____

PROPOSED PLOT PLAN

A drawing showing the locations of the following items is required: existing and proposed property lines with dimensions, easements or right-of-ways, proposed building pad(s) or existing building footprint(s), all appurtenances (garage, driveway, deck, pool, etc.), location of existing or proposed well(s), location of existing or proposed sewer lines and sewage disposal systems, surface water bodies, and any aboveground or underground storage tanks. Provide names for all roads that adjoin the property.

** See attached documents

Street Address: 9112 Surrey Road Tax Parcel #: 13926109

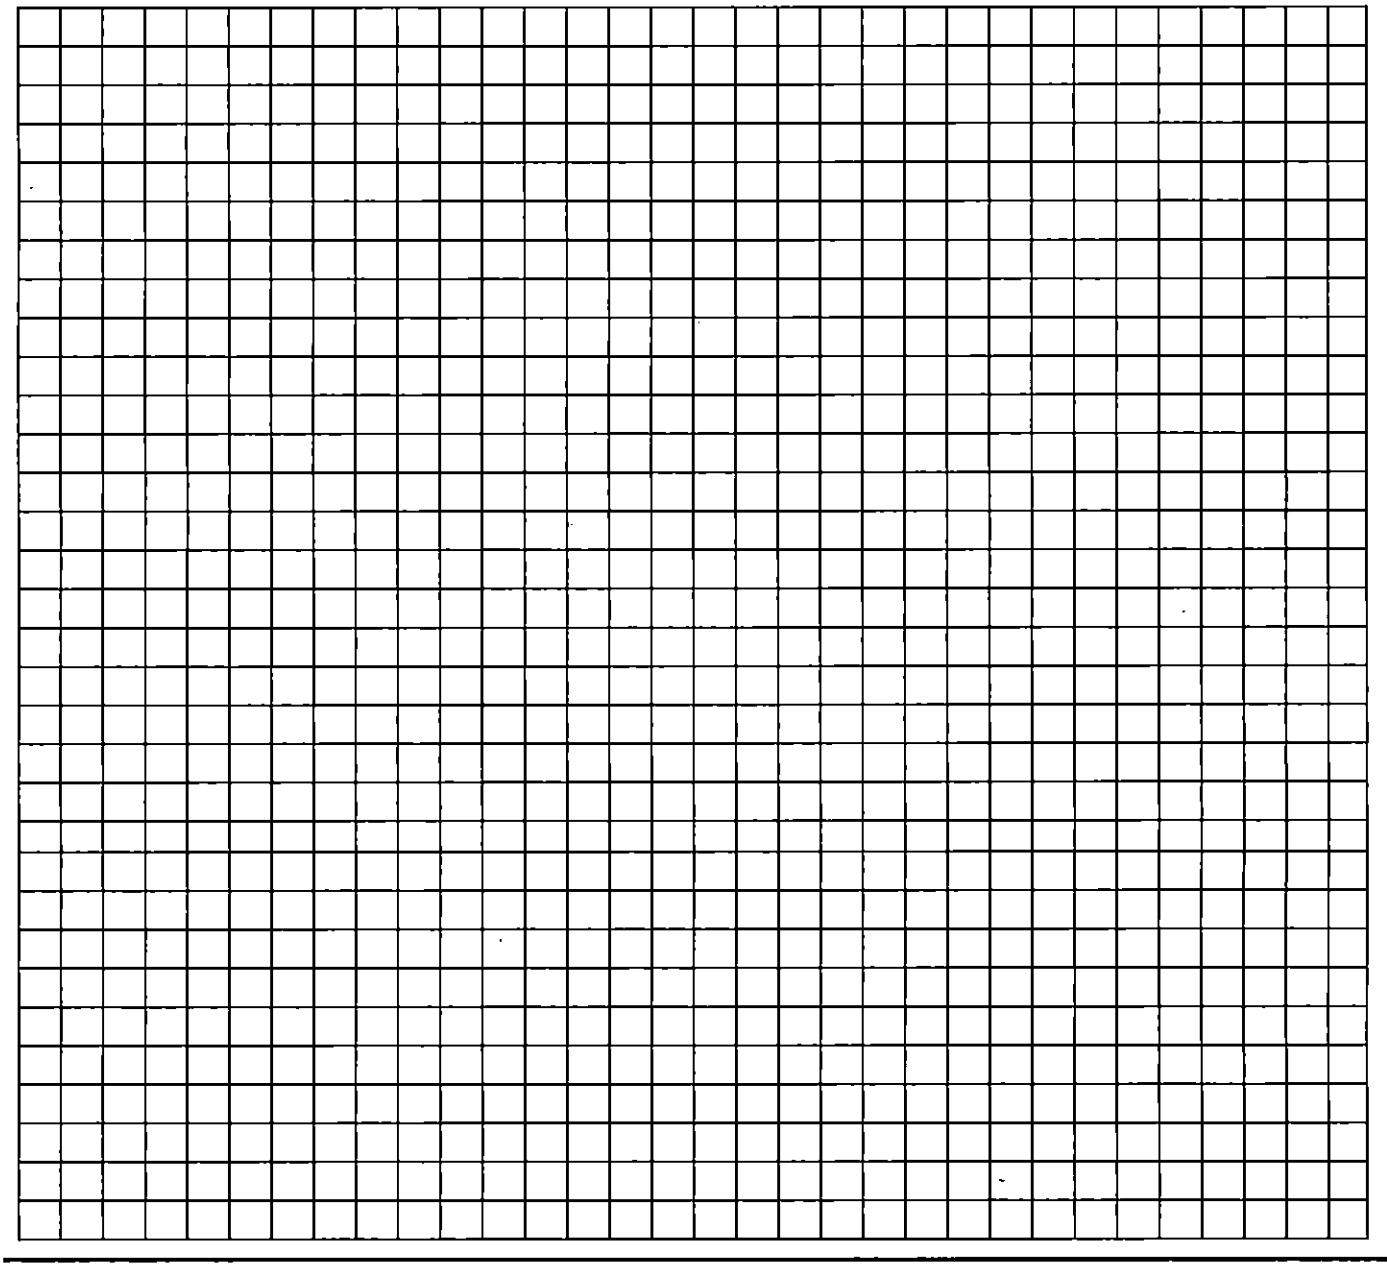

*The undersigned, an authorized agent of the Mecklenburg County Health Department, certifies that the Department has approved the Request for the "Job Location" contained in this document. This approval is granted in accordance with the provisions of Laws and Rules for Sanitary Sewage Collection, Treatment, and Disposal and Water Supply Wells in effect at the time of issuance of the permit and is subject to the following provisions:

- No work shall be conducted on the septic tank system until an installation, construction, alteration and/or repair approval is granted by this Department.
- This permit is not transferable.
- Addition/Renovation approval valid 1 year from issuance date
- Mobile home exchange approval valid 6 months from issuance date

Meets all set backs

REHS Signature 5-16-18 Date


MECKLENBURG COUNTY – GROUNDWATER & WASTEWATER SERVICES
700 N. TRYON ST. SUITE 211 CHARLOTTE, NC 28202, OFFICE: 980-314-1680, FAX: 704-336-6894
Email: Wellreg@MecklenburgCountyNC.gov

Revised on: 4/20/17

Building Sketch (Page - 1) - LAPP 18-18-6-0985057

Borrower/Client	Donavan J. Williams						
Property Address	9112 Surrey Rd						
City	Mint Hill	County	Mecklenburg	State	NC	Zip Code	28227
Lender	Navy Federal Credit Union / Dept of VA						

New deck is replacing old deck noted below using the same footprint

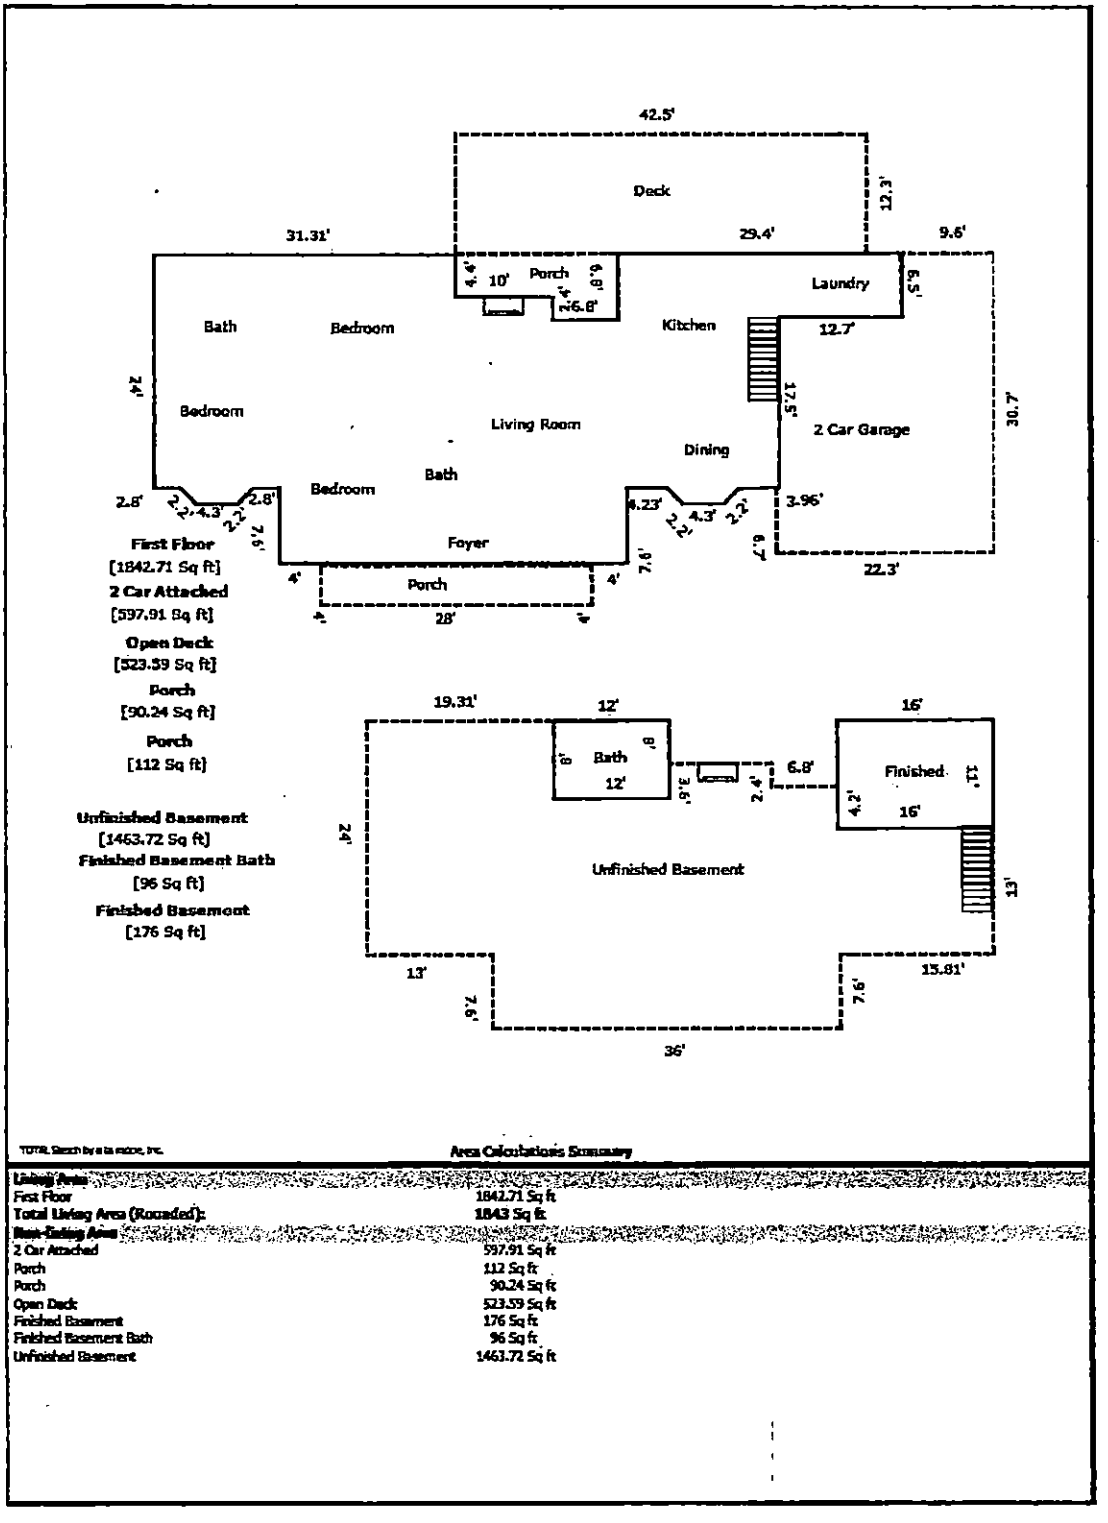


TOTAL Sketch by a la mode, inc.

Area Calculations Summary


Living Area	
First Floor	1842.71 Sq ft
Total Living Area (Rounded):	**1843 Sq ft**
Non-Living Area	
2 Car Attached	597.91 Sq ft
Porch	112 Sq ft
Porch	90.24 Sq ft
Open Deck	523.59 Sq ft
Finished Basement	176 Sq ft
Finished Basement Bath	96 Sq ft
Unfinished Basement	1463.72 Sq ft

Sketch of new deck from oblique view

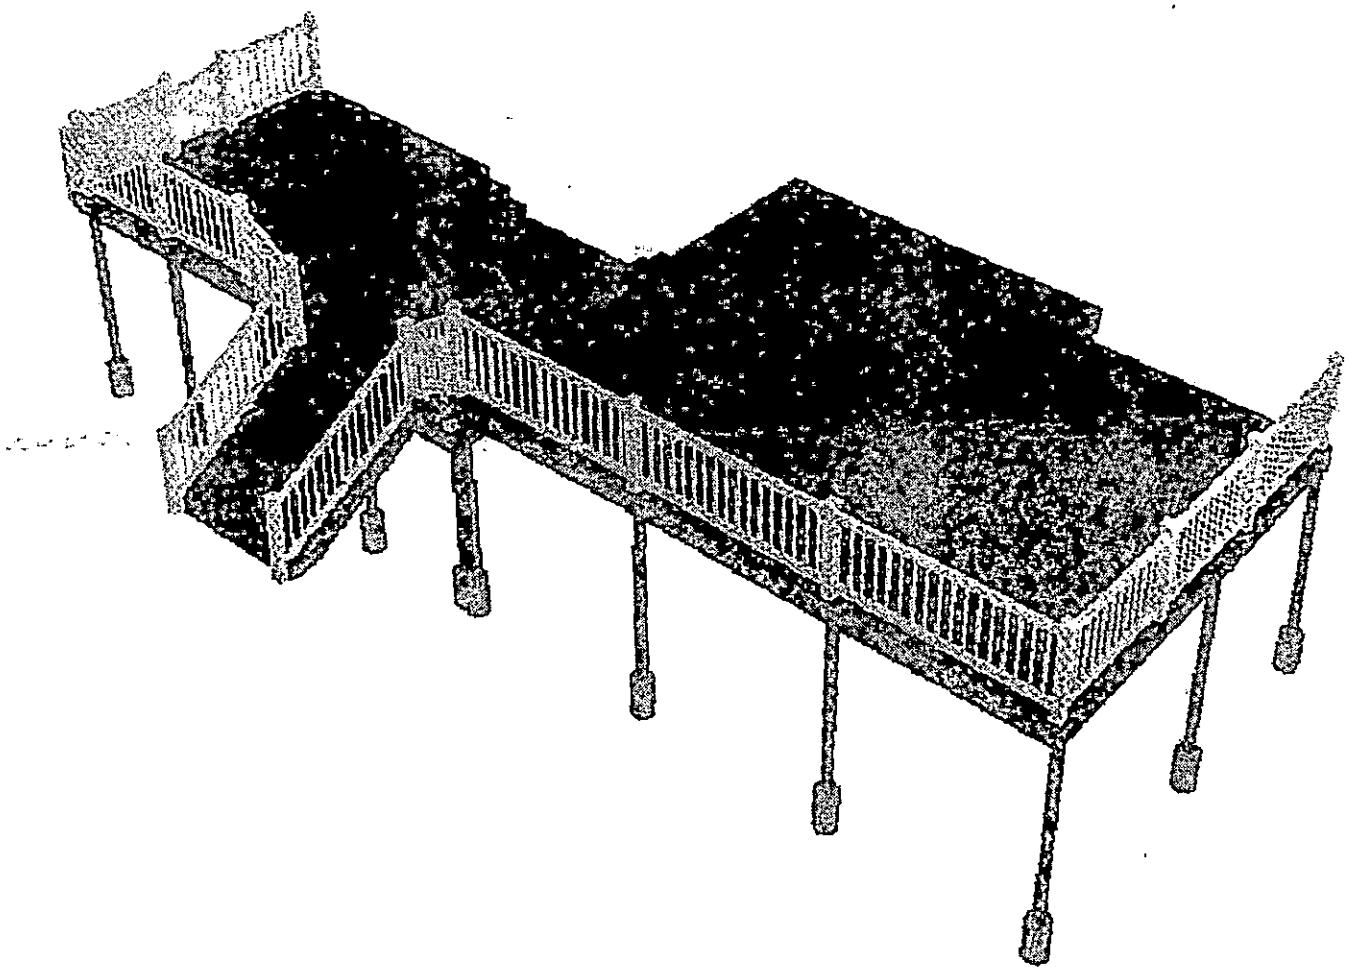


Scanned by CamScanner

Sketch of new deck from top view

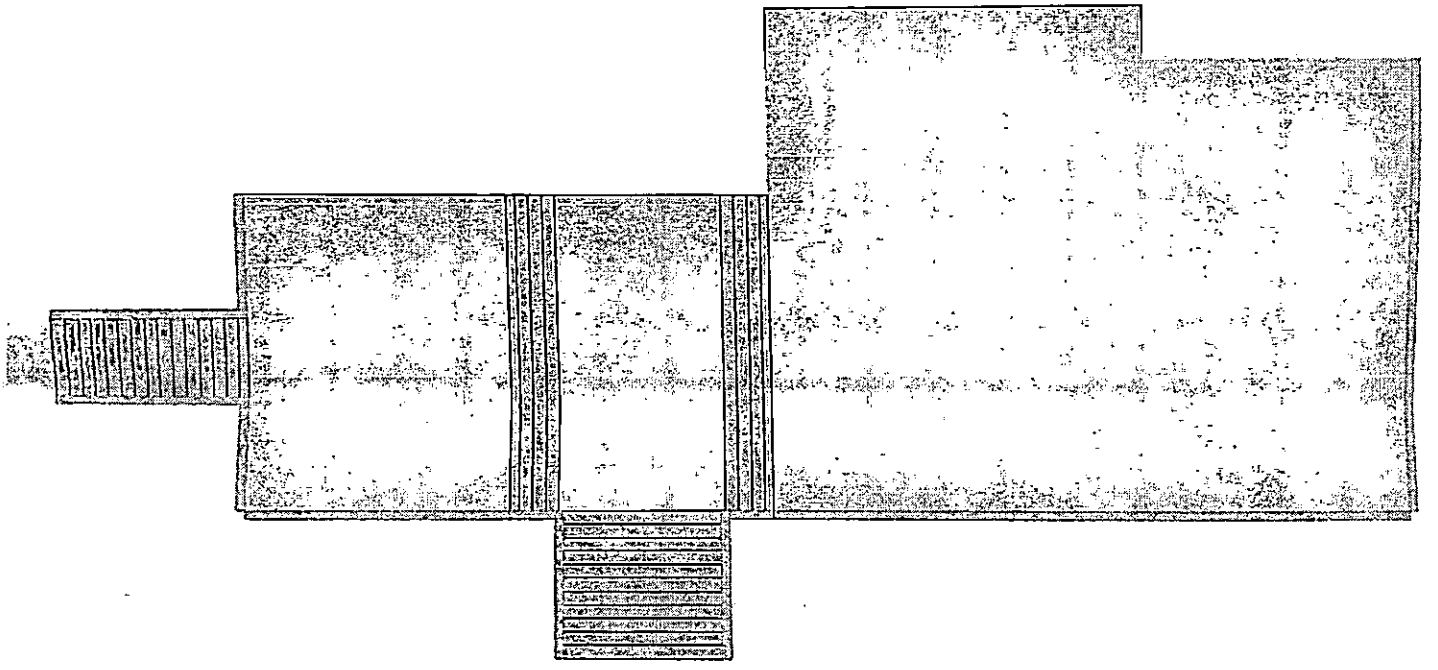


Scanned by CamScanner

New deck material build out

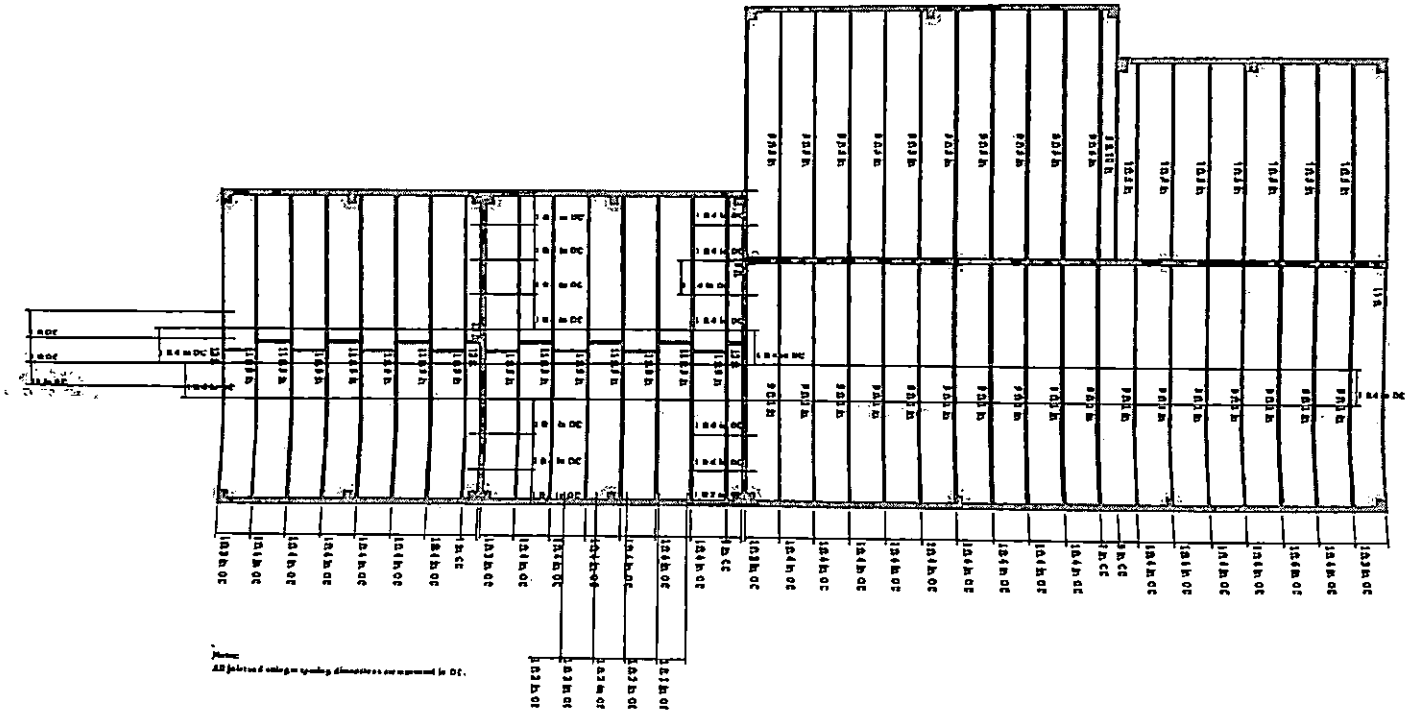

Scanned by CamScanner

Surveyed By: Ben M. Flowe & Son;
11316 Brief Road
Charlotte, N.C. 28227
(704) 545-3060

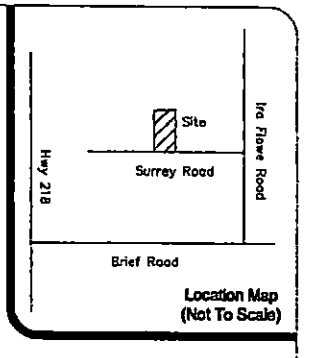

NORTH CAROLINA PROFESSIONAL SEAL L-3600 LAND SURVEYOR GREGORY S. FLOWE

June 18, 2013

APPROVED AND ACCEPTED

NOTE:
ALL CORNERS ARE LPIN(F) UNLESS OTHERWISE NOTED.

NOTE:
ALL DISTANCES ARE HORIZONTAL DISTANCES UNLESS OTHERWISE NOTED.

NOTE:
AREA BY COORDINATE COMPUTATION.

NOTE:
PROPERTY SUBJECT TO ANY VALID & ENFORCEABLE EASEMENTS, RESTRICTIONS & RIGHTS OF WAY OF RECORD.

SUBJECT PROPERTY IS NOT LOCATED IN A SPECIAL FLOOD HAZARD AREA AS DETERMINED BY FLOOD INSURANCE RATE MAP.

NOTE:
THIS PLAT IS OF A SURVEY OF AN EXISTING PARCEL or PARCELS OF LAND.

Tax Parcel: 139-261-09
E.C. = 1' : 10,000'+
Deed Ref: 5172 / 470
Map Book: 20 / 902

Physical Survey
For
DONOVAN J. WILLIAMS
AND WIFE
KIM DENISE WILLIAMS

Tract 27, Fox Ridge
9112 Surrey Road
Clear Creek Township
Mecklenburg County, N.C.

Drawing No. 209-13
Scale: 1" = 50'
June 18, 2013

Building Sketch (Page - 2) - LAPP 18-18-6-0985057

Borrower/Client	Donavan J. Williams						
Property Address	9112 Surrey Rd						
City	Mint Hill	County	Mecklenburg	State	NC	Zip Code	28227
Lender	Navy Federal Credit Union / Dept of VA						

Living Area		Calculation Details		
First Floor	1842.71 Sq ft	0.5 x 1.56 x 1.56	=	1.21
		0.5 x 1.56 x 1.56	=	1.21
		4.3 x 1.56	=	6.69
		0.5 x 1.56 x 1.56	=	1.21
		0.5 x 1.56 x 1.56	=	1.21
		4.3 x 1.56	=	6.69
		36 x 7.6	=	273.6
		29.4 x 6.5	=	191.1
		31.31 x 4.3	=	134.63
		41.31 x 2.4	=	99.14
		16.7 x 0.3	=	5.01
		64.81 x 17.2	=	1114.73
		0.5 x 0 x 0.2	=	0
		64.61 x 0	=	0.31
		0.5 x 0.1 x 3.96	=	0.19
		60.65 x 0.1	=	5.77
Total Living Area (Rounded):	**1843 Sq ft**			
Non-living Area				
2 Car Attached	597.91 Sq ft	0.5 x 0 x 0.2	=	0
		6.7 x 0.2	=	1.34
		24.2 x 12.7	=	307.34
		0.5 x 6.5 x 0.2	=	0.65
		30.7 x 9.4	=	288.58
Porch	112 Sq ft	28 x 4	=	112
Porch	90.24 Sq ft	6.8 x 6.8	=	46.24
		4.4 x 10	=	44
Open Deck	523.59 Sq ft	0.5 x 16.8 x 0.1	=	0.84
		42.5 x 12.3	=	522.75
Finished Basement	176 Sq ft	11 x 16	=	176
Finished Basement Bath	96 Sq ft	8 x 12	=	96
Unfinished Basement	1463.72 Sq ft	36 x 7.6	=	273.6
		13 x 16	=	208
		24 x 19.31	=	463.44
		16 x 12	=	192
		17.5 x 17.2	=	301
		2.4 x 10.7	=	25.68

Payment Receipt

Mecklenburg County POS

Environmental Health
700 N. Tryon Street
Charlotte, NC 28202
Phone: 704-336-5100

Enter Account # or Customer Name Here:
DONOVAN WILLIAMS

Bill To:

DONOVAN WILLIAMS
9112 SURREY RD

Charlotte, NC 28227

Single Payment

Transaction Date: 05/14/2018 10:31 AM Pacific Time
Pay Method: VISA **********7576
Approval #: 014675
Trace Number: da00eddf-372f-4e71-b969-a1eed43f2ced
Amount: $100.00

Payment Amount: $100.00

Total: $100.00

Thank you for your payment.

MECKLENBURG COUNTY
LAND USE AND ENVIRONMENTAL SERVICES
Payment Receipt

Receipt Information

Date:	05/14/18	**Amount:**	100.00
Receipt #:	111167	**Tendered:**	100.00
Check / Auth #:	VISA 014675	**Returned:**	0.00
Received By:	ABDUSAI		

Account Information

Account #:	200000
Contractor:	WILLIAMS, DONOVAN
Attn:	
Address:	9112 SURREY RD
Address:	
City/State/Zip:	MINT HILL, NC 28227

Item	Description	Permit#	Quantity	Unit Price	Total Price
0705	Use Existing System 9112 SURREY RD		1	100.00	100.00

----------Outstanding Balances----------

Month-To-Date	Prior Month	30 Days	60 Days	90 Days	Balance

Supervisor/Administrative Professional Checklist

New Septic ☐ New Well ☐ Use Existing ☐ Alteration ☐ Modified Plot Plan ☐

New Septic Fees Paid

IP ($250.00) _____ Initials/Date

CA ($200.00) _____ Initials/Date

OP ($200.00) _____ Initials/Date

(CA and OP fees need to be paid before ... issued)

New Well Fee Paid: $550.00

Use Existing Fee Paid: $100.00

Alteration Fee Paid: $300.00 (Total) ... paid) _____ Initials/Date

Modified Plot Plan Fee Paid: $100.00 _____ Initials/Date

April

Floor plans need to be submitted and reviewed before CA can be issued. ☐ Reviewed ☐ _____

This site is served by septic and well. Verify each is complete before final hold is released. ☐

Septic file completed. ☐ _____ Well file completed. ☐ _____

Send permit for signature. ☐ Signature received. ☐ _____

This septic system requires a certified operator contract before final hold is released. ☐

Certified operator contract is on file. ☐ _____