SEPTIC SYSTEM DETAILS
25% REDUCTION ACCEPTED SYSTEM
5 BEDROOM RESIDENCE - 9026 ISLAND POINT ROAD
CHARLOTTE, MECKLENBURG COUNTY, NORTH CAROLINA

PREPARED FOR:
AC LYNN HOMES, LLC
5806 HIGHLAND SHOPPES, SUITE A211
CHARLOTTE, NC 28269
(704) 200-0889


PIEDMONT DESIGN ASSOCIATES, P.A.
ENGINEERING/SURVEYING/PLANNING
Suite 101 Westfield Center, 125 East Plaza Drive
Mooresville, North Carolina 28115
Phone:(704) 664-4673 Fax:(704) 664-4677 www.pdapa.com
NCBELS Licenses #: C-1007

REVISIONS	BY


Date: 2/12/15
Scale: NTS
Drawn: DMD
Checked: DLM
Project: 2015-02-05-EC
Job: 2015-02-05-EC
Sheet U-3
of 3 Sheets

Know what's below. Call before you dig. 811

Pipe Penetration Detail
N.T.S.

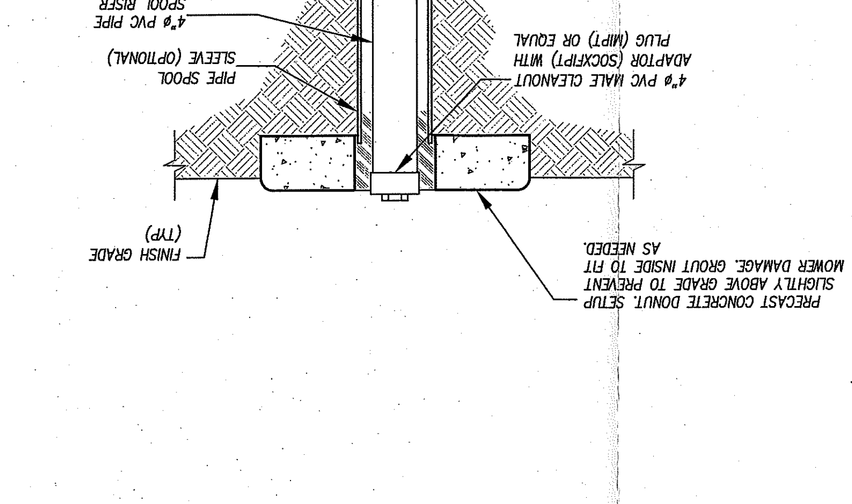

Section View – Pressure Manifold Vault
2 / U-3 N.T.S.

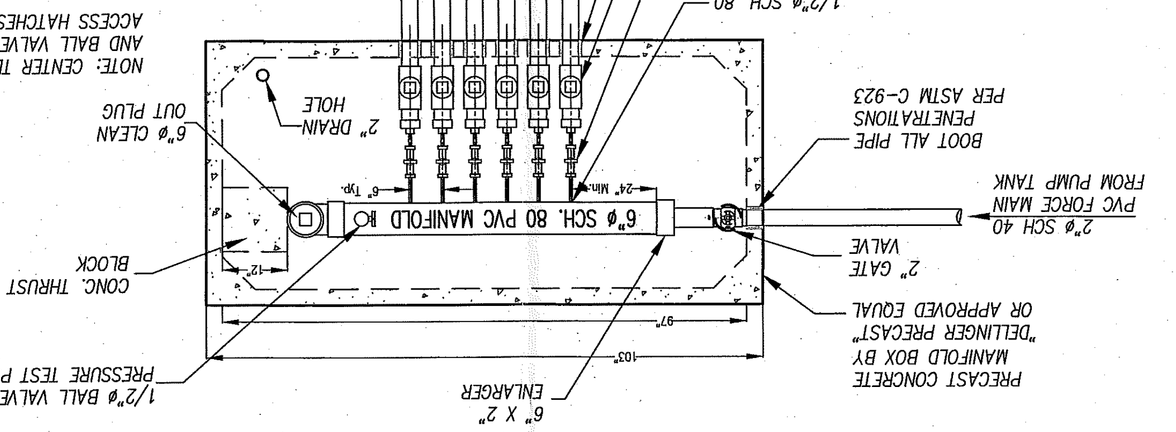


Plan View – Pressure Manifold Vault
N.T.S.


CONTRACTOR TO CONTACT STANLEY ENVIRONMENTAL SOLUTIONS (704) 263-8186 PRIOR TO ORDERING ANY SEPTIC SYSTEM COMPONENTS TO VERIFY THAT ADDITIONAL REQUIREMENTS SET FORTH BY CRESCENT COMMUNITIES ARE MET.

Cleanout Detail
N.T.S.

Gravelless Chamber Nitrification Trench Typical Section View
3 / U-3 N.T.S.

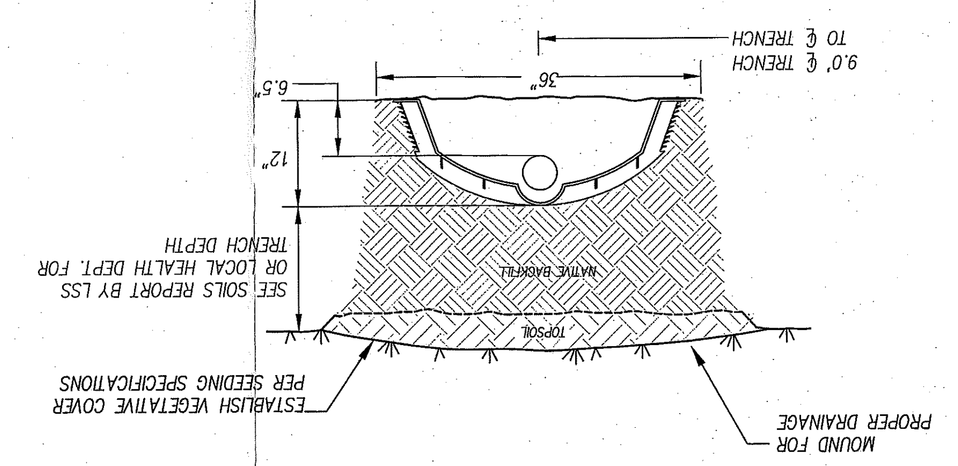

Plan View – Pressure Manifold Vault Lid
1 / U-3 N.T.S.

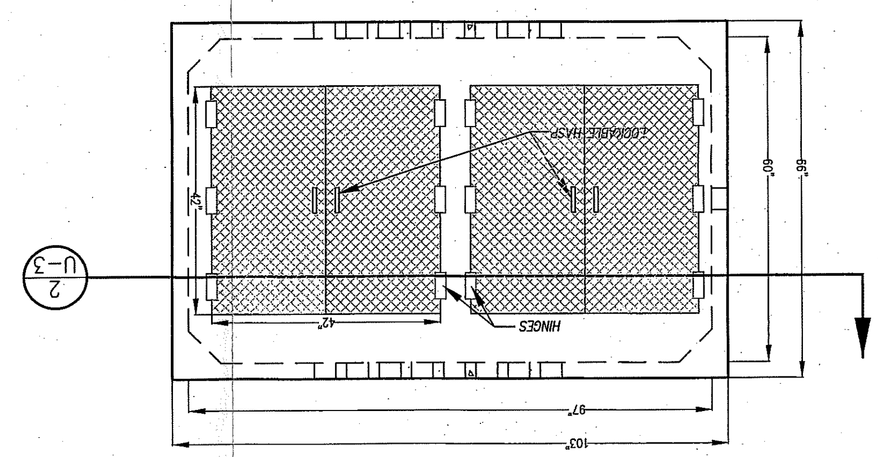

REFER TO SPECIFICATION PACKAGE FOR MATERIALS SELECTION AND INSTALLATION REQUIREMENTS

PUBLICATION OR REUSE OF THESE DRAWINGS OR ANY DETAILS WITHIN MUST BE WITH THE WRITTEN CONSENT OF PIEDMONT DESIGN ASSOCIATES, P.A.

Owner: _____ Approved: _____ Date of Issue: _____
Location: PR-