


4029 WILD NURSERY CT

10515349

12/31/2007

duponbj

Groundwater and Wastewater Services File Imaging Project
May 2007
Barcode Font = IDAutomationHC39M

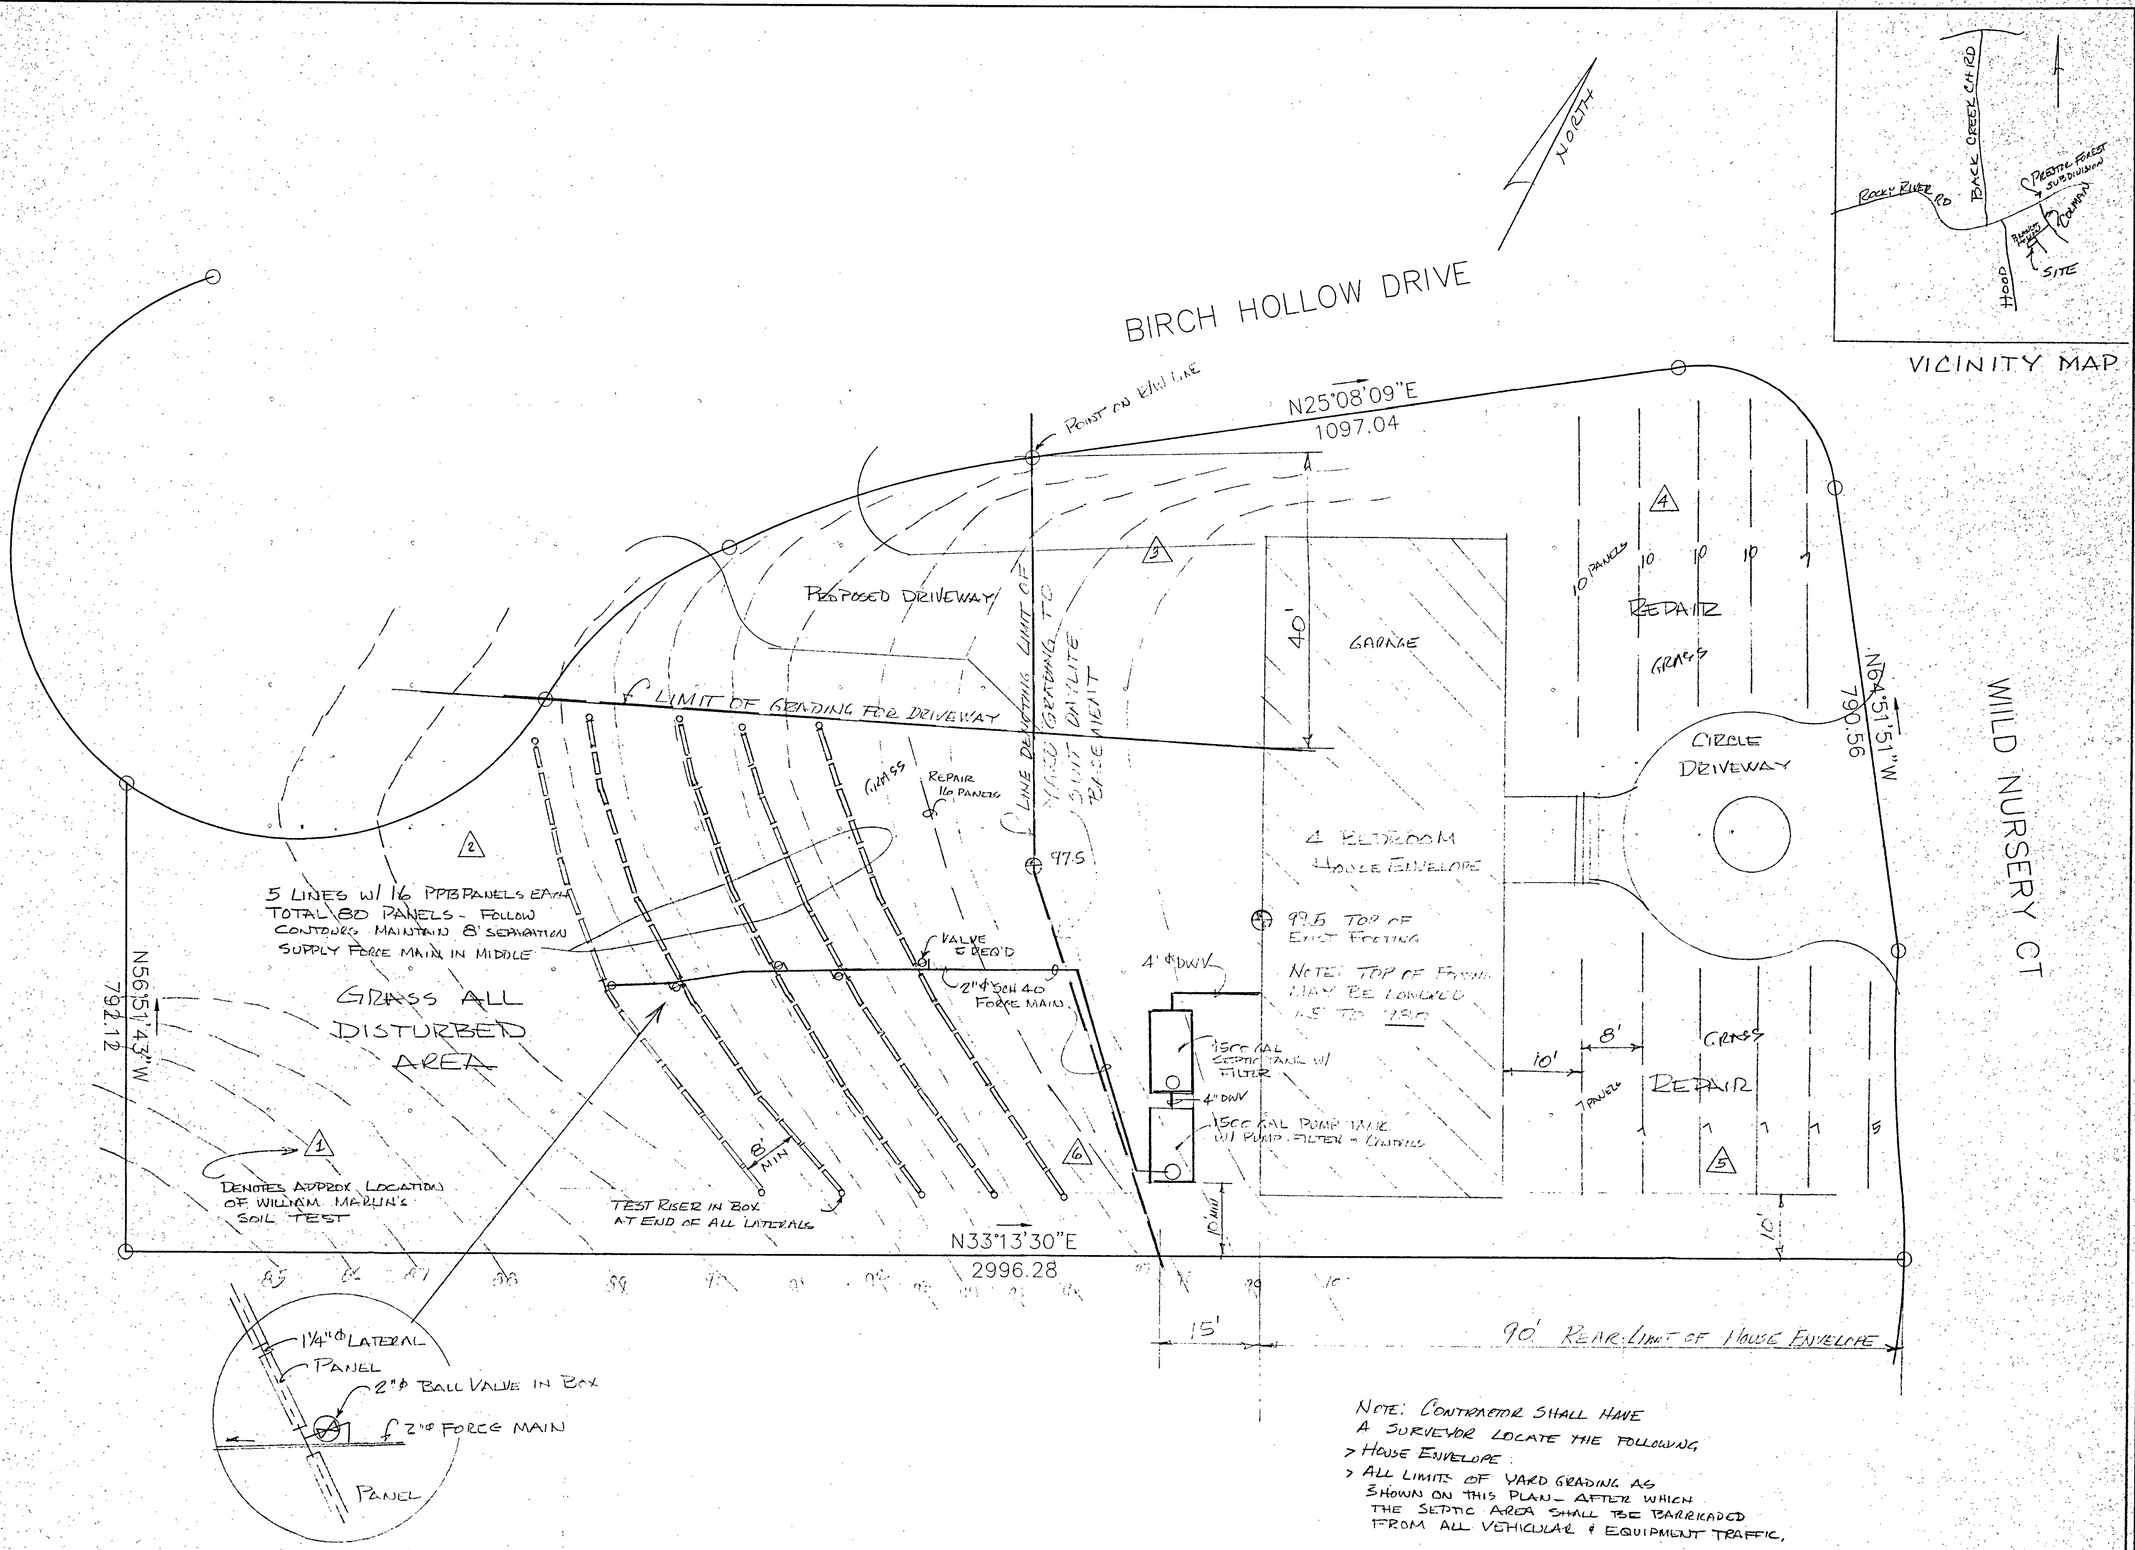

VICINITY MAP

NOTE: CONTRACTOR SHALL HAVE A SURVEYOR LOCATE THE FOLLOWING,
> HOUSE ENVELOPE
> ALL LIMITS OF YARD GRADING AS SHOWN ON THIS PLAN - AFTER WHICH THE SEPTIC AREA SHALL BE BARRICADED FROM ALL VEHICULAR & EQUIPMENT TRAFFIC.

JUL 16 1999

B.K. BARRINGER & ASSOCIATES, P.A.
ENGINEERING/PLANNING/ARCHITECTURE
SUITE 104 WESTFIELD CENTER
125 East Plaza Drive
Mooresville, North Carolina 28115
(704) 664-7888 FAX:(704) 664-1778

PREPARED FOR:
DR & MRS. OMAR IDILIBI
9112 BERTRAM COURT
HUNTERSVILLE, NC 28078
704-875-0185

RESIDENTIAL SEPTIC SYSTEM
LOT 13 WILD NURSERY CT.
PRESTON FOREST - PHASE 2
CHARLOTTE, MECKLENBURG Co., NORTH CAROLINA

NORTH CAROLINA PROFESSIONAL SEAL 8370 ENGINEER B.K. BARRINGER, JR.

REVISIONS	BY

Date: 7/14/99
Scale: 1"=10'
Drawn: JSI
Checked: BKB
Job:
Sheet U-1
of Sheets

PUBLICATION OR REUSE OF THESE DRAWINGS OR ANY DETAILS WITHIN MUST BE WITH THE WRITTEN CONSENT OF B.K. BARRINGER & ASSOCIATES, P.A.

Filename: Owner: Approved: Date of Issue:

F:\BKB\MISC\DR_IDILIB\VU1.dwg Wed Jul 14 11:31:44 1999