

16541 MUNSON HILL RD

12/26/2007

duponbj

Groundwater and Wastewater Services File Imaging Project
May 2007
Barcode Font = IDAutomationHC39M

Mecklenburg County
Health Department

November 15, 1996

Mr. & Mrs. M. R. Snyder
16541 Munson Hill Road
Charlotte, NC 28278

Re: Munson Hill Road
File: 1554B
Parcel: 217-201-24PO

Dear Mr. & Mrs. Snyder:

Receipt of the plans and specifications for a conventional system of sewage treatment and disposal for the above property is hereby acknowledged. Upon receipt of the information, a review was made of the material on file and a site evaluation was conducted. The plan was then reviewed in conjunction with provisions of 15A NCAC 18A .1900, "Laws and Rules for Sewage Treatment and Disposal Systems." Our comments are listed below (see enclosed soil report):

1- The available area on this site is classified as **UNSUITABLE** according to the following rules:

(a) .1940 Topography and Landscape Position
(b) .1943 Soil Depth
(c) .1945 Available Space

For these reasons, the plans as submitted are disapproved.

Possible ways to develop this site includes submittal of a plan for a Low Pressure System. These plans would also need to include appropriate surface water diversions. Enclosed is a copy of Rule .1956 Modifications to Septic Tank Systems pertaining to Low Presure Systems. This system is required to have a management entity contract. This would also require a design plan from an individual with a working knowledge of septic systems. This plan would be submitted to this office for review, and if it is determined that the system can function properly, an Improvement Permit will be issued by the Department upon completion by you of a formal requisition for lot reclassification.

You also have the right to an informal review with this Department, you have the right to appeal under G.S. 130A-24 through the state Office of Administrative Hearings (OAH), and to have the appeal held in Mecklenburg County.

If you have any questions concerning this matter, please contact me at 336-5572.

Sincerely,

Toni Higgins-Bunney, R.S.

Toni Higgins-Bunney, R.S.
Individual Water and Wastewater Systems

cc: Mr. William Marlin, Soil Scientist

Mecklenburg County
Health Department

~~September 2, 1994~~ 11-14-96

Enclose

Mr. William Meyer MR. & MRS. MR. Snyder
5110 Rolling Oaks 16541 Munson Hill Rd Soil
Charlotte, NC ~~28227~~ 28278 Reports +

Re: ~~9026 Lauriston Place~~ on Munson Hill Rd rule copy attached.
File: ~~3011A~~ 15548
Parcel: ~~139-054-27~~ 217-201-2400

Dear Mr. Meyer:

Receipt of the plans and specifications for a conventional system of sewage treatment and disposal for the above property is hereby acknowledged. Upon receipt of the information, a review was made of the material on file and a site evaluation was conducted. The plan was then reviewed in conjunction with provisions of 15A NCAC 18A.1900, "Laws and Rules for Sewage Treatment and Disposal Systems." Our comments are listed below (see enclosed soil report):

1- The available area on this site is classified as UNSUITABLE according to the following rules:

(a) .1940 Topography and Landscape Position
(b) .1945 Available Space
(c) .1943 Soil Depth

For these reasons, the plans as submitted are disapproved.

Low Pressure System

Possible ways to develop this site includes submittal of a plan for a ~~Prefabricated, Permeable Block Panel System (PPBPS)~~. These plans would also need to include appropriate surface water diversions. Enclosed is a copy of Rule .1956 Modifications to Septic Tank Systems pertaining to ~~PPBP~~ Systems.

You may not need this sentence

Low Pressure

You also have the right to an informal review with this Department, you have the right to appeal under G.S. 130A-24 through the State Office of Administrative Hearings (OAH), and to have the appeal held in Mecklenburg County.

If you have any questions concerning this matter, please contact me at 336-5569.

This system is required to have A Management entity contract. Also this would require a design plan from an individual with a working knowledge of septic system. This plan would be submitted to this office for review, And if it is determined for the system to function properly, An IP will be issued by the Dept. upon completion by you of a ... and request for lot reclassified

Sincerely,

Susan M. Bateman, R.S.
Individual Water and Wastewater Systems

cc: Mr. William Marlin, Soil Scientist

Enclosure

FEE: 100.00
DATE: 8/23/96
CK # 0540

APPLICATION FOR IMPROVEMENT PERMIT FOR RESIDENTIAL SITE INDIVIDUAL WATER AND WASTEWATER SYSTEMS PROGRAM

1 OF 1 CRT

TYPE APPLICATION: X NEW SYSTEM __ EXPANSION/ ALTERATION OF EXISTING SYSTEM __ REPAIR OF EXISTING SYSTEM

NORTH CAROLINA
DEPARTMENT OF ENVIRONMENT,
HEALTH, AND NATURAL RESOURCES
DIVISION OF ENVIRONMENTAL HEALTH
ON-SITE WASTEWATER SECTION

COPY

FILE #: 15548

PROPERTY INFORMATION (FROM ENGINEERING FORM) FOR JOB LOCATION:

TAX/PARCEL NUMBER: 219-201-24 PO

STREET ADDRESS: MUNSON HILL Rd.

SUBDIVISION OR MOBILE HOME PARK NAME:

LOT NUMBER:

TOWNSHIP (CHECK ONE):

X 0 MECKLENBURG
__ 1 CHARLOTTE
__ 2 DAVIDSON
__ 3 CORNELIUS
__ 4 PINEVILLE
__ 5 MATTHEWS
__ 6 HUNTERSVILLE
__ 7 MINT HILL

CLOSING DATE _____

14812

TYPE OF BUILDING (CHECK ONE):

__ SINGLE MOBILE HOME(S)
__ DOUBLE WIDE (D)
X HOUSE (H)
__ MODULAR HOME (M)
__ MULTIPLE FAMILY (U)
__ OTHER (O)

HEATED SQUARE FOOTAGE: 1600

NUMBER OF BEDROOMS: 2 NUMBER OF OCCUPANTS: 2

FOUNDATION FOR RESIDENCE:

__ WITHOUT BASEMENT ON SLAB
X CRAWL SPACE
__ WITH BASEMENT /PLUMBING
__ WITH BASEMENT /NO PLUMBING

IF EXPANSION/ALTERATION OF EXISTING SYSTEM, DESCRIBE THE PROPOSED BUILDING ADDITION:

50 x 50' =

WILL THERE BE A HOME BUSINESS IN THE RESIDENCE: __ YES __ NO TYPE: _____

WATER SUPPLY (CHECK ONE): __ COMMUNITY (C) __ MUNICIPAL (M) X PRIVATE WELL (P) __ SHARED WELL (S) __ OTHER 'SPRINGS' (O)

IF ANY OF THE FOLLOWING ARE LOCATED ON THE PROPERTY, PLEASE SHOW LOCATION ON PLAT:

BURIED CABLES, LANDFILLS, STUMPHOLES __ YES X NO
EXISTING WASTEWATER SYSTEMS __ YES X NO
EASTMENTS OR RIGHT-OF-WAYS __ YES X NO
WELL, SPRINGS OR WATERLINES __ YES X NO
DESIGNATED WETLANDS __ YES X NO

PROPERTY OWNER:

NAME: M.R. SNYDER (LAST) (FIRST) (MI)

ADDRESS: 16541 MUNSON HILL Rd.

CITY: CHARLOTTE STATE: NC ZIP: 28278

DAYTIME PHONE: ( ) —

LEGAL AGENT FOR PROPERTY OWNER, IF APPLICABLE:

NAME: WOODRUFF ANN SNYDER (LAST) (FIRST) (MI)

DAYTIME PHONE: ( ) 704 - 362-7325

WHAT DATE WAS THE PROPERTY ORIGINALLY DEEDED AND RECORDED? _____

An Improvement Permit is subject to suspension or revocation if site plans or the intended use change or if information submitted in this application is falsified or changed. The undersigned, owner, or legal agent for the owner, of the property described above as the "Job Location" has read the foregoing application, acknowledges that the contents of same are true, and authorizes agents of the Mecklenburg County Health Department to enter onto the property for the purpose of processing this request.


SIGNED Ann D. Woodruff DATE: 8/23/96

MECKLENBURG COUNTY HEALTH DEPARTMENT
ENVIRONMENTAL HEALTH DIVISION
700 N. TRYON ST. CHARLOTTE, N.C. 28202., (704) 336-5102

THIS IS TO CERTIFY THAT ON THE 29th DAY OF July, 19 96, I SURVEYED THE PROPERTY SHOWN ON THIS PLAT, AND THAT THE TITLE LINES AND THE WALLS OF THE BUILDINGS IF ANY ARE SHOWN HEREON.

Bobby J. Raye
REGISTERED LAND SURVEYOR

NORTH CAROLINA REGISTERED SEAL L1108 LAND SURVEYOR BOBBY J. RAYE

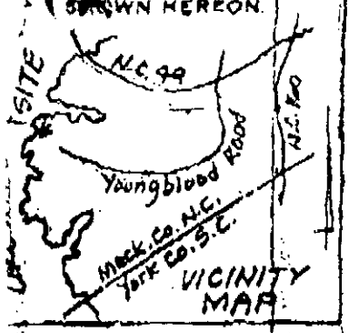


BOBBY J. RAYE
C.R.L.S.
27 EASTWAY DRIVE
HARLOTTE, NC 28205

N.22-10E. 104.9
N.53-27E. 101.96
N.83-52E. 55.02
N.50-44E. 28.86
N.38-30W. 116.81
N.22-02W. 25.31
N.75-26W. 122.1
N.43-56W. 148.89
N.84-58E. 23.05
S.71-05E. 24.09
S.52-54E. 45.03
S.64-04E. 36.55
S.70-10E. 90.22
N.32-32E. 33.05
24.50
N.60-11E. 25.25
S.74-50W. 47.15
N.80-26W. 20.19
Lake Wylie
Lake Wylie
Building Setback Line
Power Line
Gravel Drive
Well
Wood Deck
1-Story Frame w/Basement
#16541
Carport
Lot 162
MUNSON HILL ROAD
R=50.0
N.42-54-58E.
Chord=84.99
416.56
St. Charles Ln.
Ref. Map: 7-521

Physical SURVEY
OF
Lot 162 Lake Wylie Recreation Lots Section 43
Steele Creek Township, Mecklenburg Co., N.C.

1554B

SCALE 1"=40'
THE PROPERTY OF
MAP RECORDED IN BOOK 17 AT PAGE 521 DEED RECORDED IN BOOK PAGE

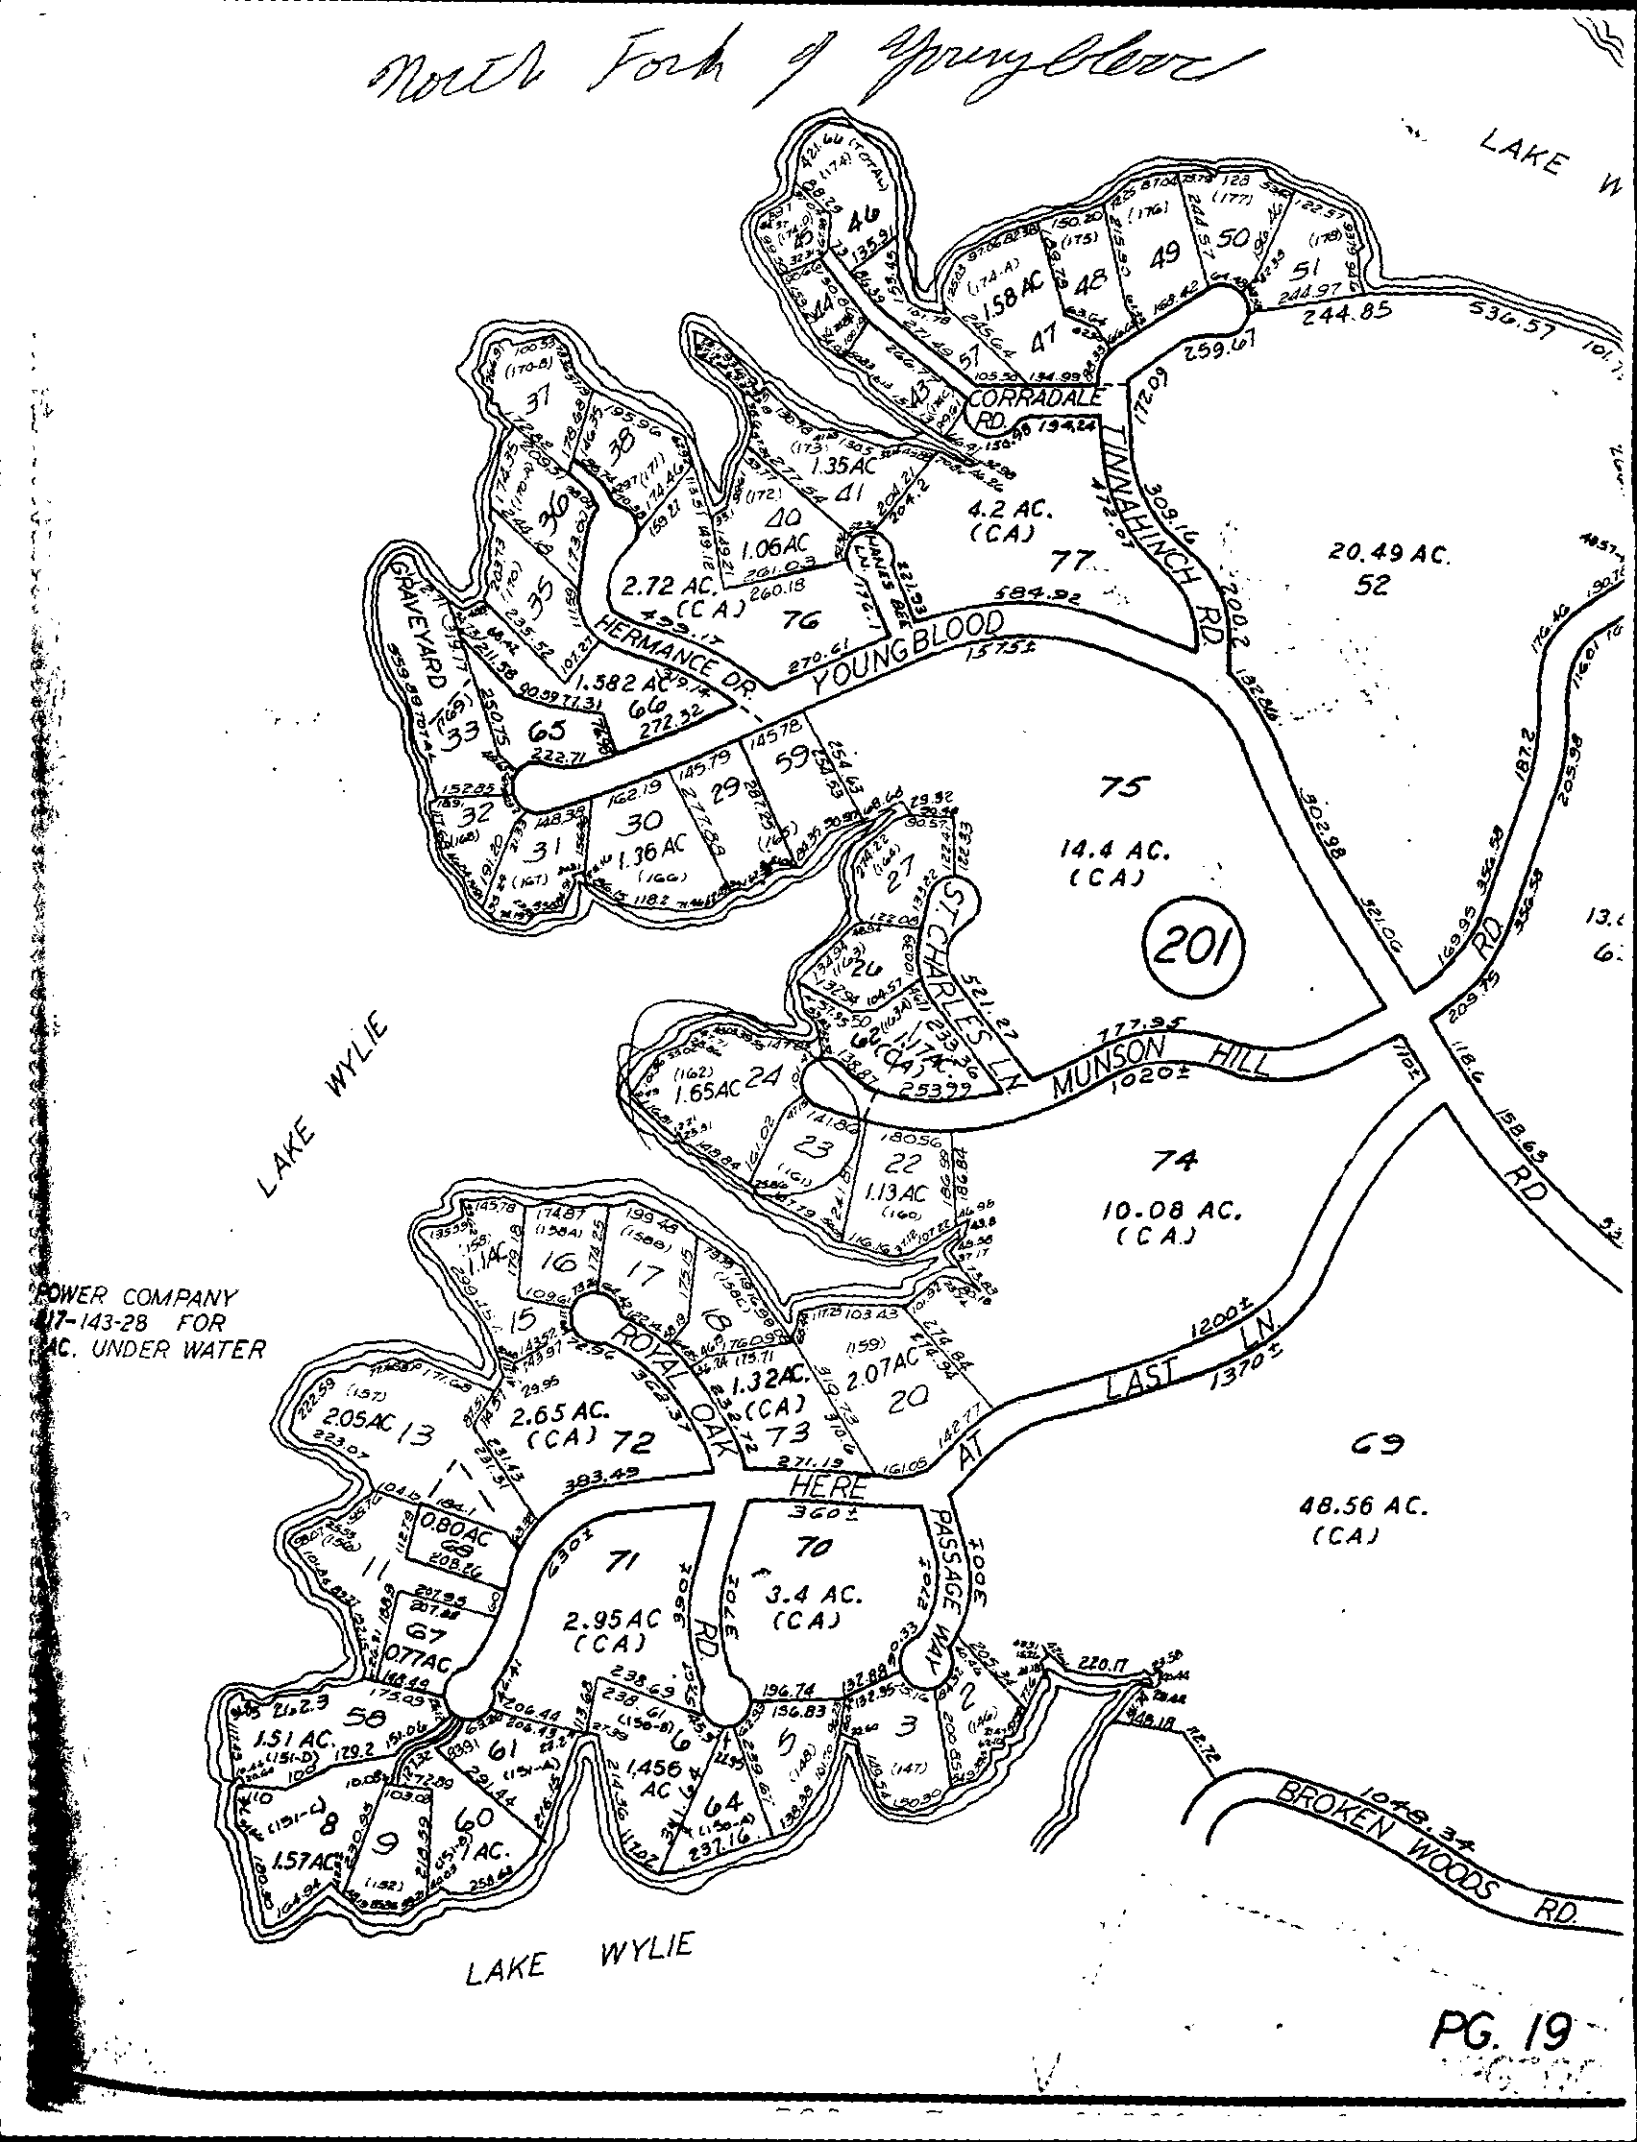
North Fork of Youngblood
LAKE W
CORRADALE RD.
TINNAHINCH RD.
YOUNGBLOOD
HERMANCE DR.
GRAVEYARD
ST. CHARLES LN.
MUNSON HILL
ROYAL OAK
HERE
AT
LAST LN.
PASSAGE WAY
BROKEN WOODS RD.
LAKE WYLIE
LAKE WYLIE
POWER COMPANY
17-143-28 FOR
AC. UNDER WATER
20.49 AC.
52
75
14.4 AC.
(CA)
201
74
10.08 AC.
(CA)
69
48.56 AC.
(CA)
4.2 AC.
(CA)
77
2.72 AC.
(CA)
76
1.35AC
41
1.06AC
40
1.582 AC
66
1.36 AC
30
1.65AC
24
1.74AC
62(CA)
1.13AC
22
1.32AC.
(CA)
73
2.07AC
20
2.65 AC.
(CA) 72
2.05AC
13
1.1AC
15
16
17
0.80AC
68
0.77AC
67
1.51 AC.
58
1.57AC
8
9
1.456
AC
6
64
3.4 AC.
(CA)
70
2.95AC
(CA)
71
60
1AC.
61
5
3
2
244.85
536.57
259.67
172.09
309.16
200.2
584.92
1575±
302.98
521.06
777.35
1020±
1200±
1370±
1049.34
PG. 19

DEPARTMENT OF ENVIRONMENT, HEALTH, AND NATURAL RESOURCES
DIVISION OF ENVIRONMENTAL HEALTH
ON-SITE WASTEWATER SECTION

Sheet #2

PROPERTY ID #: 1554B
COUNTY: PO 217-2024

SOIL/SITE EVALUATION
for ON-SITE WASTEWATER SYSTEM

OWNER: M. R. Snyder
APPLICANT:
ADDRESS: 16541 Munson Hall Rd, Chas
APPLICATION DATE:
DATE EVALUATED:
PROPOSED FACILITY: residence
PROPOSED DESIGN FLOW (.1949):
PROPERTY SIZE: 8 ±
LOCATION OF SITE: Munson Hall Road
PROPERTY RECORDED:
WATER SUPPLY: ☑ Private ☐ Public ☐ Well ☐ Spring ☐ Other
EVALUATION METHOD: ☑ Auger Boring ☐ Pit ☐ Cut
TYPE OF WASTEWATER: ☑ Sewage ☐ Industrial Process ☐ Mixed

PROFILE #	Slopes 5-25% .1940 LANDSCAPE POSITION/ SLOPE %	HORIZON DEPTH (IN.)	SOIL MORPHOLOGY (.1941) .1941 STRUCTURE/ TEXTURE	.1941 CONSISTENCE/ MINERALOGY	OTHER PROFILE FACTORS .1942 SOIL WETNESS/ COLOR	.1943 SOIL DEPTH	.1956 SAPRO CLASS	.1944 RESTR HORIZ	PROFILE CLASS & LTAR
1	LS	0-12"	gr/sl	Fr/sEXP/SS/SP	7 31" to Chroma 2	31"	N/A	None	US .39/F LTR
		12-31"	sBK/sC	Fr-Fi/sEXP/SS/P					
2	LS	0-6"	gr/sl	Fr/sEXP/SS/SP	7 32" to Chroma 2	32"	N/A	None	US .39/F LTR
		6-32"	sBK/sC	Fr-Fi/sEXP/SS/P					
3	LS	0-6"	gr/sl	Fr/sEXP/SS/SP	7 30" to Chroma 2	30"	N/A	None	US .39/F LTR
		6-30"	sBK/sC	Fr-Fi/sEXP/SS/P					
4	NS	0-6"	gr/sl	Fr/sEXP/SS/SP	7 40" to Chroma 2	40"	N/A	None	PS .39/F LTR
		6-40"	sBK/sC	Fr-Fi/sEXP/SS/P					
5	LS	0-6"	gr/sl	Fr/sEXP/SS/SP	7 34" to Chroma 2	34"	N/A	None	LPS .39/F LTR
		6-34"	sBK/sC	Fr-Fi/sEXP/SS/P					

DESCRIPTION	INITIAL SYSTEM	REPAIR SYSTEM
Available Space (1945)	RS	US
System Type(s)		

OTHER FACTORS (.1946):
SITE CLASSIFICATION (.1948): recommended
EVALUATED BY: W. A. Marlin 9-3-96
OTHER(S) PRESENT:

OMMENTS:

LEGEND

use the following standard abbreviations

ANDSCAPE POSITION	GROUP	SOIL TEXTURE	CONVENTIONAL 1955 LTAR	LPP 1957 LTAR	MINERALOGY/ CONSISTENCE	STRUCTURE
C (Concave Slope)	I	S (Sand)	1.2 - 0.8	0.6 - 0.4	NEXP (Non-expansive)	G (Single Grain)
V (Convex Slope)		LS (Loamy Sand)			SEXP (Slightly Expansive)	M (Massive)
(Drainage Way)					EXP (Expansive)	CR (Crumb)
S (Debris Slump)	II	SL (Sandy Loam)	0.8 - 0.6	0.4 - 0.3		GR (Granular)
P (Flood Plain)		L (Loam)				SBK (Subangular Blocky)
S (Foot Slope)						ABK (Angular Blocky)
(Head Slope)	III	SI (Silt)	0.6 - 0.3	0.3 - 0.15		PL (Platy)
(Linear Slope)		SICL (Silty Clay Loam)				PR (Prismatic)
(Nose Slope)		CL (Clay Loam)				
(Ridge)		SCL (Sandy Clay Loam)			MOIST	WET
(Shoulder Slope)		SIC (Silt Loam Clay)				
(Terrace)					VFR (Very Friable)	NS (Non-sticky)
	IV	SC (Sandy Clay)	0.4 - 0.1	0.2 - 0.05	FR (Friable)	SS (Slightly Sticky)
		SIC (Silty Clay)			FI (Firm)	S (Sticky)
					VFI (Very Firm v. Very Sticky)	VS (Very Sticky)
		O (Organic)	None		EFI (Extremely Firm)	NP (Non-plastic)
						SP (Slightly Plastic)
						P (Plastic)
						VP (Very Plastic)

OTES

ORIZON DEPTH In inches below natural soil surface

PTH OF FILL In inches from land surface

ESTRICTIVE HORIZON Thickness and depth from land surface

APROLITE S(suitable) or U(unsuitable)


OIL WETNESS Inches from land surface to free water or inches from land surface to soil colors with chroma 2 or less - record Munsell color chip designation

LASSIFICATION S (Suitable), PS (Provisionally Suitable), or U (Unsuitable)

valuation of saprolite shall be by pits.

ong-term Acceptance Rate (LTAR): gal/day/ft²

Show profile locations and other site features (dimensions, reference or benchmark, and North).

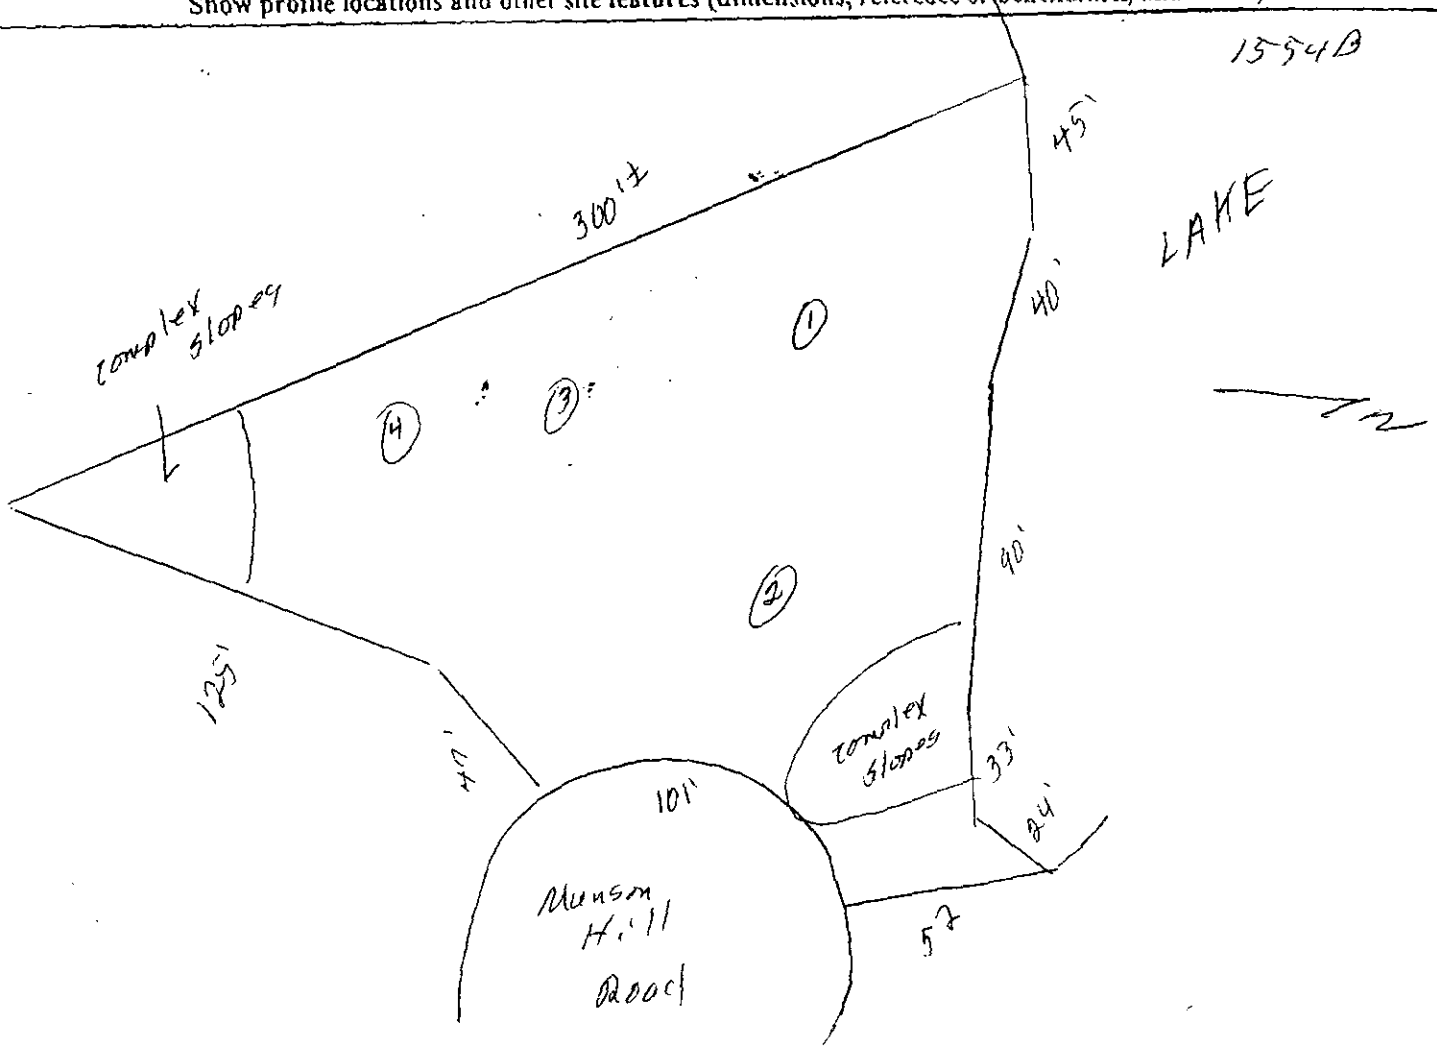

FEE: 100.00
DATE: 8/23/96
CP # 0540

APPLICATION FOR IMPROVEMENT PERMIT
FOR RESIDENTIAL SITE
INDIVIDUAL WATER AND WASTEWATER
SYSTEMS PROGRAM

1 1 CRT

TYPE APPLICATION: X NEW SYSTEM __ EXPANSION/ ALTERATION OF EXISTING SYSTEM __ REPAIR OF EXISTING SYSTEM

NORTH CAROLINA
DEPARTMENT OF ENVIRONMENT,
HEALTH, AND NATURAL RESOURCES
DIVISION OF ENVIRONMENTAL HEALTH
ON-SITE WASTEWATER SECTION

FILE #: 15548

PROPERTY INFORMATION (FROM ENGINEERING FORM) FOR JOB LOCATION:

TAX/PARCEL NUMBER: 219-201-24 PO

STREET ADDRESS: MUNSON HILL Rd.

SUBDIVISION OR MOBILE HOME PARK NAME:

LOT NUMBER:

TOWNSHIP (CHECK ONE):

X 0 MECKLENBURG
__ 1 CHARLOTTE
__ 2 DAVIDSON
__ 3 CORNELIUS
__ 4 PINEVILLE
__ 5 MATTHEWS
__ 6 HUNTERSVILLE
__ 7 MINT HILL

CLOSING DATE_____

TYPE OF BUILDING (CHECK ONE):

__ SINGLE MOBILE HOME(S)
__ DOUBLE WIDE (D)
X HOUSE (H)
__ MODULAR HOME (M)
__ MULTIPLE FAMILY (U)
__ OTHER (O)

HEATED SQUARE FOOTAGE: 1600

NUMBER OF BEDROOMS: 2 NUMBER OF OCCUPANTS: 2

FOUNDATION FOR RESIDENCE:

__ WITHOUT BASEMENT
__ ON SLAB
X CRAWL SPACE
__ WITH BASEMENT /PLUMBING
__ WITH BASEMENT /NO PLUMBING

IF EXPANSION/ALTERATION OF EXISTING SYSTEM, DESCRIBE THE PROPOSED BUILDING ADDITION:

WILL THERE BE A HOME BUSINESS IN THE RESIDENCE: __ YES __ NO TYPE: _____

WATER SUPPLY (CHECK ONE):
__ COMMUNITY (C)
__ MUNICIPAL (M)
X PRIVATE WELL (P)
__ SHARED WELL (S)
__ OTHER 'SPRINGS' (O)

IF ANY OF THE FOLLOWING ARE LOCATED ON THE PROPERTY, PLEASE SHOW LOCATION ON PLAT:

BURIED CABLES, LANDFILLS, STUMPHOLES __ YES X NO
EXISTING WASTEWATER SYSTEMS __ YES X NO
EASTMENTS OR RIGHT-OF-WAYS __ YES X NO
WELL SPRINGS OR WATERLINES __ YES X NO
DES WETLANDS __ YES X NO

PROPERTY OWNER:

NAME: M.R. SNYDER
(LAST) (FIRST) (MI)

ADDRESS: 16541 MUNSON HILL Rd.

CITY: CHARLOTTE STATE: NC ZIP: 28278

DAYTIME PHONE: ( ) —


WHAT DATE WAS THE PROPERTY ORIGINALLY DEEDED AND RECOR

L APPLICABLE:

An Improvement Permit is subject to suspension or revocation if s d in
this application is falsified or changed. The undersigned, owner, o s the
"Job Location" has read the foregoing application, acknowledges
Mecklenburg County Health Department to enter onto the propert

SIGNED: D. L. Woodruff 96


MECKLENBURG COU
ENVIRONMENT
c/o HAL MARSHALL CTR., SUITE 211, 700 N.

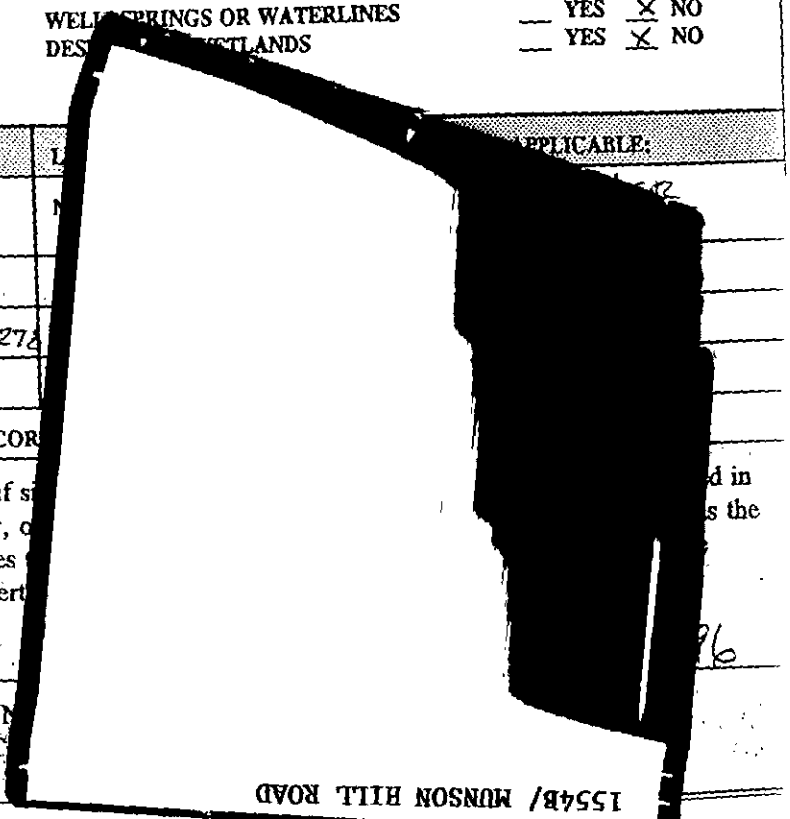

THIS IS TO CERTIFY THAT ON THE 29th DAY OF July, 19 96, I SURVEYED THE PROPERTY SHOWN ON THIS PLAT, AND THAT THE TITLE LINES AND TIE WALLS OF THE BUILDINGS IF ANY ARE SHOWN HEREON.

SIGNED Bobby J Raye REGISTERED LAND SURVEYOR

NORTH CAROLINA REGISTERED SEAL L1108 LAND SURVEYOR BOBBY J. RAYE

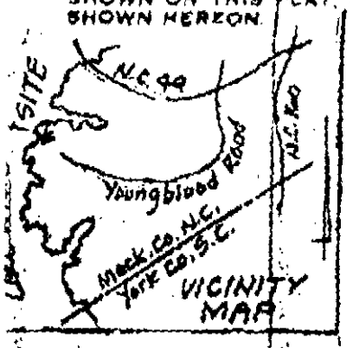

BOBBY J. RAYE
L.C.R.L.S.
27 EASTWAY DRIVE
CHARLOTTE, NC 28205

N.22-10E. 104.9
N. 53-27 E. 101.96
N.38-30W. 116.81
N.75-26W. 122.1
N.22-02W. 25.31
Lake Wylie 148.84
N.43-56W.
N.83-52E. 55.02
N.50-44E. 28.86
N.84-58E. 23.05
S.71-05E. 24.69
S.52-54E. 45.03
S.64-04E. 39.55
S.70-10E. 90.22
N.52-33E. 24.56
S.11-03E. 52.32
S.46-55-30E. 33.05 Chords Ln.
S.74-15W. 47.15
S.80-26W. 101.91
R=50.0
N.92-50-58E.
Chord=84.99
Lake Wylie

87.5 Wood Deck 17.7 24.2 17.5 16.7
Well
1-Story Frame w/Basement #16541 Bo.7
41.0
34.9
23.7
27.6 38.2 14.4
20.5 Carport 20.5
10.0 10.0 10.0
Building Setback Line
Power Line
Pole
Gravel Drive
50'
40'
30'
Lot 162
20.19
10'

Ref. Map: 7-521

MUNSON HILL ROAD

Physical SURVEY

1554B

Lot 162 Lake Wylie Recreation Lots Section 43
Steele Creek Township, Mecklenburg Co., N.C.

SCALE 1"=40'

THE PROPERTY OF


MAP RECORDED IN BOOK 17 AT PAGE 521 DEED RECORDED IN BOOK PAGE

AUG-17-96 04:57 PM LILLY AUCTION AND REALTY 704 545 6377 P.01

THIS IS TO CERTIFY THAT ON THE 29TH DAY OF JULY, 19 96 I SURVEYED THE PROPERTY SHOWN ON THIS PLAT, AND THAT THE TITLE LINES AND THE WALLS OF THE BUILDINGS IF ANY ARE SHOWN HEREON.

SIGNED Bobby J. Raye
REGISTERED SURVEYOR

NORTH CAROLINA REGISTERED SEAL L1108 LAND SURVEYOR BOBBY J. RAYE

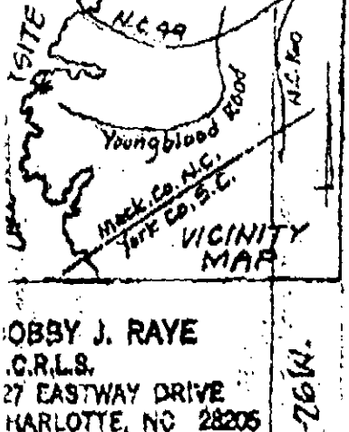

BOBBY J. RAYE
R.C.R.L.S.
27 EASTWAY DRIVE
CHARLOTTE, NC 28205

N.22-10E. 104.9
N.53-27E. 101.96
N.38-30W. 116.81
N.75-26W. 122.1
N.22-02W. 25.31
N.43-56W. 148.89
N.83-52E. 55.02
N.50-44E. 28.86
N.84-52E. 23.05
S.71-05E. 24.69
S.5-52E. 45.03
S.64-04E. 38.55
S.70-10E. 90.22
N.12-32E. 33.05
N.80-11E. 24.50
S.80-26E. 52.32
S.74-50W. 47.15
101.41
R=50.0
N.42-54-58E.
Chord=84.99
S.15-09E. 46.56
St. Charles Ln.

Lake Wylie
Lake Wylie
Building Setback Line
Power Line
Gravel Drive
Well
Wood Deck
1-story Frame w/Basement
#16541
Carport
Lot 162
MUNSON HILL ROAD
Ref. Map: 17-521

41.0
87.5
17.7
29.2
35
17.5
16.7
10.0
19.2
22.7
33.2
140
20.5
12.0
24.0
20.5
40'
30'
50'
50'
20.19
10'
345
23.7
B/L
B/L
B/L

STATE OF NORTH CAROLINA

File No. 96-E-1159

Mecklenburg County

In The General Court Of Justice
Superior Court Division
Before The Clerk

In The Matter Of The Estate Of:	LETTERS
Name Marshall Robert Snyder SS# 082-01-4457 DOD: 4-17-96	TESTAMENTARY G.S. 28A-6-1

The Court in the exercise of its jurisdiction of the probate of wills and the administration of estates, and upon application of the fiduciary, has adjudged legally sufficient the qualification of the fiduciary named below and orders that Letters be issued in the above estate.

The fiduciary is fully authorized by the laws of North Carolina to receive and administer all of the assets belonging to the estate, and these Letters are issued to attest to that authority and to certify that it is now in full force and effect.

Witness my hand and the Seal of the Superior Court.

Name And Title Of Fiduciary Ann S. Woodruff, Executrix	Date Of Qualification April 22, 1996
Address 4637 Curraghmore Drive	Clerk Of Superior Court Martha H. Curran
City, State, Zip Charlotte, N.C. 28210	EX OFFICIO JUDGE OF PROBATE
Name And Title Of Fiduciary	
Address	Date Of Issuance April 22, 1996
City, State, Zip	Signature Sylvia S. Nance
SEAL	☐ Deputy CSC ☒ Assistant CSC

AOC-E-403
Rev. 6/87