Supervisor/Administrative Professional Checklist

New Septic ☑ New Well ☐ Use Existing ☐ Alteration ☐ Modified Plot Plan ☐

New Septic Fees Paid:

IP ($250.00) LE 10/4/16 Initials/Date

CA ($200.00) LE 1/3/18 Initials/Date

OP ($200.00) LE 1/3/18 Initials/Date

(CA and OP fees need to be paid before a building permit can be issued)

New Well Fee Paid: $550.00 _____ Initials/Date

Use Existing Fee Paid: $100.00 _____ Initials/Date

Alteration Fee Paid: $300.00 (Total) $200 (If use existing was paid) _____ Initials/Date

Modified Plot Plan Fee Paid: $100.00 _____ Initials/Date

Floor plans need to be submitted and reviewed before CA can be issued. ☐ Reviewed ☑ JAM 1-4-2018

This site is served by septic and well. Verify each is complete before final hold is released. ☐

Septic file completed. ☑ 7/1/19 Well file completed. ☐ _____

Send permit for signature. ☑ Signature received. ☑ _____

This septic system requires a certified operator contract before final hold is released. ☐

Certified operator contract is on file. ☐ _____

Groundwater & Wastewater Services: Septic Project File & D

GWS File #:	21582
WASPS App #:	8532
Primary ES assigned to project:	Jeremy Michelone
Secondary ES assigned to project:	
Project Type:	New System
Site Evaluation Information: .1939(a)(1) - Topography and Landscape Position Recorded?	Yes
Site Evaluation Information: .1940(a-g) - Slope % Recorded?	Yes
Site Evaluation Information: .1939(a)(2) - Texture Class Recorded?	Yes
Site Evaluation Information: .1939(a)(2) - Structure Type Recorded?	Yes
Site Evaluation Information: .1939 (a)(2) - Consistence Recorded?	Yes
Site Evaluation Information: .1939(a)(2) - Mineralogy Recorded?	Yes
Site Evaluation Information: .1939(a)(3) - Soil Wetness Condition Recorded?	Yes
Site Evaluation Information: .1939(a)(4) - Soil Depth to Rock or Parent Material Recorded when Encountered?	Yes
Site Evaluation Information: .1939(a)(5) - Depth to Restrictive Horizons Recorded when Encountered?	Yes
Site Evaluation Information: .1939(a)(6) - Sufficient Available Space Recorded?	Yes
Site Evaluation Information: .1937(m) - Are the Profile Locations Shown?	Yes
Site Evaluation Information: .1939(a) - Are the S/PS Profiles in system & in repair area?	Yes
Site Evaluation Information: .1939(d), .1955, .1956, .1957 - LTAR	Yes
Improvement Permit/Construction Authorization: .1937(g), 130A-336(a) - Proposed System Type stated - Initial	Yes
Improvement Permit/Construction Authorization: .1945(b) - Proposed System Type stated - Repair	Yes
Improvement Permit/Construction Authorization: 130A-336(a)(3) - System location identifiable by setbacks - Initial	Yes
Improvement Permit/Construction Authorization: .1937(g), .1945(b) - System components shown - Initial	Yes
Information Permit/Construction Authorization: .1945(b) - Repair area shown	Yes
Improvement Permit/Construction Authorization: .1937(f)(g) - Does System design match facility, flow & WW characteristics?	Yes
Improvement Permit/Construction Authorization: .1937(f)(g) - Is System design consistent with soil/site conditions?	Yes
Improvement Permit/Construction Authorization: .1937(f)(g) - Is the System located in the approved area?	Yes
Improvement Permit/Construction Authorization: 130A-336(a) - Number of Bedrooms, employees, seats, etc. indicated?	Yes
Improvement Permit/Construction Authorization: .1937 (g) - Trench depth correct?	Yes
Improvement Permit/Construction Authorization: .1937(g) - Trench width correct?	Yes
Improvement Permit/Construction Authorization: .19379(g) - Trench length correct?	Yes
Improvement Permit/Construction Authorization: 130A-336(a)(1) - Proposed/existing well shown?	N/A

Improvement Permit/Construction Authorization: 130A-336(a)(1) - Property line lengths shown?	Yes
Improvement Permit/Construction Authorization: 130A-336(a) - Facility/appurtenance setbacks shown from fixed points?	Yes
Corrections/modifications needed?	No
Comments:	
IA issued date:	10/30/18
OP Issued date:	7/1/19
Review performed by:	Jeremy Michael
Date performed:	11/2/2016

Created at 11/2/2016 1:56 PM by Michael, Jeremy
Last modified at 11/2/2016 1:56 PM by Michael, Jeremy

Close

MECKLENBURG COUNTY
HEALTH DEPARTMENT

21582 #8532

30 SEP '16 AM 9:35

APPLICATION FOR A RESIDENTIAL SITE IMPROVEMENT PERMIT/ CONSTRUCTION AUTHORIZATION FOR AN ON-SITE WASTEWATER SYSTEM, NEW WELL INSTALLATION, OR REPAIR OF EXISTING WELL

1. SEPTIC / TYPE APPLICATION: ○ N/A ◉ NEW SYSTEM ○ ALTERATION ○ REPAIR ○ MODIFIED PLOT PLAN

2. WELL / TYPE APPLICATION: ◉ N/A ○ NEW WELL ○ MAJOR REPAIR ○ ABANDONMENT

3. JOB LOCATION INFORMATION:

TAX PARCEL NUMBER: 033-075-09
STREET ADDRESS: 6709 Simpson Rd
CITY: Charlotte
STATE: NC ZIP: 28216
SUBDIVISION NAME: Block E of Oakdale Acres
LOT #: 4 & 20 LOT SIZE (acres): 0.61
TOWNSHIP:
◉ MECKLENBURG ○ CORNELIUS ○ HUNTERSVILLE
○ DAVIDSON ○ CHARLOTTE ○ PINEVILLE
○ MATTHEWS ○ MINT HILL

4. BUILDING INFORMATION:

BUILDING TYPE:
○ SINGLE MOBILE HOME ○ MODULAR HOME
○ DOUBLE WIDE ○ MULTIPLE FAMILY
◉ HOUSE ○ OTHER
HEATED SQUARE FOOTAGE: 1,515
NUMBER OF BEDROOMS: 3
NUMBER OF OCCUPANTS: 7
FOUNDATION TYPE:
◉ CONCRETE SLAB ○ BASEMENT WITH PLUMBING
○ CRAWL SPACE ○ BASEMENT WITH NO PLUMBING

5. IF PLANNING TO EXPAND OR ALTER THE EXISTING SEPTIC SYSTEM PLEASE COMPLETE THE FOLLOWING SECTION: ☐ N/A

NUMBER OF BEDROOMS TO BE ADDED: _____ NUMBER OF ADDITIONAL OCCUPANTS IN THE RESIDENCE: _____

6. WATER SUPPLY: ○ MUNICIPAL ○ PRIVATE WELL ○ PUBLIC WELL ○ SHARED WELL ◉ OTHER city water

7. PROPOSED USE OF WELL: ◉ N/A ○ IRRIGATION ○ POTABLE (DRINKING WATER) ○ OTHER _____

8. PLEASE INDICATE AND RANK DESIRED SEPTIC SYSTEM TYPE(S) IN ORDER OF PREFERENCE *(1-MOST DESIRED 5-LEAST DESIRED)*:

☐ N/A ☐ ANY TYPE ☑ CONVENTIONAL ☐ ACCEPTED ☐ INNOVATIVE ☐ ALTERNATIVE ☐ OTHER _____

8A. RANK: 1 ____ ____ ____ ____

9. DO ANY OF THE FOLLOWING APPLY TO THE PROPERTY IN QUESTION? IF "YES" PLEASE ATTACH SUPPORTING DOCUMENTATION.

BURIED CABLES, LANDFILLS, STUMPHOLES	○ YES ◉ NO	GRADING/SOIL REMOVAL PERFORMED	○ YES ◉ NO
EXISTING WASTEWATER (SEPTIC) SYSTEMS	○ YES ◉ NO	JURISDICTIONAL WETLANDS	○ YES ◉ NO
WELLS, SPRINGS, OR WATER LINES	○ YES ◉ NO	APPROVAL REQUIRED BY ANY OTHER PUBLIC AGENCY	○ YES ◉ NO
EASEMENTS OR RIGHT-OF-WAYS	○ YES ◉ NO	WASTEWATER OTHER THAN DOMESTIC SEWAGE	○ YES ◉ NO
CHEMICAL/PETROLEUM STORAGE TANKS	○ YES ◉ NO	KNOWN UNDERGROUND CONTAMINATION	○ YES ◉ NO
WASTE STORAGE	○ YES ◉ NO	GROUNDWATER USE RESTRICTIONS/VARIANCES	○ YES ◉ NO

10. WHAT DATE WAS THE PROPERTY ORIGINALLY DEEDED AND RECORDED? 6/25/16 ☐ UNKNOWN

11. WHAT IS THE ANTICIPATED CLOSING DATE FOR THIS PROPERTY? _____ ☑ N/A

12. PROPERTY OWNER:

NAME: Chue Kong Yang
ADDRESS: 6709 Simpson Rd
CITY: Charlotte
STATE: NC ZIP: 28216
WORK PHONE:
MOBILE PHONE: (980) 282-0456
FAX: (704) 200-2831
E-MAIL: kong357@gmail.com

13. OWNER'S LEGAL REPRESENTATIVE, IF APPLICABLE:

NAME:
ADDRESS:
CITY:
STATE: ZIP:
WORK PHONE:
MOBILE PHONE:
FAX:
E-MAIL:

MECKLENBURG COUNTY – GROUNDWATER & WASTEWATER SERVICES
700 N. TRYON ST. SUITE 211 CHARLOTTE, NC 28202. OFFICE: 704-336-5103, FAX: 704-336-6894

Revised on: 12/15/10

14. SEPTIC SYSTEM PERMIT APPLICATION:

If the information in this application is falsified, changed, or the site is altered, then the Improvement Permit and Authorization to Construct shall become invalid. I have read this application and certify that the information provided herein is true, complete and correct. Authorized county and state officials are granted right of entry to conduct necessary inspections to determine compliance with applicable laws and rules. I understand that I am solely responsible for the proper identification and labeling of all property lines and corners and making the site accessible so that a complete site evaluation can be performed. The permit is valid for either sixty (60) months or is non-expiring depending upon the documentation submitted: complete site plan = 60 months, complete plat = non-expiring.

cy (Initial here for septic system applications)

15. WELL PERMIT APPLICATION:

If the information in this application is falsified, changed, or the site is altered, then the Well Permit shall become invalid. I have read this application and certify that the information provided herein is true, complete and correct. Authorized county and state officials are granted right of entry to conduct necessary inspections to determine compliance with applicable laws and rules. I understand that I am solely responsible for the proper identification and labeling of all property lines and corners and making the site accessible so that a complete site evaluation can be performed. The permit is valid for a period of twelve (12) months from the date of issuance.

_____ (Initial here for well applications)

16. APPLICATION SIGNATURE SECTION:

ONLY COMPLETE APPLICATIONS WILL BE PROCESSED. A proper signature is required in order to process your application. Please review the application carefully and sign in the space provided below. A PROPOSED PLOT PLAN is required to be submitted with each application.

_____ 9/29/16

Property Owner's or Owner's Legal Representative Signature — Date

---

OFFICE USE ONLY

○ SURVEY PLAT TO SCALE SUBMITTED ○ SCALED SITE PLAN SUBMITTED ○ UN-SCALED SITE PLAN SUBMITTED

SEPTIC APPLICATION FEE RECEIVED: $ _____ DATE FEE RECEIVED: _____

WELL APPLICATION FEE RECEIVED: $ _____ DATE FEE RECEIVED: _____

APPLICATION PROCESSED BY: _____

GWS FILE NUMBER ASSIGNED: _____

APPLICATION ID NUMBER ASSIGNED: _____

COMMENTS:

MECKLENBURG COUNTY – GROUNDWATER & WASTEWATER SERVICES
700 N. TRYON ST. SUITE 211 CHARLOTTE, NC 28202, OFFICE: 704-336-5103, FAX: 704-336-6894

File #: _____


PROPOSED PLOT PLAN

A drawing showing the locations of the following items is required: existing and proposed property lines with dimensions, easements or right-of-ways, proposed building pad(s) or existing building footprint(s), all appurtenances (garage, driveway, deck, pool, etc.), location of existing or proposed well(s), location of existing or proposed sewer lines and sewage disposal systems, surface water bodies, and any aboveground or underground storage tanks. Provide names for all roads that adjoin the property.

Street Address: 6709 Simpson Rd Tax Parcel #: 033-075-09

Subdivision Name: Block "E" Oakdale Acres Lot #: 04 & 20

See Survey

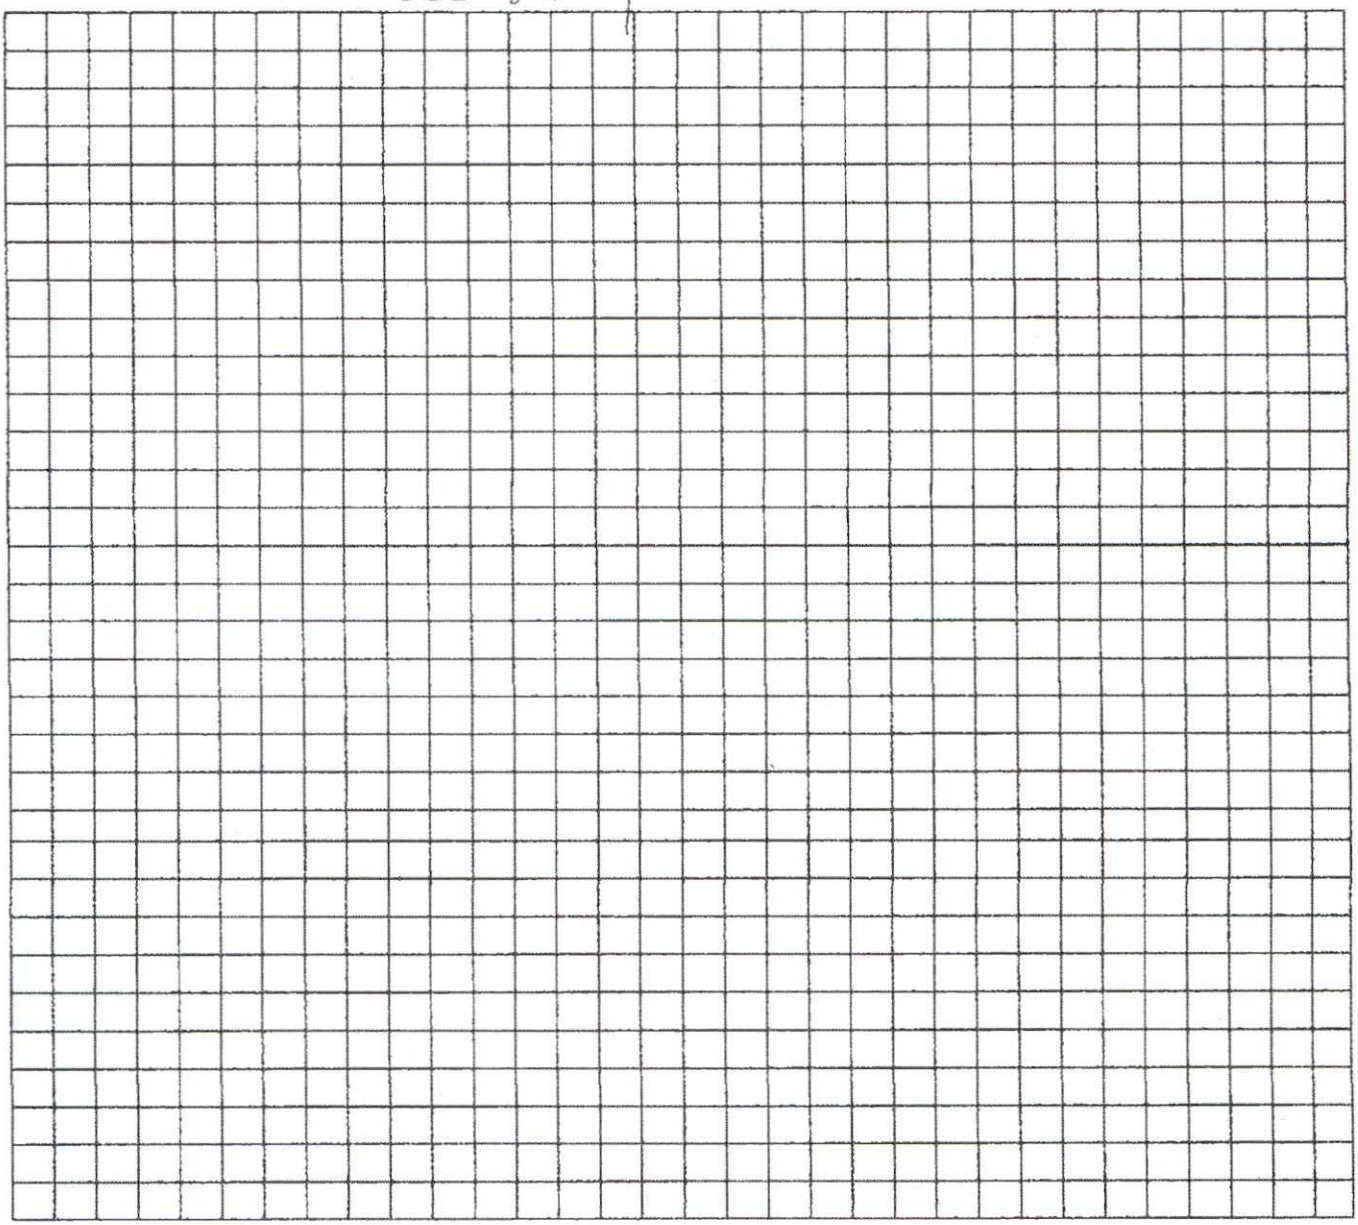

Property Owner's or Owner's Legal Representative Signature

9/29/16
Date

MECKLENBURG COUNTY – GROUNDWATER & WASTEWATER SERVICES
700 N. TRYON ST. SUITE 211 CHARLOTTE, NC 28202, OFFICE: 704-336-5103, FAX: 704-336-6894

Revised on: 12/15/10




I, Brian A. McRorie, certify that this map was drawn under my supervision from an actual survey made under my supervision on the 13th day of June 2016; and that the boundary lines and improvements, if any, are as shown hereon. The ratio of precision as calculated before any adjustments is 1' : 30,000'+ of perimeter surveyed. This map meets the requirements of the Standards of Practice for Land Surveying in North Carolina. (21 NCAC 56.1600)

Brian A. McRorie
N.C. Professional Land Surveyor No. 3712

McRorie Land Surveying, P.A.
712 E. 34th Street
Charlotte, N.C. 28205
704-492-5768

NOTES:
1. Total Area = 0.6119 Acres (26,652.3' sq.ft.) Area Computed By Coordinate Method.
2. Rights-Of-Way, Easements, Setback Lines As Shown Hereon Are Per Recorded Map And/Or Deed As Referenced - Unless Otherwise Noted. Property May Be Subject To Any Other Rights-Of-Way, Easements, And/Or Restrictions Of Record That May Be Revealed By Complete Title Search.
3. Underground Utilities Not Located.
4. Currently Zoned R-3

NORTH CAROLINA PROFESSIONAL SEAL L-3712 LAND SURVEYOR BRIAN A. McRORIE

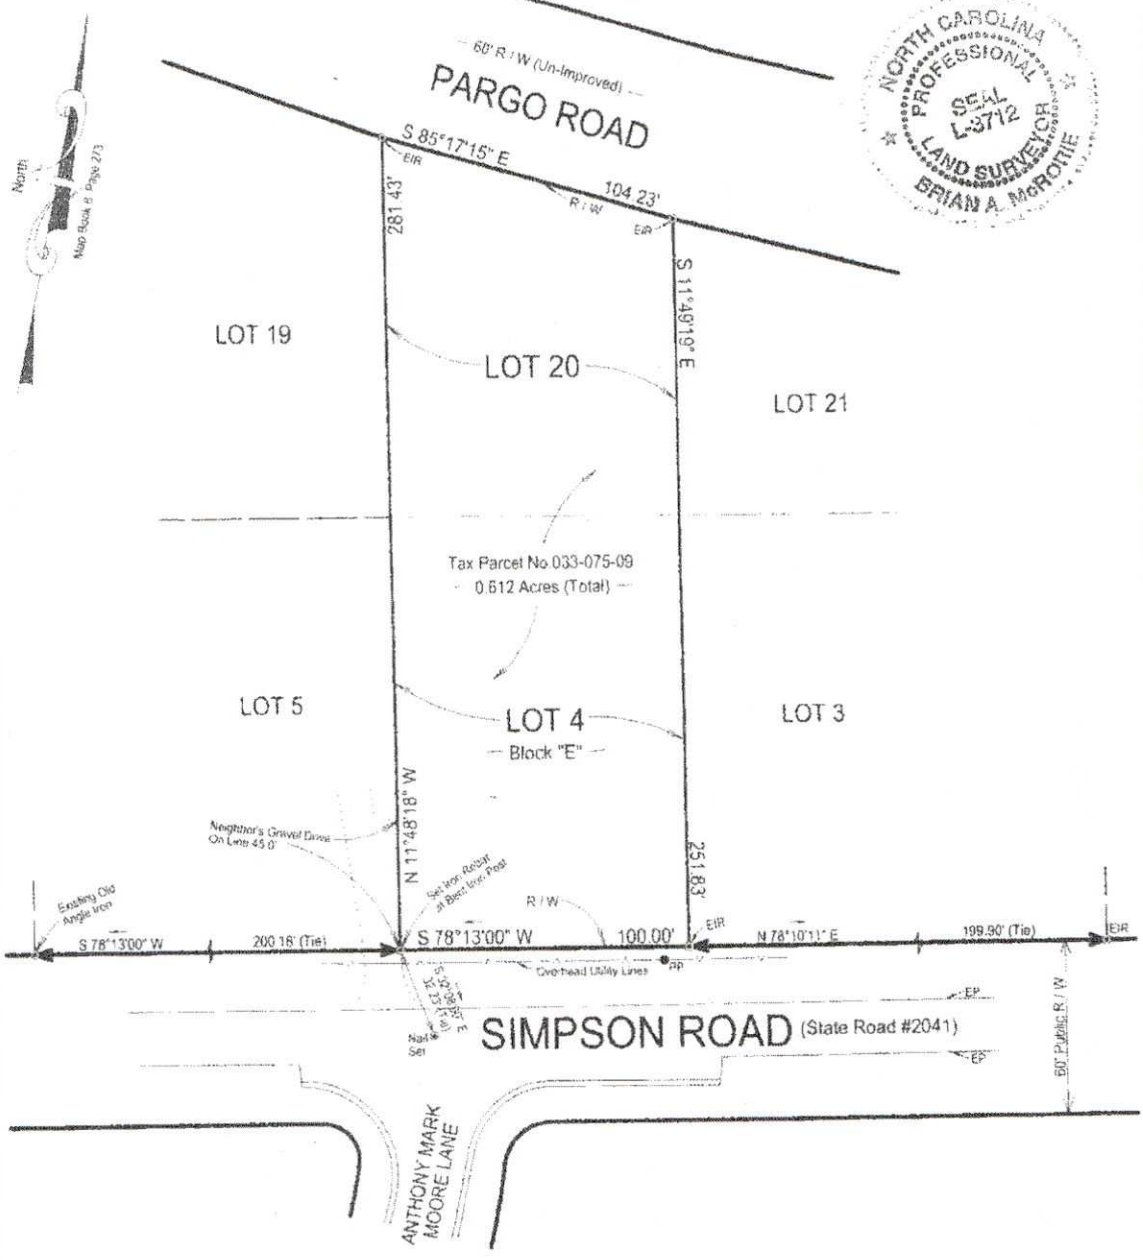

LEGEND

EIR = Existing Iron Rebar
EIP = Existing Iron Pipe
SIR = Set Iron Rebar
CP = Computed Point
ECM = Existing Concrete Monument
R / W = Right-Of-Way
C / L = Centerline
EP = Edge of Asphalt Pavement
B / C = Back of Concrete Curb
PP = Power Pole
OES = Overhead Electric Service
OTS = Overhead Telephone Service
Property Line
Street R / W
Easement Line
Setback Line
Broken Scale
Adjoiner Property Line Not Surveyed
UGU = Underground Utilities (Approximate)

BOUNDARY Survey for

YONG YANG

of Lots 4 & 20, Block "E" of OAKDALE ACRES

Recorded in Map Book 8, Page 273, Deed Book 11632 Page 30 (Portion Of)

Long Creek Township, Mecklenburg County, State of North Carolina

Address: 6709 Simpson Road Tax Parcel No 033-075-09

Now or Formerly The Property Of Yong Yang and wife, Ker Moua

Graphic Scale: 1" = 50' Date: 06-13-16

0 50 100 150 200 250

Department of Environment, Health, and Natural Resources
Division of Environmental Health
On-site Wastewater Section

Sheet: 1 of 2
Property ID: 033-075-09
Lot #: 4 & 20
File #: 21582
AppID: 8532

SOIL/SITE EVALUATION for ON-SITE WASTEWATER SYSTEM

Owner: Chue Kong Yang
Address: 6709 Simpson Rd., Charlotte, NC 28216
Proposed Facility: 3BR House w/ 7 occupants
Design Flow (.1949): 420 GPD
Location of Site: 6709 Simpson Rd., Charlotte, NC 28216
Water Supply: [ ] Public [ ] Individual [ ] Well [ ] Spring [X] Municipal
Evaluation Method: [X] Auger Boring [ ] Pit [ ] Cut
Type of Wastewater: [X] Sewage [ ] Industrial Process [ ] Mixed

Applicant: owner
Date Evaluated: 10/4/2016
Property Size: 0.61 ac
Property Recorded: Unknown

PROFILE #	.1940 Landscape Position/ Slope%	Horizon Depth (IN.)	SOIL MORPHOLOGY .1941 .1941 Structure/ Texture	.1941 Consistence Mineralogy	b PROFILE FACTORS .1942 Soil Wetness/ Color	.1943 Soil Depth (IN.)	.1956 Sapro Class	.1944 Restr Horiz	General Comments	Profile Class & LTAR	Maximum Trench Bottom Depth for 3' Wide Conventional Trench
Boring #1	R 3%	0 - 11	gr SCL	SS SP FR SEXP	>48"	48	NA	NA		PS IV 0.25	36"
		11 - 38	sbk C	S P FI SEXP							
		38 - 48	sbk CL	SS SP FR SEXP							
Boring #2	R 2%	0 - 6	gr CL	SS SP FR SEXP	>48"	48	NA	NA		PS IV 0.275	36"
		6 - 35	sbk C	S P FI SEXP							
		35 - 48	sbk CL	SS SP FR SEXP							
Boring #3	R 2%	0 - 3	gr CL	SS SP FR SEXP	>48"	48	NA	NA		PS IV 0.275	36"
		3 - 36	sbk C	S P FI SEXP							
		36 - 48	sbk CL	SS SP FR SEXP							
Boring #4	R 2%	0 - 14	Fill		2 chroma at 39"	44	NA	NA		US	NA
		14 - 26	gr SL	SS SP FR SEXP							
		26 - 44	sbk SC	S P VFI EXP							
Boring #5	R 2%	0 - 12	gr SL	SS SP FR SEXP	2 chroma at 14"	17	NA	NA		US	NA
		12 - 17	mass C	S VP VFI EXP							
Boring #6	R 2%	0 - 12	Fill		>48"	48	NA	NA		PS IV 0.25	36" Install at least 24"
		12 - 18	gr SCL	SS SP FR SEXP							
		18 - 43	sbk C	S P FI SEXP							
		43 - 48	sbk CL	SS SP FR SEXP							
Boring #7	R 3%	0 - 5	gr CL	SS SP FR SEXP	>48"	48	NA	NA		PS IV 0.25	36"
		5 - 32	sbk C	S P FI SEXP							
		32 - 48	sbk CL	SS SP FR SEXP							

Description	Initial System	Repair System
Available Space (.1945)		
System Type(s)		
Site LTAR (gpd/sq ft)	**0.25***	**0.25***

***LTAR only valid for area within borings 1, 2, 3, 6, & 7.**

Other Factors (.1946): NA
Soil Evaluation By: Jacob Presley, LSS, REHS
Others Present:
Site Classification (.1948):
Site Evaluation By:
Others Present:

COMMENTS: Daily Flow based on number of occupants.

Landscape Position	Group	Texture	.1955 LTAR	Structure
R-Ridge	I	S-Sand	1.2 - 0.8	sg-Single Grain
SS-Shoulder Slope		LS-Loamy Sand		mass-Massive
LS-Linear Slope				cr-Crumb
FS-Foot Slope	II	SL-Sandy Loam	0.8 - 0.6	gr-Granular
NS-Nose Slope		L-Loam		sbk-Subangular Blocky
HS-Head Slope				abk-Angular Blocky
CC-Concave Slope	III	Si-Silt	0.6 - 0.3	pl-Platy
CV-Convex Slope		SiCL-Silty Clay Loam		pr-Prismatic
T-Terrace				Sap-Saprolite
FP-Flood Plain		CL-Clay Loam		**Structure Prefixes**
D-Drainage Way		SCL-Sandy Clay Loam		w-weak
				m-moderate
		SiL-Silt Loam		s-strong
				f-fine
	IV	SC-Sandy Clay	0.4 - 0.1	m-medium
		SiC-Silty Clay		c-coarse
		C-Clay		

Consistence Moist	Consistence Wet	Mineralogy
VFR-Very Friable	SS-Slightly Sticky	SEXP-Slightly Expansive
FR-Friable	S-Sticky	EXP-Expansive
FI-Firm	VS-Very Sticky	
VFI-Very Firm	NP-Non-Plastic	**Classification**
EFI-Extremely Firm	SP-Slightly Plastic	US-Unsuitable
	P-Plastic	PS-Provisionally Suitable
	VP-Very Plastic	S-Suitable
		NA-Not Applicable

Sketch of Soil Evaluation Locations



COMMENTS: Daily Flow based on number of occupants.

Landscape Position	Group	Texture	.1955 LTAR	Structure
R-Ridge	I	S-Sand	1.2 - 0.8	sg-Single Grain
SS-Shoulder Slope		LS-Loamy Sand		mass-Massive
LS-Linear Slope				cr-Crumb
FS-Foot Slope	II	SL-Sandy Loam	0.8 - 0.6	gr-Granular
NS-Nose Slope		L-Loam		sbk-Subangular Blocky
HS-Head Slope				abk-Angular Blocky
CC-Concave Slope	III	Si-Silt	0.6 - 0.3	pl-Platy
CV-Convex Slope		SiCL-Silty Clay Loam		pr-Prismatic
T-Terrace				Sap-Saprolite
FP-Flood Plain		CL-Clay Loam		**Structure Prefixes**
D-Drainage Way		SCL-Sandy Clay Loam		w-weak
				m-moderate
		SiL-Silt Loam		s-strong
				f-fine
	IV	SC-Sandy Clay	0.4 - 0.1	m-medium
		SiC-Silty Clay		c-coarse
		C-Clay		

Consistence Moist	Consistence Wet	Mineralogy
VFR-Very Friable	SS-Slightly Sticky	SEXP-Slightly Expansive
FR-Friable	S-Sticky	EXP-Expansive
FI-Firm	VS-Very Sticky	
VFI-Very Firm	NP-Non-Plastic	**Classification**
EFI-Extremely Firm	SP-Slightly Plastic	US-Unsuitable
	P-Plastic	PS-Provisionally Suitable
	VP-Very Plastic	S-Suitable
		NA-Not Applicable

Sketch of Soil Evaluation Locations



Department of Environment, Health, and Natural Resources
Division of Environmental Health
On-site Wastewater Section

Sheet: 1 of 2
Property ID: 033-075-09
Lot #: 4 & 20
File #: 21582
AppID: 8532

SOIL/SITE EVALUATION
for ON-SITE WASTEWATER SYSTEM

Owner: Chue Kong Yang
Address: 6709 Simpson Rd., Charlotte, NC 28216
Proposed Facility: 3BR House w/ 7 occupants
Design Flow (.1949): 420 GPD
Location of Site: 6709 Simpson Rd., Charlotte, NC 28216
Water Supply: [ ] Public [ ] Individual [ ] Well
Evaluation Method: [X] Auger Boring [ ] Pit
Type of Wastewater: [X] Sewage [ ] Industrial Process

Applicant: owner
Date Evaluated: 10/4/2016
Property Size: 0.61 ac
Property Recorded: Unknown
[ ] Spring [X] Municipal
[ ] Cut
[ ] Mixed

PROFILE #	.1940 Landscape Position/ Slope%	Horizon Depth (IN.)	SOIL MORPHOLOGY .1941 .1941 Structure/ Texture	.1941 Consistence Mineralogy	b PROFILE FACTORS .1942 Soil Wetness/ Color	.1943 Soil Depth (IN.)	.1956 Sapro Class	.1944 Restr Horiz	General Comments	Profile Class & LTAR	Maximum Trench Bottom Depth for 3' Wide Conventional Trench
Boring #1	R 3%	0 - 11	gr SCL	SS SP FR SEXP	>48"	48	NA	NA		PS IV 0.25	36"
		11 - 38	sbk C	S P FI SEXP							
		38 - 48	sbk CL	SS SP FR SEXP							
Boring #2	R 2%	0 - 6	gr CL	SS SP FR SEXP	>48"	48	NA	NA		PS IV 0.275	36"
		6 - 35	sbk C	S P FI SEXP							
		35 - 48	sbk CL	SS SP FR SEXP							
Boring #3	R 2%	0 - 3	gr CL	SS SP FR SEXP	>48"	48	NA	NA		PS IV 0.275	36"
		3 - 36	sbk C	S P FI SEXP							
		36 - 48	sbk CL	SS SP FR SEXP							
Boring #4	R 2%	0 - 14	Fill		2 chroma at 39"	44	NA	NA		US	NA
		14 - 26	gr SL	SS SP FR SEXP							
		26 - 44	sbk SC	S P VFI EXP							
Boring #5	R 2%	0 - 12	gr SL	SS SP FR SEXP	2 chroma at 14"	17	NA	NA		US	NA
		12 - 17	mass C	S VP VFI EXP							
Boring #6	R 2%	0 - 12	Fill		>48"	48	NA	NA		PS IV 0.25	36" Install at least 24"
		12 - 18	gr SCL	SS SP FR SEXP							
		18 - 43	sbk C	S P FI SEXP							
		43 - 48	sbk CL	SS SP FR SEXP							
Boring #7	R 3%	0 - 5	gr CL	SS SP FR SEXP	>48"	48	NA	NA		PS IV 0.25	36"
		5 - 32	sbk C	S P FI SEXP							
		32 - 48	sbk CL	SS SP FR SEXP							

Description	Initial System	Repair System
Available Space (.1945)	PS	PS
System Type(s)	III b	IV a
Site LTAR (gpd/sq ft)	**0.25***	**0.25***

***LTAR only valid for area within borings 1, 2, 3, 6, & 7.**

Other Factors (.1946): NA
Soil Evaluation By: Jacob Presley, LSS, REHS
Others Present:
Site Classification (.1948): Provisionally Suitable
Site Evaluation By: Jeremy Michelone, REHS
Others Present:



Mecklenburg County Groundwater & Wastewater Services
700 N. Tryon St, Suite 211 Charlotte, NC 28202
Phone: (704) 336-5103 Fax: (704) 336-6894

NC DENR
Division of Environmental Health
On-Site Wastewater Section

IMPROVEMENT PERMIT for a RESIDENTIAL ON-SITE WASTEWATER TREATMENT & DISPOSAL SYSTEM

Permit #: **30008532** GWS File #: **21582** Tax Parcel #: **033-075-09**

- This IMPROVEMENT PERMIT is subject to revocation if site plans or the intended use change. There is to be **NO** grading, filling, or disturbance of the soil in the area of the septic tank system or repair area.
- CONSTRUCTION AUTHORIZATION must be obtained prior to receiving a Building Permit. The Construction Authorization is **NOT** transferable. Do not clear, grade, fill or disturb soil prior to obtaining a Construction Authorization.
- Domestic-type wastewater only. No industrial process wastewater may be discharged into the system.

I. This Improvement Permit Shall: Expire in Five (5) Years **Expiration Date (If Applicable):** 11/2/2021

Type of Installation: Residential - New System Lot Number: 0

Structure Type: HOUSE Size (ft^2): 1515 # Bedrooms: 3 # Occupants: 7

Building Foundation: Concrete Slab Water Supply: Municipal

II. Initial System Type: Pump to Accepted **System Classification:** IIIb

Initial System Specifications:

Design Flow (gpd):	420	LTAR (gpd/ft^2):	0.25	Septic Tank Size (gal):	1000	Pump Tank Size (gal):	1000
Trench Width (ft):	3	Trench Spacing (ft):	9	Absorption Area (ft^2):	1260	Total Trench Length (ft):	420
Maximum Trench Depth (in):	30	Depth of Media (in):	12	Distribution Device:	Pressure Manifold		

III. Repair System Type: PPBPS (pressurized) **System Classification:** IVa

Repair System Specifications:

Design Flow (gpd):	420	LTAR (gpd/ft^2):	0.25	Septic Tank Size (gal):	1000	Pump Tank Size (gal):	1000
Trench Width (ft):	3	Trench Spacing (ft):	9	Absorption Area (ft^2):	840	Total Trench Length (ft):	280
Maximum Trench Depth (in):	30	Depth of Media (in):	N/A	Distribution Device:	Manifold (LPP Distri		

IV. Permit Conditions/Comments:

(Please See the Following Page for Permit Conditions.)

The undersigned, an authorized agent of the STATE OF NORTH CAROLINA, certifies that the Department is issuing an IMPROVEMENT PERMIT for the above referenced property. This permit is being issued in accordance with the *Laws and Rules For Sewage Treatment, and Disposal Systems* and is subject to the following provisions:

- No work shall be conducted on the septic system until a Pre-Construction meeting has been completed by the Department.
- The septic system installer shall be a licensed septic contractor with the North Carolina Wastewater Contractor Inspector Certification Board.
- The permitted system shall be installed in accordance with the included PLOT PLAN.
- This IMPROVEMENT PERMIT is transferable.

Authorized Agent: Jeremy Michelone Owner/Legal Agent: _____
Print Name

Signature: Jeremy Michelone, REHS Signature: _____

Date Issued: 11/2/2016

Mecklenburg County Groundwater & Wastewater Services
700 N. Tryon St, Suite 211 Charlotte, NC 28202
Phone: (704) 336-5103 Fax: (704) 336-6894

NC DENR
Division of Environmental Health
On-Site Wastewater Section

IMPROVEMENT PERMIT for a RESIDENTIAL ON-SITE WASTEWATER TREATMENT & DISPOSAL SYSTEM

Permit #: **30008532** GWS File #: **21582**

IV. Permit Conditions/Comments:

- This type of septic system requires an inspection once every 5 years by our office. The system owner is responsible for any fees, as determined by the Mecklenburg County Board of Commissioners, associated with this inspection.
- This type of repair system requires the property owner to obtain a contract with a Certified Operator to perform routine inspections and maintenance on the system.
- All components of the septic system must be installed in accordance with the required setbacks listed on the corresponding plot plan.
- All components of the septic system must be located at least 100 ft. (50 ft. minimum) from all private wells.
- All waterlines must be located a minimum of 10 ft. from any part of the septic system.
- Flow from all gutters and downspouts shall be directed not to discharge water onto or across any part of the septic system.

The undersigned, an authorized agent of the STATE OF NORTH CAROLINA, certifies that the Department is issuing an IMPROVEMENT PERMIT for the above referenced property. This permit is being issued in accordance with the *Laws and Rules For Sewage Treatment and Disposal Systems* and is subject to the following provisions:

- No work shall be conducted on the septic system until a Pre-Construction meeting has been completed by the Department.
- The septic system installer shall be a licensed septic contractor with the North Carolina Wastewater Contractor Inspector Certification Board.
- The permitted system shall be installed in accordance with the included PLOT PLAN.
- This IMPROVEMENT PERMIT is transferable.

Authorized Agent: Jeremy Michelone

Signature: _____

Date Issued: 11/2/2016

Owner/Legal Agent: _____
Print Name

Signature: _____

Mecklenburg County Groundwater & Wastewater Services
700 N. Tryon St, Suite 211 Charlotte, NC 28202
Phone: (704) 336-5103 Fax: (704) 336-6894

NC DENR
Division of Environmental Health
On-Site Wastewater Section

IMPROVEMENT PERMIT for a RESIDENTIAL ON-SITE WASTEWATER TREATMENT & DISPOSAL SYSTEM

Permit #: **30008532** GWS File #: **21582** Tax Parcel #: **033-075-09**

- This IMPROVEMENT PERMIT is subject to revocation if site plans or the intended use change. There is to be **NO** grading, filling, or disturbance of the soil in the area of the septic tank system or repair area.
- CONSTRUCTION AUTHORIZATION must be obtained prior to receiving a Building Permit. The Construction Authorization is **NOT** transferable. Do not clear, grade, fill or disturb soil prior to obtaining a Construction Authorization.
- Domestic-type wastewater only. No industrial process wastewater may be discharged into the system.

I. This Improvement Permit Shall: Expire in Five (5) Years **Expiration Date (If Applicable):** 11/2/2021

Type of Installation: Residential - New System Lot Number: 0

Structure Type: HOUSE Size (ft^2): 1515 # Bedrooms: 3 # Occupants: 7

Building Foundation: Concrete Slab Water Supply: Municipal

II. Initial System Type: Pump to Accepted **System Classification:** IIIb

Initial System Specifications:

Design Flow (gpd):	420	LTAR (gpd/ft^2):	0.25	Septic Tank Size (gal):	1000	Pump Tank Size (gal):	1000
Trench Width (ft):	3	Trench Spacing (ft):	9	Absorption Area (ft^2):	1260	Total Trench Length (ft):	420
Maximum Trench Depth (in):	30	Depth of Media (in):	12	Distribution Device:	Pressure Manifold		

III. Repair System Type: PPBPS (pressurized) **System Classification:** IVa

Repair System Specifications:

Design Flow (gpd):	420	LTAR (gpd/ft^2):	0.25	Septic Tank Size (gal):	1000	Pump Tank Size (gal):	1000
Trench Width (ft):	3	Trench Spacing (ft):	9	Absorption Area (ft^2):	840	Total Trench Length (ft):	280
Maximum Trench Depth (in):	30	Depth of Media (in):	N/A	Distribution Device:	Manifold (LPP Distri		

IV. Permit Conditions/Comments:

(Please See the Following Page for Permit Conditions.)

The undersigned, an authorized agent of the STATE OF NORTH CAROLINA, certifies that the Department is issuing an IMPROVEMENT PERMIT for the above referenced property. This permit is being issued in accordance with the *Laws and Rules For Sewage Treatment, and Disposal Systems* and is subject to the following provisions:

- No work shall be conducted on the septic system until a Pre-Construction meeting has been completed by the Department.
- The septic system installer shall be a licensed septic contractor with the North Carolina Wastewater Contractor Inspector Certification Board.
- The permitted system shall be installed in accordance with the included PLOT PLAN.
- This IMPROVEMENT PERMIT is transferable.

Authorized Agent: Jeremy Michelone Owner/Legal Agent: Chue Kong Yang
Print Name

Signature: Jeremy Michelone, REHS Signature: Chue Yang

Date Issued: 11/2/2016

Mecklenburg County Groundwater & Wastewater Services
700 N. Tryon St, Suite 211 Charlotte, NC 28202
Phone: (704) 336-5103 Fax: (704) 336-6894

NC DENR
Division of Environmental Health
On-Site Wastewater Section

IMPROVEMENT PERMIT for a RESIDENTIAL ON-SITE WASTEWATER TREATMENT & DISPOSAL SYSTEM

Permit #: 30008532 GWS File #: 21582

IV. Permit Conditions/Comments:

- This type of septic system requires an inspection once every 5 years by our office. The system owner is responsible for any fees, as determined by the Mecklenburg County Board of Commissioners, associated with this inspection.
- This type of repair system requires the property owner to obtain a contract with a Certified Operator to perform routine inspections and maintenance on the system.
- All components of the septic system must be installed in accordance with the required setbacks listed on the corresponding plot plan.
- All components of the septic system must be located at least 100 ft. (50 ft. minimum) from all private wells.
- All waterlines must be located a minimum of 10 ft. from any part of the septic system.
- Flow from all gutters and downspouts shall be directed not to discharge water onto or across any part of the septic system.

The undersigned, an authorized agent of the STATE OF NORTH CAROLINA, certifies that the Department is issuing an IMPROVEMENT PERMIT for the above referenced property. This permit is being issued in accordance with the *Laws and Rules For Sewage Treatment and Disposal Systems* and is subject to the following provisions:

- No work shall be conducted on the septic system until a Pre-Construction meeting has been completed by the Department.
- The septic system installer shall be a licensed septic contractor with the North Carolina Wastewater Contractor Inspector Certification Board.
- The permitted system shall be installed in accordance with the included PLOT PLAN.
- This IMPROVEMENT PERMIT is transferable.

Authorized Agent: Jeremy Michelone

Signature: [signature]

Date Issued: 11/2/2016

Owner/Legal Agent: Chue Kong Yang

Print Name

Signature: [signature]

I, Brian A. McRorie, certify that this map was drawn under my supervision from an actual survey made under my supervision on the 13th day of June 2016; and that the boundary lines and improvements, if any, are as shown hereon. The ratio of precision as calculated before any adjustments is 1' : 30,000'+ of perimeter surveyed. This map meets the requirements of the Standards of Practice for Land Surveying in North Carolina. (21 NCAC 56.1600)


Brian A. McRorie
N.C Professional Land Surveyor No. 3712

McRorie Land Surveying, P.A.
712 E.34th Street
Charlotte, N.C. 28205
704-492-5768

NOTES:
1. Total Area = 0.6119 Acres (26,652.3' sq.ft.) Area Computed By Coordinate Method.
2. Rights-Of-Way, Easements, Setback Lines As Shown Hereon Are Per Recorded Map And/Or Deed As Referenced - Unless Otherwise Noted. Property May Be Subject To Any Other Rights-Of-Way, Easements, And/Or Restrictions Of Record That May Be Revealed By Complete Title Search.
3. Underground Utilities Not Located.
4. Currently Zoned R-3

6709 Simpson Road
File # 21582
Parcel # 033-075-09
Permit # 8532

NORTH CAROLINA PROFESSIONAL SEAL L-3712 LAND SURVEYOR BRIAN A. McRORIE

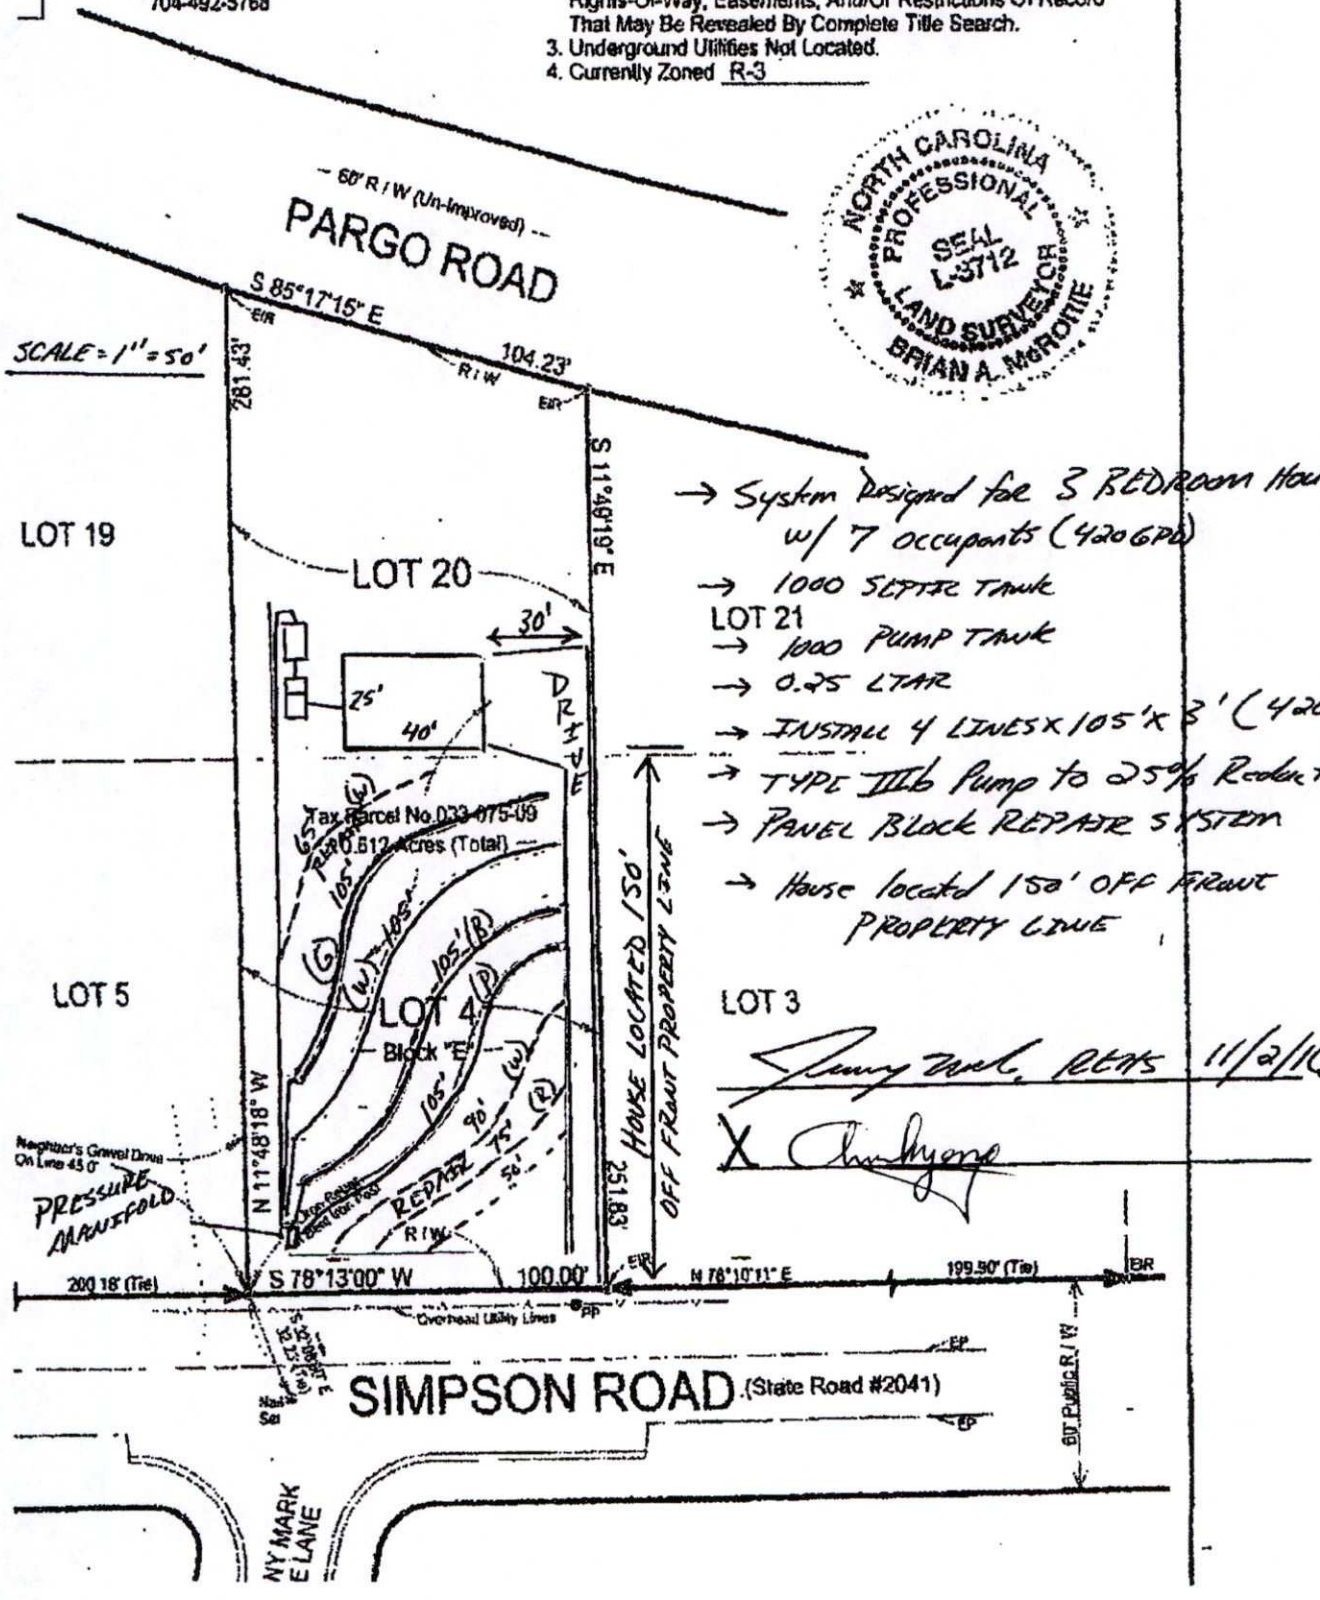

→ System Designed for 3 BEDROOM House w/ 7 occupants (420 GPD)
→ 1000 SEPTIC TANK
→ 1000 PUMP TANK
→ 0.25 LTAR
→ INSTALL 4 LINES x 105' x 3' (420 TLF)
→ TYPE IIIb Pump to 25% Reduction System
→ PANEL BLOCK REPAIR SYSTEM
→ House located 150' OFF FRONT PROPERTY LINE

Jimmy Tuck, REHS 11/2/16

X

6709 SIMPSON ROAD

FILE # 21582

PARCEL # 033-075-09

PERMIT # 8532

I, Brian A. McRorie, certify that this map was drawn under my supervision from an actual survey made under my supervision on the 13th day of June 2016; and that the boundary lines and improvements, if any, are as shown hereon. The ratio of precision as calculated before any adjustments is 1' : 30,000'+ of perimeter surveyed. This map meets the requirements of the Standards of Practice for Land Surveying in North Carolina. (21 NCAC 56.1600)

Brian A. McRorie

N.C. Professional Land Surveyor No. 3712

McRorie Land Surveying, P.A.
712 E.34th Street
Charlotte, N.C. 28205
704-492-5768

NOTES:
1. Total Area = 0.6119 Acres (26,652.3' sq.ft.) Area Computed By Coordinate Method.
2. Rights-Of-Way, Easements, Setback Lines As Shown Hereon Are Per Recorded Map And/Or Deed As Referenced - Unless Otherwise Noted. Property May Be Subject To Any Other Rights-Of-Way, Easements, And/Or Restrictions Of Record That May Be Revealed By Complete Title Search.
3. Underground Utilities Not Located.
4. Currently Zoned R-3

NORTH CAROLINA PROFESSIONAL SEAL L-3712 LAND SURVEYOR BRIAN A. McRORIE

SCALE = 1" = 50'

60' R/W (Un-Improved)

PARGO ROAD

S 85°17'15" E

281.43'

EIR

104.23'

R/W

EIR

S 11°49'19" E

LOT 19

LOT 20

LOT 21

30'

25'

40'

DRIVE

Tax Parcel No 033-075-09
0.612 Acres (Total)

65' REPAIR (W)

105' (G)

105' (W)

105' (R)

105' (P)

105' (W)

90' (W)

75' (R)

50' REPAIR

R/W

LOT 5

LOT 4
Block "E"

LOT 3

HOUSE LOCATED 150' OFF FRONT PROPERTY LINE

251.83'

N 11°28'18" W

Neighbor's Gravel Drive On Line 45.0'

PRESSURE MANIFOLD

Iron Rebar Bent Iron Post

200.16' (Tie)

S 78°13'00" W

100.00'

EIP

N 78°10'11" E

199.90' (Tie)

EIR

Overhead Utility Lines

PP

EP

SIMPSON ROAD (State Road #2041)

Nail Set

60' Public R/W

NY MARK E LANE

→ System Designed for 3 BEDROOM HOUSE w/ 7 occupants (420 GPD)
→ 1000 SEPTIC TANK
→ 1000 PUMP TANK
→ 0.25 LTAR
→ INSTALL 4 LINES x 105' x 3' (420 TLF)
→ TYPE III b Pump to 25% Reduction System
→ PANEL BLOCK REPAIR SYSTEM
→ House located 150' OFF FRONT PROPERTY LINE

Jimmy Tant, REHS 11/2/16

X

FEE: 200.00
DATE: 1/5/2018

CONSTRUCTION AUTHORIZATION FOR AN ON-SITE WASTEWATER TREATMENT & DISPOSAL SYSTEM

MECKLENBURG COUNTY
GROUNDWATER & WASTEWATER SERVICES

FILE NUMBER: 21582

PERMIT NUMBER: 30008532

PARCEL NUMBER: 03307509

JOB LOCATION INFORMATION

ADDRESS: 6709 SIMPSON RD

CITY: CHARLOTTE **STATE: NC** **ZIP:** 28216

ISSUED TO: CHUE KONG YANG

CONSTRUCTION AUTHORIZATION ISSUANCE DATE: 1/4/2018

CONSTRUCTION AUTHORIZATION CONDITIONS

1. WASTEWATER SYSTEM CONSTRUCTION AND INSTALLATION MUST MEET ALL CONDITIONS AND SPECIFICATIONS AS SET FORTH IN IMPROVEMENT PERMIT NUMBER 30008532, AND THE ATTACHED SITE PLAN WITH SYSTEM DETAILS. CONSTRUCTION AND INSTALLATION MUST ALSO MEET ALL REQUIREMENTS SET FORTH IN THE RULES GOVERNING SANITARY SEWAGE COLLECTION, TREATMENT, AND DISPOSAL AND ANY OTHER APPLICABLE RULES AND LAWS.

2. A PRE-CONSTRUCTION MEETING MUST BE SECURED PRIOR TO INSTALLATION OF THE SEPTIC TANK SYSTEM. THE INSTALLER OF THE SYSTEM SHALL BE A LICENSED SEPTIC TANK CONTRACTOR WITH THE NORTH CAROLINA ONSITE WASTEWATER CONTRACTOR INSPECTOR CERTIFICATION BOARD.

3. ANY ALTERATION IN SITE OR SOIL CONDITIONS (INCLUDING LOCATION OF STRUCTURES AND APPURTENANCES) OR MODIFICATION IN USE, DESIGN WASTEWATER FLOW, OR WASTEWATER CHARACTERISTICS AS SPECIFIED IN THE ASSOCIATED IMPROVEMENT PERMIT AND APPLICATION, MAY SUBJECT THIS CONSTRUCTION AUTHORIZATION AND ASSOCIATED PERMIT(S) TO REVOCATION.

4. THIS CONSTRUCTION AUTHORIZATION AS PROVIDED IN G.S. 130A-335(f) AND G.S. 130A-336(b) SHALL BE VALID FOR A PERIOD EQUAL TO THE VALIDITY OF THE IMPROVEMENT PERMIT, AND MAY BE ISSUED AT THE SAME TIME THE IMPROVEMENT PERMIT IS ISSUED.

Authorized Agent Signature _____

Mecklenburg County Groundwater & Wastewater Services
700 N. Tryon St., Suite 211 Charlotte, NC 28202
Phone: (704) 336-5103 Fax: (704) 336-6894

Septic System Pre-Construction Meeting Checklist

File # 21582 App # 8532 Tax Parcel # 033-075-09

Property Owner: CHUE KONG YANG

Job Location Address: 6709 Simpson Road

City: Charlotte State: NC Zip Code: 28216

1. **Does System design match facility, flow & wastewater characteristics?**

   ☒ YES ☐ NO

   Comments: _____

2. **Is there sufficient available space for the septic systems initial and repair areas?**

   ☒ YES ☐ NO

   Comments: _____

3. **Can the septic system be installed per the permit conditions and drawing on file?**

   ☒ YES ☐ NO

   Comments: Install 6 lines x 70' instead of 4x105'

* If "NO" is checked for any of the above the existing permit may need to be revoked.

Permission is hereby given to ☒ install ☐ alter ☐ repair an on-site wastewater treatment & and disposal system, with subsurface soil absorption and effluent discharge meeting all of the construction requirements of 15A NCAC 18A .1900 which are in effect on the date of granting this approval. **System shall not be installed while soils are in wet condition.**

Jeremy Mecklenburg REHS — Authorized Agent

10/30/18 — Date

Robby Ray — Others Present

Mecklenburg County Groundwater & Wastewater Services
700 N. Tryon St., Suite 211, Charlotte, NC 28202
Phone: (980) 314-1680 • Fax (704) 336-6894

NC DHHS
Division of Environmental Health
On-Site Wastewater Section

OPERATION PERMIT for an ON-SITE WASTEWATER TREATMENT & DISPOSAL SYSTEM

File #: 21582 Permit #: 30008532 Tax Parcel #: 033 075 09

Property Owner: Chue Kong Yang

Job Location Address: 6709 Simpson Road

City: Charlotte State: NC Zip Code: 28216

Operation Permit Issuance Date: 7/1/19 **Contractor Name:** Robby Ray #1159

Permitted Design Flow: 420 GPD Liquid Capacity of Dosing Tank: 1000 gallons

Liquid Capacity of Septic Tank: 1000 gallons Manufacture Ray's Effluent Pump Model: Liberty 257

Drainfield Installation ☐ N/A

Trench Depth: 30 inches

Trench Width: 3 feet

Line Spacing: 9 feet (O.C.)

Total line length: 420 feet

# of Lines: 6 @ 70 feet

Depth of Media: 12 inches (Type) chambers

Depth of Cover: 18 inches

Distribution Device: pressure manifold

Bed Installation (For Repair Installations ONLY) ☒ N/A

Bed Depth: _____ inches

Bed Width: _____ feet

Total line length: _____ feet

# of Lines: _____ @ _____ feet

Depth of Media: _____ inches (Type) _____

Depth of Cover: _____ inches

Distribution Device: _____

Water Supply Source

☒ Municipal ☐ Private Well ☐ Community Well

☐ Other _____

System Installation Setbacks

Distance from Building Foundation: 5 feet

Distance from Property Line: 10 feet

Distance from Water Supply Source: >10 feet city water line


Inspection Dates

Tank(s) Inspected: 11/8/18

Excavation Inspected: 11/8/18

Pump & Controls Inspected: 7/1/19

SKETCH OF SYSTEM INSTALLATION
(As-Built Drawing)

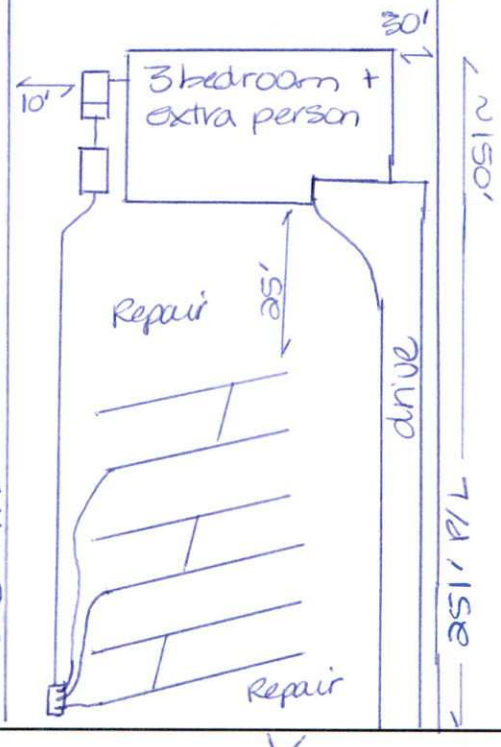

The undersigned has inspected the Septic Tank System described above, and certifies it has been ☒ installed ☐ altered ☐ repaired ☒ as detailed in the plot above ☐ in accordance with the permit issued and meets the provisions of 15A NCAC 18A. 1900, "Laws and Rules for Sewage Treatment and Disposal Systems" in effect on the date of issuance of the permit. The issuance of this Operation Permit does not in any way guarantee that the system will operate properly or relieve any person now or hereafter owning, controlling, or using such system from any liability resulting from the failure of the system to operated properly. This document is issued subject to those restrictions and conditions shown on the permit(s) and the provisions of 15A NCAC 18A. 1900 in addition to those listed below under "Comments" This document shall be null and void if any information contained in the application is untrue or if any additions are made to the property which would increase the requirements for said system.

Notice: Disturbance of the designated repair area may result in the Suspension or Revocation of this permit.

Comments: System Classification & Type: IIIb, pressure, BIOA36, n/a, n/a

DENR Authorized Agent: Jeremy Mecklenburg REHS Signature: Jeremy Mecklenburg, REHS

Mecklenburg County Groundwater & Wastewater Services
700 N. Tryon St., Suite 211 Charlotte, NC 28202
Phone: (704) 336-5103 Fax: (704) 336-6894

NC DENR
Division of Environmental Health
On-Site Wastewater Section

OPERATION PERMIT for an
ON-SITE WASTEWATER TREATMENT & DISPOSAL SYSTEM

File #: 21582 Permit #: 30008532 Tax Parcel #: 033 07509

Property Owner: Chue Kong Yang

Job Location Address: 6709 Simpson Road

City: Charlotte State: NC Zip Code: 28216

OPERATION PERMIT CONDITIONS:

I. Performance: System shall perform in accordance with 15A NCAC 18A .1961.

II. Monitoring: System shall be monitored as required by 15A NCAC 18A .1961.

III. Maintenance: Ground absorption sewage treatment and disposal systems shall be checked, and the contents of the septic tank removed, periodically from all compartments, to ensure proper operation of the system. The contents shall be pumped whenever the solids level is found to be more than 1/3 of the liquid depth in any compartment.

IV. Operation: System shall be operated in accordance with 15A NCAC 18A .1961.

System Classification: IIIb

*Operation Permits for Type V and VI systems expire five (5) years from the date of issuance (in accordance with Table V(a)). The system owner must contact GWS six (6) months prior to expiration for permit renewal.

Subsurface system operator required: Yes ☐ No ☒

☐ This type of system requires the system owner to maintain a contract with a certified operator to perform system inspection, maintenance, and reporting as required in 15A NCAC 18A .1961. and Table V(a). The system owner is responsible for all fees associated with these services.

☐ System does not require inspection by GWS on a routine frequency.

☒ System requires inspection by GWS once every five (5) years. The system owner is responsible for all fees associated with the inspection.

☐ System requires inspection by GWS once every three (3) years. The system owner is responsible for all fees associated with the inspection.

☐ System requires inspection by GWS once every twelve (12) months. The system owner is responsible for all fees associated with the inspection.

☐ System requires inspection by GWS once every six (6) months. The system owner is responsible for all fees associated with the inspection.

V. Other:

DENR Authorized Agent: Jeremy Mecklenburg REHS Date: 7/1/19

Signature: Jeremy Mecklenburg REHS

MECKLENBURG COUNTY
LAND USE AND ENVIRONMENTAL SERVICES
Payment Receipt

Receipt Information

Date: 10/04/16
Receipt #: 102009
Check / Auth #: MC 00404B
Received By: ELLISLW

Amount: 250.00
Tendered: 250.00
Returned: 0.00

Account Information

Account #: 200000
Contractor: YANG,CHUE K
Attn:
Address: 3818 PAUA CIRCLE
Address:
City/State/Zip: CHARLOTTE, NC 28216

Item	Description	Permit#	Quantity	Unit Price	Total Price
0701	Improvment Permit App-Residen 6709 SIMPSON ROAD		1	250.00	250.00

----------Outstanding Balances----------

Month-To-Date	Prior Month	30 Days	60 Days	90 Days	Balance

Payment Receipt

Mecklenburg County POS

Environmental Health
700 N. Tryon Street
Charlotte, NC 28202
Phone: 704-336-5100

Enter Account # or Customer Name Here: CHUE A YANG

Bill To:

CHUE K YANG
3818 PAUA CIRCLE

Charlotte, NC 28216

Single Payment

Transaction Date:	10/04/2016 9:27 AM Pacific Time
Pay Method:	**********7925
Approval #:	00404B
Trace Number:	b9aec407-c763-44bb-ab77-62a64ed4b355
Amount:	$250.00

Payment Amount:	$250.00
Total:	**$250.00**

Thank you for your payment.

MECKLENBURG COUNTY
LAND USE AND ENVIRONMENTAL SERVICES
Payment Receipt

Receipt Information

Date:	01/03/18	**Amount:**	200.00
Receipt #:	108597	**Tendered:**	200.00
Check / Auth #:	MC 00332B	**Returned:**	0.00
Received By:	ELLISLW		

Account Information

Account #: 200000
Contractor: YANG, CHUE
Attn:
Address: 3807 LAKE RD
Address:
City/State/Zip: CHARLOTTE, NC 28269

Item	Description	Permit#	Quantity	Unit Price	Total Price
0703	Septic Operational Permit 6709 SIMPSON RD		1	200.00	200.00

----------**Outstanding Balances**----------

Month-To-Date	Prior Month	30 Days	60 Days	90 Days	Balance

MECKLENBURG COUNTY
LAND USE AND ENVIRONMENTAL SERVICES
Payment Receipt

Receipt Information

Date:	01/03/18	**Amount:**	200.00
Receipt #:	108598	**Tendered:**	200.00
Check / Auth #:	MC 00332B	**Returned:**	0.00
Received By:	ELLISLW		

Account Information

Account #: 200000
Contractor: YANG, CHUE
Attn:
Address: 3807 LAKE RD
Address:
City/State/Zip: CHARLOTTE, NC 28269

Item	Description	Permit#	Quantity	Unit Price	Total Price
0734	Septic Construction Authorizat 6709 SIMPSON RD		1	200.00	200.00

----------Outstanding Balances----------

Month-To-Date	Prior Month	30 Days	60 Days	90 Days	Balance

Payment Receipt

Mecklenburg County POS

Environmental Health
700 N. Tryon Street
Charlotte, NC 28202
Phone: 704-336-5100

Enter Account # or Customer Name Here: CHUE YANG

Bill To:

CHUE YANG
3807 LAKE ROAD

Charlotte, NC 28269

Single Payment

Transaction Date:	01/03/2018 8:58 AM Pacific Time
Pay Method:	**********7925
Approval #:	00332B
Trace Number:	b672ac0a-6c81-4387-8b2f-18b76bb04d12
Amount:	$400.00

Payment Amount:	$400.00
Total:	**$400.00**

Thank you for your payment.