

13809 WOODY POINT RD

19908584

8/12/08

marliwr

Groundwater and Wastewater Services File Imaging Project
May 2007
Barcode Font = IDAutomationHC39M

2400

16967

INDIVIDUAL WATER AND WASTEWATER SYSTEMS PROGRAM
APPLICATION FOR SERVICES

50' CAST 1/26/95

TO CRT

Mecklenburg County Health Dept.
Environmental Health Division
c/o Hal Marshall Ctr., Suite 211
700 N. Tryon St.
Charlotte, NC 28202

(704)336-5102

PERSON FILING APPLICATION:

NAME: WINARCHICK (last) JUDITH (first) A (mi)

ADDRESS: 13809 WOODY PT RD PHONE: (704) 588-0778

CITY: CLT STATE: N.C. ZIPCODE: 28278

Date: 1/26/95

PROPERTY OWNER:

NAME: JUDY WINARCHICK (last) JUDITH (first) A (mi)

ADDRESS: 13809 WOODY PT RD PHONE: (704) 588-0778

CITY: CLT STATE: NC ZIPCODE: 28278

PROPERTY INFORMATION (FROM ENGINEERING FORM):

TAX/PARCEL NUMBER: 199-085-84

STREET ADDRESS: 13809 WOODY PT RD.

ZONING:

SUBDIVISION OR MOBILE HOME PARK NAME:

Township (check one):
- [x] 0 Mecklenburg County
- [ ] 1 Charlotte
- [ ] 2 Davidson
- [ ] 3 Cornelius
- [ ] 4 Pineville
- [ ] 5 Matthews
- [ ] 6 Huntersville
- [ ] 7 Mint Hill

LOT NUMBER: 9 LOT SIZE (in acres): .9 AC.

TYPE APPLICATION (check one):

- [ ] SOIL TEST - INDIVIDUAL LOT (O)
- [ ] NEW CONSTRUCTION ON VACANT LOT - 4 BEDROOMS OR LESS (N)
- [ ] EXCHANGE MOBILE HOME - SAME # BEDROOMS (Y)
- [ ] ADDITION - INCREASE ROOMS/OCCUPANCY/MOBILE HOME SIZE (A or N)
- [ ] COMMERCIAL OR INDUSTRIAL (N)
- [ ] SOIL TEST DEVELOPMENT (P)
- [x] ADDITION - GARAGE OR RENOVATION/NO MAJOR CHANGES (X) DCIA Filed
- [ ] MODIFIED /ALTERNATIVE/ OR RESIDENCE > 4 BEDROOMS (Z)
- [ ] REPAIR TO SYSTEM (R)

RESIDENTIAL PROPERTY (Type Building, check one):
- [ ] SINGLE MOBILE HOME (S)
- [x] HOUSE (H)
- [ ] MULTIPLE FAMILY (U)
- [ ] DOUBLE WIDE (D)
- [ ] MODULAR HOME (M)
- [ ] OTHER _____ (O)

NUMBER BEDROOMS: 4 NUMBER OCCUPANTS: 2

SYSTEM CLASSIFICATION:

COMMERCIAL/INDUSTRIAL PROPERTY:
Type Business _____ # Employees ___ Per Shift ___ ___ ___
Industrial Wastes (Y/N) ___
Underground Storage Tanks On Property (Y/N) ___ Type _____

WATER SUPPLY (check one):
- [ ] Community (C)
- [ ] Municipal (M)
- [x] Private Well (P)
- [ ] Shared Well (S)
- [ ] Other 'spring' (O)

FUTURE ADDITIONS - ALL PLANNED ADDITIONS MUST BE ENTERED (check all that apply):
- [ ] Swimming Pool
- [ ] Garage
- [ ] Jacuzzi
- [ ] Storage Building
- [ ] Stable/Barn
- [ ] Deck/Patio
- [ ] Workshop
- [ ] Bedrooms
- [x] None
- [ ] Other

The undersigned, owner, or legal agent for the owner, of the property described above as the "JOB LOCATION" has read the foregoing application, acknowledges that the contents of same are true, and authorizes agents of the MECKLENBURG COUNTY HEALTH DEPARTMENT to enter onto the property for the purpose of processing this request.

Signed: Judith A. Winarchick Date: 1/26/95

NOTICE:

The undersigned, an authorized agent of the MECKLENBURG COUNTY HEALTH DEPARTMENT, certifies that the Department has approved the the Request for the Job Location contained in this document. This approval is granted in accordance with the provisions of Laws And Rules for Sanitary Sewage Collection, Treatment And Disposal in effect at the time of issuance of the permit and is subject to the following provisions:

...No work shall be conducted on the septic tank system until an installation, Construction, Alteration and/or Repair approval is granted by this Department.

...This permit is not transferable.

... Use existing system with no water or electrical use.

- [ ] IMPROVEMENT PERMIT - VALID 60 MONTHS FROM ISSUANCE
- [ ] MOBILE HOME EXCHANGE APPROVAL - VALID 6 MONTHS FROM ISSUANCE
- [x] ADDITION/RENOVATION APPROVAL - VALID 1 YEAR FROM ISSUANCE

Donald Huggins Bunny 2-1-95
Environmentalist Date

Director or Authorized Section Head Date

WATER : 122791


PROPOSED PLOT PLAN

HEALTH DEPARTMENT
ENVIRONMENTAL HEALTH DIVISION
700 NORTH TRYON STREET
CHARLOTTE, NC 28202
PHONE (704) 336-5102

FILE: 16967

TC: 199-085-84

Draw in and name all roads adjoining the property. Draw in and accurately dimension the lot concerned. Accurately indicate property boundaries proposed and/or existing structures and driveways, underground utilities, and wells and springs within 100 feet of the proposed building or drainfield.

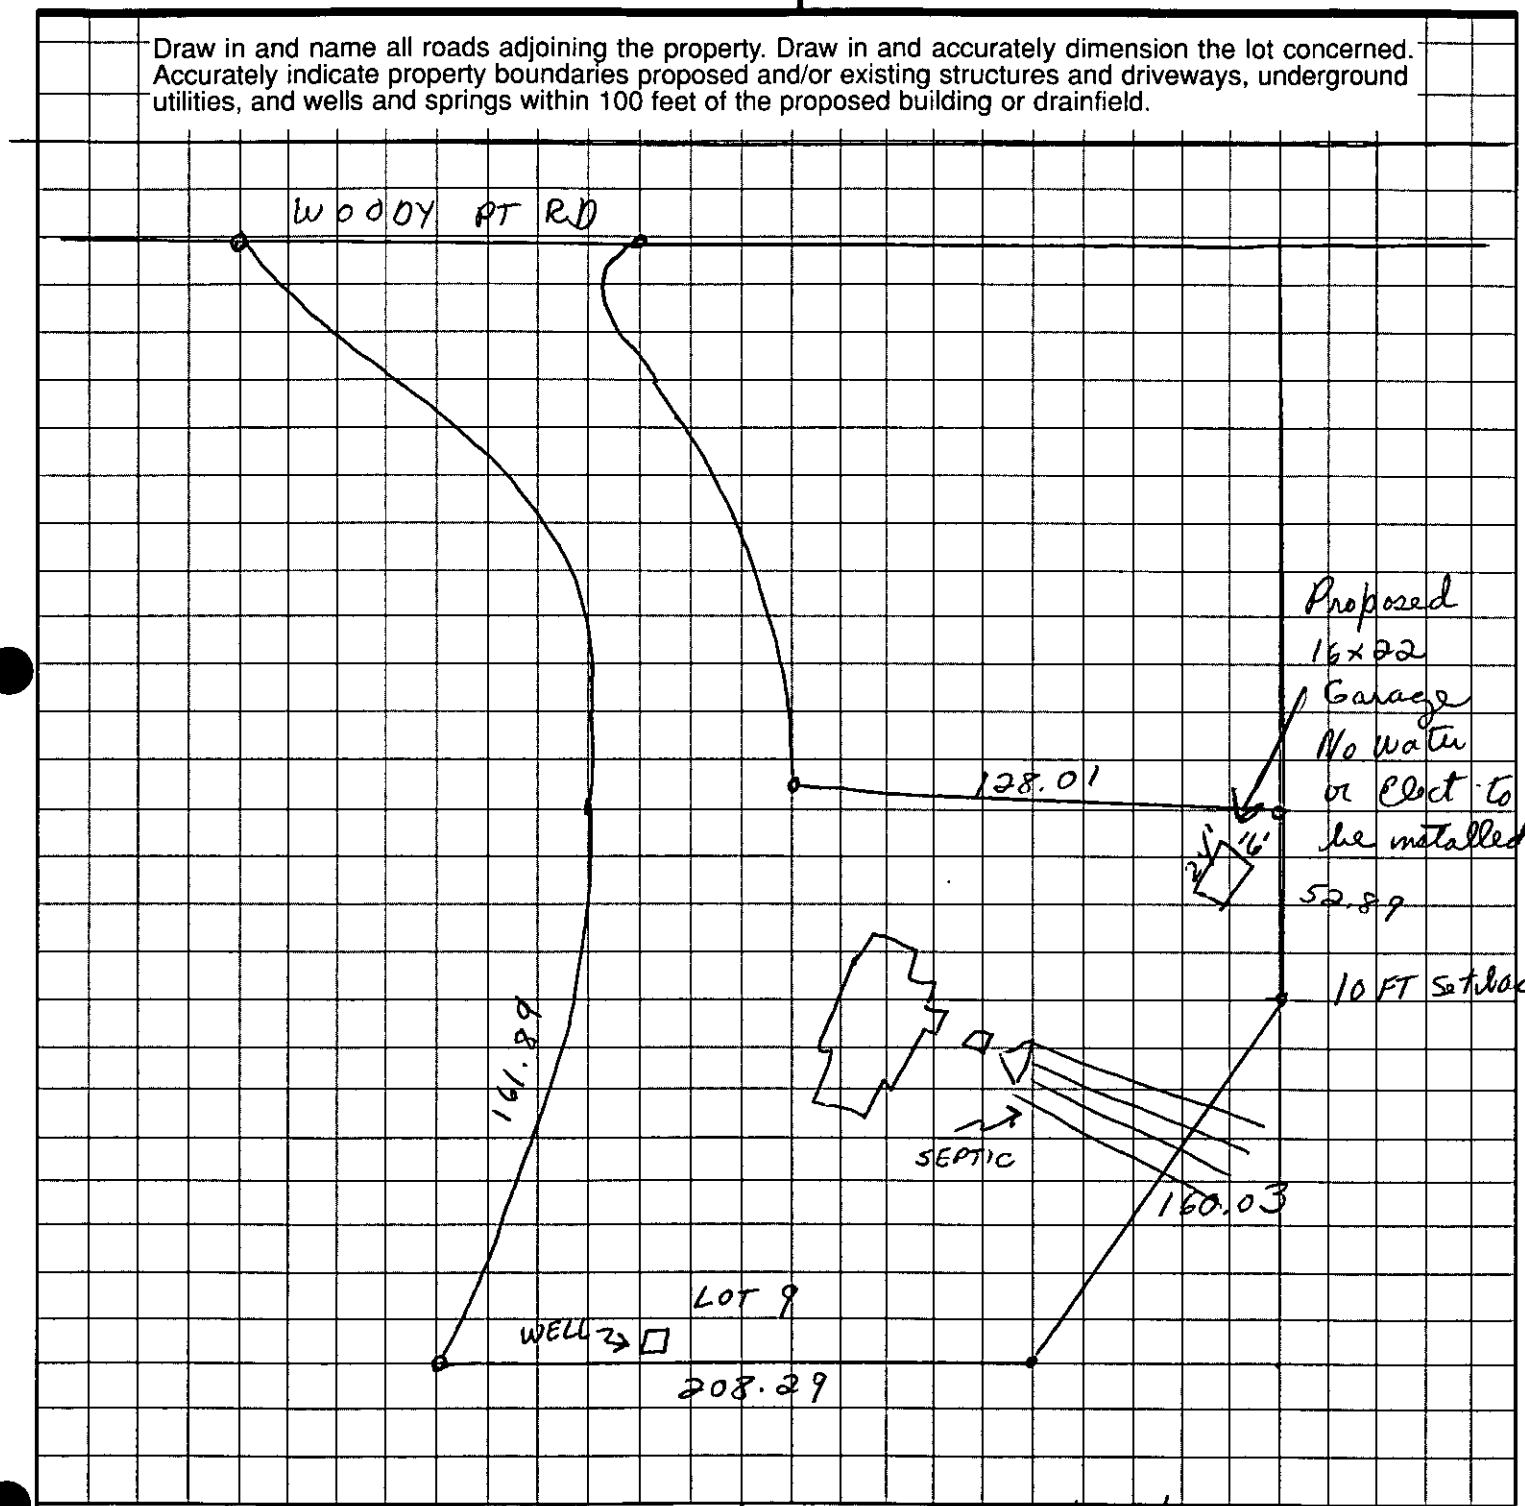

Janet A. Wimanchuli
OWNER/AGENT SIGNATURE

DATE 1/26/95

APPROVAL DATE 2/1/95

White - Health Department's Copy Canary - E.H.S. Copy Pink - Owner's Copy


PROPOSED PLOT PLAN

HEALTH DEPARTMENT
ENVIRONMENTAL HEALTH DIVISION
700 NORTH TRYON STREET
CHARLOTTE, NC 28202
PHONE (704) 336-5102

FILE: 16967

TC: 199-085-84

Draw in and name all roads adjoining the property. Draw in and accurately dimension the lot concerned. Accurately indicate property boundaries proposed and/or existing structures and driveways, underground utilities, and wells and springs within 100 feet of the proposed building or drainfield.

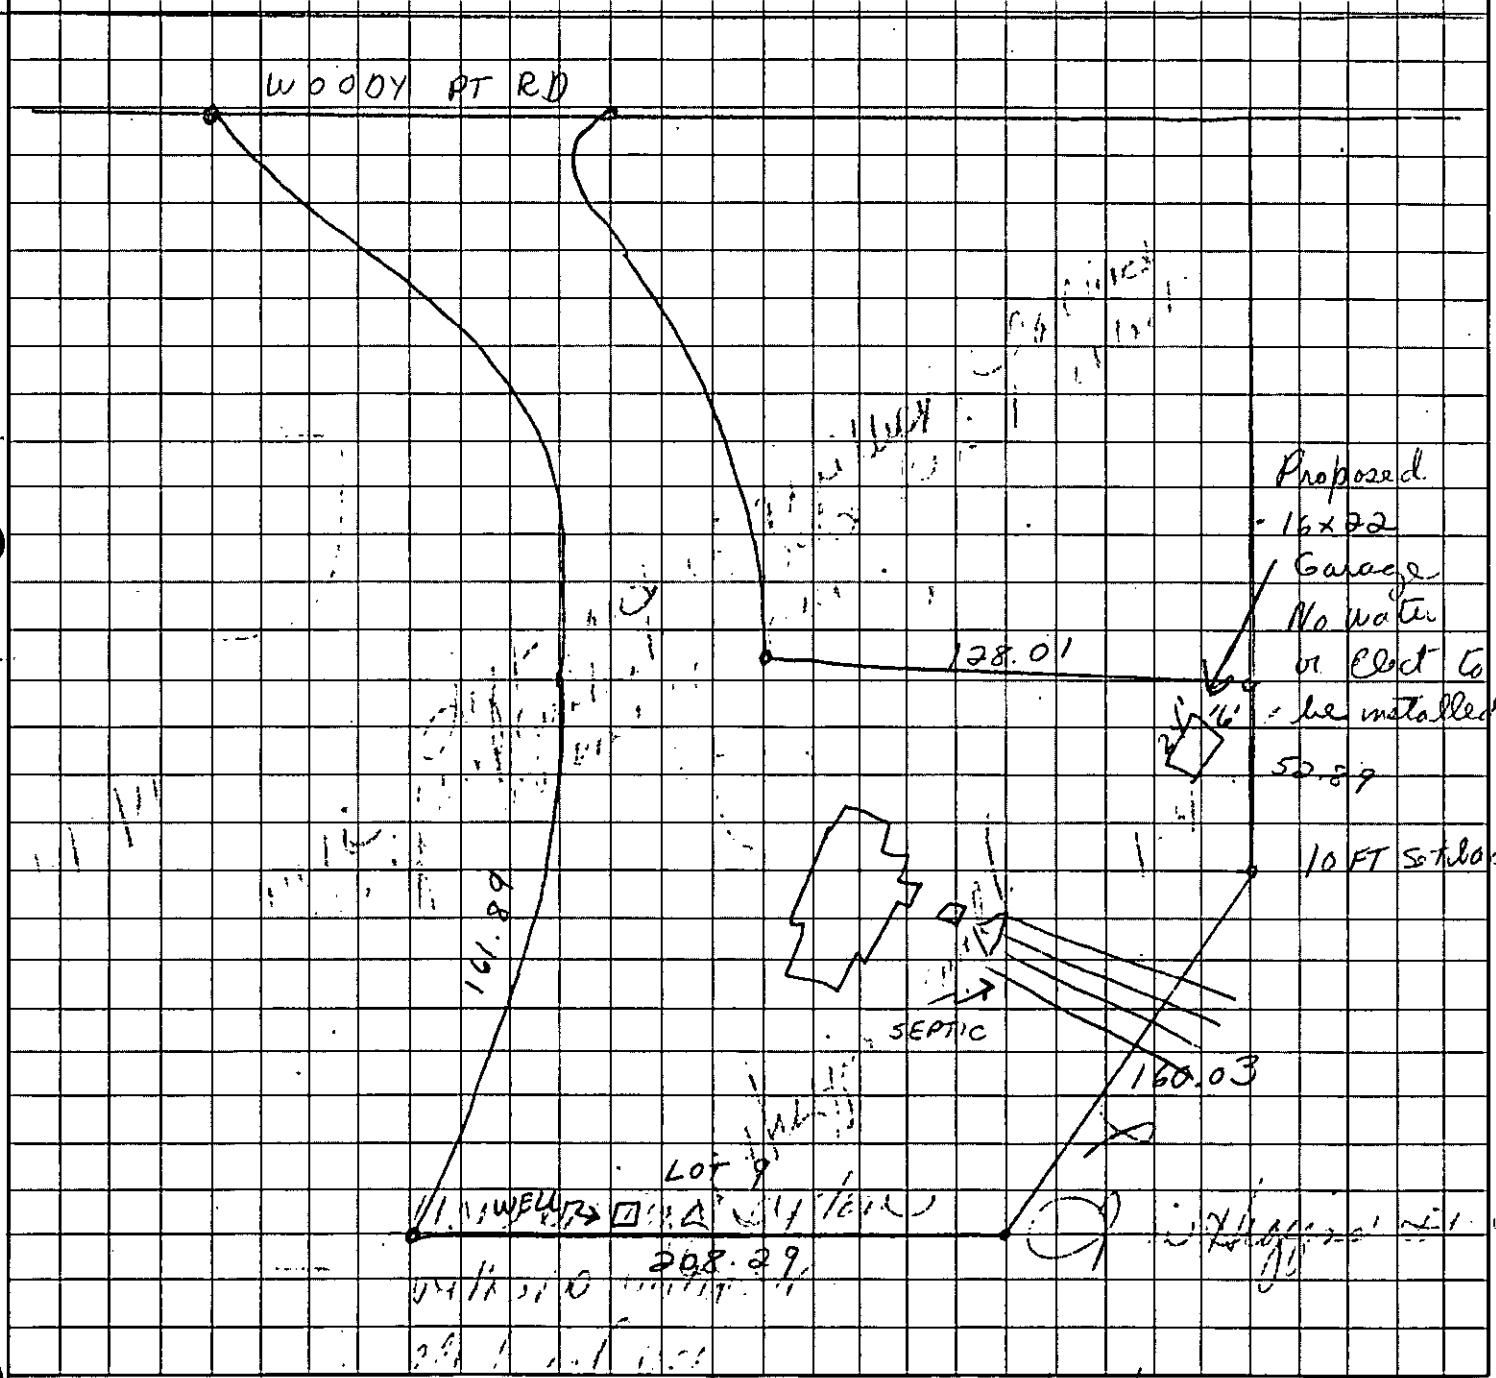

Robert A Winchester
OWNER/AGENT SIGNATURE

DATE 1/26/95

APPROVAL DATE 2/1/95

White - Health Department's Copy

Canary - E.H.S. Copy

Pink - Owner's Copy


PROPOSED PLOT PLAN

HEALTH DEPARTMENT
ENVIRONMENTAL HEALTH DIVISION
700 NORTH TRYON STREET
CHARLOTTE, NC 28202
PHONE (704) 336-5102

FILE: 16967

TC: 199-085-84

Draw in and name all roads adjoining the property. Draw in and accurately dimension the lot concerned. Accurately indicate property boundaries proposed and/or existing structures and driveways, underground utilities, and wells and springs within 100 feet of the proposed building or drainfield.

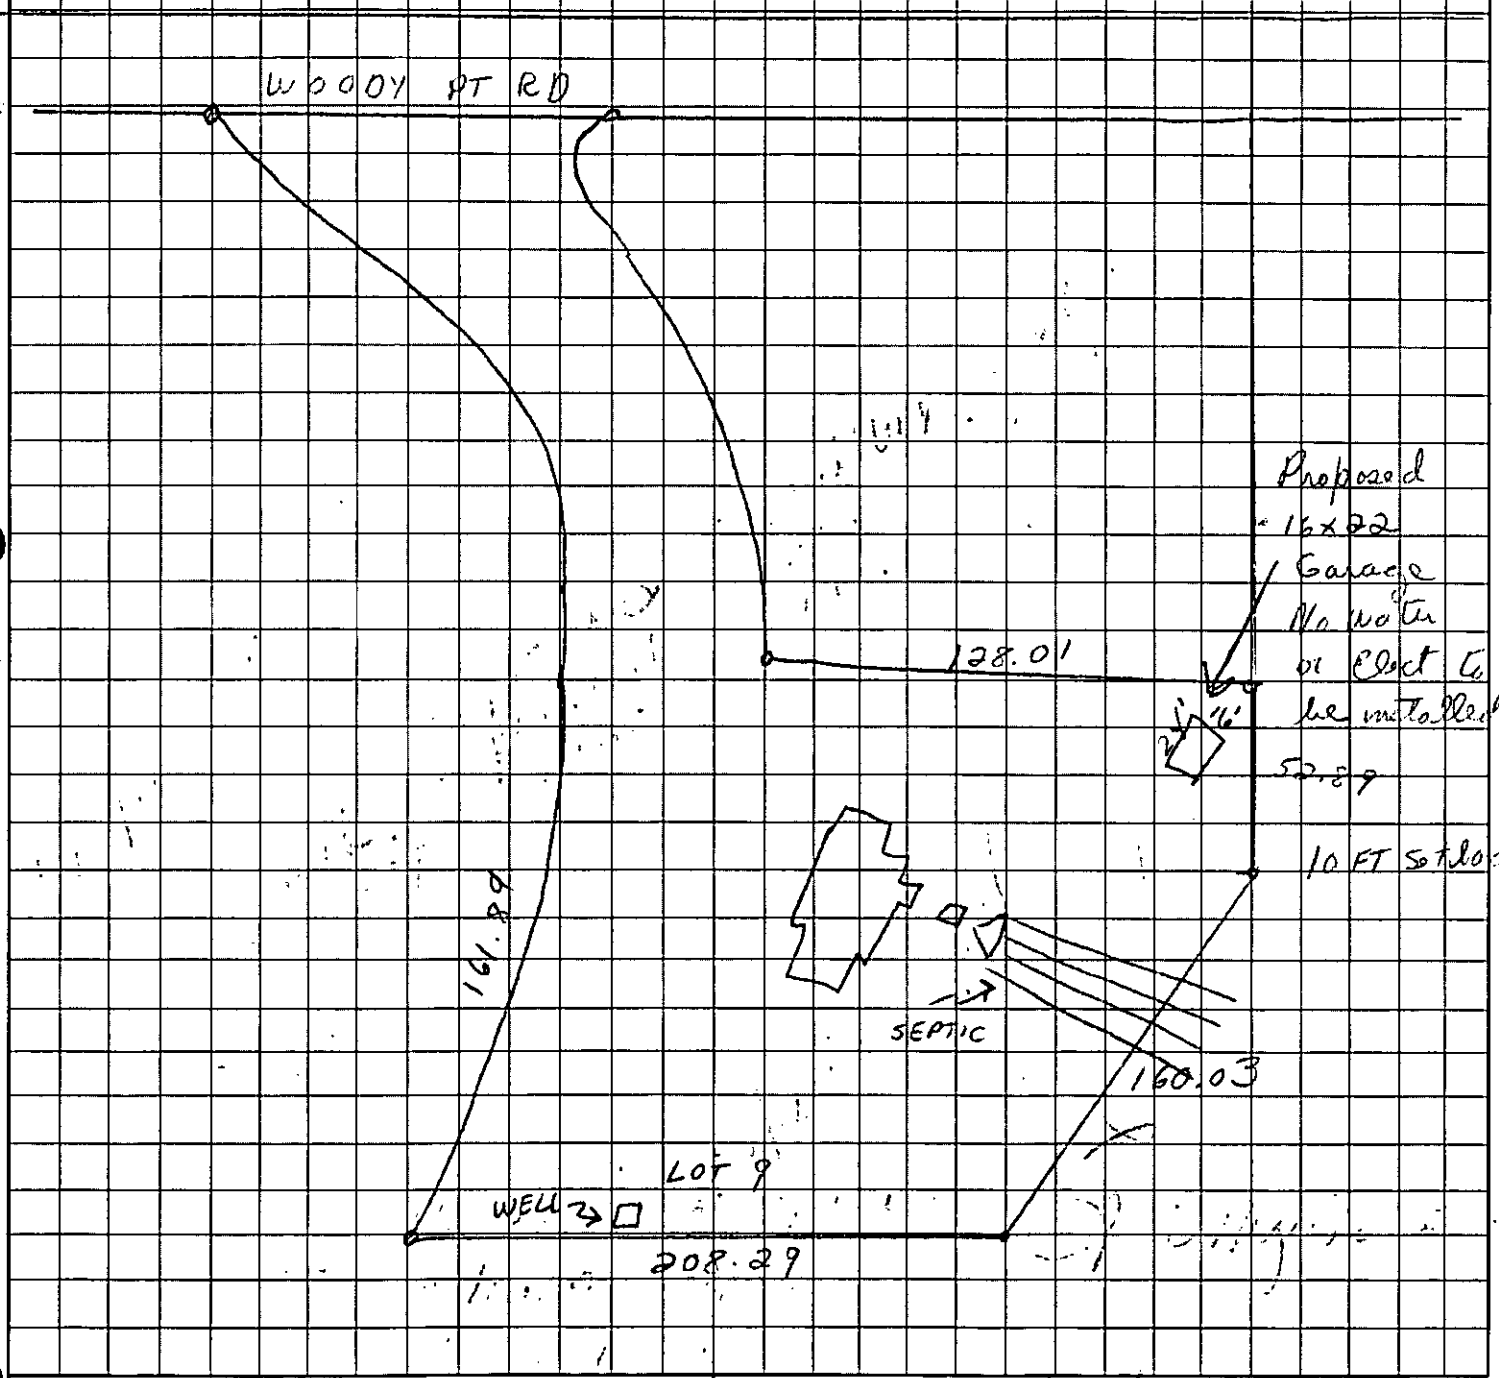


OWNER/AGENT SIGNATURE

DATE 11/26/95

APPROVAL DATE 2/1/95

White - Health Department's Copy Canary - E.H.S. Copy Pink - Owner's Copy

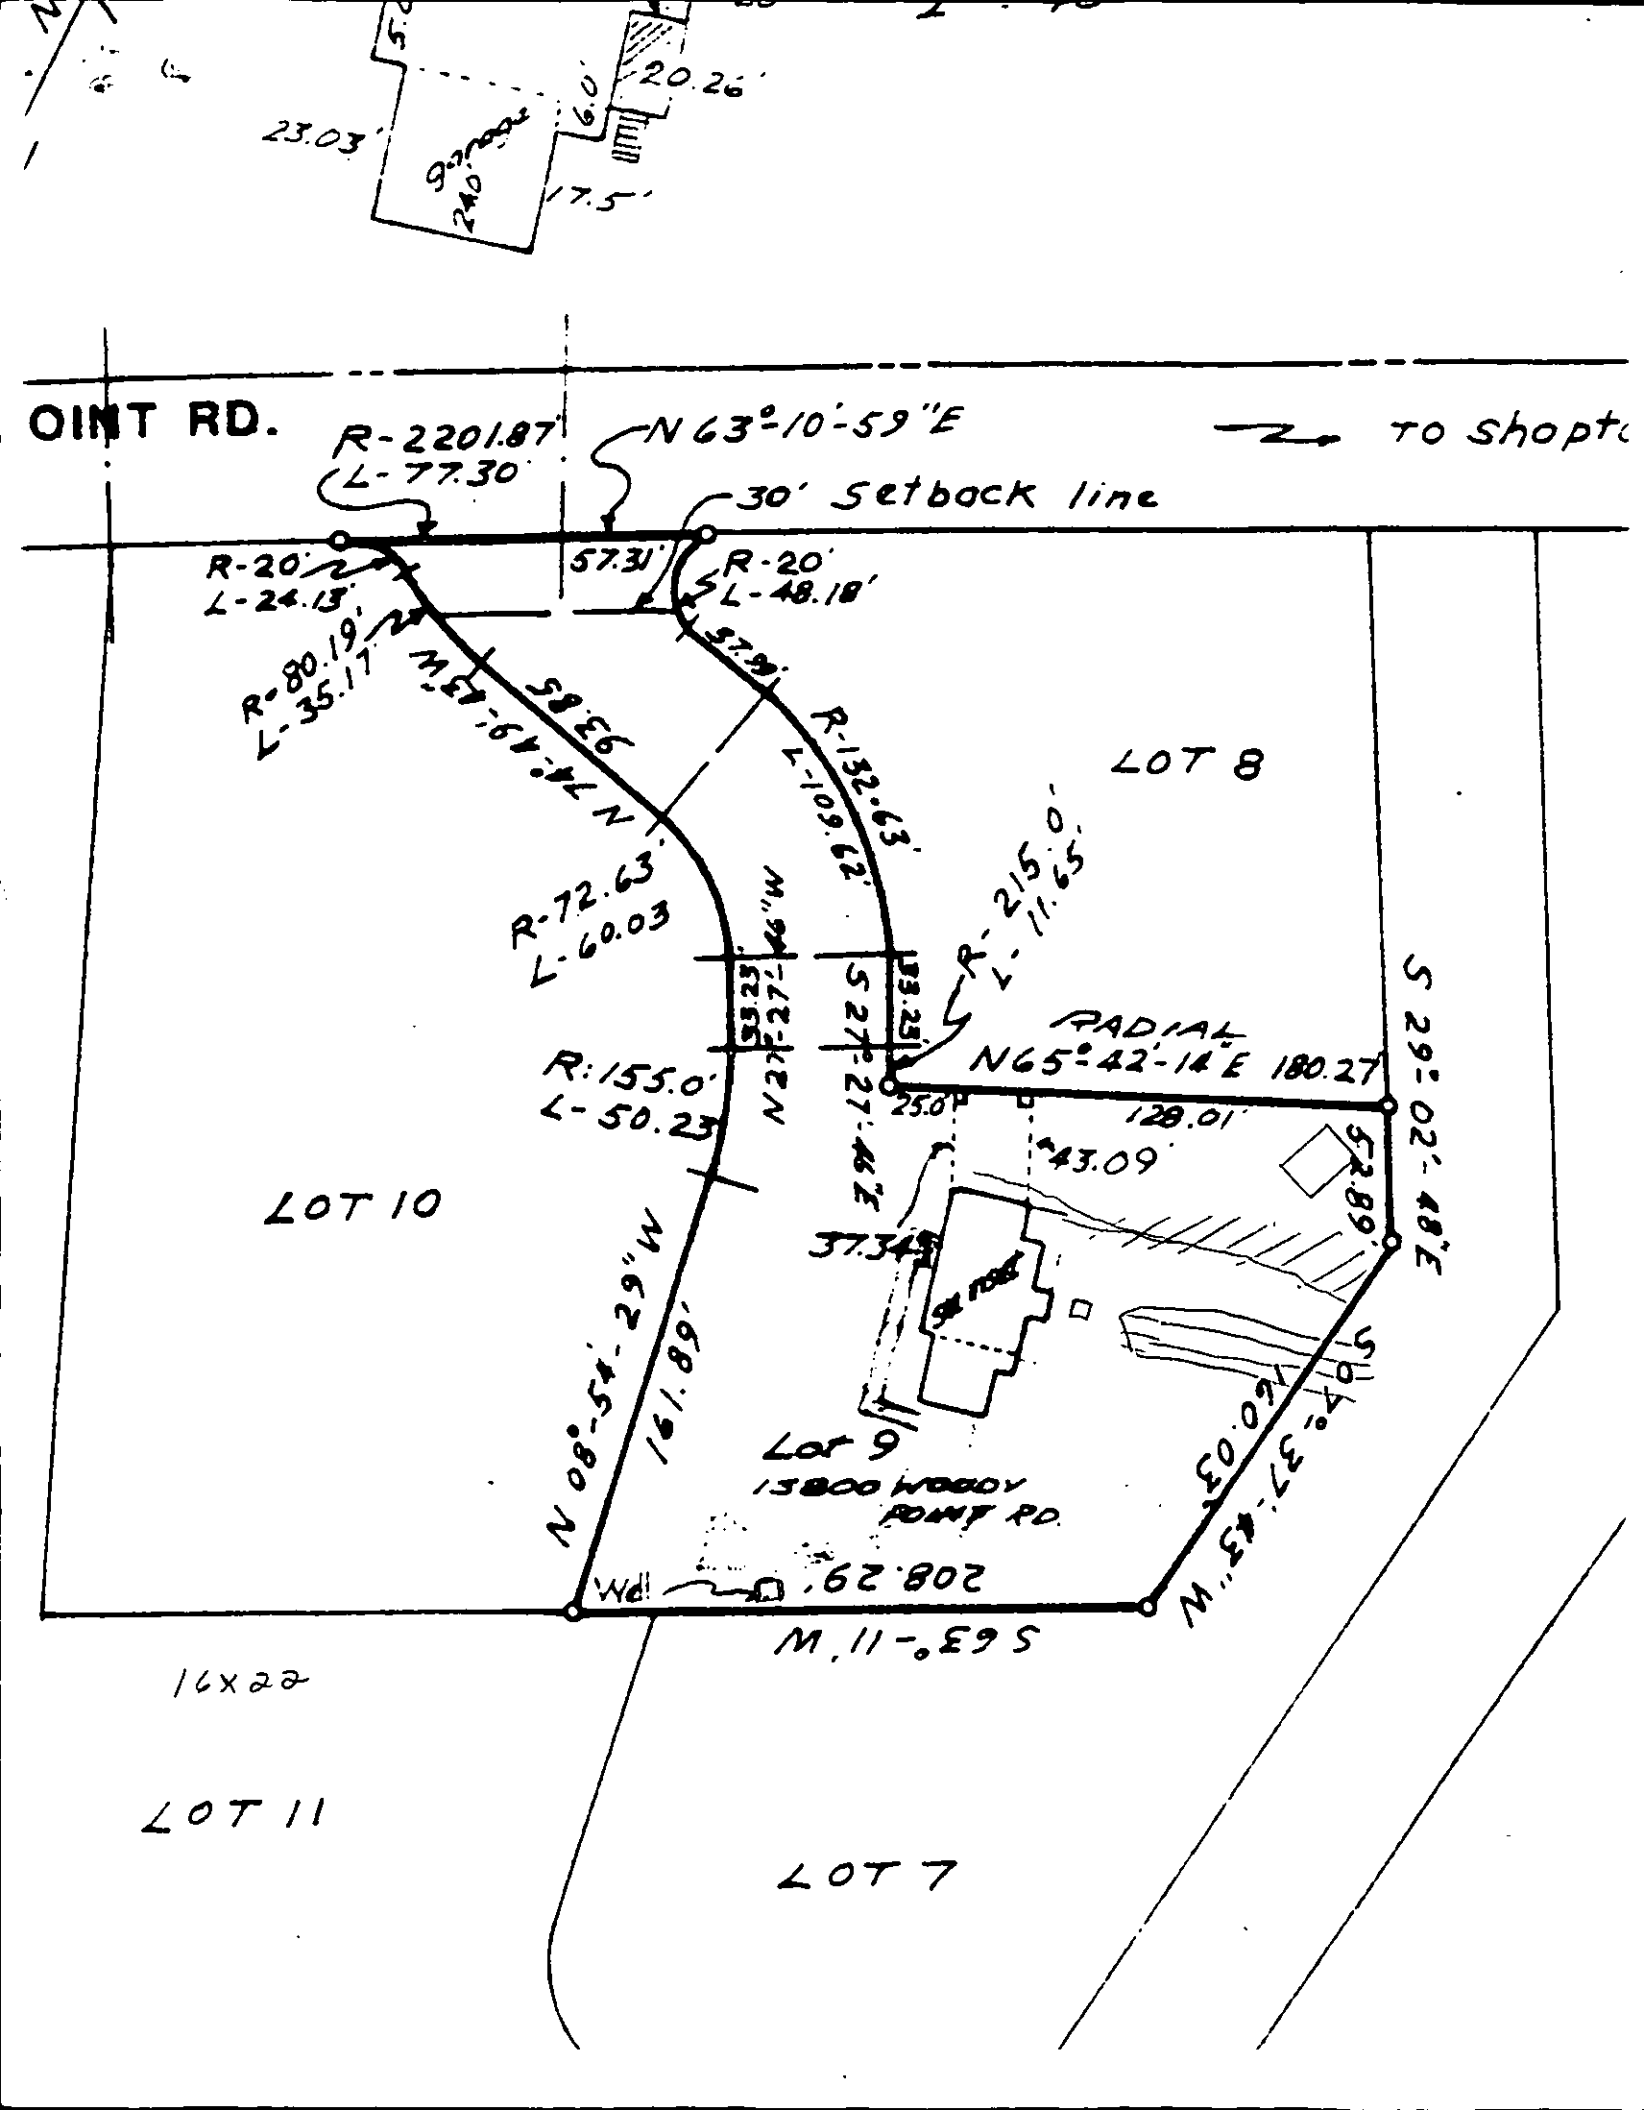
OINT RD.
R-2201.87'
L-77.30'
N 63°-10'-59"E
30' Setback line
to shopt
R-20'
L-24.13'
57.31'
R-20'
L-48.18'
R-80.19'
L-35.17'
N 74°-49'-43"E
58.26'
R-132.63'
L-109.62'
LOT 8
R-72.63'
L-60.03'
R-215.0'
L-11.65'
RADIAL
N65°-42'-14"E 180.27'
R-155.0'
L-50.23'
N 27°-27'-46"W
33.23'
S 27°-27'-46"E
183.25'
25.0'
128.01'
43.09'
S 29°-02'-48"E
S 28.89'
37.34'
LOT 10
N 08°-54'-29"W
161.89'
Lot 9
13800 WOODY POINT RD.
S 07°-37'-43"W
160.03'
208.29'
M.11-.E9 S
16x22
LOT 11
LOT 7