Date Received 9/28/79

MECK COUNTY DEPARTMENT OF
RECEIVED
SEP 28 1979
ENVIRONMENTAL HEALTH

APT No 16.192

T. C. No 091-011-2

Map Date

MECKLENBURG COUNTY
DEPARTMENT OF ENVIRONMENTAL HEALTH

APPLICATION FOR SOIL INVESTIGATION

PREVIOUS OWNER HARRY E. BARRETT

1) NAME OF OWNER Tritt (LAST) HERBERT (FIRST) DANIEL (MIDDLE)

2) ADDRESS OF OWNER 2117 Shamrock Dr ZIP 28205

3) PHONE NO Home 536-5229 Office 536-1007


4) LOCATION OF PROPERTY 5028 ? N. Tryon St. (STREET OR COUNTY ROAD) next to Lil General

5) SUBDIVISION — LOT NO 26 BLOCK NO

MAP BOOK NO 91 PAGE NO 01

6) DEED REFERENCE DEED BOOK PAGE NO

Application is hereby made to the Mecklenburg County Department of Environmental Health for the conduct of a soil investigation and/or an site inspection of the lot hereinabove described for the purpose of determining if the site is suitable for the installation of an individual septic tank wastewater treatment system with subsurface soil absorption effluent discharge

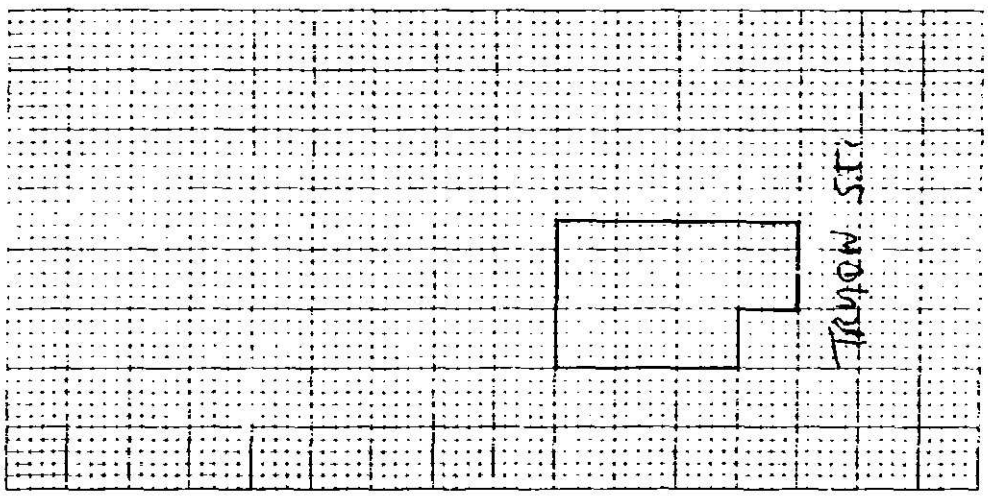

7) ACCURATELY DIAGRAM & DIMENSION LOT

Herbert Daniel Tritt
OWNER

EHD-5-76

Environmental Health Department's Copy

S. I. R. NO. 16192

NORTH CAROLINA
DEPARTMENT OF HUMAN RESOURCES
DIVISION OF HEALTH SERVICES
RALEIGH, NORTH CAROLINA

APPENDIX H
SITE EVALUATION

T. C. # 091-011-26

(Ground Absorption Sewage Disposal)

OWNER: Wood Dail
ADDRESS: 3117 Tramwell Dr.
COUNTY: Catawba, N.C.
LOCATION OF SITE: Mt Langon Rd

DATE REQUESTED:
PLAT NO.:
LOT SIZE: Approx 60,000

FACTORS	AREA 1	AREA 2	AREA 3	AREA 4
1. SLOPE (%)	(S) PS U — 7	(S) PS U — 2-8%	S PS (U) — complex slopes	S PS U +
2. SOIL TEXTURE (12-36 in.) (Sandy, loamy, clayey, Note 2:1 Clay)	S PS U — Sandy 2:1	S PS (U) — 2-1 clay	S PS (U) — mixed fill	S PS U
3. SOIL STRUCTURE (12.36 in.) (Clayey Soils)	S PS U — Blocky	S PS (U) — Massive	S PS (U) — Massive	S PS U
4. SOIL DEPTH (In.)	(S) PS U — 48"	(S) PS U — 48"	S PS (U) — fill	S PS U
5. RESTRICTIVE HORIZONS (In.) (Impervious Strata, Rock)	(S) PS U — None	(S) PS U — None	(S) PS U — None	S PS U
6. SOIL DRAINAGE/GROUNDWATER (External & Internal)	(S) PS U — 7% ground water	S PS (U) — seasonal perched water table	S PS (U) — slow → v. slow	S PS U
7. SOIL PERMEABILITY (Percolation Rate)	S (PS) U — Mod → slow	S PS (U) — slow → v. slow	S PS U	S PS U
8. OTHER (Specify)	S PS U	S PS U	S PS U	S PS U
9. SITE CLASSIFICATION	Provisionally Suitable	unsuitable	unsuitable	
SOIL SERIES	Cecil-Helena	Helena	Fill	

S - Suitable PS - Provisionally Suitable U - Unsuitable


* See Diagram on Back (Include: Soil areas, property lines, roads, streams, gullies wet areas, fill areas, wells, water bodies, slope patterns, etc.

Recommendations/Comments:

Described By: William R. Mauldin

Title: Soil Scientist Date: 10-11-79

DHS Form 2601
Sanitation
EHD 539 (8/79)

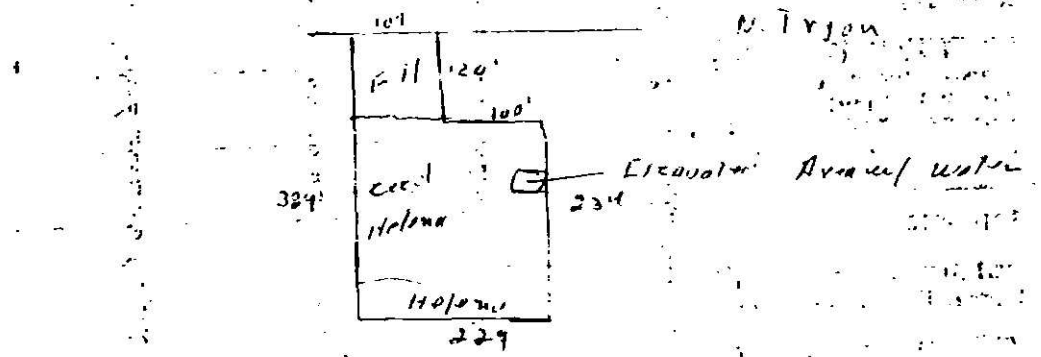
100'
N. Tryon
Fill
120'
100'
Excavation Area w/ water
324'
Coral
Helena
234'
Helena
229

Serial No. 3150

PTR No. 16192

Date Issued October 12, 1979

T C No. 091-011-26

Map Date


MECKLENBURG COUNTY
DEPARTMENT OF ENVIRONMENTAL HEALTH
SOIL INVESTIGATION REPORT

NAME OF OWNER Tritt, (LAST) Herbert (FIRST) D. (MIDDLE)

ADDRESS OF OWNER 2117 Shamrock Drive, Charlotte, NC ZIP 28205

LOCATION OF PROPERTY North Tryon Street (next to 5028 N. Tryon)
(STREET OR COUNTY ROAD)

SUBDIVISION LOT NO BLOCK NO

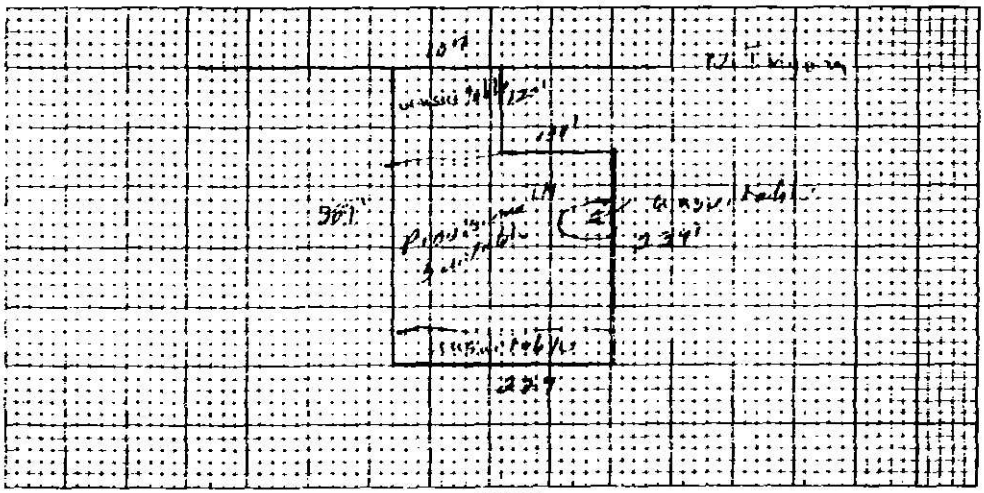

PLOT PLAN

This is to certify that a soil investigation and on-site investigation was made by the Mecklenburg County Department of Environmental Health on the lot described above. The said investigation was conducted on that portion of the lot as indicated on the above plot. **Provisionally Suitable**

The permeability rate determined by the investigation was The said lot is approved for the installation of an individual septic tank wastewater treatment system with subsurface, soil absorption effluent discharge subject to the following terms and conditions:

1. [illegible] the Mecklenburg County Department of Environmental Health [illegible] the wastewater treatment system [illegible]
2. [illegible] determined by the Mecklenburg County Department of Environmental Health [illegible] permeability rate shown above, and on [illegible]
3. [illegible] acceptable for system installation [illegible]
4. [illegible] the Mecklenburg County Department of Environmental Health renders the area indicated as acceptable for system installation unsuitable [illegible] construction alteration and/or repair of such a system.

This approval is granted based on the laws of the State of North Carolina and the rules and regulations of the North Carolina Department of Human Resources, Division of Health Services and the Mecklenburg County Health Commission which were in effect on the date of issuance and is void if at any time in the future, prior to completion of the system, these laws, rules and regulations are changed such that this approval would not have been granted had the new or revised laws, rules, and regulations been in effect on the issue date.

William A. Marlin
Soil Scientist

John R. Adkisson
Environmental Health Director or Authorized Section Head

EHD-S-76

Environmental Health Department's Copy

APPLIES TO YOU)

SEE INSTRUCTIONS ON BACK

Date Received 10/18/79

ICAR(S) Application No 16192

T C No. 091-011-26


Map Date _____

MECKLENBURG COUNTY
DEPARTMENT OF ENVIRONMENTAL HEALTH

Application for an
Installation, Construction, Alteration, and/or Repair Permit
Individual Septic Tank System with Subsurface, Soil Absorption, Effluent Discharge)

The owner [illegible] described hereinafter hereby applies to the Mecklenburg County Department of Environmental [illegible] permit to

1. ✓ [illegible] Alter or Repair on individual septic tank wastewater treatment system [illegible] absorption, effluent discharge.

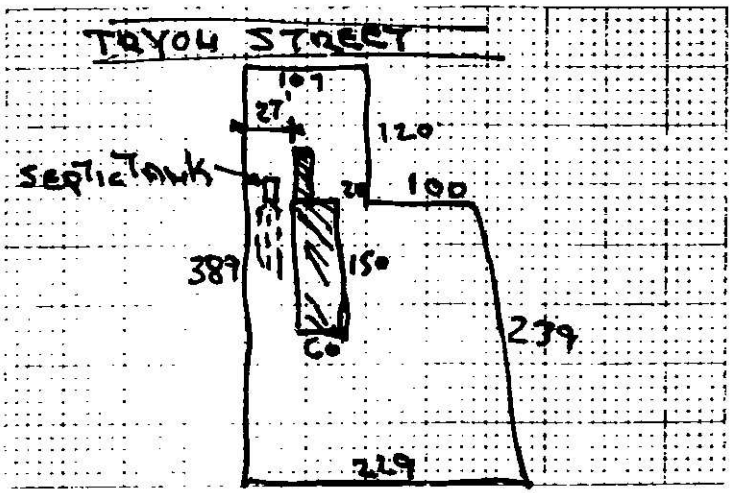

3. PLOT PLAN (ACCURATELY DIMENSIONED)

Mobile Home ____Yes ____No
Residence ____Yes ____No
4. No of Bedrooms _____
5. Business Use – Max No. Employees 8
6. Washing Machine ____Yes ✓No
7. Garbage Disposal ____Yes ✓No
8. Dishwasher ____Yes ✓No
9. Water Supply
A. Individual Well _____
B. Governmental System ✓
C. Community System
1. Well source _____
2. Governmental source _____
10. Sewage System
House located within 200 feet of public sewer ____Yes ✓No
House located within 200 feet of community sewer ____Yes ✓No
11. FHA Case No _____
12. VA Case No _____

13) NAME OF OWNER Tritt (LAST) HERBERT (FIRST) DANIEL (MIDDLE)

14) ADDRESS OF OWNER 217 SWIMROCK DR.

15) PHONE NO. Home [illegible] Office 536-1007

16) LOCATION OF SYSTEM 5030 N. TRYON ST (STREET OR COUNTY ROAD) (NCR to 5028 N. TRYON)

17 SUBDIVISION _____ Lot No _____ Block No. _____

Map Book No. _____ Page No. _____

18) DEED REFERENCE – DEED BOOK _____ AT PAGE _____ P.S.

19. HAS A SOIL INVESTIGATION BEEN RUN? ✓ YES NO DATE RUN 10/12/79

20) PTR NUMBER (See instructions) 16192

The undersigned owner hereby agrees that he has read the foregoing application and that the contents of same are true. It is understood that any permit applied for herein shall be void and of no effect if any of the above facts are not true.

10-15-79
DATE OF APPLICATION

Herbert Daniel Tritt
OWNER

EHD-5-74

ENVIRONMENTAL HEALTH DEPARTMENT'S COPY

Date Issued October 19, 1979

Serial No. 3640

LA No 16192

T C No 091-011-26

Map Date

MECKLENBURG COUNTY
DEPARTMENT OF ENVIRONMENTAL HEALTH

TO THE BUILDING INSPECTION DEPARTMENT

APPROVAL OF LOT FOR INSTALLATION OF AN INDIVIDUAL SEPTIC TANK WITH SUBSURFACE, SOIL ABSORPTION, EFFLUENT DISCHARGE

NAME OF OWNER Tritt, Herbert D.
(LAST / FIRST / MIDDLE)

ADDRESS OF OWNER 2117 Shamrock Drive ZIP

LOCATION OF LOT 5030 North Tryon Street
(STREET OR COUNTY ROAD)

SUBDIVISION LOT NO BLOCK NO

MAP BOOK NO PAGE NO

The above specified lot is approved by the Mecklenburg County Department of Environmental Health for the installation of an individual septic tank system with subsurface, soil absorption, effluent discharge based on the soil investigation, on an on-site inspection of the said lot; and upon the information supplied in the "Application for an Installation, Construction, Alteration, and/or Repair Permit", number 16192. This approval is subject to the following terms and conditions:

1 That the nitrification field be installed, constructed, altered and/or repaired in the same area where the soil investigation was run

2 That an "Installation, Construction, Alteration, and/or Repair Permit" be issued and in full force and effect when the system is installed, constructed, altred, and/or repaired and that the system be installed in accordance with same

This approval may be revoked and the building inspection department requested to revoke any building permit(s) which have been issued to authorize construction on the said lot if at any time it is determined that any information contained in the "Application for an Installation, Construction, Alteration, and/or Repair Permit" is not correct or is untrue or that the septic-tank system is not being installed, constructed, altered and/or repaired in accordance with a valid Installation, Construction, Alteration, and/or Repair Permit

Environmentalist

John R. Allison
Environmental Health Director, or Authorized Section Head

EHD-5-76

Environmental Health Department's Copy

Serial 3625

Date Issued 14 Feb 80


ICAR(S) Permit No 16192

T C No C91-011-24

Map Date

MECKLENBURG COUNTY
DEPARTMENT OF ENVIRONMENTAL HEALTH
INSTALLATION, CONSTUCTION, ALTERATION, AND/OR REPAIR PERMIT
(Individual Septic Tank System with Subsurface, Soil Absorption, Effluent Discharge)

Permission is hereby given to ✓ Install or Construct, ___ Alter or Repair the individual septic tank wastewater treatment system with subsurface, soil absorption, effluent discharge as specified herein at the described location. This permit is granted based upon the information supplied in application 16192, dated 10/16/79 and this permit shall be void and of no effect if the information provided in the application is not true or is erroneous. All work shall be completed on or before 14 Mar, after which date this permit shall be null and void.

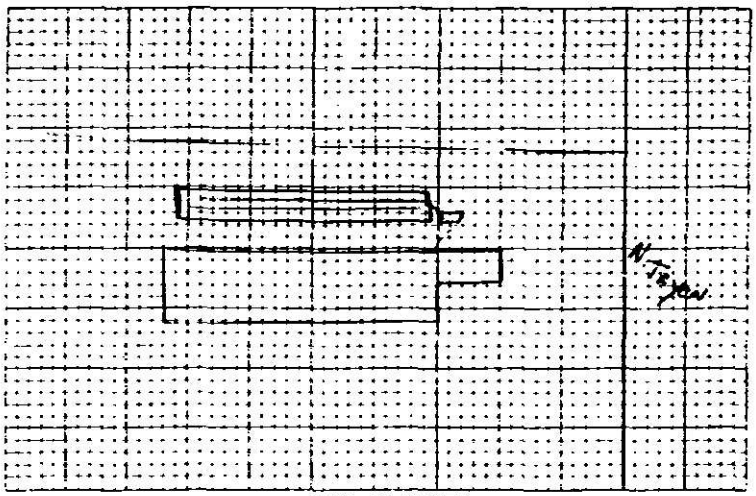

PLOT OF SYSTEM

Permeability Rate P.S.

Liquid Capacity of Tank 1500 gal

Tank Construction R.C. Conc

Absorption and or Nitrification Lines

Total Line Length 220' min

Number of Lines 3

Distance from House 10'

Distance from Property Line 10'

Distance from Well city

NAME OF OWNER Herbert D. Tutt

LOCATION OF PROPERTY 5030 N. Tryon St.

The system shall meet all of the construction requirements as set forth in the Regulations of the Mecklenburg County Health Commission which are in effect on the date of the granting of this permit. A certificate of approval must be issued by the Environmental Health Director before any system can be covered up or otherwise rendered uninspectable or can be used. The issuance of this permit does not in any way guarantee that the system anticipated to be constructed will operate properly, or relieve any person now or hereafter owning, controlling or using such system from any liability resulting from the failure of the system to operate properly.

9' x 74' x 17" stone

Division or Section Head

Environmentalist Steve Wood

* If this permit is for the installation or construction of a new system, it must be signed by the division or a section head of the Department of Environmental Health in order to be valid. Only the signature of the Environmentalist is required where an existing system is being altered or repaired.

EHD-5-76

Environmental Health Department's Copy

Date Issued 29 Feb 1980 Serial 3463 C of A (s) No. 16192

T C No 091-011-26

MECKLENBURG COUNTY
DEPARTMENT OF ENVIRONMENTAL HEALTH

ENVIRONMENTAL HEALTH DIVISION

DATE OF COMPLETION

CERTIFICATE OF APPROVAL

(Individual Septic Tank System with Subsurface, Soil Absorption, Effluent Discharge)

Name of Owner Tritt (LAST) Herbert (FIRST) D. (MIDDLE)

Location of Property 5030 N. Tryon ST.

Application Number _____ Permit Number 16192

Inspection Data:

Liquid Capacity of Tank 1500 gal Tank Material P.C. Conc

Total Length of Drain Tile 220' Number of Lines 3

Depth of Filter Material 17" Cover Depth 18"

Water Supply Source city Distance from Water Source NA

Excavation Inspected — (DATE) Tank Inspected 26 Feb, 29 Feb (DATE)

Nitrification Field Inspected 26 Feb (DATE)

Washing Machine Line Inspected, If Applicable — (DATE)

The undersigned has inspected the Individual Septic Tank System with subsurface, soil absorption, effluent discharge as described above and it has been ✓ installed or constructed, _____ altered or repaired in accordance with the permit issued and the regulations of the Mecklenburg County Health Commission in effect on the date of issuance of the permit. The issuance of this Certificate of Approval does not in any way guarantee that the system will operate properly or relieve any person now or hereafter owning, controlling, or using such system from any liability resulting from the failure of the system to operate properly. This Certificate of Approval is issued subject to those restrictions and conditions shown on the permit(s) in addition to those listed below under comments. This Certificate of Approval shall be null and void if any information contained in the application is untrue or if any additions are made to the property which would increase the requirements for said system.

Comments New top of tank and new D'Box - replaced 29 Feb.

Steve Wood
Environmentalist

EHD-5-74

Environmental Health Department's Copy

Date Received 10-5-83

MECK COUNTY DEPARTMENT OF
RECEIVED
OCT 5 1983
ENVIRONMENTAL HEALTH

SIR No. 16192

T. C. No. 091-011-26

Map Date _____

MECKLENBURG COUNTY
DEPARTMENT OF ENVIRONMENTAL HEALTH

APPLICATION FOR SOIL INVESTIGATION

1) NAME OF OWNER Tritt (LAST) Herbert (FIRST) Daniel (MIDDLE)

2) ADDRESS OF OWNER 6210 Lynwood Dr Harrisburg ZIP 28075

3) PHONE NO. Home 786-5229 Office 597-9070


4) LOCATION OF PROPERTY 5016 N. Tryon St (STREET OR COUNTY ROAD)

5) SUBDIVISION _____ LOT NO. _____ BLOCK NO. _____

MAP BOOK NO. _____ PAGE NO. _____

6) DEED REFERENCE DEED BOOK _____ PAGE NO _____

Application is hereby made to the Mecklenburg County Department of Environmental Health for the conduct of a soil investigation and an on site inspection of the lot hereinabove described for the purpose of determining if the lot is suitable for the installation of an individual septic tank wastewater treatment system with subsurface, soil absorption, effluent discharge

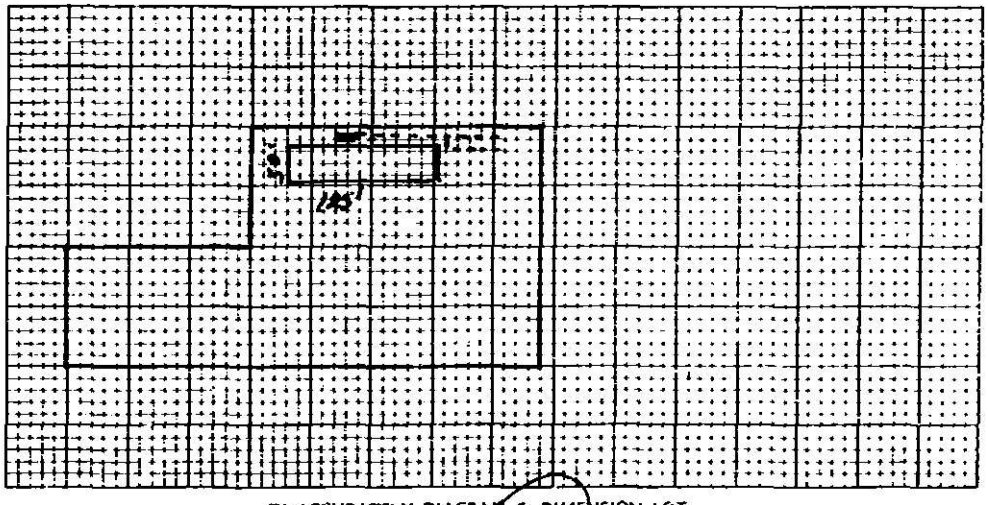

7) ACCURATELY DIAGRAM & DIMENSION LOT

Dan Tritt
OWNER

EHD-5-76

ENVIRONMENTAL HEALTH DEPARTMENT'S COPY

DEPARTMENT OF
ENVIRONMENTAL HEALTH
MECKLENBURG COUNTY,
NORTH CAROLINA

SITE EVALUATION

S.I.R. NO. 16192

T.C. NO. PC 041-011-20

(Ground Absorption Sewage Disposal)

OWNER: Herbert D. Trist
ADDRESS: 6210 Tynemouth Dr. Harrisburg N.C. 28075
PLAT NO:
LOT SIZE: Regular Slab Lot
LOCATION OF SITE: 3016 N. Tryon St.

FACTORS	AREA 1	AREA 2	AREA 3	AREA 4
1. SLOPE (%)	S (PS) 6-10% U	S PS U	S PS U	S PS U
2. SOIL TEXTURE (12-36 inches) Sandy, Loamy, Clayey (Note 2-1 Clay)	S (PS) Clay U	S PS U	S PS U	S PS U
3. SOIL STRUCTURE (12-36 inches)	S (PS) Blocky U	S PS U	S PS U	S PS U
4. SOIL DEPTH (inches)	S (PS) 36-38" U	S PS U	S PS U	S PS U
5. RESTRICTIVE HORIZONS (Inches) (Impervious strata, Rock)	S (PS) 730" U	S PS U	S PS U	S PS U
6. SOIL DRAINAGE/GROUNDWATER (external and internal)	S (PS) >36" to ground U water	S PS U	S PS U	S PS U
7. OTHER (Specify)	S PS Limited Area U	S PS U	S PS U	S PS U
8. SOIL GROUP	1UA			
9. SITE CLASSIFICATION	Provisionally Suitable			
10. SOIL SERIES	Cecil-Like			

S - Suitable PS - Provisionally Suitable U - Unsuitable

**See Diagram on Back (includes: soil areas, property lines, roads, streams, gullies, wet areas, fill areas, wells, water bodies, slopes)


Recommendations/Comments:

Described by: William R. Martin
Title: Soil Scientist

Date: 10-13-93

EHD 539 (Revised: 6/82)

1 of

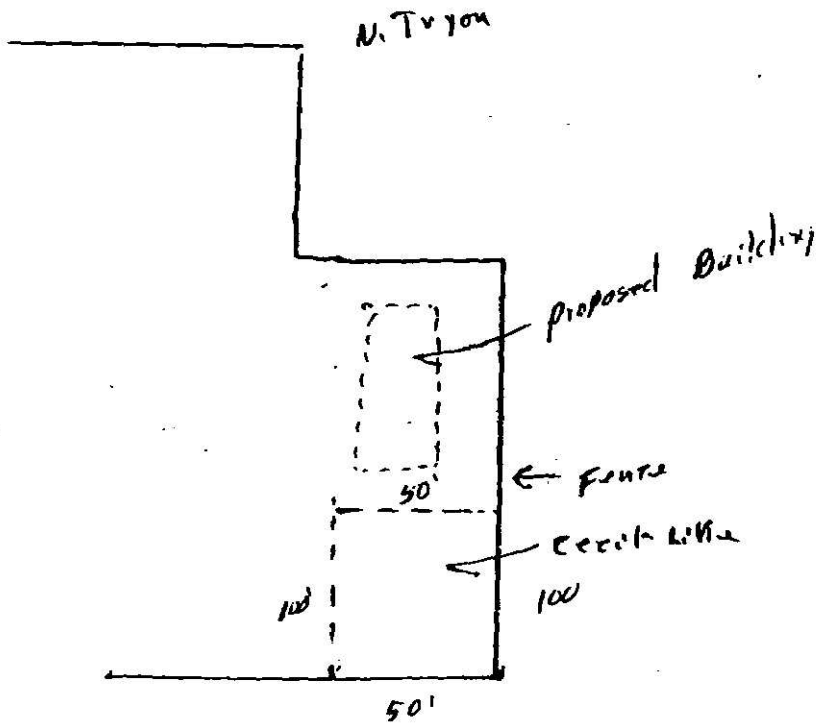
N. Tryon
Proposed Building
50'
100'
100'
50'

MECKLENBURG COUNTY
DEPARTMENT OF ENVIRONMENTAL HEALTH
1200 BLYTHE BOULEVARD
CHARLOTTE NORTH CAROLINA 28203

SIR NO. 16192
T.C. NO. PO 091-011-26
DATE: 10-14-83

Herbert D. Tritt
6210 Lynwood Drive
Harrisburg, NC 28075

Re: Property located at 5016 N. Tryon Street

Dear Mr. Tritt:

At your request, a field investigation was conducted on the property designated above. The soils on the property were found to contain a limited area of provisionally suitable soil for the installation of a ground absorption sewage disposal system. A copy of the site evaluation report is enclosed for your information.

Should you desire to file for permission to install a ground absorption sewage disposal system, please submit plot plans for the proposed construction, well, and ground absorption sewage disposal system to this office. They will be reviewed and if it is found that there is an adequate area of provisionally suitable soil to accommodate the proposed installation, an Improvements Permit will be issued by this office.

If I may be of assistance, please feel free to call.

Sincerely,

Bill D. Hardister, Jr.
Environmental Health Supervisor

BDH/kbg

Enclosure

Date Received 10-6-83

MECKLENBURG DEPARTMENT OF ENVIRONMENTAL HEALTH RECEIVED OCT 6 1983

ICAR(S) Application No. 16192

T.C. No. 091-011-20


Map Date

MECKLENBURG COUNTY
DEPARTMENT OF ENVIRONMENTAL HEALTH

Application for an
Installation, Construction, Alteration, and/or Repair Permit
(Individual Septic Tank System with Subsurface, Soil Absorption, Effluent Discharge)

The owner of that property described hereinafter hereby applies to the Mecklenburg County Department of Environmental Health for a permit to

1) ✓ Install or Construct 2) ____ Alter or Repair on individual septic tank wastewater treatment system with a subsurface soil absorption effluent discharge.

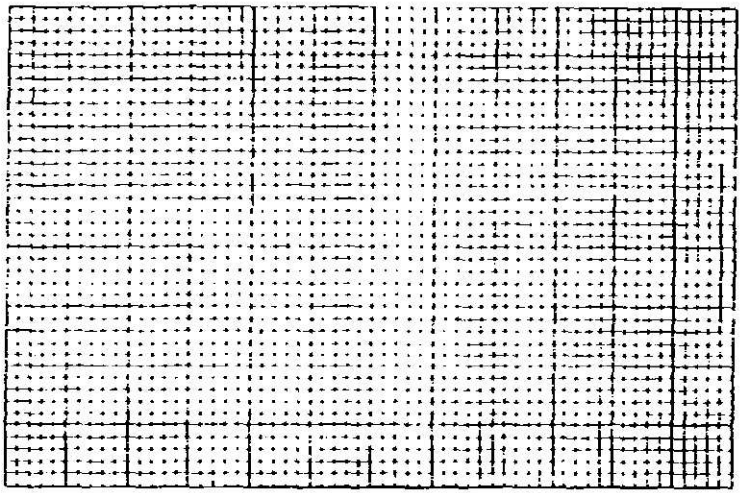

3) PLOT PLAN (ACCURATELY DIMENSIONED)

Mobile Home ____Yes ✓ No
Residence ____Yes ✓ No

4) No. of Bedrooms ____
5) Business Use — Max No. Employees ____ 6
6) Washing Machine ____Yes ✓ No
7) Garbage Disposal ____Yes ✓ No
8) Dishwasher ____Yes ✓ No
9) Water Supply
A) Individual Well ____
B) Governmental System ____
C) Community System
1 Well source ____
2 Governmental source ____
10) Sewage System
House located within 200 feet of public sewer ✓ Yes ____ No
House located within 200 feet of community sewer ____Yes ____No
11) FHA Case No. ____
12) VA Case No. ____

13) NAME OF OWNER TRITT (LAST) HERBERT (FIRST) DANIEL (MIDDLE)

14) ADDRESS OF OWNER 6210 LYNWOOD DR, Harrisburg NC 28075

15) PHONE NO Home 786-5229 Office 597-9070

16) LOCATION OF SYSTEM 5016 N TRYON ST. (STREET OR COUNTY ROAD)

17) SUBDIVISION ____ Lot No. ____ Block No. ____

Map Book No ____ Page No ____

18) DEED REFERENCE — DEED BOOK ____ AT PAGE ____

19) HAS A SOIL INVESTIGATION BEEN RUN? YES ✓ NO DATE RUN ____

20) PTR NUMBER (See Instructions) ____


The undersigned person hereby agrees that he has read the foregoing application and that the contents of same are true. It is understood that any permit applied for herein shall be void and of no effect if any of the above facts are not true.

10/2/83
DATE OF APPLICATION

OWNER

EHD-5-76

ENVIRONMENTAL HEALTH DEPARTMENT'S COPY

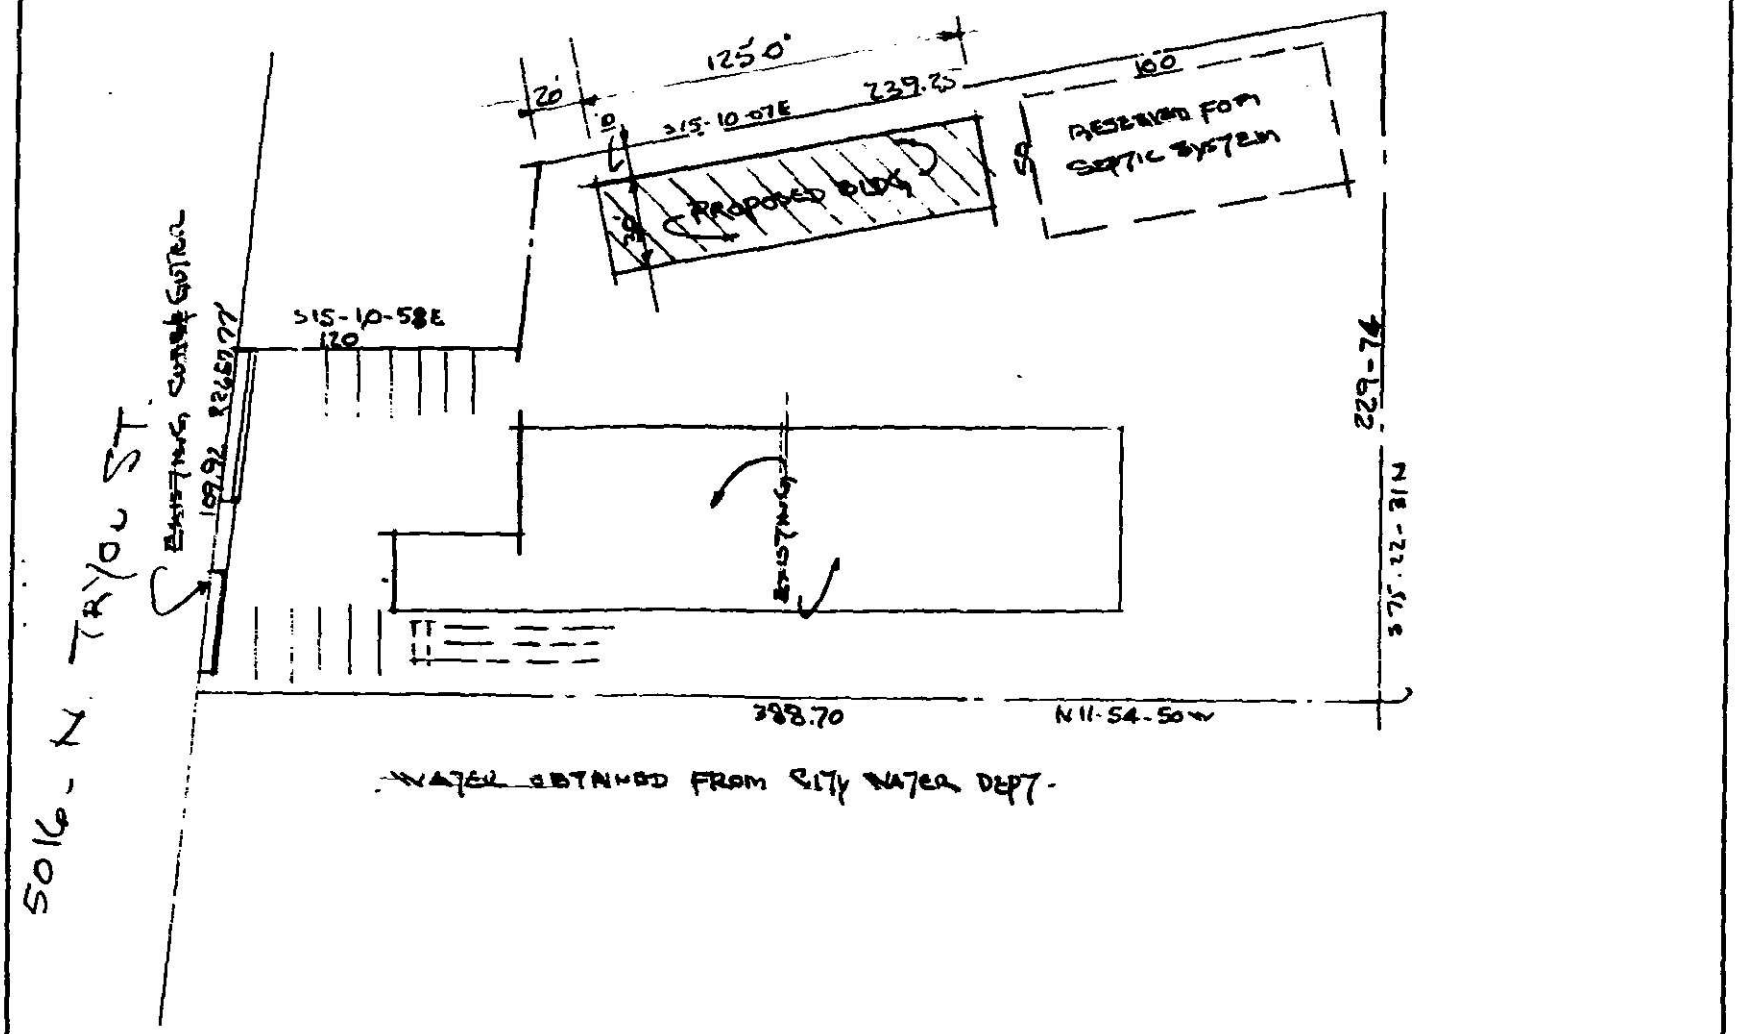

DRN. BY. HARVEY & ASSOC INC		HERBERT D. TRITT	DWG. NO. E1
DATE 10-30-83			SCALE 1" = 50'

CL 12 5 83

SIR No. 16192

Serial No. 7010

Date Issued November 30, 1983

T. C. No. 091-011-26

Map Date _____

MECKLENBURG COUNTY
DEPARTMENT OF ENVIRONMENTAL HEALTH

TO THE BUILDING INSPECTION DEPARTMENT

APPROVAL OF LOT FOR INSTALLATION OF AN INDIVIDUAL SEPTIC TANK WITH SUBSURFACE, SOIL ABSORPTION, EFFLUENT DISCHARGE

NAME OF OWNER Tritt (LAST) Herbert (FIRST) Daniel (MIDDLE)

ADDRESS OF OWNER 6210 Lynwood Drive, Charlotte, NC ZIP 28209

LOCATION OF LOT 5016 North Tryon Street (STREET OR COUNTY ROAD)

SUBDIVISION _____ LOT NO. _____ BLOCK NO. _____

MAP BOOK NO. _____ PAGE NO. _____

The above specified lot is approved by the Mecklenburg County Department of Environmental Health for the installation of an individual septic tank system with subsurface, soil absorption, effluent discharge based on the soil investigation, on an on-site inspection of the said lot, and upon the information supplied in the "Application for an Installation, Construction, Alteration, and/or Repair Permit", number _____. This approval is subject to the following terms and conditions:

1. That the nitrification field be installed, constructed, altered and/or repaired in the same area where the soil investigation was run.
2. That an "Installation, Construction, Alteration, and/or Repair Permit" be issued and in full force and effect when the system is installed, constructed, altered, and/or repaired and that the system be installed in accordance with same.

This approval may be revoked and the building inspection department requested to revoke any building permit(s) which have been issued to authorize construction on the said lot if at any time it is determined that any information contained in the "Application for an Installation, Construction, Alteration, and/or Repair Permit" is not correct or is untrue or that the septic-tank system is not being installed, constructed, altered and/or repaired in accordance with a valid Installation, Construction, Alteration, and/or Repair Permit.

Ralph Miller
Environmentalist

Eric D. Austin
Environmental Health Director, or Authorized Section Head

EHD-5-76

Environmental Health Department's Copy

Serial No. 6935

Date Issued 2-1-84


ICAR(S) Permit No 16192

T. C. No 091-011-26

Map Date 10-2-83

MECKLENBURG COUNTY
DEPARTMENT OF ENVIRONMENTAL HEALTH
INSTALLATION, CONSTUCTION, ALTERATION, AND/OR REPAIR PERMIT
(Individual Septic Tank System with Subsurface, Soil Absorption, Effluent Discharge)

Permission is hereby given to: ☒ Install or Construct ☐ Alter or Repair the individual septic tank wastewater treatment system with subsurface, soil absorption, effluent discharge as specified herein at the described location. This permit is granted based upon the information supplied in application 16192, dated 10-2-83 and this permit shall be void and of no effect if the information provided in the application is not true or is erroneous. All work shall be completed on or before Feb 28, 84, after which date this permit shall be null and void.

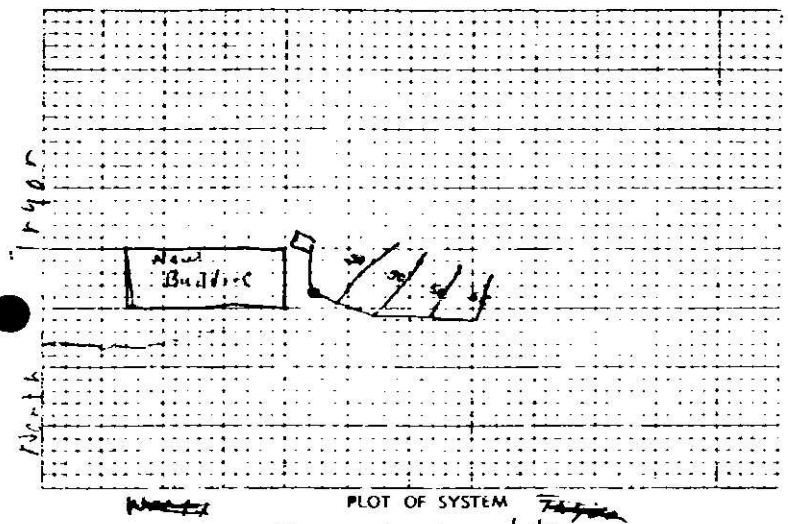

Permeability Rate PS

Liquid Capacity of Tank 1000

Tank Construction Precast Concrete

Absorption and/or Irrigation Line:

Total Line Length 200

Number of Lines 4

Distance from House 30

Distance from Property Line 10

Distance from Well NA

NAME OF OWNER Hebert Trift

LOCATION OF PROPERTY 5016 N. Tryon St

The system shall meet all of the construction requirements as set forth in the Regulations of the Mecklenburg County Health Commission which are in effect on the date of the granting of this permit. A certificate of approval must be issued by the Environmental Health Director before any system can be covered up or otherwise rendered uninspectable or can be used. The issuance of this permit does not in any way guarantee that the system anticipated to be constructed will operate properly, or relieve any person now or hereafter owning, controlling or using such system from any liability resulting from the failure of the system to operate properly.

Comments: 12" Stone - Grade Board + Straw

B. Hardister
Division or Section Head

W. B. Ramsey
Environmentalist

* If this permit is for the installation or construction of a new system, it must be signed by the division or section head of the Department of Environmental Health in order to be valid. Only the signature of the Environmentalist is required where an existing system is being altered or repaired.

EHD-S-76

ENVIRONMENTAL HEALTH DEPARTMENT'S COPY

BJ 2-27-84
C of A (s) No 16192

Date Issued 2-24-84 Serial 6435 T C No 11-511-26

MECKLENBURG COUNTY
DEPARTMENT OF ENVIRONMENTAL HEALTH

CERTIFICATE OF COMPLETION
CERTIFICATE OF APPROVAL
Individual Septic Tank System with Subsurface, Soil Absorption, Effluent Discharge

Name of Owner TRITT (LAST), HERBERT (FIRST) (MIDDLE)

Location of Property 5016 N. TRYON ST

Application Number 16192 Permit Number 16192

Inspection Data:

Liquid Capacity of Tank 1000 gal Tank Material Pre Cast Concrete

Total Length of Drain Tile 200 lin F Number of Lines Four

Depth of Filter Material 12 inches Cover Depth 1 FT 2 FT

Water Supply Source City Distance from Water Source City

Excavation Inspected 2-24-84 (DATE) Tank Inspected 2-24-84 (DATE)

Nitrification Field Inspected 2-24-84 (DATE)

Washing Machine Line Inspected, If Applicable — (DATE)

The undersigned has inspected the Individual Septic Tank System with subsurface, soil absorption, effluent discharge as described above and it has been X installed or constructed, ~~altered or repaired~~ in accordance with the permit issued and the ~~regulations~~ of the Mecklenburg County Health Commission in effect on the date of issuance of the permit. The issuance of this Certificate of Approval does not in any way guarantee that the system will operate properly or relieve any person now or hereafter owning, controlling, or using such system from any liability resulting from the failure of the system to operate properly. This Certificate of Approval is issued subject to those restrictions and conditions shown on the permit(s) in addition to those listed below under comments. This Certificate of Approval shall be null and void if any information contained in the application is untrue or if any additions are made to the property which would increase the requirements for said system

Comments

Ralph Mullis
Environmentalist

EHD-5-76

ENVIRONMENTAL HEALTH DEPARTMENT'S COPY