

9733 WADE ARDREY RD

22903103

7/12/2007

duponbj


Groundwater and Wastewater Services File Imaging Project

May 2007

Barcode Font = IDAutomationHC39M

THIS IS TO CERTIFY THAT ON THE 29 DAY OF August 1963 I, SURVEYED THE PROPERTY SHOWN ON THIS PLAT, AND THAT THE TITLE LINES AND THE WALLS OF THE BUILDINGS IF ANY ARE SHOWN HEREON.

SIGNED John R. Yarbrough
REGISTERED N. C. LAND SURVEYOR

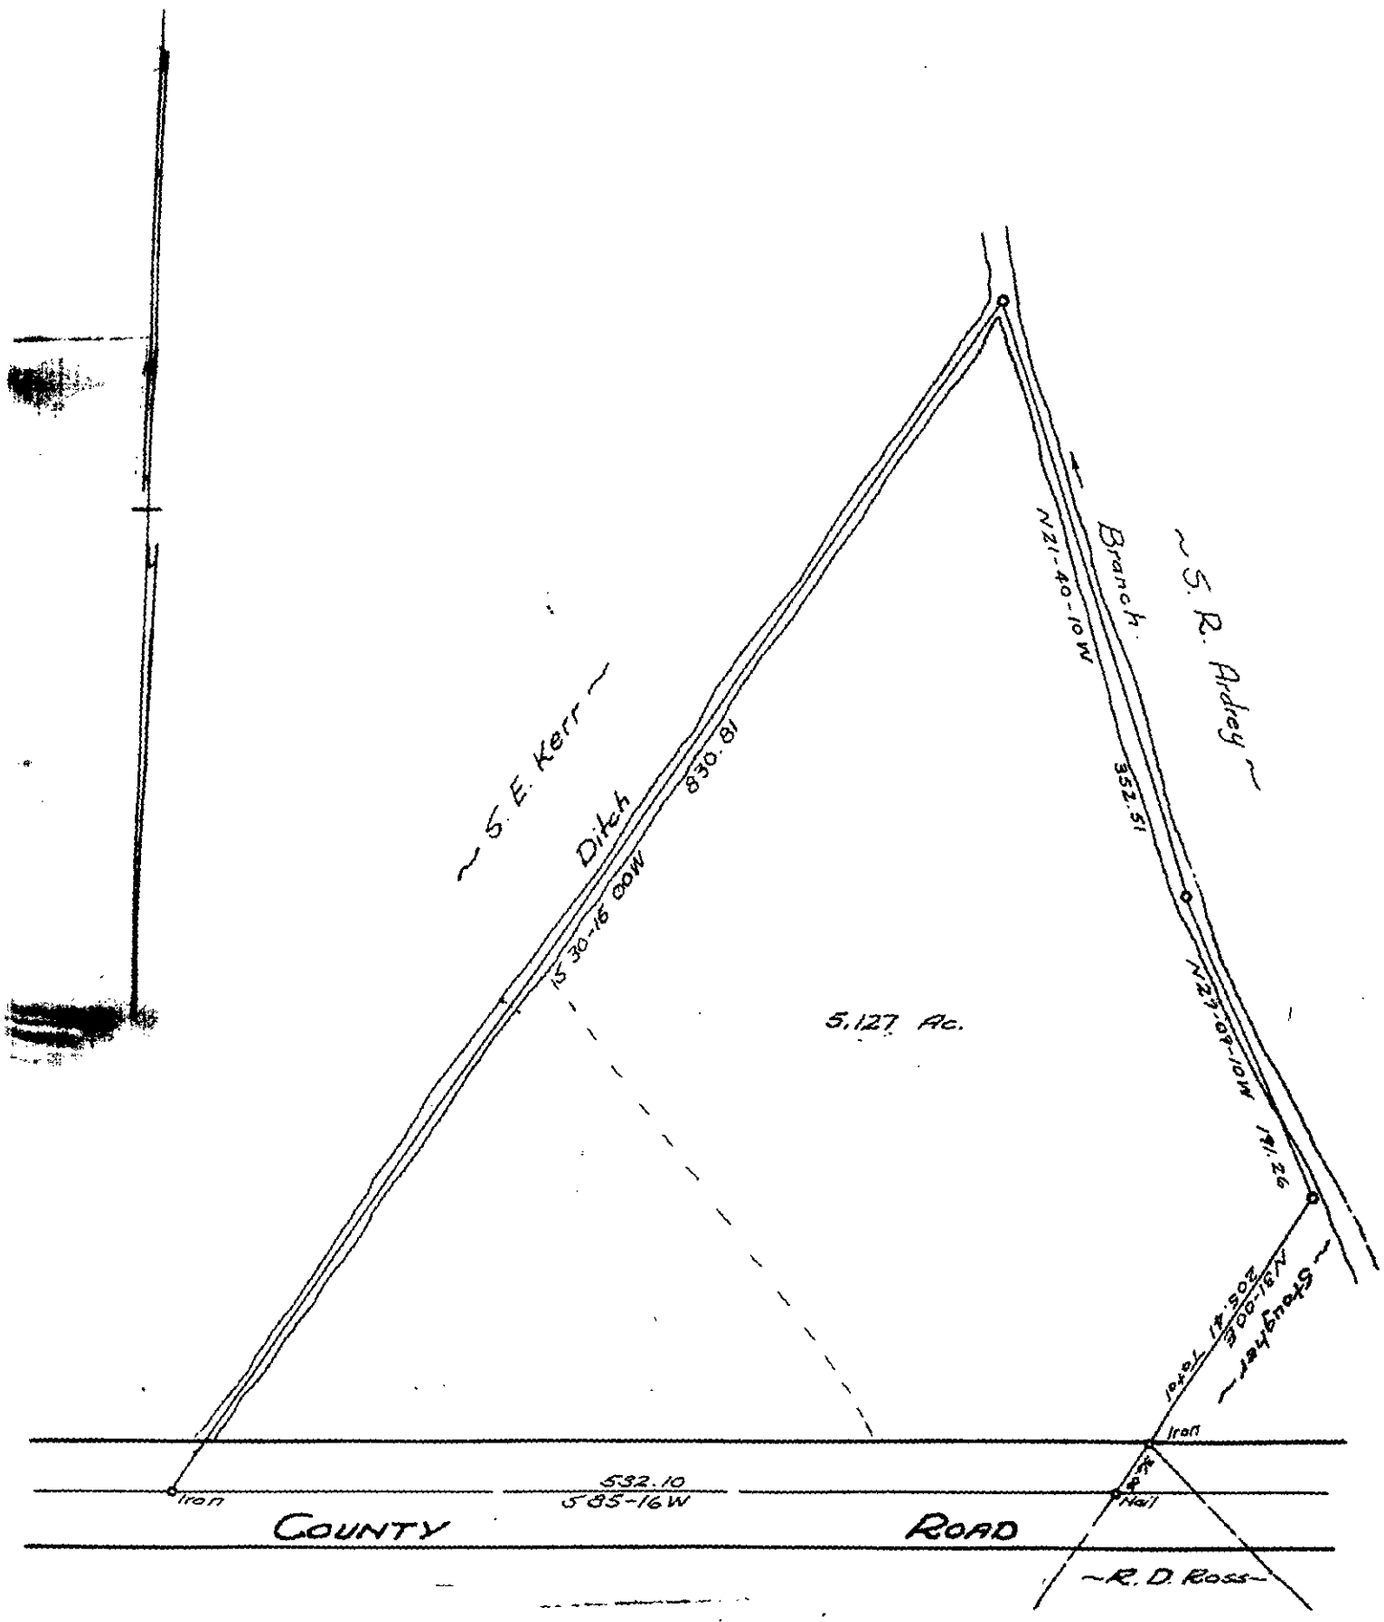

Boundary SURVEY
OF

W

SCALE 1" = 100'

THE PROPERTY OF W. M. Ardrey Mecklinburg County, N. C. Providence Township

MAP RECORDED IN BOOK _____ AT PAGE _____ DEED RECORDED IN BOOK _____ PAGE _____

APPLICATION FOR SOIL INVESTIGATION

Pd. 50.00
Ck # 3392
10-24-91
N03

HEALTH DEPARTMENT
ENVIRONMENTAL HEALTH DIVISION
1200 BLYTHE BOULEVARD
CHARLOTTE, NC 28203
PHONE (704) 376-4603

(OFFICE USE ONLY)

FILE: 7833 A

TC: 229-031-03

☐ PC ☐ REPT

JOB LOCATION

① ADDRESS: 9733 Wade-Ardrey Rd Charlotte, NC 28277

② SUBDIVISION: _____ ③ LOT: _____ ④ BLOCK: _____

⑤ PARCEL REFERENCE: BOOK NO.: 229 PAGE NO.: 031 PARCEL NO.: 03

⑥ DEED REFERENCE: BOOK NO.: 2441 PAGE NO.: 240

OWNER


⑦ NAME: Ruth (FIRST) Byrum (MIDDLE) Winchester (LAST)

⑧ MAILING ADDRESS: 9733 Wade-Ardrey Rd Charlotte, NC 28277

⑨ CITY: Charlotte, N.C. ⑩ STATE: N.C. ⑪ ZIP: 28277

⑫ PHONE: (WORK) 889-2741 (HOME) (704) 542-2167

⑬ Accurately diagram and dimension lot.

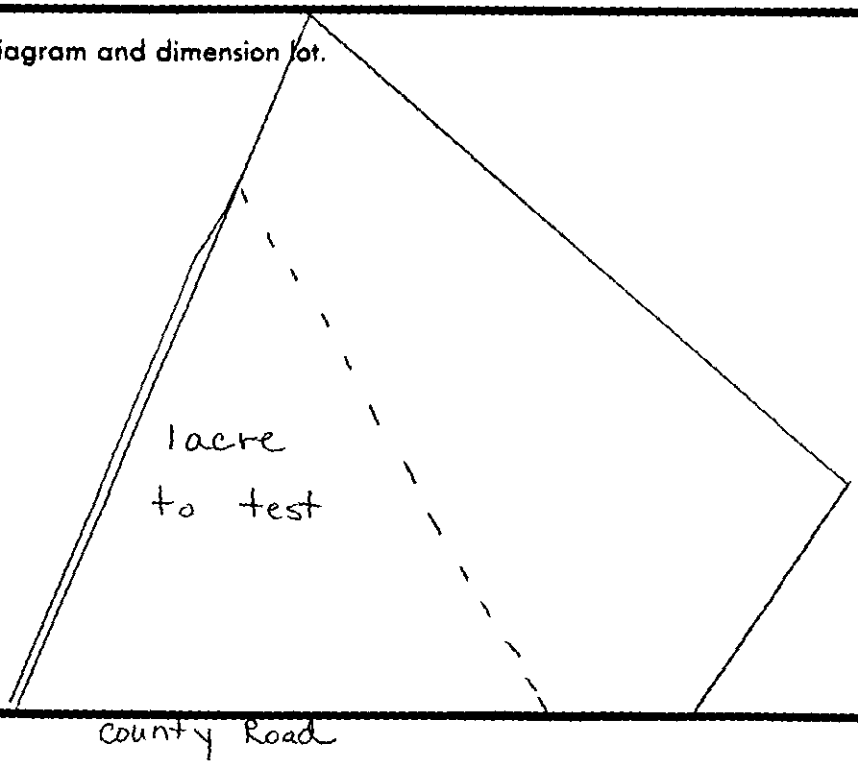

⑭ The undersigned, owner of the property described above as the "JOB LOCATION" has read the foregoing application, acknowledges that the contents of same are true, and authorizes agents of the MECKLENBURG COUNTY HEALTH DEPARTMENT to enter onto the property for the purpose of processing this request.

Signed: Ruth B. Winchester

Date: 10/24/91

Mecklenburg County services are available without regard to ethnic origin, sex, or disability.

WHITE - HEALTH DEPARTMENT'S COPY • CANARY - ENVIRONMENTALIST'S COPY • PINK - OWNER'S COPY

MECKLENBURG COUNTY ENVIRONMENTAL HEALTH
SITE EVALUATION REPORT
SERIAL NUMBER 12331

File: 7833 A Action 3

Parcel: PO 229-031-03 ☑ PC

Location: 9733 Wade Audrey Road

Subdivision:

Lot: Block: Acres: Approx .6 stated

Owner: Ruth B. Winchester & investigator


Address: 9733 Wade Audrey Rd. Charlotte, N.C. 28279

Comments: Septic Repair

Described by: William R. Merlin

Date: 11-1-91

Distances Approximate

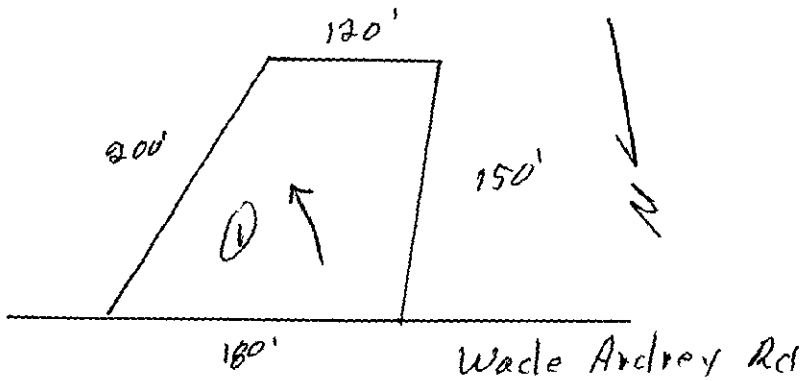

***** EVALUATION KEY *****

S = Suitable U = Unsuitable
PS = Provisionally Suitable
The "Area Classification" below indicates the suitability of areas in the diagram.

FACTORS	AREA 1	AREA 2	AREA 3	AREA 4	AREA 5	AREA 6
Topography	(S) PS U 2-6%	S PS U	S PS U	S PS U	S PS U	S PS U
Texture	S PS (U) Expansive clay	S PS U	S PS U	S PS U	S PS U	S PS U
Structure	S (PS) U Block	S PS U	S PS U	S PS U	S PS U	S PS U
Drainage	S PS (U) some perched water @24"	S PS U	S PS U	S PS U	S PS U	S PS U
Depth	S PS (U) 24-36"	S PS U	S PS U	S PS U	S PS U	S PS U
Restrictive Horizons	S (PS) U 736"	S PS U	S PS U	S PS U	S PS U	S PS U
Available Space	S (PS) U limited	S PS U	S PS U	S PS U	S PS U	S PS U
Other (specify)	S PS U	S PS U	S PS U	S PS U	S PS U	S PS U
Soil Group/Series	Mecklenburg-like					
Area Classification	S PS (U)	S PS U	S PS U	S PS U	S PS U	S PS U

Mecklenburg County
Health Department

November 4th, 1991

Ruth Byrum Wincheser
9733 Wade-Ardrey Road
Charlotte, NC 28277

RE: Property located at 9733 Wade- Ardrey Road
FILE: [illegible]
PARCEL: 229-031-03

Dear Sir:

At your request a soils investigation was conducted on the property designated above. Results of this investigation showed the site to be classified as UNSUITABLE under criteria as set forth in Section .1900 of the North Carolina Administrative Code, Title 10, Department of Human Resources, Chapter 10, Division of Health Services; Sanitary Engineering Section, Subchapter 10A, Sanitation. A copy of the Site Evaluation Report (Serial Number 12331) is enclosed.

The soil on this property is not suitable for use with any conventional, modified or alternative system of which I am aware. If you wish to exercise your right of appeal concerning the interpretation and enforcement of these rules you may do so in accordance with G.S. 150B and 10 NCAC 1B.

If I can be of assistance, please do not hesitate to call.

Very truly yours,

Gene Vaughan, R.S., Supervisor
Individual Water and Wastewater Systems

Enclosure

Environmental Health Division
1200 Blythe Boulevard • Charlotte, North Carolina 28203 • (704) 376-4603