

10521 WILLIAMS RD

13938111

6/12/2007

duponbj

Groundwater and Wastewater Services File Imaging Project
May 2007
Barcode Font = IDAutomationHC39M

CERTIFICATE OF COMPLETION/OPERATION PERMIT

HEALTH DEPARTMENT
ENVIRONMENTAL HEALTH DIVISION
1200 BLYTHE BOULEVARD
CHARLOTTE, NC 28203
PHONE (704) 376-4603

FILE: 6193-A DATE: 9-27-90

TC: 139-072-20 ☒ L ☒ CRT

SERIAL Nº 13496

Name of Owner Jess West Juris.:

Address of Property 10521 Williams Rd

Inspection Data:

Tank Material PCC

Total Length of Drainfield 300'

Number of Lines 4 @ 75'

Cover Depth 15"-30"

Water Supply Source well

Distance to Water Source > 50'

Excavation Inspected 9-27-90

Tank(s) Inspected 9-27-90

Wash Line Inspected

High Water Alarm Inspected

PLOT

Design: 1990, 1500 ST, con, 900 SFT, 12G, cecil CTR# owner

The undersigned has inspected the Septic Tank System described above, and certifies it has been

☒ installed or constructed ☐ altered or repaired

☒ in accordance with the permit issued ☐ as detailed in the plot above

and meets the provisions of 10 NCAC 10A .1900, "Laws And Rules For Sanitary Sewage Collection, Treatment, And Disposal" in effect on the date of issuance of the permit. The issuance of this

☒ Certificate of Completion ☐ Operation Permit

does not in any way guarantee that the system will operate properly or relieve any person now or hereafter owning, controlling, or using such system from any liability resulting from the failure of the system to operate properly. This document is issued subject to those restrictions and conditions shown on the permit(s) and the provisions of 10 NCAC 10A .1900 in addition to those listed below under "COMMENTS." This document shall be null and void if any information contained in the application is untrue or if any additions are made to the property which would increase the requirements for said system.

COMMENTS: Installed for 2 bedrooms

B. R. Ferguson
Environmentalist

Mecklenburg County services are available without regard to ethnic origin, sex, or disability.

INSTALLATION, CONSTRUCTION, ALTERATION, AND/OR REPAIR PERMIT


HEALTH DEPARTMENT
ENVIRONMENTAL HEALTH DIVISION
1200 BLYTHE BOULEVARD
CHARLOTTE, NC 28203
PHONE (704) 376-4603

FILE: 6193-A DATE: 9-25-90

TC: 139-072-20 ☐ L

SERIAL Nº 14815

Permission is hereby given to ✓ Install or Construct, _____ Alter or Repair the individual septic tank wastewater treatment system with subsurface, soil absorption, effluent discharge as specified herein at the described location. This permit is granted based upon the information supplied in the application dated 12-4-89. All work shall be completed on or before 10-25-90, after which date this permit shall be null and void. The system shall meet all of the construction requirements of 10 NCAC 10A .1900 which are in effect on the date of the granting of this permit. A Certificate of Completion or an Operation Permit must be obtained from the Mecklenburg County Health Department before any system can be covered up or placed into service. The issuance of this permit does not in any way guarantee that the system anticipated to be constructed will operate properly, or relieve any person now or hereafter owning, controlling or using such system from any liability resulting from the failure of the system to operate properly.

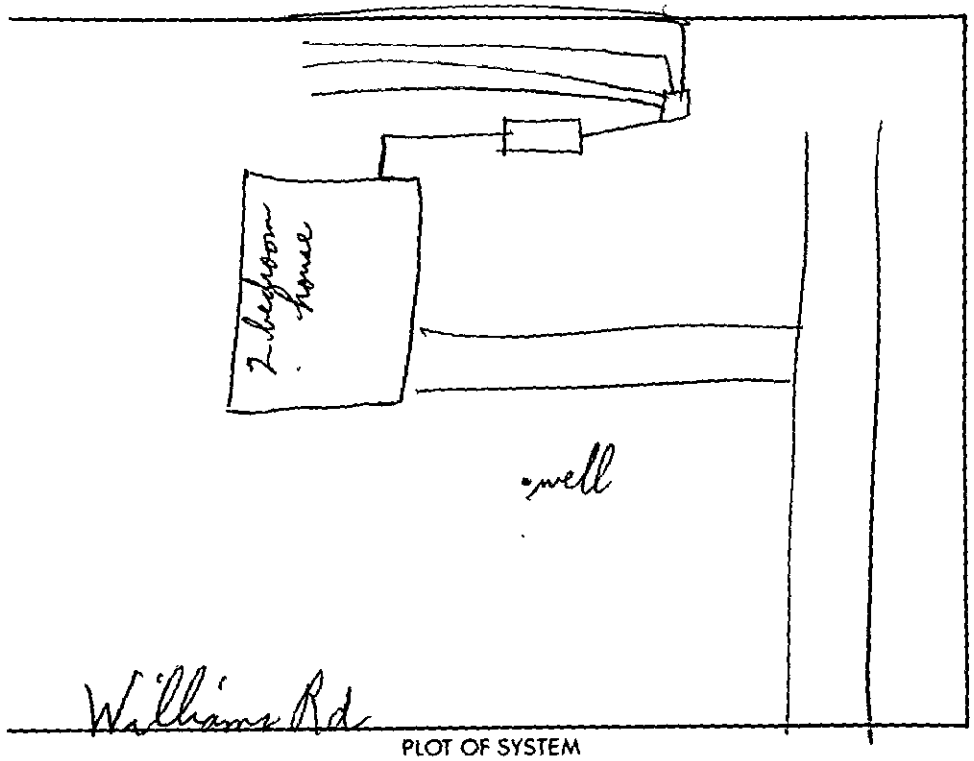

PLOT OF SYSTEM

Liquid Capacity of Septic Tank 1500 gallons

Liquid Capacity of Dosing Tank _____ gallons

Tank Construction PLC

Absorption and/or Nitrification Lines:

Trench Width 3 feet

Total Line Length 300 feet

Number of Lines 4

Depth of Stone 12 inches

Distance from House 5 feet

Distance from Property Line 10 feet

Distance from Well >50 feet

NAME OF OWNER Jesse West

LOCATION OF PROPERTY 10521 Williams Rd.

Comments: 4 lines 3'X75'X12" stone

S R Daniel RS
Division or Section Head

B. R. Ferguson
Environmentalist

* If this permit is for the installation or construction of a new system, it must be signed by the division or a section head of the Mecklenburg County Health Department in order to be valid. Only the signature of the Environmentalist is required where an existing system is being altered or repaired.

WHITE - HEALTH DEPARTMENT'S COPY • CANARY - ENVIRONMENTALIST'S COPY • PINK - OWNER OR AGENT'S COPY

APPLICATION FOR AN IMPROVEMENT PERMIT

HEALTH DEPARTMENT
ENVIRONMENTAL HEALTH DIVISION
1200 BLYTHE BOULEVARD
CHARLOTTE, NC 28203
PHONE (704) 376-4603

Mecklenburg County services are available without regard to ethnic origin, sex, or disability.

(OFFICE USE ONLY)
FILE: 6193A
TC: 139-072-20
SERIAL: № 19546 ☑ L ☐ CRT

JOB LOCATION

① ADDRESS: 10521 Williams Rd. (STREET NO. / STREET) ② FILE: 6193A
③ JURISDICTION: ④ TAX PARCEL NO.: 139-072-20
⑤ SUBDIVISION: ⑥ LOT: ⑦ BLOCK:

OWNER

⑧ NAME: Jess (FIRST) Phillips (MIDDLE) West (LAST)
⑨ MAILING ADDRESS: 10401 Williams Rd.
⑩ CITY: Charlotte ⑪ STATE: N.C. ⑫ ZIP: 28227
⑬ PHONE: (WORK) 545-8325 ⑭ (HOME) 545-7236

REQUEST

This request is for a(n):

⑮ ☑ New permit
⑯ ☐ Repair or alteration permit
⑰ ☐ Authorization for mobile home exchange
⑱ ☐ Other (specify)

DESIGN CRITERIA

System will serve:

⑲ ☑ Residence ⑳ ☐ Mobile home
㉑ ☐ Business or place of public assembly
㉒ Number of bedrooms? 2 ~~FOUR~~ (TWO)
㉕ Type?
㉓ Maximum occupancy? 2 ~~FIVE~~ (TWO)
㉖ Maximum number of employees?
㉔ Basement? ☐ yes ☑ no JWest 9/27/90
㉗ Maximum number of seats?

WATER SUPPLY

㉘ Water supply from (present or proposed):

A ☑ Individual well
B ☐ Municipal system
C ☐ Community well
D ☐ Community system

㉙ The undersigned, owner of the property described above as the "JOB LOCATION" has read the foregoing application, acknowledges that the contents of same are true, and authorizes agents of the MECKLENBURG COUNTY HEALTH DEPARTMENT to enter onto the property for the purpose of processing this request.

Signed: Jess P. West
Date: 12-4-89

IMPROVEMENT PERMIT

The undersigned, an authorized agent of the MECKLENBURG COUNTY HEALTH DEPARTMENT, certifies that the Department has approved the Request for the Job Location contained in this document. This approval is granted in accordance with the provisions of Laws And Rules For Sanitary Sewage Collection, Treatment And Disposal in effect at the time of issuance of the permit and is subject to the following provisions:

... No work shall be conducted on the septic tank system until an Installation, Construction, Alteration and/or Repair permit is issued by this Department.

... This permit is not transferable, and shall become null and void 36 months from the date of issuance.

B.R. Ferguson, Environmentalist — Date 1-22-90

Director or Authorized Section Head — Date 1-22-90

*This permit must be signed by the Director of Mecklenburg County Health Department or an authorized section head in order to be valid.

MECKLENBURG COUNTY HEALTH DEPARTMENT
ENVIRONMENTAL HEALTH DIVISION

CHARGE SLIP

Date: 12-4-

Name/Company: Jess P. West

Sanitation

Vector Control

O.P.W.D. ✓

Service: Application for Improvement Permit

2 Tank #6 (New)

2 ~~Wells~~ (Two)

MECKLENBURG COUNTY
HEALTH DEPARTMENT
ENVIRONMENTAL HEALTH DIVISION
PAID
DEC 4 1989

Fee $ 200.00

f/West 9/27/90

CK# 143

$200.00

NOTICE:

A processing fee of $15.00 will be charged for all returned checks in accordance with N.C. General Statute 25-3-512.

Completed by

Collected by


PROPOSED PLOT PLAN

HEALTH DEPARTMENT
ENVIRONMENTAL HEALTH DIVISION
1200 BLYTHE BOULEVARD
CHARLOTTE, NC 28203
PHONE (704) 376-4603

FILE: 6193A


TC: 139-072-20

Draw in and name all roads adjoining the property. Draw in and accurately dimension the lot concerned. Accurately indicate property boundaries, proposed and/or existing structures and driveways, underground utilities, and wells and springs within 100 feet of the proposed building or drainfield.

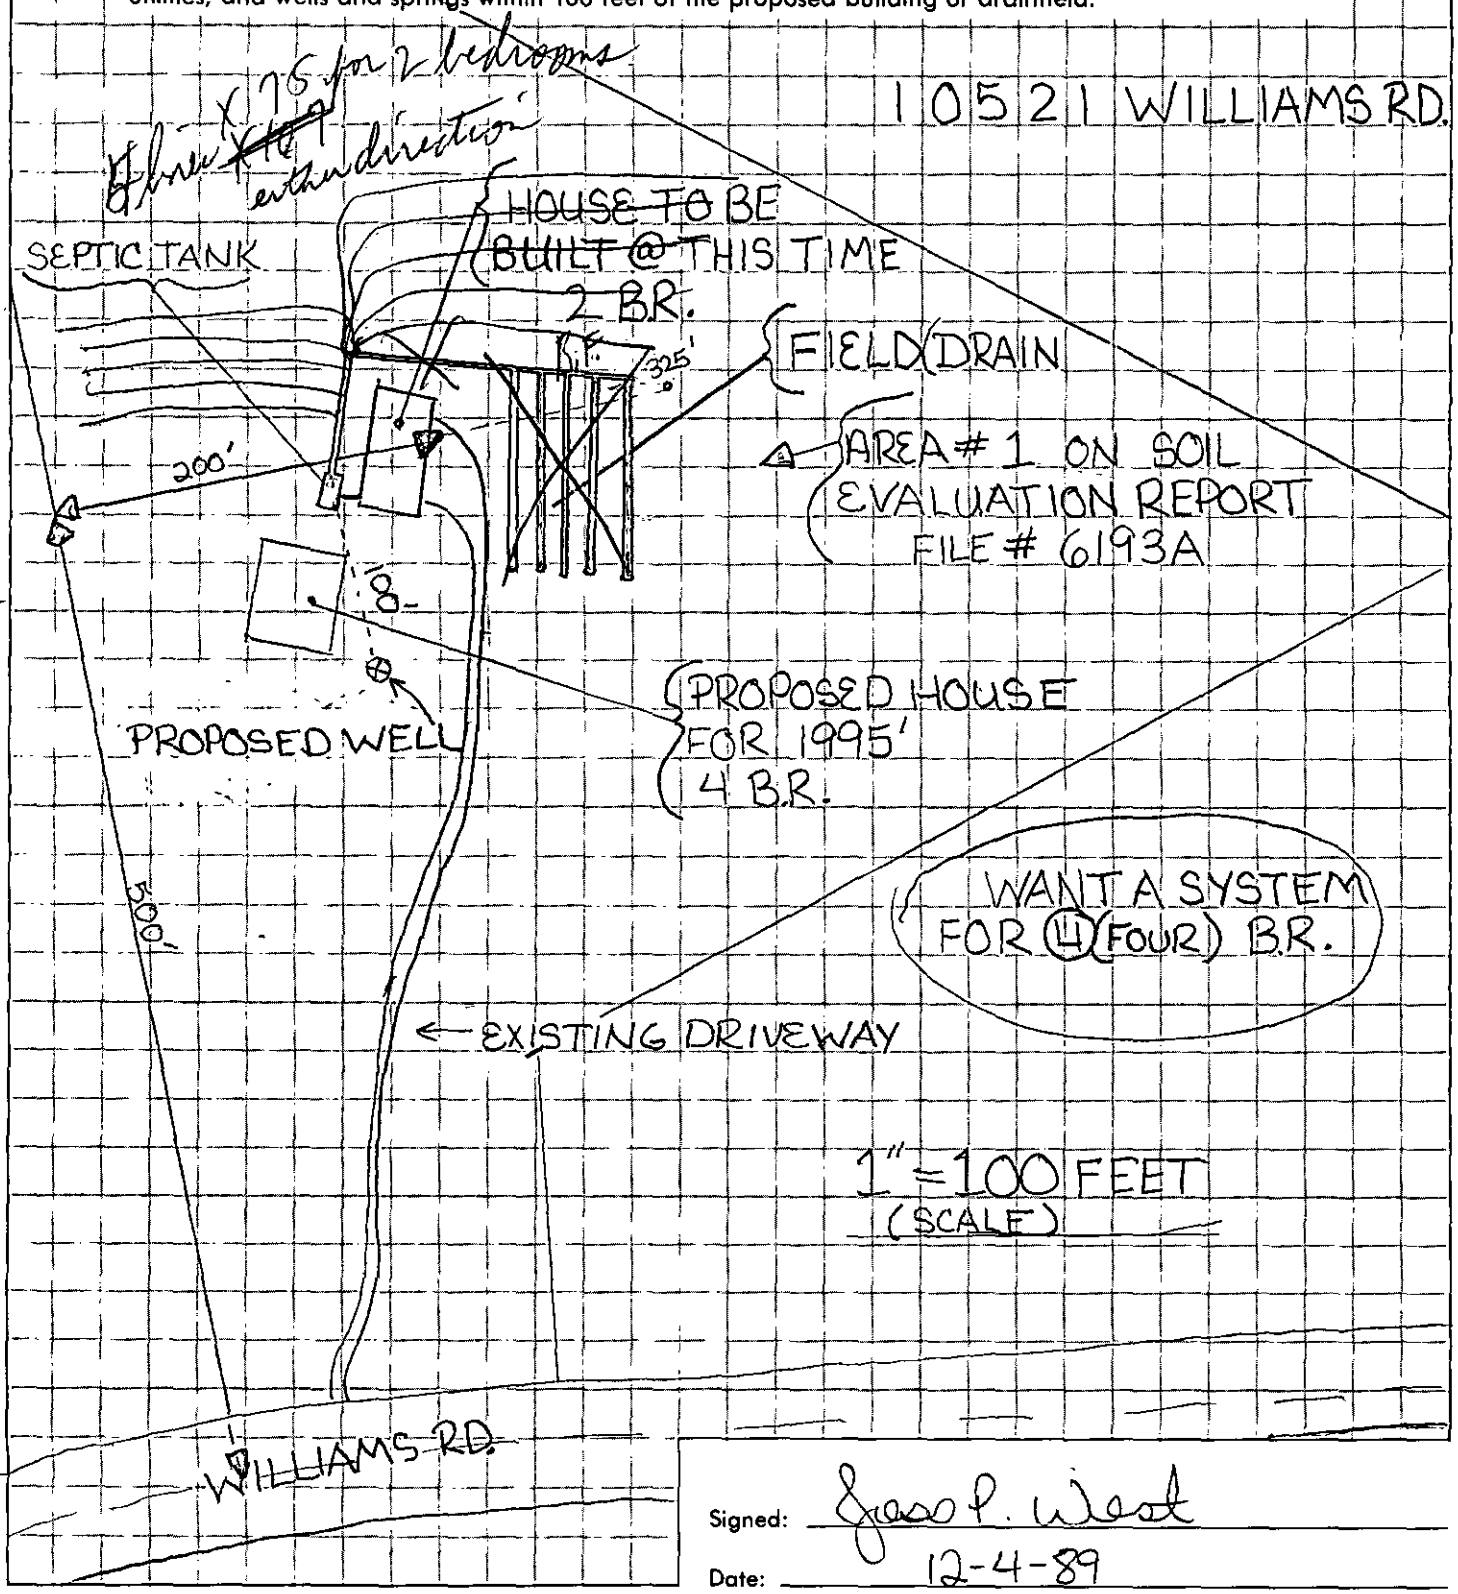

Signed: Jesse P. West

Date: 12-4-89

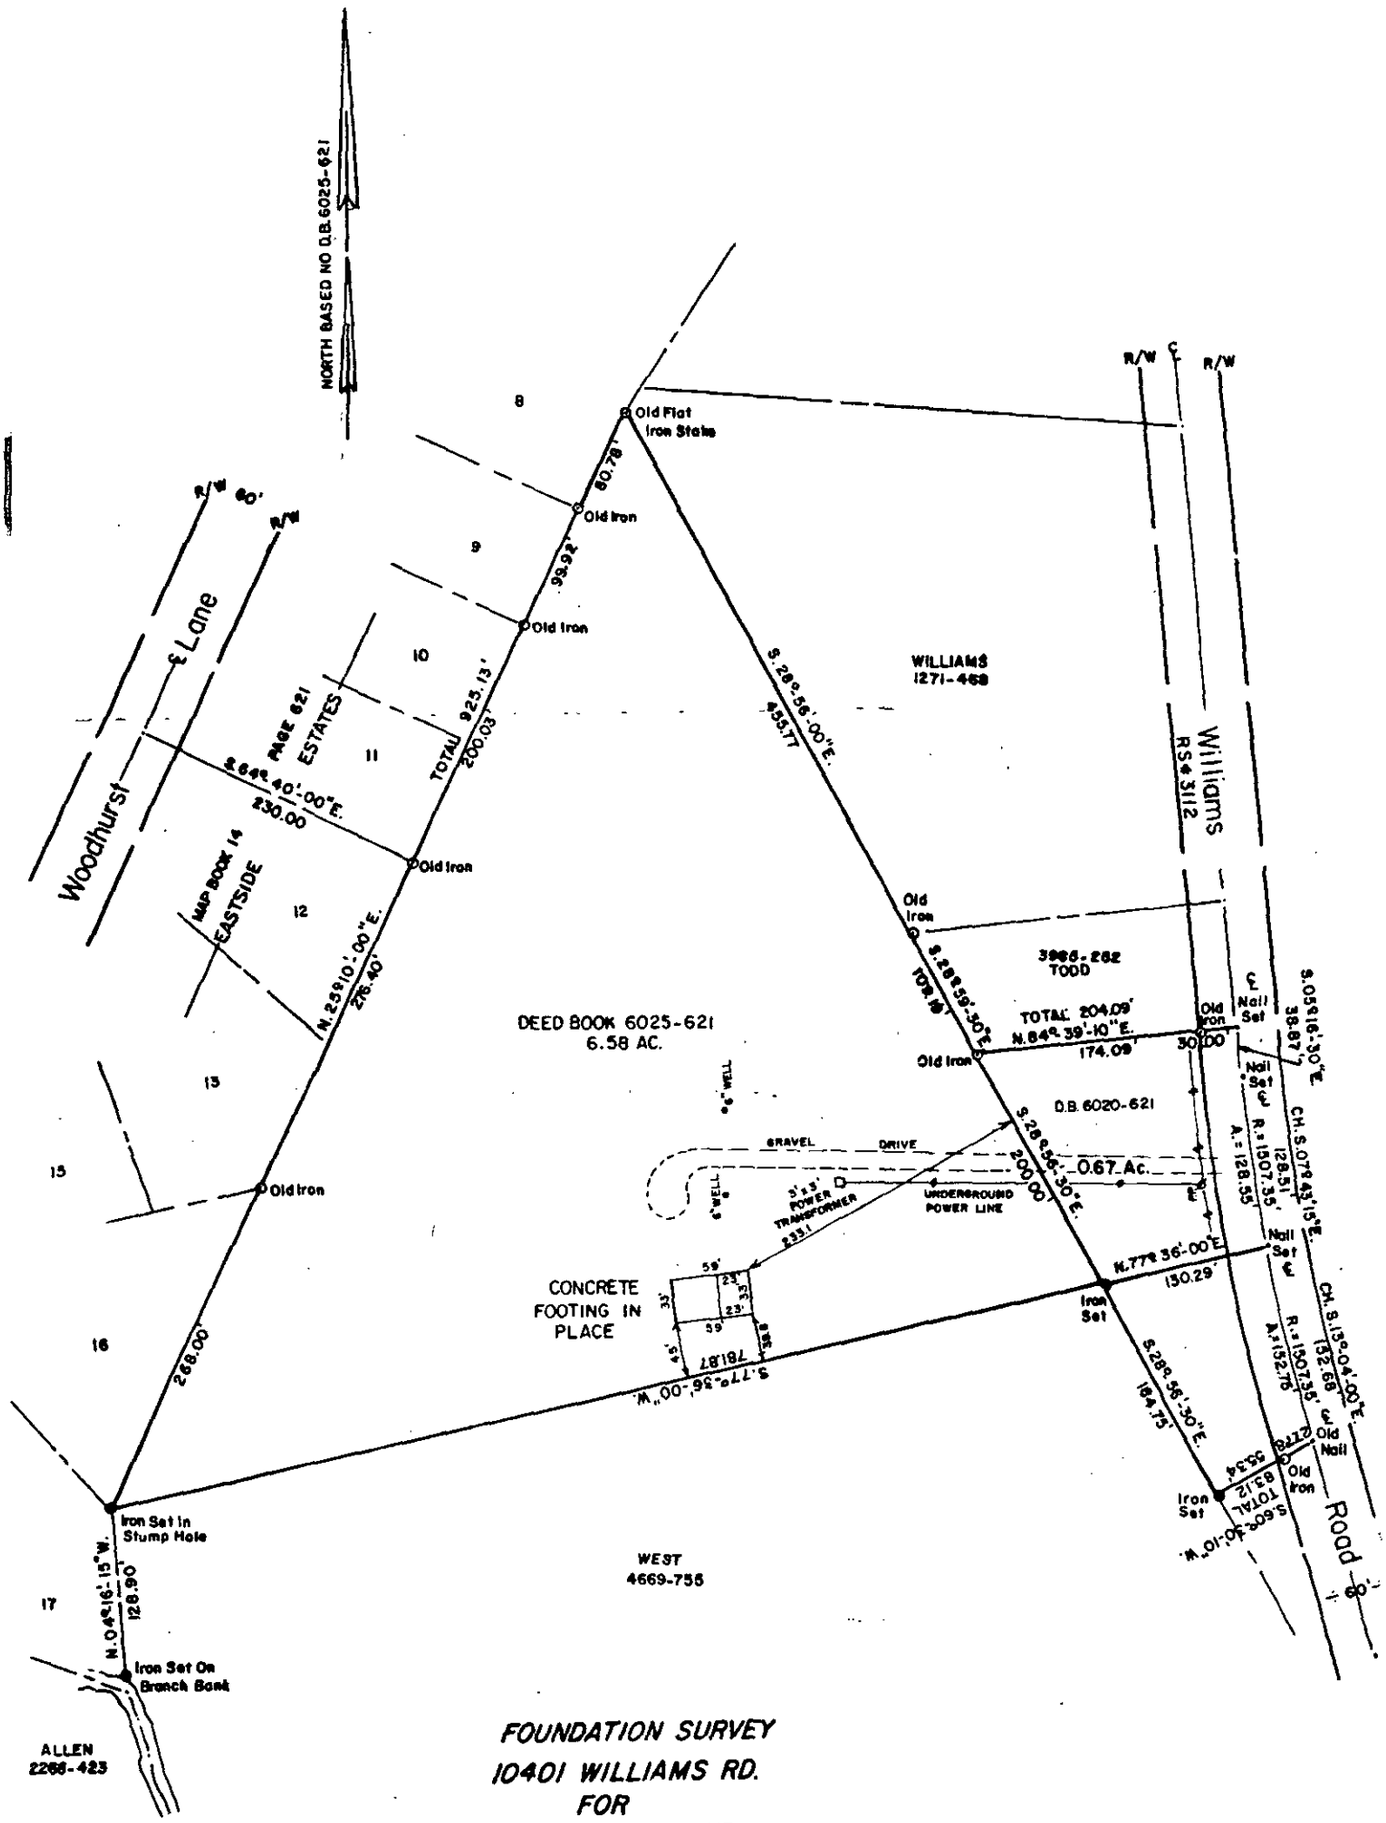

FOUNDATION SURVEY
10401 WILLIAMS RD.
FOR
JESS PHILLIPS WEST

MARCH 18, 1989
Scale 1" = 100'
CLEAR CREEK TWSP.
MECKLENBURG CO., N.C.

NORTH CAROLINA REGISTERED SEAL L-2393 LAND SURVEYOR THOMAS E. MONTGOMERY
5/31/90

MONTGOMERY LAND SURVEYING AND MAPPING CO.
Thomas E. Montgomery
North Carolina Registered Land Surveyor L-2393.
3000 Grey Road
Davidson, N.C. 28036
704/892-9620

REVISED: MAY 30, 1990

DATE: 12-4-89

TO: HEALTH DEPARTMENT - ENVIRONMENTAL HEALTH

FROM: COUNTY ENGINEERING

EHD FILE _____ JURISDICTION CODE Mck

PARCEL NUMBER 139-072-20 pd

ASSIGNED ADDRESS 10521 Williams Rd

EXISTING ADDRESS _____

PROJECT NAME N/A

THE ABOVE DESCRIBED LOCATION HAS BEEN CHECKED CONCERNING:

	APPROVED	NOT APPROVED
1. SUBDIVISION REGULATIONS	☐	☐ *
2. FLOODWAY REGULATIONS	☐	☐ *
3. EROSION CONTROL REGULATIONS	☐	☐ *
4. COMMERCIAL DRAINAGE PLAN	☐	☐ *

	PRESENT	NOT PRESENT
5. PUBLIC UTILITY EASEMENT	☐ *	☐
	YES	NO
6. PROPERTY FRONTS ON THOROUGHFARE	☐ *	☐
	YES	NO
7. DRIVEWAY PERMIT REQUIRED	☐ *	☐

*** If checked, further investigation will be required to determine whether a building permit may be issued by Building Standards for the site.**

REMARKS: Septic Tank & Well

NOTE: THIS FORM MUST BE TURNED IN AT THE CASHIERS OFFICE AT BUILDING STANDARDS WHEN PAYING PERMIT FEES.
A CERTIFICATE OF OCCUPANCY WILL NOT BE GRANTED UNTIL THE TRANSPORTATION DIVISION GRANTS FINAL APPROVAL ON DRIVEWAY(S).

SIGNED: Ben

OPWEAR 02/86

☒ new address

North Carolina
Department of Natural Resources and Community Development
Division of Environmental Management
P.O. Box 27687 - Raleigh, N.C. 27611

WELL ABANDONMENT RECORD

CONTRACTOR Jess P. West (Owner) REG. NO.

1. WELL LOCATION: (Show a sketch of the location on back of form.)

Nearest Town: Mint Hill County Mecklenburgh

10521 Williams Rd Chas NC 28227 Quadrangle No.
(Road, Community, Subdivision, Lot No.)

2. OWNER: Jess P. West

3. ADDRESS: 10401 Williams Rd 28227

4. TOPOGRAPHY: draw, slope, hilltop, valley, flat

5. USE OF WELL: NONE (DRY) DATE: 1-8-90

6. TOTAL DEPTH: 20' DIAMETER: 18"

7. CASING REMOVED:

feet	diameter

8. SEALING MATERIAL:

Neat cement	Sand cement
bags of cement —	bags of cement —
gals. of water —	yds. of sand —
	gals. of water —

Other
Type of material Compact Clay & Dirt
Amount @ 4 Cubic yards


9. EXPLAIN METHOD OF EMPLACEMENT OF MATERIAL

Filled dirt & Clay in hole with @ front loader & Tamped with an old Utility Pole, mounded dirt & Run over with Track loader.

I do hereby certify that this well abandonment record is true and exact.


Jess P West 1-18-90
Signature of Contractor or Agent Date

WELL DIAGRAM: Draw a detailed sketch of the well showing total depth, depth and diameter of screens remaining in the well, gravel interval, intervals of casing perforations, and depths and types of fill materials used.

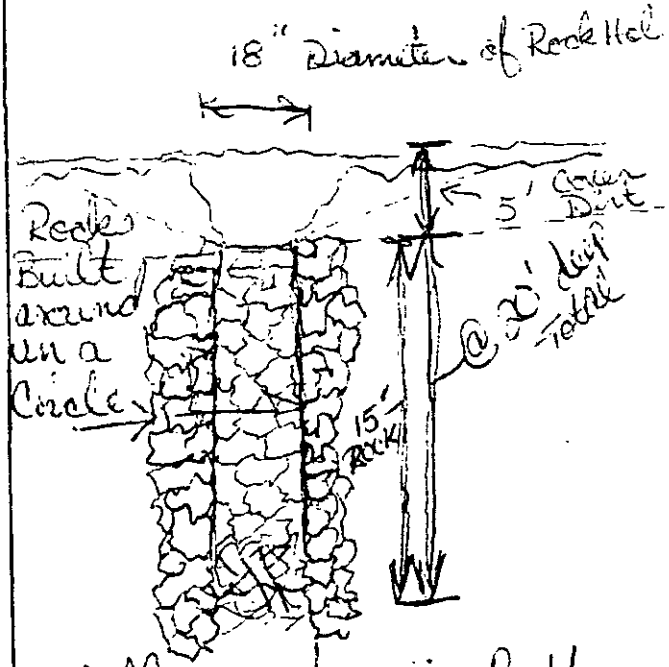

Well was dry in Bottom with sticks & Rocks. ⇒ used a utility pole & Tamped the Bottom & Filled with Lose Red dirt & Clay dirt Tamped again when ½ Full & Filled & Packed with Tracks Loader

:ATION: Draw a location sketch showing the direction and distance of the well to at least two (2) nearby reference points such as roads, intersections and streams. Identify roads with State Highway road identification numbers.

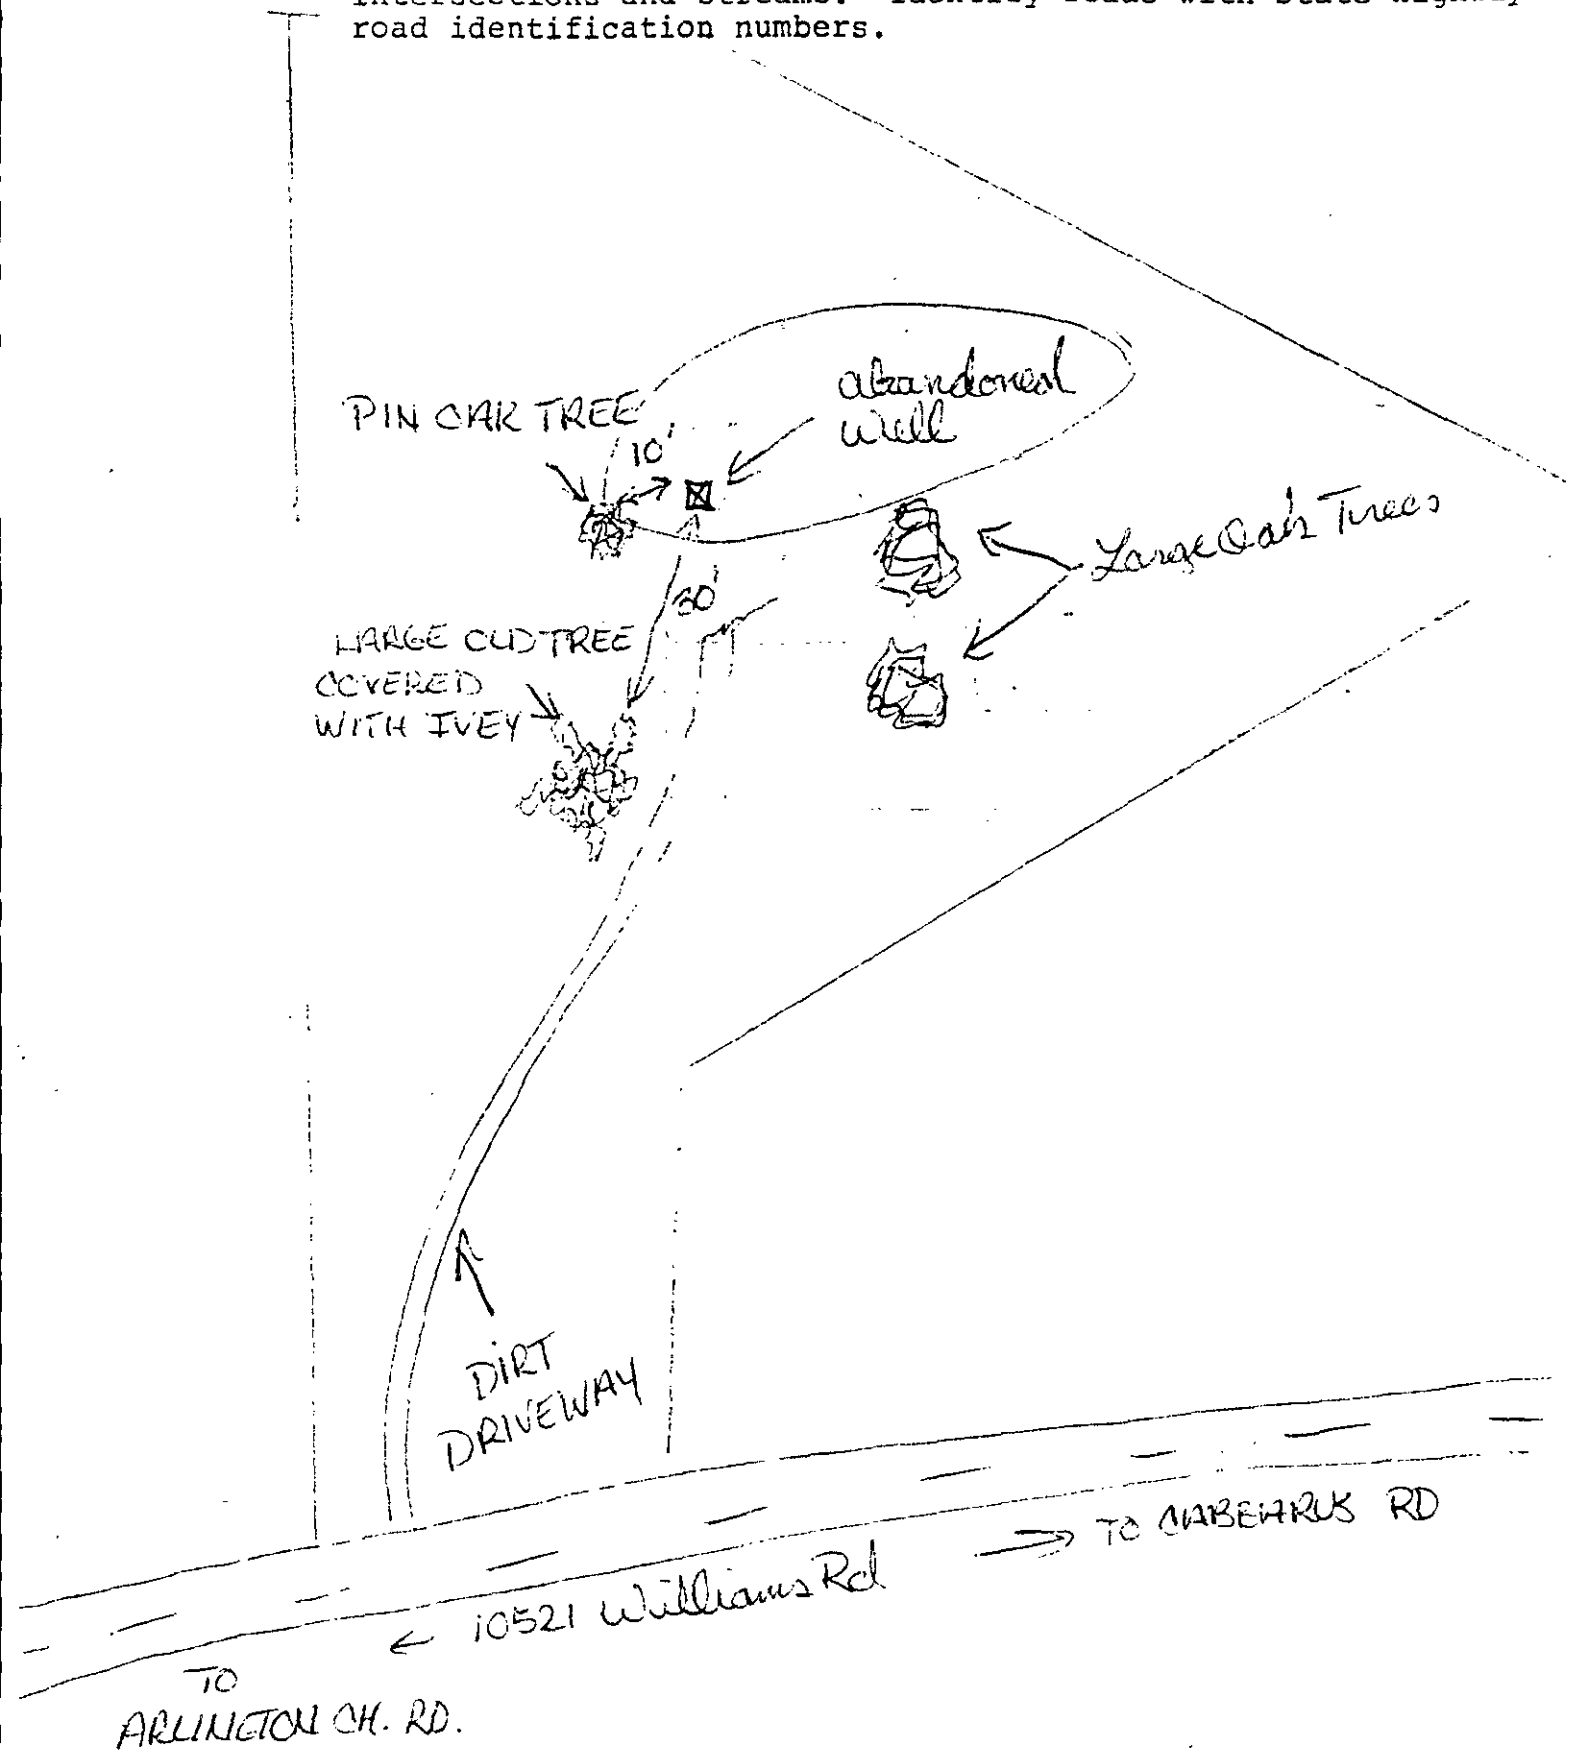

Mecklenburg County
Health Department

Basil G. Deltz, M.D., M.P.H.
Health Director

November 8, 1989

Jess Phillips West
10401 Williams Rd.
Charlotte, NC 28227

RE: Property located at Williams Rd.
FILE: 6193A
PARCEL: 139-072-20

Dear Sir:

At your request, a field investigation was conducted on the property designated above for the purpose of determining site suitability for the installation of a ground absorption sewage disposal system. The property was found to contain a limited area of soils which were classified as PROVISIONALLY SUITABLE for such an installation. A copy of the Site Evaluation Report (Serial Number 16485) is enclosed for your information.

Should you desire to file for permission to install a ground absorption sewage disposal system, please submit an Application For An Improvement Permit with an ACCURATELY dimensioned plot plan detailing the location of current and/or proposed buildings, wells and sewage disposal systems to this office. The plan will be reviewed and if it is found that the area of provisionally suitable soils is adequate for the proposed construction, an Improvement Permit will be issued by this Department.

If I may be of assistance, please do not hesitate to contact me.

Very truly yours,

Gene Vaughan, R.S.
Supervisor On Premises Waste Disposal & Water Supply

Enclosure

Environmental Health Division
1200 Blythe Boulevard • Charlotte, North Carolina 28203 • (704) 376-4603

MECKLENBURG COUNTY HEALTH DEPARTMENT
SITE EVALUATION REPORT
SERIAL NUMBER 16485

File: 6193A Action 1

Parcel: 13907220 PO ☐ PC

Location: Williams Road

Subdivision:


Lot: Block: Acres: Approx .9

Owner:
Address: Jess Phillips West
10401 Williams Road
Charlotte, NC 28227

Comments: _____

Described by: William R. Marlin

Date: 11-7-89

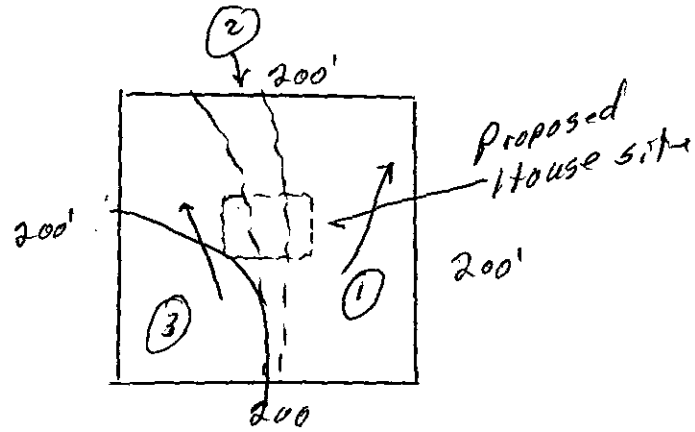

Williams Rd

***** EVALUATION KEY *****

S = Suitable U = Unsuitable
PS = Provisionally Suitable
The "Area Classification" below indicates the suitability of areas in the diagram.

FACTORS	AREA 1	AREA 2	AREA 3	AREA 4	AREA 5	AREA 6
Topography	(S) PS U 2-12%	S PS (U) complex slopes	(S) PS U 2-12%	S PS U	S PS U	S PS U
Texture	S (PS) U clay	S PS U —	S (PS) U clay	S PS U	S PS U	S PS U
Structure	S (PS) U Blocky	S PS U —	S (PS) U Blocky	S PS U	S PS U	S PS U
Drainage	S (PS) U 36" to water	S PS U —	S (PS) U 36" to water	S PS U	S PS U	S PS U
Depth	S (PS) U 36"+	S PS U —	S PS (U) 24-36"	S PS U	S PS U	S PS U
Restrictive Horizons	S (PS) U 36"	S PS U —	S (PS) U 36"	S PS U	S PS U	S PS U
Available Space	S (PS) U limited	S PS U —	S PS U	S PS U	S PS U	S PS U
Other (specify)	S PS U	S PS U	S PS U	S PS U	S PS U	S PS U
Soil Group/Series	WA Cecil-like	Complex slopes old Road	WA Pacolet-like			
Area Classification	S (PS) U	S PS (U)	S PS (U)	S PS U	S PS U	S PS U

APPLICATION FOR SOIL INVESTIGATION

HEALTH DEPARTMENT
ENVIRONMENTAL HEALTH DIVISION
1200 BLYTHE BOULEVARD
CHARLOTTE, NC 28203
PHONE (704) 376-4603

(OFFICE USE ONLY)

RECEIVED
MECKLENBURG COUNTY
HEALTH DEPT.
SEP 1 [illegible] 1989
ENVIRONMENTAL HEALTH
DIVISION

FILE: 6193A

TC: 139-072-20 AO

☐ PC ☐ REPT

JOB LOCATION

① ADDRESS: Williams Road

② SUBDIVISION: NONE ③ LOT: ④ BLOCK:

⑤ PARCEL REFERENCE: BOOK NO.: PD 139 PAGE NO.: 07 PARCEL NO.: 20

⑥ DEED REFERENCE: BOOK NO.: 6025 PAGE NO.: 0621

OWNER

⑦ NAME: Jess (FIRST) Phillips (MIDDLE) West (LAST)

⑧ MAILING ADDRESS: 10401 Williams Road

⑨ CITY: Charlotte ⑩ STATE: N C ⑪ ZIP: 28227

⑫ PHONE: (WORK) 545-8325 (HOME) same


⑬ Accurately diagram and dimension lot.

See Attached TAX MAP

Boundary outlined in pink

—— Property Line

+++++++ Areas to be tested

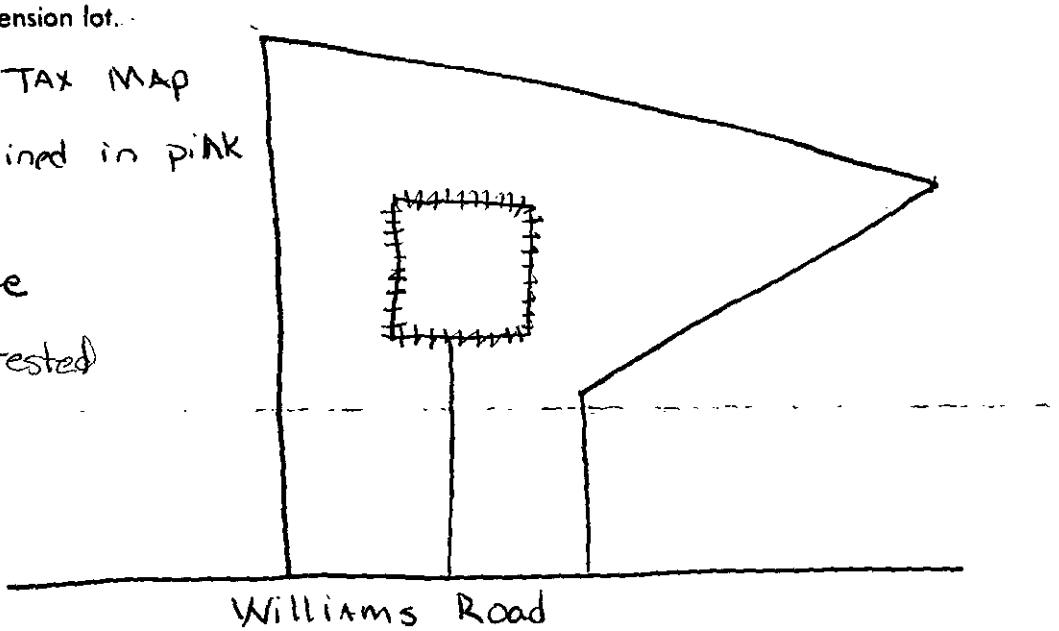

⑭ The undersigned, owner of the property described above as the "JOB LOCATION" has read the foregoing application, acknowledges that the contents of same are true, and authorizes agents of the MECKLENBURG COUNTY HEALTH DEPARTMENT to enter onto the property for the purpose of processing this request.

Signed: Jess Phillips West

Date: September 5, 1989

Mecklenburg County services are available without regard to ethnic origin, sex, or disability.

WHITE - HEALTH DEPARTMENT'S COPY • CANARY - ENVIRONMENTALIST'S COPY • PINK - OWNER'S COPY

MECKLENBURG COUNTY HEALTH DEPARTMENT
ENVIRONMENTAL HEALTH DIVISION

CHARGE SLIP

Date: 9/19/89

Name/Company: Jess West

Sanitation _____

Vector Control _____

O.P.W.D. ✓

Service: Soil
Water
6193A

MECKLENBURG COUNTY
HEALTH DEPARTMENT
ENVIRONMENTAL HEALTH DIVISION
PAID
SEP 19 1989

Fee: $ 40.00

CK # 237
$40.00

NOTICE:

A processing fee of $15.00 will be charged for all returned checks in accordance with N.C. General Statute 25-3-512.

Completed by _____ Collected by _____

BILLING — WHITE CUSTOMER COPY — YELLOW

DEEDBOOK PAGE

6025 0621

PRESENTED FOR REGISTRATION
89 MAY 15 PM 4:07
ANNE A. POWERS
REGISTER OF DEEDS
MECKLENBURG CO., N.C.

354

221539

STATE OF NORTH CAROLINA
MAY 15 '89
P.B. 10709
Real Estate Excise Tax
≈03.00

Excise Tax

Recording Time, Book and Page

Tax Lot No. ..... Parcel Identifier No. 139-072-24

Verified by ..... County on the ..... day of ....., 19.....

by .....

Mail after recording to James J. Caldwell, 101 N. McDowell St., #116, Charlotte, NC 2820

This instrument was prepared by James J. Caldwell

Brief description for the Index 6.58 acres off Williams Road

NORTH CAROLINA GENERAL WARRANTY DEED

THIS DEED made this 15th day of May, 19 89, by and between

GRANTOR	GRANTEE
LEWIS ALBERT WEST, JR. and wife, SHIRLEY P. WEST	JESS PHILLIPS WEST (Single) 10401 Williams Road Charlotte, NC 28227

STAMPS 3.00
FEE 8.00
<> 11.00
CASH 11.00

8:25 #5185 000
05/15/89

Enter in appropriate block for each party: name, address, and, if appropriate, character of entity, e.g. corporation or partnership.

The designation Grantor and Grantee as used herein shall include said parties, their heirs, successors, and assigns, and shall include singular, plural, masculine, feminine or neuter as required by context.

WITNESSETH, that the Grantor, for a valuable consideration paid by the Grantee, the receipt of which is hereby acknowledged, has and by these presents does grant, bargain, sell and convey unto the Grantee in fee simple, all that certain lot or parcel of land situated in the City of ....., Clear Creek Township, Mecklenburg County, North Carolina and more particularly described as follows:

BEGINNING at an iron set in stump hole, which beginning iron is located North 04-16-15 West 128.90 feet from an iron set on Branch Bank and the above call being also a rear line of Lot 17 of Eastside Estates recorded in Map Book 14, Page 621 of the Mecklenburg Public Registry, reference to which map is hereby made, and running thence from said beginning iron set in stump hole North 25-10-00 East along a western boundary line of the property of Grantors described in Deed Book 4669, Page 755 of the Mecklenburg Public Registry 925.13 feet to an Old Flat iron stake, and this line being also the rear lines of Lots 16, 13, 12, 11, 10, 9 and a portion of Lot 8 of Eastside Estates herein above referred to; and running thence South 28-56-00 East along the western line of the Williams property described in Deed Book 1271, Page 468 of the Mecklenburg Public Registry 455.77 feet to an old iron, the northwest rear corner of Todd property described in Deed Book 3985, Page 252 of the Mecklenburg Public Registry; thence South 28-59-30 East along the rear line of said Todd property 109.19 feet to an old iron, another Todd corner; thence South 28-56-30 East 200 feet to an iron set; thence a new property line South 77-36-00 West 781.87 to the point and place of BEGINNING, and being 6.58 acres, more or less, all of which is

N. C. Bar Assoc. Form No. 3 © 1976, Revised © 1977 — James Williams & Co., Inc., Box 127, Yadkinville, N. C. 27055
Printed by Agreement with the N. C. Bar Assoc. – 1981

shown on survey and map prepared by Montgomery Land Surveying and Mapping Co., Thomas E. Montgomery, N.C.L.S. #2593, dated March 18, 1989 for Jess Phillips West, reference to said maps, surveys and deeds being hereby made.

Being a portion of the property conveyed to Lewis Albert West, Jr. and wife, Shirley Phillips West by deed recorded in Book 4669, Page 755, in the Mecklenburg Public Registry, reference to said deed being hereby made.

In the event of a sale, or other transfer of this property, other than through a security foreclosure sale, the Grantors herein, Lewis Albert West and wife, Shirley P. West, shall have the right of first refusal to purchase the above-described property.

The property hereinabove described was acquired by Grantor by instrument recorded in .....

Book 4669, Page 755, Mecklenburg Public Registry

A map showing the above described property is recorded in Plat Book ..... page .....

TO HAVE AND TO HOLD the aforesaid lot or parcel of land and all privileges and appurtenances thereto belonging to the Grantee in fee simple.

And the Grantor covenants with the Grantee, that Grantor is seized of the premises in fee simple, has the right to convey the same in fee simple, that title is marketable and free and clear of all encumbrances, and that Grantor will warrant and defend the title against the lawful claims of all persons whomsoever except for the exceptions hereinafter stated. Title to the property hereinabove described is subject to the following exceptions:

BEEDBOOK PAGE

6025 0622

3.00

IN WITNESS WHEREOF, the Grantor has hereunto set his hand and seal, or if corporate, has caused this instrument to be signed in its corporate name by its duly authorized officers and its seal to be hereunto affixed by authority of its Board of Directors, the day and year first above written.

..... (Corporate Name)

By: .....

..... President

ATTEST:

.....

..... Secretary (Corporate Seal)

USE BLACK INK ONLY

Lewis Albert West, Jr. (SEAL)

Shirley P. West (SEAL)

..... (SEAL)

..... (SEAL)

SEAL-STAMP

NORTH CAROLINA, Mecklenburg County.

I, a Notary Public of the County and State aforesaid, certify that Lewis Albert West, Jr. and wife, Shirley P. West Grantor,

personally appeared before me this day and acknowledged the execution of the foregoing instrument. Witness my hand and official stamp or seal, this 15 day of May, 1989

My commission expires: 2/23/93 Ellen G. Goode Notary Public

SEAL-STAMP

NORTH CAROLINA, ... County.

I, a Notary Public of the County and State aforesaid, certify that .....,

personally came before me this day and acknowledged that he is ..... Secretary of

..... a North Carolina corporation, and that by authority duly given and as the act of the corporation, the foregoing instrument was signed in its name by its .....

President, sealed with its corporate seal and attested by ..... as its ..... Secretary.

Witness my hand and official stamp or seal, this .....day of ....., 19.....

My commission expires: ..... Notary Public

The foregoing Certi

.....

.....

is/are certified to b first page hereof.

.....

By .....

State of North Carolina, County of Mecklenburg

The foregoing certificate(s) of

Ellen G. Goode

a Notar(y) (ies) Public (is) (are) certified to be correct.

This 15 day of May 19 89 .

Anne C. Powers, Register of Deeds

By: Charlotte W. Pettit Deputy

.....

.....

.....

id in the Book and Page shown on the

.....COUNTY

N. C. Bar Assoc. Form No. 3 © 1976, Revised © 1977 – James Williams & Co., Inc., Box 127, Yadkinville, N. C. 27055
Printed by Agreement with the N. C. Bar Assoc. – 1981