Date Received 6/6/79

MECK COUNTY DEPARTMENT OF
RECEIVED
JUN 1 1979
ENVIRONMENTAL HEALTH

2

APT No. 15702

T. No. 137-132-08

Map Date

MECKLENBURG COUNTY
DEPARTMENT OF ENVIRONMENTAL HEALTH

APPLICATION FOR SOIL INVESTIGATION

1) NAME OF OWNER Colonial Service Corporation
(LAST / FIRST / MIDDLE)

2) ADDRESS OF OWNER P.O. Box 10 Monroe, N. C. ZIP 28110

3) PHONE NO. Home _____ Office 372-0763


4) LOCATION OF PROPERTY N. C. #51 Mint Hill, N. C. (Prospector Ln)
(STREET OR COUNTY ROAD)

5) SUBDIVISION Bainbridge LOT NO 32 BLOCK NO. _____

MAP BOOK NO 18 PAGE NO. 347 & 348

6) DEED REFERENCE DEED BOOK _____ PAGE NO

Application is hereby made to the Mecklenburg County Department of Environmental Health for the conduct of a soil investigation and an on site inspection of the lot hereinabove described for the purpose of determining if the lot is suitable for the installation of an individual septic tank wastewater treatment system with subsurface soil absorption effluent discharge

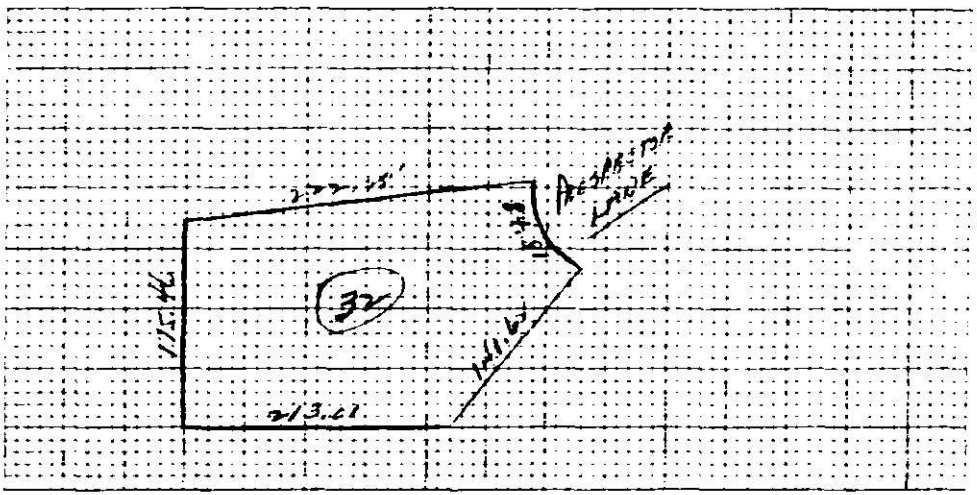

7) ACCURATELY DIAGRAM & DIMENSION LOT

OWNER

EHD-5-76

Environmental Health Department's Copy

NORTH CAROLINA
DEPARTMENT OF HUMAN RESOURCES
DIVISION OF HEALTH SERVICES
RALEIGH, NORTH CAROLINA

APPENDIX H
SITE EVALUATION

S.I.R. NO. 15702
TC. P0 137-132-08

(Ground Absorption Sewage Disposal)

OWNER: COLONIAL SERVICE CORP. DATE REQUESTED: 5-17-79
ADDRESS: P.O. BOX 10 MONROE, N.C. PLAT NO.:
COUNTY: UNION 28110 LOT SIZE: 43,065
LOCATION OF SITE: BLAIR RD. BAIN BRIDGE Prospector Lot - 22 + 32

FACTORS	AREA 1	AREA 2	AREA 3	AREA 4
1. SLOPE (%)	S (PS) 0-6 U	S (PS) 2-10 U	S PS U	S PS U +
2. SOIL TEXTURE (12-36 in.) (Sandy, loamy, clayey, Note 2:1, Clay)	S PS 2-1 (U)	S PS 2-1 (U)	S PS U	S PS U
3. SOIL STRUCTURE (12.36 in.) (Clayey Soils)	S PS Massive (U)	S PS Massive (U)	S PS U	S PS U
4. SOIL DEPTH (In.)	S PS >48 (U)	S PS >48 U	S PS U	S PS U
5. RESTRICTIVE HORIZONS (In.) (Imprevious Strata, Rock)	S PS Clay (U)	S PS Clay (U)	S PS U	S PS U
6. SOIL DRAINAGE/GROUNDWATER (External & Internal)	S PS slow (U)	S PS slow (U)	S PS U	S PS U
7. SOIL PERMEABILITY (Percolation Rate)	S PS slow (U)	S PS slow (U)	S PS U	S PS U
8. OTHER (Specify)	S PS U	S PS U	S PS U	S PS U
9. SITE CLASSIFICATION	Unsuitable	Unsuitable		
SOIL SERIES	Helena And Fillover Helena	ENON And Fillover ENON		

S - Suitable PS - Provisionally Suitable U - Unsuitable


* See Diagram on Back (Include: Soil areas, property lines, roads, streams, gullies, wet areas, fill areas, wells, water bodies, slope patterns, etc)

Recommendations/Comments:

Described By: W. B. Ramsey
Title: Soil Scientist Date: 6-19-79

DHS Form 2601 (2/77)
Sanitation

2

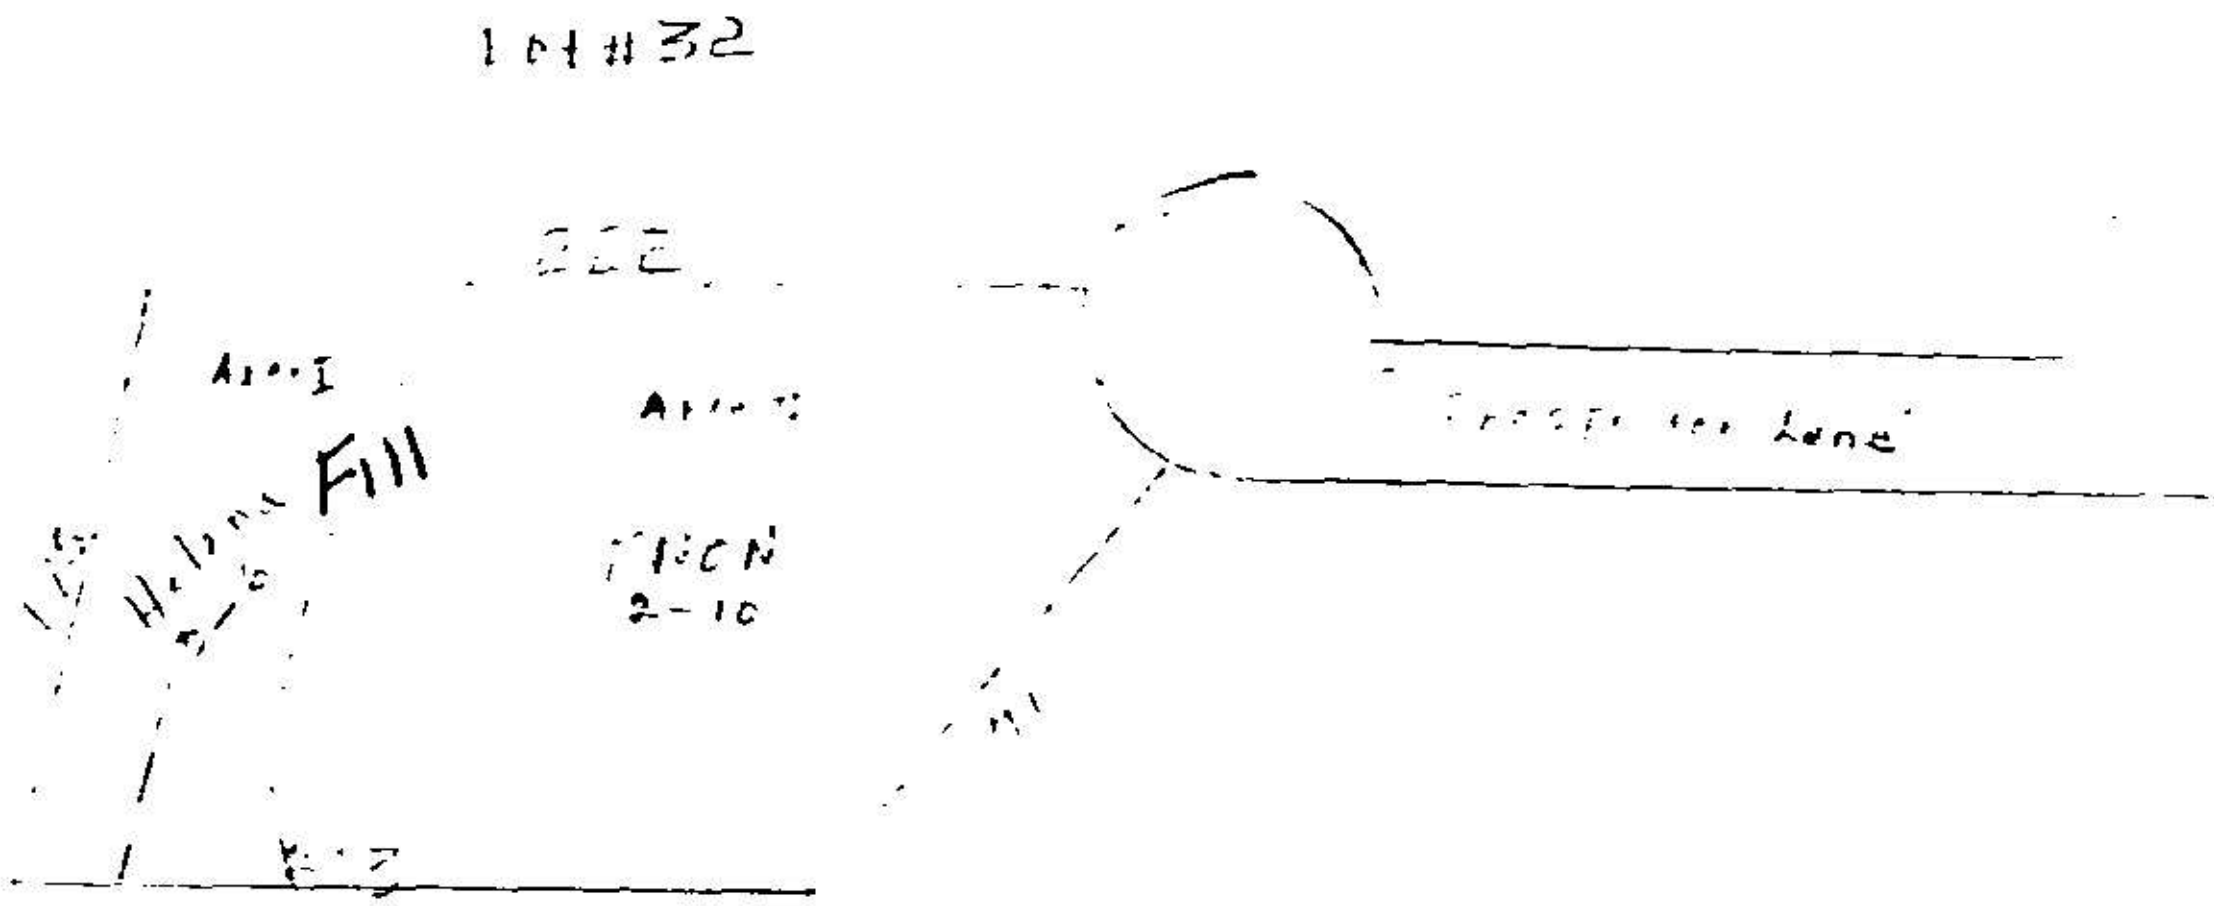
Lot #32
Area I
Fill
2-10

MECKLENBURG COUNTY
DEPARTMENT OF ENVIRONMENTAL HEALTH
1200 BLYTHE BOULEVARD
CHARLOTTE, NORTH CAROLINA 28203

SITE INVESTIGATION REPORT
INDIVIDUAL SEPTIC TANK SYSTEM
WITH SUBSURFACE,
SOIL ABSORPTION,
EFFLUENT DISCHARGE

SIR.NO. _____
T.C. NO. 15702
MAP DATE pg 137-132-08
DATE _____

June 27, 1979

NAME OF OWNER _____

ADDRESS OF OWNER Colonial Service Corporation

LOCATION OF LOT PO Box 10, Monroe

Prospector Lane, Lot 32

As determined under the Rules and Regulations promulgated by the Commission for Health Services, Division of Health Services, North Carolina Department of Human Resources, Raleigh, North Carolina, the soils on the lot described above were found to be unsuitable for the installation of an individual septic tank-soil absorption system. This site cannot be approved for a septic tank system due to the following reason:

Soil Structure Massive
Soil Permeability Unsuitable
Site Classification Unsuitable

Stephen J. Wood, Environmentalist

EHD 398
7/77

Date Received 7-23-84

RECEIVED JUL 23 1984

ICAR (S) Application No. 15702

T. C. No. 137-173-24


Map Date _____

MECKLENBURG COUNTY
DEPARTMENT OF ENVIRONMENTAL HEALTH

Application for an
Installation, Construction, Alteration, and/or Repair Permit
(Individual Septic Tank System with Subsurface, Soil Absorption, Effluent Discharge)

The owner of that property described hereinafter hereby applies to the Mecklenburg County Department of Environmental Health for a permit to:

1) X Install or Construct 2) ___ Alter or Repair an individual septic tank wastewater treatment system with a subsurface, soil absorption, effluent discharge.

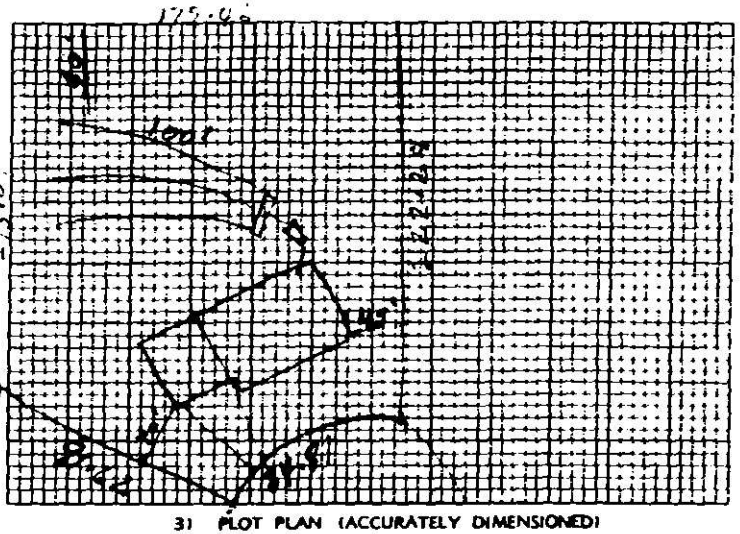

3) PLOT PLAN (ACCURATELY DIMENSIONED)

Mobile Home ___ Yes X No
Residence X Yes ___ No
4) No of Bedrooms 3
5) Business Use — Max No Employees ___
6) Washing Machine X Yes ___ No
7) Garbage Disposal X Yes ___ No
8) Dishwasher X Yes ___ No
9) Water Supply:
A) Individual Well ___
B) Governmental System ___
C) Community System
1 Well source X
2 Governmental source ___
10) Sewage System
House located within 200 feet of public sewer ___ Yes X No
House located within 200 feet of community sewer ___ Yes X No
11) FHA Case No ___
12) VA Case No. ___

13) NAME OF OWNER Colonial Service Corp. (LAST / FIRST / MIDDLE)

14) ADDRESS OF OWNER P.O. Box 23235 Charlotte NC 28212

15) PHONE NO. Home 536-0142 Office 598-7769

16) LOCATION OF SYSTEM 9300 [redacted] Prospector Lane (STREET OR COUNTY ROAD)

17) SUBDIVISION Bainbridge Lot No. 32 Block No. ___

Map Book No. ___ Page No. ___

18) DEED REFERENCE — DEED BOOK ___ AT PAGE ___

19) HAS A SOIL INVESTIGATION BEEN RUN? ___ YES ___ NO DATE RUN ___

20) PTR NUMBER (See Instructions) ___

The undersigned person hereby agrees that he has read the foregoing application and that the contents of same are true. It is understood that any permit applied for herein shall be void and of no effect if any of the above facts are not true.


7-23-84
DATE OF APPLICATION

Colonial Service Corp.
OWNER By Frank Williams

END-5-76

Environmental Health Department's Copy

SIR 15702

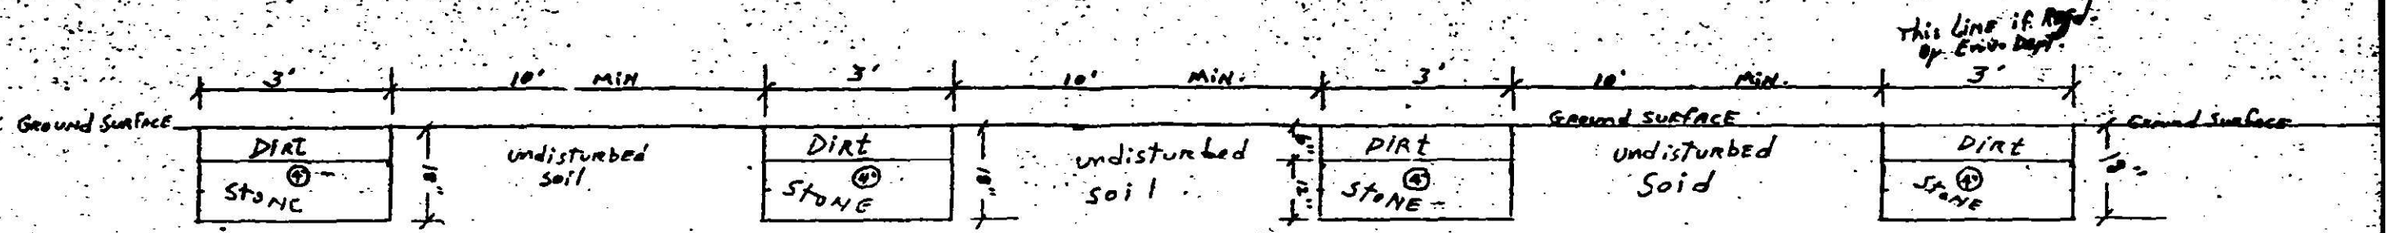

SEPTIC SYSTEM - SECTION

SCALE: 1/2" = 1'

MECKLENBURG COUNTY
DEPARTMENT OF ENVIRONMENTAL HEALTH

September 28, 1984

Mr. French Williams
Colonial Service Corporation
P.O. Box 23235
Charlotte, N.C. 28212

Ref: Property located at 9300 Prospector Lane
Property located at 9200 Old Gold Mine Court

Dear Mr. Williams:

Receipt of revised plans for systems of liquid waste disposal on the above referenced property is hereby acknowledged. The plans have been reviewed in conjunction with "Laws And Rules For Sanitary Sewage Collection, Treatment, And Disposal" 10 NCAC 10A .1900 and additional site evaluations have been conducted.

The sites have been determined to be unsuitable as to soil structure, soil texture, presence of restrictive horizons, soil drainage, soil permeability and soil depth. Such sites are not suitable for the installation of conventional sewage disposal systems as submitted. The plans have therefore been disapproved.

I am unaware of any conventional or modified on-site sewage disposal systems which could be installed in accordance with current state regulations, on these lots.

Should you desire to pursue this matter, additional plans and substantiating data to indicate that the system could be expected to function properly may be submitted for review. Appeals should be conducted in accordance with the provisions of 10 NCAC 10A .1965.

Sincerely,

Bill D. Hardister Jr.
Environmental Health Supervisor
On Premises Waste Disposal

BDH/kvj

cc: File 15337
File 15702