

BELT ROAD
139-192-03

5/21/2007

duponbj

Groundwater and Wastewater Services File Imaging Project
May 2007

Barcode Font = IDAutomationHC39M

CERTIFICATE OF COMPLETION/OPERATION PERMIT

MECKLENBURG COUNTY · ENVIRONMENTAL HEALTH ·
1200 BLYTHE BOULEVARD
CHARLOTTE, NC 28203
PHONE (704) 376-4603

FILE: 4620-A DATE: 8-23-88
TC: 139-191-92 ☐ L ☑ CRT
SERIAL № 11366

Name of Owner Boy Scouts of America Juris.:
Address of Property 9398 Bells Rd.

Inspection Data:

Tank Material PVC
Total Length of Drainfield 400'
Number of Lines 4 @ 100'
Cover Depth 12"
Water Supply Source well
Distance to Water Source > 50'
Excavation Inspected 8-23-88
Tank(s) Inspected 8-23-88
Wash Line Inspected
High Water Alarm Inspected

PLOT

Design: 1988, 1500ST, con, 1200SFT, 12", georgeville CTR# 90

The undersigned has inspected the Septic Tank System described above, and certifies it has been
☑ installed or constructed ☐ altered or repaired
☑ in accordance with the permit issued ☐ as detailed in the plot above
and meets the provisions of 10 NCAC 10A .1900, "Laws And Rules For Sanitary Sewage Collection, Treatment, And Disposal" in effect on the date of issuance of the permit. The issuance of this
☑ Certificate of Completion ☐ Operation Permit
does not in any way guarantee that the system will operate properly or relieve any person now or hereafter owning, controlling, or using such system from any liability resulting from the failure of the system to operate properly. This document is issued subject to those restrictions and conditions shown on the permit(s) and the provisions of 10 NCAC 10A .1900 in addition to those listed below under "COMMENTS." This document shall be null and void if any information contained in the application is untrue or if any additions are made to the property which would increase the requirements for said system.

COMMENTS:

B.R. Ferguson
Environmentalist

Mecklenburg County services are available without regard to ethnic origin, sex, or disability.

INSTALLATION, CONSTRUCTION, ALTERATION, AND/OR REPAIR PERMIT

MECKLENBURG COUNTY · ENVIRONMENTAL HEALTH ·
1200 BLYTHE BOULEVARD
CHARLOTTE, NC 28203
PHONE (704) 376-4603

FILE: 4620-A DATE: 8-17-88

TC: 139-19A-92 ☐ L

SERIAL № 12095

Permission is hereby given to ✓ Install or Construct, _____ Alter or Repair the individual septic tank wastewater treatment system with subsurface, soil absorption, effluent discharge as specified herein at the described location. This permit is granted based upon the information supplied in the application dated 7-6-88. All work shall be completed on or before 9-17-88, after which date this permit shall be null and void. The system shall meet all of the construction requirements of 10 NCAC 10A .1900 which are in effect on the date of the granting of this permit. A Certificate of Completion or an Operation Permit must be obtained from the Mecklenburg County Department of Environmental Health before any system can be covered up or placed into service. The issuance of this permit does not in any way guarantee that the system anticipated to be constructed will operate properly, or relieve any person now or hereafter owning, controlling or using such system from any liability resulting from the failure of the system to operate properly.

Alt. System
Plan on File

PLOT OF SYSTEM

Liquid Capacity of Septic Tank 1500 gallons

Liquid Capacity of Dosing Tank — gallons

Tank Construction PCC

Absorption and/or Nitrification Lines:

Trench Width 3 feet

Total Line Length 400 feet

Number of Lines Four

Depth of Stone 12 inches

Distance from House 5' feet

Distance from Property Line 10' feet

Distance from Well >50' feet

NAME OF OWNER Boy Scouts of America

LOCATION OF PROPERTY 9398 Belt Rd.

Comments: Four Trenches 100'X3'X12" stone, max trench depth of 24"

Jim Ennis
Division or Section Head

Jim Ennis
Environmentalist

* If this permit is for the installation or construction of a new system, it must be signed by the division or a section head of the Department of Environmental Health in order to be valid. Only the signature of the Environmentalist is required where an existing system is being altered or repaired.

WHITE - ENVIRONMENTAL HEALTH DEPARTMENT'S COPY ● CANARY - ENVIRONMENTALIST'S COPY ● PINK - OWNER OR AGENTS COPY

Drawn By: a
mail to: Environmental Health Dept.

PRESENTED FOR REGISTRATION

REAL ESTATE
BOOK 5821 PAGE 695

FILE NO. 4620A

Jul 27 10 02 AM '88

CHARLIE JONES
REGISTER OF DEEDS
MECKLENBURG CO., N.C.

56

STATE OF NORTH CAROLINA
COUNTY OF MECKLENBURG

ACKNOWLEDGEMENT OF REQUEST BY OWNER FOR RECLASSIFICATION OF SITE FROM "UNSUITABLE" TO "PROVISIONALLY SUITABLE" UNDER 10 NCAC 10A .1948(c)

The undersigned, Mecklenburg County Council, Boy Scouts of America, Inc. by Betty B. Conder and Paul R. Moore,

owner of property located at 9408 Belt Road, Midland, NC 28107

("the site") and described in an instrument recorded in Book 5758 at Page 404-408, Mecklenburg Public Registry, hereby acknowledges that he applied to the Mecklenburg County Department of Environmental Health ("the Department") for a permit to install a septic tank sewage disposal system on the site; that the Department evaluated the site for suitability for such a system in accordance with the regulations promulgated by the North Carolina Commission for Health Services as 10 NCAC 10A .1934 et seq; that the Department originally classified the site as "unsuitable" pursuant to the standards set forth in the regulations; that the undersigned requested pursuant to 10 NCAC 10A .1948(c) that the Department reclassify the site as "provisionally suitable" in light of the particular septic tank system proposed by the undersigned; that the Department considered various studies, data and other information which indicate to the Department that the septic tank system proposed by the undersigned can reasonably be expected to function satisfactorily and thus that the findings specified in 10 NCAC 10A .1948(c)(1), (2), and (3) can be made; and that the Department therefore reclassified the site as "provisionally suitable" and issued an appropriate permit for such proposed septic tank system.

The undersigned further acknowledges that the proper design, construction, operation and maintenance of such septic tank system is his responsibility and that neither the Department nor its officials, employees or agents warrant or guarantee that the said system installed pursuant to the permit issued by the Department will function in a satisfactory manner for any given period of time or that the Department, its officials, employees or agents assume any liability for any damages of any kind which are caused, or which may be caused, by a malfunction of such system.

The undersigned further agrees for himself, his heirs and assigns that he shall indemnify and hold harmless the Department, its employees and officials, as well as Mecklenburg County and its employees and officials, for any damages or other claims of any person or persons whatsoever arising out of the installation, operation, or failure of said septic tank system.

The undersigned further agrees for his heirs and assigns that, in the event any septic tank system installed under authority of the aforesaid permit fails to perform adequately in any respect, he will take whatever measures are required to correct same; or if such is impossible he will discontinue use of said system immediately.

Use of the singular masculine pronoun forms herein shall be deemed to also include the plural and feminine forms as the context may require.

This document shall be placed on the public records of the Register of Deeds of Mecklenburg County and indexed therein under the Grantor Index in the name or names of the undersigned, and the foregoing acknowledgements shall henceforth be binding on all persons claiming any right, title, or interest in the site.

This 26th day of July, 1988.

Betty B. Conder (SEAL)
Betty B. Conder, Administrative Secretary

(SEAL)
Paul R. Moore, Scout Executive/Secretary

07/27/88 21:17 #4932 000
CASH
8.00
<>
8.00
FEE
8.00

STATE OF NORTH CAROLINA
COUNTY OF MECKLENBURG

I, Judy G. Bartlett, a Notary Public for said County and State, do hereby certify that Betty B. Conder personally appeared before me this date and acknowledged the due execution of the foregoing instrument.

WITNESS my hand and notarial seal, this 26th day of July, 1988.

Judy G. Bartlett
Notary Public

My Commission Expires: March 26, 1989

STATE OF NORTH CAROLINA
COUNTY OF MECKLENBURG

I, Judy G. Bartlett, a Notary Public for said County and State, do hereby certify that Paul R. Moore personally came before me this day and acknowledged that he is the Secretary/Scout Executive of Mecklenburg County Council, Boy Scouts of America, Inc. and that by authority duly given and as the act and deed of said corporation, the foregoing instrument was signed in its name by its Secretary, Paul R. Moore, sealed with its corporate seal and attested by Betty B. Conder.

WITNESS my hand and notarial seal, this 26th day of July, 1988.

Judy G. Bartlett
Notary Public

My Commission Expires: March 26, 1989

REAL ESTATE

5821 0696

State of North Carolina, County of Mecklenburg

The foregoing certificate(s) of Judy G. Bartlett

a Notar(y) (ies) Public (is) (are) certified to be correct.

This 27th day of July 19 88.

Charles E. Crowder, Register of Deeds

By: Mary A. Peay Deputy

130
700
806

RECEIVED
MECKLENBURG COUNTY
HEALTH DEPT.
AUG 5 1988
ENVIRONMENTAL HEALTH
DIVISION

Mecklenburg County
Health Department

Basil G. Delta, M.D., M.P.H.
Health Director

July 26, 1988

Boy Scouts of America
Mecklenburg County Council
1410 E. 7th Street
Charlotte, NC 28204

Dear Sir:

RE: Property located at 9408 Belt Road
FILE: 4620A
PARCEL: 139-191-03 PO

Receipt of your plans for a modified waste disposal system for the property referenced above is acknowledged.

Your plans for the modified system for the above property as submitted are approved with the following comments:

- The well should be located 100 feet or no less than 50 feet away from any part of the sewage disposal system and repair area.
- Water saving plumbing devices and low flush or microflush toilets must be installed when constructing the residence.

Upon execution and recording with the Register of Deeds Office, Mecklenburg County, of the enclosed "Septic Tank Agreement Form", an Improvements Permit may be issued by this office.

Sincerely,

Sylvia D. Daniel, R.S.
Environmental Health Supervisor
Environmental Resources Division

SDD/ir


R. C. S., Inc.

Septic Tank Installation & Service

Stafford Street
Post Office Box 708
Monroe, North Carolina 28110
Phones: 704-283-7539 or 376-9359

BSA
9398 BELT ROAD
FILE 4620A
& FILE 4618A

NOT TO SCALE

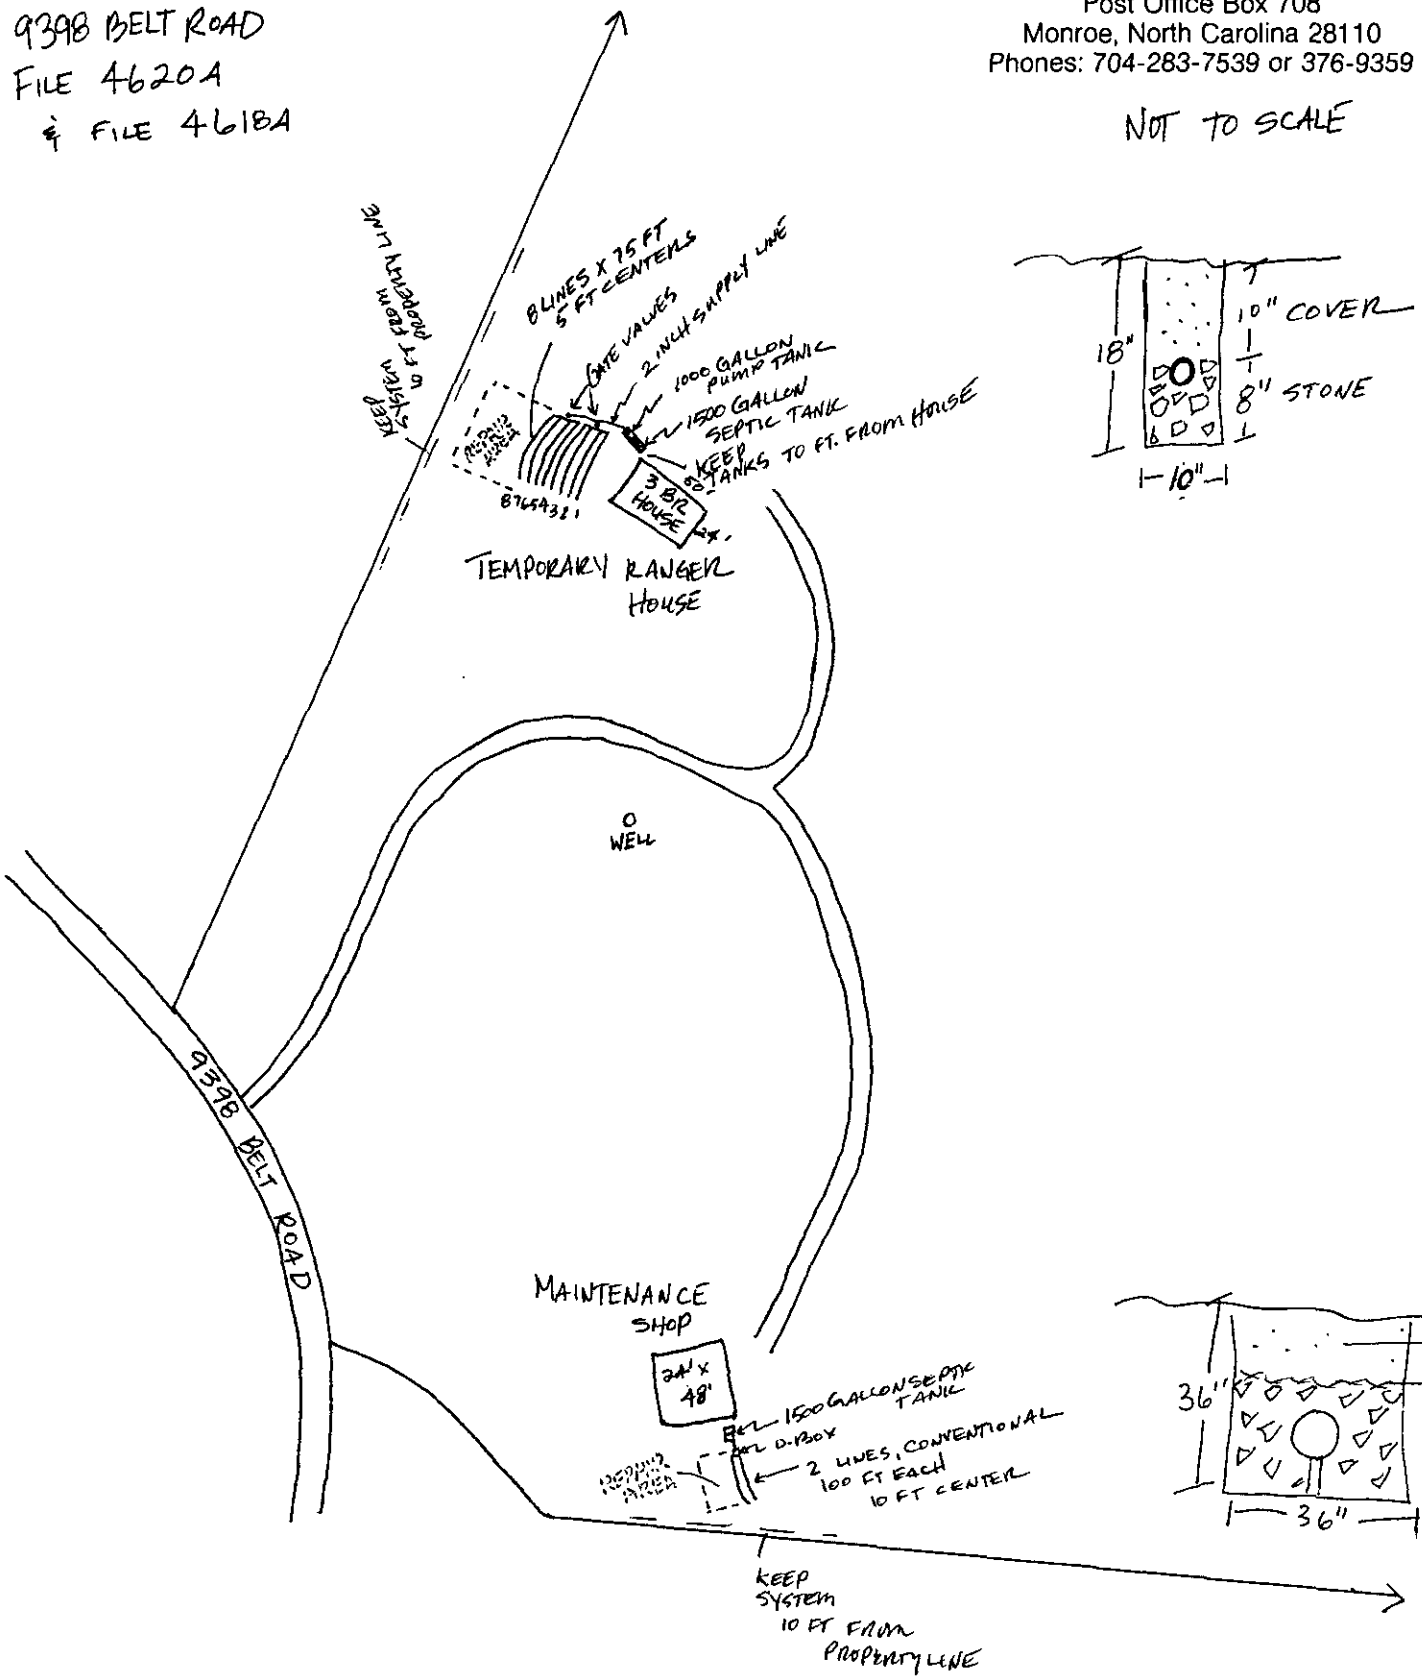

R. C. S., Inc.

Septic Tank Installation & Service

Stafford Street
Post Office Box 708
Monroe, North Carolina 28110
Phones: 704-283-7539 or 376-9359

BSA
9398 BELT ROAD
FILE 4620A

DAILY WASTE FLOW	360 GAL.
SEPTIC TANK SIZE	1500 GAL.
PUMP TANK SIZE	1000 GAL.
EFFLUENT LOADING RATE	.12 GAL./FT²/DAY
ABSORPTION AREA	3000 FT²
TOTAL LENGTH OF LATERALS	600 FT
LATERAL DIAMETER	1¼", SCH 160
LATERAL CONFIGURATION	8 X 75 FT LINES
SUPPLY LINE LENGTH.	50 FT
SUPPLY LINE DIAMETER	2", SCH 40
MANIFOLD PLACEMENT	SIDE
HOLE SIZE	5/32"
HOLE SPACING	SEE CHART
NUMBER OF HOLES	SEE CHART
PRESSURE HEAD	SEE CHART
FLOW PER HOLE	SEE CHART
TOTAL FLOW	46.06 GPM
ELEVATION HEAD	8 FT
FRICTION HEAD	1.96 FT
PRESSURE HEAD	3 FT
TOTAL HEAD	12.96 FT
PUMP REQUIREMENTS	46 GPM @ 13 FT OF HEAD

R. C. S., Inc.

Septic Tank Installation & Service

Stafford Street
Post Office Box 708
Monroe, North Carolina 28110
Phones: 704-283-7539 or 376-9359

STORAGE VOL. IN LATERALS	54 GAL.
STORAGE VOL. IN SUPPLY LINE	8.1 GAL.
TOTAL STORAGE	62.1 GAL.
DOSING VOLUME	278.4 GAL.
DOSING DEPTH	8.6 INCHES
CHECK VALVE?	YES

LINE	PRESSURE HEAD	FLOW RATE/ HOLE	#HOLES	FLOW RATE/ LINE	HOLE SPACING	FIRST HOLE
1	2'	.41	15	6.15	5'	30"
2	2'6"	.46	13	5.98	5.8'	
3	3'	.50	11	5.5	7'	
4	3'6"	.54	10	5.4	7.78'	
5	2'	.41	15	6.15	5'	
6	2'6"	.46	13	5.98	5.8'	
7	3'	.50	11	5.5	7'	
8	3'6"	.54	10	5.4	7.78'	



Mecklenburg County
Health Department

Basil G. Deltas, M.D., M.P.H.
Health Director

LPP System Design File 4620A

Line No.	Hole Size	(Conv)	No. Holes	Head Press.	Flow/ Hole	Hole Spacing	Flow/ Line	Flow/ Foot	Line Length
1	5/32	0.16	15	2.0	0.41	5.0	6.11	0.081	75
2	5/32	0.16	13	2.6	0.46	5.9	6.03	0.080	75
3	5/32	0.16	11	3.0	0.50	7.2	5.48	0.073	75
4	5/32	0.16	10	3.6	0.55	8.1	5.46	0.073	75
5	5/32	0.16	15	2.0	0.41	5.0	6.11	0.081	75
6	5/32	0.16	13	2.6	0.46	5.9	6.03	0.080	75
7	5/32	0.16	11	3.0	0.50	7.2	5.48	0.073	75
8	5/32	0.16	10	3.6	0.55	8.1	5.46	0.073	75
			98				46.170		600

Environmental Health Division
1200 Blythe Boulevard • Charlotte, North Carolina 28203 • (704) 376-4603


R. C. S., Inc.

Septic Tank Installation & Service

Stafford Street
Post Office Box 708
Monroe, North Carolina 28110
Phones: 704-283-7539 or 376-9359

Boy Scouts of America

File 4620A

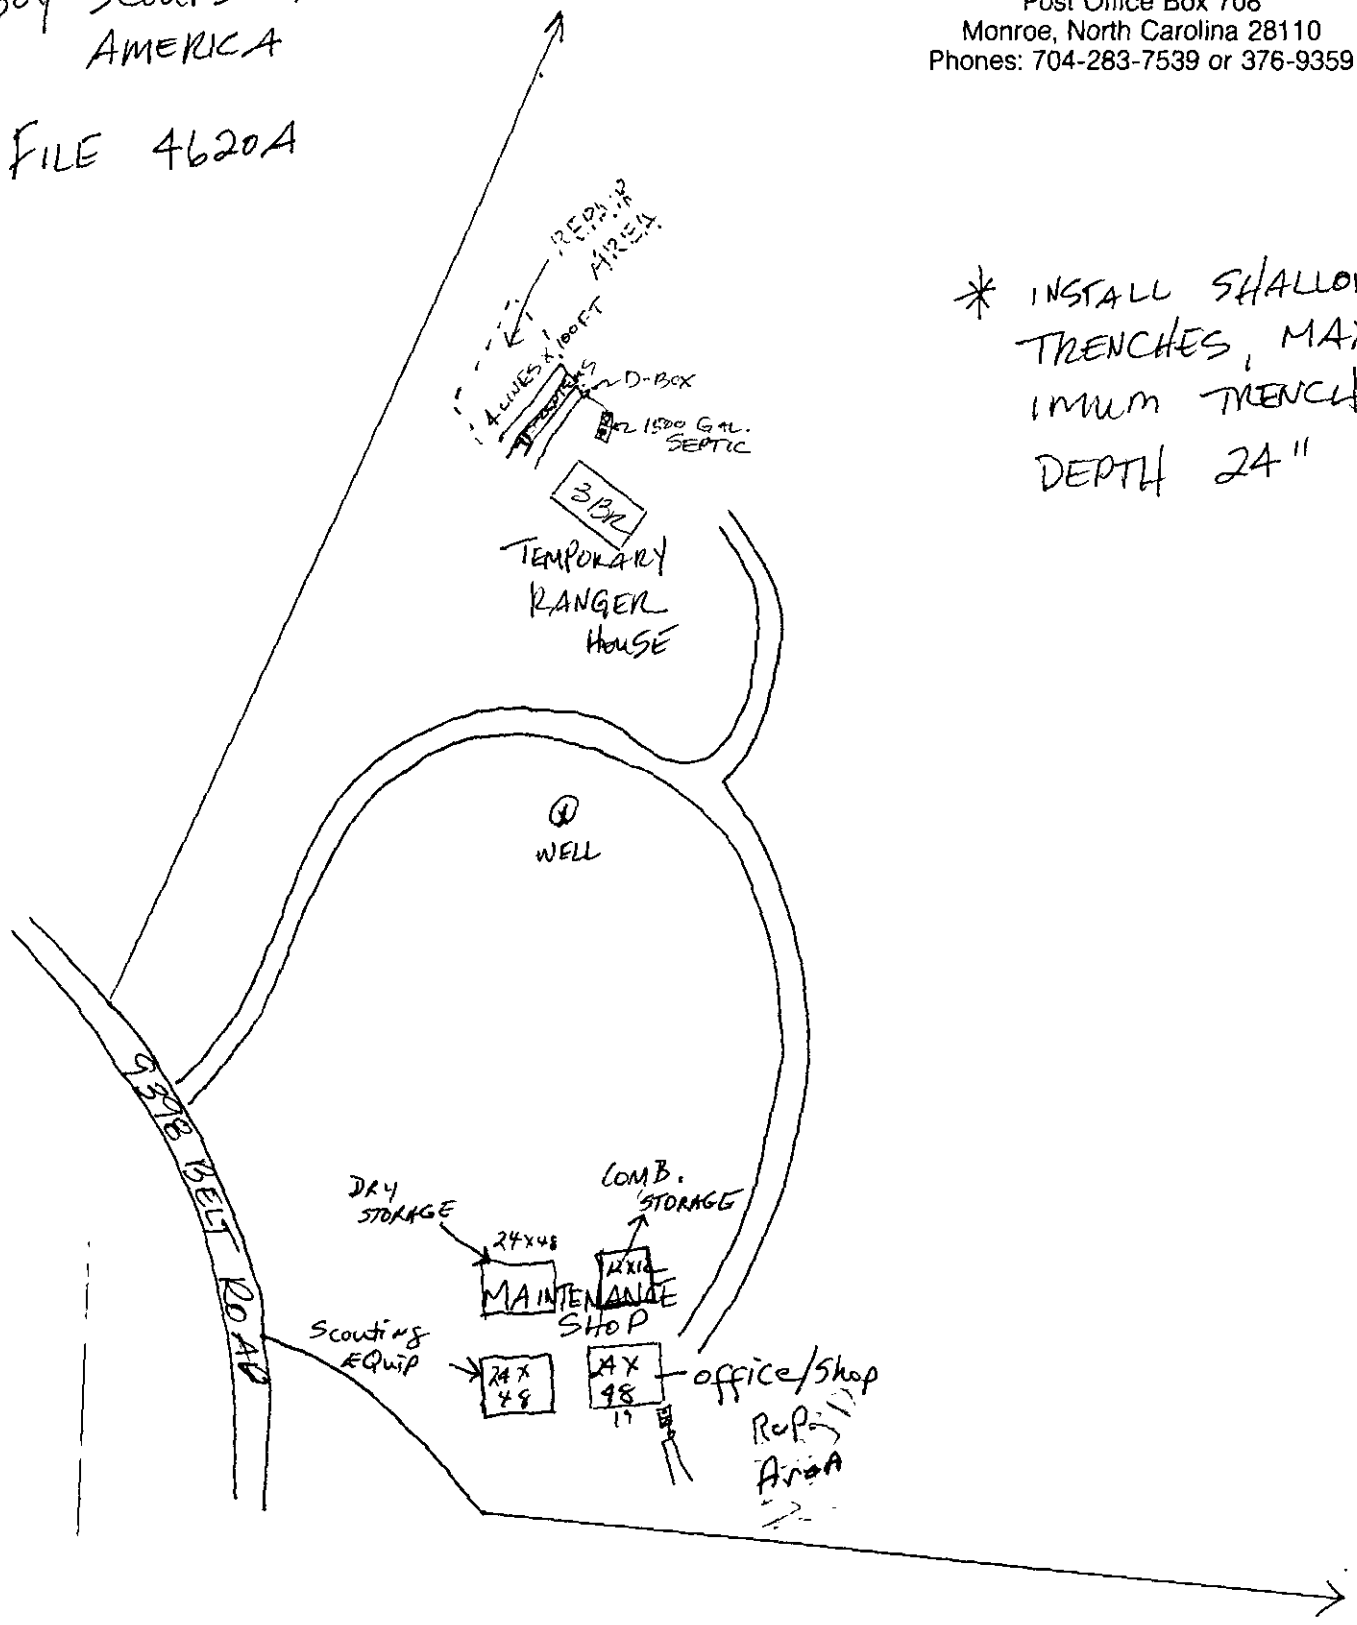

* INSTALL SHALLOW TRENCHES, MAXIMUM TRENCH DEPTH 24"

MECKLENBURG COUNTY
HEALTH DEPARTMENT
ENVIRONMENTAL HEALTH DIVISION
PAID

100.00

APPLICATION FOR AN IMPROVEMENT PERMIT

HEALTH DEPARTMENT
ENVIRONMENTAL HEALTH DIVISION
1200 BLYTHE BOULEVARD
CHARLOTTE, NC 28203
PHONE (704) 376-4603

Mecklenburg County services are available without regard to ethnic origin, sex, or disability.

(OFFICE USE ONLY)

FILE: 4620A JUL 13 1988

TC: ck #15877 ck

SERIAL: No: 16379 #150.00 ☐ L ☑ CRT

JOB LOCATION

① ADDRESS: 9398 BELT ROAD MIDLAND NC 28107 ② FILE: 4620A
(STREET NO. / STREET)

③ JURISDICTION: _____ ④ TAX PARCEL NO.: 139-19-192

⑤ SUBDIVISION: NA ⑥ LOT: _____ ⑦ BLOCK: _____

OWNER

⑧ NAME: BOY SCOUTS OF AMERICA – MECKLENBURG COUNTY COUNCIL ATTN. MAC MCCULLOUGH
(FIRST / MIDDLE / LAST)

⑨ MAILING ADDRESS: 1410 E. 7TH ST.

⑩ CITY: CHARLOTTE ⑪ STATE: NC ⑫ ZIP: 28204

⑬ PHONE: (WORK) 588-1210 or 333-5471 ⑭ (HOME) 588-1210

REQUEST

This request is for a(n):

⑮ ☑ New permit ⑰ ☐ Authorization for mobile home exchange

⑯ ☐ Repair or alteration permit ⑱ ☐ Other (specify) _____

DESIGN CRITERIA

System will serve:

⑲ ☑ Residence ⑳ ☐ Mobile home ㉑ ☐ Business or place of public assembly

㉒ Number of bedrooms? 3 ㉕ Type? _____

㉓ Maximum occupancy? 3 ㉖ Maximum number of employees? _____

㉔ Basement? ☐ yes ☑ no ㉗ Maximum number of seats? _____

WATER SUPPLY

㉘ Water supply from (present or proposed):

A ☐ Individual well

B ☐ Municipal system

C ☐ Community well

D ☑ Community system

㉙ The undersigned, owner of the property described above as the "JOB LOCATION" has read the foregoing application, acknowledges that the contents of same are true, and authorizes agents of the MECKLENBURG COUNTY HEALTH DEPARTMENT to enter onto the property for the purpose of processing this request.

Signed: C. J. Moore Secretary

Date: 7/6/88

IMPROVEMENT PERMIT

The undersigned, an authorized agent of the MECKLENBURG COUNTY HEALTH DEPARTMENT, certifies that the Department has approved the Request for the Job Location contained in this document. This approval is granted in accordance with the provisions of Laws And Rules For Sanitary Sewage Collection, Treatment And Disposal in effect at the time of issuance of the permit and is subject to the following provisions:

... No work shall be conducted on the septic tank system until an Installation, Construction, Alteration and/or Repair permit is issued by this Department.

... This permit is not transferable, and shall become null and void 36 months from the date of issuance.

Environmentalist _____ Date _____

Director or Authorized Section Head S. D. Daniel, RS Date 7-27-88

*This permit must be signed by the Director of Mecklenburg County Health Department or an authorized section head in order to be valid.

Mecklenburg County
Health Department

Basil G. Belta, M.D., M.P.H.
Health Director

June 20th, 1988

Mecklenburg Co. Council
1410 East Seventh Street
Charlotte, NC 28204

RE: Property located at Belt Road
FILE: 4620A
PARCEL: 13919203 PO

Dear Sir:

At your request, a field investigation was conducted on the property designated above for the purpose of determining site suitability for the installation of a ground absorption sewage disposal system. The results of this investigation showed the property to be classified UNSUITABLE for the installation of such a system. A copy of the Site Evaluation Report (Serial Number 15271) is enclosed.

State regulations provide that sites originally classified unsuitable may be utilized for the installation of alternate or modified sewage disposal systems provided the requirements of 10 NCAC 10A .1948 (c) are met. A reprint of this section is enclosed for your information.

Should you desire to file for permission to install an alternate or modified sewage treatment system on the property, please submit an Application For An Improvement Permit with an ACCURATELY dimensioned plot plan detailing the location of current and/or proposed buildings, wells and sewage disposal systems to this office. They will be reviewed, and if it is determined that the proposed system may reasonably be expected to function satisfactorily, an Improvement Permit will be issued by the Department upon completion by you, of a formal request for lot reclassification.

If I may be of any assistance, please feel free to call.

Sincerely,

Sylvia D. Daniel, R.S.
Environmental Health Supervisor
Environmental Resources Division

Enclosure (2)

MECKLENBURG COUNTY ENVIRONMENTAL HEALTH
SITE EVALUATION REPORT
SERIAL NUMBER 15271

File: 4620A Action 2

Parcel: 13919203 PO ☐ PC

Location: Belt Road

Subdivision:


Lot: Block: Acres:

Owner: Mecklenburg Co. Council
Address: 1410 East Seventh Street
Charlotte, NC 28204

Comments: Caroline Slate Soils. Area I Very good, but Lacks Depth.

Described by: W. B. Ramsey

Date: 6-17-88

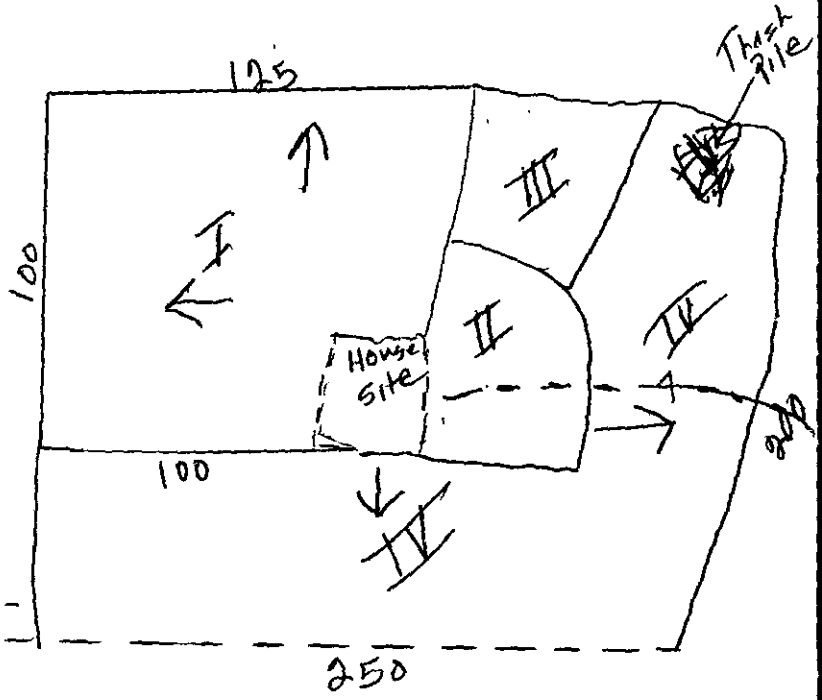

*** EVALUATION KEY ***

S = Suitable U = Unsuitable
PS = Provisionally Suitable
The "Area Classification" below indicates the suitability of areas in the diagram.

FACTORS	AREA 1	AREA 2	AREA 3	AREA 4	AREA 5	AREA 6
Topography	(S) PS U 2-8%	S (PS) U 2-4	S (PS) U 2-6	S (PS) U 2-7	S PS U	S PS U
Texture	S (PS) U	S PS (U)	S (PS) U	S (PS) U	S PS U	S PS U
Structure	S (PS) U	S PS (U)	S (PS) U	S (PS) U	S PS U	S PS U
Drainage	S (PS) U	S PS (U)	S (PS) U	S (PS) U	S PS U	S PS U
Depth	S PS (U) 29-38	S PS (U) 18-20"	S (PS) U 20-21	S PS (U) 10-18	S PS U	S PS U
Restrictive Horizons	S (PS) U	S (PS) U	S (PS) U	S (PS) U	S PS U	S PS U
Available Space	S (PS) U	S PS (U)	S (PS) U	S (PS) U	S PS U	S PS U
Other (specify)	S PS U	S PS U	S PS U	S PS U	S PS U	S PS U
Soil Group/Series	IVc Georgeville	IVb Lignum	IVa eroded Slate Soil	IVa Goldston	Very Firm	Rock At
Area Classification	S PS (U)	S PS (U)	S PS (U)	S PS (U)	S PS U	S PS U

DATE 6/8/88

TO: CHARLOTTE-MECKLENBURG BUILDING STANDARDS
PERMIT ISSUING SECTION

FROM: MECKLENBURG COUNTY ENGINEERING

JURISDICTION Mock

@ 139-192-03 po
PARCEL NUMBER

9398 Belt Rd
ASSIGNED STREET ADDRESS (ADDRESS OF RECORD)

EXISTING STREET ADDRESS (IF DIFFERENT FROM ASSIGNED)

N/A
PROJECT NAME (IF APPLICABLE)

THE ABOVE DESCRIBED LOCATION HAS BEEN CHECKED CONCERNING:

1.	SUBDIVISION REGULATIONS	_____APPROVED	_____NOT APPROVED	
2.	FLOODWAY REGULATIONS	_____APPROVED	_____NOT APPROVED	
3.	EROSION CONTROL REGULATIONS	_____APPROVED	_____NOT APPROVED	
4.	COMMERCIAL DRAINAGE PLAN	_____APPROVED	_____NOT APPROVED	
5.	PUBLIC UTILITY EASEMENT	_____PRESENT	_____NOT PRESENT	
6.	PROPERTY FRONTS ON THOROUGHFARE	_____YES	_____NO	
7.	DRIVEWAY PERMIT REQUIRED	_____YES	_____NO	

REMARKS: Zoning info only - no permits - need info for Multi Bldg Site

NOTE: THIS FORM MUST BE TURNED IN AT THE CASHIERS OFFICE WHEN PAYING PERMIT FEE. CERTIFICATE OF OCCUPANCY WILL NOT BE GRANTED UNTIL TRANSPORTATION DIVISION GRANTS FINAL APPROVAL ON DRIVEWAY(S).

09-19-86
ALL OTHER FORMS OBSOLETE

SIGNED: [signature]

☐ New Address

D 6/8/88 BK 5649 P30 ecd

APPLICATION FOR SOIL INVESTIGATION

MECKLENBURG COUNTY · ENVIRONMENTAL HEALTH ·

1200 BLYTHE BOULEVARD
CHARLOTTE, NC 28203
PHONE (704) 376-4603

Belt

(OFFICE USE ONLY)

FILE: 4620A

TC: 139-192-03PO

☐ PC ☐ REPT

JOB LOCATION

① ADDRESS: ~~Black~~ Road, Midland NC 28107 (# not yet assigned)

② SUBDIVISION: Not Applicable ③ LOT: N.A. ④ BLOCK: N.A.

⑤ PARCEL REFERENCE: BOOK NO.: 139 PAGE NO.: 19 PARCEL NO.: 192

⑥ DEED REFERENCE: BOOK NO.: 5758 PAGE NO.: 404

OWNER


⑦ NAME: Mecklenburg County Council, Boy Scouts of America Inc.
(FIRST) (MIDDLE) (LAST)

⑧ MAILING ADDRESS: 1410 East Seventh Street — attn. James C. Miles

⑨ CITY: Charlotte ~~NC 28204~~ ⑩ STATE: NC ⑪ ZIP: 28204

⑫ PHONE: (WORK) 333-5471 (HOME) 847-3307

⑬ Accurately diagram and dimension lot.

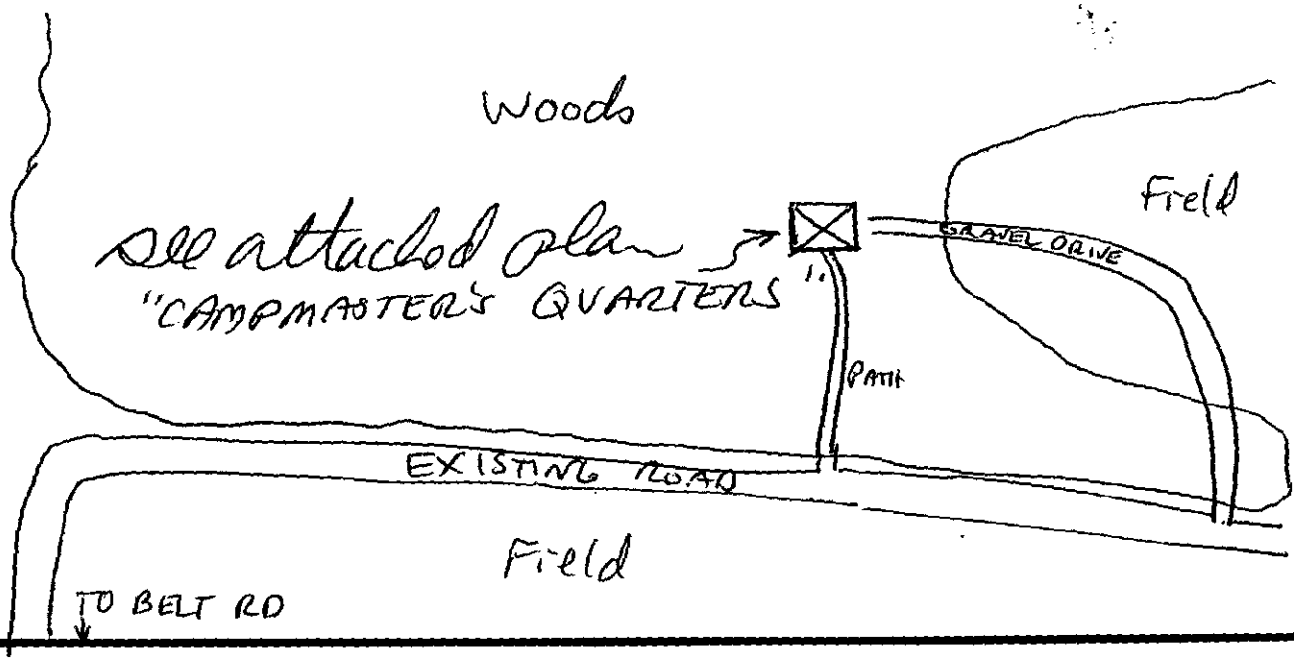

⑭ The undersigned, owner of the property described above as the "JOB LOCATION" has read the foregoing application, acknowledges that the contents of same are true, and authorizes agents of the MECKLENBURG COUNTY DEPARTMENT OF ENVIRONMENTAL HEALTH to enter onto the property for the purpose of processing this request.

Signed: Dave Moore, Secretary

Date: 5/13/88

Mecklenburg County services are available without regard to ethnic origin, sex, or disability.

WHITE - ENVIRONMENTAL HEALTH DEPARTMENT'S COPY ● CANARY - ENVIRONMENTALIST'S COPY ● PINK - OWNER'S COPY

APPLICATION FOR AN IMPROVEMENT PERMIT

HEALTH DEPARTMENT
ENVIRONMENTAL HEALTH DIVISION
1200 BLYTHE BOULEVARD
CHARLOTTE, NC 28203
PHONE (704) 376-4603

Mecklenburg County services are available without regard to ethnic origin, sex, or disability.

(OFFICE USE ONLY)
FILE: 4620 A
TC: 139-192-03
SERIAL: № 18182

See file 4619A for closed soil
☐ L ☐ CRT

JOB LOCATION

① ADDRESS: 9408 (STREET NO.) BELT Rd (STREET) ② FILE:
③ JURISDICTION: ④ TAX PARCEL NO.:
⑤ SUBDIVISION: ⑥ LOT: ⑦ BLOCK:

OWNER

⑧ NAME: MECKLENBURG County COUNCIL (FIRST) (MIDDLE) (LAST)
⑨ MAILING ADDRESS: 1410 E. 7Th ST
⑩ CITY: CHARLOTTE ⑪ STATE: N. C. ⑫ ZIP:
⑬ PHONE: (WORK) ⑭ (HOME)

REQUEST

This request is for a(n):

⑮ ☐ New permit
⑯ ☐ Repair or alteration permit
⑰ ☐ Authorization for mobile home exchange
⑱ ☒ Other (specify) GARAGE

DESIGN CRITERIA

System will serve:

⑲ ☑ Residence ⑳ ☐ Mobile home ㉑ ☐ Business or place of public assembly
㉒ Number of bedrooms? 3 ㉕ Type?
㉓ Maximum occupancy? 3 ㉖ Maximum number of employees?
㉔ Basement? ☐ yes ☒ no ㉗ Maximum number of seats?

WATER SUPPLY

㉘ Water supply from (present or proposed):

A ☒ Individual well
B ☐ Municipal system
C ☐ Community well
D ☐ Community system

㉙ The undersigned, owner of the property described above as the "JOB LOCATION" has read the foregoing application, acknowledges that the contents of same are true, and authorizes agents of the MECKLENBURG COUNTY HEALTH DEPARTMENT to enter onto the property for the purpose of processing this request.

Signed: James M Gaston
Date: 4-26-89

IMPROVEMENT PERMIT

The undersigned, an authorized agent of the MECKLENBURG COUNTY HEALTH DEPARTMENT, certifies that the Department has approved the Request for the Job Location contained in this document. This approval is granted in accordance with the provisions of Laws And Rules For Sanitary Sewage Collection, Treatment And Disposal in effect at the time of issuance of the permit and is subject to the following provisions:

... No work shall be conducted on the septic tank system until an installation, Construction, Alteration and/or Repair permit is issued by this Department.

... This permit is not transferable, and shall become null and void 36 months from the date of issuance. Use existing system

B. R. Ferguson — Environmentalist — 5-18-89 — Date

Jim Timmis — Director or Authorized Section Head — 5-16-89 — Date

*This permit must be signed by the Director of Mecklenburg County Health Department or an authorized section head in order to be valid.


PROPOSED PLOT PLAN

HEALTH DEPARTMENT
ENVIRONMENTAL HEALTH DIVISION
1200 BLYTHE BOULEVARD
CHARLOTTE, NC 28203
PHONE (704) 376-4603

FILE: 4620A

TC: _____

Draw in and name all roads adjoining the property. Draw in and accurately dimension the lot concerned. Accurately indicate property boundaries, proposed and/or existing structures and driveways, underground utilities, and wells and springs within 100 feet of the proposed building or drainfield.

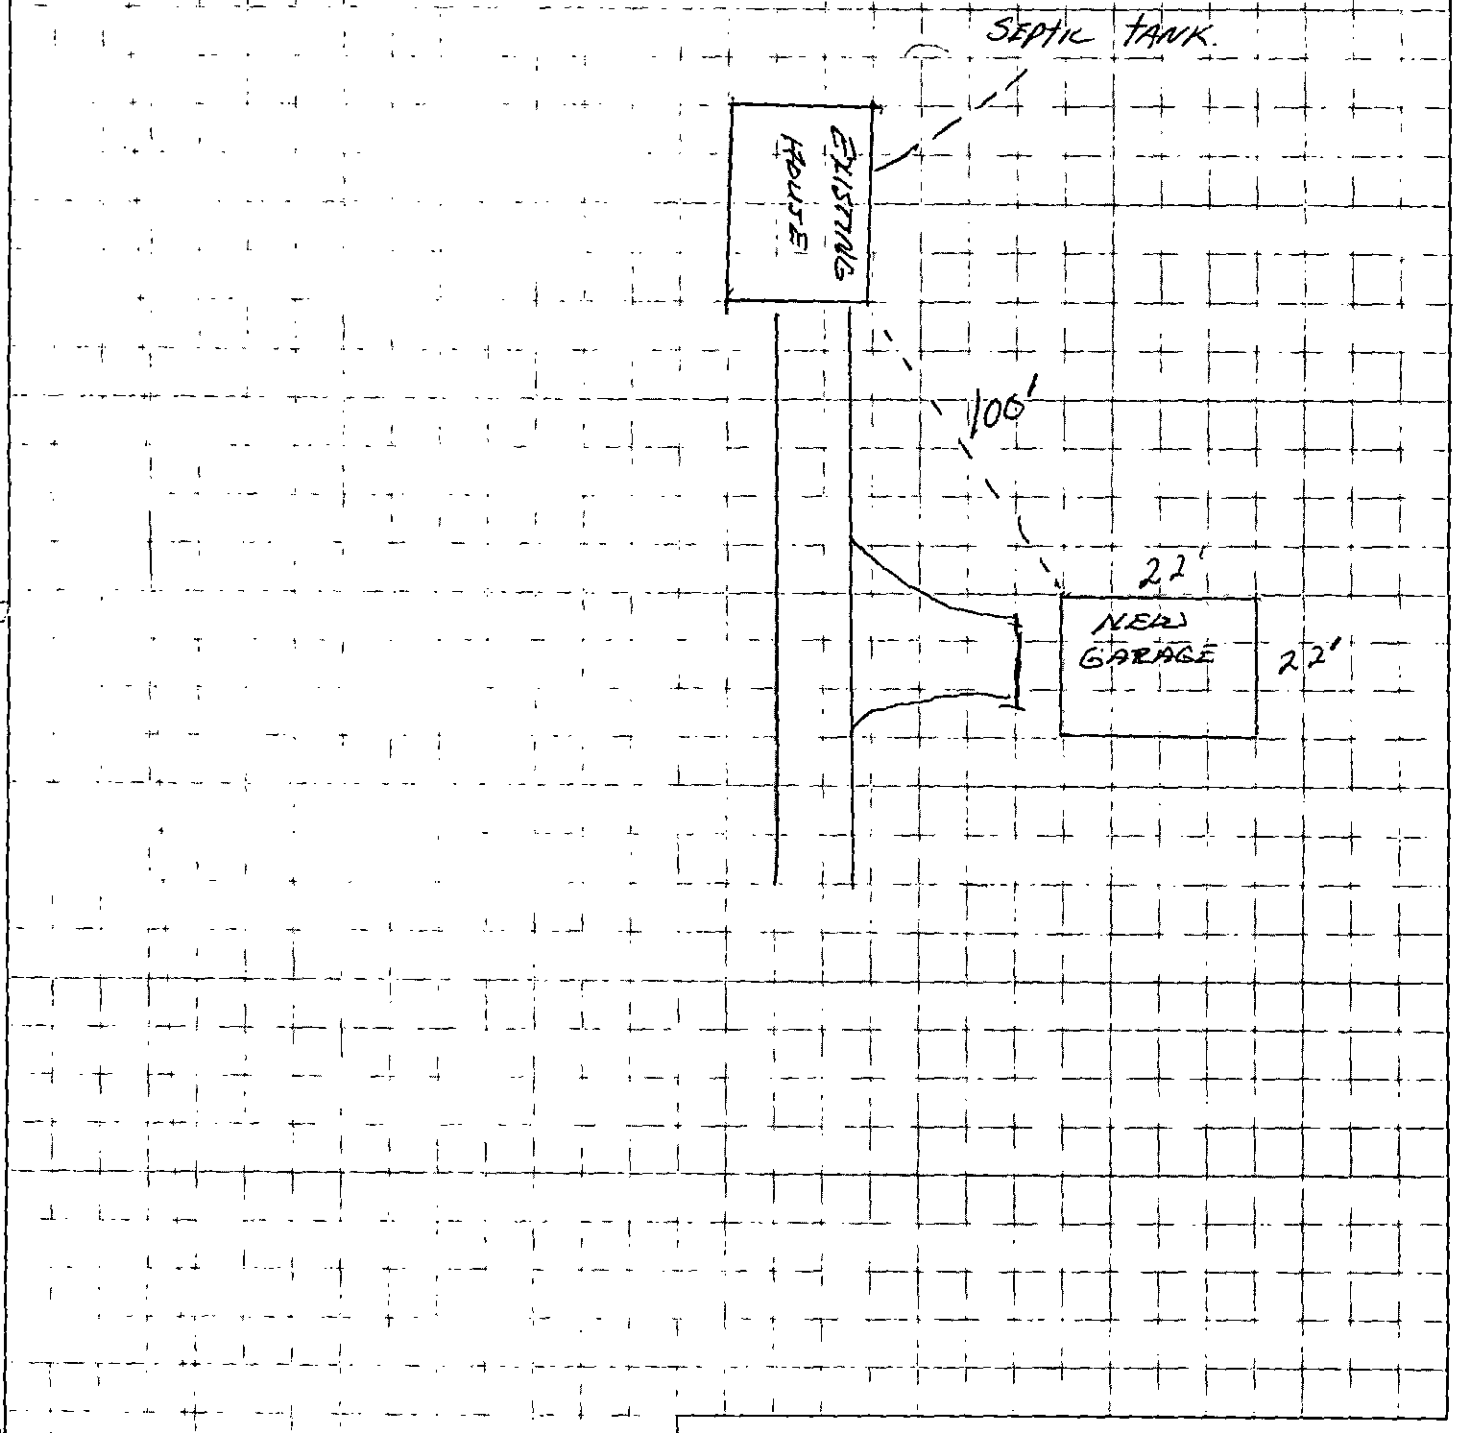

Signed: James W. Hodges

Date: 4-26-89