2055

FILE NUMBER: 7022B

Revised On: January 3, 2007

APPLICATION NUMBER: 2055

SEPTIC FEE: 200
DATE: 3/13/07
X33066 JHA

MECKLENBURG COUNTY GROUNDWATER & WASTEWATER SERVICES
APPLICATION FOR A RESIDENTIAL SITE IMPROVEMENT PERMIT/ CONSTRUCTION AUTHORIZATION FOR AN ON-SITE WASTEWATER SYSTEM, NEW WELL INSTALLATION, OR REPAIR OF EXISTING WELL

WELL FEE: _____
DATE: _____

1. SEPTIC / TYPE APPLICATION: ☐ NONE ☑ NEW SYSTEM ☐ ALTERATION ☐ REPAIR ☐ MODIFIED PLOT PLAN

2. WELL / TYPE APPLICATION: ☐ NONE ☐ NEW WELL ☐ MAJOR REPAIR ☐ ABANDONMENT

3. JOB LOCATION INFORMATION:

TAX PARCEL NUMBER: 019-421-09P0
STREET ADDRESS: 13828 Foxlyn Trail Ct
CITY: Huntersville
STATE: NC ZIP: 28078
SUBDIVISION NAME:
LOT #: 2 LOT SIZE (acres): 1.802
TOWNSHIP:
☐ 0-MECKLENBURG ☐ 3-CORNELIUS ☑ 6-HUNTERSVILLE
☐ 1-CHARLOTTE ☐ 4-PINEVILLE ☐ 7-MINT HILL
☐ 2-DAVIDSON ☐ 5-MATTHEWS

4. BUILDING INFORMATION:

BUILDING TYPE:
☐ SINGLE MOBILE HOME ☐ MODULAR HOME
☐ DOUBLE WIDE ☐ MULTIPLE FAMILY
☑ HOUSE ☐ OTHER _____
HEATED SQUARE FOOTAGE: 5200
NUMBER OF BEDROOMS: 4 3
NUMBER OF OCCUPANTS: 3
FOUNDATION TYPE:
☐ CONCRETE SLAB ☐ BASEMENT WITH PLUMBING
☑ CRAWL SPACE ☐ BASMENT WITH NO PLUMBING

5. IF PLANNING TO EXPAND OR ALTER THE EXISTING SYSTEM PLEASE COMPLETE THE FOLLOWING SECTION: ☐ N/A

NUMBER OF BEDROOMS TO BE ADDED: _____ NUMBER OF ADDITIONAL OCCUPANTS IN THE RESIDENCE: _____

6. WATER SUPPLY: ☐ MUNICIPAL ☐ PUBLIC WELL ☑ PRIVATE WELL ☐ SHARED WELL ☐ SPRING

7. PROPOSED USE OF WELL: ☐ N/A ☐ IRRIGATION ☐ POTABLE ☐ GEOTHERMAL ☐ OTHER

8. PLEASE INDICATE AND RANK DESIRED SEPTIC SYSTEM TYPE(S) IN ORDER OF PREFERENCE *(1-MOST DESIRED 5-LEAST DESIRED)*:

☑ ANY TYPE ☐ CONVENTIONAL ☐ ACCEPTED ☐ INNOVATIVE ☐ ALTERNATIVE ☐ OTHER _____

8A. RANK: ____ ____ ____ ____ ____

9. DO ANY OF THE FOLLOWING APPLY TO THE PROPERTY IN QUESTION? IF "YES" PLEASE ATTACH SUPPORTING DOCUMENTATION.

BURIED CABLES, LANDFILLS, STUMPHOLES	☐ YES	☑ NO	GRADING/SOIL REMOVAL PERFORMED	☐ YES	☑ NO
EXISTING WASTEWATER SYSTEMS	☐ YES	☑ NO	JURISDICTIONAL WETLANDS	☐ YES	☑ NO
WELLS, SPRINGS, OR WATER LINES	☐ YES	☑ NO	APPROVAL REQUIRED BY ANY OTHER PUBLIC AGENCY	☐ YES	☑ NO
EASEMENTS OR RIGHT-OF-WAYS	☐ YES	☑ NO	WASTEWATER OTHER THAN DOMESTIC SEWAGE	☐ YES	☑ NO

10. PROPERTY OWNER:

NAME: Mac Wood LLC
ADDRESS: 15632 Mac Wood Rd
CITY: Huntersville
STATE: NC ZIP: 28078
HOME PHONE: 704 634 5472 WORK PHONE:
MOBILE PHONE: FAX:

11. OWNER'S LEGAL REPRESENTATIVE, IF APPLICABLE:

NAME: Harry Foxworth
ADDRESS:
CITY:
STATE: Same ZIP:
HOME PHONE: WORK PHONE:
MOBILE PHONE: FAX:

12. WHAT DATE WAS THE PROPERTY ORIGINALLY DEEDED AND RECORDED? 2005

13 WHAT IS THE ANTICIPATED CLOSING DATE FOR THIS PROPERTY? 2007

14. SEPTIC SYSTEM PERMIT APPLICATION SIGNATURE SECTION:

If the information in this application is falsified, changed, or the site is altered, then the Improvement Permit and Authorization to Construct shall become invalid. I have read this application and certify that the information provided herein is true, complete and correct. Authorized county and state officials are granted right of entry to conduct necessary inspections to determine compliance with applicable laws and rules. I understand that I am solely responsible for the proper identification and labeling of all property lines and corners and making the site accessible so that a complete site evaluation can be performed. The permit is valid for either 60 months or is non-expiring depending upon the documentation submitted: complete site plan = 60 months, complete plat = non-expiring.

Property Owner's or Owner's Legal Representative Signature — Date: 3/13/07

15. WELL PERMIT APPLICATION SIGNATURE SECTION:

If the information in this application is falsified, changed, or the site is altered, then the Well Permit shall become invalid. I have read this application and certify that the information provided herein is true, complete and correct. Authorized county and state officials are granted right of entry to conduct necessary inspections to determine compliance with applicable laws and rules. I understand that I am solely responsible for the proper identification and labeling of all property lines and corners and making the site accessible so that a complete site evaluation can be performed. The permit is valid for a period of 12 months from the date of issuance.

Property Owner's or Owner's Legal Representative Signature — Date


☐ SURVEY PLAT TO SCALE SUBMITTED ☐ SCALED SITE PLAN SUBMITTED ☑ UN-SCALED SITE PLAN SUBMITTED

Mecklenburg County
Land Use & Environmental Service Agency
Groundwater & Wastewater Services
700 N. Tryon St., Suite 211
Charlotte, NC 28202
Phone: (704) 336-5103
Fax: (704) 336-6894

File #_____
Date_____

PROPOSED PLOT PLAN

A map showing existing and proposed property lines and easements with dimensions, the location of the single family residence, non-single family residence, or other facility, and appurtenances, the site for the proposed well, and the location of existing or proposed sewer lines and/or sewage disposal systems, surface water bodies, aboveground or underground storage tanks. Name all roads adjoining the property. If this a repair indicate the type of repair.

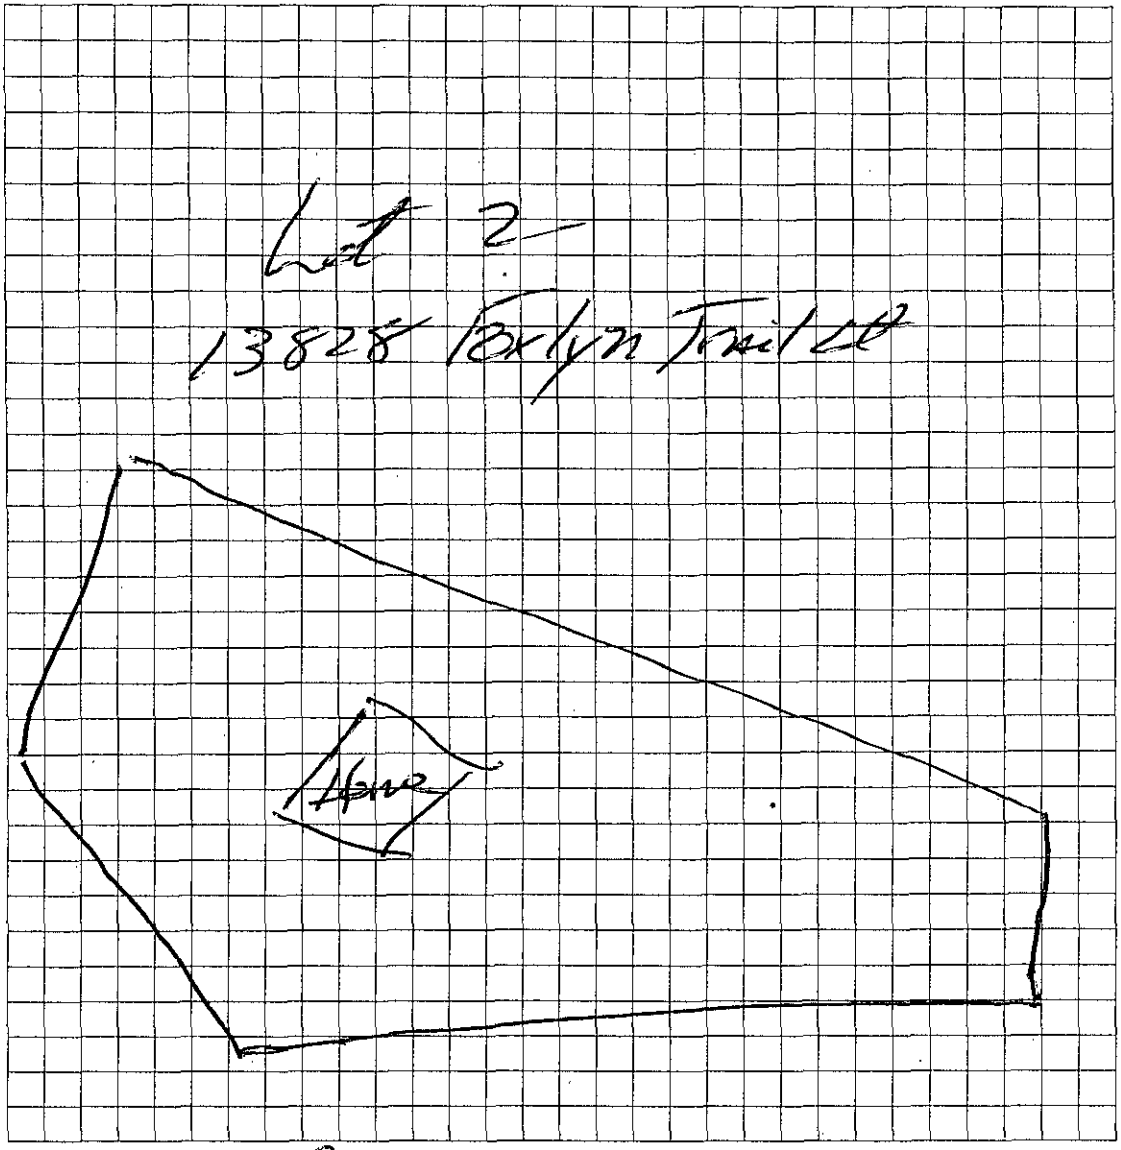

Owner/Agent Signature
Date 3/13/04

LBC 12/15/04

Department of Environment, Health, and Natural Resources
Division of Environmental Health
On-site Wastewater Section

Sheet:
Property ID: PO 019-421-09
Lot #: 2
File #: 7022B
AppID: 2055

SOIL/SITE EVALUATION
for ON-SITE WASTEWATER SYSTEM

Owner: Mac Wood LLC
Applicant: Larry Foxworth
Address: 15632 MacWood Road, Huntersville, N. C. 28078
Date Evaluated: 3/26/07
Proposed Facility: Residence
Design Flow (.1949): 360
Property Size: 1.79a
Location of Site: 13828 Foxlyn Trail Ct.
Property Recorded:
Water Supply: [ ] Public [x] Individual [x] Well [ ] Spring [ ] Other
Evaluation Method: [x] Auger Boring [x] Pit [ ] Cut
Type of Wastewater: [x] Sewage [ ] Industrial Process [ ] Mixed

PROFILE #	.1940 Landscape Position/ Slope%	Horizon Depth (IN.)	SOIL MORPHOLOGY .1941 .1941 Structure/ Texture	.1941 Consistence Mineralogy	b PROFILE FACTORS .1942 Soil Wetness/ Color	.1943 Soil Depth (IN.)	.1956 Sapro Class	.1944 Restr Horiz	Profile Class & LTAR
1	LS, 6	0-4	GR/SCL	FR/SEXP/SS/SP	>57" TO SOIL WETNESS	24	PS	NONE	PS, SAP .3GPd/FT^2
		4-11	M/SC	VFI/EXP/VS/VP					
		11-24	M/SCL	FR/SEXP/SS/SP					
		24-57	M/SL	"					
2	"	0-9	GR/SCL	"	>59" TO SOIL WETNESS	23	"	"	"
		9-23	SBK/SC	VFI/EXP/VS/VP					
		23-33	M/SCL	FR/SEXP/SS/SP					
		33-59	M/SL	"					
3	"	0-6	GR/SCL	"	>60" TO SOIL WETNESS	18	"	"	"
		6-18	SBK/SC	VFI/EXP/VS/VP					
		18-36	M/SCL	FR/SEXP/SS/SP					
		36-60	M/SL	"					
4	"	0-9	GR/SCL	"	>59" TO SOIL WETNESS	24	US	"	US
		9-24	SBK/C	VFI/EXP/VS/VP					
		24-59	M/SCL	FR/SEXP/SS/SP					
5	"	0-3	GR/SCL	"	>48" TO SOIL WETNESS	33	N/A	"	US, IV .275GPD/FT^2
		3-24	SBK/C	FI/SEXP/S/P					
		24-33	SBK/CL	FR/SEXP/SS/SP					
		33-48	M/CL	"					

Description	Initial System	Repair System
Available Space (.1945)	PS	PS
System Type(s)	III b	IV a
Site LTAR	0.275	0.28


Other Factors (.1946):
Soil Evaluation By: W. R. Marlin, LSS, 4/5/2007,
Others Present: L. Foxworh, J. Michelone
Site Classification (.1948):
Site Evaluation By:
Others Present:

COMMENTS:
100% repair

Landscape Position	Group	Texture	.1955 LTAR	Structure
R-Ridge	I	S-Sand	1.2 - 0.8	SG-Single Grain
SS-Shoulder Slope		LS-Loamy Sand		M-Massive
LS-Linear Slope				CR-Crumb
FS-Foot Slope	II	SL-Sandy Loam	0.8 - 0.6	GR-Granular
NS-Nose Slope		L-Loam		SBK-Subangular Blocky
HS-Head Slope				ABK-Angular Blocky
CC-Concave Slope	III	SI-Silt	0.6 - 0.3	PL-Platy
CV-Convex Slope		SICL-Silty Clay Loam		PR-Prismatic
T-Terrace				
FP-Flood Plain		CL-Clay Loam		
		SCL-Sandy Clay Loam		
	IV	SC-Sandy Clay	0.4 - 0.1	
		SIC-Silty Clay		
		C-Clay		

Consistence Moist	Consistence Wet	Mineralogy
VFR-Very Friable	NS-Non-Sticky	SEXP-Slightly Expansive
FR-Friable	SS-Slightly Sticky	EXP-Expansive
FI-Firm	S-Sticky	
VFI-Very Firm	VS-Very Sticky	
EFI-Extremely Firm	NP-Non-Plastic	
	SP-Slightly Plastic	
	P-Plastic	
	VP-Very Plastic	

Sketch of Soil Evaluation Locations

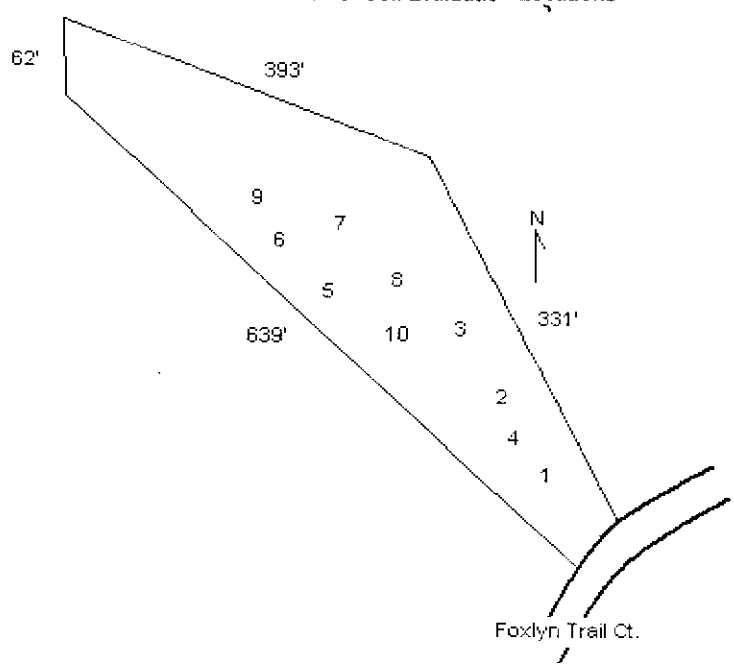

Department of Environment, Health, and Natural Resources
Division of Environmental Health
On-site Wastewater Section

Sheet: 3 of 3
File #: 7022B

SOIL/SITE EVALUATION
for ON-SITE WASTEWATER SYSTEM
CONTINUED

PROFILE #	.1940 Landscape Position/ Slope%	Horizon Depth (IN.)	SOIL MORPHOLOGY .1941 .1941 Structure/ Texture	.1941 Consistence -Mineralogy	OTHER PROFILE FACTORS .1942 Soil Wetness/ Color	.1943 Soil Depth (IN.)	.1956 Sapro Class	.1944 Restr. Horiz	Profile Class & LTAR
6	LS, 6	0-7	GR/SCL	FR/SEXP/SS/SP	>48" TO SOIL WETNESS	48	N/A	NONE	PS, IV
		7-30	SBK/C	FI/SEXP/S/P					.275GPD/FT^2
		30-48	SBK/CL	FR/SEXP/SS/SP					
7	"	0-6	GR/SCL	"	>43" TO SOIL WETNESS	43	"	"	"
		6-23	SBK/C	FI/SEXP/S/P					
		23-43	SBK/CL	FR/SEXP/SS/SP					
8	"	0-2	GR/CL	"	>30" TO SOIL WETNESS	30	"	"	US, IV
		2-19	SBK/C	FI/SEXP/S/P					.275GPD/FT^2
		19-30	SBK/CL	FR/SEXP/SS/SP					
9	"	0-4	GR/CL	"	>37" TO SOIL WETNESS	37	"	"	PS, IV
		4-34	SBK/C	FI/SEXP/S/P					.275GPD/FT2
		34-37	SBK/SCL	FR/SEXP/SS/SP					
10	"	0-3	GR/CL	"		48	"	"	PS, IV
		3-29	SBK/C	FI/SEXP/S/P					.3GPD/FT^2
		29-48	SBK/CL	FR/SEXP/SS/SP					
					LTAR- 1, 2, 3, .3GPD/FT^2				
					LTAR-6-10, .275GPD/FT^2				

7022B

Soil & Environmental Consultants, PA

236 LePhillip Court, Suite C • Concord, North Carolina 28025 • Phone: (704) 720-9405 • Fax: (704) 720-9406
www.SandEC.com

Attached is a proposed design for a Pressure Manifold Septic System for a 3 bedroom single family residence on lot 2 of Mac Woods in Mecklenburg County, North Carolina.

Contents: **Page**

Information for the Installer---------- 1

Design Information
- Layout Specifications---------- 2
- System Tapsheet---------- 3

Site Plan/System Plan---------- 4

Septic Tank Diagram---------- 5

Pump Tank Diagram---------- 6

Pressure Manifold Diagram---------- 7

Control Panel Specifications---------- 8-11

Pump Specifications---------- 12-13

Electric Box diagram---------- 14

Maintenance---------- 15-18

Calculations---------- 19

GWS Septic System Design Review
Approved Disapproved
GWS File #: 7022B
Design Review: TCT 8-3-07
Field Review: 9/12/07
*Projects are not considered "APPROVED" until both sections above are completed and indicate an APPROVED status.

July 27, 2007
S & EC Project No. 5-1947
Design By: E.B.

Greensboro Office:
3817-E Lawndale Drive
Greensboro, NC 27455
Phone: (336) 540-8234
Fax: (336) 540-8235

Raleigh Office:
11010 Raven Ridge Road
Raleigh, NC 27614
Phone: (919) 846-5900
Fax: (919) 846-9467

INFORMATION FOR THE INSTALLER:

- The permit should be read very carefully prior to bidding. The following are details that must be considered along with all other considerations.
- Tanks shall be approved by DEHNR, and certification supplied by the manufacturer.
- Tanks shall be water tested prior to installation.
- The installer shall be responsible to the owner for placement of the tanks and to insure that final grades are returned to the original natural grade, with exception of added structural features.
- The supply trench shall be compacted to eliminate cavities left during initial fill placement.
- Installation of the system shall be during dry conditions in order to protect the soil structure.
- All fittings shall be pressure rated fittings.
- All joints shall be cleaned with PVC pipe cleaner and a heavy bodied glue applied to weld all joints.
- Where required by the county health department, post installation inspections by the designer must be scheduled 5 week days in advance.
- Trenches shall be carefully excavated so the bottom is within 2" from the highest to . the lowest points of elevation within the trench. If the bottom elevation needs adjusting after it has been trenched, it will be done by removing high points rather than filling low points. It is extremely important to insure that trenches are not over excavated during initial trenching. All fine grading within the trench will be hand done with a shovel. No loose material will be left in the trench
- All pipe openings in the tanks shall be properly grouted. This also applies to the joints around the riser.
- All tanks shall be properly back filled and compacted to prevent slump at a later date.
- Earth dams, constructed of relatively impervious material, shall be installed at the beginning and end of each lateral.
- No heavy equipment shall be used on the field during or after installation. The use of a small loader (i.e. Bobcat) or a trencher (i.e. Ditch Witch 2300/2310) may be used for installation.
- Elevations at pinflag locations should be checked by the installer prior to beginning trenches.
- Pumptank riser should be 6" above grade, control panel should be 12" above grade.
- Septic tank riser shall be a minimum of 6" above finished grade.
- System is specified as a innovative installation
- Repair is specified as a LPP PPBPS installation.

Mac Woods Lot 2

Project No. 5-1947

LAYOUT FOR 3 BEDROOM HOME

July-07

LINE #	FLAG COLOR	BS	HI	FS	ELEVATION	FLAGGED LINE LENGTH
TBM		2.9			100.00	
INSTR. 1			102.90			
			System			
1	Yellow			5.50	97.40	70
2	Blue			5.20	97.70	70
3	Pink			4.80	98.10	78
4a	Red			4.10	98.80	90
4b	Red			4.10	98.80	90
5a	Orange			3.70	99.20	80
						Total
			Repair			
5b	Orange			3.70	99.20	80
6	Yellow			3.30	99.60	70
7	Blue			2.80	100.10	45
8	Pink			2.60	100.30	45
						Total

L.F. SHOWN — L.F. REQUIRED ✓

478' (330')

240' (214') ✓

	LINE LENGTH	LTAR GPD/FT²	SYSTEM TYPE	DISTRIBUTION
SYSTEM	333	0.275	Innovative	P. Manifold
REPAIR	215	0.28	PPBPS	LPP

tion lines are demonstrated on contour via colored pin flags

****BS and FS indicate rod readings**

Notes:

**TBM is assumed to be 100'; all measures in feet

**TBM located ground beside stake

**Nitrification lines are demonstrated on contour via colored pin flags

**BS, HI, and FS indicate rod readings

Tap Sheet
SYSTEM

Line #	Color	Elevation	Length	Hole Size	Flow/Tap	gpd	Trench Area	Line LTAR
1	Yellow	97.4	70	1/2 of sch 80 1"	8.4	76.58	210	0.36
2	Blue	97.7	70	1/2 of sch 80 1"	8.4	76.58	210	0.36
3	Pink	98.1	78	SCH 80 3/4	10.1	92.07	234	0.39
4a	Red	98.8	65	SCH 40 1/2	7.11	64.82	195	0.33
4b	Red	98.8	25	1/2 of sch80 1/2"	2.74	24.98	75	0.33
5a	Orange	99.2	25	1/2 of sch80 1/2"	2.74	24.98	75	0.33
	total	feet =	333	gal/min =	39.49			
			Des. Flow	360				
			Pump Run=	9.12				
			soil LTAR	0.275				
			(EZLAY ltar +5%)	0.28875				
			LTAR with INNOV.	0.36666667				
			LTAR with INNOV. + 5%	0.385				

(2 FT. PRESSURE HEAD)

* PROVIDE CLARIFICATION ON MANIFOLD TAP SIZES.

SPECIFY: SCHEDULE
HOLE SIZE
PRESSURE HEAD
} FOR EACH TAP.


FLOW DIVIDERS USED ✓ (2)


MODE = MEMORY TRANSMISSION START=NOV-07 09:11 END=NOV-07

FILE NO.=596

STN NO.	COMM.	ONE-TOUCH/ ABBR NO.	STATION NAME/TEL NO.	PAGES	DURATION
001	OK	#	9704870560427	001/001	

-MECKLENBURG CO DMS

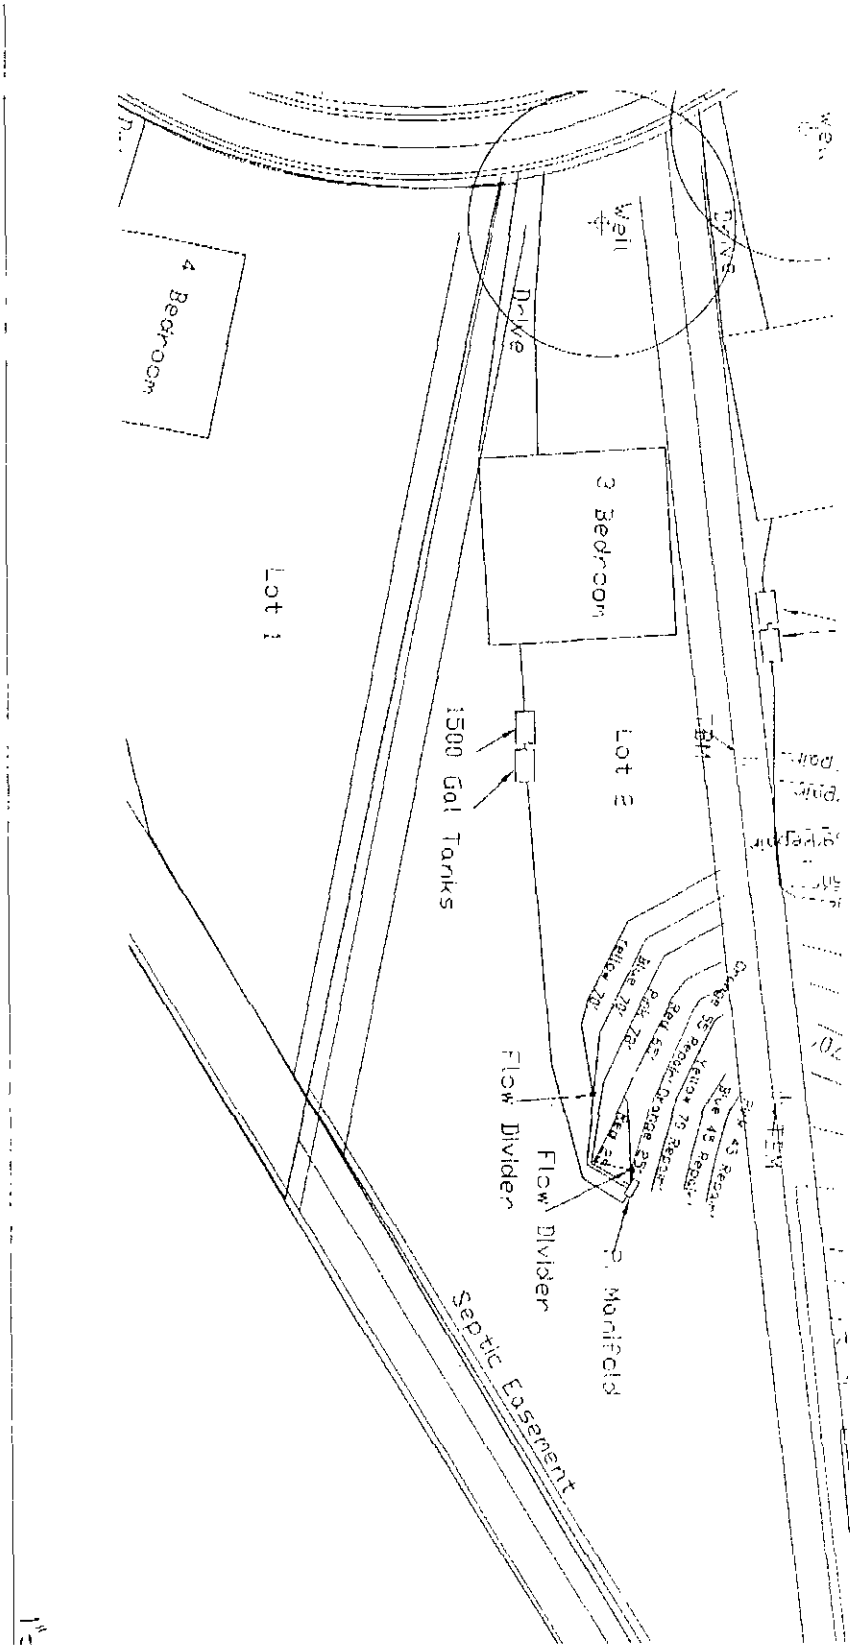

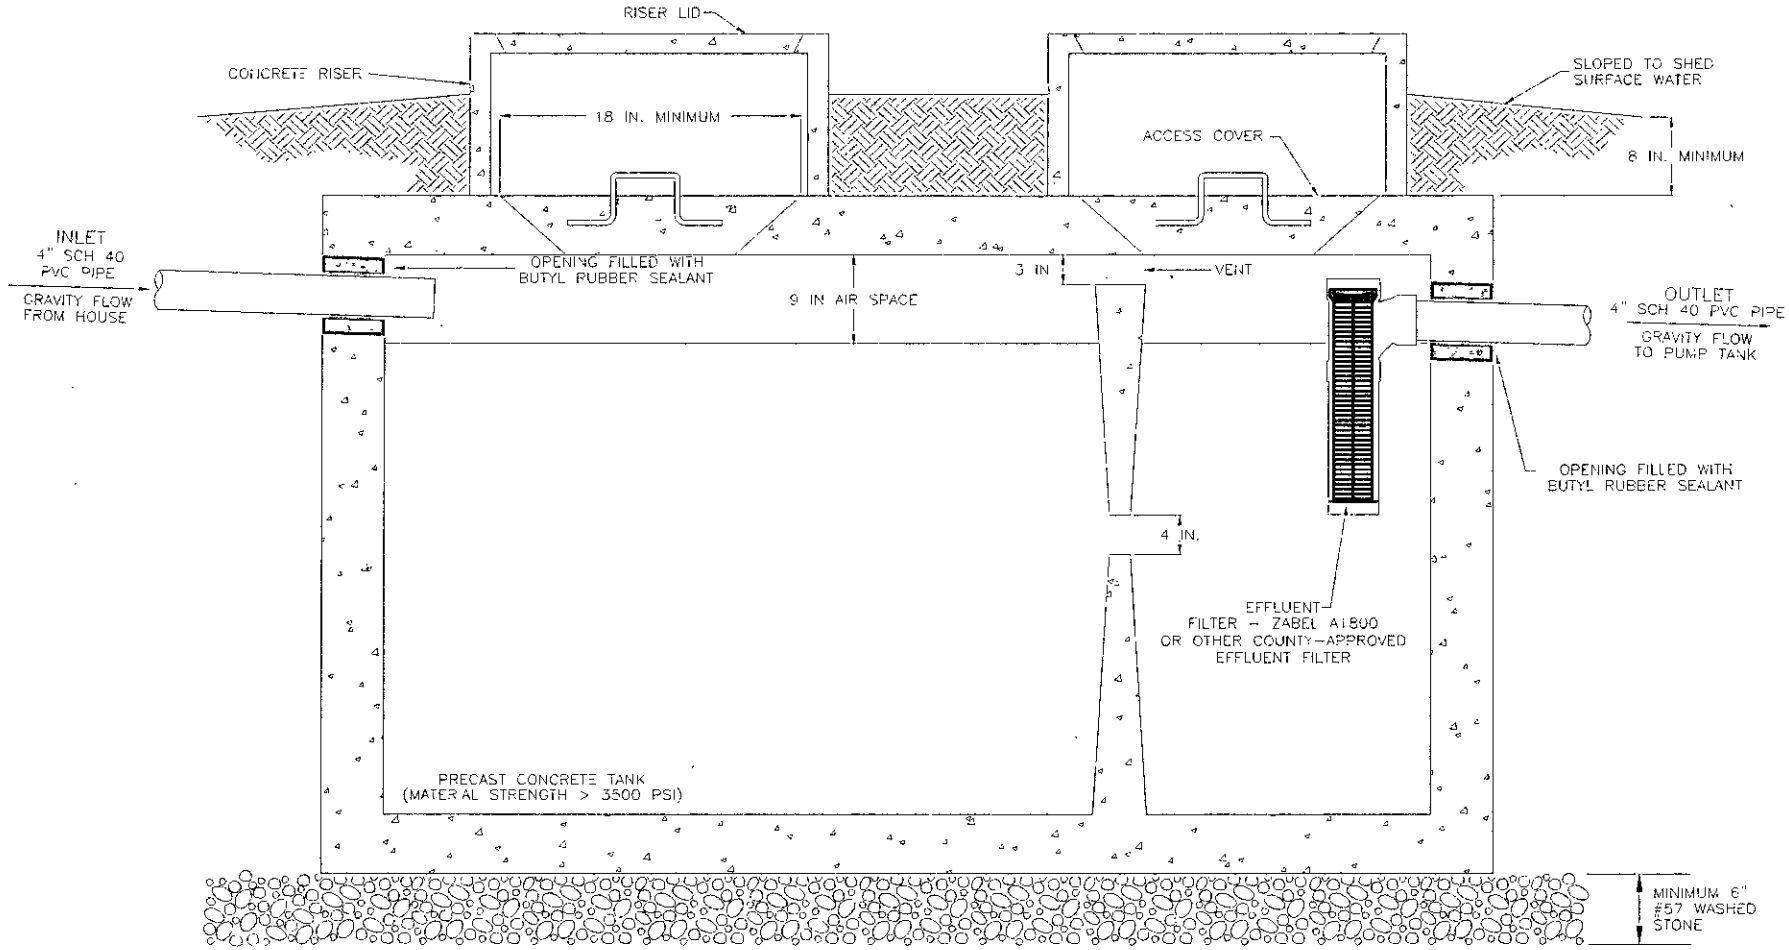


NOTES

1. TANK DIMENSIONS VARY BY MANUFACTURER.

1500 GALLON SEPTIC TANK

PROJECT NO: 4591	PROJECT NAME: **Mac Woods Lot 2**	Soil & Environmental Consultants, Inc.
PROJECT MGR:	SHEET TITLE: SEPTIC TANK DIAGRAM	11010 Raven Ridge Road Raleigh, North Carolina 27614 Phone: (919) 846-5900 Fax: (919) 846-9467 Web Page: www.SandEC.com
SCALE: NTS		

5

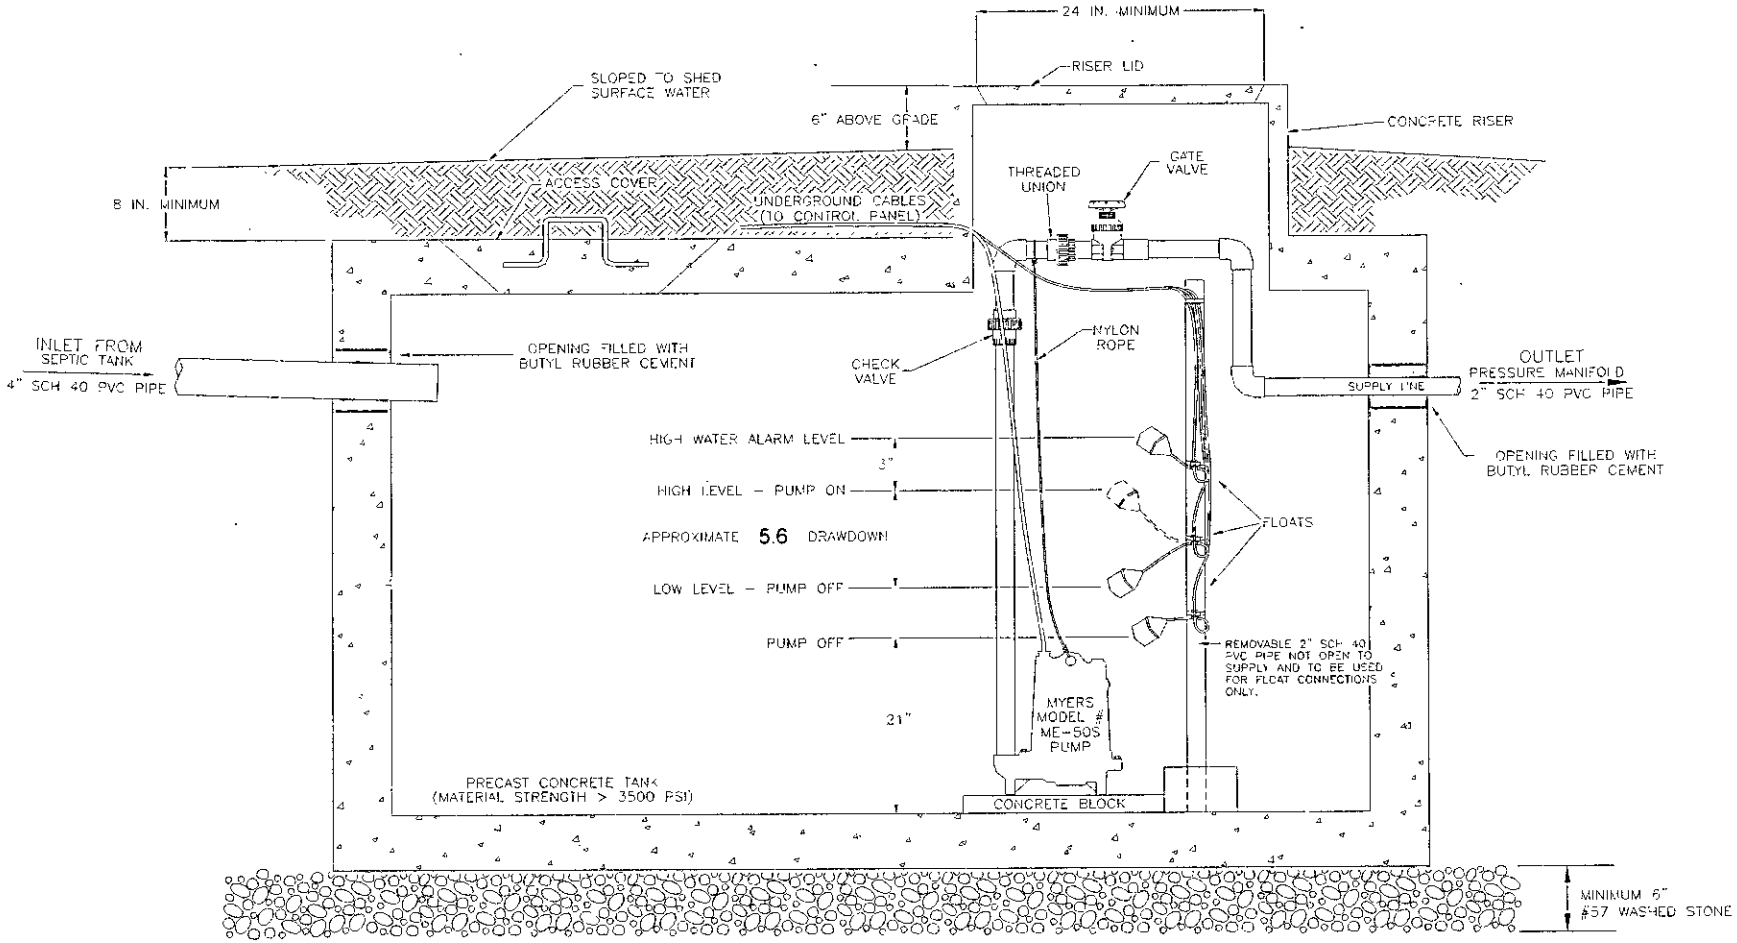

NOTES

1. TANK DIMENSIONS VARY BY MANUFACTURER.
2. DRAWDOWN WILL VARY WITH TANK DIMENSIONS. DRAWDOWN SHOWN BASED ON 21 GALLONS PER INCH.

1500 GALLON PUMP TANK


PROJECT NO.	5-1947
PROJECT MGR	
SCALE	NTS
PROJECT NAME:	Mac Woods Lot 2
SHEET TITLE:	PUMP TANK DIAGRAM

S&EC
Soil & Environmental Consultants, Inc.
11010 Raven Ridge Road Raleigh, North Carolina 27614 Phone: (919) 846-5900 Fax: (919) 846-9467
Web Page: www.SandEC.com

MODEL 112 Control Panel


Single phase, simplex motor contactor control.

The Model 112 control panel provides a reliable means of controlling one 120, 208, or 240 VAC single-phase pump in pump chambers, sump pump basins, irrigation systems and lift stations. Two control switches activate a magnetic motor contactor to turn the pump on and off. If an alarm condition occurs, an additional alarm switch activates the audio/visual alarm system.

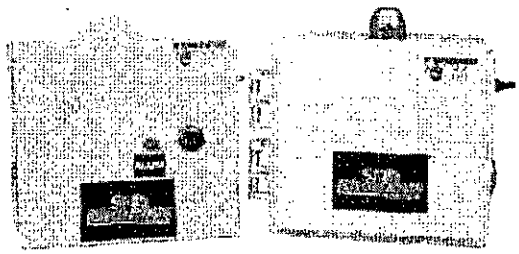

indoor *indoor/outdoor*

Model Shown
1121W914X

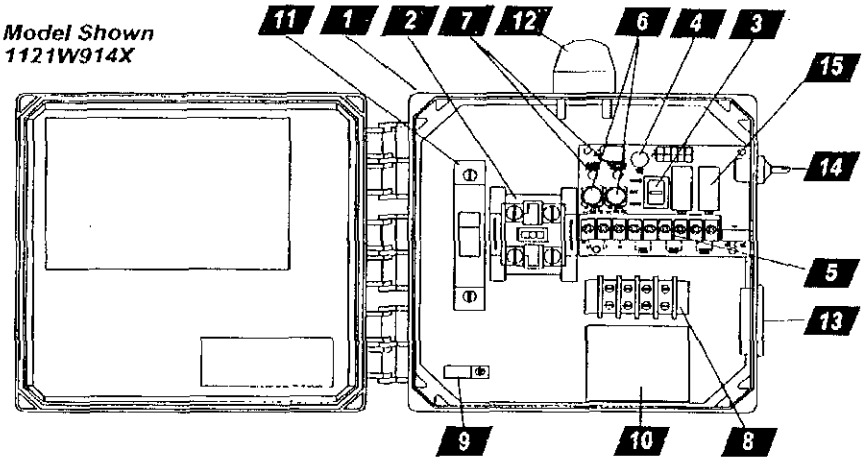

1. **Enclosure** measures 8 x 8 x 4 inches (20.32 X 20.32 X 10.16 cm). Choice of NEMA 1 (steel for indoor use), or NEMA 4X (ultraviolet stabilized thermoplastic with removable flanges for outdoor or indoor use).

   * Options selected may increase enclosure size and change component layout.
2. **Magnetic Motor Contactor** controls pump by switching hot electrical lines.
3. **HOA Switch** for manual pump control (mounted on circuit board).
4. **Green Pump Run Indicator Light** (mounted on circuit board).
5. **Float Switch Terminal Block** (mounted on circuit board).
6. **Alarm and Control Fuses** (mounted on circuit board).
7. **Alarm and Control Power Indicators** (mounted on circuit board).
8. **Pump Input Power and Pump Connection Terminal Block**
9. **Ground Lug**
10. **Terminal Block Installation Label**
11. **Circuit Breaker** (optional) provides pump disconnect and branch circuit protection.

STANDARD ALARM PACKAGE (other options available)


12. **Red Alarm Beacon** provides 360° visual check of alarm condition. **Note:** NEMA 1 style utilizes a door mounted indicator in lieu of a beacon.
13. **Alarm Horn** provides audio warning of alarm condition (83 to 85 decibel rating). **Note:** NEMA 1 style utilizes an internally mounted buzzer (83 to 85 decibel) in lieu of horn.
14. **Exterior Horn Test/Normal/Silence Switch** allows alarm horn to be silenced and testing of horn and light to ensure proper operation of alarm system.
15. **Horn Silence Relay** automatically resets alarm after alarm condition has been resolved (mounted on circuit board).

FEATURES

- Entire control system (panel and switches) is UL Listed to meet and/or exceed industry safety standards
- Dual safety certification for the United States and Canada
- Standard package includes three 20' Sensor Float® control switches
- Complete with step-by-step installation instructions
- Three-year limited warranty

c UL us
LISTED

SJE-Rhombus CONTROLS
SJ ELECTRO SYSTEMS, INC.
PO Box 1708, Detroit Lakes, MN 56502
1-888-DIAL-SJE ..11-218-847-1317
1-218-847-4617 Fax
email: sje@sjerhombus.com
www.sjerhombus.com

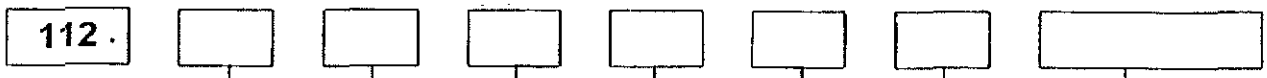

MODEL 112

ALARM PACKAGE
0 = select options or no alarm package
1 = alarm package (includes test/normal/silence switch, fuse, red light, horn & float)

ENCLOSURE RATING
I = Indoor, NEMA 1 (metal)
W = Weatherproof, NEMA 4X (engineered thermoplastic)

STARTING DEVICE
1 = magnetic motor contactor 120/208/240V
9 = magnetic motor contactor 120V only

PUMP FULL LOAD AMPS
0 = 0-7 FLA
1 = 8-15 FLA
2 = 16-20 FLA
3 = 21-30 FLA

PUMP DISCONNECTS
0 = no pump disconnect
1 = pull-out with safety deadfront in a 10"x8" enclosure
4 = circuit breaker

FLOAT SWITCH APPLICATION
H or L = pump down or pump up
X = no floats

OPTIONS *Listed below*

★ Options selected may increase enclosure size and change component layout.


If additional features are required, call the factory for a quote on either a Pro-Line or Engineered Custom control panel system.

CODE	DESCRIPTION
1A	Red beacon only / no audio *must select 1E if floats included*
1C	Horn only / no visual *must select 1E if floats included*
1E	Alarm float
3A	Alarm flasher
★ 4A	Low level cutout *select option 4D if floats included*
★ 4B	Red low-level indicator & alarm *must select 4A also*
4D	Low-level float
6A	Auxiliary alarm contact, form C type
★ 8A	Elapsed time meter
★ 8C	Event (cycle) counter
10E	Lockable latch - NEMA 4X
10E	Lockable latch - NEMA 1
★10F	Lightning arrester
★10K	Anti-condensation heater

CODE	DESCRIPTION
11C	NEMA 1 alarm panel *must select option 6A*
11D	NEMA 4X alarm panel *must select option 6A*
15A	Control / alarm circuit breaker *Does not include the circuit board as in standard.*
16A	10' cord in lieu of 20'
16B	15' cord in lieu of 20'
16C	30' cord in lieu of 20'
16D	40' cord in lieu of 20'
17A	SJE SignalMaster® / mounting strap ●
17B	SJE SignalMaster® / externally weighted ●
17C	Sensor Float® / internally weighted ▲
17D	Sensor Float® / externally weighted ▲
17E	Sensor Float® Mini / pipe clamp ▲
17F	Sensor Float® Mini / externally weighted ▲
19X	Door mounted pump run indicator
21A	Pumpmaster® in lieu of on/off switches ●
21B	PumpMaster® Plus in lieu of on/off switches ●
21C	Super Single® in lieu of on/off switches ▲
21D	Double Float™ in lieu of on/off switches ▲

● Mechanically-activated ▲ Mercury-activated


SAMPLE

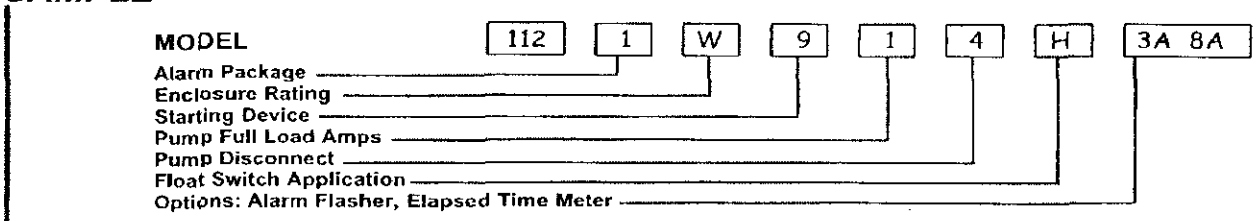

© SJE-Rhombus Printed in USA 01/00

SENSOR FLOAT® control switch

Mercury-activated, narrow-angle float switch designed to activate pump control panels and alarms.

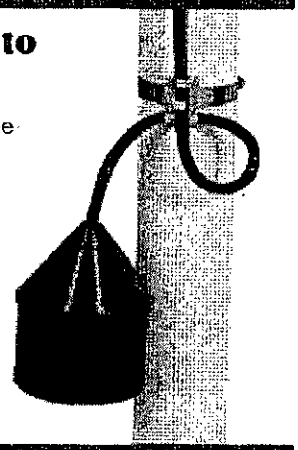

This narrow-angle sensing device is used to accurately monitor liquid levels in sewage and non-potable water applications. The Sensor Float® control switch is not sensitive to rotation and is suitable for use with intrinsically safe circuits. Contact SJE-Rhombus regarding specific intrinsically safe applications.

Normally Open Model (high level)
The control switch turns on (closes) when the float tips slightly **above** horizontal signaling a high level, and turns off (opens) when the float drops slightly below horizontal.

Normally Closed Model (low level)
The control switch turns on (closes) when the float drops slightly **below** horizontal signaling a low level, and turns off (opens) when the float tips slightly above horizontal.

FEATURES

- Suitable for use with intrinsically safe circuits.
- Not sensitive to rotation.
- Control differential of .5 inches (1 cm) above or below horizontal.
- UL Listed for use in non-potable water and sewage.
- CSA Certified.
- Three-year limited warranty.

LR54245 LISTED 83N2

Hydraulic

OPTIONS

This switch is available:

- for normally open (high level) applications or normally closed (low level) applications.
- in standard cable lengths of 10, 15, 20, or 30 feet and 3, 5, 6, or 10 meters.
- with three mounting options that allow for flexibility in installation:

  Mounting Clamp: for applications where the switch can be attached to a discharge pipe or similar mounting device.

  Internally Weighted: for applications where the switch can be suspended from above.

  Externally Weighted: for applications where the switch can be suspended from above.

SPECIFICATIONS

CABLE: flexible 18 gauge, 2 conductor (UL,CSA) SJOW, water-resistant (CPE) jacket

FLOAT: 3.38 inch diameter x 4.55 inch long (8.58 cm x 11.56 cm), high-impact, corrosion resistant, PVC housing for use in sewage and non-potable water up to 140°F (60°C)

MAXIMUM WATER DEPTH: 30 feet (9 meters), 13 psi

MERCURY TILT SWITCH: single pole, single throw, mercury-to-mercury contacts, hermetically sealed in a steel capsule and epoxy sealed in the float housing

ELECTRICAL: 5 amp, 120/230 VAC, 50/60 Hz

CONTROLS SJE-Rhombus SJ ELECTRO SYSTEMS, INC.
PO Box 1708, Detroit Lakes, MN 56502
1-888-DIAL-SJE 1-218-847-1317
1-218-847-4617 Fax
email: sje@sjerhombus.com
www.sjerhombus.com

Sensor Float® control switch installation instructions

⚠ WARNING — **ELECTRICAL SHOCK HAZARD**
Disconnect power before installing or servicing this product. A qualified service person must install and service this product according to applicable electrical and plumbing codes.

⚠ WARNING — **EXPLOSION OR FIRE HAZARD**
Do not use this product with flammable liquids. Do not install in hazardous locations as defined by National Electrical Code, ANSI/NFPA 70.

Failure to follow these precautions could result in serious injury or death. Replace product immediately if switch cable becomes damaged or severed. Keep these instructions with warranty after installation. This product must be installed in accordance with National Electric Code, ANSI/NFPA 70 so as to prevent moisture from entering or accumulating within boxes, conduit bodies, fittings, float housing, or cable.

MOUNTING THE SWITCH

1. Place the cord into the clamp as shown in Figure B.
2. Locate clamp at desired activation level and secure the clamp to the discharge pipe as shown in Figures A and B. **Note:** Do not install cord under hose clamp.
3. Tighten the hose clamp using a screwdriver. Over tightening may result in damage to the plastic clamp. Make sure the float cable is not allowed to touch the excess hose clamp band during operation.
4. Bring cable leads back to control device and wire according to Figure C.
5. Check installation. Allow system to cycle to insure proper operation.

Note: All hose clamp components are made of 18-8 stainless steel material. See your SJE-Rhombus supplier for replacements.

Figure A


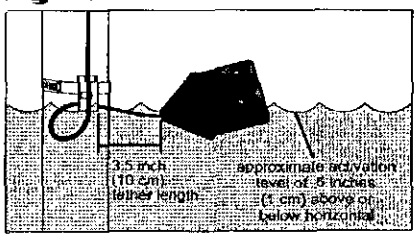


Figure B

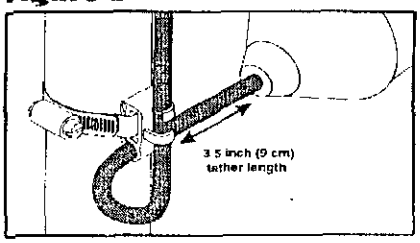

INTERNAL WEIGHT

1. Determine desired activation level.
2. Suspend switch 7 inches (18 cm) below desired activation level as shown in Figure D. Switch remains partially submerged during the "on" tipping action. Switch can be totally submerged and still continue to operate properly.
3. Wire cable leads directly into control device as shown in Figure C.
4. Check installation. Allow system to cycle to insure proper operation.

Figure C - Wiring Diagram


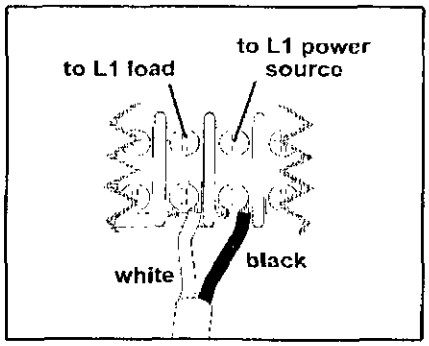


Figure D

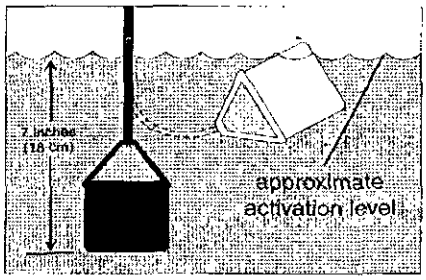


CABLE WEIGHT

1. Determine desired activation level.
2. Suspend switch and cable weight at desired activation level as shown in Figure E.
3. Wire cable leads directly into control device as shown in Figure C.
4. Check installation. Allow system to cycle to insure proper operation.

Cable weight is attached to switch cable at the factory. To adjust:

1. Release clip.
2. Adjust cable weight to desired position.
3. Lay switch cable in weight channel.
4. Align clip with weight channel and slide towards switch cable as shown in Figure E.
5. Snap clip snugly up to cable, moving clip to tightest possible position.

Figure E

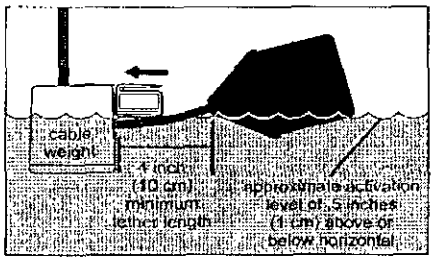

CONTROLS SJE-Rhombus®
SJ ELECTRO SYSTEMS, INC.
22650 County Highway 6 ■ P.O. Box 1708 ■ Detroit Lakes, Minnesota 56502 USA
1-888-DIAL-SJE (1-888-342-5753) ■ Phone: 218-847-1317 ■ Fax: 218-847-4617
E-mail: sje@sjerhombus.com


Instl. Instr. PN 1009646A
Cat. Page PN 1009509A

©SJE-Rhombus


Printed in USA 03/00

ME SERIES

1/2 through 1-1/2 HP
Effluent Pumps

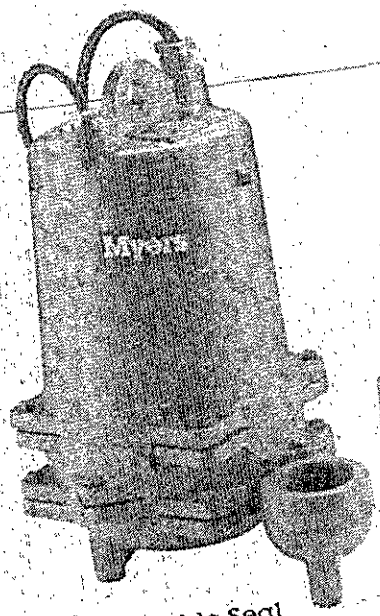

Double Seal

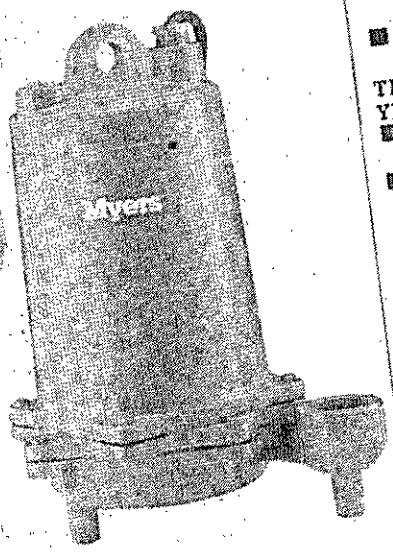

Single Seal

THE MYERS ME SERIES EFFLUENT PUMPS ARE DESIGNED SPECIFICALLY FOR TODAY'S EFFLUENT PRESSURE DISTRIBUTION MOUNDS, TRENCHES AND HIGH FLOW DRAINAGE APPLICATIONS. The ME Series effluent pumps with their efficient two vane, enclosed impellers, provide the ideal performance for optimum dosing. ME Series pumps are constructed of only corrosion resistant materials like cast iron, stainless steel and thermoplastics to assure that they will perform for years to come in the harsh effluent environment and drainage applications. For more information, call your Myers distributor today or the Myers Ashland, Ohio sales office at 419/289-1144.

ADVANTAGES BY DESIGN

IDEAL FOR USE IN MOUND AND TRENCH PRESSURE DISTRIBUTION SYSTEMS

- High efficiency, two vane, enclosed impeller provides ideal performance for most efficient dosing.
- Impeller passes full 1/2 inch solids.
- Enclosed impeller design eliminates possibility of jamming or corrosion between impeller and volute.

DURABLE MOTOR WILL DELIVER MANY YEARS OF RELIABLE SERVICE

- Oil-filled motor for maximum heat dissipation and constant bearing lubrication.
- High torque, permanent split capacitor (PSC), single phase motors. No starting switches or relays to wear out.
- Optional seal leak probe warns of seal leak condition. (Dual seal motors only.) Helps prevent costly motor damage.
- Motors have on winding current and temperature sensitive overload. (Single phase only.)

THE ME SERIES EFFLUENT PUMPS ARE DESIGNED FOR YEARS OF MAINTENANCE FREE OPERATION

- Volute seal ring is replaceable. Restores pump to original performance if wear should occur.
- Motor is held in place by 4 screws. Easily removed if service is ever needed.

PRODUCT CAPAILITIES

Capacities To	120 GPM	454 LPM
Heads To	95 ft.	28.9 m
Max. Spherical Solids	2 in.	19 mm
Liquids Handling	domestic effluent & drain water	
Intermittent Liquid Temp.	up to 140° F	up to 60° C
Motor Electrical Data	1/2 HP 115 volts, 1 ph 1/2 to 1-1/2 HP 230 volts, 1 ph 208, 230, 460, 575 volts, 3 ph oil-filled, permanent split capacitor type, 1 ph, 3450 rpm, 60 Hz	
Motor Insulation	Class B (130° C)	
Third Party Approvals	UL, CSA	
Acceptable pH Range	6-9	
Specific Gravity	9-11	
Viscosity	28-35 SSU	
Discharge NPT	2 in.	50.8 mm
Min. Sump Dia. Simplex	24 in.	61 cm
Duplex	36 in.	91.4 cm

Construction Materials:	
Motor Housing, Volute	cast iron, Class 30, ASTM A48-76
Enclosed Two Vane Impeller Standard	engineered thermoplastic
Optional	bronze
	304 SST
Impeller Wear Ring	Buna-N
Volute Sealing Ring	416 SST
Shaft	
Power Cord 1/2 HP 1 Ph	20 ft. 14/3 SJOW/SJOW-A
3/4 - 1-1/2 HP 1 Ph	20 ft. 14/3 SJOW/SJOW-A
All 3 Ph	20 ft. 14/4 SOW/SOW-A
Shaft Seals Standard	single carbon & ceramic
Optional	tandem carbon &ceramic
Opt. Lower	tungsten carbide
Fasteners	300 Series SST

WHERE INNOVATION MEETS TRADITION

Myers
PENTAIR PUMP GROUP

ISO 9001 Certified Company

ME SERIES

1/2 through 1-1/2 HP
Effluent Pumps


POWER CORD
Jacket sealed with compression fittings. Individual wires potted with epoxy to prevent wicking in case of cord damage.

MOTOR HOUSING
Cast iron for efficient heat transfer and corrosion resistance.

BEARINGS
Upper and lower ball support rotor. Take radial and thrust loads.


MOTOR
1/2, 3/4, 1 and 1-1/2 HP single or three phase. 60 Hz, 3450 RPM. Single phase PSC motors have built-in on winding overload protection, oil-cooled and lubricated.

HIGH EFFICIENCY CAST IRON VOLUTE
Corrosion resistant. Passes ¾" spherical solids. 2" NPT discharge.

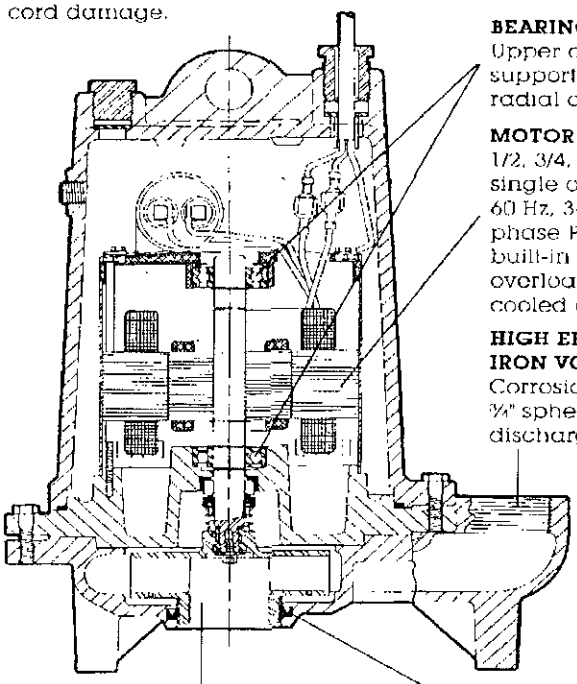

ENCLOSED TWO VANE IMPELLER
high efficiency. Passes ¾" spherical solids with stainless steel wear ring. Optional bronze construction available.


VOLUTE/IMPELLER SEAL RING
Maintains high efficiency and reduces recirculation. Replaceable.

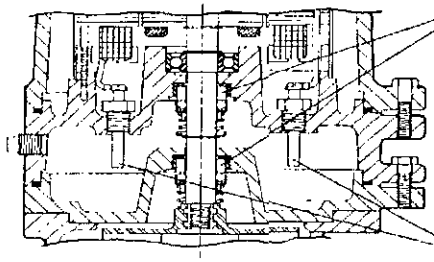


SHAFT SEAL(S)
Carbon and ceramic faces. Optional dual tandem seals. Extends motor life.

SEAL LEAK PROBES
Optional probes (dual seal only) detect water leakage in seal housing. Activates warning light.


DIMENSIONS

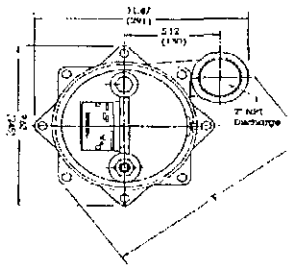

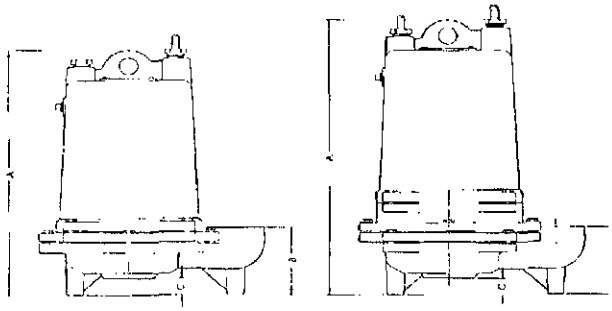

Model Series	Inches (millimeters) A	B	C	F
ME50S	16.8 (427)	4.09 (104)	1.03 (26)	12.13 (308)
ME50D	18.6 (472)	4.09 (104)	1.03 (26)	12.13 (308)
ME75S, ME100S, ME150S	16.8 (427)	4.0 (102)	1.06 (27)	12.5 (318)
ME75D, ME100D, ME150D	18.6 (472)	4.0 (102)	1.06 (27)	12.5 (318)

PERFORMANCE CURVE

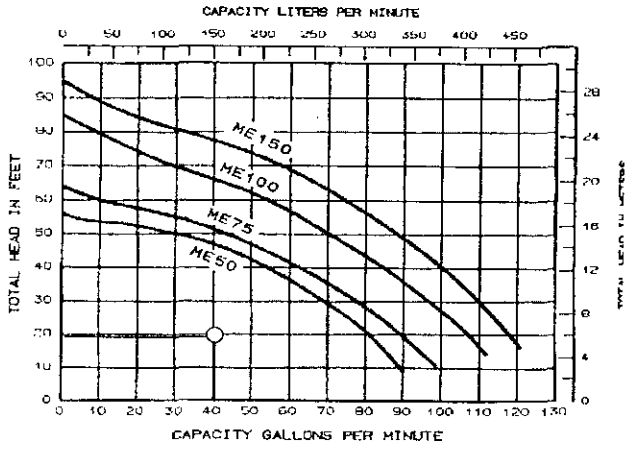


K3320 9/98
Printed in U.S.A.

PRINTED WITH SOY INK

Myers
PENTAIR PUMP GROUP

F. E. Myers, 1101 Myers Parkway, Ashland, Ohio 44805-1969
419/289-1144, FAX: 419/289-6658, www.femyers.com
Myers (Canada), 269 Trillium Drive, Kitchener, Ontario N2G 4W5
519/748-5470, FAX: 519/748-2553

ELECTRIC BOX

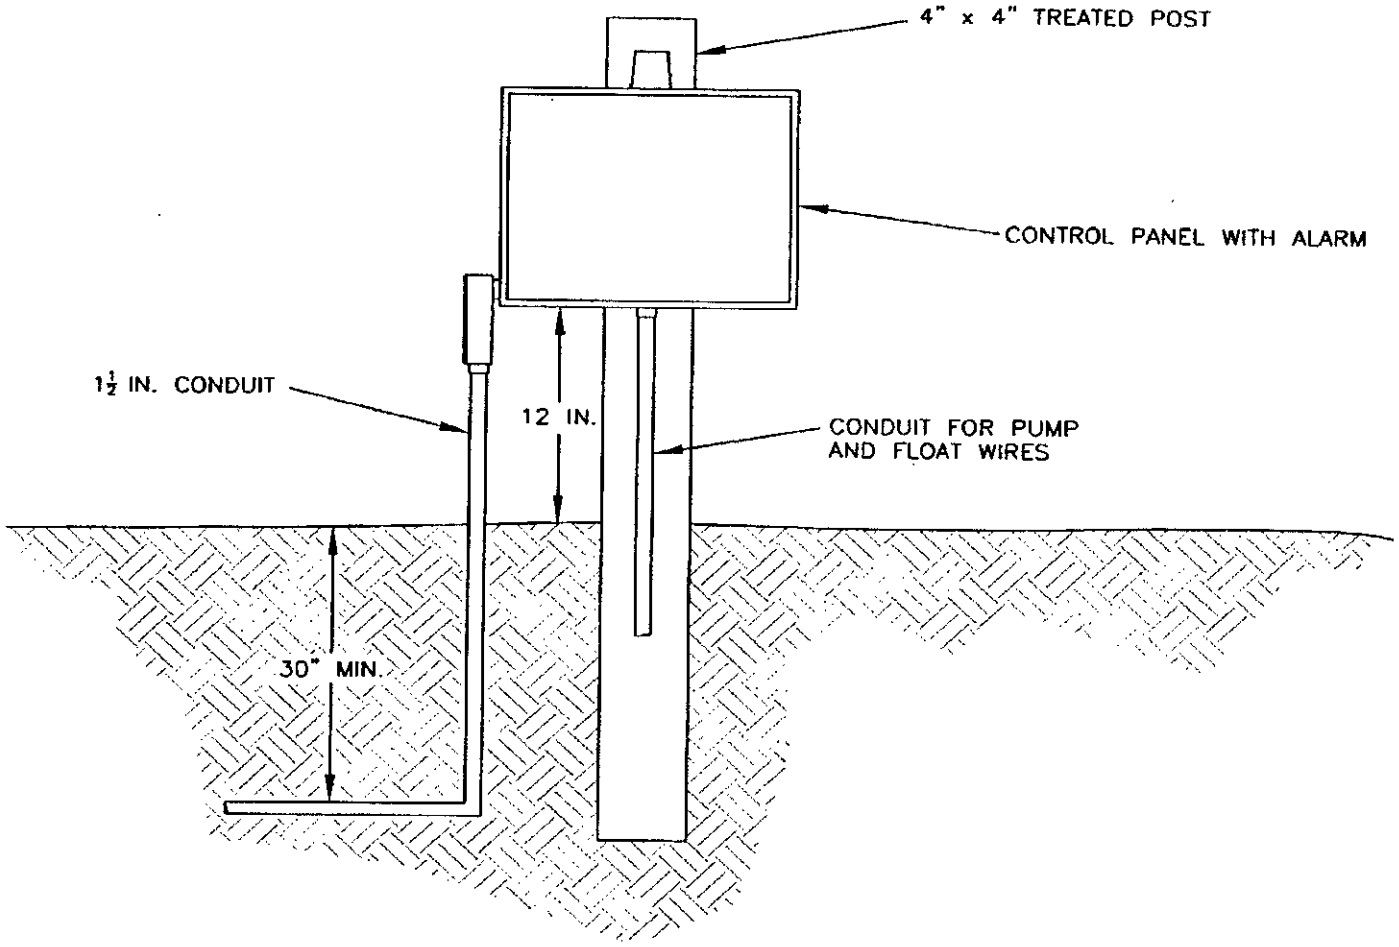

NOTES: ELECTRICAL SYSTEM COMPONENTS SHALL BE INSTALLED TO MEET OR EXCEED MINIMUM REQUIREMENTS SPECIFIED IN THE ELECTRICAL COME. ALL WIRING SHALL BE #12 MINIMUM, AND RATED FOR DIRECT BURY. PROVIDE GROUNDING AS REQUIRED, AND PROVIDE 30" MINIMUM BURY ON CABLES. PROVIDE ONE 20 AMP, DOUBLE POLE, 230 VOLT CIRCUIT BREAKER (FOR PUMP), AND ONE 20 AMP, SINGLE POLE, 115 VOLT CIRCUIT BREAKER (FOR ALARM) IN MAIN PANEL.

(1) The pit shall consist of an excavation at least 42 inches square and in no case shall the bottom of an excavation be closer than one foot from the seasonally high water table or rock.

(2) The pit shall be properly curbed to prevent caving. In sandy or loose soil, the curb should extend the full depth of the pit. In tight soils, partial curbing is acceptable if it prevents caving.

(3) The privy floor slab shall be constructed of reinforced concrete. Where it is impractical to secure or construct reinforced concrete floor assemblies, wood construction shall be acceptable provided the floor slab is made of rough sub-flooring and covered with tight tongue-and-groove flooring or other type flooring materials to provide strength and prevent entrance of flies and mosquitoes to the privy pit. Where wood construction is used, floors shall be anchored to at least four-inch by four-inch sills.

(4) Wood used for riser, seat assemblies, and the floor slab shall be tongue-and-groove or plywood (exterior or marine) material.

(5) Privies shall not be used for the disposal of water-carried sewage.

History Note: *Authority G.S. 130A-335(e);*
Eff. July 1, 1982;
Amended Eff. December 1, 1990.

15A NCAC 18A .1960 MAINTENANCE OF PRIVIES

(a) Any person owning or controlling the property upon which a privy is located shall be responsible for these requirements:

(1) The privy building shall afford a reasonable degree of protection from bad weather conditions.

(2) When the pit becomes filled to within 18 inches of the top of the ground, the privy building shall be moved to a new pit and the old pit completely covered with earth.

(3) If the pit caves in, a new pit shall be provided.

(b) The tenant or person occupying the property shall be responsible for these requirements:

(1) The walls, floors, and seat of the privy and grounds immediately adjacent to the building shall be kept in a clean and decent condition.

(2) Fowl and other animals shall not be harbored in the privy building.

(3) Seat cover shall be hinged and closed at all times when the privy is not in use.

(4) Flies shall be excluded from the pit at all times.

(5) Ashes, garbage, and trash shall be kept out of the pit.

History Note: *Authority G.S. 130A-335(e) and (f);*
Eff. July 1, 1982;
Amended Eff. January 1, 1990.

15A NCAC 18A .1961 MAINTENANCE OF SEWAGE SYSTEMS

(a) Any person owning or controlling the property upon which a ground absorption sewage treatment and disposal system is installed shall be responsible for the following items regarding the maintenance of the system:

(1) Ground absorption sewage treatment and disposal systems shall be operated and maintained to prevent the following conditions:

(A) a discharge of sewage or effluent to the surface of the ground, the surface waters, or directly into groundwater at any time; or

(B) a back-up of sewage or effluent into the facility, building drains, collection system, or freeboard volume of the tanks; or

(C) a free liquid surface within three inches of finished grade over the nitrification trench for two or more observations made not less than 24 hours apart. Observations shall be made greater than 24 hours after a rainfall event.

The system shall be considered to be malfunctioning when it fails to meet one or more of these requirements, either continuously or intermittently, or if it is necessary to remove the contents of the tank(s) at a frequency greater than once per month in order to satisfy the conditions of Parts (A), (B), or (C) of this Paragraph. Legal remedies may be pursued after an

authorized agent has observed and documented one or more of the malfunctioning conditions and has issued a notice of violation.

(2) Ground absorption sewage treatment and disposal systems shall be checked, and the contents of the septic tank removed, periodically from all compartments, to ensure proper operation of the system. The contents shall be pumped whenever the solids level is found to be more than 1/3 of the liquid depth in any compartment.

(b) System management in accordance with Tables V(a) and V(b) of this Rule shall be required for all systems installed or repaired after July 1, 1992. After July 1, 1992, system management in accordance with Tables V(a) and V(b) shall be required for all existing Type V and Type VI systems.

(c) No Improvement Permit or Construction Authorization shall be issued for Type IV, Type V, or Type VI systems, unless a management entity of the type specified in Table V(b) is specifically authorized, funded, and operational to carry out this management program in the service area where the proposed system is to be located.

(d) A local health department may be the public management entity only for systems classified Type IV, V(a) and V(b) and only when specifically authorized by resolution of the local board of health.

(e) A contract shall be executed between the system owner and a management entity prior to the issuance of an Operation Permit for a system required to be maintained by a public or private management entity, unless the system owner and certified operator are the same. The contract shall include the specific requirements for maintenance and operation, responsibilities of the owner and system operator, provisions that the contract shall be in effect for as long as the system is in use, and other requirements for the continued proper performance of the system. It shall also be a condition of the Operation Permit that subsequent owners of the system execute such a contract.

(f) Inspections of the system shall be performed by a management entity at the frequency specified in Table V(b). The management entity shall report the results of their inspections to the local health department at the specified reporting frequency. However, where inspections indicate the need for system repairs, the management entity shall notify the local health department within 48 hours in order to obtain a Construction Authorization for the repairs.

(g) The management entity shall be responsible for assuring routine maintenance procedures and monitoring requirements in accordance with the conditions of the Operation Permit and the contract.

(h) Sewage systems with multiple components shall be classified by their highest or most complex system type in accordance with Table V to determine local health department and management entity responsibilities.

(i) Sewage systems not identified in this Rule shall be classified by the Division of Environmental Health after consultation with the appropriate commission governing operators of pollution control facilities.

(j) The local health department shall routinely review the performance and operation reports submitted in accordance with Table V(b) of this Rule and shall perform an on-site inspection of the systems as required in Table V(a).

(k) The certified operator shall hold a valid and current certificate from the appropriate commission, and nothing in this Section shall preclude any requirements for system operators, in accordance with Article 3 of G.S. 90A.

TABLE V(a)

LOCAL HEALTH DEPARTMENT RESPONSIBILITIES

System Classification	System Description	Permits Required	Minimum System Review Frequency
Type I	a. Privy b. Chemical toilet c. Incinerating toilet d. Other toilet system e. Grease trap	Improvement Permit, Construction Authorization, and Operation Permit	N/A
Type II	a. Conventional septic system (single-family or 480 GPD or less) b. Conventional septic system with 750 linear feet of	Improvement Permit, Construction Authorization, and Operation Permit	N/A

	Entity with a Certified Operator or a private Certified Operator		
Type V	Public Management Entity With a Certified Operator or a private Certified Operator	a. 2/yr (0-1500 GPD) 4/yr (1500-3000 GPD) 12/yr (3000-10000 GPD) 1/wk (> 10000 GPD) b. 12/yr (3000-10000 GPD) 1/wk (> 10000 GPD) c. 4/yr. d. 12/yr.	6 mos.
Type VI	Public Management Entity With a Certified Operator	a. 1/wk(3000-10000 GPD) 2/wk(10000-25000 GPD) 3/wk(25000-50000 GPD) 5/wk(> 75000 GPD) b. 12/yr.	3 mos.

(l) A sewage collection, treatment, and disposal system that creates or has created a public health hazard or nuisance by surfacing of effluent or discharge directly into groundwater or surface waters, or that is partially or totally destroyed shall be repaired within 30 days of notification by the state or local health department unless the notification otherwise specifies a repair period in writing. If a system described in the preceding sentence has for any reason been disconnected, the system shall be repaired prior to reuse. The state or local health department shall use its best professional judgement in requiring repairs that will reasonably enable the system to function properly. If, for any reason, a sewage collection, treatment, and disposal system is found to be nonrepairable, or is no longer required, the system shall not be used, and may be required to have any contents removed, collapse any components and backfill, or otherwise secured as directed by the authorized agent to protect the public health and safety.

(m) When necessary to protect the public health, the state or local health department may require the owner or controller of a malfunctioning system to pump and haul sewage to an approved wastewater system during the time needed to repair the system.

History Note: *Filed as a Temporary Amendment Eff. July 3, 1991, for a period of 180 days to expire on December 30, 1991;*
Filed as a Temporary Amendment Eff. June 30, 1990, for a period of 180 days to expire on December 27, 1990;
Authority G.S. 130A-335(e),(f);
Eff. July 1, 1982;
Amended Eff. August 1, 1991; October 1, 1990; January 1, 1990; August 1, 1988;
Temporary Amendment Eff. January 20, 1997;
Amended Eff. August 1, 1998.

15A NCAC 18A .1962 APPLICABILITY

The provisions of this Section shall not apply to properly functioning sewage collection, treatment, and disposal systems in use or for which a valid permit to install a system has been issued prior to July 1, 1977. This provision is applicable only where the sewage flow and sewage characteristics are unchanged. This provision does not affect the requirements for system operation, maintenance, and management in accordance with Rule .1961 of this Section.

History Note: *Authority G.S. 130A-335(e);*
Eff. July 1, 1982;
Amended Eff. August 1, 1991; December 1, 1990.

	nitrification line or less c. Conventional system with shallow placement		
Type III	a. Conventional septic system > 480 GPD (excluding single-family residence) b. Septic system with single effluent pump or siphon c. Gravity fill system d. Dual gravity field system e. PPBPS system, gravity dosed f. Large diameter pipe system g. Other non-conventional trench systems	Improvement Permit, Construction Authorization, and Operation Permit	5 yrs.(IIIb only)
Type IV	a. Any system with LPP distribution b. System with more than 1 pump or siphon	Improvement Permit, Construction Authorization, and Operation Permit	3 yrs.
Type V	a. Sand filter pretreatment system b. Any > 3,000-GPD septic tank system with a nitrification field designed for > 1500 GPD c. Aerobic Treatment Unit (ATU) d. Other mechanical, biological, or chemical pretreatment plant (< 3000 GPD)	Improvement Permit, Construction Authorization, and Operation Permit	12 mos.
Type VI	a. Any > 3,000 GPD system with mechanical, biological, or chemical pretreatment system plant b. Wastewater reuse/recycle	Improvement Permit, Construction Authorization, and Operation Permit	6 mos.

TABLE V(b)

MANAGEMENT ENTITY RESPONSIBILITIES

System Classification	Management Entity	Minimum System Inspection/Maintenance Frequency	Reporting Frequency
Type I	Owner	N/A	N/A
Type II	Owner	N/A	N/A
Type III	Owner	N/A	N/A
Type IV	Public Management	2/yr.	12 mos.

CALCULATIONS

Location Mac Woods Lot 2

Project Number 5-1947

Lot No: 2

No. of Bedrooms	3	
Design Flow	360	$^{gal}/_{day}$
LTAR	0.275	$^{gal}/_{ft^2\ day}$
EZ-Lay? (YES OR NO)	yes	
Supply Line Length	169	ft.
Supply Line Volume	29.406	gal.
Required Feet of Line	327	ft.
Amount of Line from Layout	333	ft.
Gallons per Minute	39.49	$^{gal}/_{min}$
Required Septic Tank Capacity	1500	gal.
Minimum Standard Tank Size	1500	
Lateral Line Volume	217.449	gal.
Dosing Volume	195.71	gal.

Note: Dosing Volume based on 90% of the lateral line volume.

FRICTION FACTOR INTERPOLATER
2" SCH 40 PVC

GPM	*f*
20	0.84
	-0.88
25	1.27
	-1.28
30	1.78
	-1.76
35	2.37
39.49	2.96
40	3.03
40.67	3.13
45	3.77
48.14	4.28
50	4.58
57.11	5.89
58.47	6.14
60	6.42

Tank Draw Down	5.6	*Generic Draw Down of 29 gal.per in.*
Pump Run Time	4.96	minutes
Estimated Elevation Head	8.2	ft.
Pressure Head	2	ft.
Friction Factor	2.96	ft./100 ft. *(From the interpolater.)*
Friction Head	5.00	ft.
Total Dynamic Head (+15%)	17.48	ft.

Mecklenburg County Groundwater & Wastewater Services
700 N. Tryon St, Suite 211 Charlotte, NC 28202
Phone: (704) 336-5103 Fax: (704) 336-6894

NC DENR
Division of Environmental Health
On-Site Wastewater Section

IMPROVEMENT PERMIT for a RESIDENTIAL ON-SITE WASTEWATER TREATMENT & DISPOSAL SYSTEM

Permit #: **30002055** GWS File #: **7022B** Tax Parcel #: **019-421-09**

- This IMPROVEMENT PERMIT is subject to revocation if site plans or the intended use change. There is to be **NO** grading, filling, or disturbance of the soil in the area of the septic tank system or repair area.
- CONSTRUCTION AUTHORIZATION must be obtained prior to receiving a Building Permit. The Construction Authorization is **NOT** transferable. Do not clear, grade, fill or disturb soil prior to obtaining a Construction Authorization.
- Domestic-type wastewater only. No industrial process wastewater may be discharged into the system.

I. This Improvement Permit Shall: Expire in Five (5) Years **Expiration Date (If Applicable):** 8/15/2012

Type of Installation: Residential - New System Lot Number: 2

Structure Type: HOUSE Size (ft^2): 5000 # Bedrooms: 3 # Occupants: 3

Building Foundation: Crawl Space Water Supply: Private Well

II. Initial System Type: Pump to Approved **System Classification:** IIIb

Initial System Specifications:

Design Flow (gpd):	360	LTAR (gpd/ft^2):	0.275	Septic Tank Size (gal):	1500	Pump Tank Size (gal):	1500
Trench Width (ft):	3	Trench Spacing (ft):	9	Absorption Area (ft^2):	982	Total Trench Length (ft):	327
Maximum Trench Depth (in):	30	Depth of Media (in):	12	Distribution Device:	Pressure Manifold		

III. Repair System Type: PPBPS (pressurized) **System Classification:** IVa

Repair System Specifications:

Design Flow (gpd):	360	LTAR (gpd/ft^2):	0.28	Septic Tank Size (gal):	1500	Pump Tank Size (gal):	1500
Trench Width (ft):	3	Trench Spacing (ft):	9	Absorption Area (ft^2):	643	Total Trench Length (ft):	214
Maximum Trench Depth (in):	30	Depth of Media (in):	N/A	Distribution Device:	Manifold (LPP Distri		

IV. Permit Conditions/Comments:

(Please See the Following Page for Permit Conditions.)

The undersigned, an authorized agent of the MECKLENBURG COUNTY HEALTH DEPARTMENT, certifies that the Department is issuing an IMPROVEMENT PERMIT for the above referenced property. This permit is being issued in accordance with the *Laws and Rules For Sewage Treatment, and Disposal Systems* and is subject to the following provisions:

- No work shall be conducted on the septic system until an INSTALLATION APPROVAL is granted by the Department.
- The septic system installer shall be a registered septic contractor with Mecklenburg County Health Department.
- The permitted system shall be installed in accordance with the included PLOT PLAN.
- This IMPROVEMENT PERMIT is transferable.

DENR Authorized Agent: Jeremy Michelone Owner/Legal Agent: _____
Print Name

Signature: _____ Signature: _____

Date Issued: 8/15/2007

Mecklenburg County Groundwater & Wastewater Services
700 N. Tryon St, Suite 211 Charlotte, NC 28202
Phone: (704) 336-5103 Fax: (704) 336-6894

NC DENR
Division of Environmental Health
On-Site Wastewater Section

IMPROVEMENT PERMIT for a RESIDENTIAL ON-SITE WASTEWATER TREATMENT & DISPOSAL SYSTEM

Permit #: **30002055** GWS File #: **7022B**

IV. Permit Conditions/Comments:

- This type of septic system requires an inspection once every 5 years by our office. The system owner is responsible for any fees, as determined by the Mecklenburg County Board of Commissioners, associated with this inspection.
- This type of repair system requires the property owner to obtain a contract with a Certified Operator to perform routine inspections and maintenance on the system.
- This type of repair system requires periodic inspections by our office. The system owner is responsible for any fees, as determined by the Mecklenburg County Board of Commissioners, associated with this inspection.
- This Improvement Permit is being issued based on a supplemental soil investigation performed by staff from our office.
- The permitted system design requires a pressure manifold with varying tap diameters and/or pipe schedules. The contractor should review the specification detail provided by the system designer prior to bidding the project.

The undersigned, an authorized agent of the MECKLENBURG COUNTY HEALTH DEPARTMENT, certifies that the Department is issuing an IMPROVEMENT PERMIT for the above referenced property. This permit is being issued in accordance with the *Laws and Rules For Sewage Treatment and Disposal Systems* and is subject to the following provisions:

- No work shall be conducted on the septic system until an INSTALLATION APPROVAL is granted by the Department.
- The septic system installer shall be a registered septic contractor with Mecklenburg County Health Department.
- The permitted system shall be installed in accordance with the included PLOT PLAN.
- This IMPROVEMENT PERMIT is transferable.

DENR Authorized Agent: Jeremy Michelone

Signature: Jeremy Michelone PS

Date Issued: 8/15/2007

Owner/Legal Agent: _____
Print Name

Signature: _____

FEE: 400.00
DATE: 9/12/2008

CONSTRUCTION AUTHORIZATION FOR AN ON-SITE WASTEWATER TREATMENT & DISPOSAL SYSTEM

MECKLENBURG COUNTY
GROUNDWATER & WASTEWATER SERVICES

FILE NUMBER: 7022B

PERMIT NUMBER: 30002055

PARCEL NUMBER: 01942122

JOB LOCATION INFORMATION

ADDRESS: 13828 FOXLYN TRAIL CT

CITY: HUNTERSVILLE **STATE: NC** **ZIP:** 28078

ISSUED TO: MACWOOD LLC

CONSTRUCTION AUTHORIZATION ISSUANCE DATE: 9/12/2008

CONSTRUCTION AUTHORIZATION CONDITIONS

1. WASTEWATER SYSTEM CONSTRUCTION AND INSTALLATION MUST MEET ALL CONDITIONS AND SPECIFICATIONS AS SET FORTH IN IMPROVEMENT PERMIT NUMBER 30002055, AND THE ATTACHED SITE PLAN WITH SYSTEM DETAILS. CONSTRUCTION AND INSTALLATION MUST ALSO MEET ALL REQUIREMENTS SET FORTH IN THE RULES GOVERNING SANITARY SEWAGE COLLECTION, TREATMENT, AND DISPOSAL AND ANY OTHER APPLICABLE RULES AND LAWS.

2. AN INSTALLATION APPROVAL MUST BE SECURED PRIOR TO INSTALLATION OF THE SEPTIC TANK SYSTEM. THE INSTALLER OF THE SYSTEM SHALL BE A REGISTERED SEPTIC TANK CONTRACTOR WITH THE MECKLENBURG COUNTY HEALTH DEPARTMENT.

3. ANY ALTERATION IN SITE OR SOIL CONDITIONS (INCLUDING LOCATION OF STRUCTURES AND APPURTENANCES) OR MODIFICATION IN USE, DESIGN WASTEWATER FLOW, OR WASTEWATER CHARACTERISTICS AS SPECIFIED IN THE ASSOCIATED IMPROVEMENT PERMIT AND APPLICATION, MAY SUBJECT THIS CONSTRUCTION AUTHORIZATION AND ASSOCIATED PERMIT(S) TO REVOCATION.

4. THIS CONSTRUCTION AUTHORIZATION AS PROVIDED IN G.S. 130A-335(f) AND G.S. 130A-336(b) SHALL BE VALID FOR A PERIOD EQUAL TO THE VALIDITY OF THE IMPROVEMENT PERMIT, NOT TO EXCEED 60 MONTHS.
   *CONSTRUCTION AUTHORIZATION EXPIRATION DATE: 8/15/2012

Mecklenburg County Groundwater & Wastewater Services
700 N. Tryon St., Suite 211 Charlotte, NC 28202
Phone: (704) 336-5103 Fax: (704) 336-6894

NC DENR
Division of Environmental Health
On-Site Wastewater Section

INSTALLATION APPROVAL for an
ON-SITE WASTEWATER TREATMENT & DISPOSAL SYSTEM

File #: 7022B Permit #: 2055 Tax Parcel #: 019 421 09 PO

Property Owner: Mac Wood LLC

Job Location Address: 13828 Faxlyn Trail Ct

City: Huntersville State: NC Zip Code: 28078

Installation Approval Issuance Date: 12/4/08

Permission is hereby given to ☐ install ☐ alter ☐ repair an on-site wastewater treatment & and disposal system, with subsurface soil absorption and effluent discharge, as specified herein at the described location. This approval is granted based upon the application information submitted to our office. All work shall be completed on or before 12/4/09, after which date this approval shall be null and void. The system shall meet all of the construction requirements of 15A NCAC 18A. 1900 which are in effect on the date of granting this approval. An **Operation Permit** must be obtained from the Mecklenburg County Health Department before any system can be covered up or placed into service. The issuance of this permit does not in any way guarantee that the system anticipated to be constructed will operate properly, or relieve any person now of hereafter owning, controlling or using such system from any liability resulting from the failure of the system to operate properly.

***NOTICE: This system shall not be installed while soils are in a wet condition.**

Permitted Design Flow: 360 GPD

Site LTAR: .275 GPD/ft² (For new installations only.)

Liquid Capacity of Septic Tank: 1500 gallons

Liquid Capacity of Dosing Tank: 1000 gallons

Drainfield Design ☐ N/A

Trench Depth: 24 inches

Trench Width: 3 feet

Line Spacing: 9 feet (O.C.)

Total line length: 350 feet

# of Lines: 5 @ 70 feet

Depth of Media: 12 inches (Type) 25% Reduction

Distribution Device: pressure manifold

Bed Design *(For Repair Installations ONLY.)* ☒ N/A

Bed Depth: _____ inches

Bed Width: _____ feet

Total line length: _____ feet

# of Lines: _____ @ _____ feet

Depth of Media: _____ inches (Type) _____

Distribution Device: _____

Water Supply Source

☐ Municipal ☒ Private Well ☐ Community Well

☐ Other _____


Minimum System Setbacks

Distance from Building Foundation: 5 feet

Distance from Property Line: 10 feet

Distance from Water Supply Source: 100 feet

SKETCH OF SYSTEM LAYOUT
(Proposed Layout)

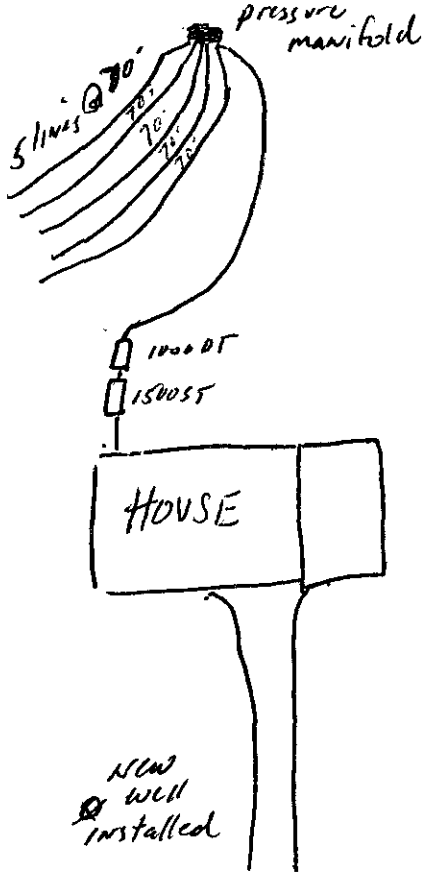

Comments: System Classification & Type: Type IIIg 25% Reduction System

Keep drainfield on contour of land

DENR Authorized Agent: Philo Walker RS Signature: Philo S. Walker RS

Mecklenburg County Groundwater & Wastewater Services
700 N. Tryon St., Suite 211 Charlotte, NC 28202
Phone: (704) 336-5103 Fax: (704) 336-6894

NC DENR
Division of Environmental Health
On-Site Wastewater Section

OPERATION PERMIT for an
ON-SITE WASTEWATER TREATMENT & DISPOSAL SYSTEM

File #: 7022B Permit #: 2055 Tax Parcel #: 019 421 22

Property Owner: Mac Wood LLC

Job Location Address: 13828 Foxlyn Trail Court

City: Huntersville State: NC Zip Code: 28078

Operation Permit Issuance Date: 1/15/09 Contractor Name: McGuires Backhoe Service

Permitted Design Flow: 360 GPD

Liquid Capacity of Septic Tank: 1500 gallons

Liquid Capacity of Dosing Tank: 1000 gallons

Effluent Pump Model: Meyers ME40

Drainfield Installation ☐ N/A

Trench Depth: 20 inches

Trench Width: 3 feet

Line Spacing: 9 feet (O.C.)

Total line length: 350 feet

# of Lines: 5 @ 70 feet

Depth of Media: 12 inches (Type) chambers

Depth of Cover: _____ inches

Distribution Device: Pressure Manifold

Bed Installation *(For Repair Installations ONLY.)* ☒ N/A

Bed Depth: _____ inches

Bed Width: _____ feet

Total line length: _____ feet

# of Lines: _____ @ _____ feet

Depth of Media: _____ inches (Type) _____

Depth of Cover: _____ inches

Distribution Device: _____

Water Supply Source

☐ Municipal ☒ Private Well ☐ Community Well

☐ Other _____

System Installation Setbacks

Distance from Building Foundation: 5 feet

Distance from Property Line: 10 feet

Distance from Water Supply Source: 10 feet

Inspection Dates

Tank(s) Inspected: 12/5/08

Excavation Inspected: 12/9/08

Pump & Controls Inspected: 1/15/09

SKETCH OF SYSTEM INSTALLATION
(As-Built Drawing)

See installation approval

The undersigned has inspected the Septic Tank System described above, and certifies it has been ☑ installed ☐ altered ☐ repaired ☐ as detailed in the plot above ☑ in accordance with the permit issued and meets the provisions of 15A NCAC 18A. 1900, "Laws and Rules for Sewage Treatment and Disposal Systems" in effect on the date of issuance of the permit. The issuance of this Operation Permit does not in any way guarantee that the system will operate properly or relieve any person now or hereafter owning, controlling, or using such system from any liability resulting from the failure of the system to operate properly. This document is issued subject to those restrictions and conditions shown on the permit(s) and the provisions of 15A NCAC 18A. 1900 in addition to those listed below under "Comments." This document shall be null and void if any information contained in the application is untrue or if any additions are made to the property which would increase the requirements for said system.

Notice: Disturbance of the designated repair area may result in the Suspension or Revocation of this permit.

Comments: System Classification & Type: Type IIIb Pump to Chamber

IS, P,

DENR Authorized Agent: Philo Walker Signature: Philo Walker RS

Mecklenburg County Groundwater & Wastewater Services
700 N. Tryon St., Suite 211 Charlotte, NC 28202
Phone: (704) 336-5103 Fax: (704) 336-6894

NC DENR
Division of Environmental Health
On-Site Wastewater Section

OPERATION PERMIT for an
ON-SITE WASTEWATER TREATMENT & DISPOSAL SYSTEM

File #: 7022B Permit #: 2055 Tax Parcel #: 019 42122

Property Owner: MacWood LLC

Job Location Address: 13828 Foxlyn Trail Court

City: Huntersville State: NC Zip Code: 28078

OPERATION PERMIT CONDITIONS:

I. Performance: System shall perform in accordance with 15A NCAC 18A .1961.

II. Monitoring: System shall be monitored as required by 15A NCAC 18A .1961.

III. Maintenance: Ground absorption sewage treatment and disposal systems shall be checked, and the contents of the septic tank removed, periodically from all compartments, to ensure proper operation of the system. The contents shall be pumped whenever the solids level is found to be more than 1/3 of the liquid depth in any compartment.

IV. *Operation:* *System shall be operated in accordance with 15A NCAC 18A .1961.*

System Classification: IIIb

*Operation Permits for Type V and VI systems expire five (5) years from the date of issuance (in accordance with Table V(a)). The system owner must contact GWS six (6) months prior to expiration for permit renewal.

Subsurface system operator required: Yes ☐ No ☐

☐ This type of system requires the system owner to maintain a contract with a certified operator to perform system inspection, maintenance, and reporting as required in 15A NCAC 18A .1961. and Table V(a). The system owner is responsible for all fees associated with these services.

☐ System does not require inspection by GWS on a routine frequency.

☑ System requires inspection by GWS once every five (5) years. The system owner is responsible for all fees associated with the inspection.

☐ System requires inspection by GWS once every three (3) years. The system owner is responsible for all fees associated with the inspection.


☐ System requires inspection by GWS once every twelve (12) months. The system owner is responsible for all fees associated with the inspection.

☐ System requires inspection by GWS once every six (6) months. The system owner is responsible for all fees associated with the inspection.

V. Other: Type IIIb Septic System

DENR Authorized Agent: Phyllo Walker Date: 1/15/09

Signature: Phyllo Walker RS

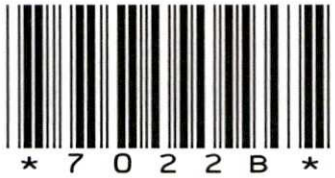

13828 FOXLYN TRAIL CT

01942109

1/11/2008

duponbj

Groundwater and Wastewater Services File Imaging Project
May 2007
Barcode Font = IDAutomationHC39M

Groundwater & Wastewater Services
Septic Project File & Data Review Worksheet

GWS File #: 7022B WASPS App #: 2055 05

Primary ES assigned to project: PW

Secondary ES assigned to project: _____

Project Type: New System ☑ Alteration ☐ Repair ☐ Modified Plot Plan ☐

I. File Review:

Rule or Law	Permit Application			
.1937(d)	Is the Application complete	Yes ☑	No ☐	N/A ☐
.1937(d)	Is there a Site plan/Plat with application	Yes ☑	No ☐	N/A ☐
.1937(d)	Is the Facility shown?	Yes ☑	No ☐	N/A ☐
.1937(d)	Are appurtenances shown	Yes ☑	No ☐	N/A ☐
	Site Evaluation Information			
.1939 (a)(1)	Topography and Landscape Position Recorded?	Yes ☑	No ☐	N/A ☐
.1940 (a-g)	Slope % Recorded?	Yes ☑	No ☐	N/A ☐
.1939 (a)(2)	Texture Class Recorded?	Yes ☑	No ☐	N/A ☐
.1939 (a)(2)	Structure type Recorded?	Yes ☑	No ☐	N/A ☐
.1939 (a)(2)	Consistence Recorded?	Yes ☑	No ☐	N/A ☐
.1939 (a)(2)	Mineralogy Recorded?	Yes ☑	No ☐	N/A ☐
.1939 (a)(3)	Soil Wetness Condition Recorded?	Yes ☐	No ☐	N/A ☑
.1939 (a)(4)	Soil Depth to Rock or Parent Material Recorded When Encountered	Yes ☐	No ☐	N/A ☑
.1939 (a)(5)	Depth to Restrictive Horizons Recorded When Encountered?	Yes ☐	No ☐	N/A ☑
.1939 (a)(6)	Sufficient Available Space Recorded?	Yes ☑	No ☐	N/A ☐
.1937(m)	Are the Profile Locations Shown?			
.1939(a)	Are the S/PS Profiles in system & in repair area?	Yes ☑	No ☐	N/A ☐
& .1945(b)	Number of auger borings made: 20			
	Were sufficient auger borings made?	Yes ☑	No ☐	N/A ☐
.1939(d), .1955, .1956, .1957	LTAR .275	Yes ☑	No ☐	N/A ☐
	Improvement Permit/Construction Authorization			
.1937(g) 130A-336(a)	Proposed System Type stated-Initial	Yes ☑	No ☐	N/A ☐
.1945(b)	Proposed System Type stated-Repair	Yes ☑	No ☐	N/A ☐
130A-336 (a)(3)	System location identifiable by setbacks - Initial	Yes ☑	No ☐	N/A ☐
.1937(g) .1945(b)	System components shown – Initial	Yes ☑	No ☐	N/A ☐
.1945(b)	Repair area shown	Yes ☑	No ☐	N/A ☐
.1937 (f)(g)	Does System design match facility, flow & WWcharacteristics?	Yes ☑	No ☐	N/A ☐
.1937 (f)(g)	Is System design consistent with soil/site conditions?	Yes ☑	No ☐	N/A ☐
.1937 (f)(g)	Is the System located in the approved area?	Yes ☑	No ☐	N/A ☐
130A-336(a)	Is the Design flow (gpd) indicated?	Yes ☑	No ☐	N/A ☐

130A-336(a)	Number of Bedrooms, employees, seats, etc. indicated?	Yes ☑	No ☐	N/A ☐
.1937(g)	Trench depth indicated?	Yes ☑	No ☐	N/A ☐
.1937(g)	Trench width indicated?	Yes ☑	No ☐	N/A ☐
.1937(g)	Trench length indicated?	Yes ☑	No ☐	N/A ☐
130A-336(a)(1)	Proposed/existing well shown?	Yes ☑	No ☐	N/A ☑
130A-336(a)(1)	Property line lengths shown?	Yes ☑	No ☐	N/A ☐
130A-336(a)	Facility/appurtenance setbacks shown from fixed points?	Yes ☑	No ☐	N/A ☐
	Operation Permit			
.1937(i)	System type as described in table V(a) of rule .1961	Yes ☑	No ☐	N/A ☐
.1937(i)	Conditions for system performance, operation, maintenance, monitoring and reporting.	Yes ☑	No ☐	N/A ☐

II. WASPS Review:

Construction authorization issued	Yes ☐	No ☐	N/A ☐
Installation approval issued	Yes ☐	No ☐	N/A ☐
Operation permit issued	Yes ☐	No ☐	N/A ☐
Other related documentation	Yes ☐	No ☐	N/A ☐

Items requiring correction/modification: _____

Comments:

_____

_____

_____


_____

_____

IA issued date: 12-4 08

OP issued date: 1-15 08

Review performed by: _____ Date performed: 8-6-07

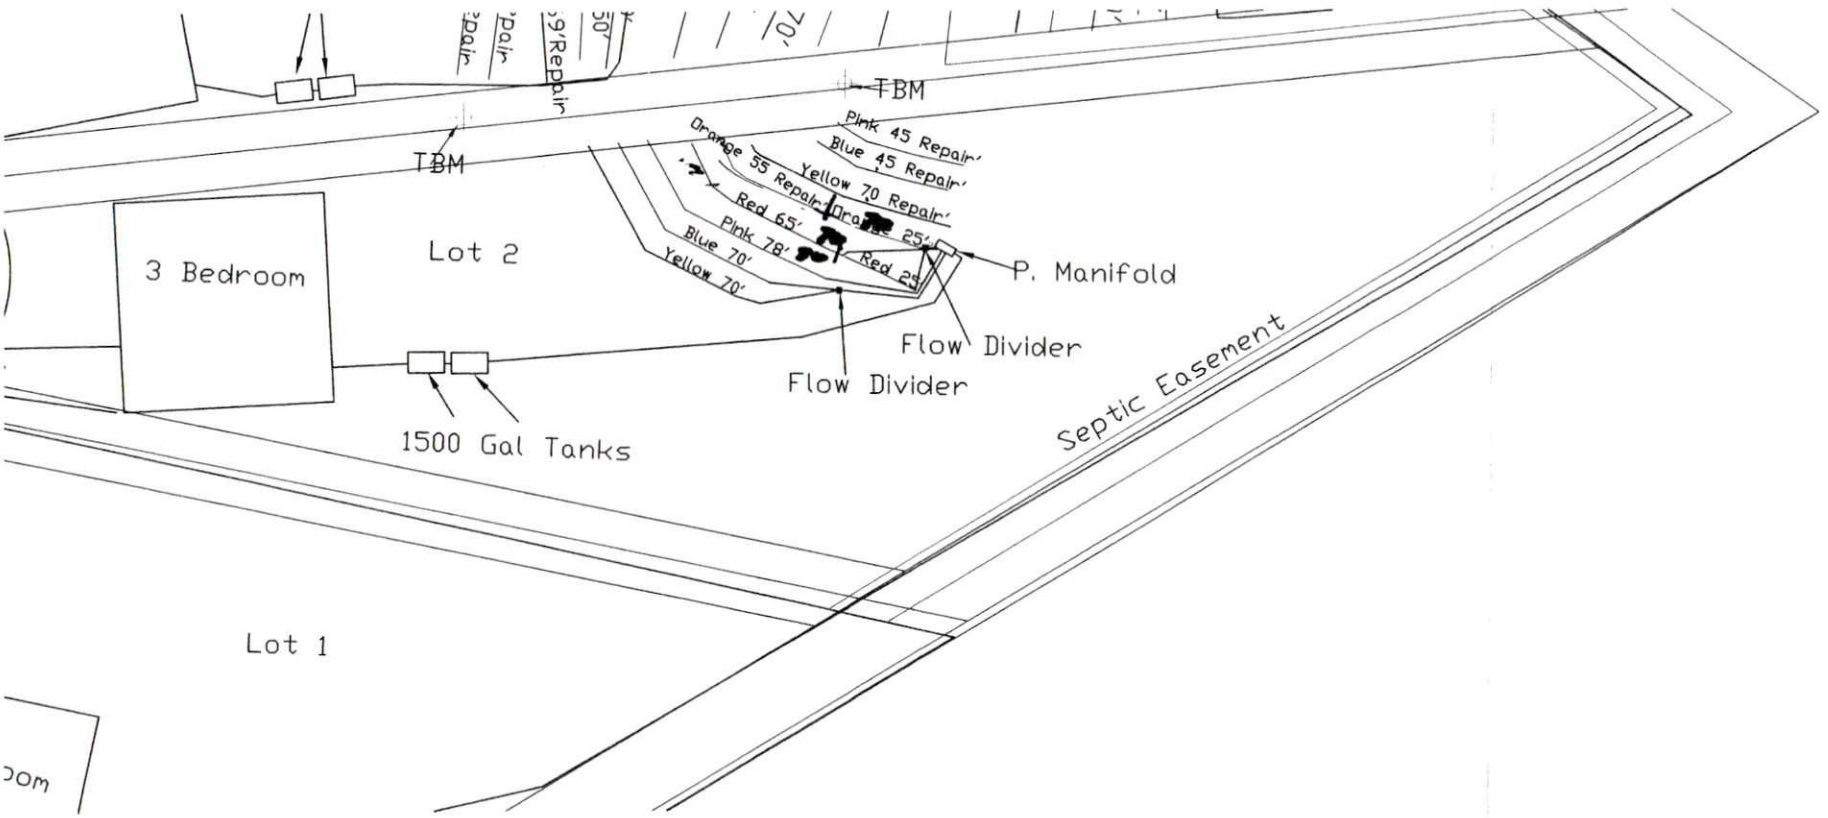
TBM
TBM
Pink 45 Repair'
Blue 45 Repair'
Yellow 70 Repair'
Orange 55 Repair'
Red 65'
Pink 78'
Blue 70'
Yellow 70'
Red 25'
3 Bedroom
Lot 2
P. Manifold
Flow Divider
Flow Divider
1500 Gal Tanks
Septic Easement
Lot 1

1"=50'

PRESSURE MANIFOLD DETAILS
FOR
MAC WOODS LOT 2

TAP SIZES

LINE No.	TAP SIZE
1	1/2 of sch 80 1"
2	1/2 of sch 80 1"
3	sch 80 3/4"
4a	Sch 40 1/2"
4b	1/2 of sch 80 1/2"
5a	1/2 of sch 80 1/2"

