
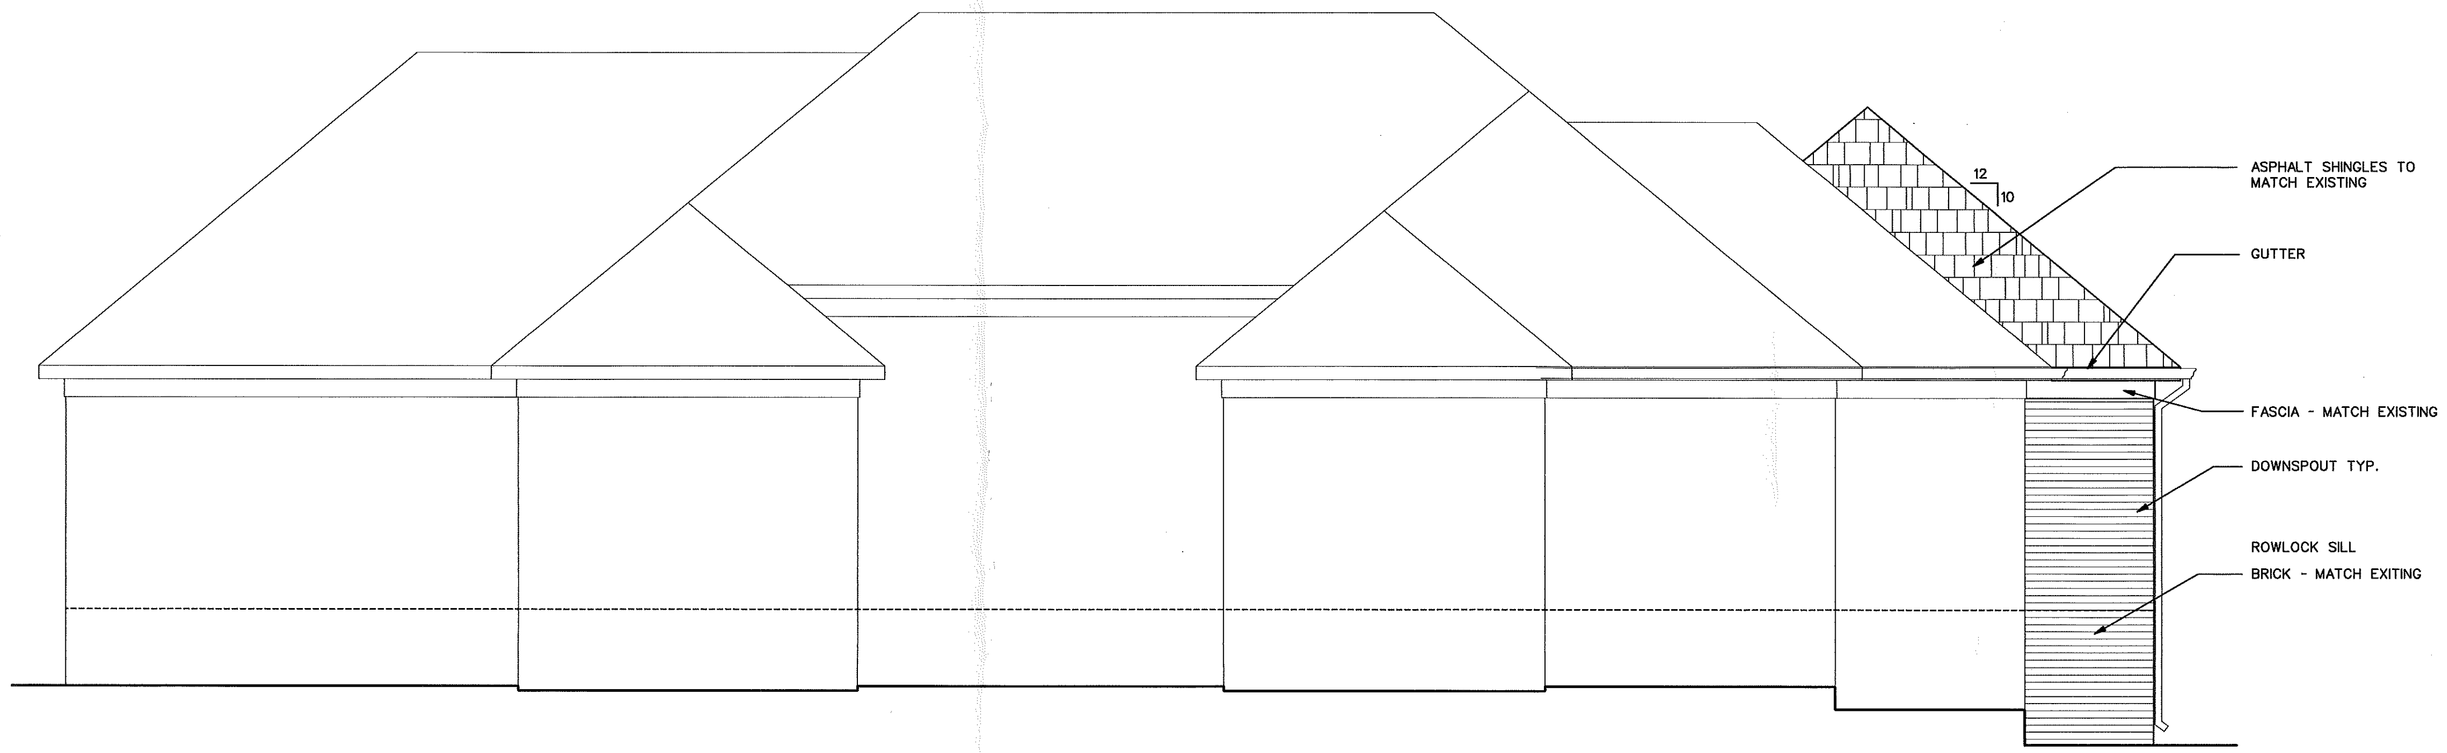


FRONT ELEVATION
1/4"=1'-0"

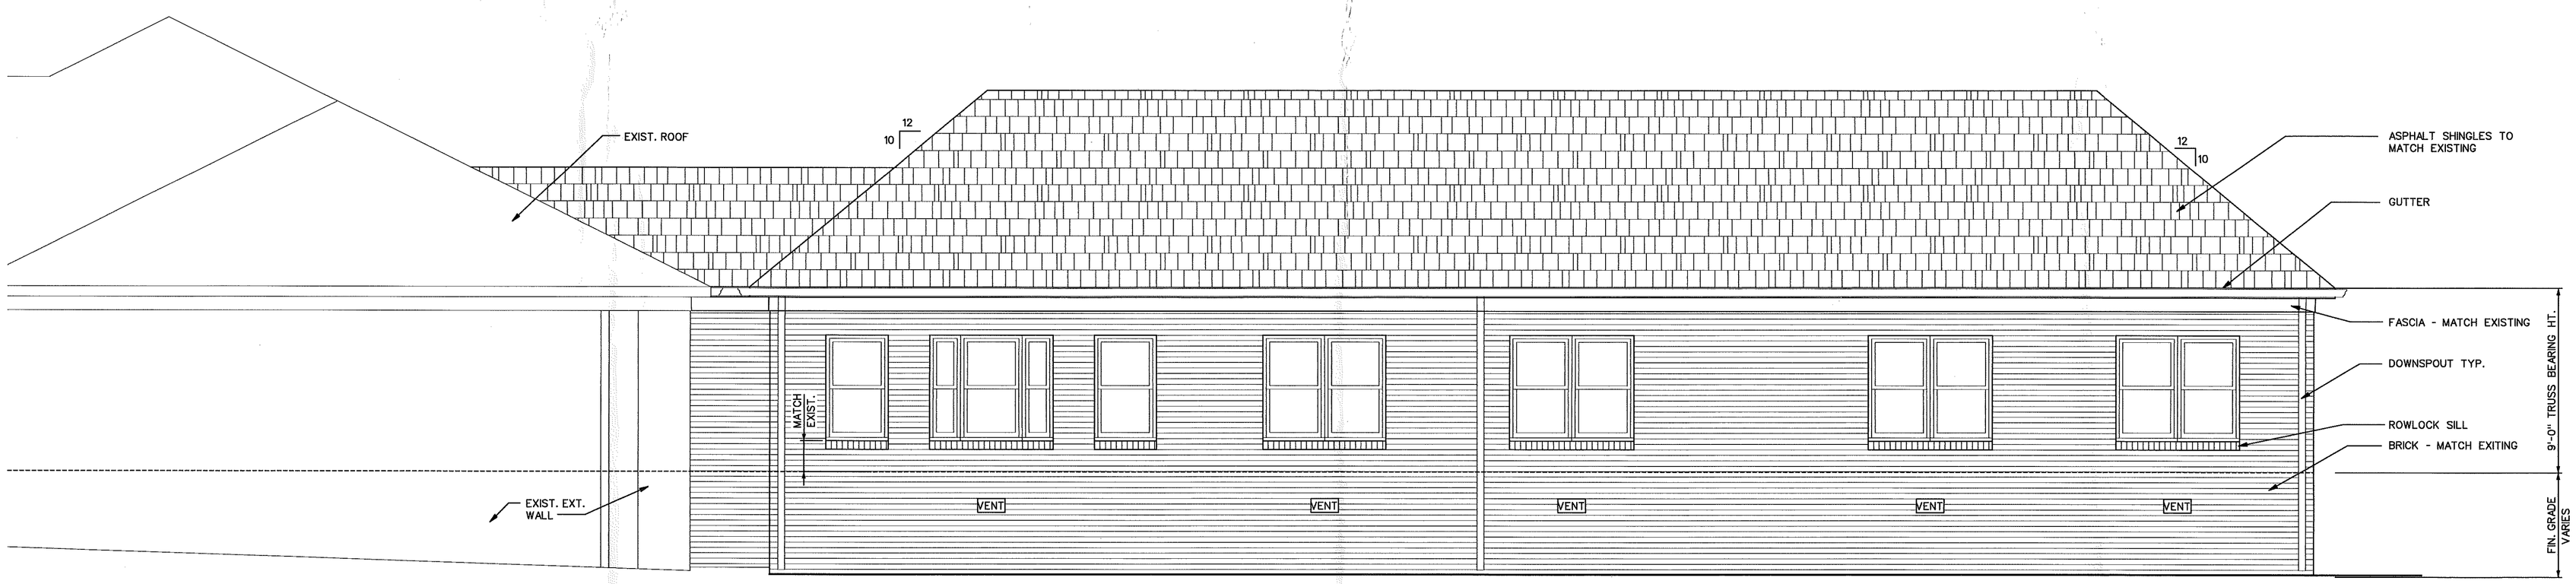

RIGHT SIDE ELEVATION
1/4"=1'-0"

Wilber Associates
Architecture / Planning
P.O. Box 428 - 20044 N. Zion St.
Cornelius, N.C. 28031
704-892-3633

NOTE
This drawing is property of the firm, Wilber Associates. Reproduction or reuse in part or in whole without written permission is forbidden.

SEAL

TITLE

ADDITION TO
JAMES RESIDENCE
HUNTERSVILLE, NORTH CAROLINA

COMM. NO. 13100
DATE 2/28/14
REVISIONS

SHEET
A-2
OF
4